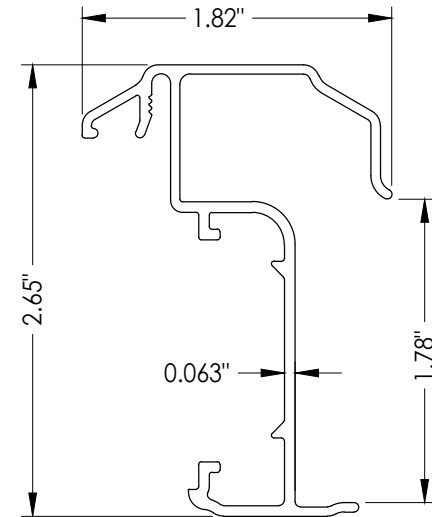
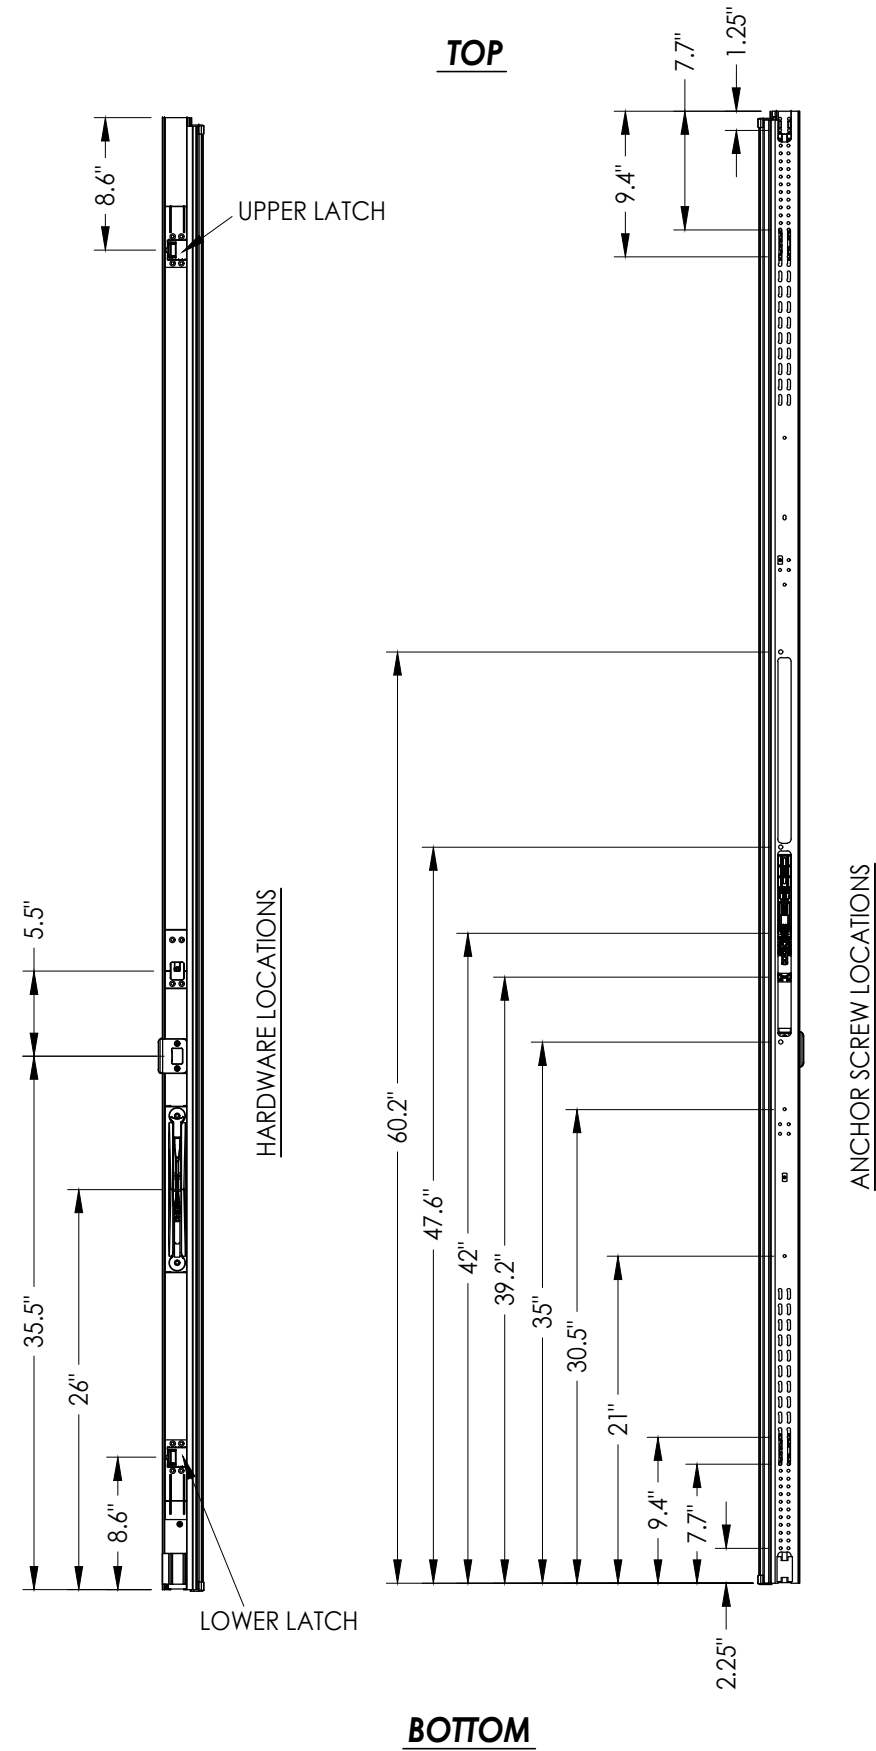
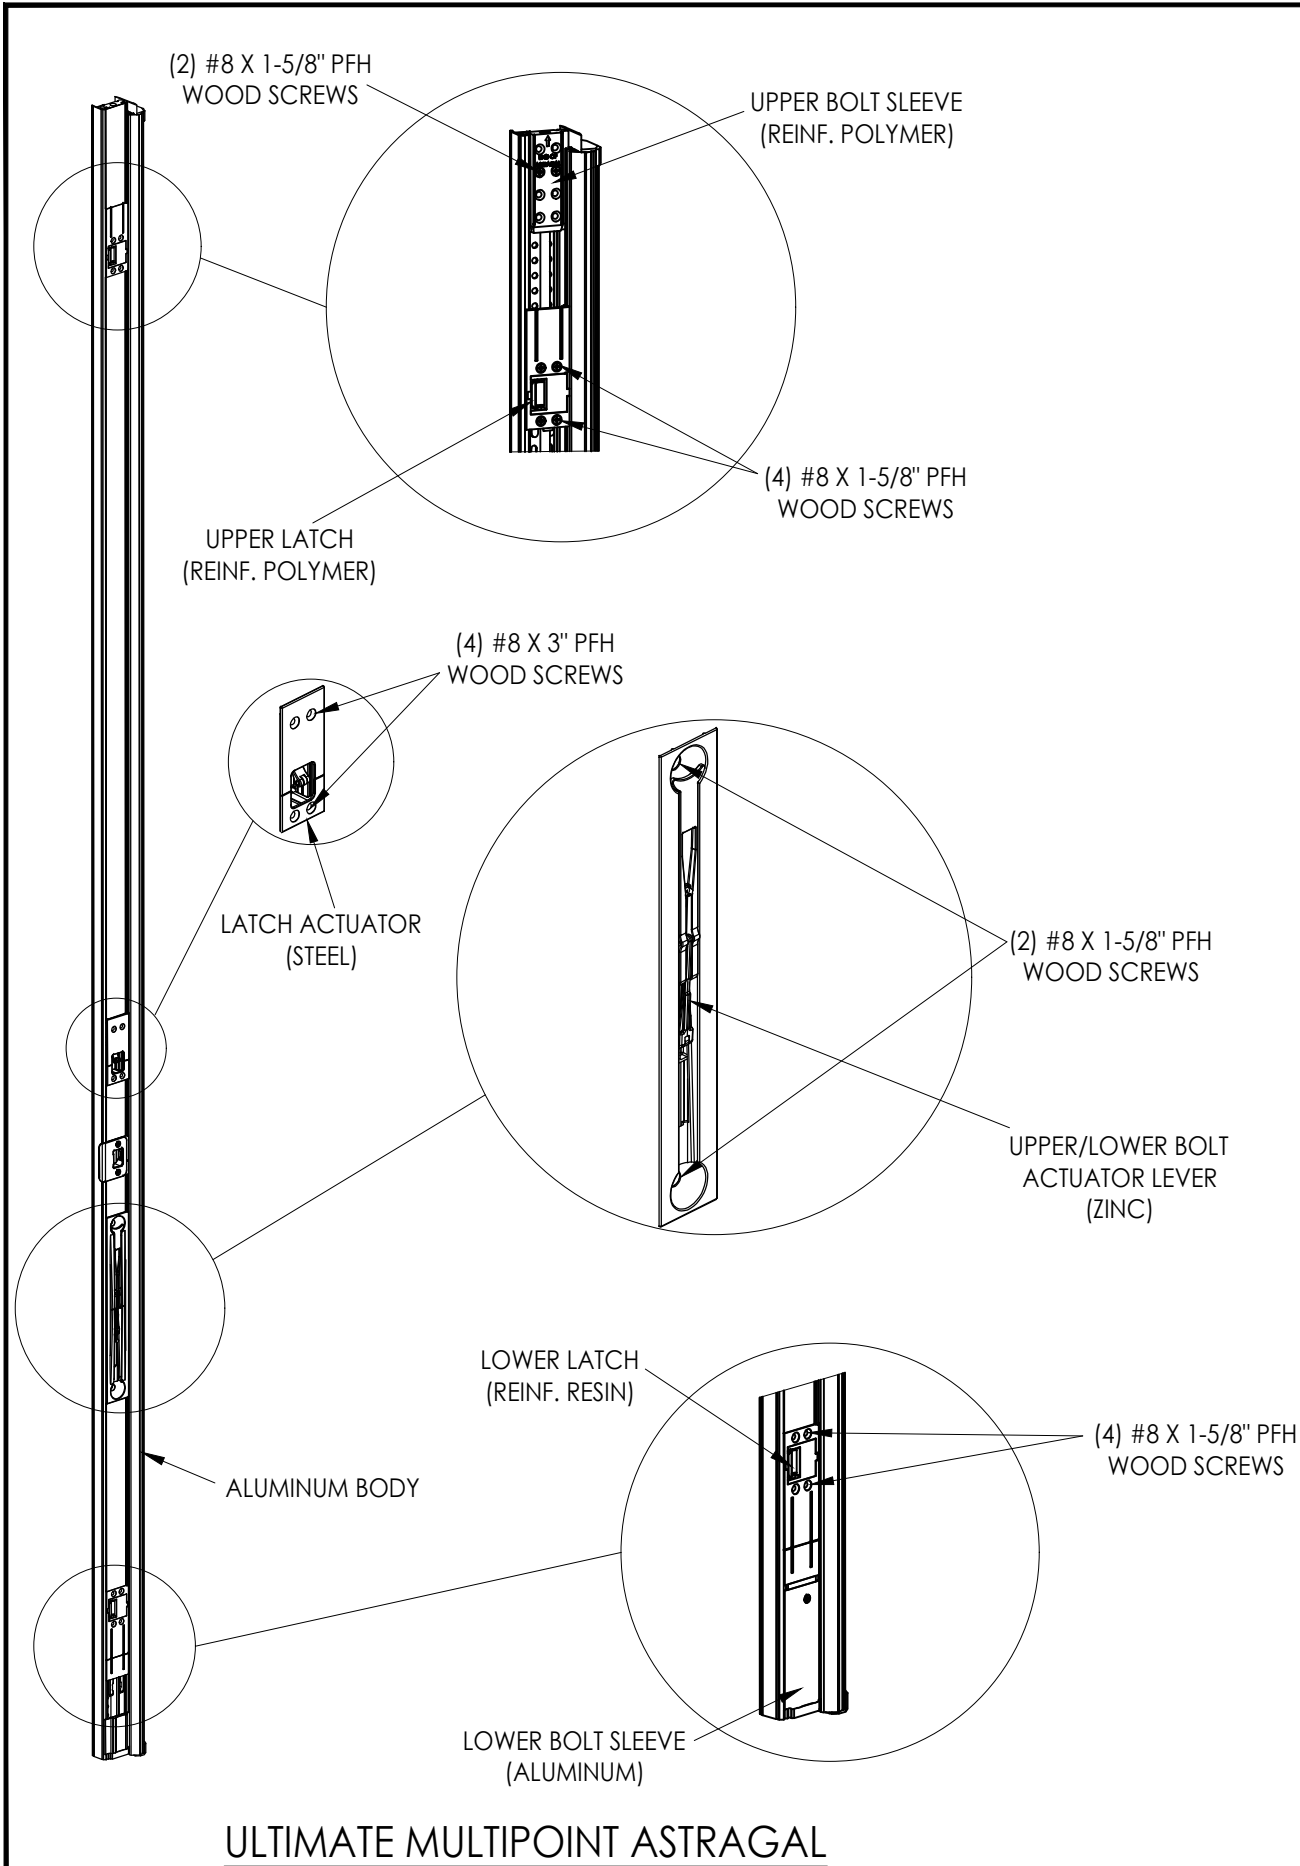




[illegible]

PRODUCT:	ENDURA
PART OR ASSEMBLY:	ASTRAGAL DETAILS




Documents Prepared By:
Lyndon F. Schmidt
P.E. No. 43409

R^W BUILDING CONSULTANTS, INC.
P.O. Box 230, Valrico, FL 33595
Phone No.: 813.659.9197
FBPE Registry No. 9813


Z:\2023 FBC Drawings\Endura Products\FL-14818 R10\FL-14818.10.dwg

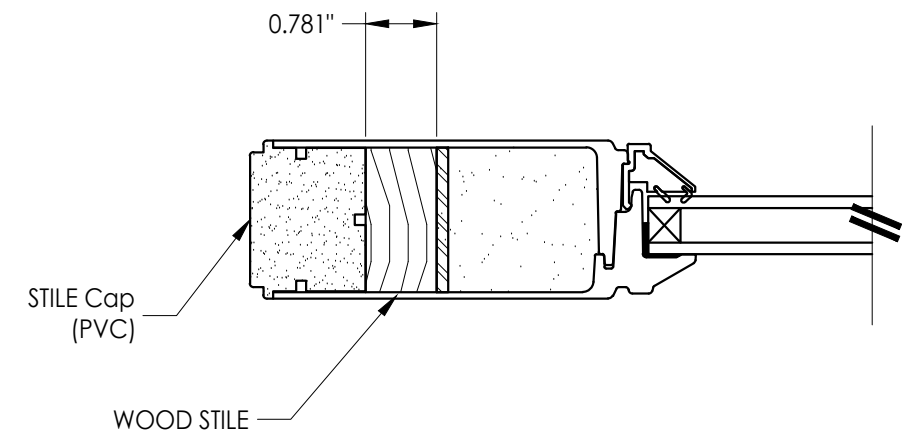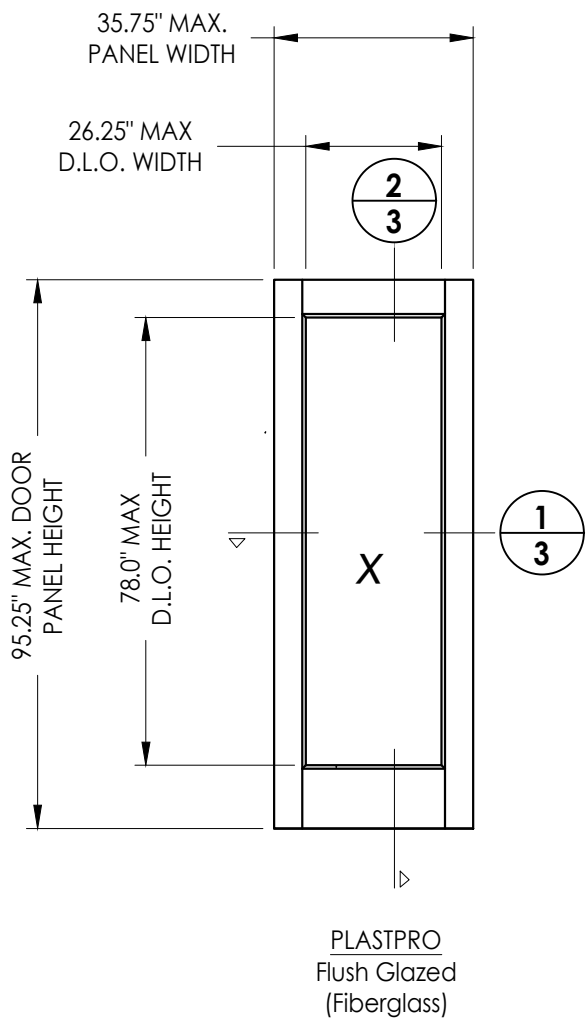

1
3 HORIZONTAL CROSS SECTION

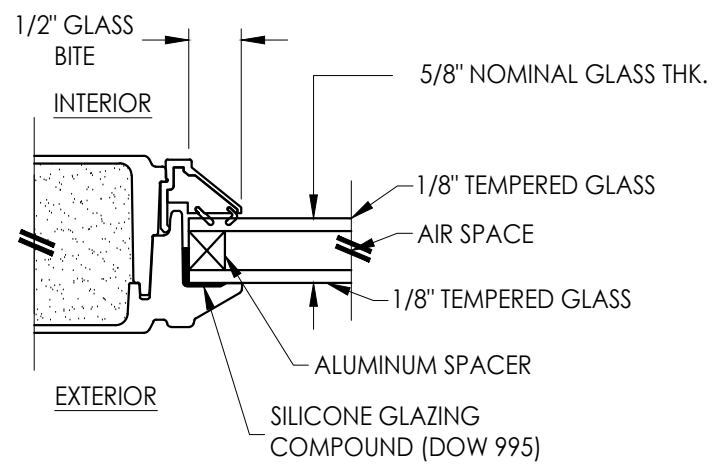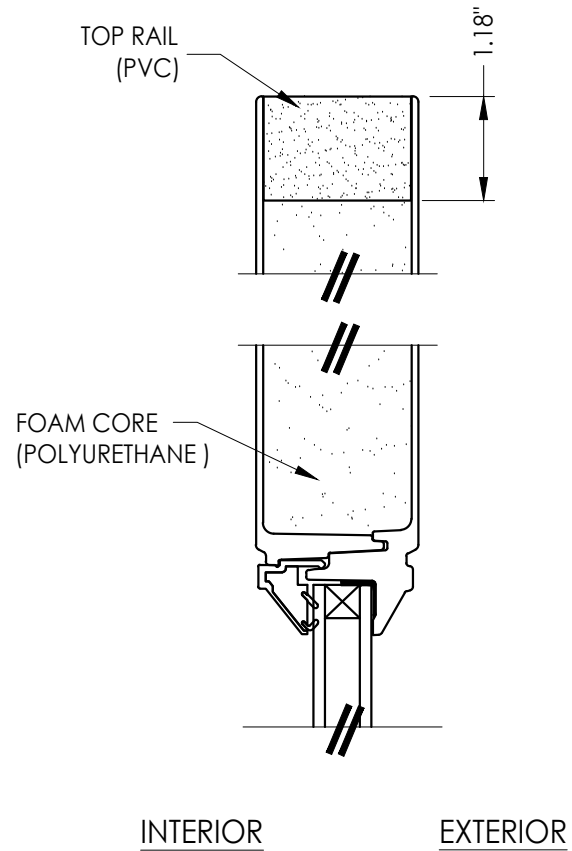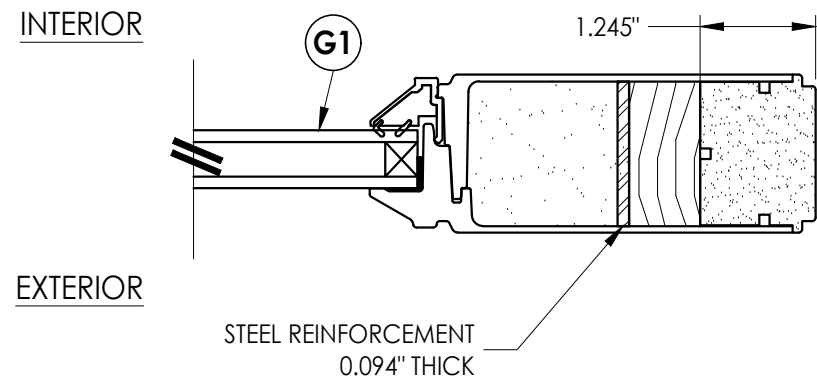

G1 GLAZING DETAIL
Flush Glazing

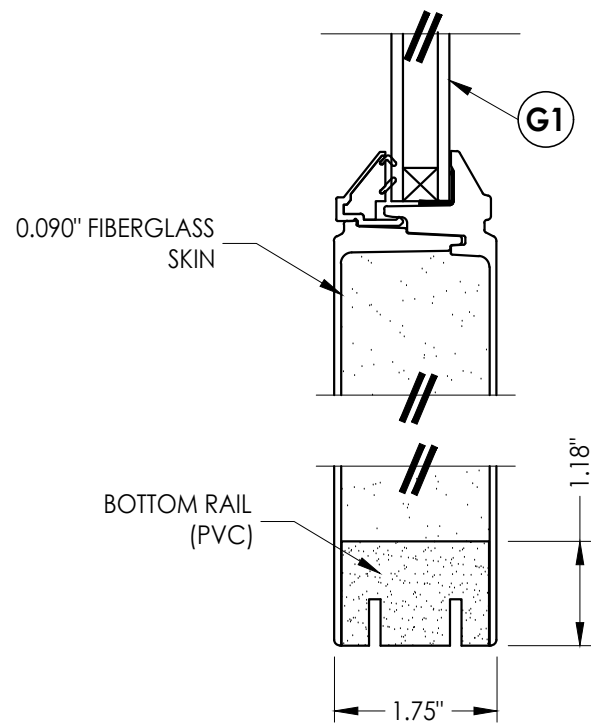

2
3 VERTICAL CROSS SECTION


PRODUCT:		ENDURA	
PART OR ASSEMBLY:		DOOR PANEL DETAILS & GLAZING DETAIL	
NO.	DATE	BY	REVISIONS
9	7/01/26	UPDATE TO 9TH ED. (2026)	FBC LFS
8	7/06/23	UPDATE TO 8TH ED. (2023)	FBC LFS
7	8/10/20	UPDATE TO 7TH ED. (2020)	FBC LFS

DATE:	8/30/11
SCALE:	N.T.S.
DWG. BY:	JK
CHK. BY:	LFS
DRAWING NO.:	FL-14818.10
SHEET	3 OF 6



Documents Prepared By:
Lyndon F. Schmidt
P.E. No. 43409

RW BUILDING CONSULTANTS, INC.
P.O. Box 230, Valrico, FL 33595
Phone No.: 813.659.9197
FBPE Registry No. 9813

Z:\2023 FBC Drawings\Endura Products\FL-14818 R10\FL-14818.10.dwg

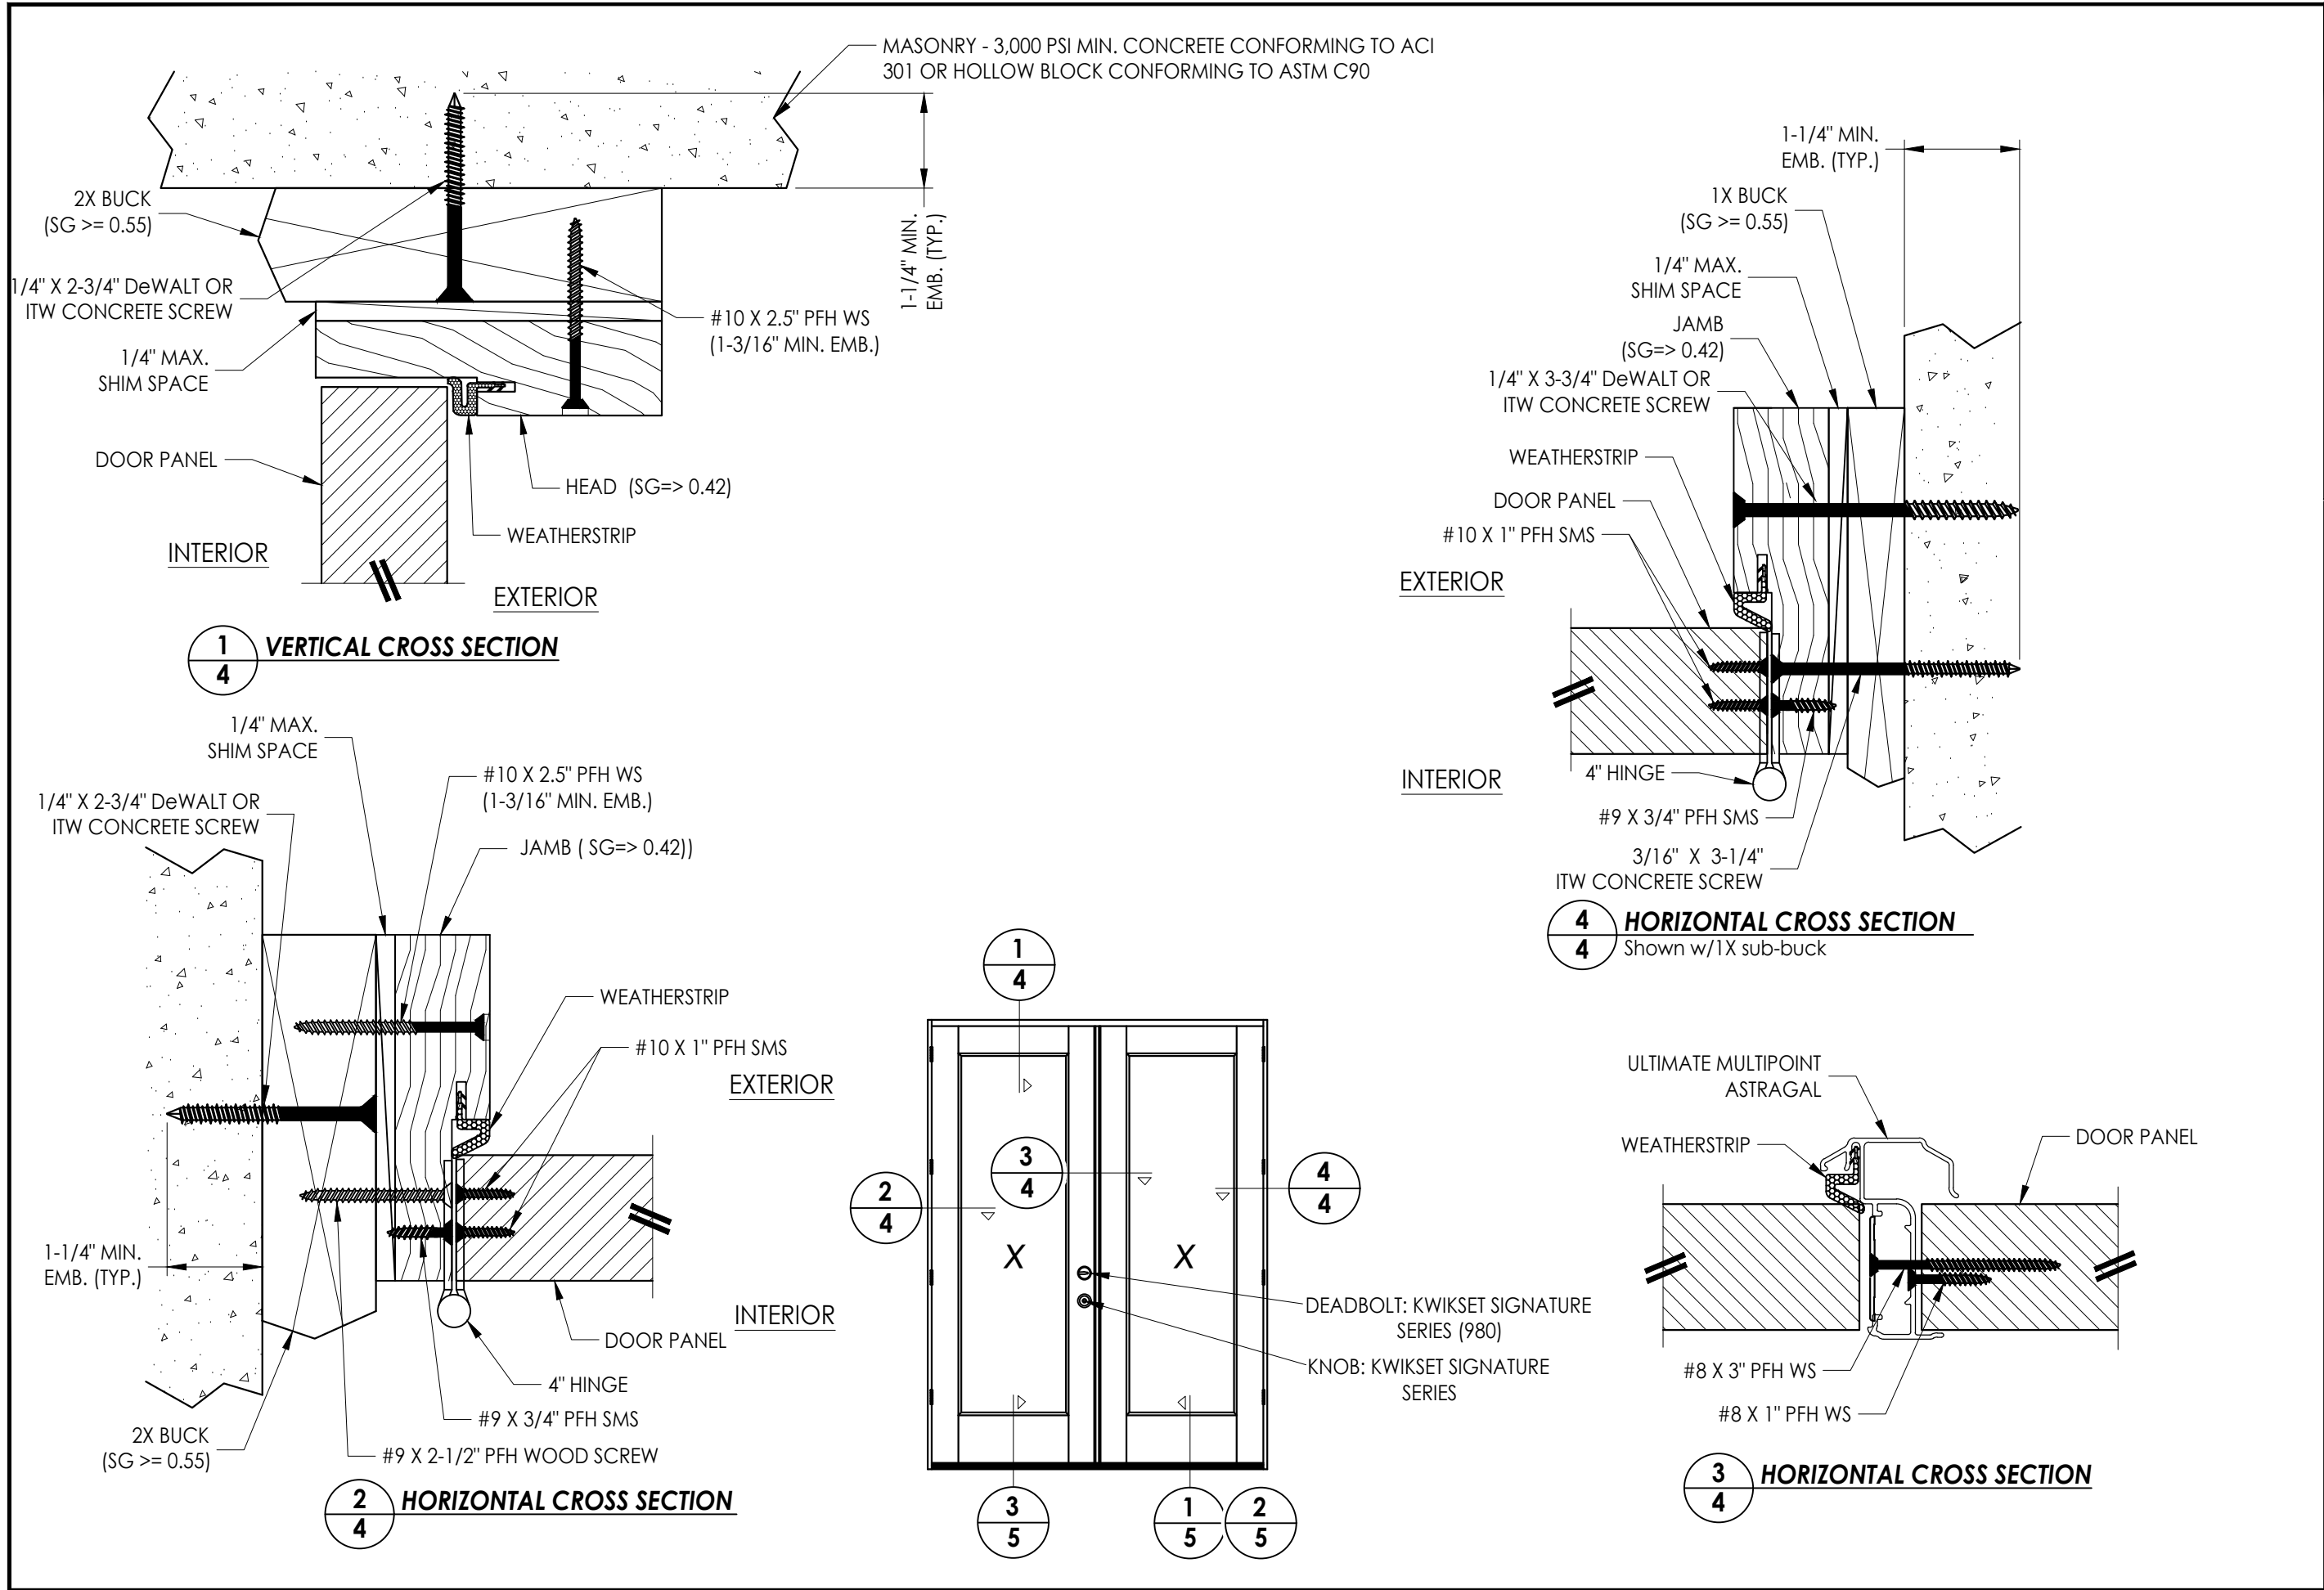

Documents Prepared By: Lyndon F. Schmidt P.E. No. 43409		BUILDING CONSULTANTS, INC. P.O. Box 230, Valrico, FL 33595 Phone No.: 813.659.9197 FBPE Registry No. 9813	
PRODUCT:	ENDURA	PART OR ASSEMBLY: HORIZONTAL AND VERTICAL CROSS SECTIONS	
		REVISIONS	
		9	7/01/26 UPDATE TO 9TH ED. (2026) FBC LFS
		8	7/06/23 UPDATE TO 8TH ED. (2023) FBC LFS
		7	8/10/20 UPDATE TO 7TH ED. (2020) FBC LFS
		NO.	DATE
DATE: 8/30/11			
SCALE: N.T.S.			
DWG. BY: JK			
CHK. BY: LFS			
DRAWING NO.: FL-14818.10			
SHEET 4 OF 6			

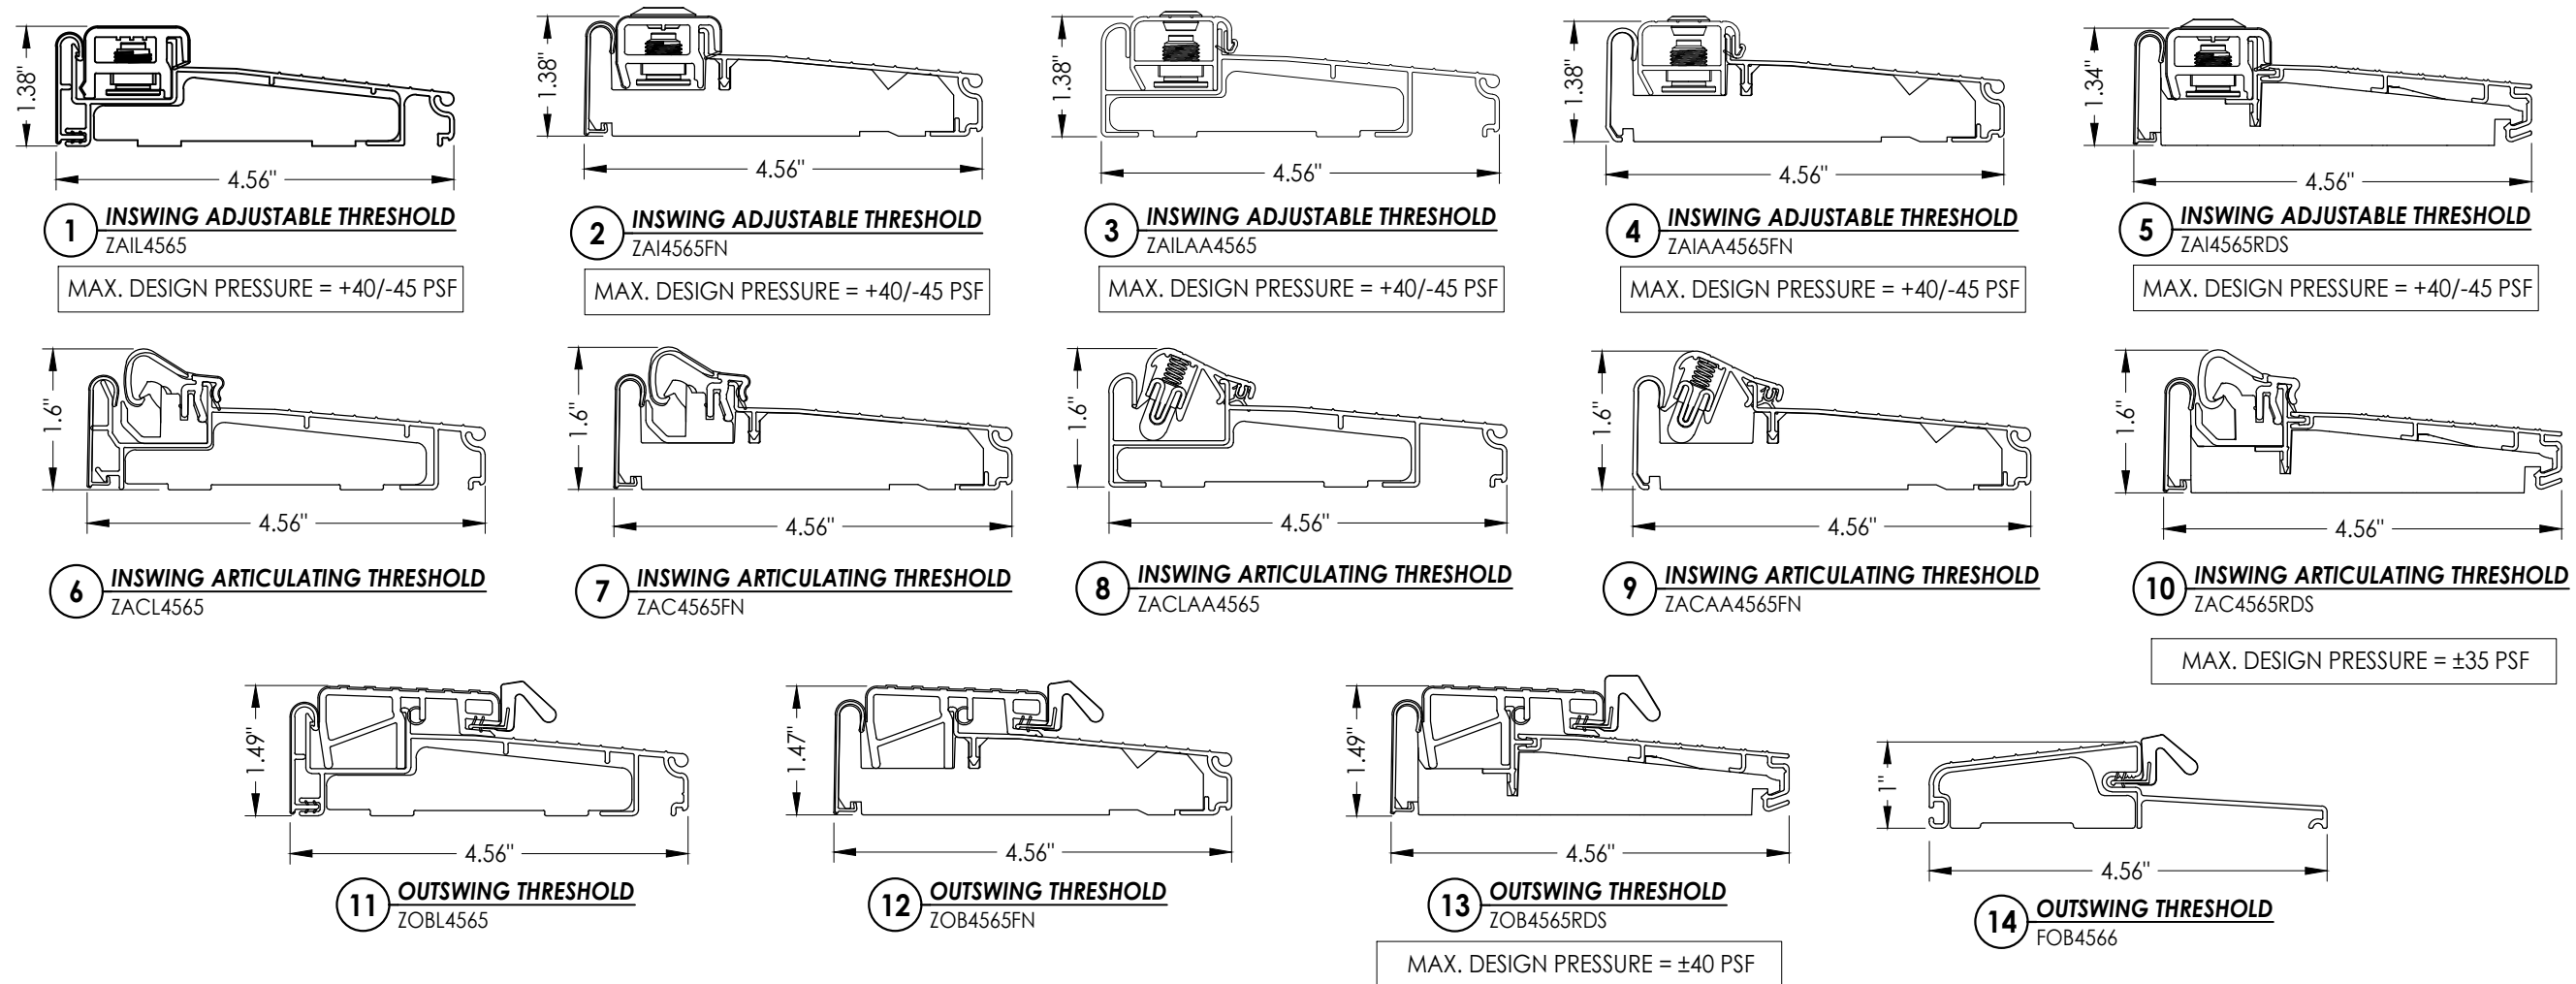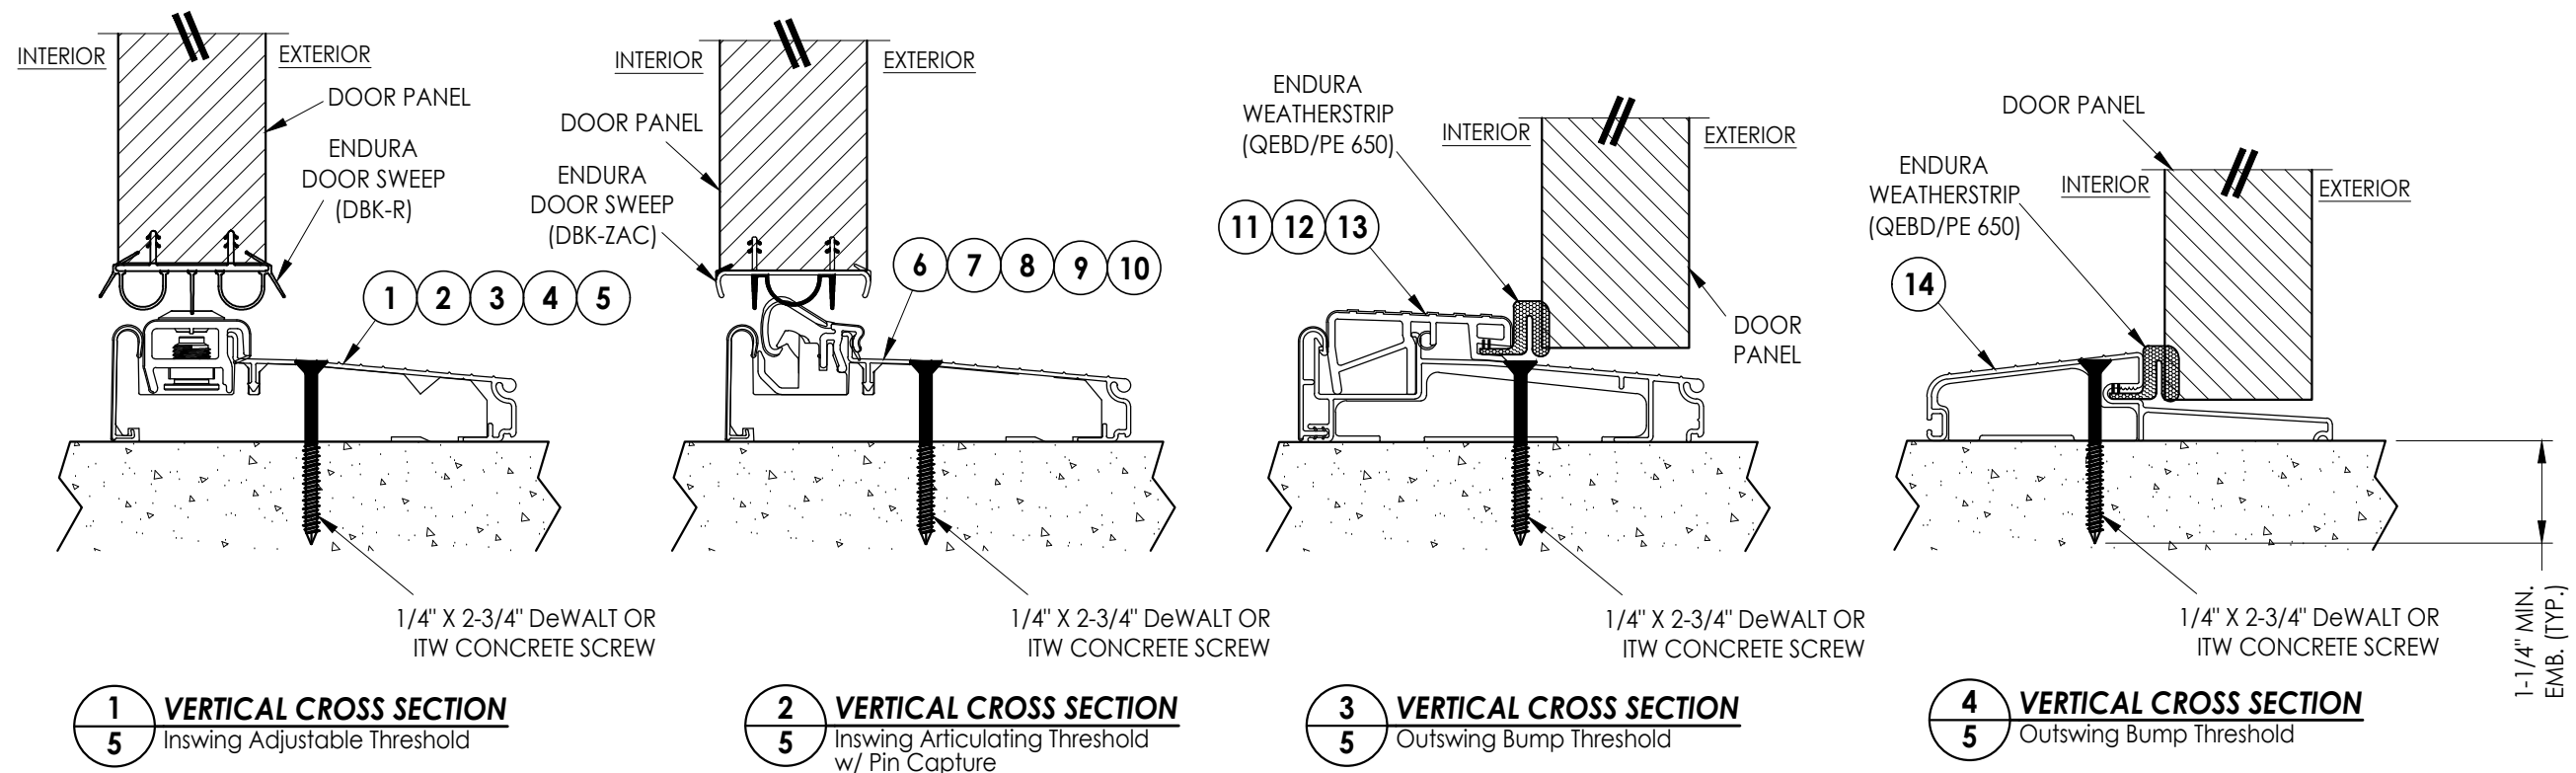[illegible]

