


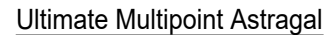

## GENERAL NOTES


- | TABLE OF CONTENTS |                                                        |
|-------------------|--------------------------------------------------------|
| SHEET#            | DESCRIPTION                                            |
| 1                 | Typical elevations, design pressures and general notes |
| 2                 | Astragal details                                       |
| 3                 | Door panel details                                     |
| 4                 | Horizontal and vertical cross sections                 |
| 5                 | Threshold details                                      |
| 6                 | Buck and frame anchoring                               |





|   |  |  |  |  |  |  |  |  |  |
|---|--|--|--|--|--|--|--|--|--|
| <div>Documents Prepared By:<br/>Lyndon F. Schmidt<br/>P.E. No. 43409</div> <div><div>PRODUCT:<br/><br/>ENDURA</div><div>PART OR ASSEMBLY:<br/><br/>TYPICAL ELEVATIONS, DESIGN<br/>PRESSURES &amp; GENERAL NOTES</div></div> 
|---|--|--|--|--|--|--|--|--|--|

[illegible]


Z:\2023 FBC Drawings\Endura Products\FL-14818 R10\FL-14818.11-18.dwg

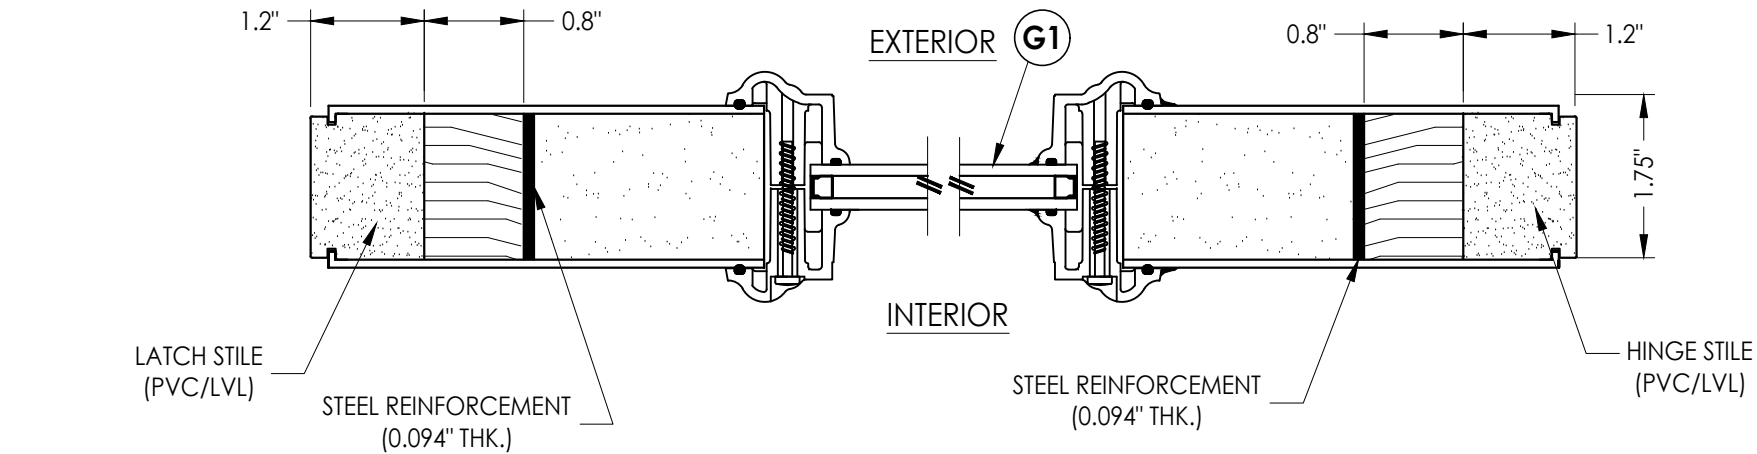

1  
3 HORIZONTAL CROSS SECTION

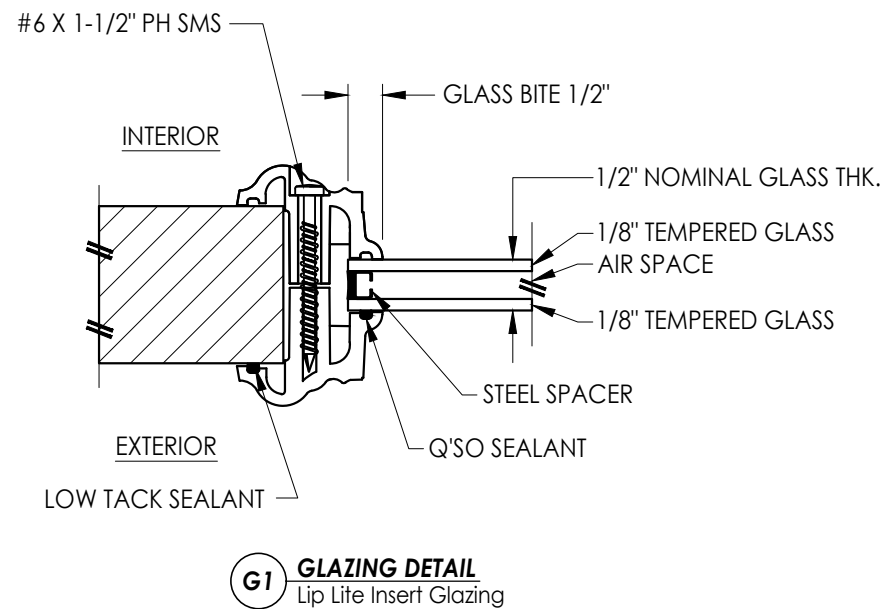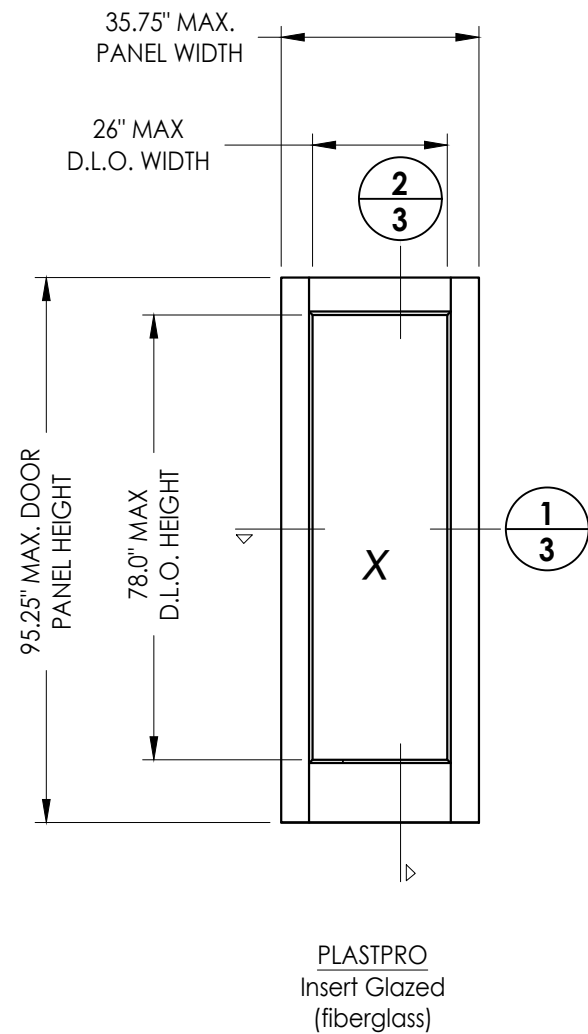

G1 GLAZING DETAIL  
Lip Lite Insert Glazing

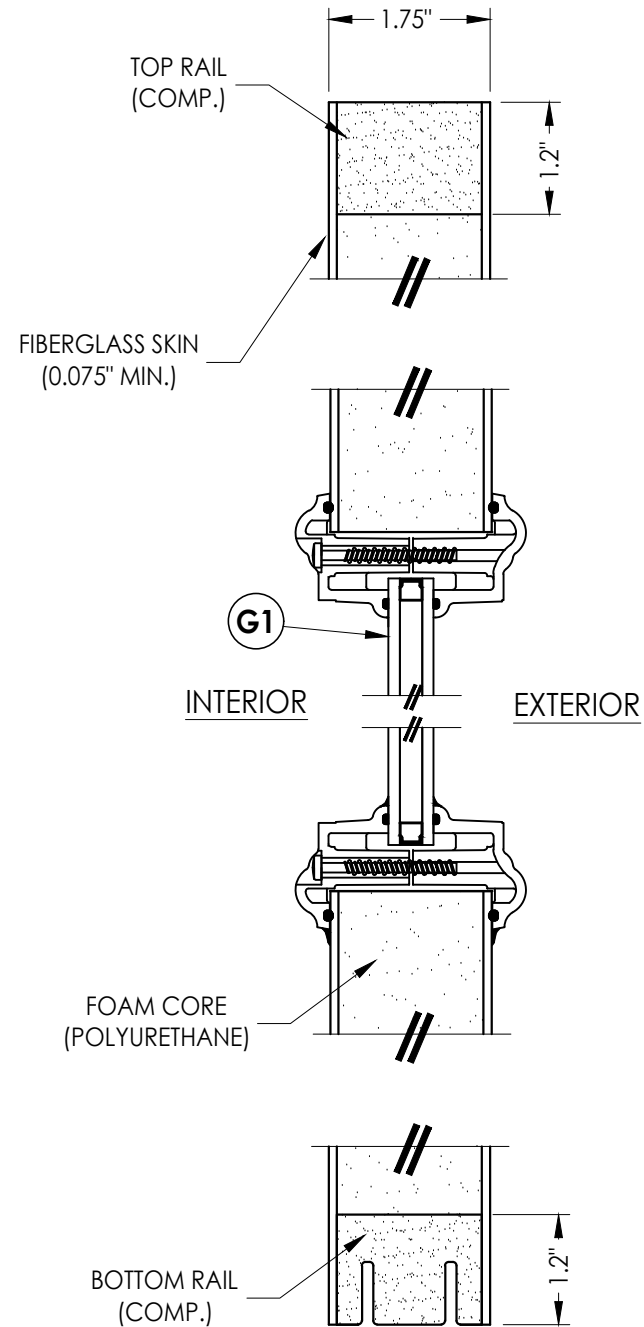

2  
3 VERTICAL CROSS SECTION


Documents Prepared By:  
Lyndon F. Schmidt  
P.E. No. 43409

**RW** BUILDING CONSULTANTS, INC.  
P.O. Box 230, Valrico, FL 33595  
Phone No.: 813.659.9197  
FBPE Registry No. 9813

| PRODUCT:                 |         | ENDURA                                 |         |
|--------------------------|---------|----------------------------------------|---------|
| PART OR ASSEMBLY:        |         | DOOR PANEL DETAILS<br>& GLAZING DETAIL |         |
| NO.                      | DATE    | REVISIONS                              |         |
|                          |         | BY                                     |         |
|                          |         |                                        |         |
|                          |         |                                        |         |
| 8                        | 7/01/26 | UPDATE TO 9TH ED. (2026)               | FBC LFS |
| 7                        | 7/06/23 | UPDATE TO 8TH ED. (2023)               | FBC LFS |
| 6                        | 8/03/20 | UPDATE TO 7TH ED. (2020)               | FBC LFS |
| DATE: 8/30/11            |         |                                        |         |
| SCALE: N.T.S.            |         |                                        |         |
| DWG. BY: JK              |         |                                        |         |
| CHK. BY: LFS             |         |                                        |         |
| DRAWING NO.: FL-14818.11 |         |                                        |         |
| SHEET 3 OF 6             |         |                                        |         |






Z:\2023 FBC Drawings\Endura Products\FL-14818 R10\FL-14818.11-18.dwg

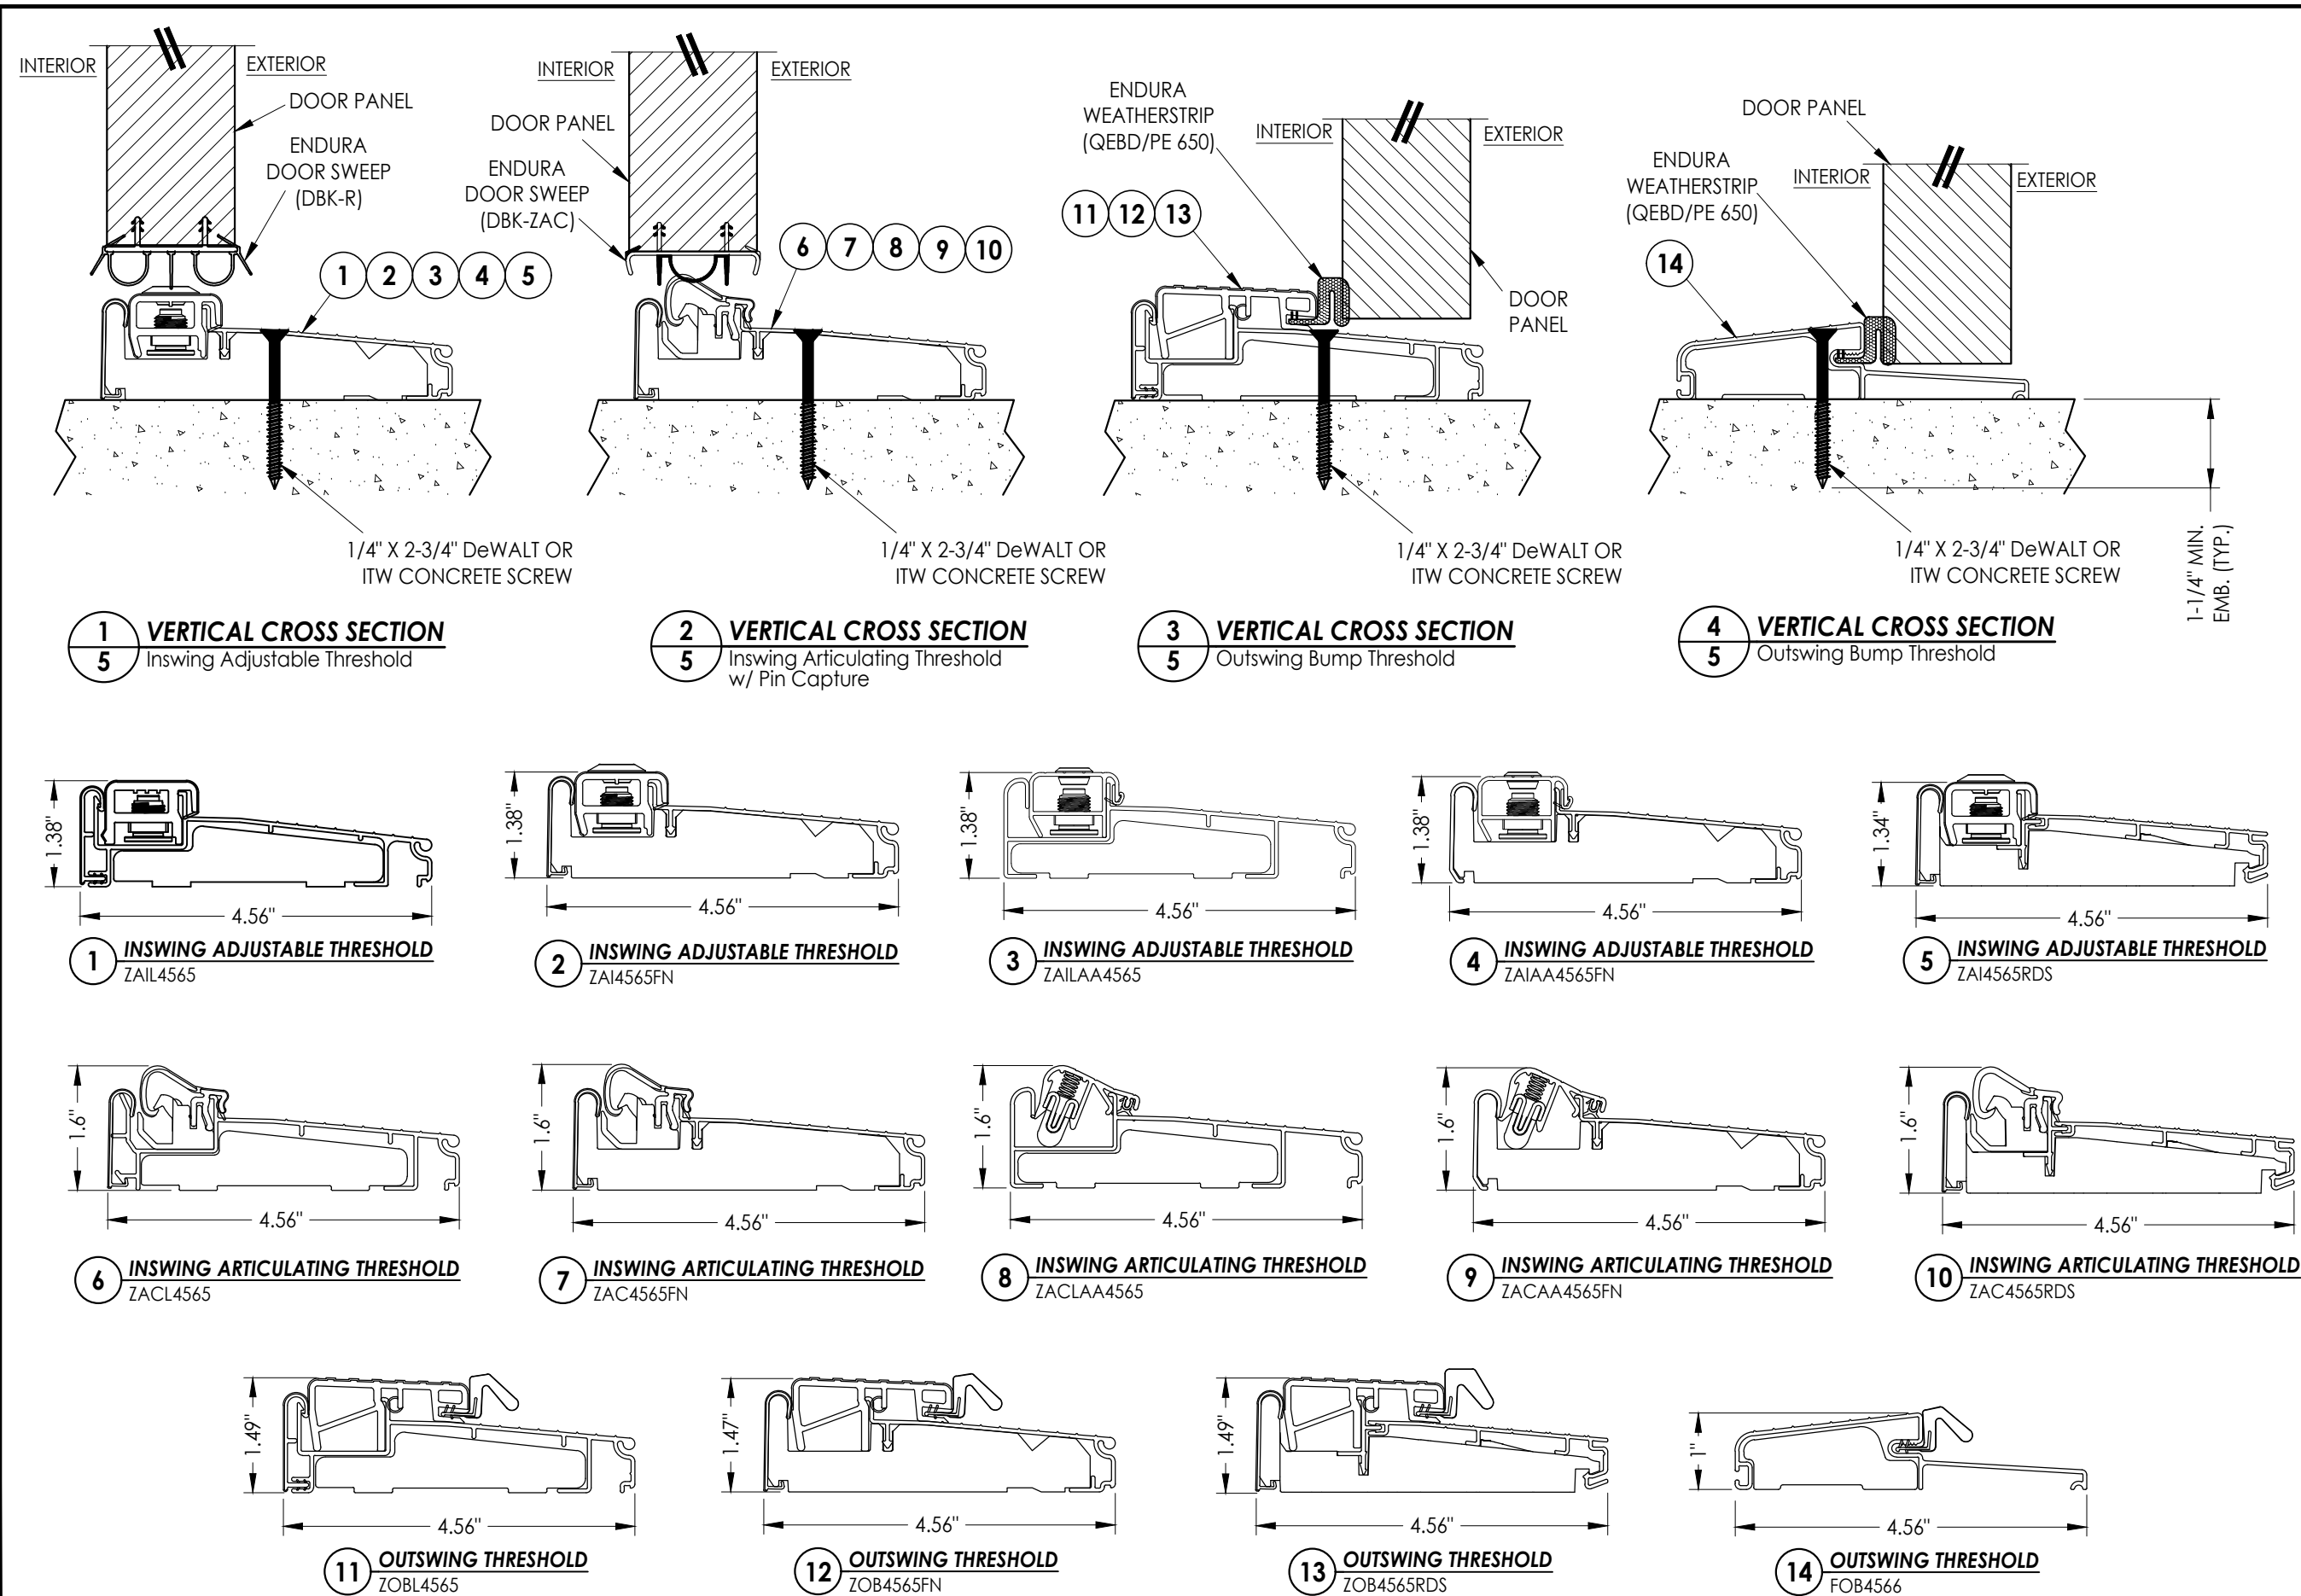

|                                                               |  |  |  |  |  |  |  |  |  |   |  |  |  |  |  |  |  |  |  |
|---------------------------------------------------------------|--|--|--|--|--|--|--|--|--|---|--|--|--|--|--|--|--|--|--|
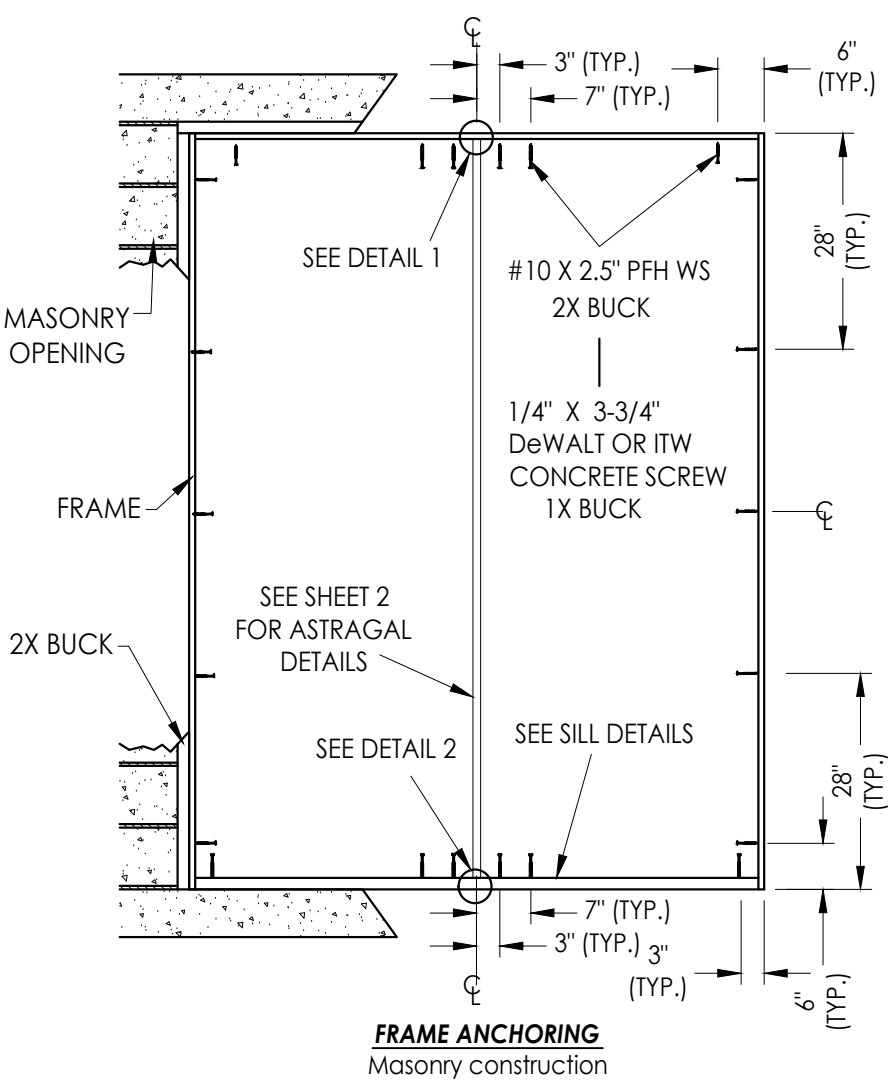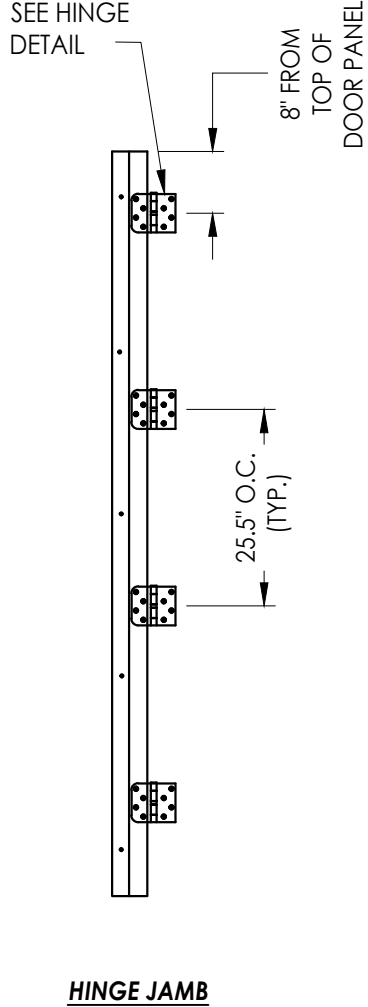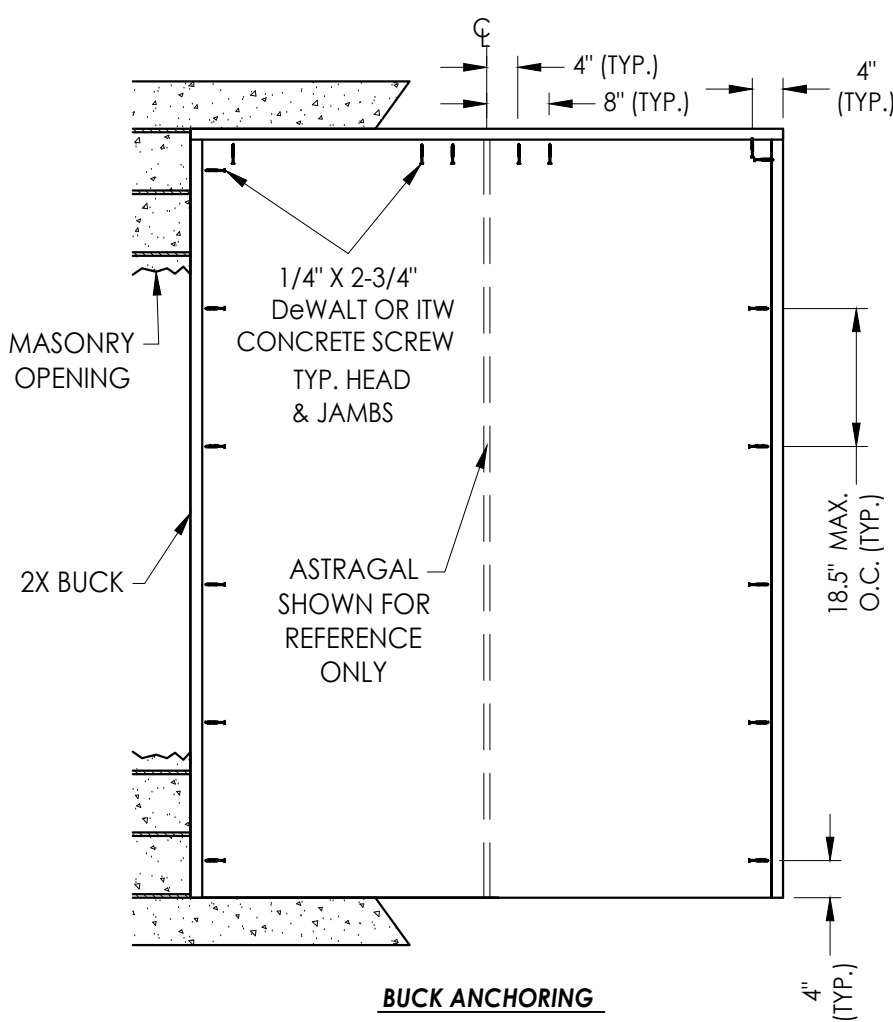

**CORROSION RESISTANCE - SALTWATER ENVIRONMENT**

Fasteners & connectors in areas within 3000 ft (914 m) of a saltwater coastline shall comply with FBC Sections 1711.1 or R332.1.




CONCRETE ANCHOR NOTES:

- Concrete anchor locations at the corners may be adjusted to maintain the min. edge distance to mortar joints.
- Concrete anchor locations noted as "MAX. ON CENTER" must be adjusted to maintain the min. edge distance to mortar joints, additional concrete anchors may be required to ensure the "MAX. ON CENTER" dimension are not exceeded.
- Concrete anchor table:

| ANCHOR TYPE      | ANCHOR SIZE | MIN. EMBEDMENT | MIN. CLEARANCE TO MASONRY EDGE | MIN. CLEARANCE TO ADJACENT ANCHOR |
|------------------|-------------|----------------|--------------------------------|-----------------------------------|
| ITW TAPCON®      | 1/4"        | 1-1/4"         | 2"                             | 4"                                |
| DeWALT ULTRACON® | 1/4"        | 1-1/4"         | 1"                             | 4"                                |
| ITW TAPCON®      | 3/16"       | 1-1/4"         | 3"                             | 1-1/2"                            |

WOOD SCREW INSTALLATION NOTES:

- Maintain a minimum 5/8" edge distance, 1" end distance, & 1" o.c. spacing of wood screws to prevent the splitting of wood.

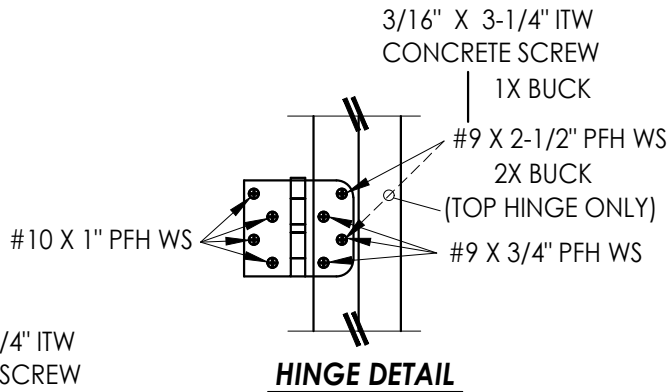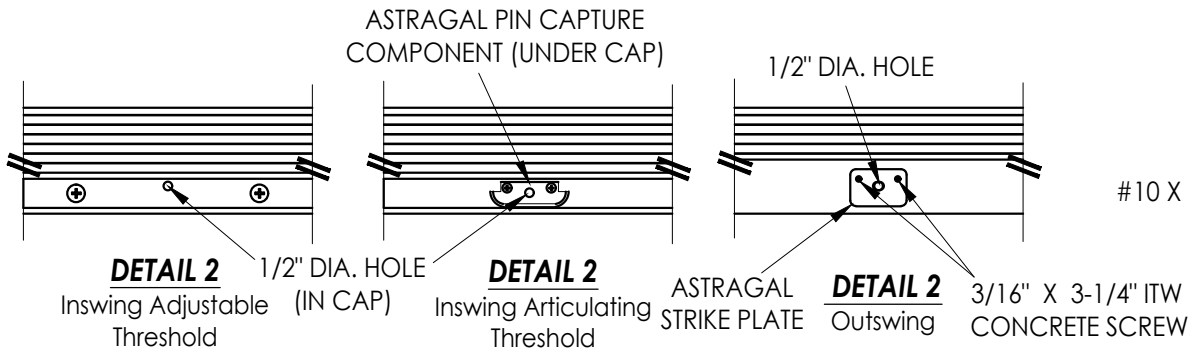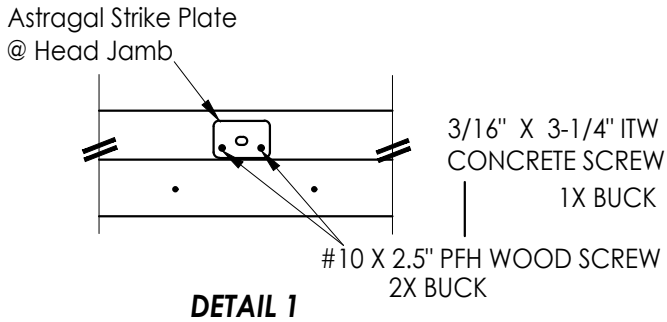

Documents Prepared By:  
Lyndon F. Schmidt  
P.E. No. 43409

**RW** BUILDING CONSULTANTS, INC.  
P.O. Box 230, Valrico, FL 33595  
Phone No.: 813.659.9197  
FBPE Registry No. 9813

PRODUCT: ENDURA

PART OR ASSEMBLY:  
BUCK & FRAME ANCHORING

| REVISIONS |         |                          |         |
|-----------|---------|--------------------------|---------|
| NO.       | DATE    | BY                       |         |
| 8         | 7/01/26 | UPDATE TO 9TH ED. (2026) | FBC LFS |
| 7         | 7/06/23 | UPDATE TO 8TH ED. (2023) | FBC LFS |
| 6         | 8/03/20 | UPDATE TO 7TH ED. (2020) | FBC LFS |

DATE: 8/30/11

SCALE: N.T.S.

DWG. BY: JK

CHK. BY: LFS

DRAWING NO.: FL-14818.11

SHEET 6 OF 6