


Z:\2023 FBC Drawings\Endura Products\FL-14818 R10\FL-14818.11-18.dwg

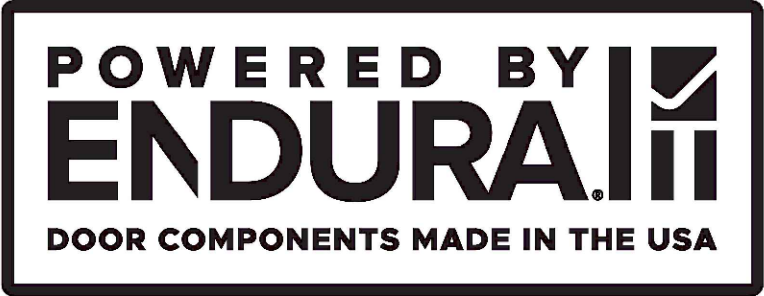

Ultimate Multipoint Astragal


INSWING / OUTSWING

"NON-IMPACT"

GENERAL NOTES

- 1. This product has been evaluated and is in compliance with the 9th Edition (2026) Florida Building Code (FBC) structural requirements excluding the "High Velocity Hurricane Zone" (HVHZ).
- 2. Product anchors shall be as listed and spaced as shown on details. Anchor embedment to base material shall be beyond wall dressing or stucco.
- 3. When used in areas requiring wind borne debris protection this product is required to be protected with an impact resistant covering that complies with FBC Sections 1609.1.2 & R301.2.1.2.
- 4. For 2x stud framing construction, anchoring of these units shall be the same as that shown for 2x buck masonry construction.
- 5. This product has been tested and is approved for use in the door panels as specified in this approval. Substitution into a similar product that possess a comparable current Florida Statewide product approval may be approved for use by the local Authority Having Jurisdiction.
- 6. Site conditions that deviate from the details of this drawing require further engineering analysis by a licensed engineer or registered architect.


TABLE OF CONTENTS	
SHEET#	DESCRIPTION
1	Typical elevations, design pressures and general notes
2	Astragal details
3	Door panel details
4	Horizontal and vertical cross sections
5	Threshold details
6	Buck and frame anchoring

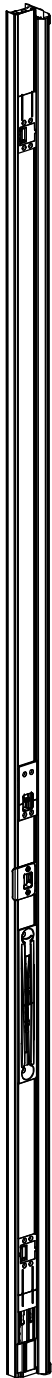

Ultimate Multipoint Astragal

ULTIMATE MULTIPOINT ASTRAGAL by ENDURA				
MAXIMUM FRAME SIZE			DESIGN PRESSURE RATING (PSF)	
			POSITIVE	NEGATIVE
MASONITE Flush Glazed (FIBERGLASS)	INSWING	74" X 98"	+40.0	-45.0
	OUTSWING	74" X 97.12"	+40.0	-40.0


See Sheet 5 for Threshold Design Pressure Limitations

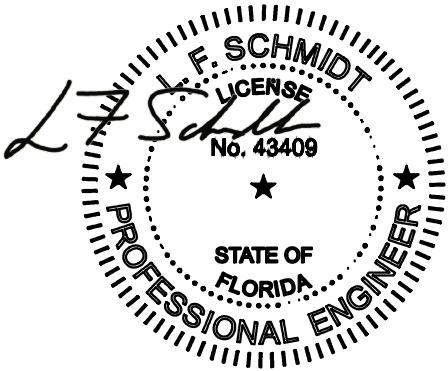

Digitally signed by Lyndon F Schmidt
Date: 2026.07.16 17:01:21 -04'00'

This item has been digitally signed and sealed by
L. F. Schmidt, P.E. on the date adjacent to the seal.
Printed copies of this document are not
considered signed and sealed and the signature
must be verified on any electronic copies.

THIS PRODUCT APPROVAL IS VALID
ONLY FOR THE STATE OF FLORIDA

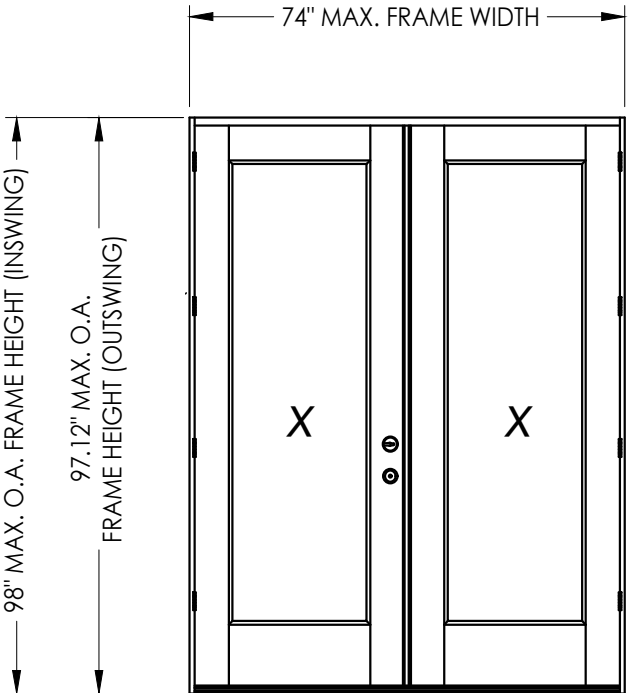

Documents Prepared By:
Lyndon F. Schmidt
P.E. No. 43409

Building Consultants, Inc.
P.O. Box 230, Vairco, FL 33595
Phone No.: 813.659.9197
FBPE Registry No. 9813

PRODUCT: ENDURA

PART OR ASSEMBLY:
TYPICAL ELEVATIONS, DESIGN
PRESSURES & GENERAL NOTES

8	7/01/26	UPDATE TO 9TH ED. (2026)	FBC	LFS
7	7/06/23	UPDATE TO 8TH ED. (2023)	FBC	LFS
6	8/03/20	UPDATE TO 7TH ED. (2020)	FBC	LFS
NO.	DATE			BY
REVISIONS				

DATE: 8/30/11




SCALE: N.T.S.

DWG. BY: JK

CHK. BY: LFS

DRAWING NO.: FL-14818.14

SHEET 1 OF 6

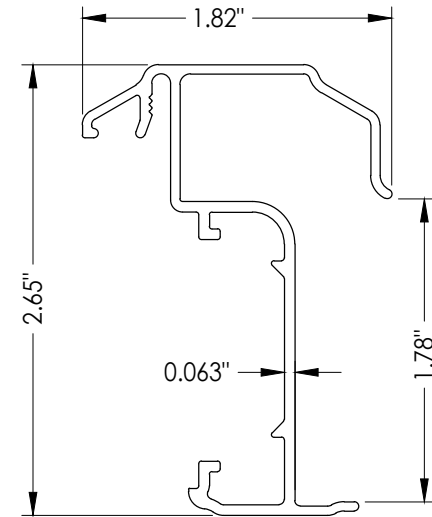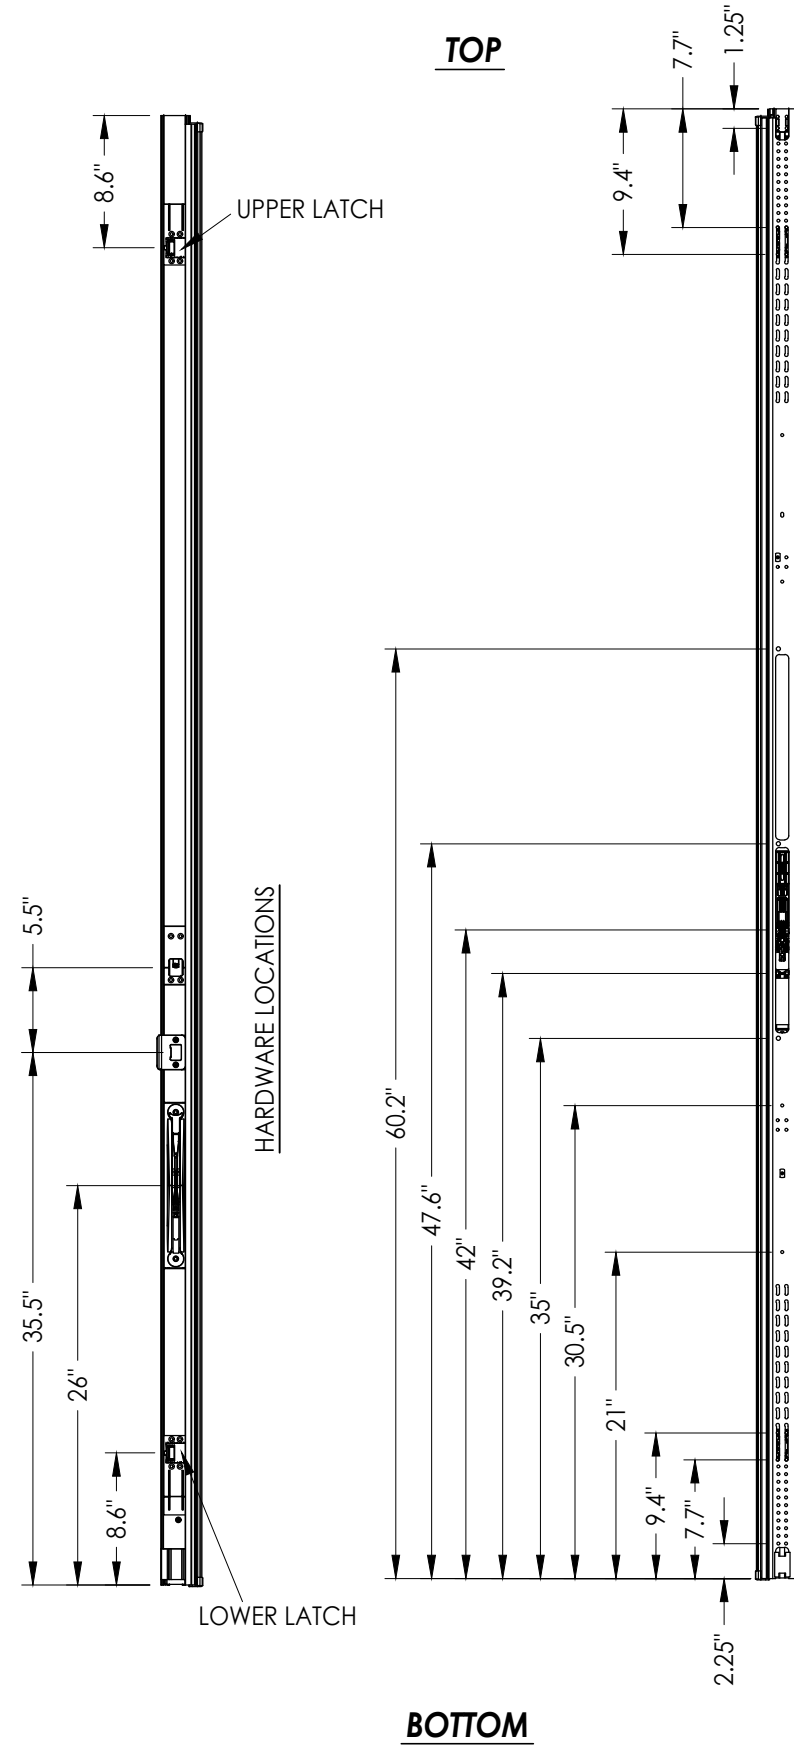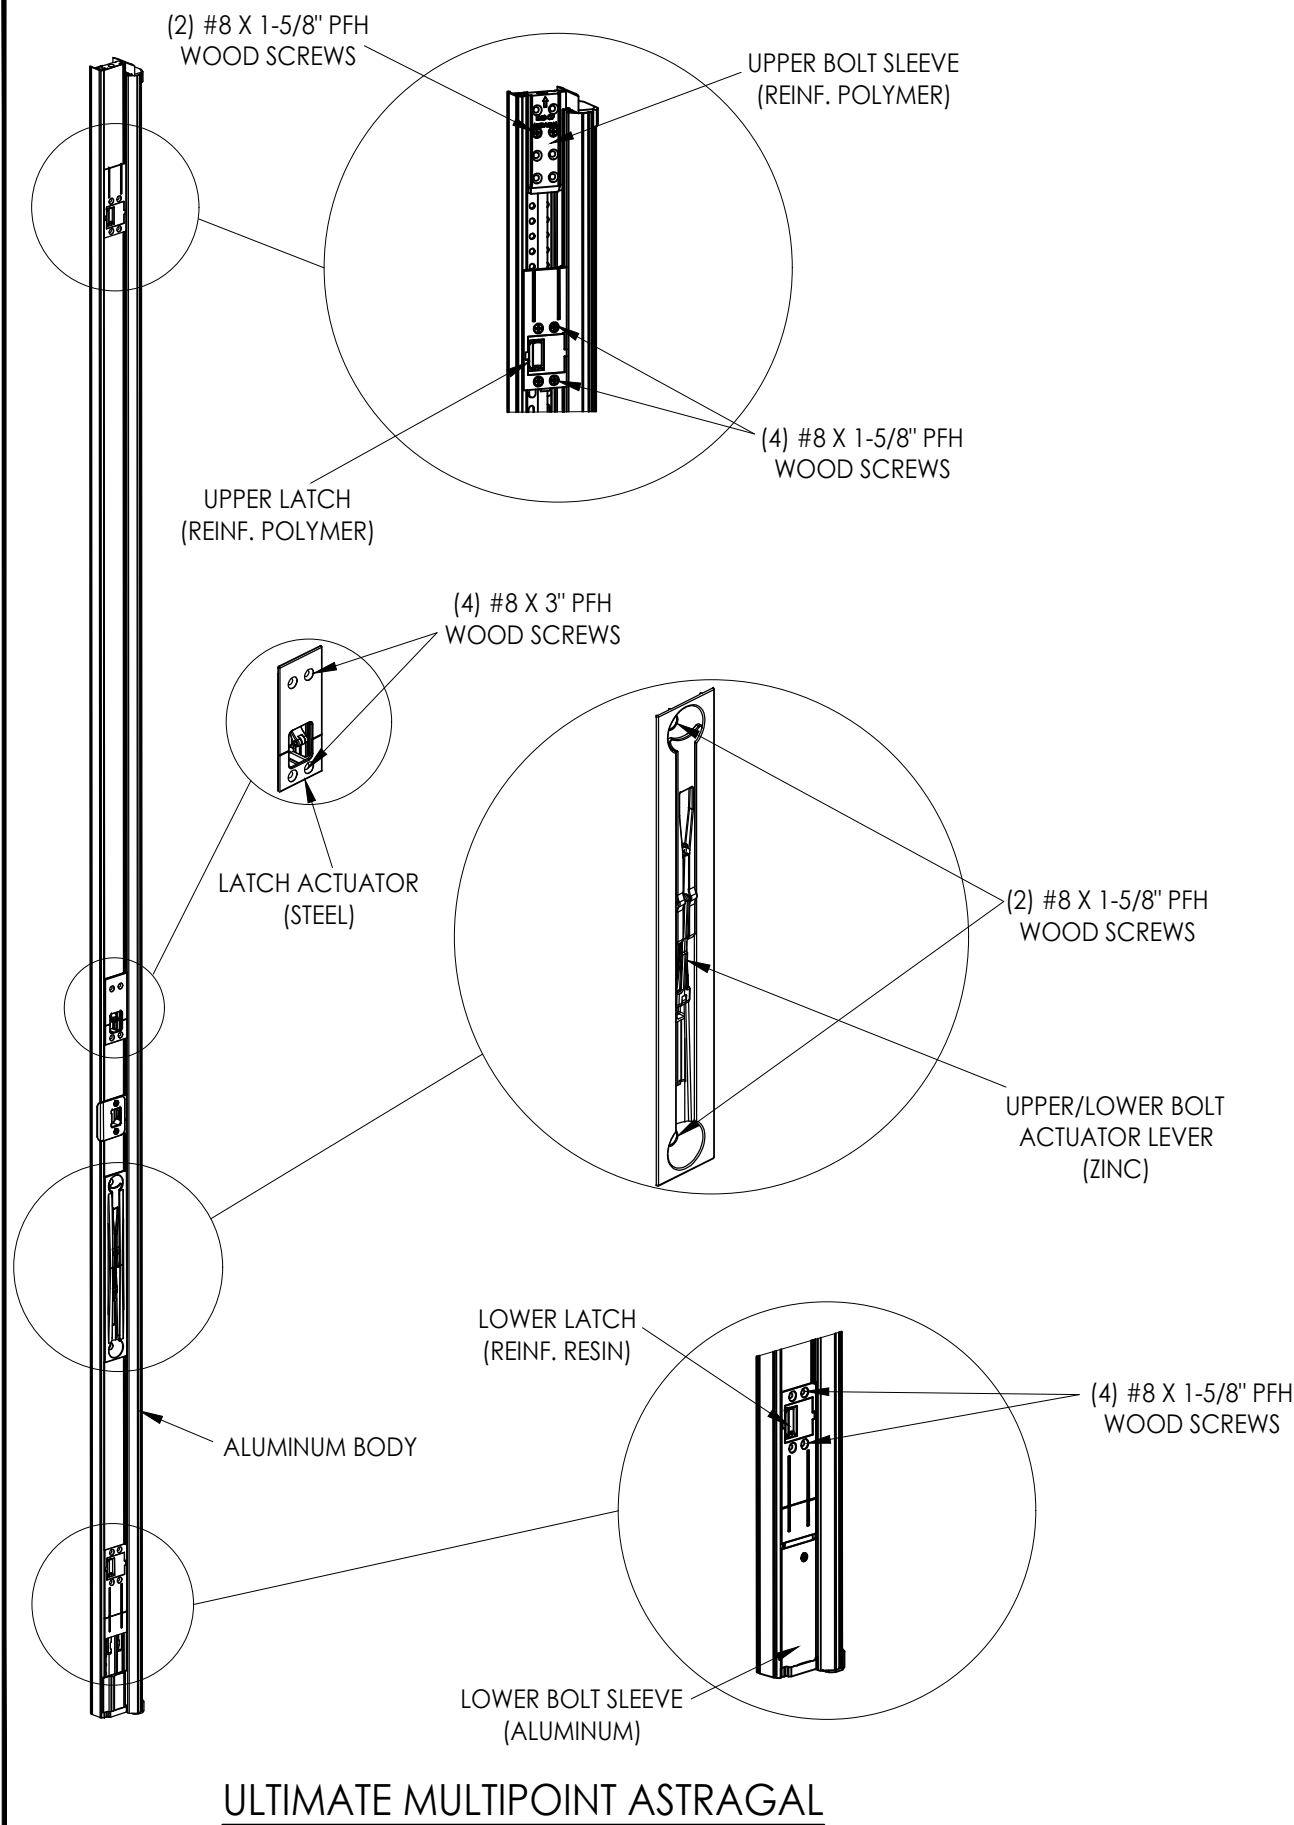[illegible]


PRODUCT:	ENDURA
PART OR ASSEMBLY:	ASTRAGAL DETAILS

Documents Prepared By:
Lyndon F. Schmidt
P.E. No. 43409

RW BUILDING CONSULTANTS, INC.
P.O. Box 230, Valrico, FL 33595
Phone No.: 813.659.9197
FBPE Registry No. 9813



DATE:	8/30/11
SCALE:	N.T.S.
DWG. BY:	JK
CHK. BY:	LFS
DRAWING NO.:	FL-14818.14
SHEET	<u>3</u> OF <u>6</u>

Z:\2023 FBC Drawings\Endura Products\FL-14818 R10\FL-14818.11-18.dwg

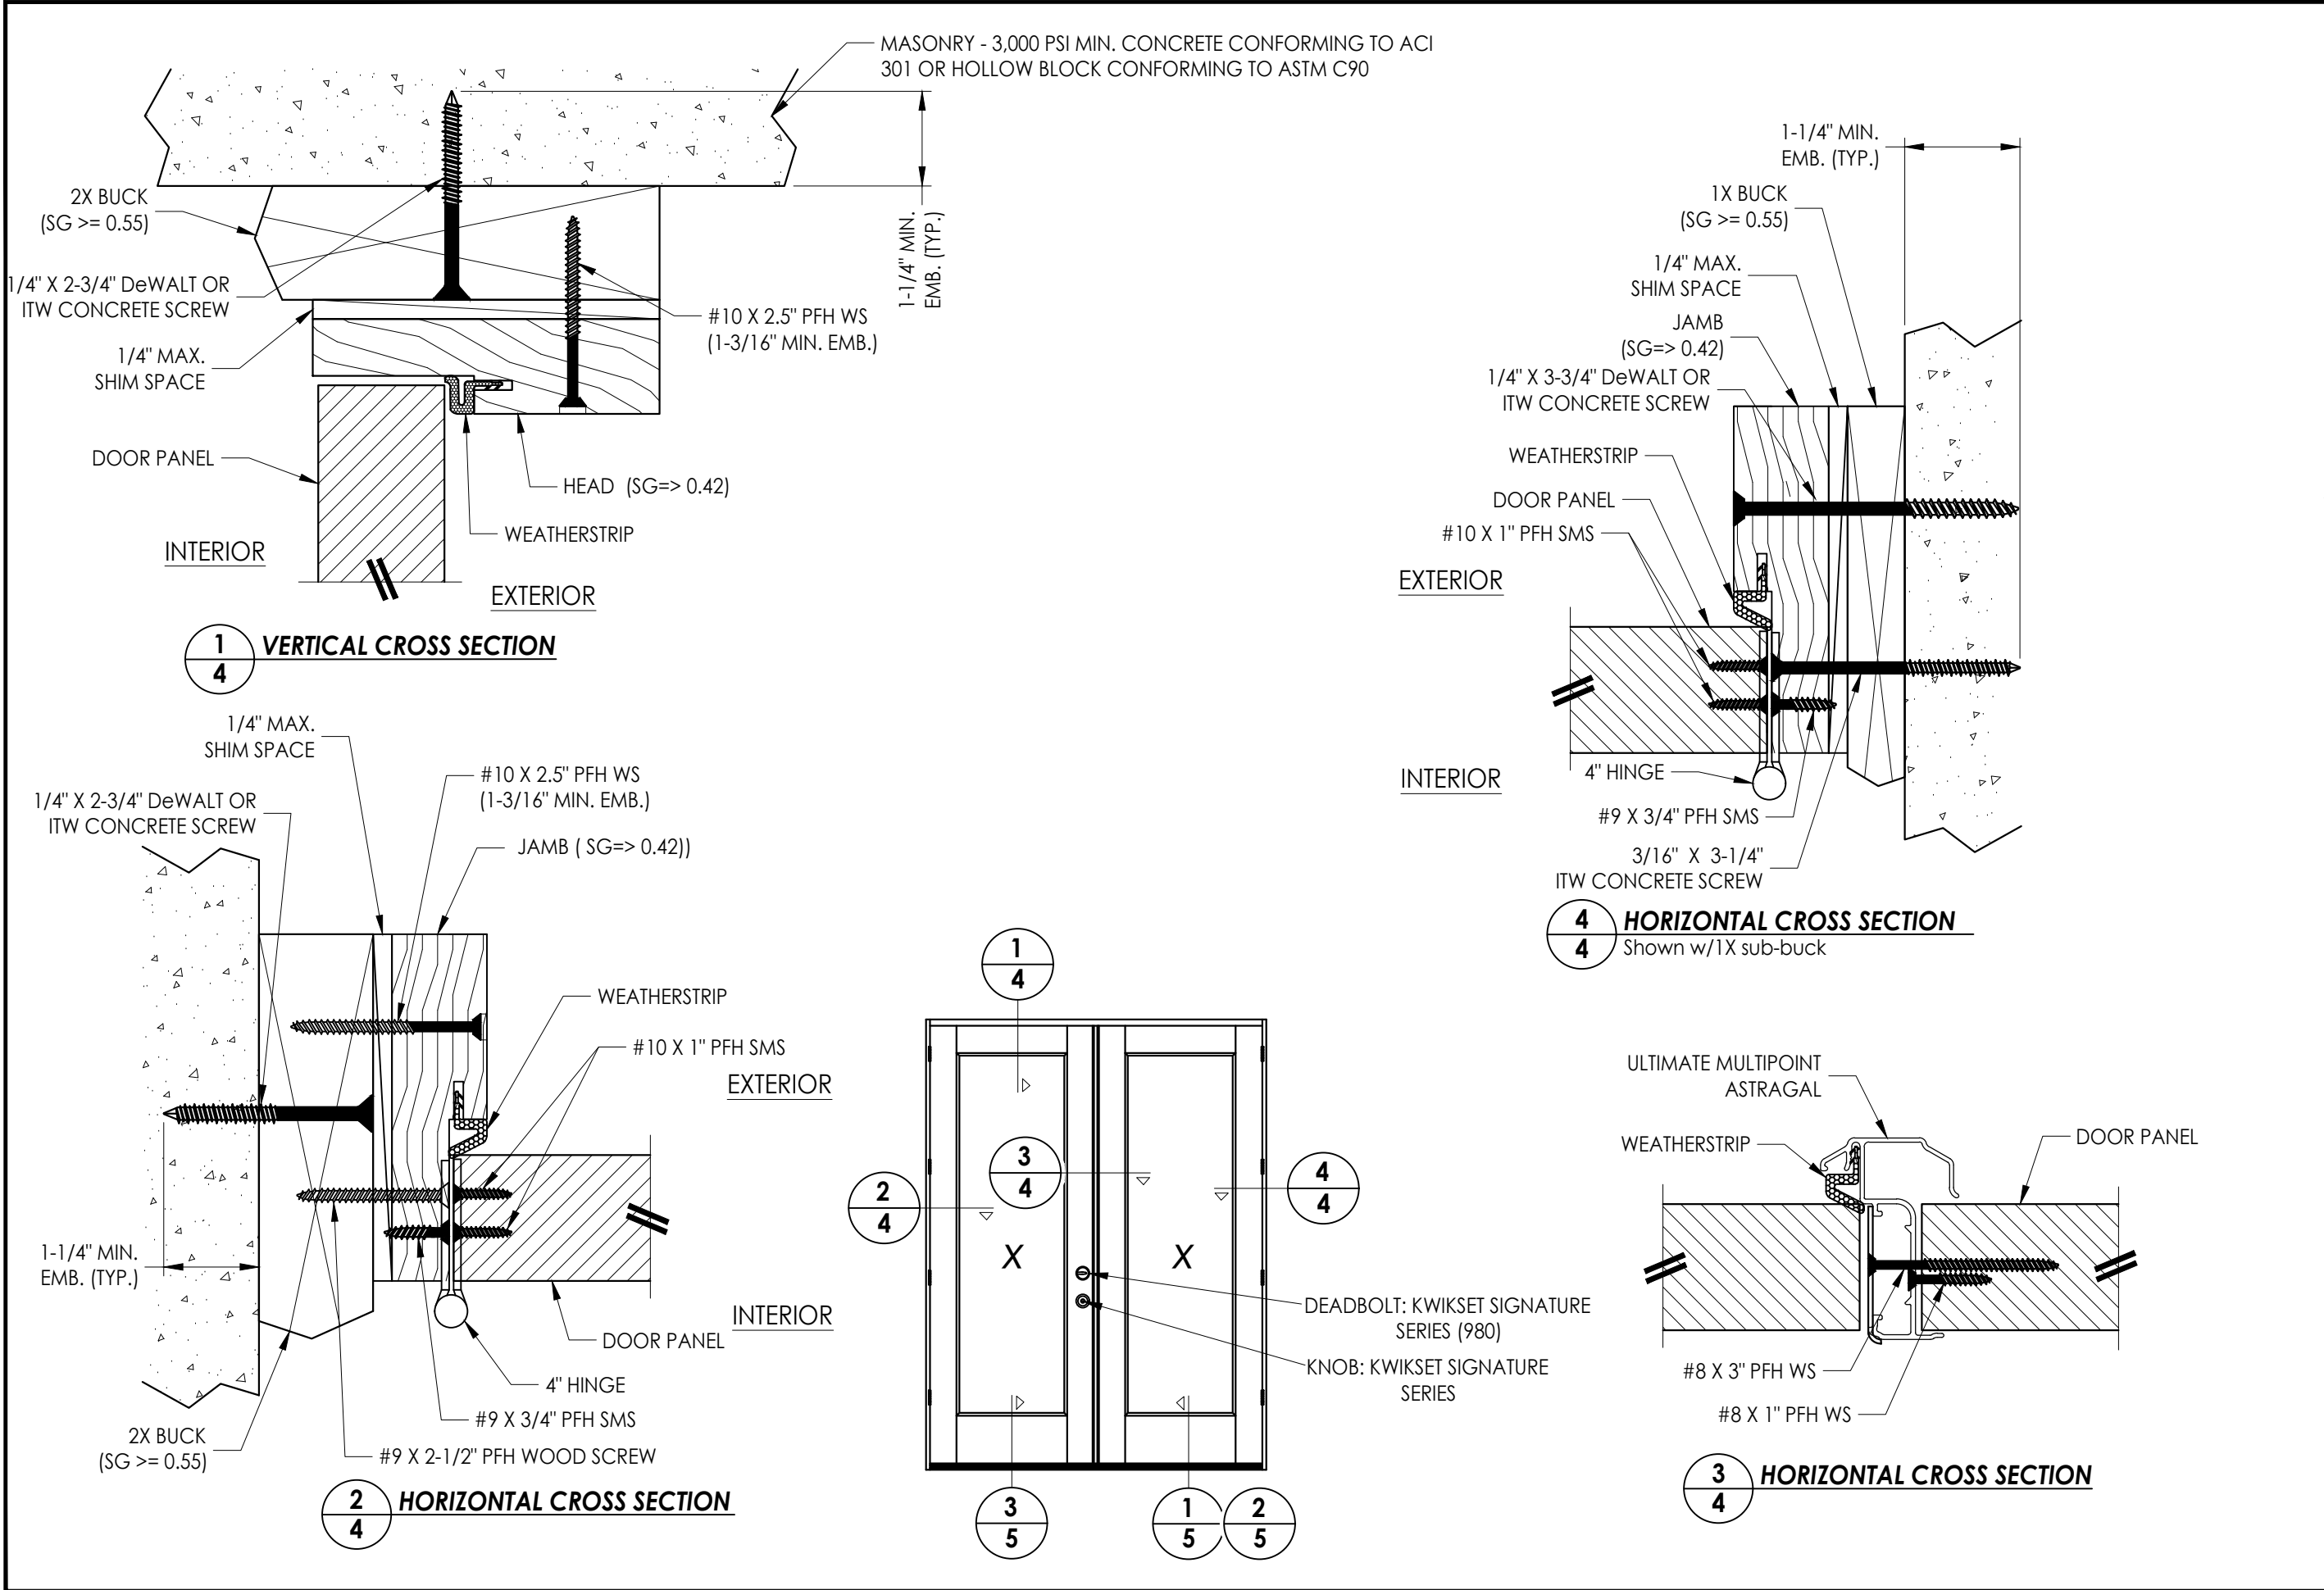

Documents Prepared By:		Lyndon F. Schmidt		P.E. No. 43409	
PRODUCT:		ENDURA		PART OR ASSEMBLY:	
				HORIZONTAL AND VERTICAL CROSS SECTIONS	
				LFS	
				FBC	
				UPDATE TO 9TH ED. (2026)	
				7/01/26	
				FBC	
				UPDATE TO 8TH ED. (2023)	
				7/06/23	
				FBC	
				UPDATE TO 7TH ED. (2020)	
				8/03/20	
				BY	
				DATE	
				NO.	
				REVISIONS	
DATE: 8/30/11					
SCALE: N.T.S.					
DWG. BY: JK					
CHK. BY: LFS					
DRAWING NO.: FL-14818.14					
SHEET 4 OF 6					

Z:\2023 FBC Drawings\Endura Products\FL-14818 R10\FL-14818.11-18.dwg

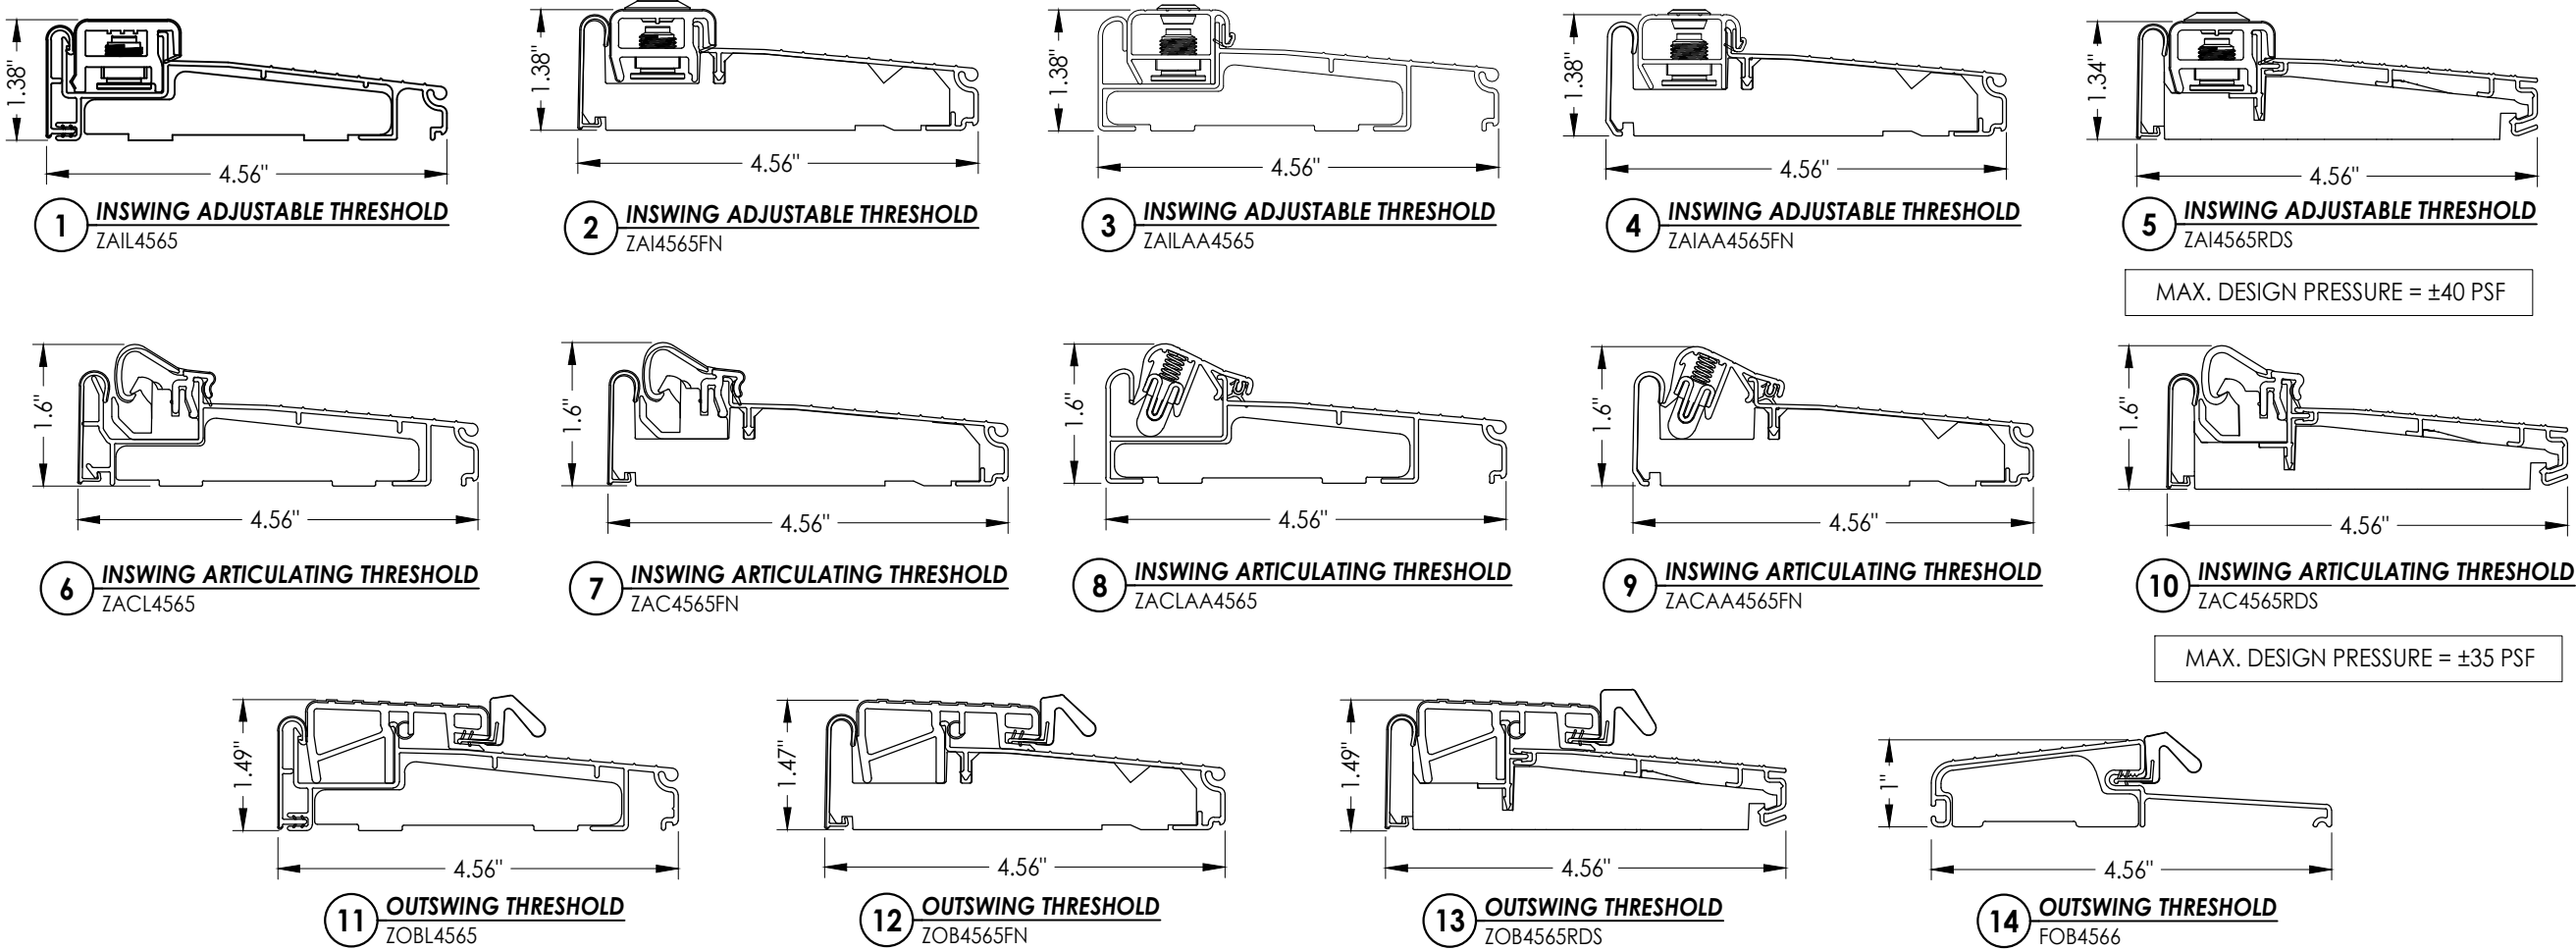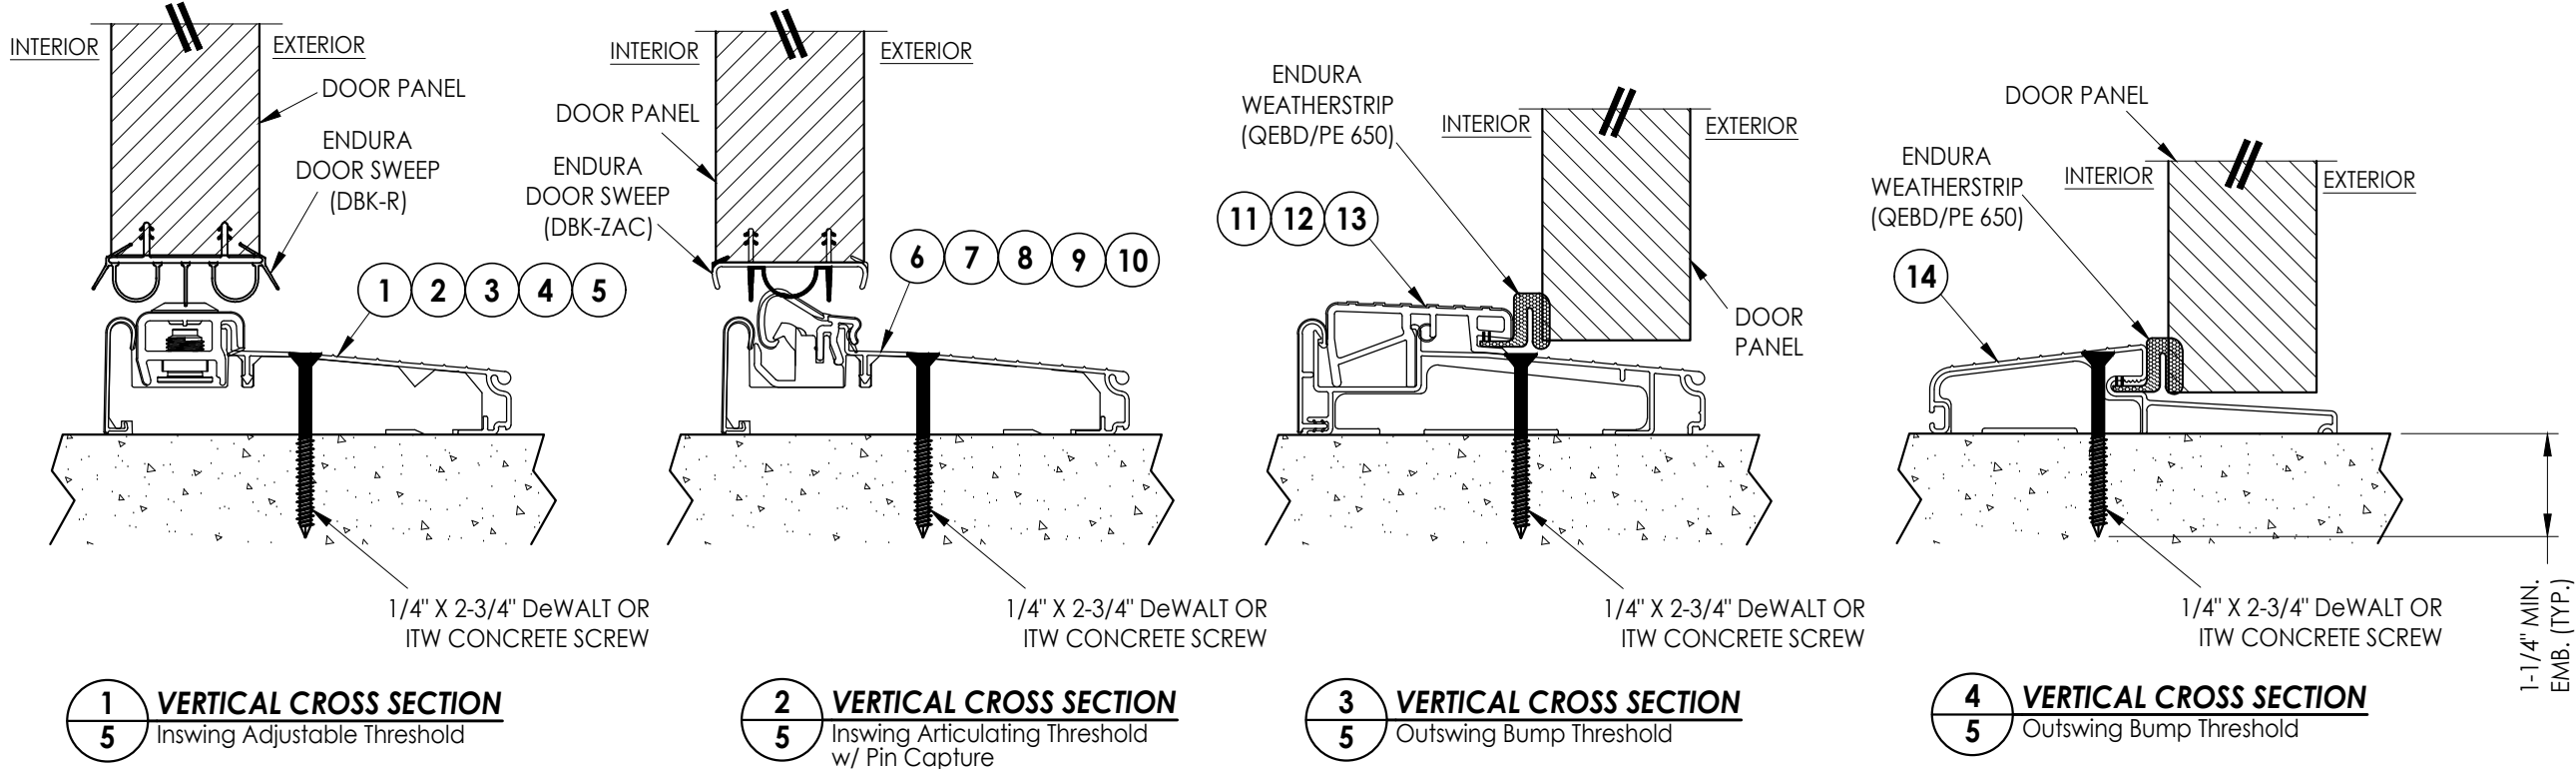

Documents Prepared By:
Lyndon F. Schmidt
P.E. No. 43409

RW BUILDING CONSULTANTS, INC.
P.O. Box 230, Valrico, FL 33595
Phone No.: 813.659.9197
FBPE Registry No. 9813

PRODUCT: ENDURA

PART OR ASSEMBLY: THRESHOLD DETAILS

NO.	DATE	REVISIONS
8	7/01/26	UPDATE TO 9TH ED. (2026) FBC LFS
7	7/06/23	UPDATE TO 8TH ED. (2023) FBC LFS
6	8/03/20	UPDATE TO 7TH ED. (2020) FBC LFS

DATE: 8/30/11




SCALE: N.T.S.

DWG. BY: JK

CHK. BY: LFS

DRAWING NO.: FL-14818.14

SHEET 5 OF 6

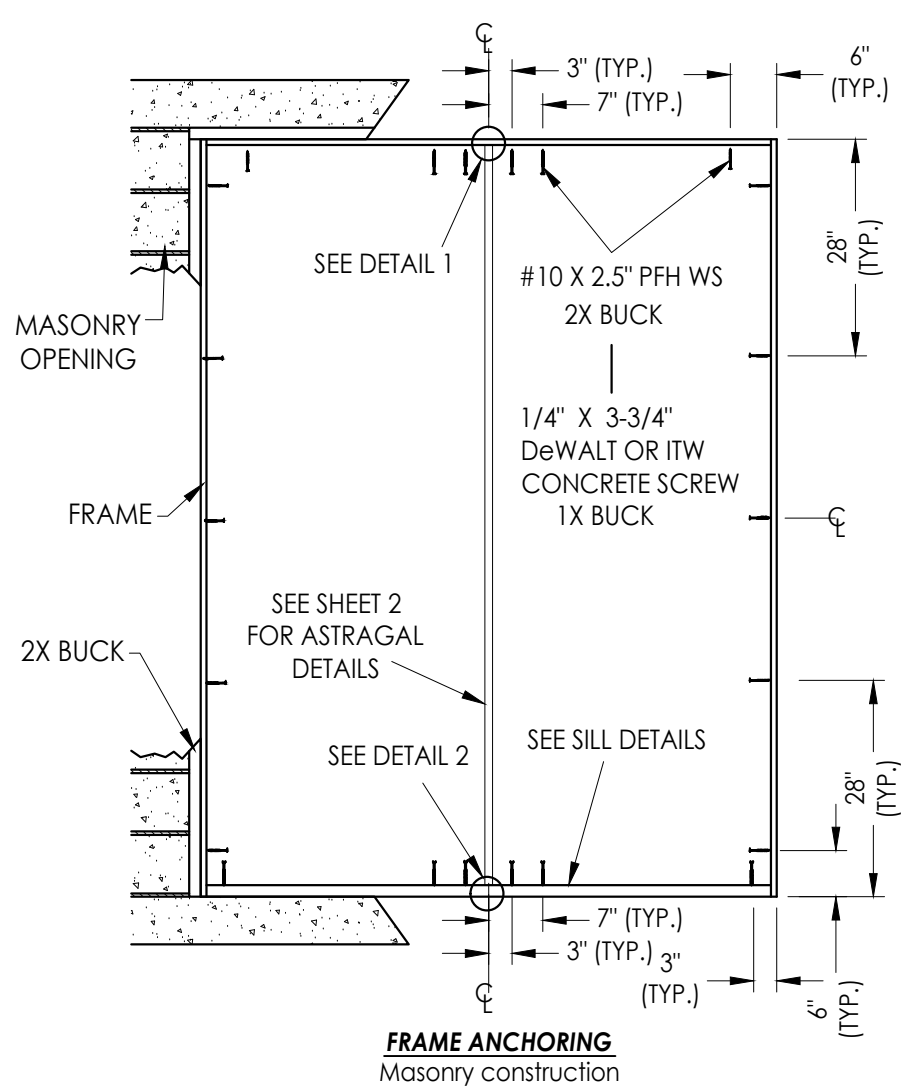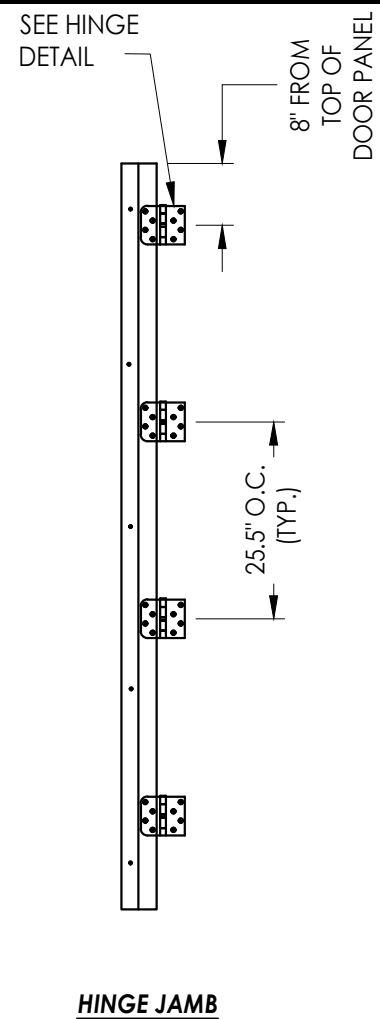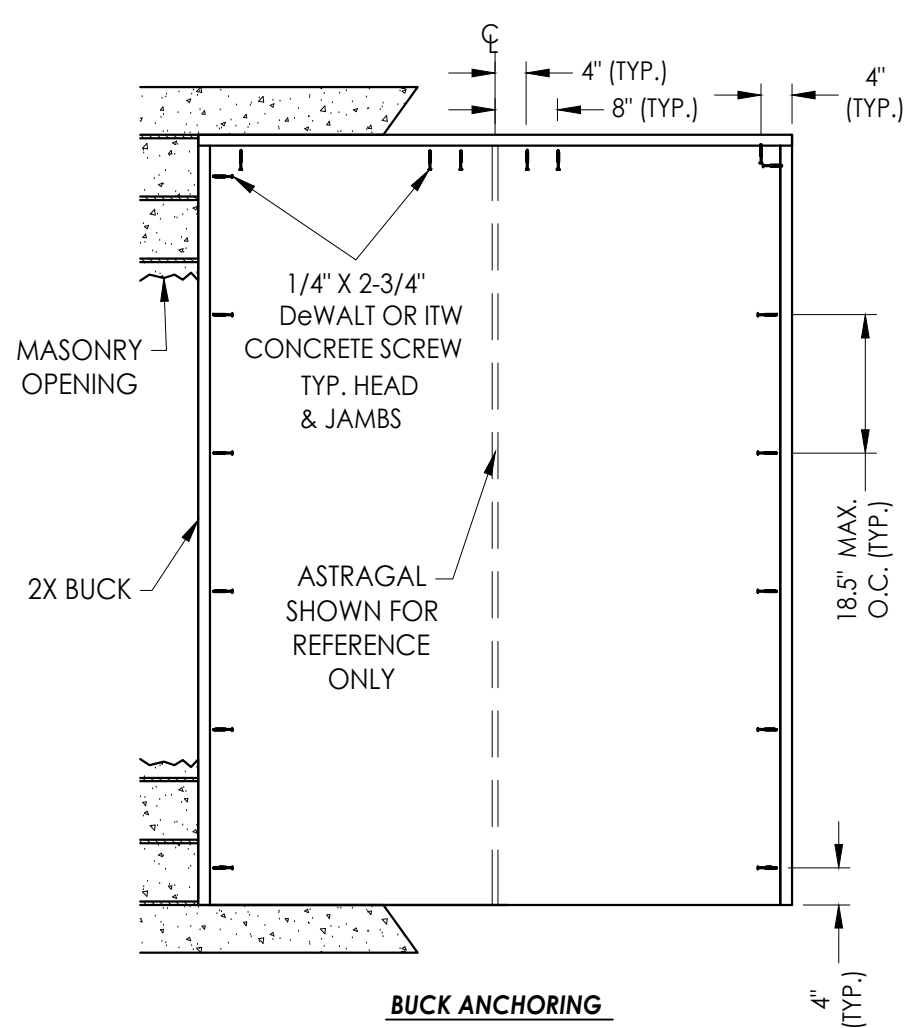

CORROSION RESISTANCE - SALTWATER ENVIRONMENT

Fasteners & connectors in areas within 3000 ft (914 m) of a saltwater coastline shall comply with FBC Sections 1711.1 or R332.1.




CONCRETE ANCHOR NOTES:

1. Concrete anchor locations at the corners may be adjusted to maintain the min. edge distance to mortar joints.
2. Concrete anchor locations noted as "MAX. ON CENTER" must be adjusted to maintain the min. edge distance to mortar joints, additional concrete anchors may be required to ensure the "MAX. ON CENTER" dimension are not exceeded.
3. Concrete anchor table:

ANCHOR TYPE	ANCHOR SIZE	MIN. EMBEDMENT	MIN. CLEARANCE TO MASONRY EDGE	MIN. CLEARANCE TO ADJACENT ANCHOR
ITW TAPCON®	1/4"	1-1/4"	2"	4"
DeWALT ULTRACON®	1/4"	1-1/4"	1"	4"
ITW TAPCON®	3/16"	1-1/4"	3"	1-1/2"

WOOD SCREW INSTALLATION NOTES:

1. Maintain a minimum 5/8" edge distance, 1" end distance, & 1" o.c. spacing of wood screws to prevent the splitting of wood.

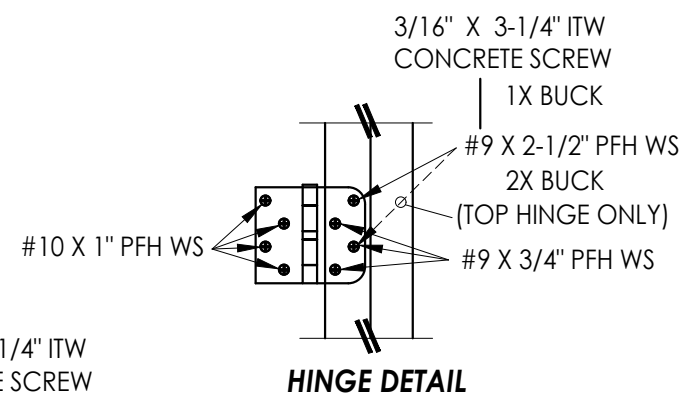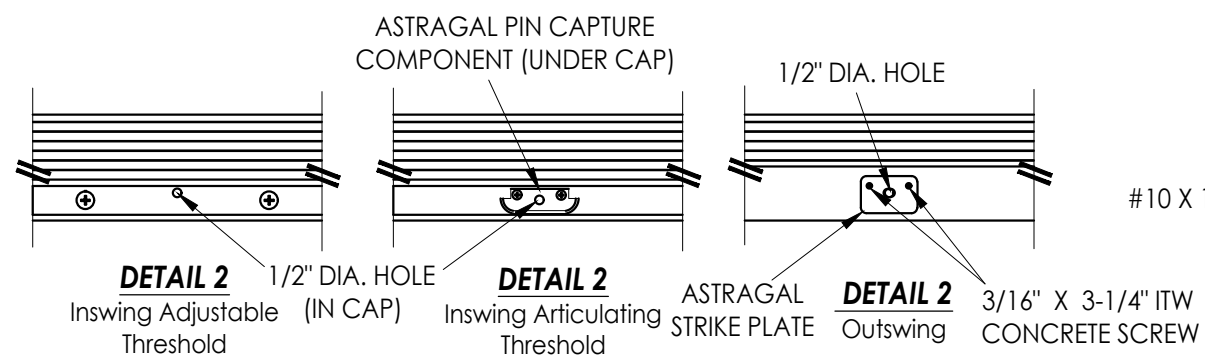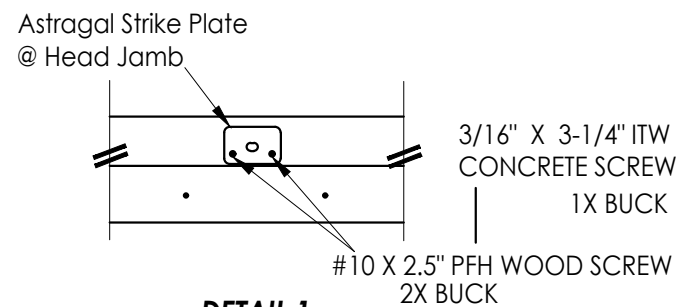

DATE: 8/30/11										Documents Prepared By: Lyndon F. Schmidt P.E. No. 43409 8 7/01/26 UPDATE TO 9TH ED. (2026) FBC LFS 7 7/06/23 UPDATE TO 8TH ED. (2023) FBC LFS 6 8/03/20 UPDATE TO 7TH ED. (2020) FBC LFS NO. DATE									
---------------	--	--	--	--	--	--	--	--	--	--	--	--	--	--	--	--	--	--	--