


Z:\2023 FBC Drawings\Endura Products\FL-14818 R10\FL-14818.2-9.dwg

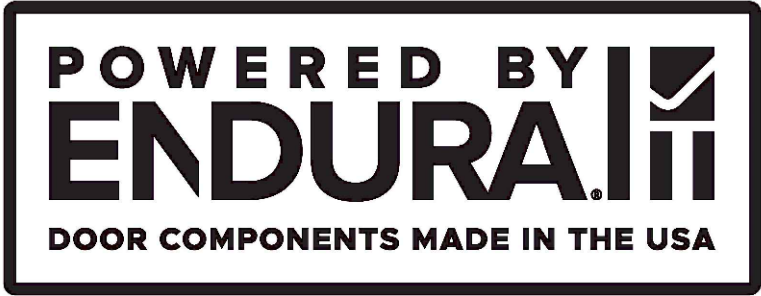

Ultimate Multipoint Astragal

INSWING / OUTSWING

"NON-IMPACT"

GENERAL NOTES

- 1. This product has been evaluated and is in compliance with the 9th Edition (2026) Florida Building Code (FBC) structural requirements excluding the "High Velocity Hurricane Zone" (HVHZ).
- 2. Product anchors shall be as listed and spaced as shown on details. Anchor embedment to base material shall be beyond wall dressing or stucco.
- 3. When used in areas requiring wind borne debris protection this product is required to be protected with an impact resistant covering that complies with FBC Sections 1609.1.2 & R301.2.1.2.
- 4. For 2x stud framing construction, anchoring of these units shall be the same as that shown for 2x buck masonry construction.
- 5. This product has been tested and is approved for use in the door panels as specified in this approval. Substitution into a similar product that possess a comparable current Florida Statewide product approval may be approved for use by the local Authority Having Jurisdiction.
- 6. Site conditions that deviate from the details of this drawing require further engineering analysis by a licensed engineer or registered architect.



TABLE OF CONTENTS	
SHEET#	DESCRIPTION
1	Typical elevations, design pressures and general notes
2	Astragal details
3	Door panel details
4	Horizontal and vertical cross sections
5	Threshold details
6	Buck and frame anchoring



Ultimate Multipoint Astragal

ULTIMATE MULTIPOINT ASTRAGAL by ENDURA				
MAXIMUM FRAME SIZE			DESIGN PRESSURE RATING (PSF)	
			POSITIVE	NEGATIVE
MASONITE Flush Glazed (FIBERGLASS)	INSWING	74" X 82"	+55.0	-55.0
	OUTSWING	74" X 81.12"	+55.0	-55.0

See Sheet 5 for Threshold Design Pressure Limitations

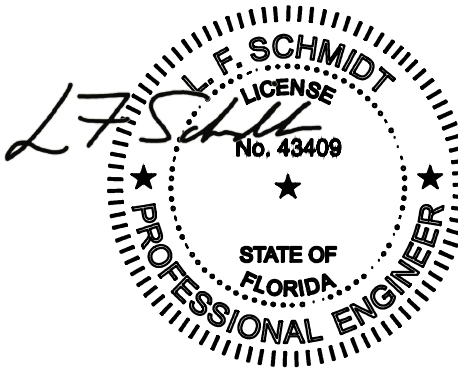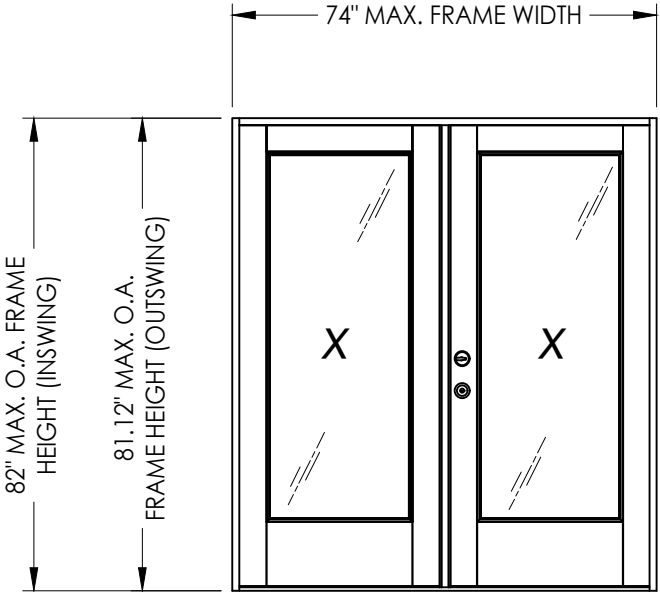

Digitally signed by Lyndon F Schmidt
Date: 2026.07.16 16:17:22 -04'00'

This item has been digitally signed and sealed by
L. F. Schmidt, P.E. on the date adjacent to the seal.
Printed copies of this document are not
considered signed and sealed and the signature
must be verified on any electronic copies.

THIS PRODUCT APPROVAL IS VALID
ONLY FOR THE STATE OF FLORIDA

Documents Prepared By:
Lyndon F. Schmidt
P.E. No. 43409

PRODUCT: ENDURA

DATE: 8/30/11

SCALE: N.T.S.

DWG. BY: JK

CHK. BY: LFS

DRAWING NO.: FL-14818.4

SHEET 1 OF 6

Part or Assembly:
TYPICAL ELEVATIONS, DESIGN
PRESSURES & GENERAL NOTES

REVISIONS


8 7/01/26 UPDATE TO 9TH ED. (2026) FBC LFS

7 7/06/23 UPDATE TO 8TH ED. (2023) FBC LFS


6 8/03/20 UPDATE TO 7TH ED. (2020) FBC LFS

NO. DATE BY


RW BUILDING CONSULTANTS, INC.
P.O. Box 230, Vairico, FL 33595
Phone No.: 813.659.9197
FBPE Registry No. 9813

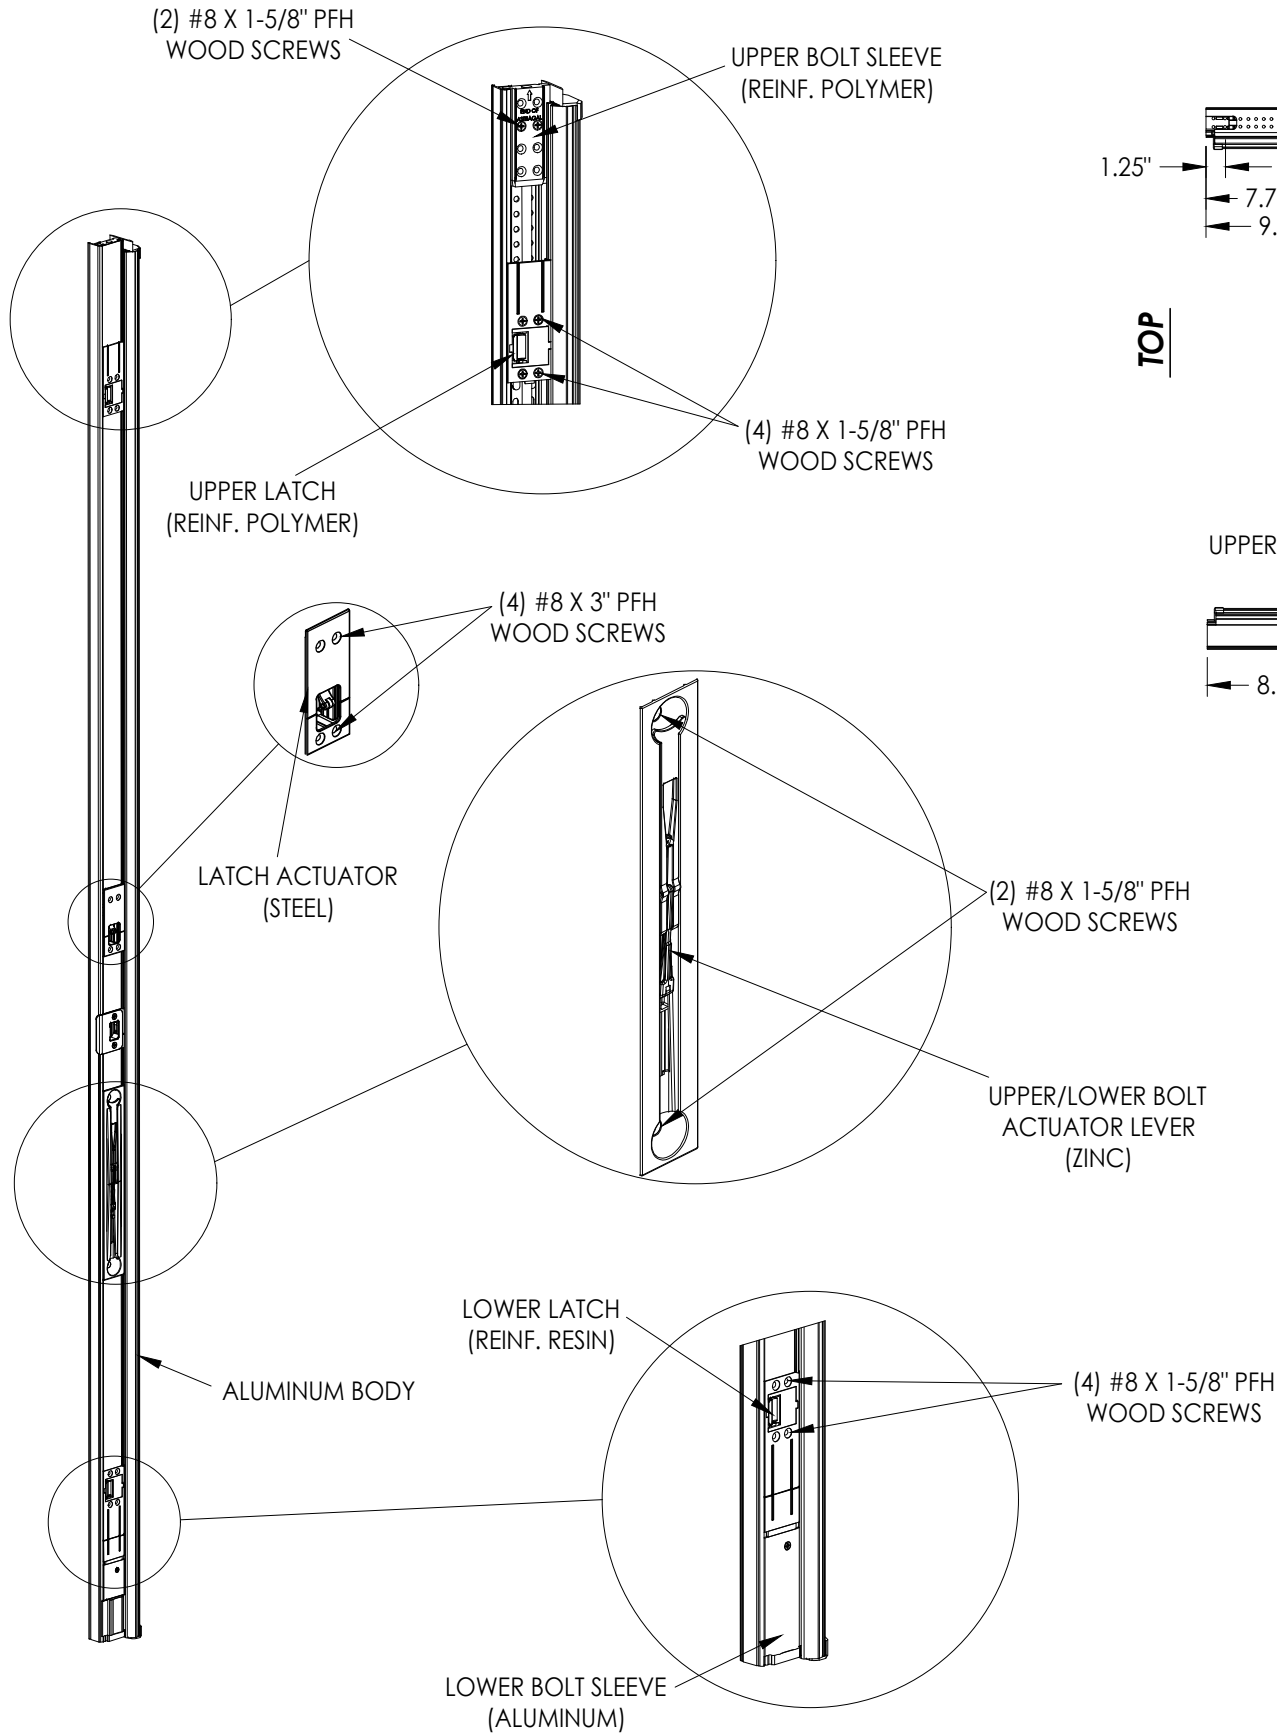


ULTIMATE MULTIPOINT ASTRAGAL

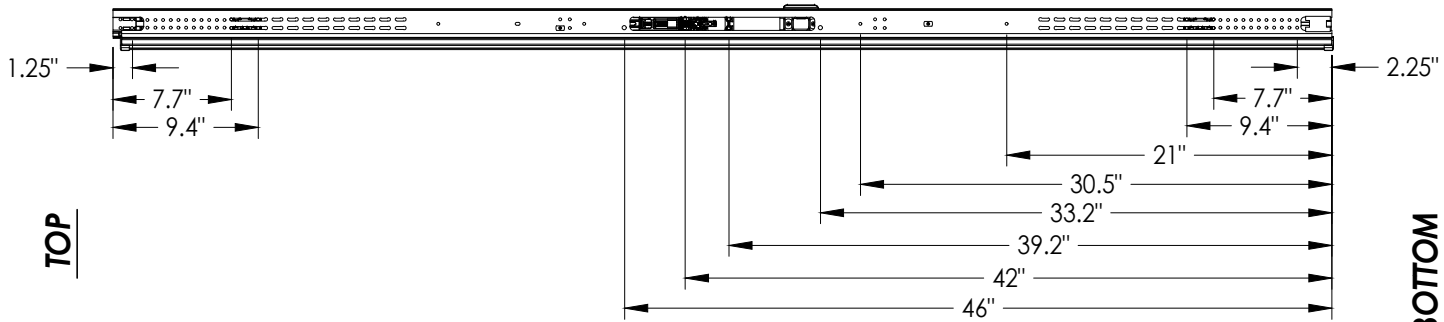

ANCHOR SCREW LOCATIONS

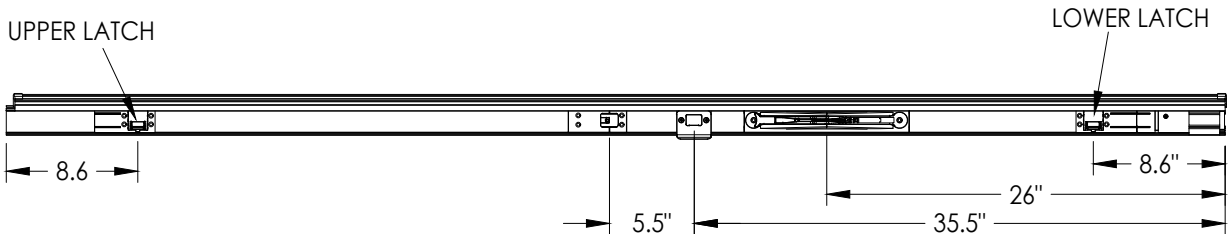

HARDWARE LOCATIONS

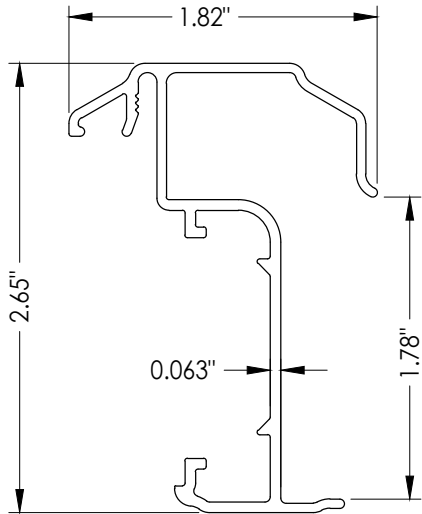

ASTRAGAL SECTION

Documents Prepared By: Lyndon F. Schmidt P.E. No. 43409				RW BUILDING CONSULTANTS, INC. P.O. Box 230, Valrico, FL 33595 Phone No.: 813.659.9197 FBPE Registry No. 9813			
PRODUCT: ENDURA		PART OR ASSEMBLY: ASTRAGAL DETAILS					
				LFS	FBC		
				LFS	FBC		
				LFS	FBC		
				BY			
				REVISIONS			
				NO.	DATE		
		8	7/01/26	UPDATE TO 9TH ED.	(2026)	FBC	
		7	7/06/23	UPDATE TO 8TH ED.	(2023)	FBC	
		6	8/03/20	UPDATE TO 7TH ED.	(2020)	FBC	
DATE: 8/30/11							
SCALE: N.T.S.							
DWG. BY: JK							
CHK. BY: LFS							
DRAWING NO.: FL-14818.4							
SHEET 2 OF 6							

35.75" MAX.
PANEL WIDTH

21.0" MAX
D.L.O. WIDTH


79.25" MAX. DOOR
PANEL HEIGHT

63.0" MAX
D.L.O. HEIGHT

2
3

1
3

MASONITE
Flush glazed
(fiberglass)

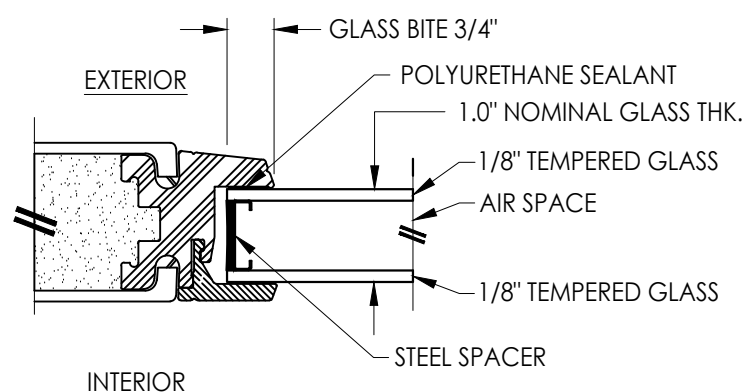


TOP RAIL
(WOOD COMP.)


FIBERGLASS SKIN
(0.075" MIN.)

0.906"



© 2011 R.W. BUILDING CONSULTANTS INC.

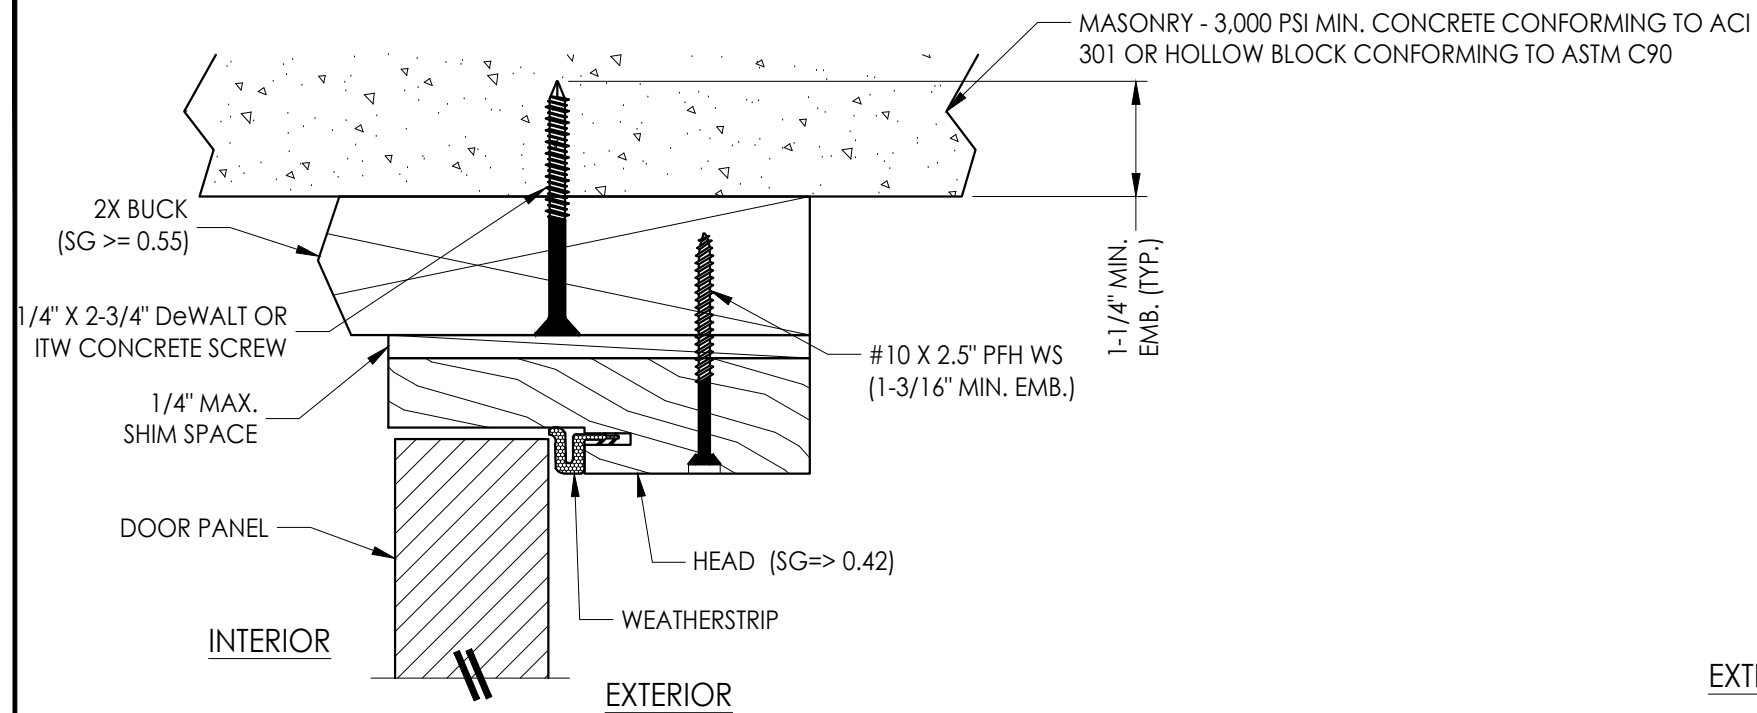


1 **VERTICAL CROSS SECTION**
4

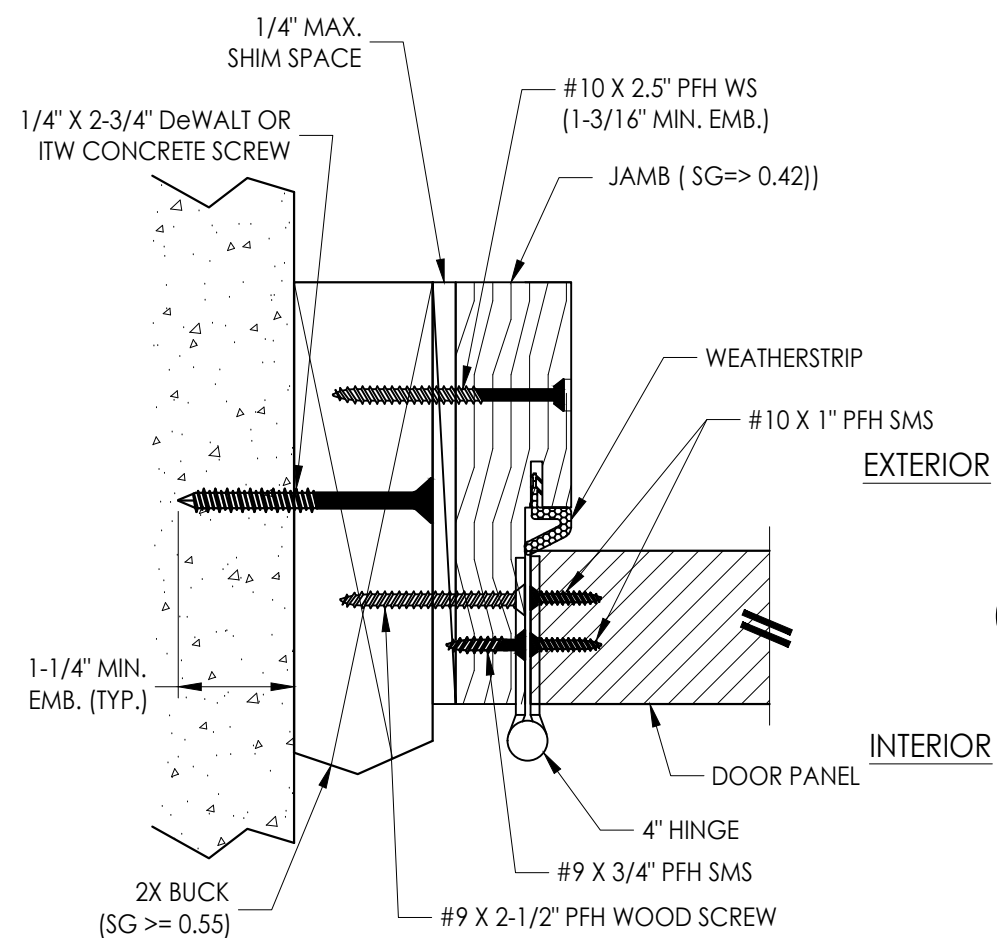

2 4 HORIZONTAL CROSS SECTION

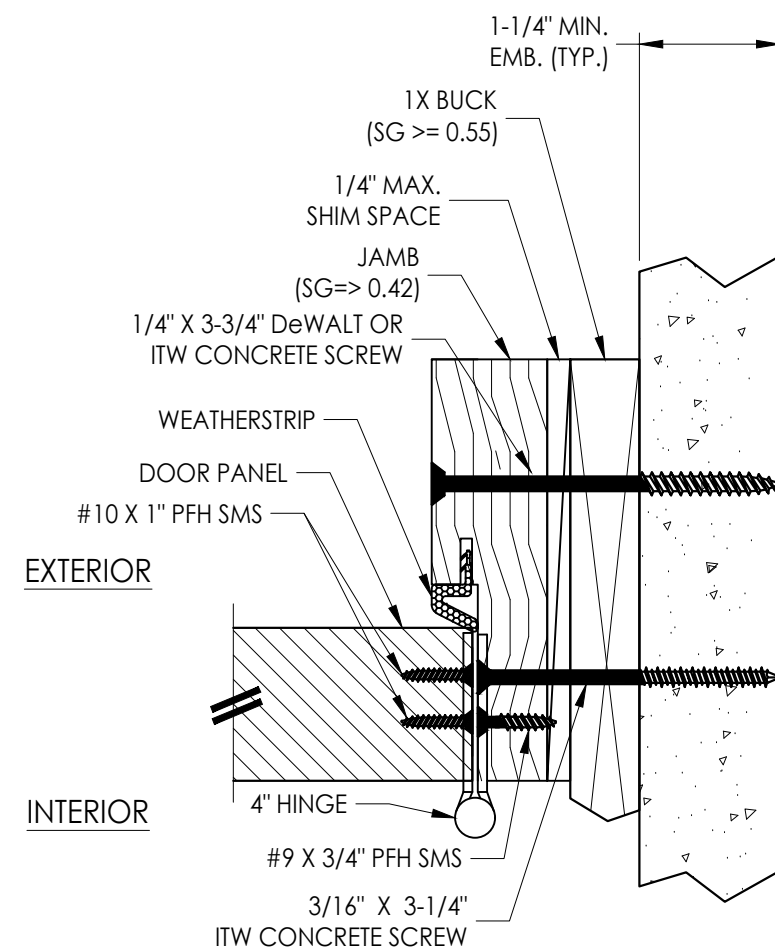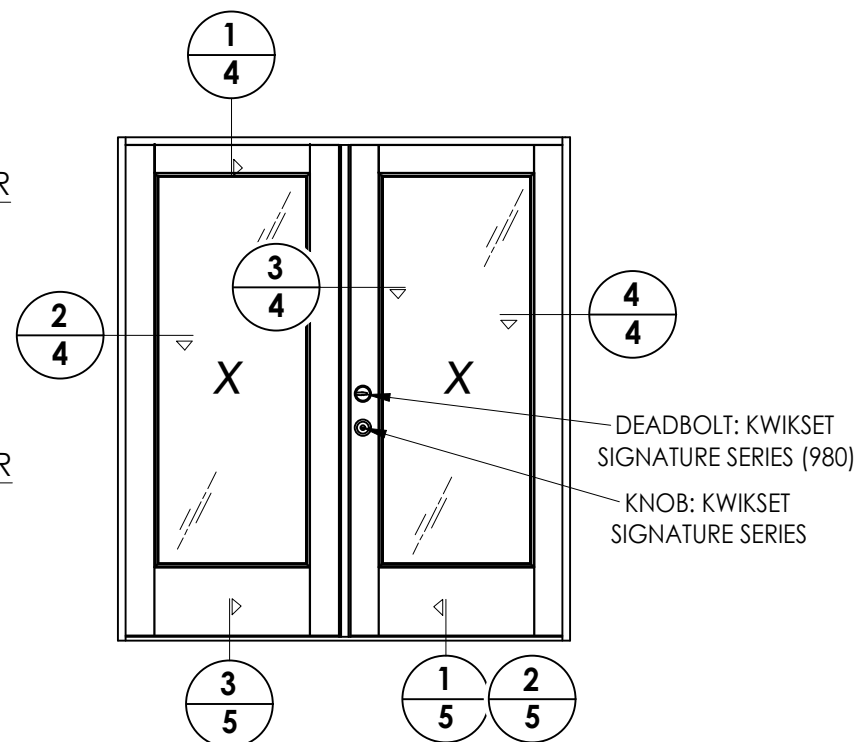

4 HORIZONTAL CROSS SECTION
4 Shown w/1X sub-buck

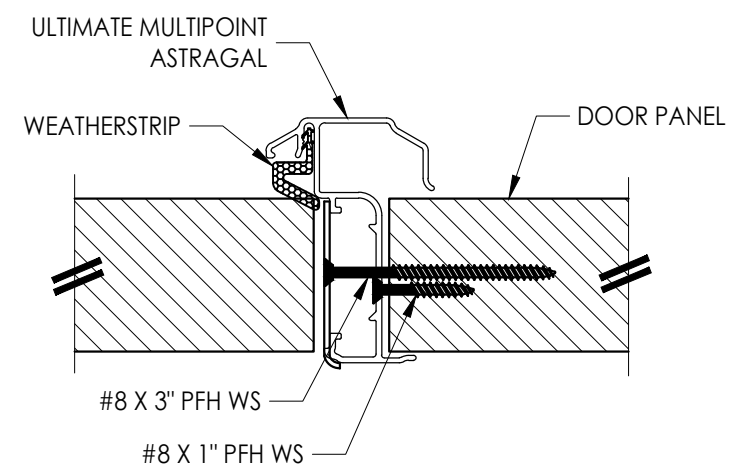



3 4 HORIZONTAL CROSS SECTION

[illegible]

Documents Prepared By:
Lyndon F. Schmidt
P.E. No. 43409

RW BUILDING CONSULTANTS, INC.
P.O. Box 230, Valrico, FL 33486
Phone No.: 813.659.9197
FBPE Registry No. 9813

Z:\2023 FBC Drawings\Endura Products\FL-14818 R10\FL-14818.2-9.dwg

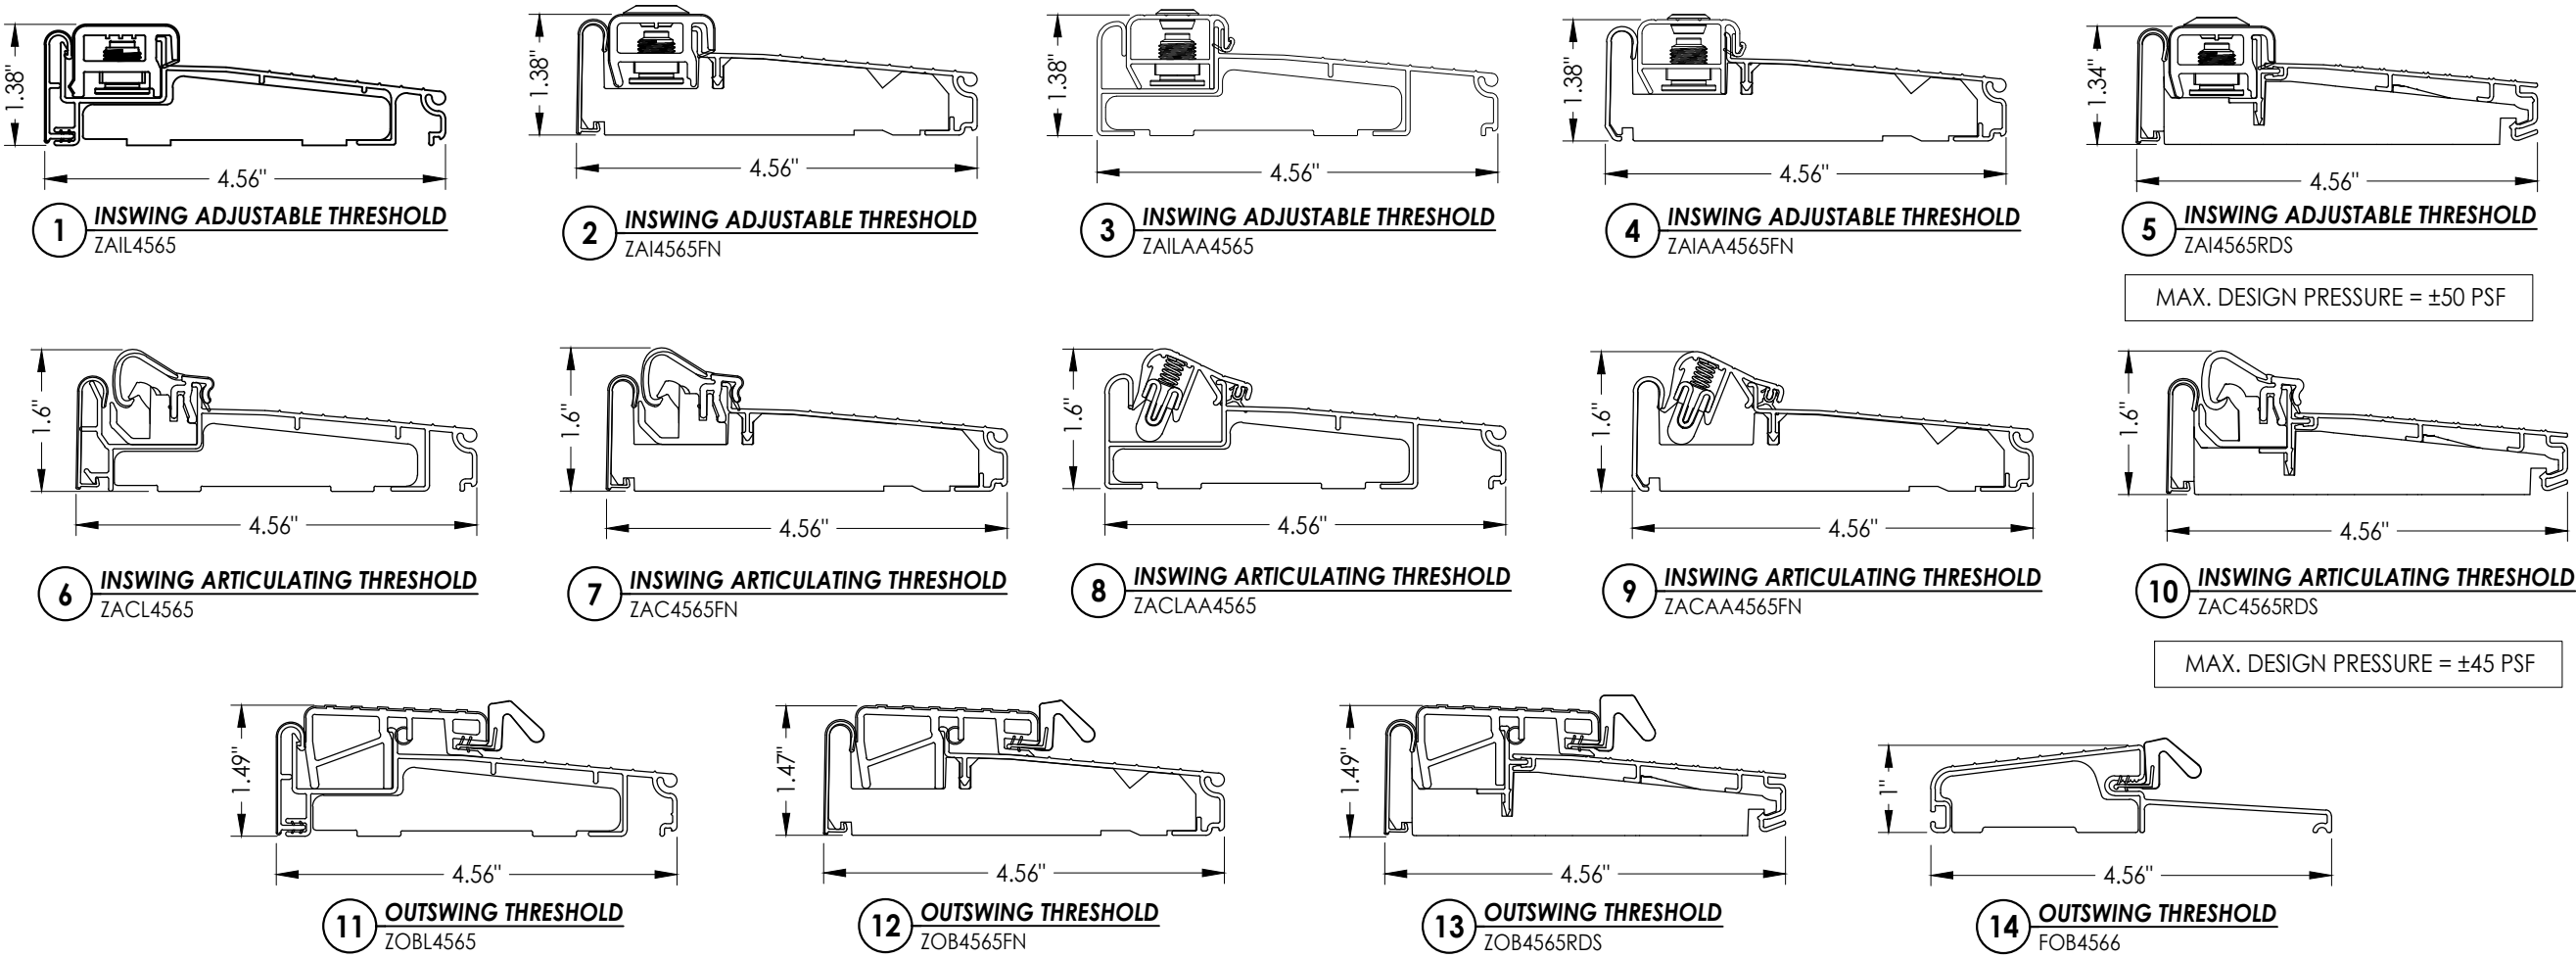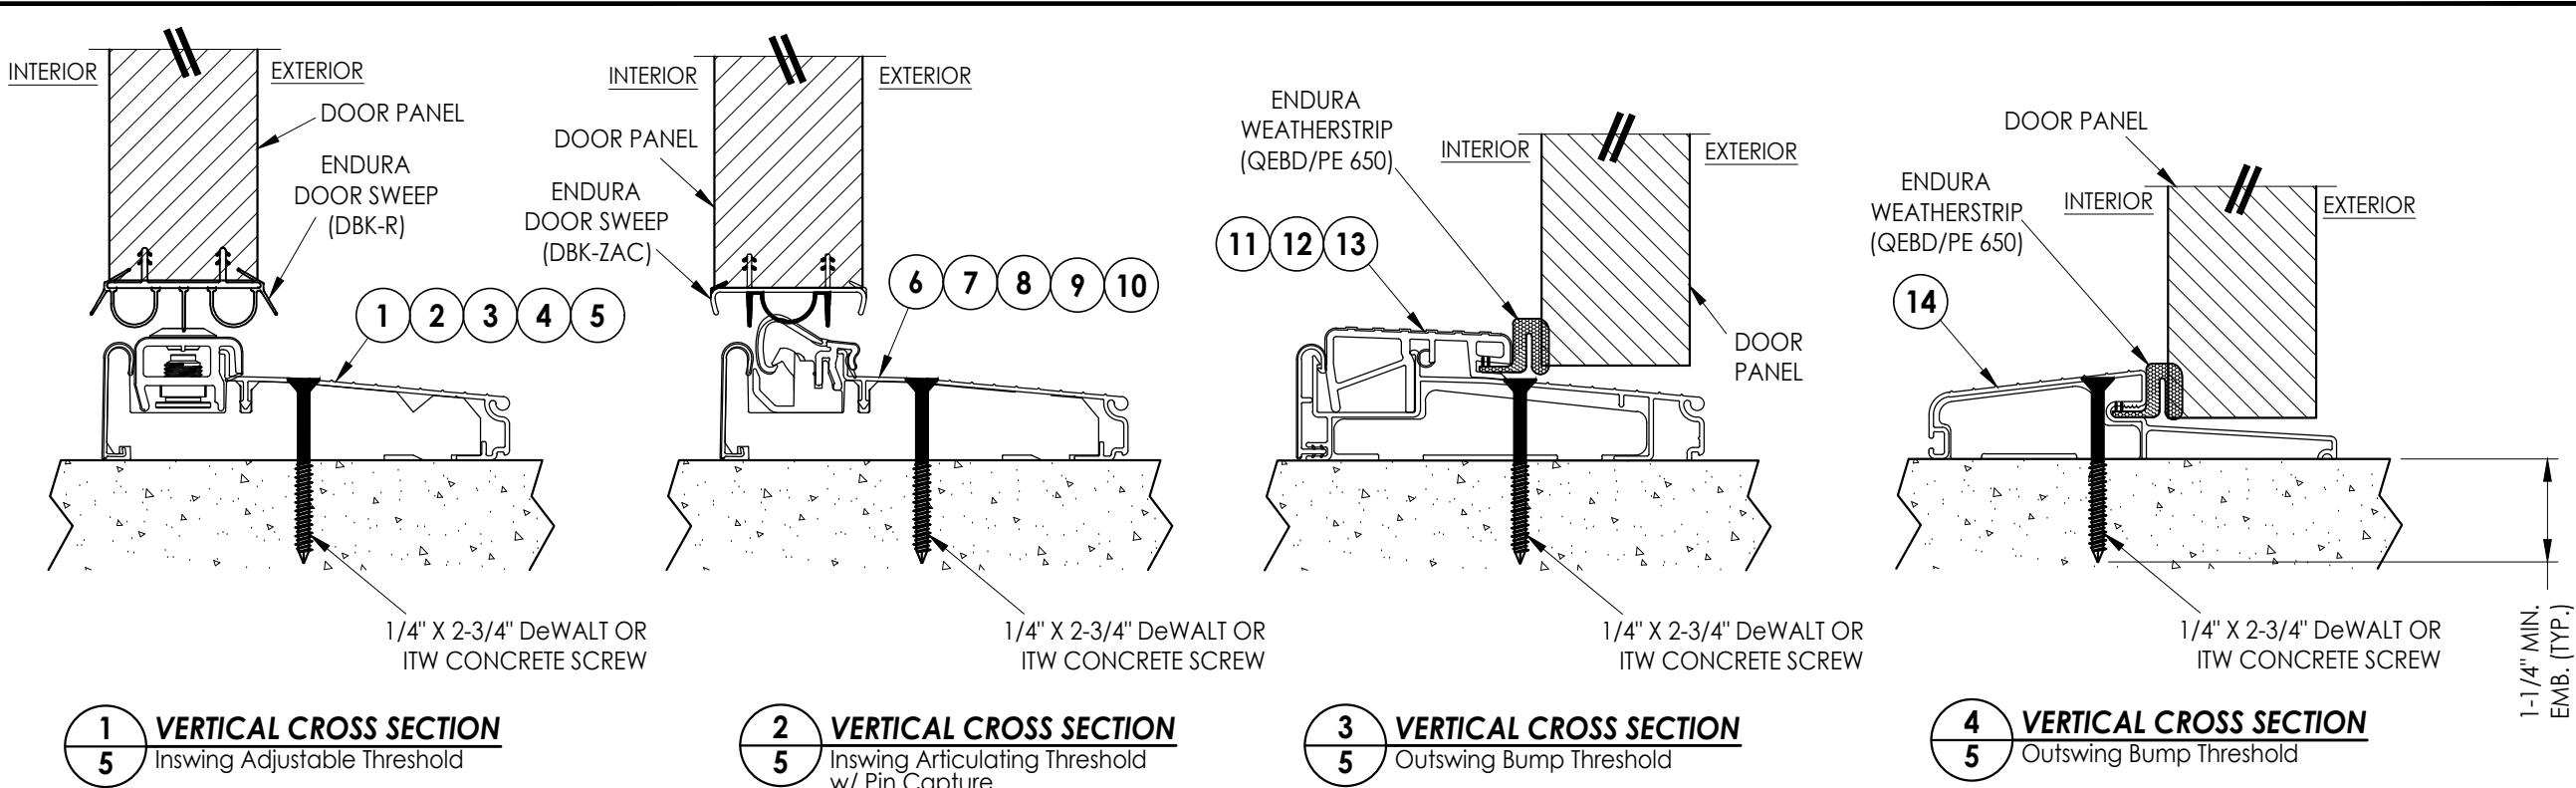

Documents Prepared By:
Lyndon F. Schmidt
P.E. No. 43409

RW BUILDING CONSULTANTS, INC.
P.O. Box 230, Valrico, FL 33595
Phone No.: 813.659.9197
FBPE Registry No. 9813

PRODUCT: ENDURA

PART OR ASSEMBLY: THRESHOLD DETAILS

NO.	DATE	REVISIONS
8	7/01/26	UPDATE TO 9TH ED. (2026) FBC
7	7/06/23	UPDATE TO 8TH ED. (2023) FBC
6	8/03/20	UPDATE TO 7TH ED. (2020) FBC

DATE: 8/30/11

SCALE: N.T.S.


DWG. BY: JK

CHK. BY: LFS


DRAWING NO.: FL-14818.4

SHEET 5 OF 6


Z:\2023 FBC Drawings\Endura Products\FL-14818 R10\FL-14818.2-9.dwg

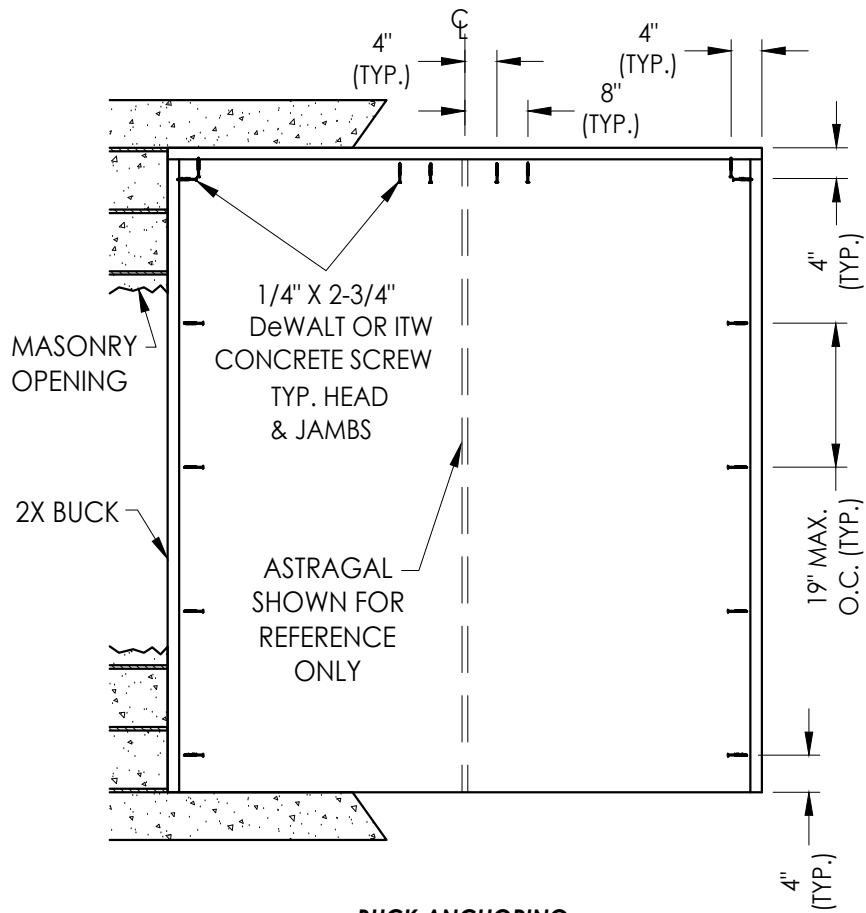

BUCK ANCHORING
XX

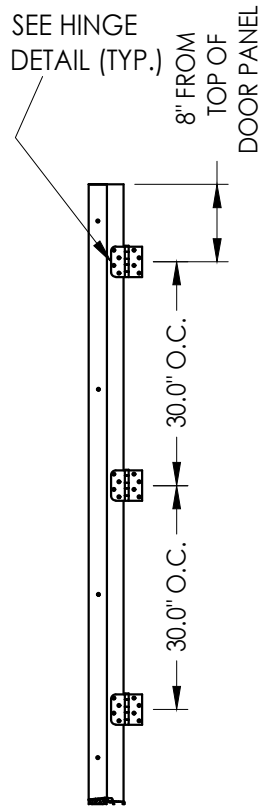

HINGE JAMB

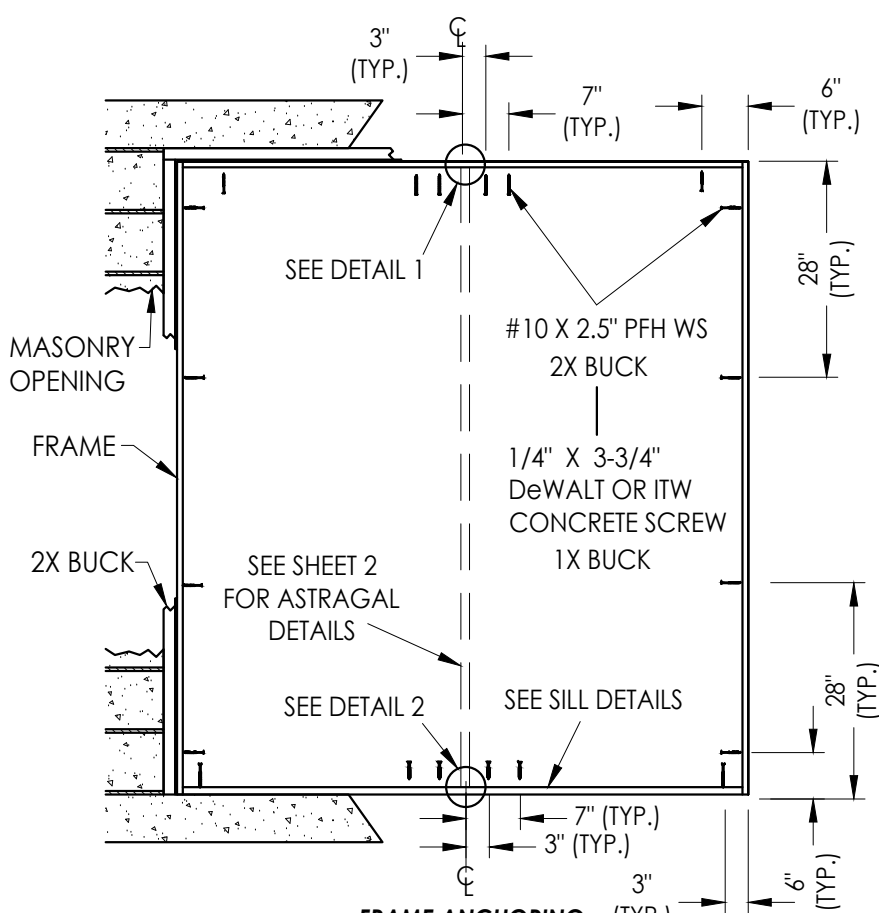

FRAME ANCHORING
XX

CORROSION RESISTANCE - SALTWATER ENVIRONMENT

Fasteners & connectors in areas within 3000 ft (914 m) of a saltwater coastline shall comply with FBC Sections 1711.1 or R332.1.


CONCRETE ANCHOR NOTES:

- Concrete anchor locations at the corners may be adjusted to maintain the min. edge distance to mortar joints.
- Concrete anchor locations noted as "MAX. ON CENTER" must be adjusted to maintain the min. edge distance to mortar joints, additional concrete anchors may be required to ensure the "MAX. ON CENTER" dimension are not exceeded.
- Concrete anchor table:


ANCHOR TYPE	ANCHOR SIZE	MIN. EMBEDMENT	MIN. CLEARANCE TO MASONRY EDGE	MIN. CLEARANCE TO ADJACENT ANCHOR
ITW TAPCON®	1/4"	1-1/4"	2"	4"
DeWALT ULTRA-CON®	1/4"	1-1/4"	1"	4"
ITW TAPCON®	3/16"	1-1/4"	3"	1-1/2"

WOOD SCREW INSTALLATION NOTES:


- Maintain a minimum 5/8" edge distance, 1" end distance, & 1" o.c. spacing of wood screws to prevent the splitting of wood.

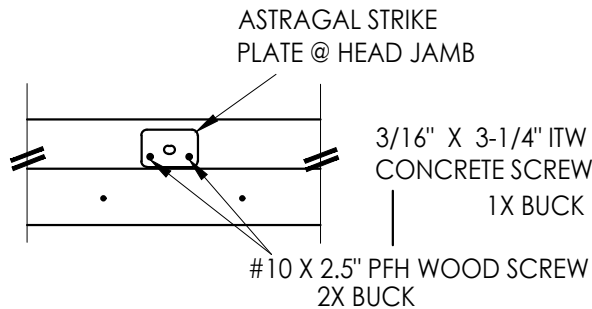


DETAIL 1

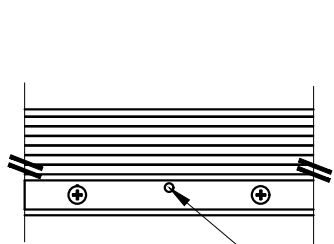


DETAIL 2
Inswing Adjustable
Threshold

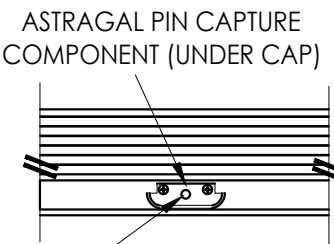

DETAIL 2
Inswing Articulating
Threshold

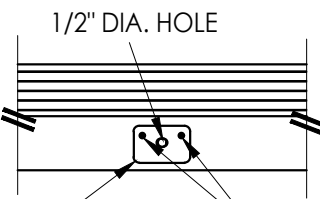

DETAIL 2
Outswing

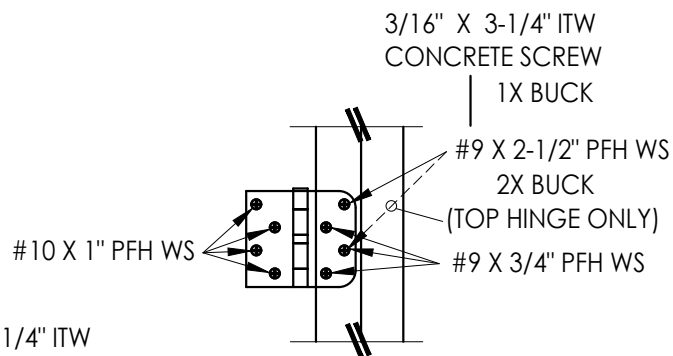

HINGE DETAIL

Documents Prepared By:
Lyndon F. Schmidt
P.E. No. 43409

RW BUILDING CONSULTANTS, INC.
P.O. Box 230, Valrico, FL 33595
Phone No.: 813.659.9197
FBPE Registry No. 9813

PRODUCT: ENDURA

PART OR ASSEMBLY:
BUCK AND FRAME ANCHORING

NO.	DATE	REVISIONS
8	7/01/26	UPDATE TO 9TH ED. (2026) FBC LFS
7	7/06/23	UPDATE TO 8TH ED. (2023) FBC LFS
6	8/03/20	UPDATE TO 7TH ED. (2020) FBC LFS

DATE: 8/30/11

SCALE: N.T.S.

DWG. BY: JK

CHK. BY: LFS

DRAWING NO.: FL-14818.4

SHEET 6 OF 6