


Z:\2023 FBC Drawings\Endura Products\FL-14818 R9\FL-14818.11-18.dwg

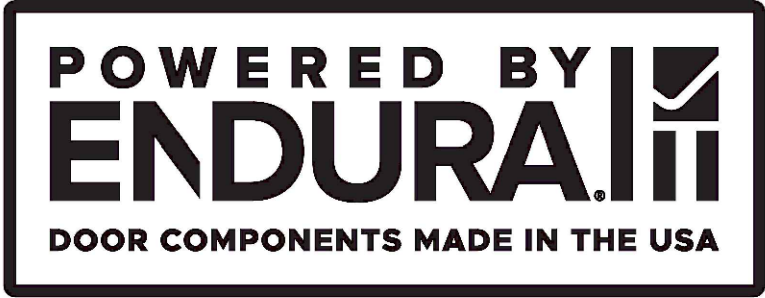

Ultimate Multipoint Astragal

INSWING / OUTSWING

"NON-IMPACT"

GENERAL NOTES

1. This product has been evaluated and is in compliance with the 8th Edition (2023) Florida Building Code (FBC) structural requirements excluding the "High Velocity Hurricane Zone" (HVHZ).
2. Product anchors shall be as listed and spaced as shown on details. Anchor embedment to base material shall be beyond wall dressing or stucco.
3. When used in areas requiring wind borne debris protection this product is required to be protected with an impact resistant covering that complies with FBC Sections 1609.1.2 & R301.2.1.2.
4. For 2x stud framing construction, anchoring of these units shall be the same as that shown for 2x buck masonry construction.
5. This product has been tested and is approved for use in the door panels as specified in this approval. Substitution into a similar product that possess a comparable current Florida Statewide product approval may be approved for use by the local Authority Having Jurisdiction.
6. Site conditions that deviate from the details of this drawing require further engineering analysis by a licensed engineer or registered architect.


TABLE OF CONTENTS	
SHEET#	DESCRIPTION
1	Typical elevations, design pressures and general notes
2	Astragal details
3	Door panel details
4	Horizontal and vertical cross sections
5	Threshold details
6	Buck and frame anchoring



Ultimate Multipoint Astragal

ULTIMATE MULTIPOINT ASTRAGAL by ENDURA				
MAXIMUM FRAME SIZE			DESIGN PRESSURE RATING (PSF)	
			POSITIVE	NEGATIVE
MASONITE Insert Glazed (Steel)	INSWING	74" X 98"	+40.0	-45.0
	OUTSWING	74" X 97.12"	+40.0	-40.0


See Sheet 5 for Threshold Design Pressure Limitations

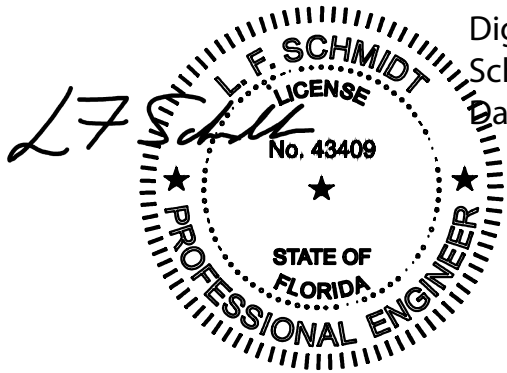

Digitally signed by Lyndon F Schmidt
Date: 2023.07.13 15:13:28 -04'00'


This item has been digitally signed and sealed by
L. F. Schmidt, P.E. on the date adjacent to the seal.
Printed copies of this document are not
considered signed and sealed and the signature
must be verified on any electronic copies.

THIS PRODUCT APPROVAL IS VALID
ONLY FOR THE STATE OF FLORIDA


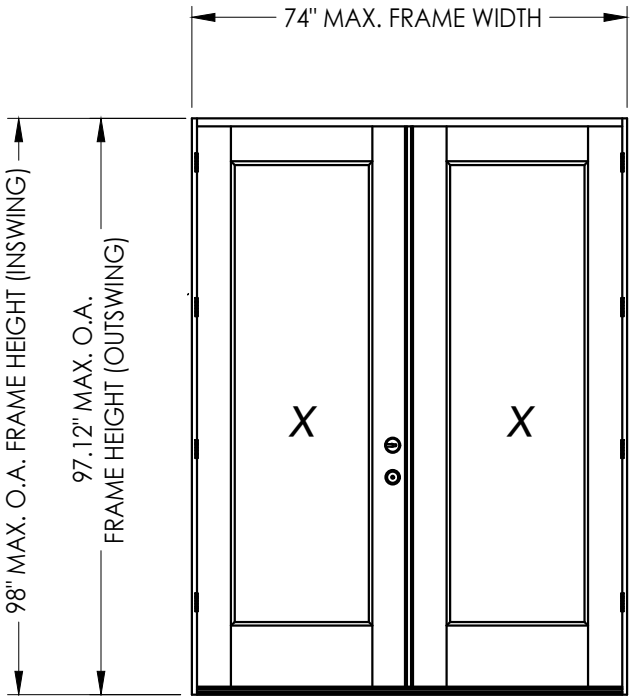


Documents Prepared By: Lyndon F. Schmidt P.E. No. 43409		BUILDING CONSULTANTS, INC. P.O. Box 230, Valrico, FL 33595 Phone No.: 813.659.9197 FBPE Registry No. 9813		
PRODUCT: ENDURA		PART OR ASSEMBLY: TYPICAL ELEVATIONS, DESIGN PRESSURES & GENERAL NOTES		
7	7/06/23	UPDATE TO 8TH ED. (2023)	FBC	LFS
6	8/03/20	UPDATE TO 7TH ED. (2020)	FBC	LFS
5	9/05/17	UPDATE TO 6TH ED. (2017)	FBC	LFS
4	6/13/16	ADD THRESHOLD DETAILS		LFS
3	4/19/16	ADD ALUMINUM ARTICULATING SILL		LFS
NO.	DATE			
REVISIONS				
DATE: 8/30/11				
SCALE: N.T.S.				
DWG. BY: JK				
CHK. BY: LFS				
DRAWING NO.: FL-14818.16				
SHEET 1 OF 6				

Z:\2023 FBC Drawings\Endura Products\FL-14818 R9\FL-14818.11-18.dwg

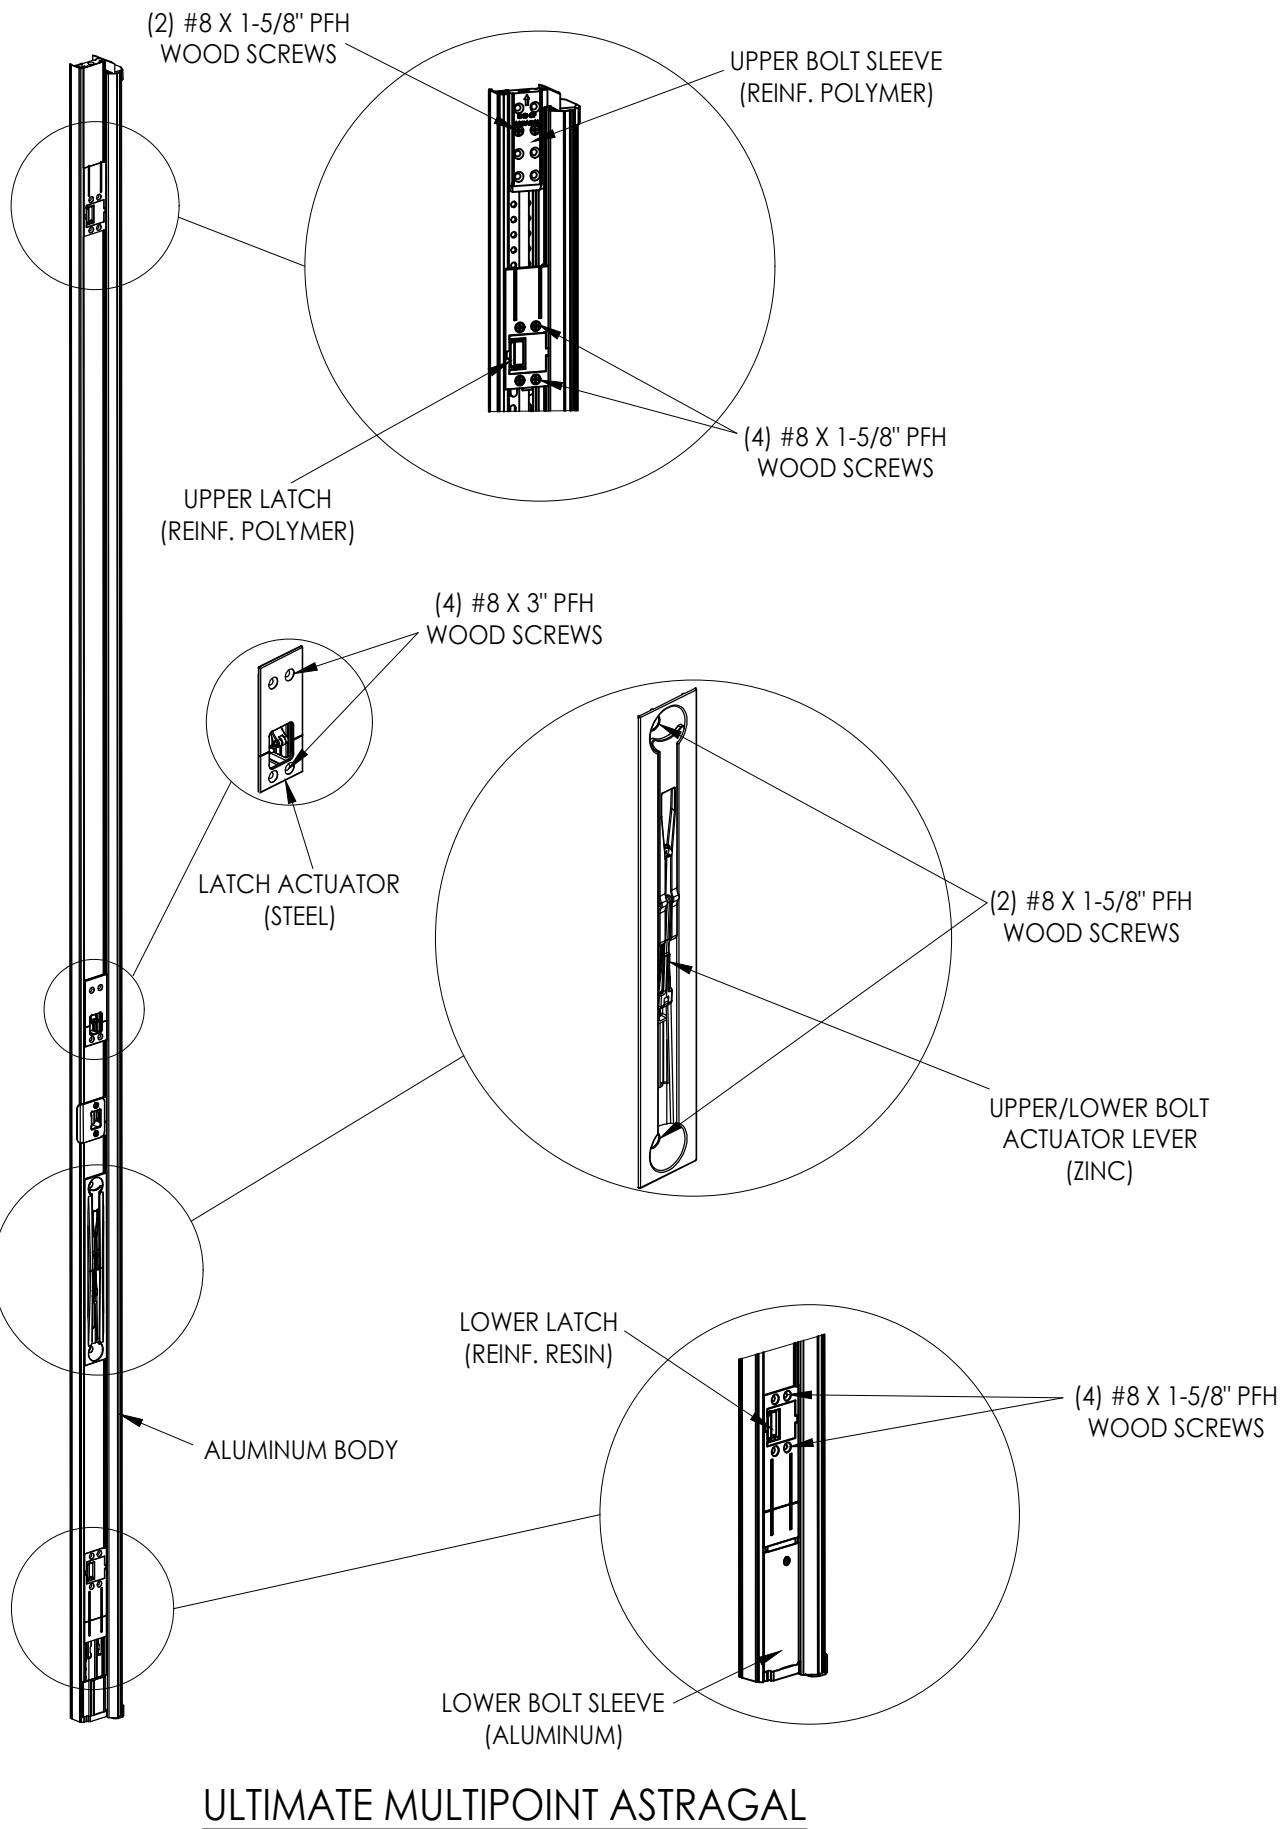

ULTIMATE MULTIPOINT ASTRAGAL

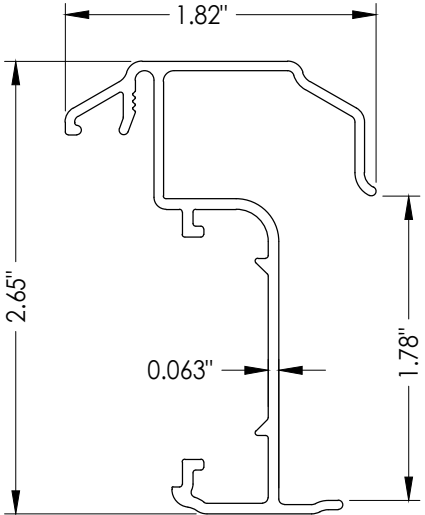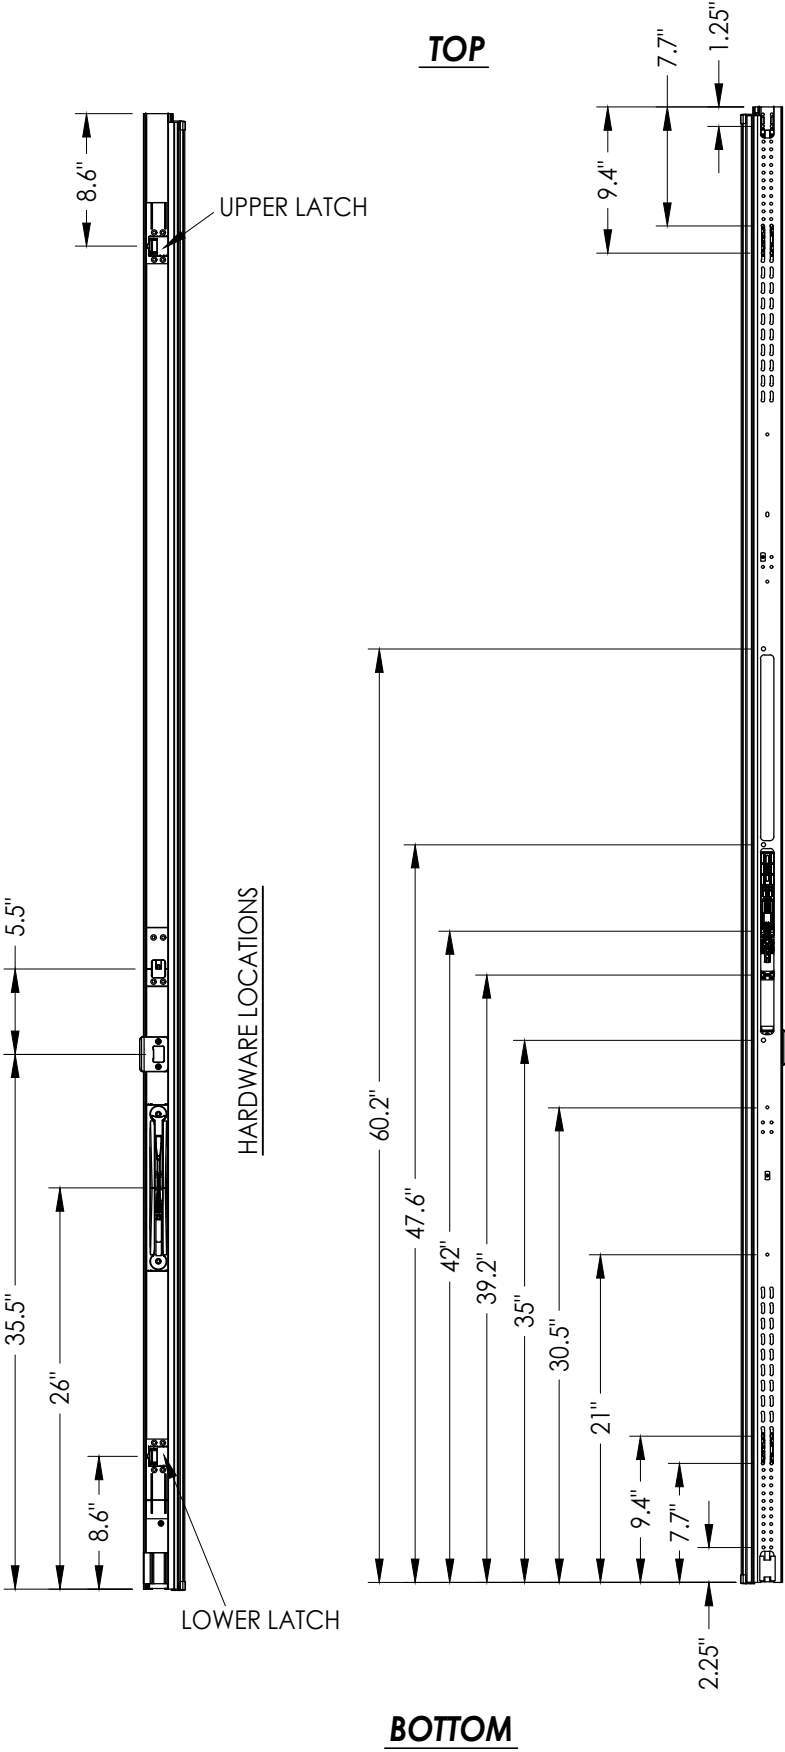

ASTRAGAL SECTION


NO.	DATE	REVISIONS			
		DATE	BY	LFS	BY
7	7/06/23	UPDATE TO 8TH ED. (2023)	FBC	LFS	
6	8/03/20	UPDATE TO 7TH ED. (2020)	FBC	LFS	
5	9/05/17	UPDATE TO 6TH ED. (2017)	FBC	LFS	
4	6/13/17	ADD THRESHOLD DETAILS			
3	4/19/16	ADD ALUMINUM ARTICULATING SILL			

DATE:	8/30/11
SCALE:	N.T.S.
DWG. BY:	JK
CHK. BY:	LFS
DRAWING NO.:	FL-14818.16
SHEET	2 OF 6



PRODUCT:	ENDURA
PART OR ASSEMBLY:	ASTRAGAL DETAILS

Documents Prepared By:	Lyndon F. Schmidt P.E. No. 43409
RW	BUILDING CONSULTANTS, INC. P.O. Box 230, Valrico, FL 33595 Phone No.: 813.659.9197 FBPE Registry No. 9813


Z:\2023 FBC Drawings\Endura Products\FL-14818 R9\FL-14818.11-18.dwg

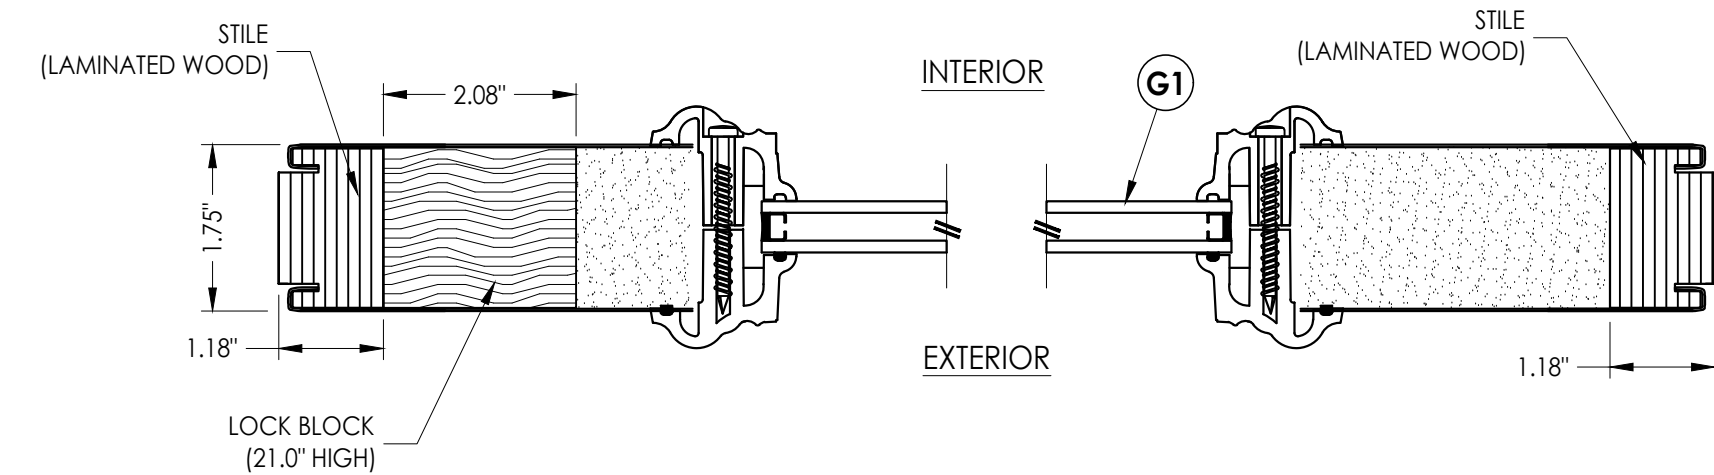

1
3 HORIZONTAL CROSS SECTION

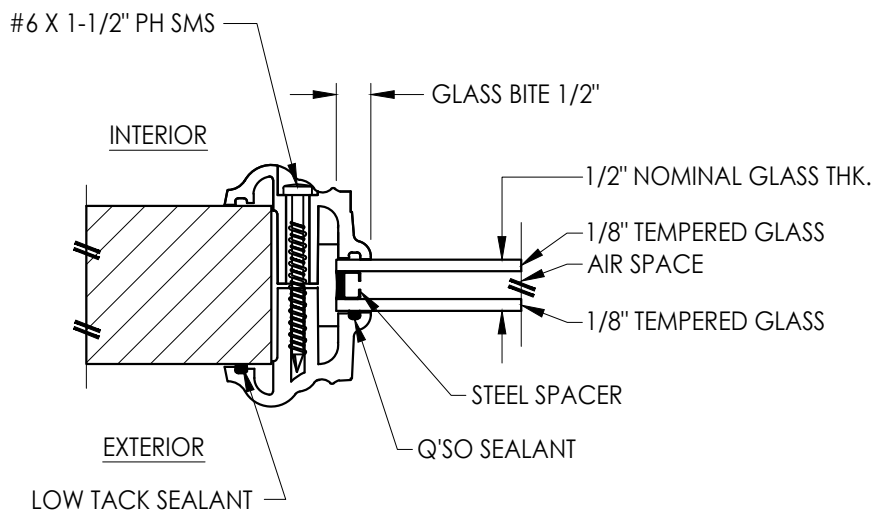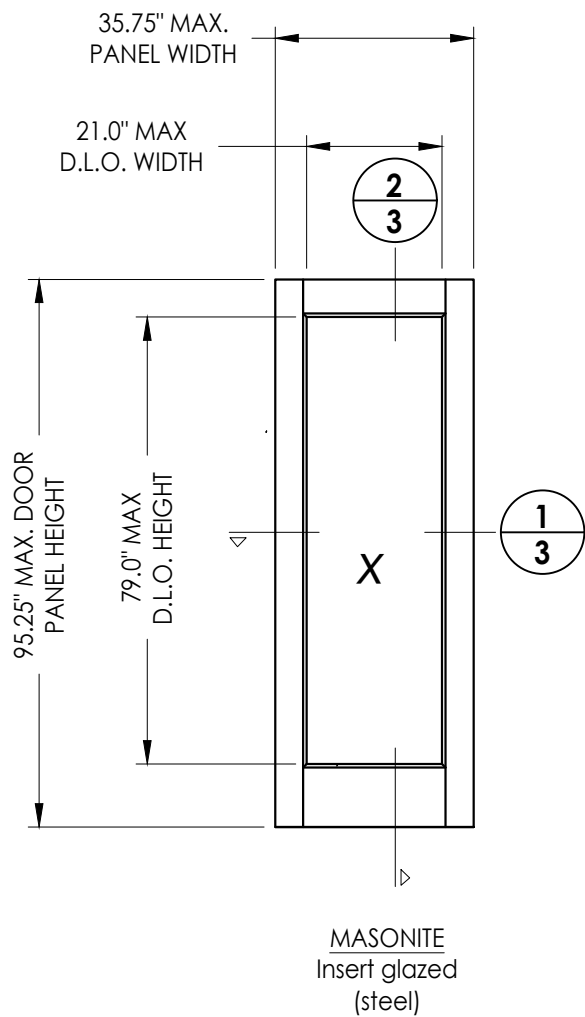

G1 GLAZING DETAIL
Lip Lift Insert Glazing

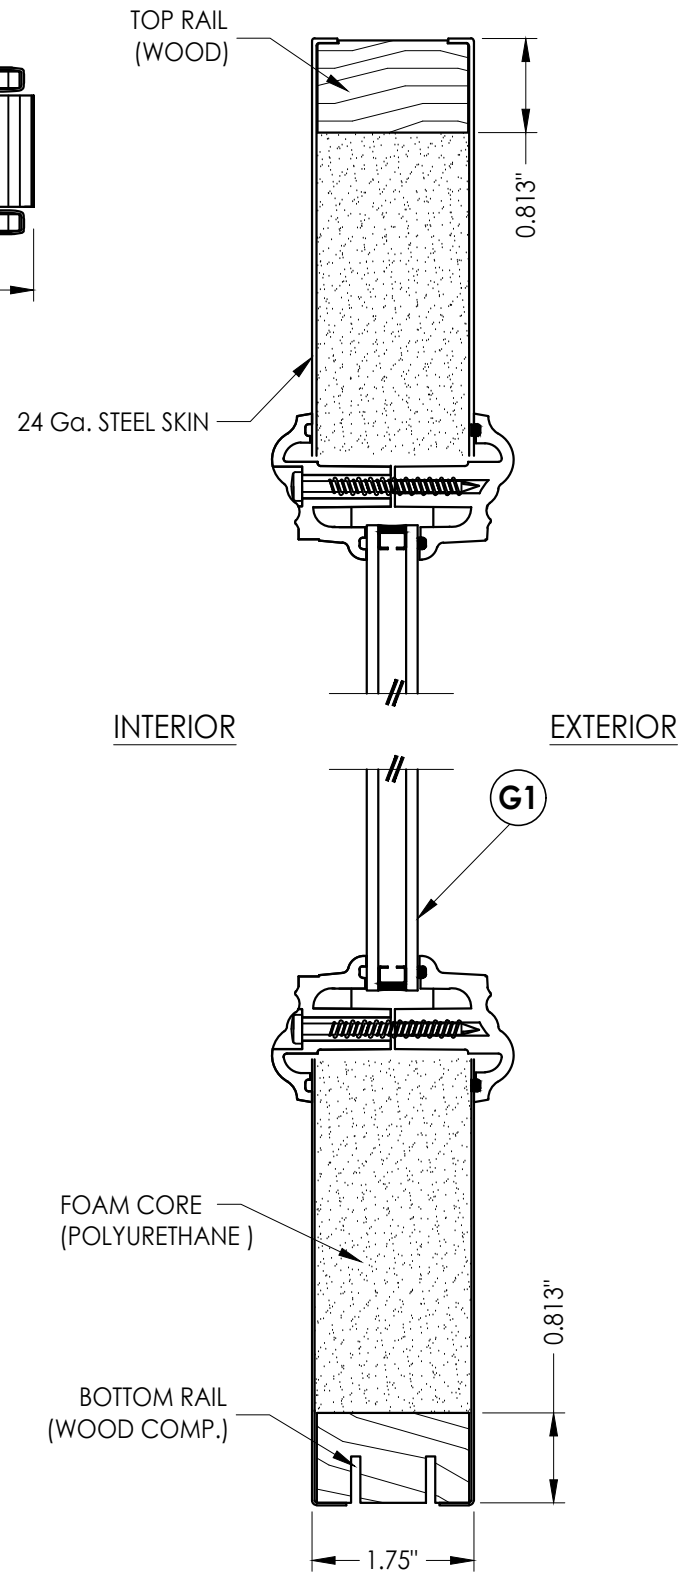

2
3 VERTICAL CROSS SECTION

NO.	DATE	REVISIONS			
		BY	LFS	FBC	
7	7/06/23		LFS	FBC	UPDATE TO 8TH ED. (2023)
6	8/03/20		LFS	FBC	UPDATE TO 7TH ED. (2020)
5	9/05/17		LFS	FBC	UPDATE TO 6TH ED. (2017)
4	6/13/16		LFS		ADD THRESHOLD DETAILS
3	4/19/16		LFS		ADD ALUMINUM ARTICULATING SILL

DATE: 8/30/11

SCALE: N.T.S.

DWG. BY: JK

CHK. BY: LFS

DRAWING NO.: FL-14818.16

SHEET 3 OF 6


PRODUCT: ENDURA

PART OR ASSEMBLY: DOOR PANEL DETAILS & GLAZING DETAIL

Documents Prepared By:
Lyndon F. Schmidt
P.E. No. 43409



RW BUILDING CONSULTANTS, INC.
P.O. Box 230, Valrico, FL 33595
Phone No.: 813.659.9197
FBPE Registry No. 9813

Z:\2023 FBC Drawings\Endura Products\FL-14818 R9\FL-14818.11-18.dwg






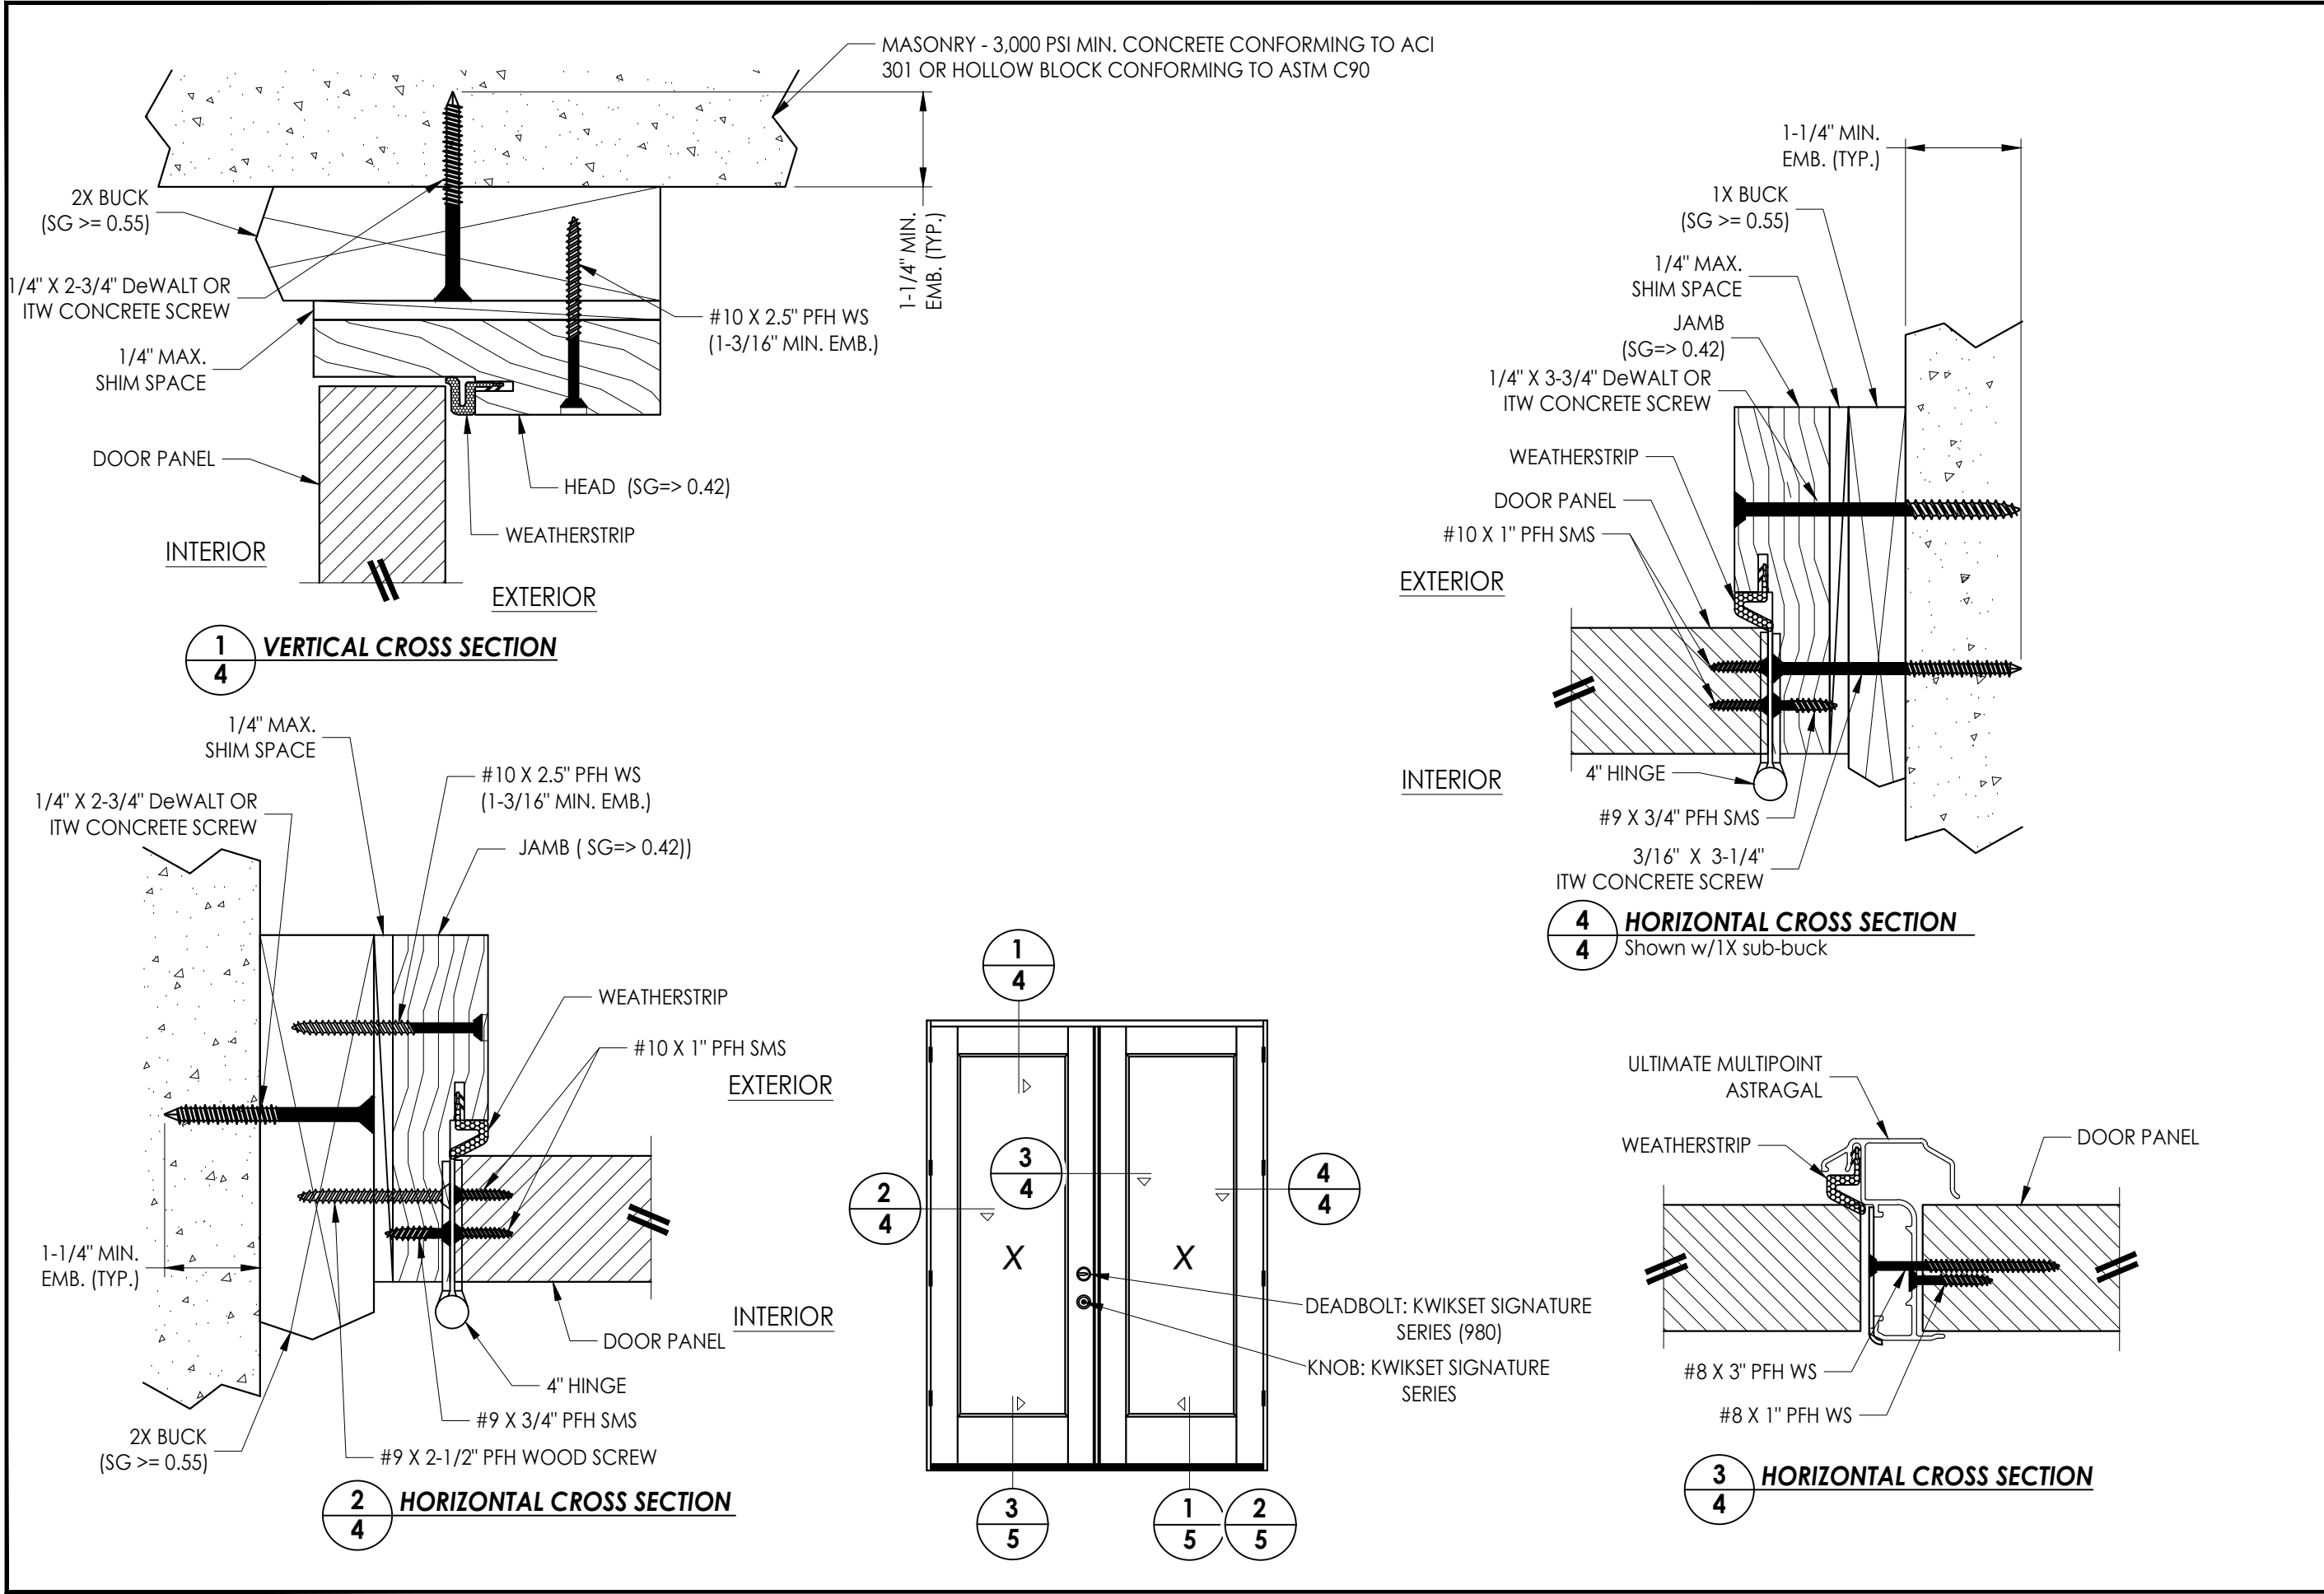


Documents Prepared By:		Lyndon F. Schmidt		P.E. No. 43409		R.W. BUILDING CONSULTANTS, INC.		P.O. Box 230, Valrico, FL 33595		Phone No.: 813.659.9197		FBPE Registry No. 9813	
PRODUCT:		ENDURA		PART OR ASSEMBLY:		HORIZONTAL AND VERTICAL CROSS SECTIONS							
7	7/06/23	UPDATE TO 8TH ED. (2023)	FBC	LFS									
6	8/03/20	UPDATE TO 7TH ED. (2020)	FBC	LFS									
5	9/05/17	UPDATE TO 6TH ED. (2017)	FBC	LFS									
4	6/13/16	ADD THRESHOLD DETAILS		LFS									
3	4/19/16	ADD ALUMINUM ARTICULATING SILL		LFS									
	NO.	DATE		BY									
REVISIONS													
DATE: 8/30/11													
SCALE: N.T.S.													
DWG. BY: JK													
CHK. BY: LFS													
DRAWING NO.: FL-14818.16													
SHEET 4 OF 6													

Z:\2023 FBC Drawings\Endura Products\FL-14818 R9\FL-14818.11-18.dwg

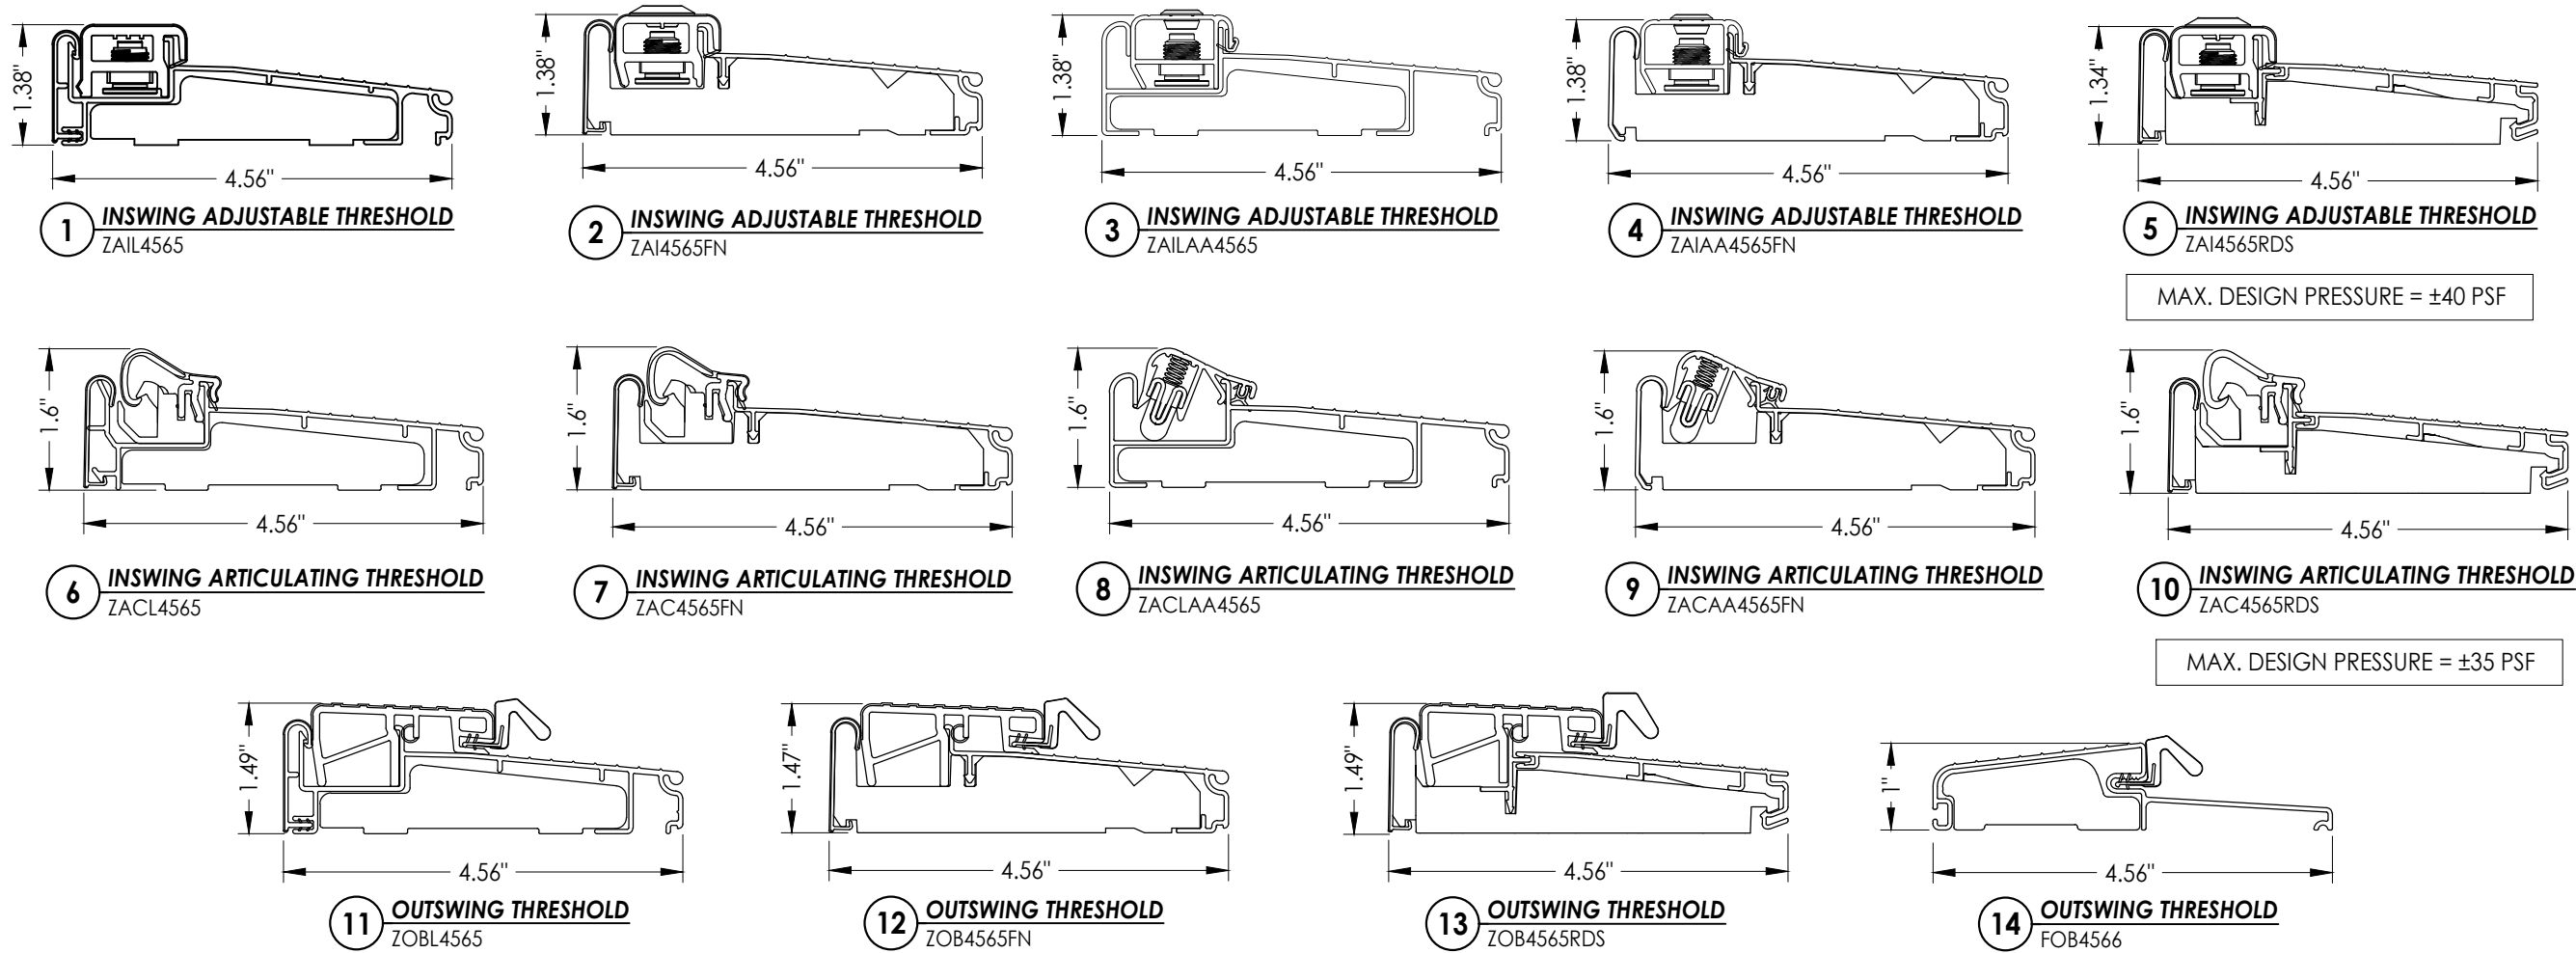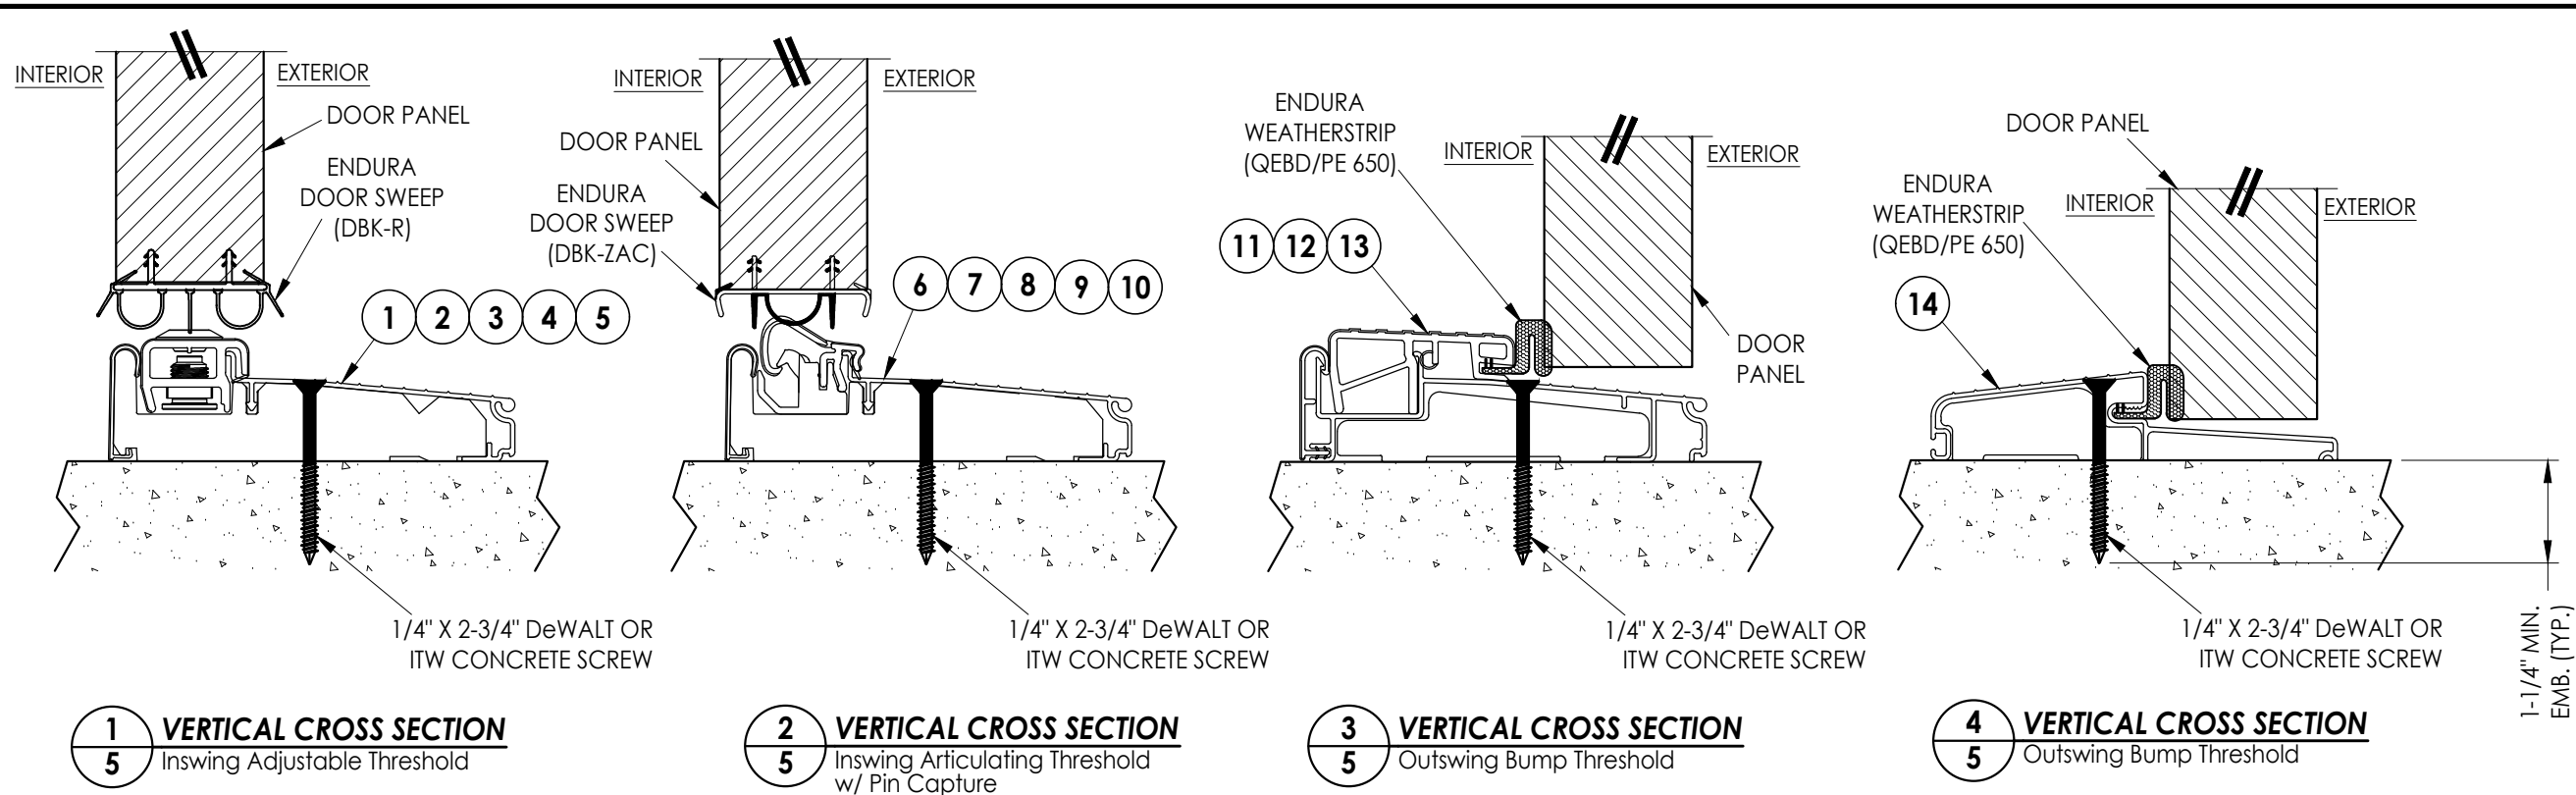

Documents Prepared By: Lyndon F. Schmidt P.E. No. 43409		BUILDING CONSULTANTS, INC. P.O. Box 230, Valrico, FL 33595 Phone No.: 813.659.9197 FBPE Registry No. 9813	
PRODUCT: ENDURA		PART OR ASSEMBLY: THRESHOLD DETAILS	
7	7/06/23	UPDATE TO 8TH ED. (2023) FBC	LFS
6	8/03/20	UPDATE TO 7TH ED. (2020) FBC	LFS
5	9/05/17	UPDATE TO 6TH ED. (2017) FBC	LFS
4	6/13/16	ADD THRESHOLD DETAILS	LFS
3	4/19/16	ADD ALUMINUM ARTICULATING SILL	LFS
NO. DATE		REVISIONS	
DATE: 8/30/11			
SCALE: N.T.S.			
DWG. BY: JK			
CHK. BY: LFS			
DRAWING NO.: FL-14818.16			
SHEET 5 OF 6			

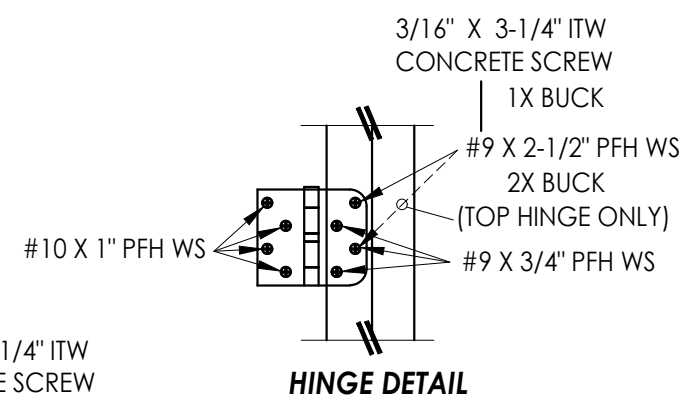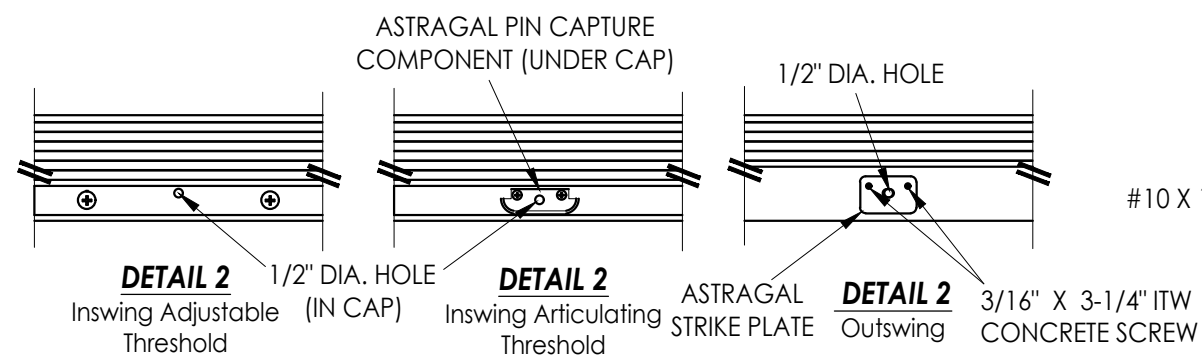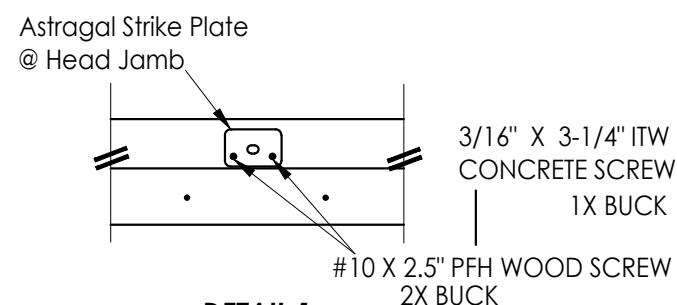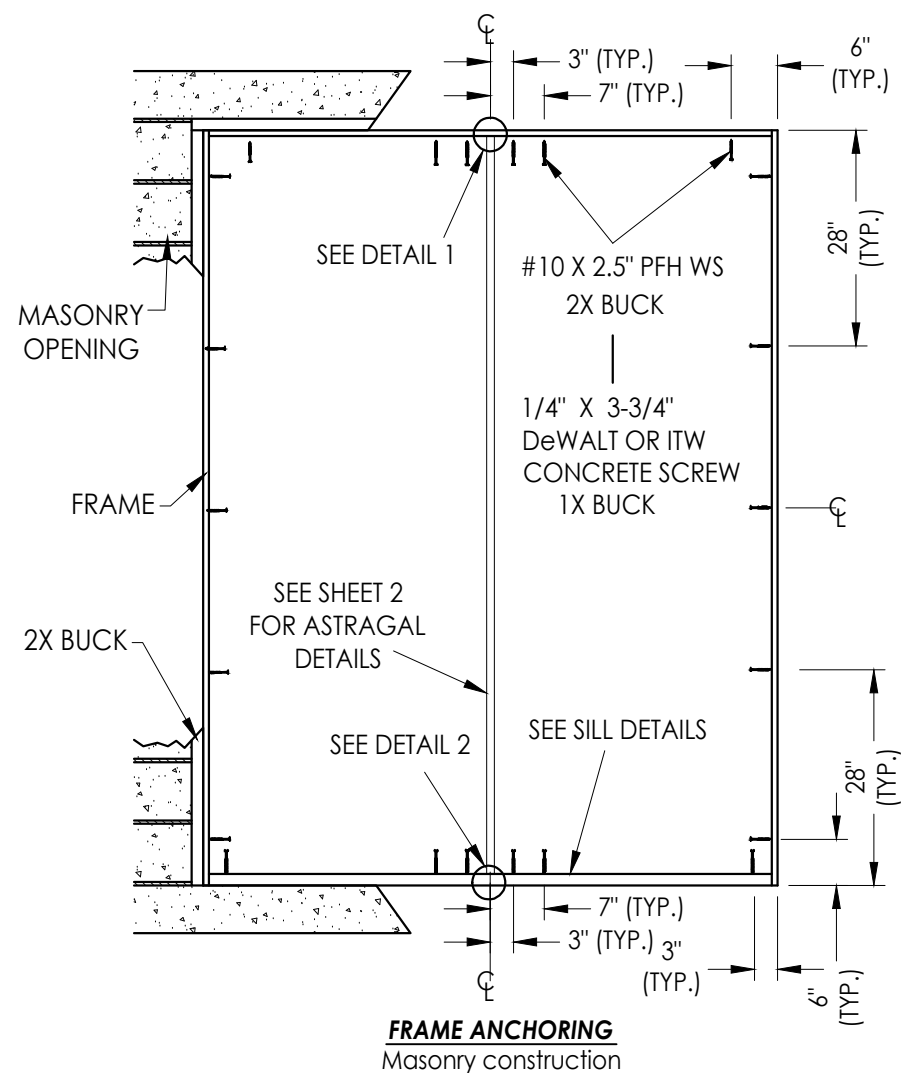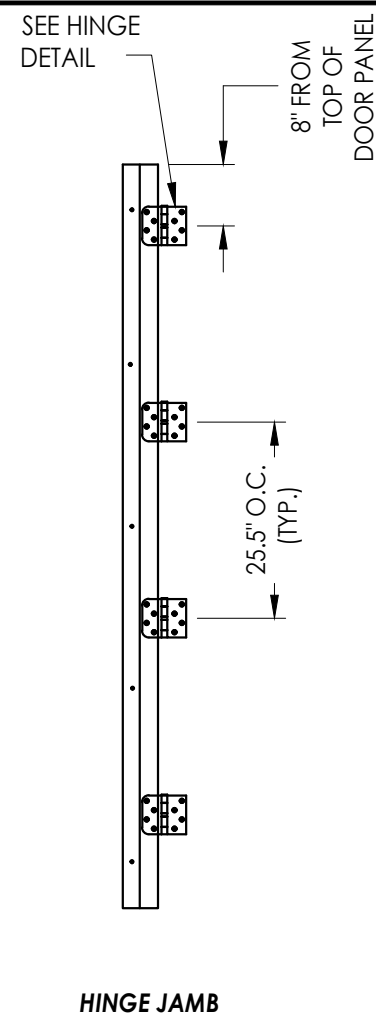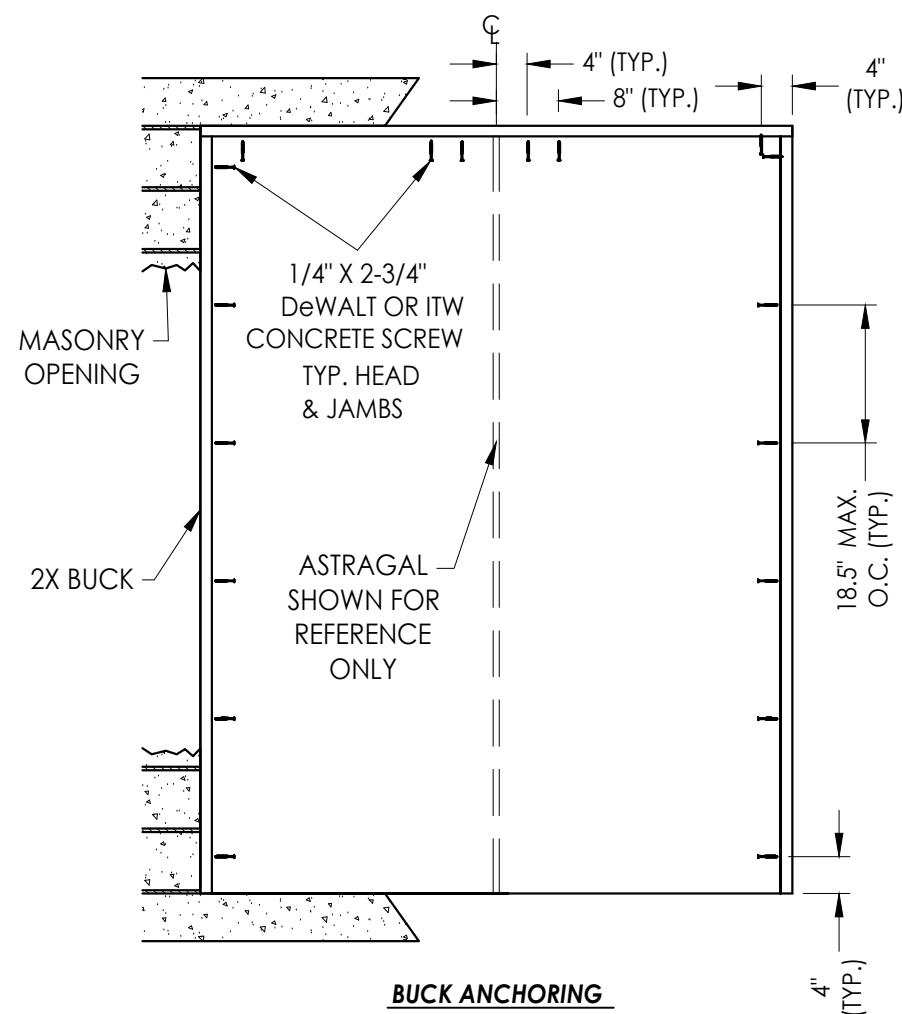

CONCRETE ANCHOR NOTES:

1. Concrete anchor locations at the corners may be adjusted to maintain the min. edge distance to mortar joints.
2. Concrete anchor locations noted as "MAX. ON CENTER" must be adjusted to maintain the min. edge distance to mortar joints, additional concrete anchors may be required to ensure the "MAX. ON CENTER" dimension are not exceeded.
3. Concrete anchor table:

ANCHOR TYPE	ANCHOR SIZE	MIN. EMBEDMENT	MIN. CLEARANCE TO MASONRY EDGE	MIN. CLEARANCE TO ADJACENT ANCHOR
ITW TAPCON®	1/4"	1-1/4"	2"	4"
DeWALT ULTRACON®	1/4"	1-1/4"	1"	4"
ITW TAPCON®	3/16"	1-1/4"	3"	1-1/2"

WOOD SCREW INSTALLATION NOTES:

1. Maintain a minimum 5/8" edge distance, 1" end distance, & 1" o.c. spacing of wood screws to prevent the splitting of wood.

7	7/06/23	UPDATE TO 8TH ED. (2023)	FBC	LFS
6	8/03/20	UPDATE TO 7TH ED. (2020)	FBC	LFS
5	9/05/17	UPDATE TO 6TH ED. (2017)	FBC	LFS
4	6/13/16	ADD THRESHOLD DETAILS		LFS
3	4/19/16	ADD ALUMINUM ARTICULATING SILL		LFS
NO.	DATE			BY
REVISIONS				

DATE: 8/30/11

SCALE: N.T.S.

DWG. BY: JK

CHK. BY: LFS

DRAWING NO.: FL-14818.16

SHEET 6 OF 6

Documents Prepared By:
Lyndon F. Schmidt
P.E. No. 43409

Radco BUILDING CONSULTANTS, INC.

P.O. Box 230, Valrico, FL 33595
Phone No.: 813.659.9197
FBPE Registry No. 9813

Phone No.: 813.659.9197
FBPE Registry No. 9813

Phone No.: 013.639.919
FBPE Registry No. 9813