




Z:\2023 FBC Drawings\Endura Products\FL-14818 R9\FL-14818.2-9.dwg

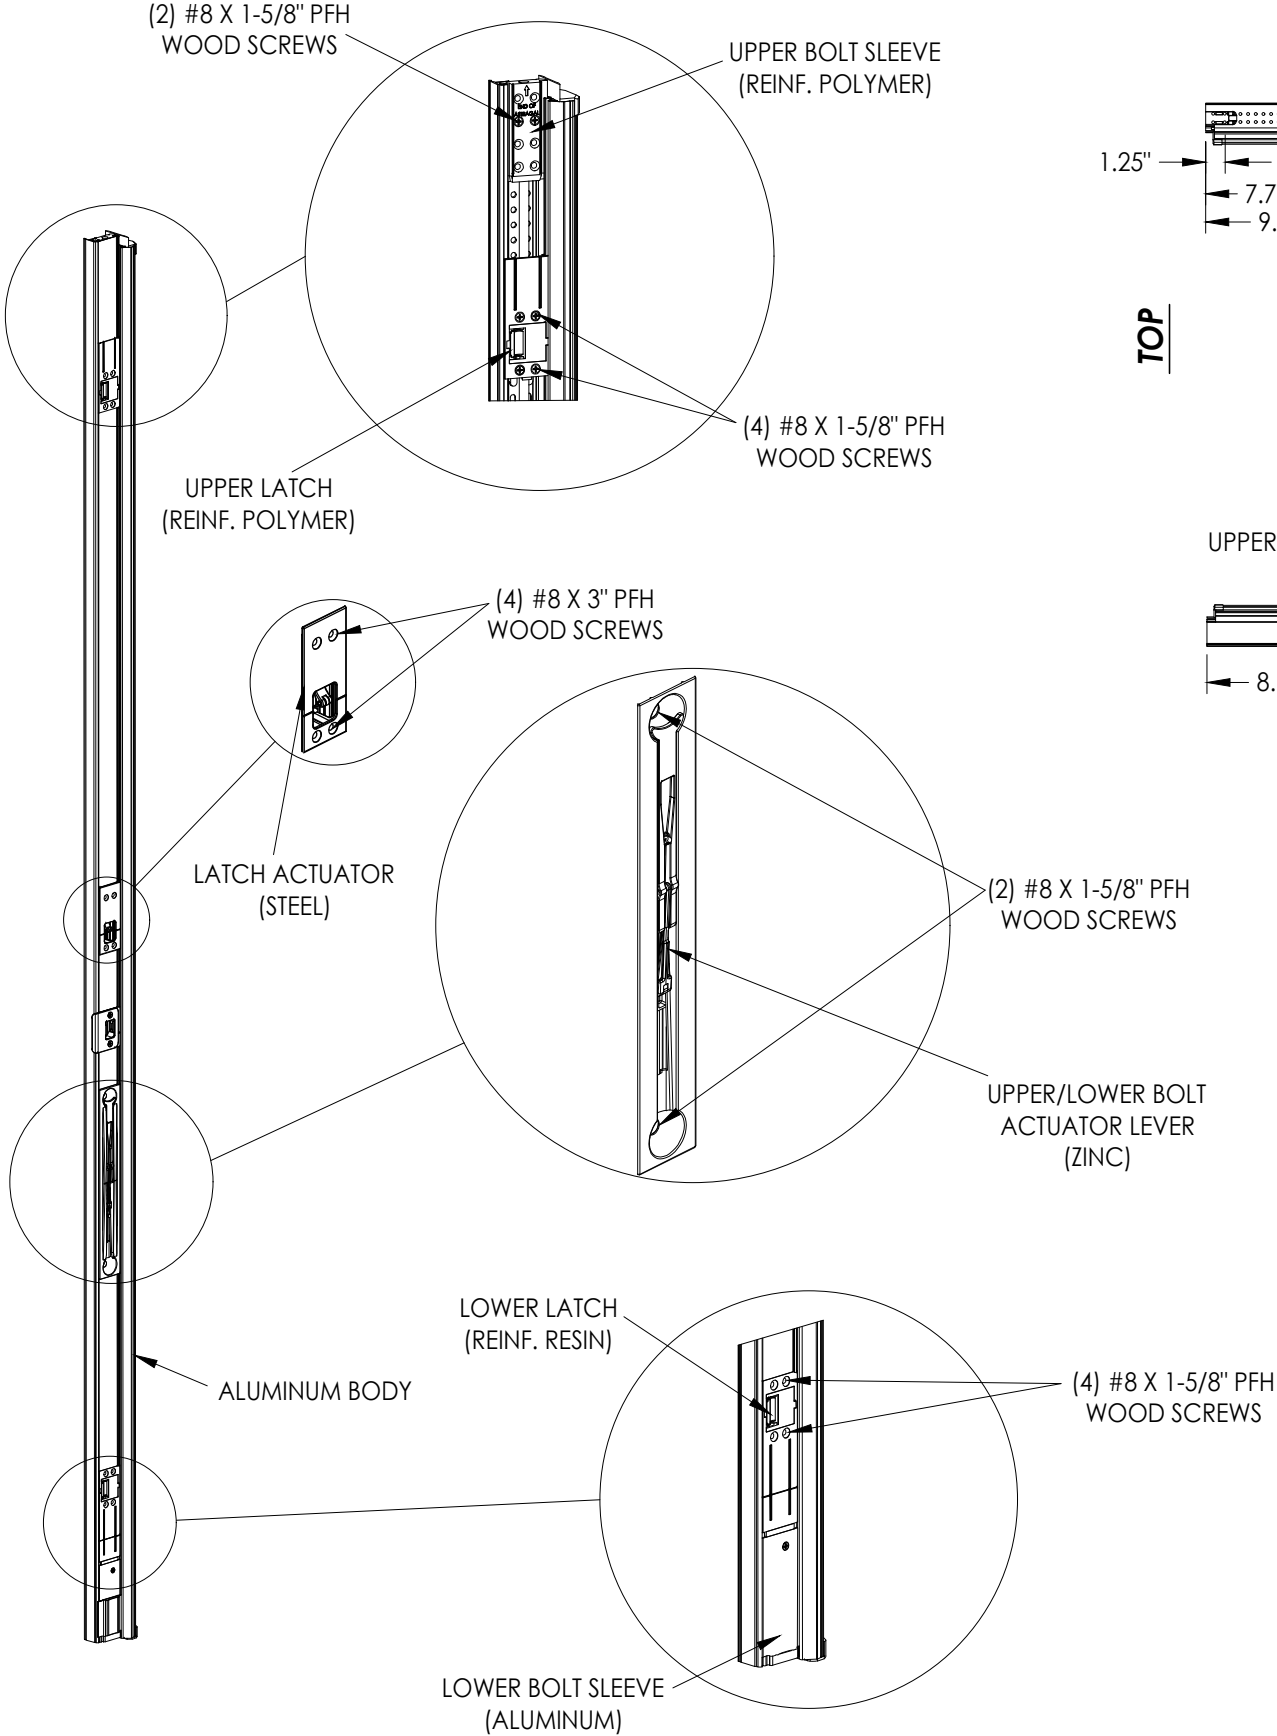


ULTIMATE MULTIPOINT ASTRAGAL

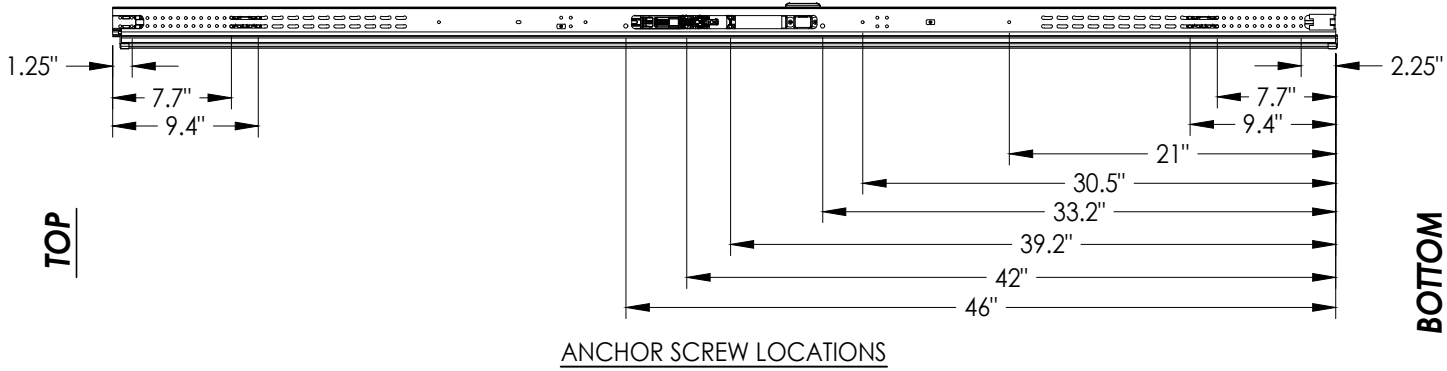

ANCHOR SCREW LOCATIONS

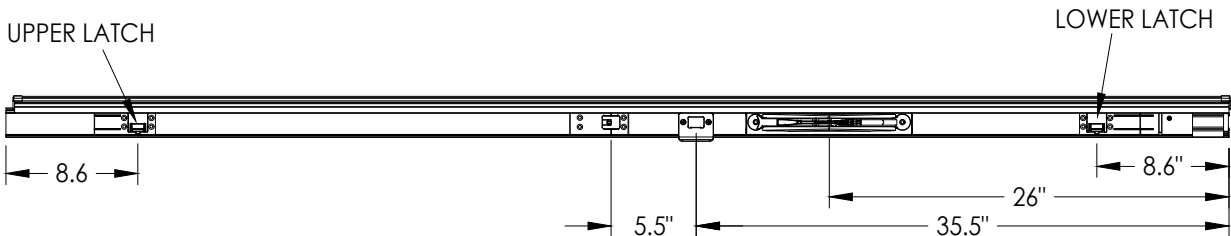

HARDWARE LOCATIONS

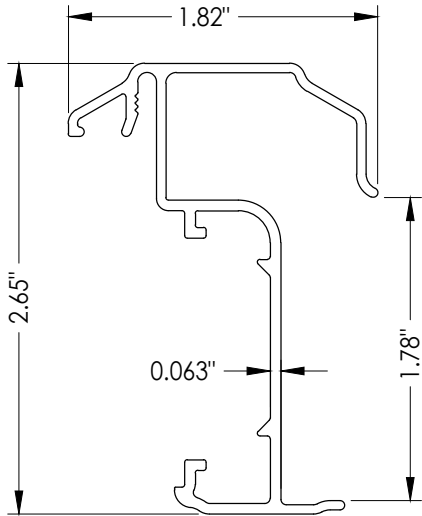

ASTRAGAL SECTION

NO.	DATE	REVISIONS
7	7/06/23	UPDATE TO 8TH ED. (2023) FBC LFS
6	8/03/20	UPDATE TO 7TH ED. (2020) FBC LFS
5	9/05/17	UPDATE TO 6TH ED. (2017) FBC LFS
4	6/13/16	ADD THRESHOLD DETAILS LFS
3	4/19/16	ADD ALUMINUM ARTICULATING SILL LFS
2		
1		

DATE: 8/30/11

SCALE: N.T.S.

DWG. BY: JK

CHK. BY: LFS

DRAWING NO.: FL-14818.7

SHEET 2 OF 6


Documents Prepared By:
Lyndon F. Schmidt
P.E. No. 43409

R^W BUILDING CONSULTANTS, INC.
P.O. Box 230, Vairico, FL 33595
Phone No.: 813.659.9197
FBPE Registry No. 9813



PRODUCT: ENDURA

PART OR ASSEMBLY: ASTRAGAL DETAILS


Z:\2023 FBC Drawings\Endura Products\FL-14818 R9\FL-14818.2-9.dwg

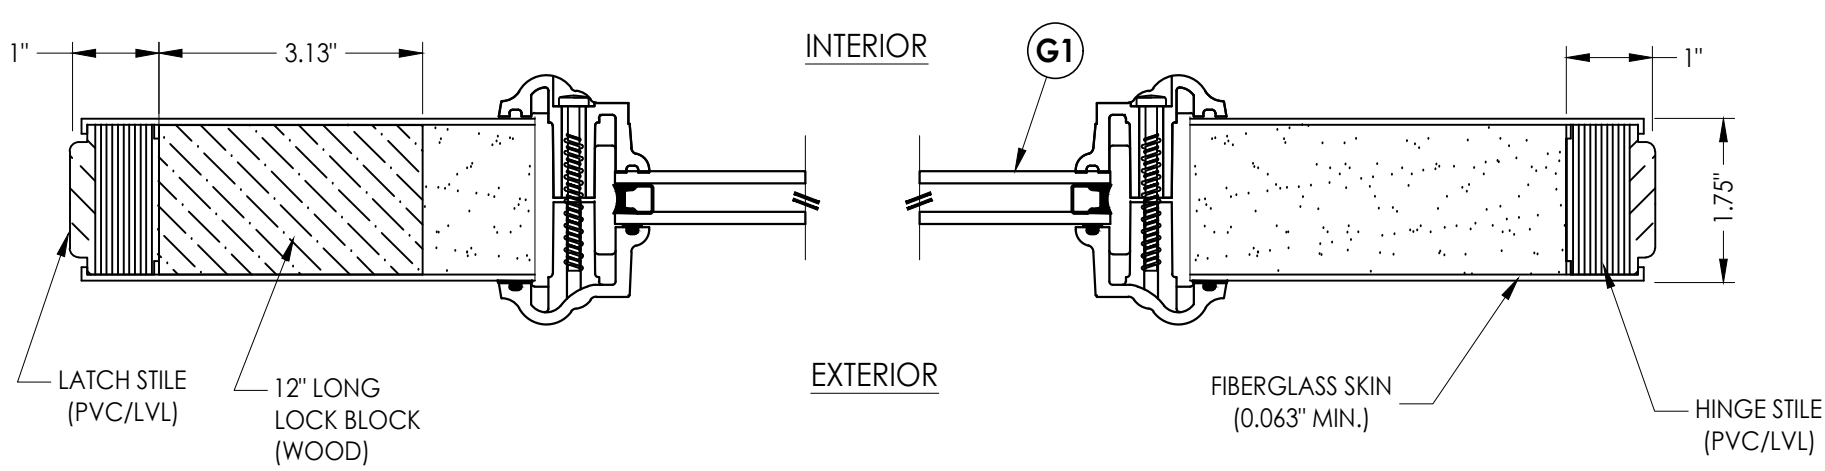

1
3 HORIZONTAL CROSS SECTION

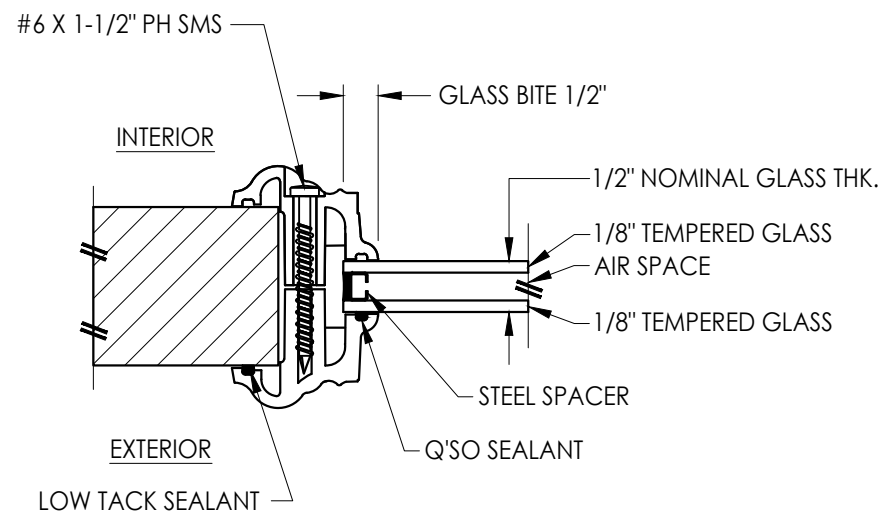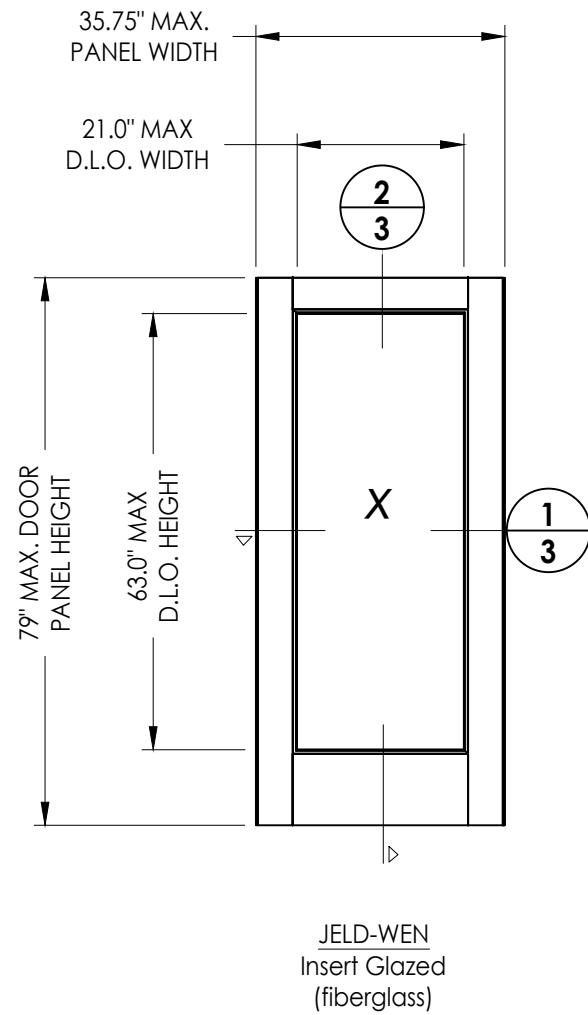


G1 GLAZING DETAIL
Lip Lite Insert Glazing

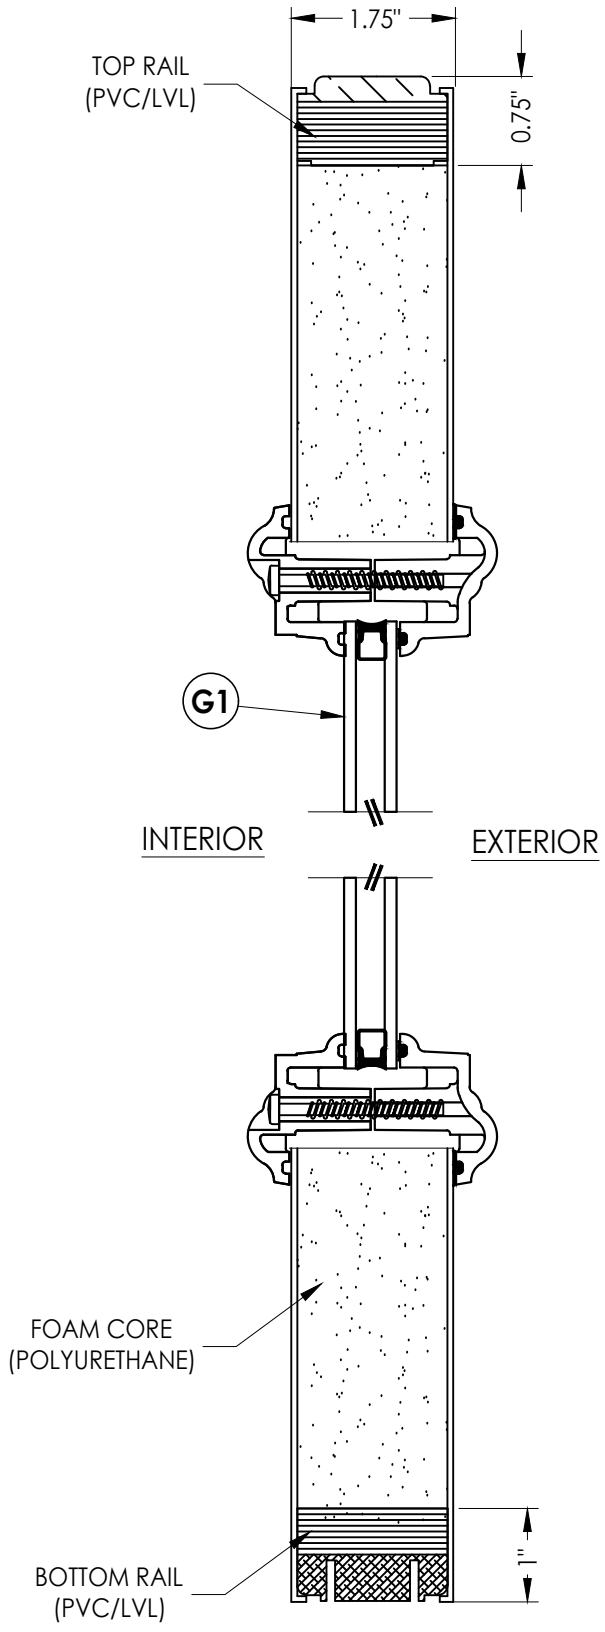

2
3 VERTICAL CROSS SECTION


Documents Prepared By:		Lyndon F. Schmidt		P.E. No. 43409	
PRODUCT:		ENDURA		PART OR ASSEMBLY:	
LFS		FBC		DOOR PANEL DETAILS	
LFS		FBC		& GLAZING DETAIL	
LFS		FBC		NO.	
LFS		FBC		DATE	
LFS		FBC		REVISIONS	
LFS		FBC		BY	
LFS		FBC		DATE	
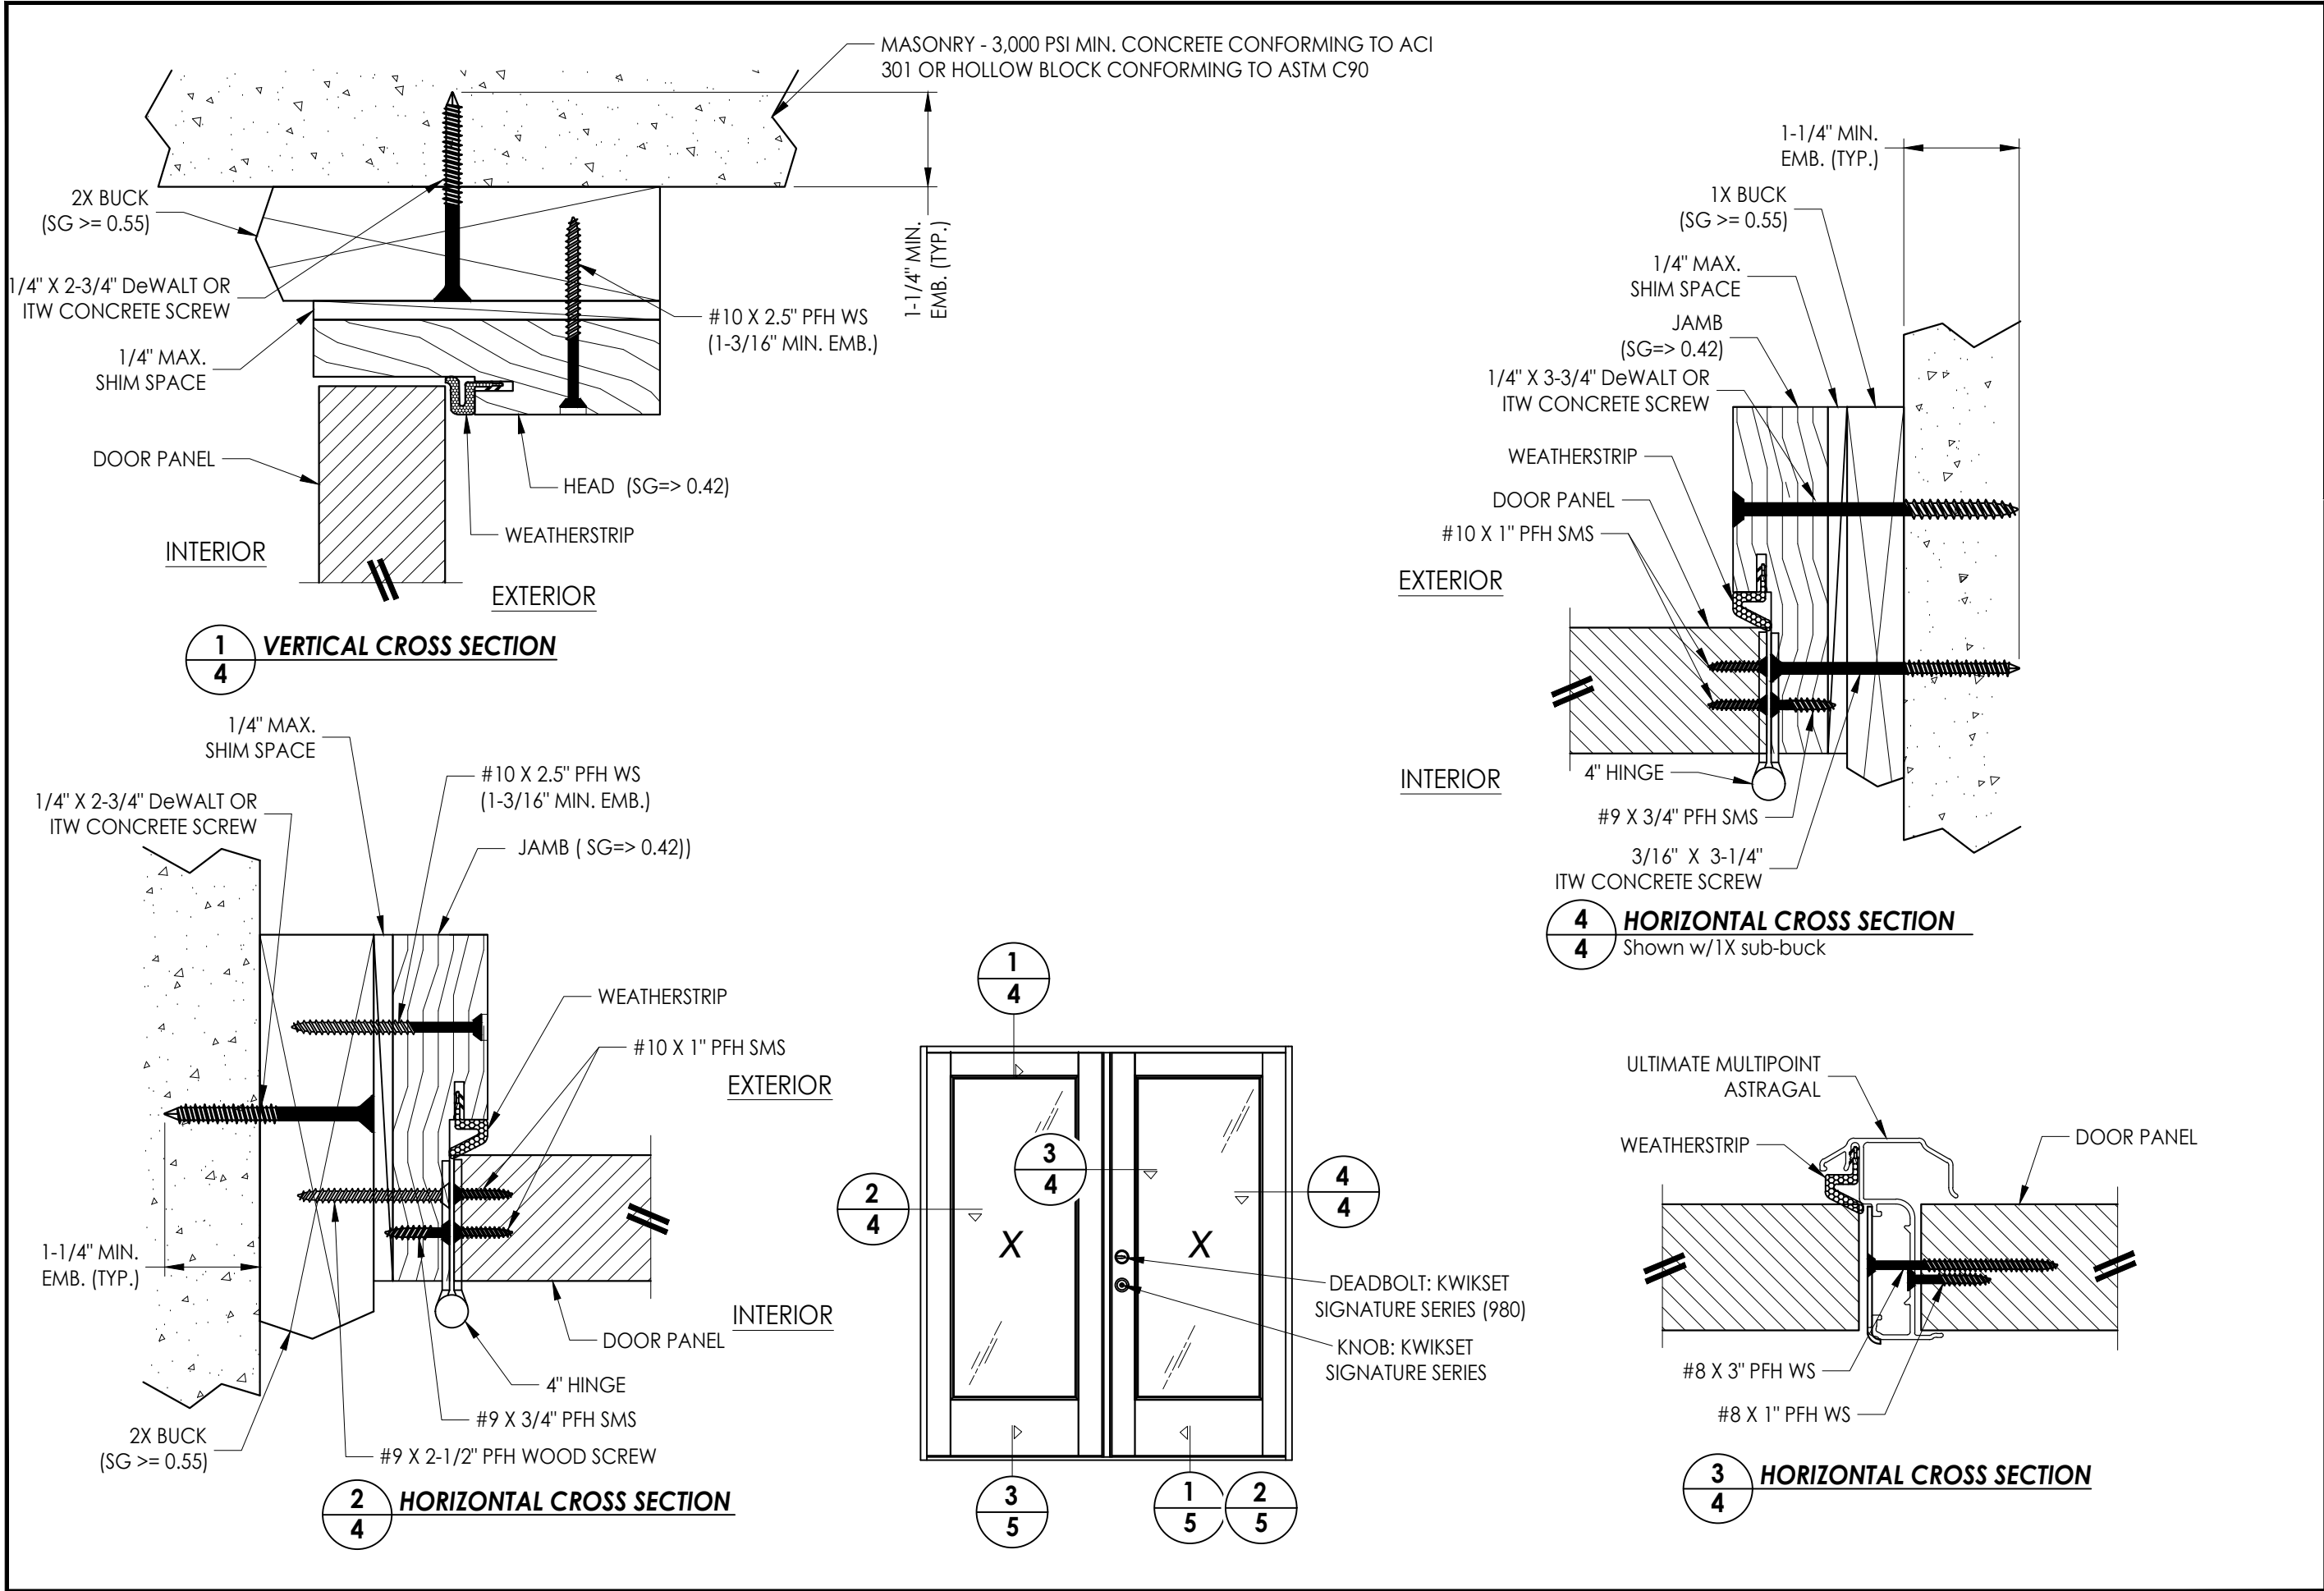


Documents Prepared By:		Lyndon F. Schmidt		P.E. No. 43409	
PRODUCT:		ENDURA		PART OR ASSEMBLY:	
				HORIZONTAL AND VERTICAL CROSS SECTIONS	
		LFS	FBC	LFS	BY
7	7/06/23	UPDATE TO 8TH ED. (2023)	FBC	LFS	
6	8/03/20	UPDATE TO 7TH ED. (2020)	FBC	LFS	
5	9/05/17	UPDATE TO 6TH ED. (2017)	FBC	LFS	
4	6/13/16	ADD THRESHOLD DETAILS		LFS	
3	4/19/16	ADD ALUMINUM ARTICULATING SILL		LFS	
	NO.	DATE			
REVISIONS					
DATE: 8/30/11					
SCALE: N.T.S.					
DWG. BY: JK					
CHK. BY: LFS					
DRAWING NO.: FL-14818.7					
SHEET 4 OF 6					

Z:\2023 FBC Drawings\Endura Products\FL-14818 R9\FL-14818.2-9.dwg

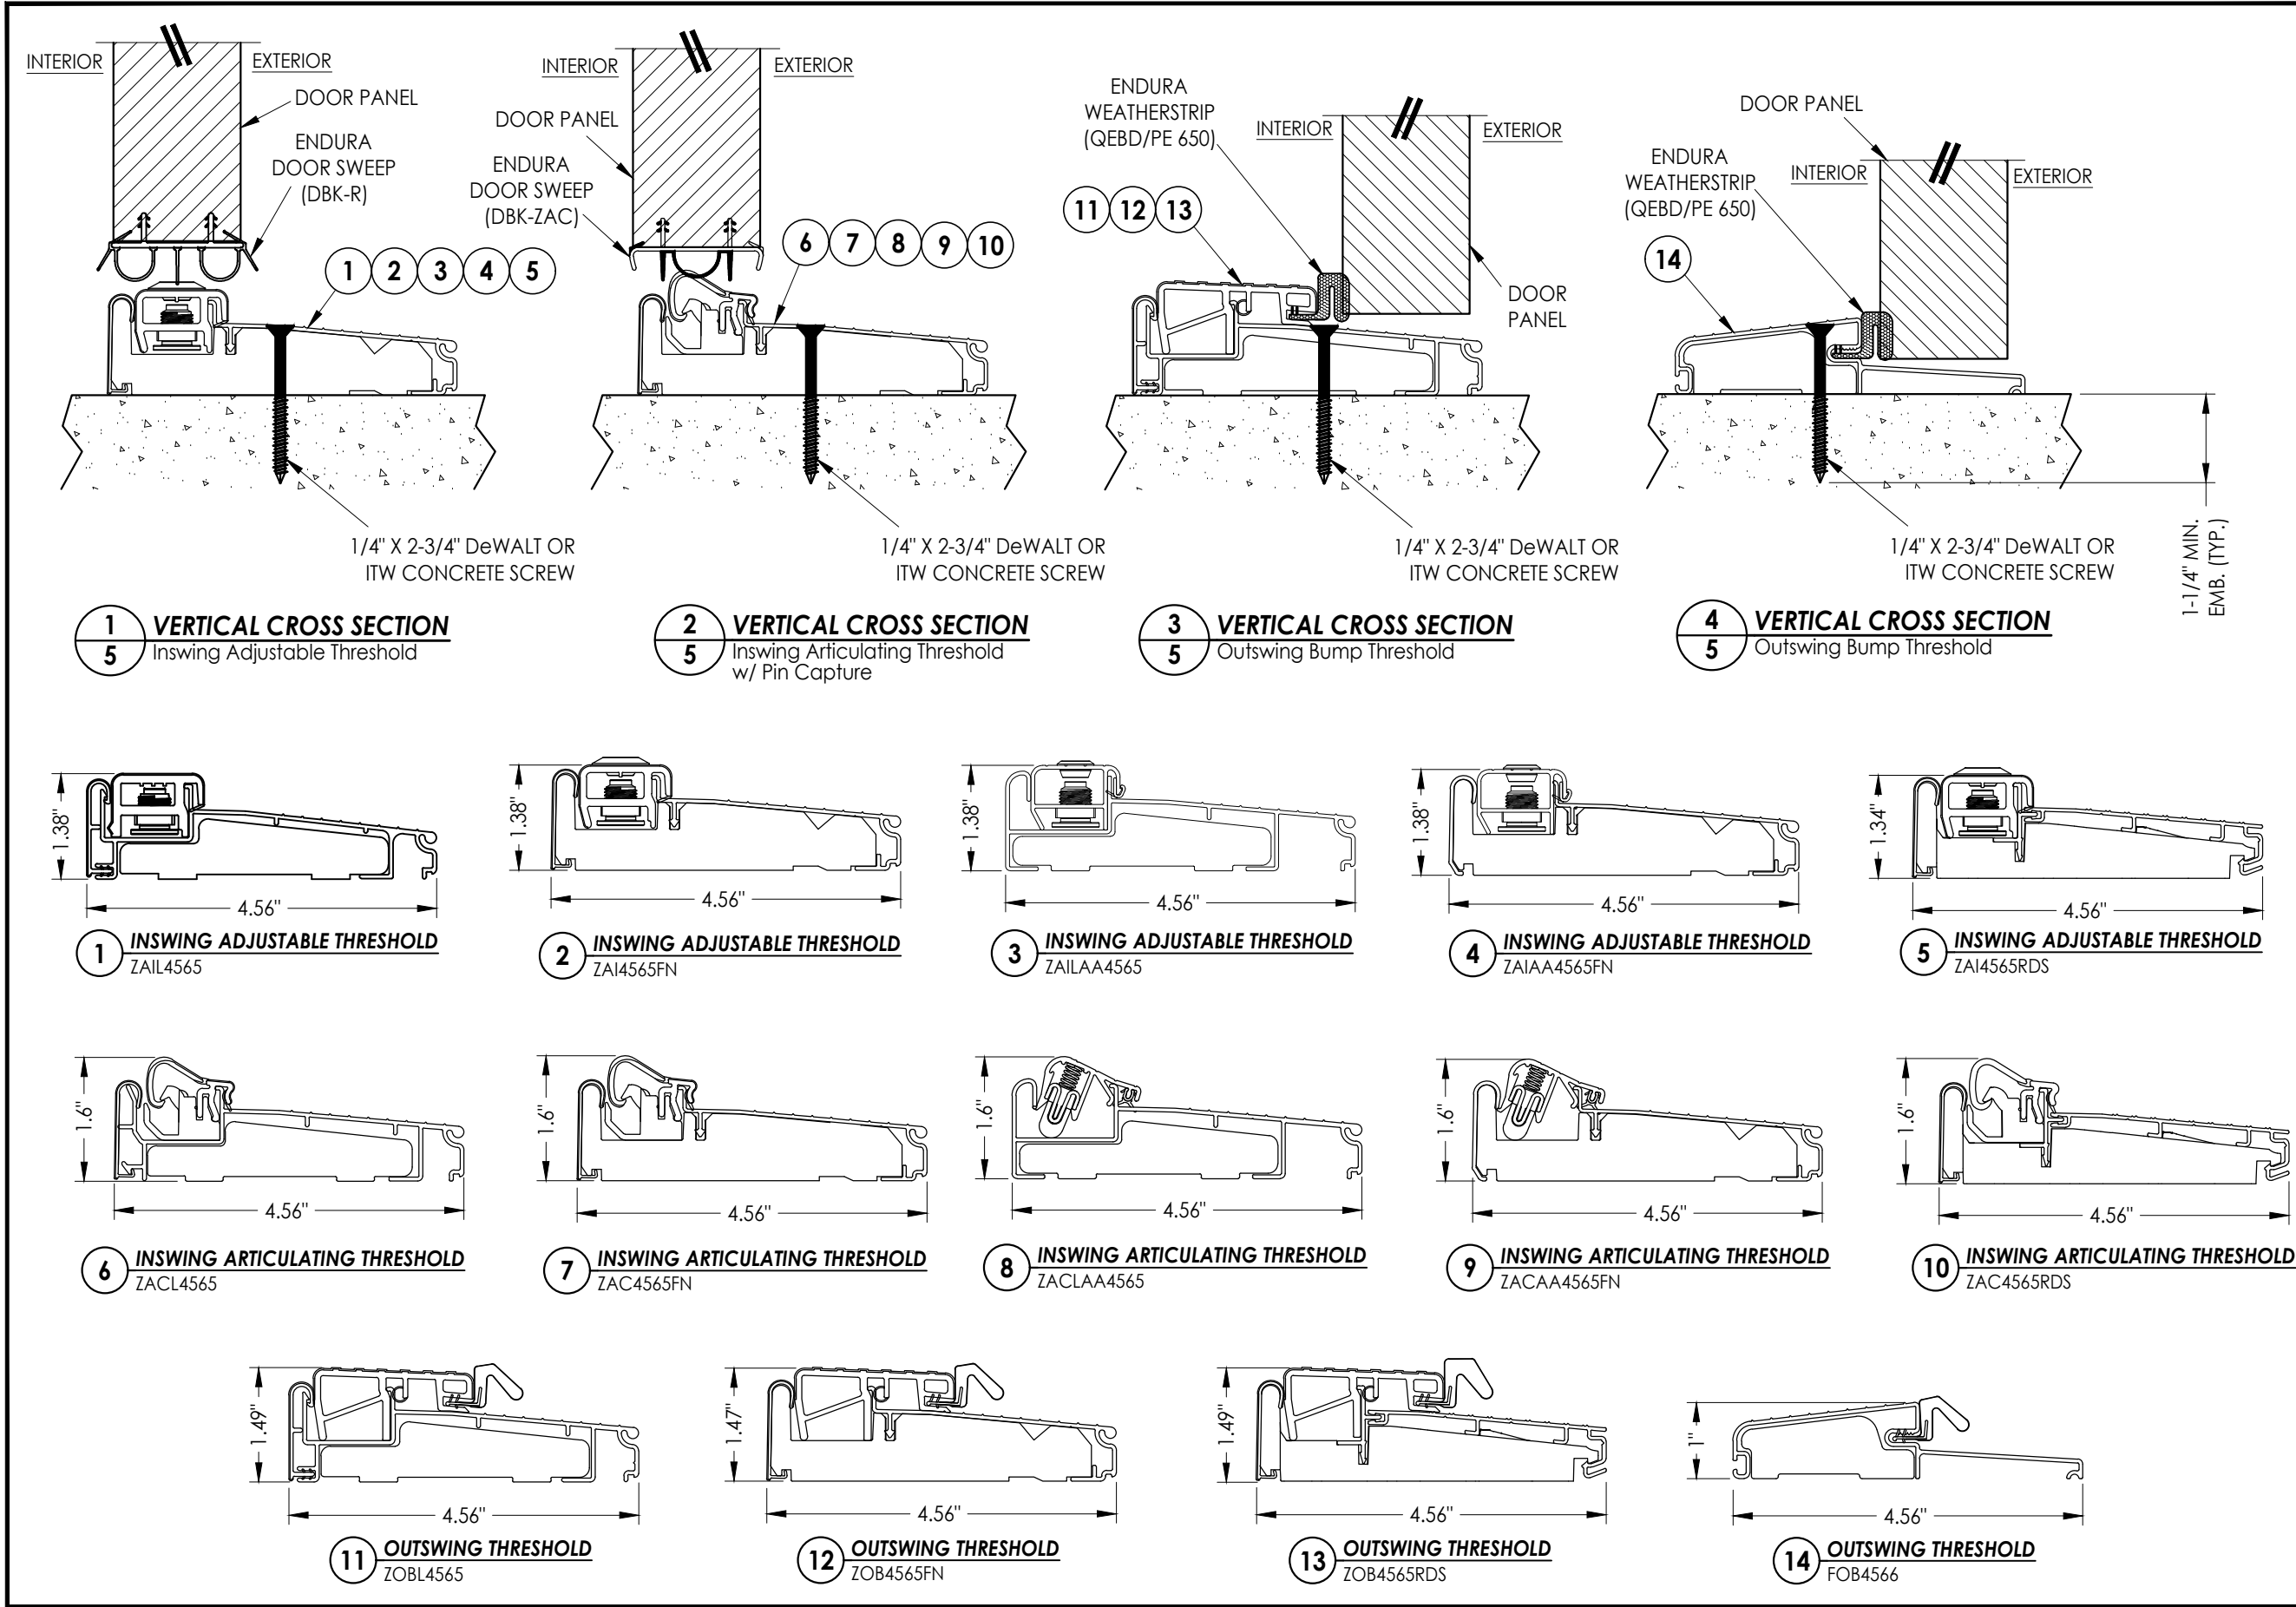


Documents Prepared By: Lyndon F. Schmidt P.E. No. 43409				BUILDING CONSULTANTS, INC. P.O. Box 230, Valrico, FL 33595 Phone No.: 813.659.9197 FBPE Registry No. 9813			
PRODUCT: ENDURA				PART OR ASSEMBLY: THRESHOLD DETAILS			
7	7/06/23	UPDATE TO 8TH ED. (2023)	FBC	LFS	REVISIONS	NO.	DATE
6	8/03/20	UPDATE TO 7TH ED. (2020)	FBC	LFS			
5	9/05/17	UPDATE TO 6TH ED. (2017)	FBC	LFS			
4	6/13/16	ADD THRESHOLD DETAILS		LFS			
3	4/19/16	ADD ALUMINUM ARTICULATING SILL		LFS			
				BY			
DATE: 8/30/11							
SCALE: N.T.S.							
DWG. BY: JK							
CHK. BY: LFS							
DRAWING NO.: FL-14818.7							
SHEET 5 OF 6							


Z:\2023 FBC Drawings\Endura Products\FL-14818 R9\FL-14818.2-9.dwg

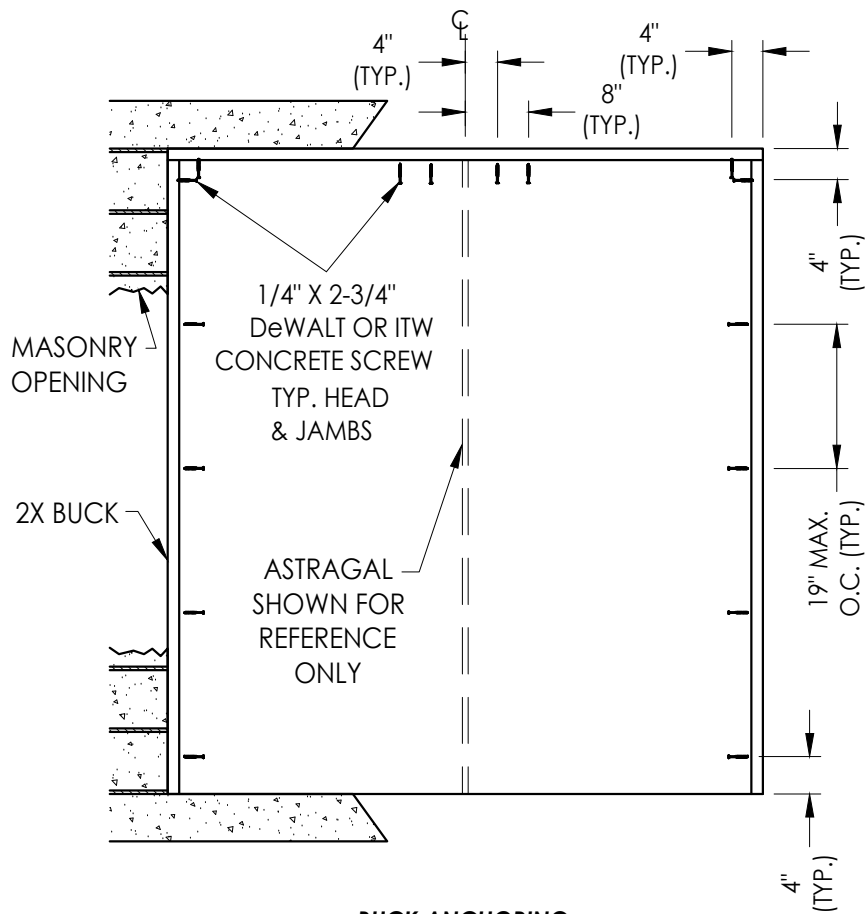


BUCK ANCHORING
XX

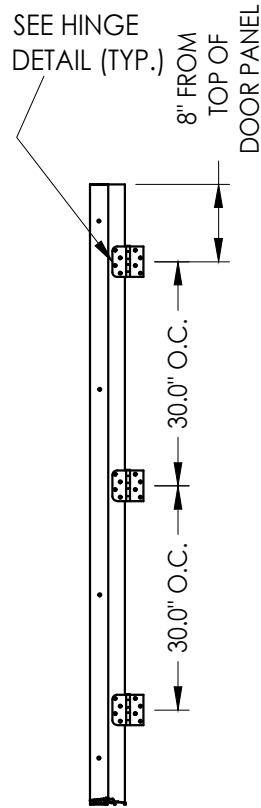


HINGE JAMB

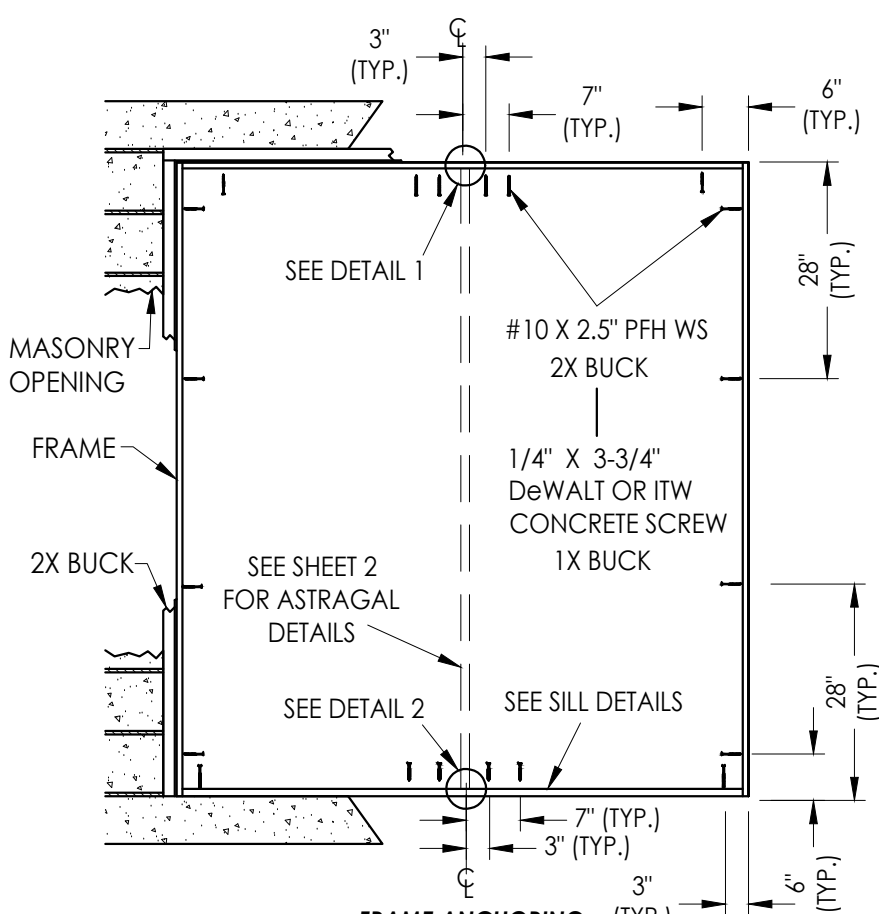

FRAME ANCHORING
XX

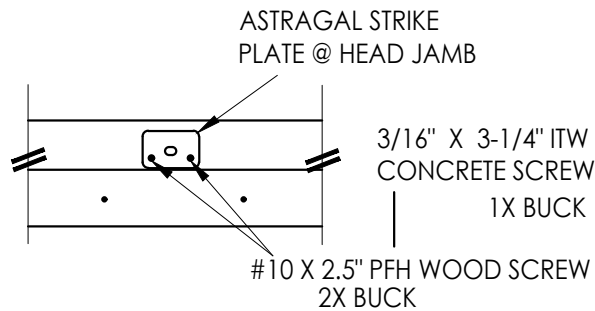

DETAIL 1

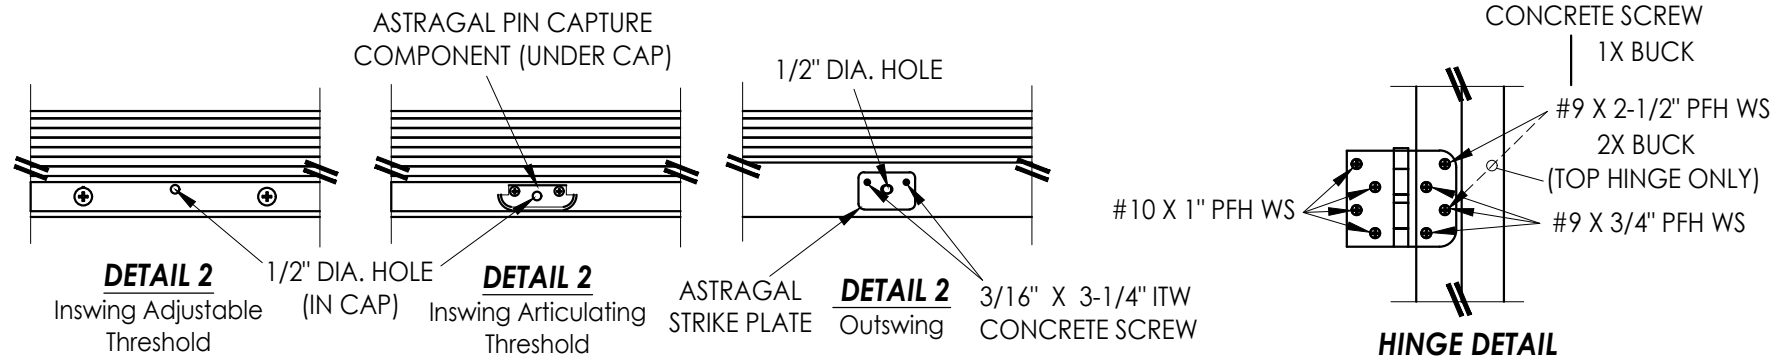

CONCRETE ANCHOR NOTES:

- Concrete anchor locations at the corners may be adjusted to maintain the min. edge distance to mortar joints.
- Concrete anchor locations noted as "MAX. ON CENTER" must be adjusted to maintain the min. edge distance to mortar joints, additional concrete anchors may be required to ensure the "MAX. ON CENTER" dimension are not exceeded.
- Concrete anchor table:

ANCHOR TYPE	ANCHOR SIZE	MIN. EMBEDMENT	MIN. CLEARANCE TO MASONRY EDGE	MIN. CLEARANCE TO ADJACENT ANCHOR
ITW TAPCON®	1/4"	1-1/4"	2"	4"
DeWALT ULTRA CON®	1/4"	1-1/4"	1"	4"
ITW TAPCON®	3/16"	1-1/4"	3"	1-1/2"

WOOD SCREW INSTALLATION NOTES:

- Maintain a minimum 5/8" edge distance, 1" end distance, & 1" o.c. spacing of wood screws to prevent the splitting of wood.

Documents Prepared By:
Lyndon F. Schmidt
P.E. No. 43409

R^W BUILDING CONSULTANTS, INC.
P.O. Box 230, Valrico, FL 33595
Phone No.: 813.659.9197
FBPE Registry No. 9813

PRODUCT: **ENDURA**

PART OR ASSEMBLY:
BUCK AND FRAME ANCHORING

		LFS	FBC	FBC	LFS	FBC	LFS	BY
7	7/06/23	UPDATE TO 8TH ED. (2023)	FBC					
6	8/03/20	UPDATE TO 7TH ED. (2020)	FBC					
5	9/05/17	UPDATE TO 6TH ED. (2017)	FBC					
4	6/13/16	ADD THRESHOLD DETAILS						
3	4/19/16	ADD ALUMINUM ARTICULATING SILL						
	NO.	DATE						
REVISIONS								

DATE: 8/30/11

SCALE: N.T.S.

DWG. BY: JK

CHK. BY: LFS

DRAWING NO.: FL-14818.7

SHEET 6 OF 6