
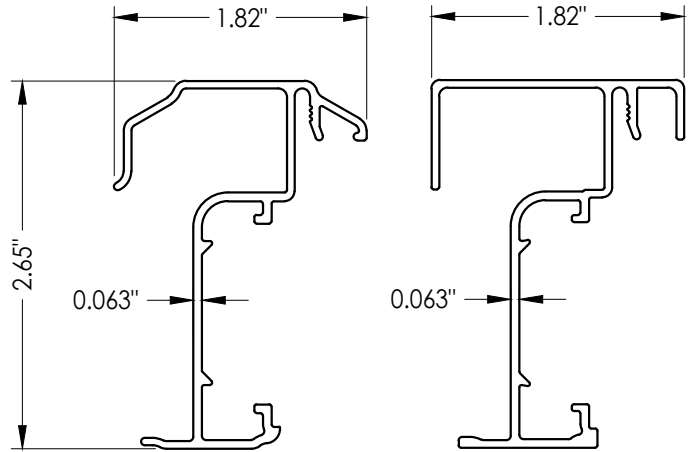
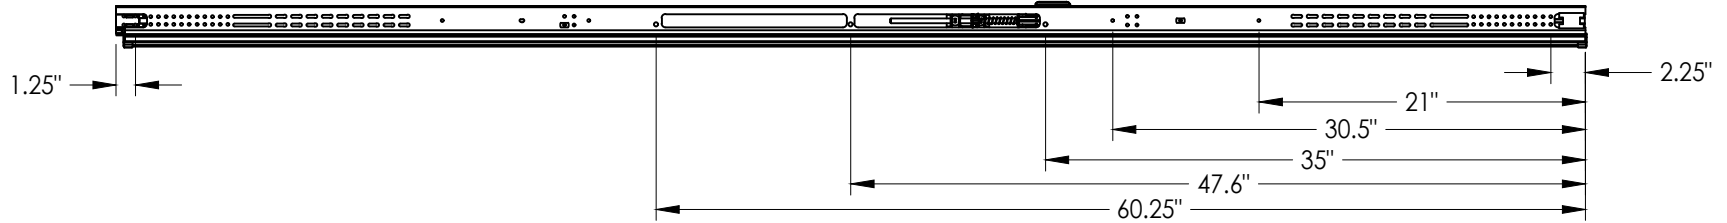


G:\2023 FBC DWGS\Endura Products\FL-14823 R13\FL-14823.11-13,16-18.dwg

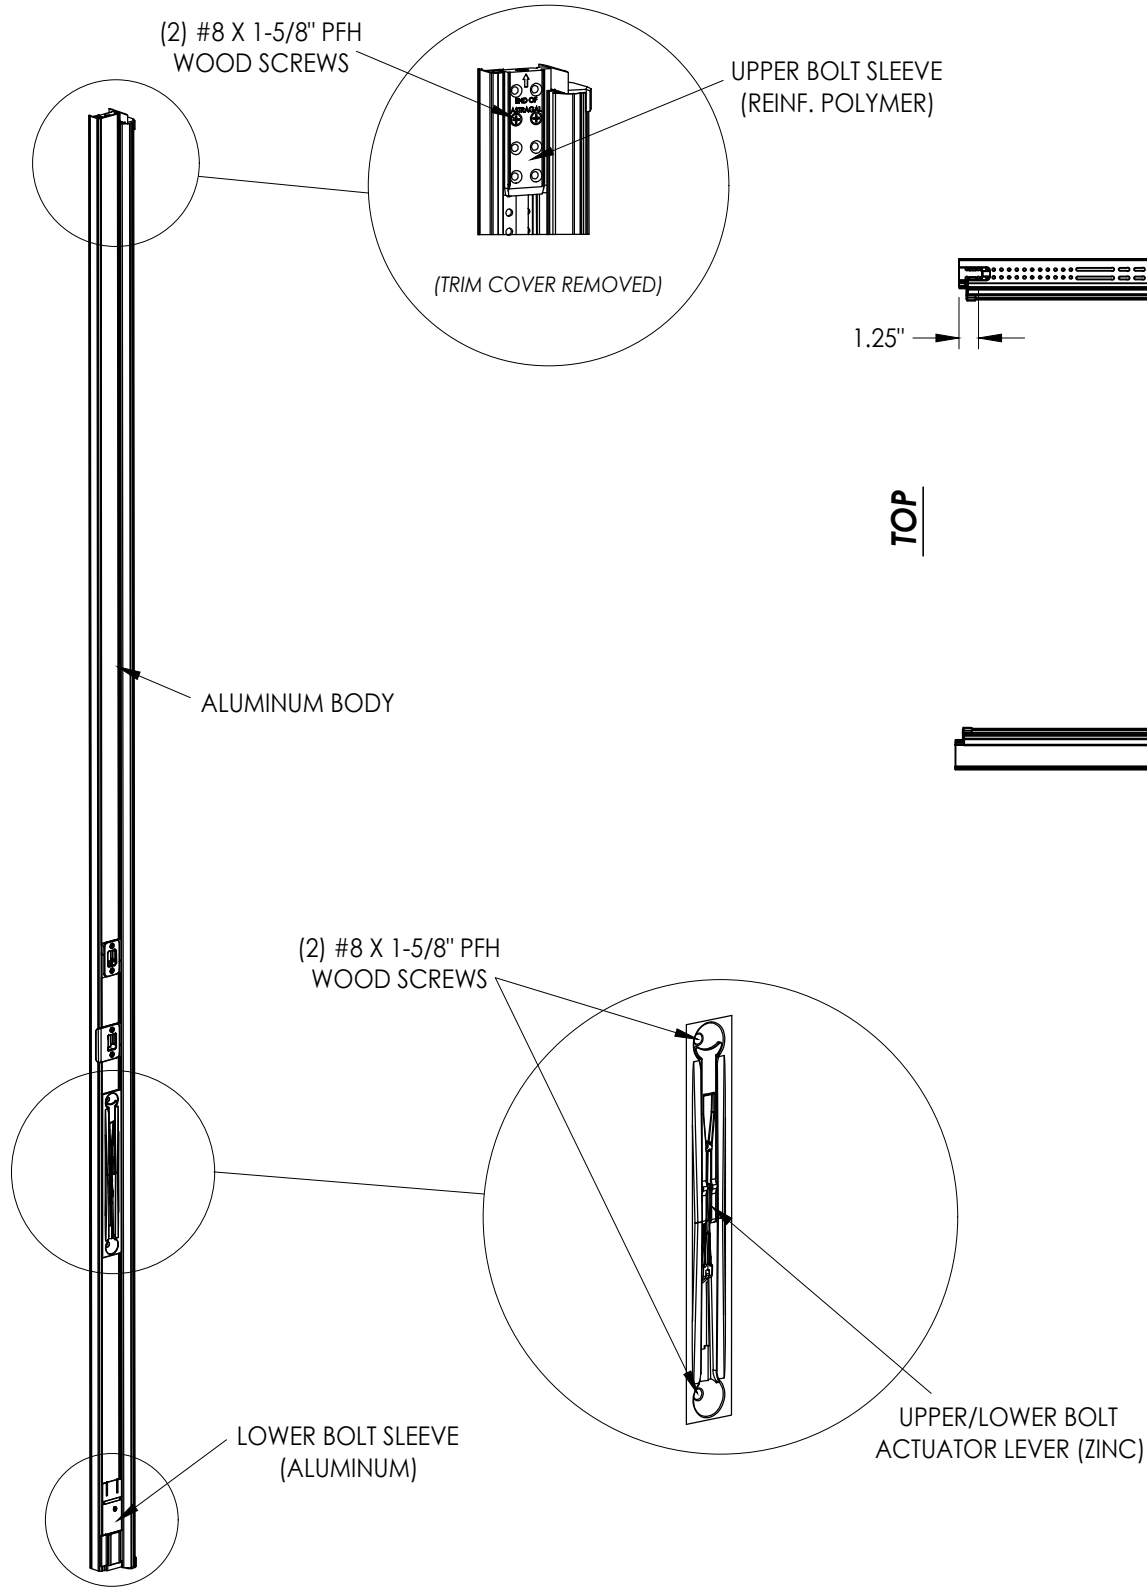

ASTRAGAL SECTIONS


ULTIMATE FLIP LEVER ASTRAGAL

PRODUCT:		ENDURA	
PART OR ASSEMBLY:		ASTRAGAL DETAILS	
NO.	DATE	REVISIONS	BY
7	4/16/24	ADD MODERN ASTRAGAL PROFILE	LFS
6	7/07/23	UPDATE TO 8TH ED. (2023)	FBC
5	8/11/20	UPDATE TO 7TH ED. (2020)	FBC
4	9/27/17	UPDATE TO 6TH ED. (2017)	FBC



DATE:	8/30/11
SCALE:	N.T.S.
DWG. BY:	JK
CHK. BY:	LFS
DRAWING NO.:	FL-14823.13
SHEET	2 OF 6

Documents Prepared By:	Lyndon F. Schmidt P.E. No. 43409
<i>R^W</i> BUILDING CONSULTANTS, INC.	P.O. Box 230, Valrico, FL 33595 Phone No.: 813.659.9197 FBPE Registry No. 9813



G:\2023 FBC DWGS\Endura Products\FL-14823 R13\FL-14823.11-13,16-18.dwg

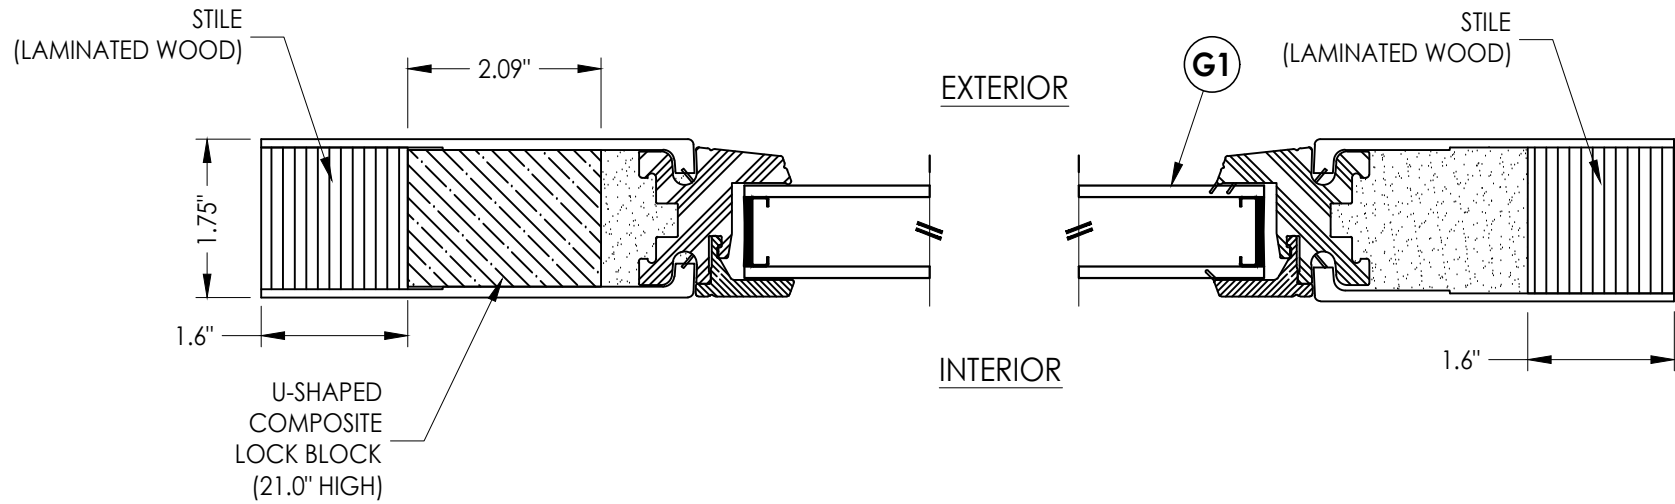

1
3 HORIZONTAL CROSS SECTION

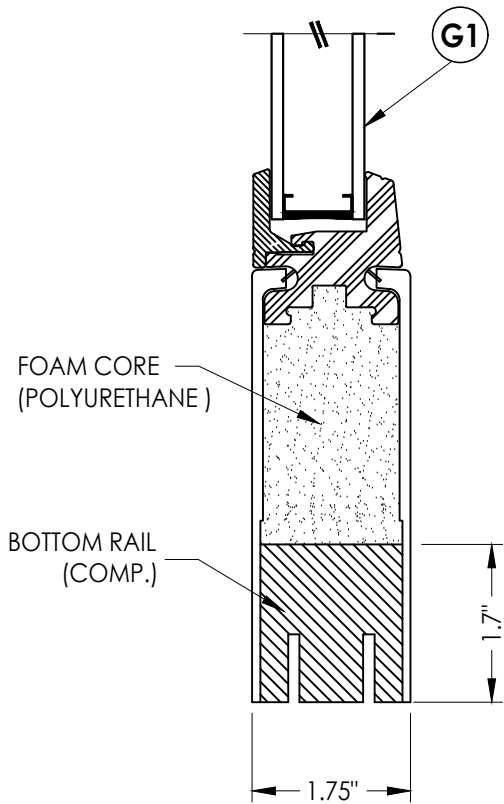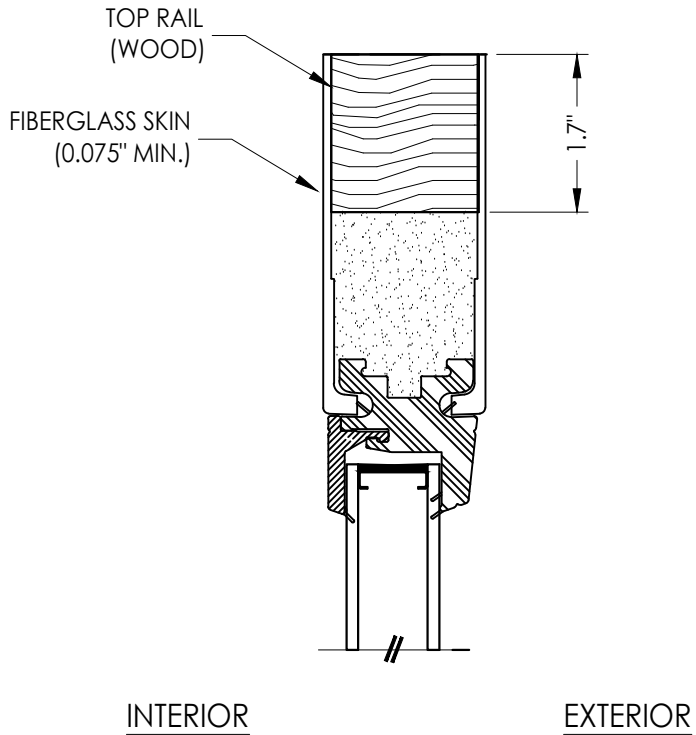


2
3 VERTICAL CROSS SECTION

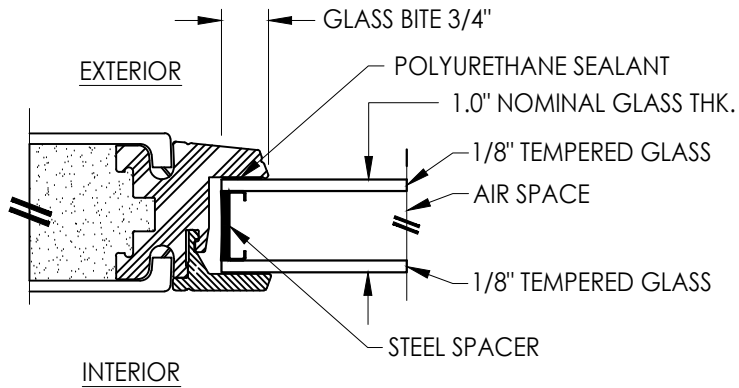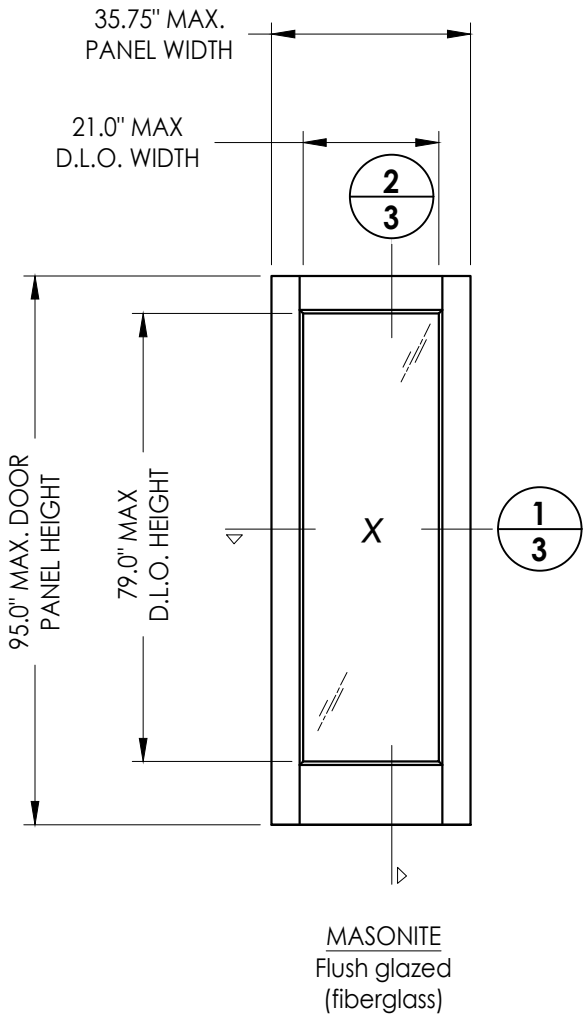


G1 GLAZING DETAIL
Flush Glazing

Documents Prepared By: Lyndon F. Schmidt P.E. No. 43409		BUILDING CONSULTANTS, INC. P.O. Box 230, Valrico, FL 33595 Phone No.: 813.659.9197 FBPE Registry No. 9813	
PRODUCT: ENDURA		PART OR ASSEMBLY: DOOR PANEL DETAILS & GLAZING DETAIL	
7	4/16/24	ADD MODERN ASTRAGAL PROFILE	LFS
6	7/07/23	UPDATE TO 8TH ED. (2023)	FBC LFS
5	8/11/20	UPDATE TO 7TH ED. (2020)	FBC LFS
4	9/27/17	UPDATE TO 6TH ED. (2017)	FBC LFS
NO.	DATE	REVISIONS	
DATE: 8/30/11			
SCALE: N.T.S.			
DWG. BY: JK			
CHK. BY: LFS			
DRAWING NO.: FL-14823.13			
SHEET 3 OF 6			

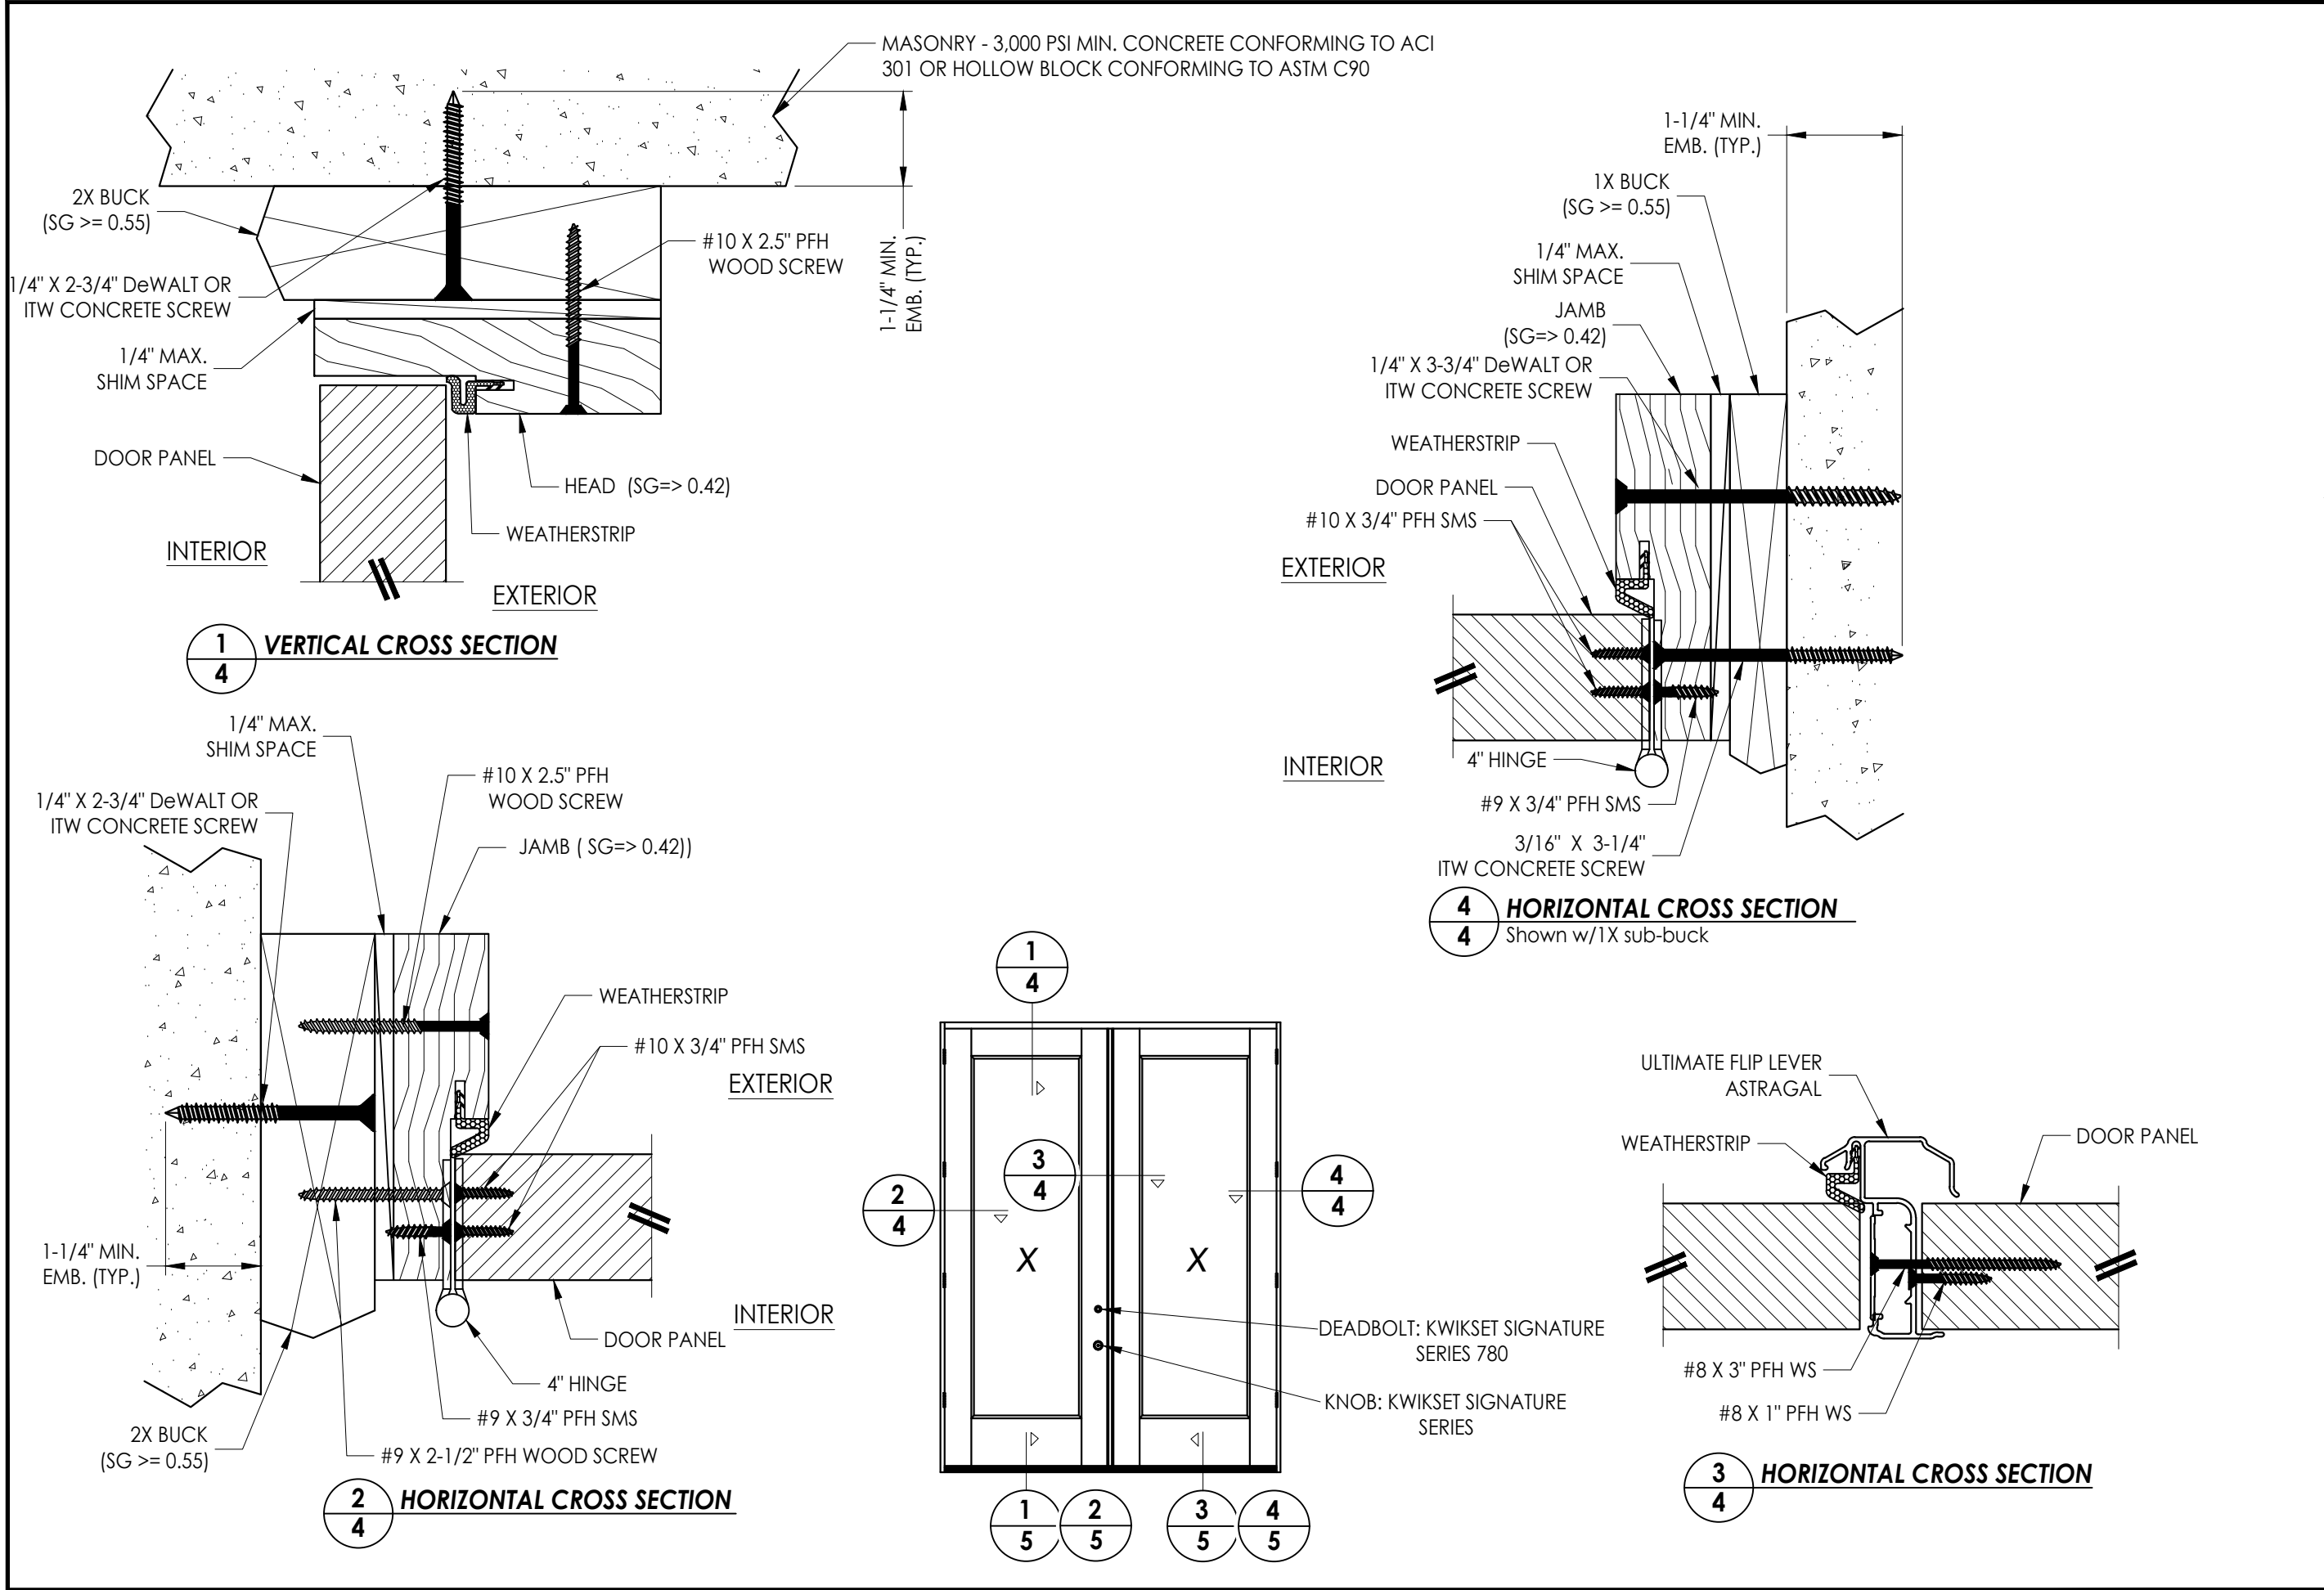[illegible]

G:\2023 FBC DWGS\Endura Products\FL-14823 R13\FL-14823.11-13,16-18.dwg

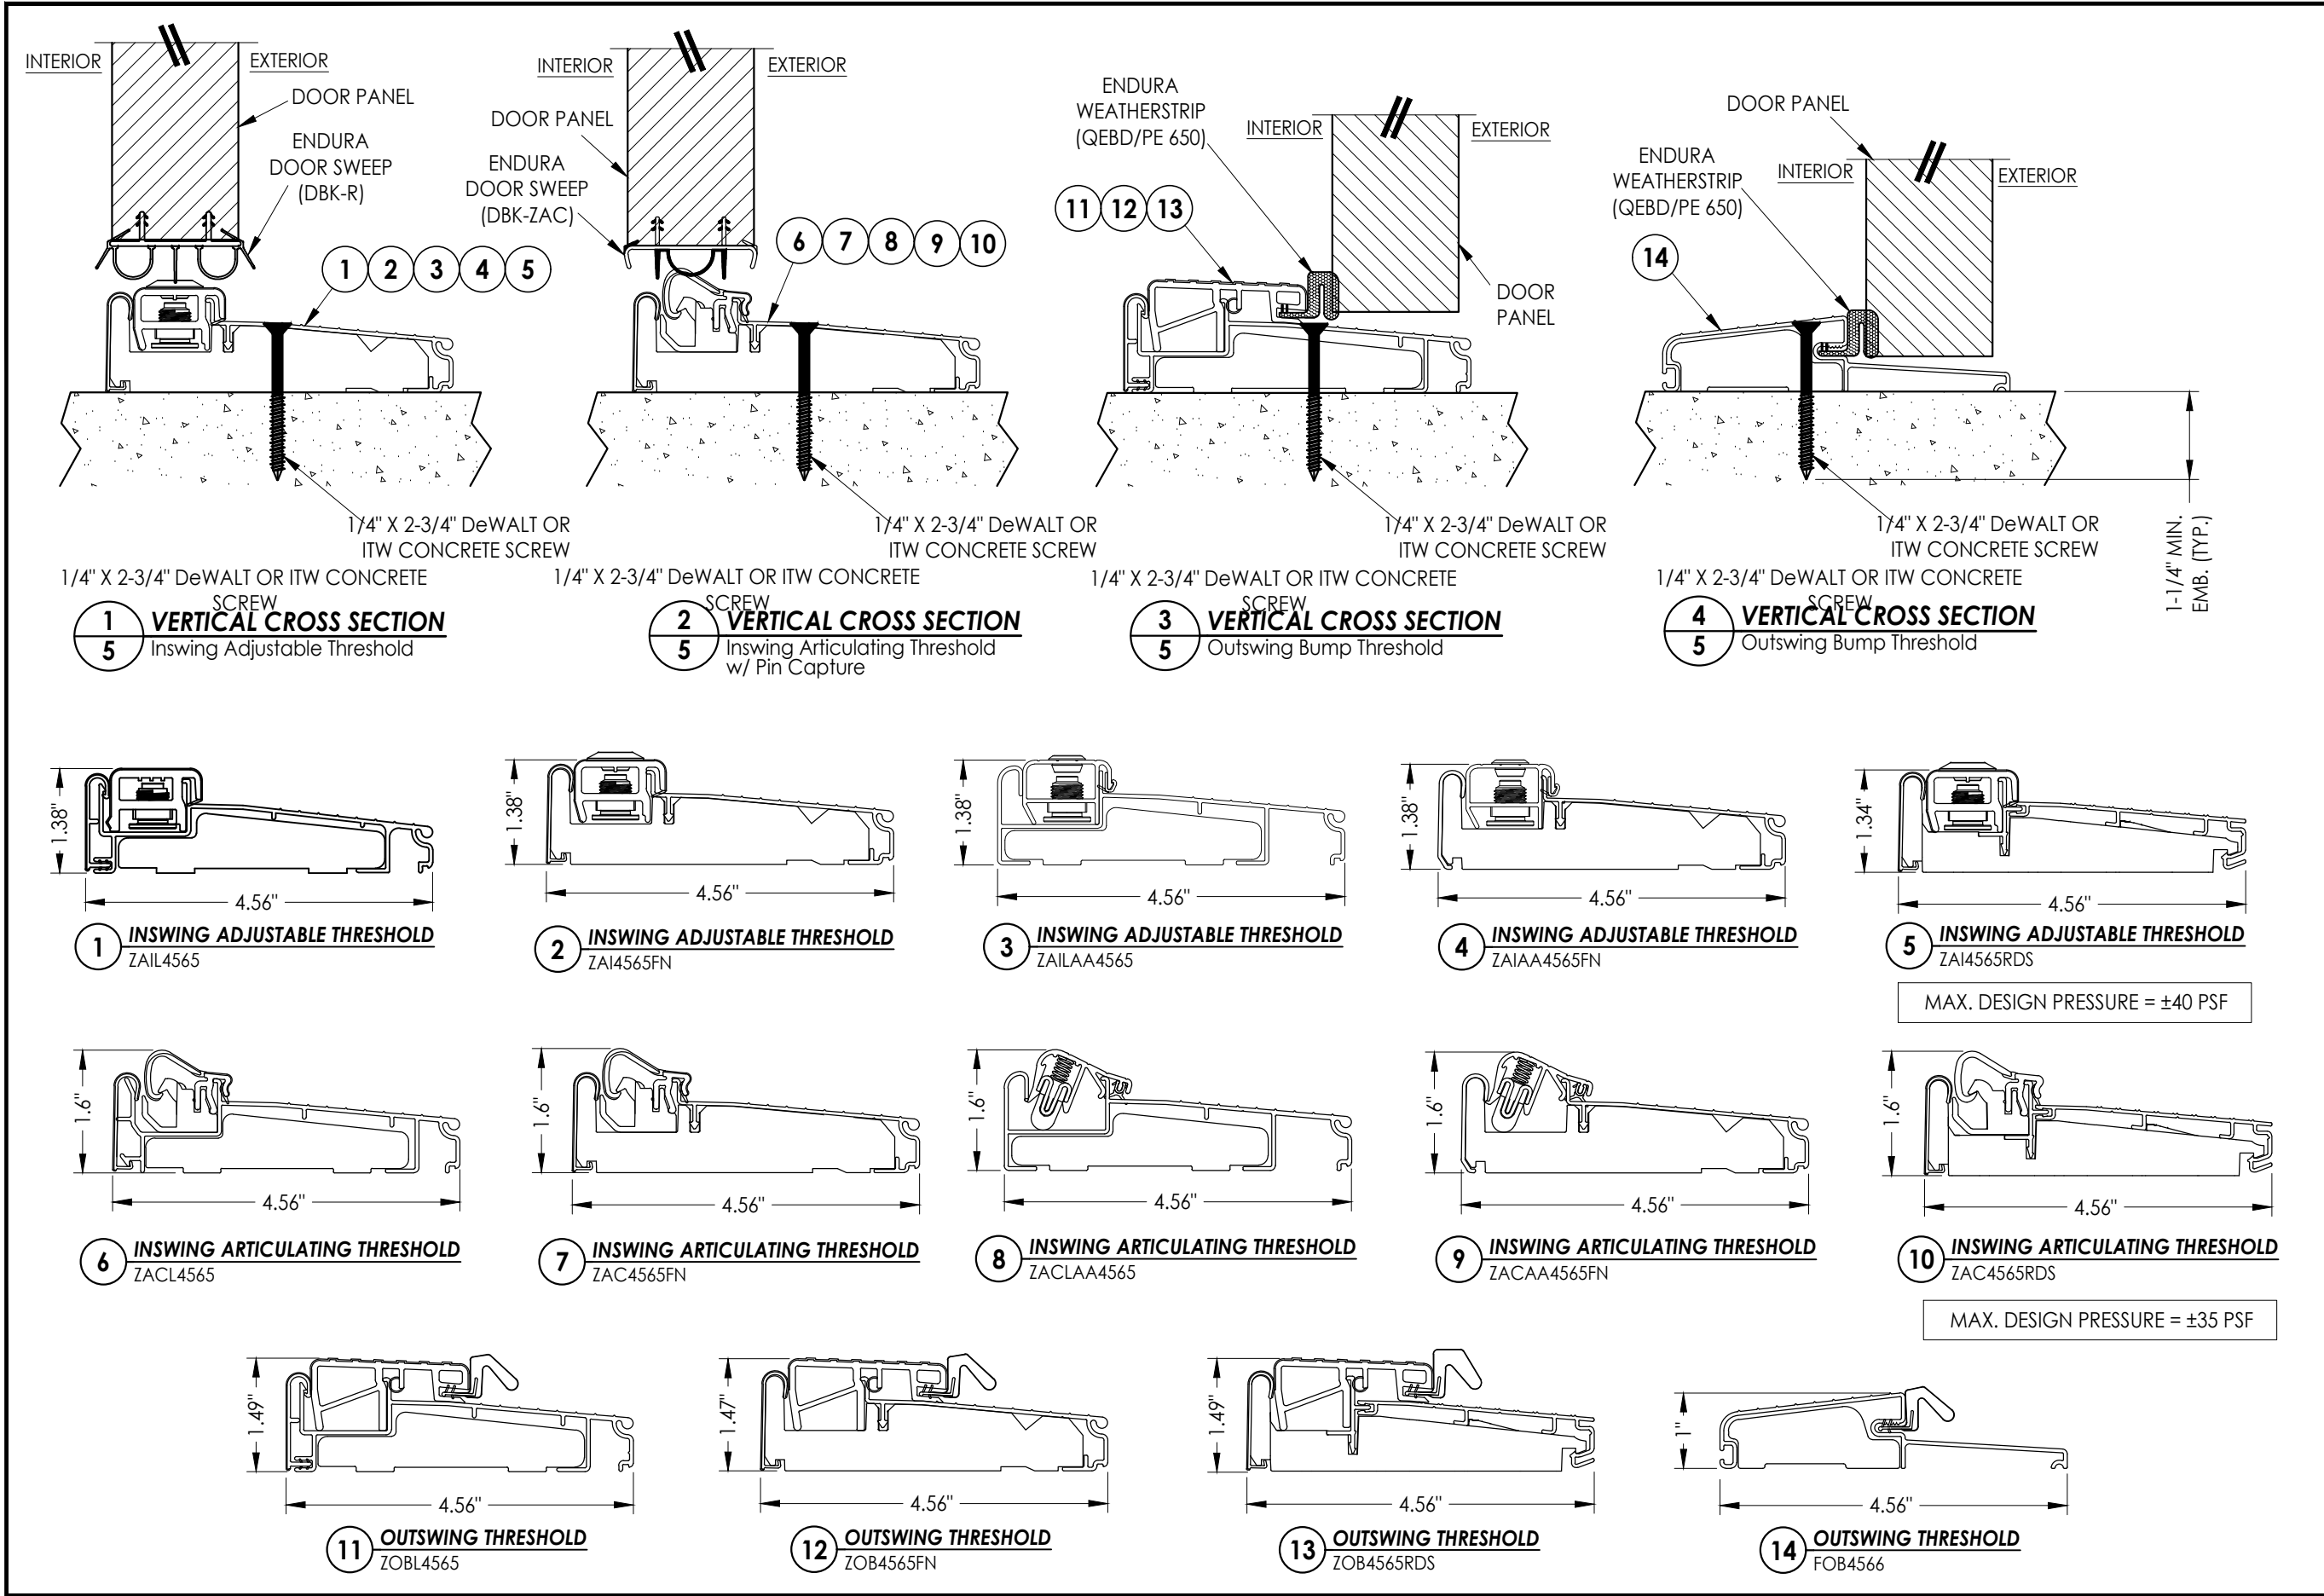

Documents Prepared By: Lyndon F. Schmidt P.E. No. 43409		BUILDING CONSULTANTS, INC. P.O. Box 230, Valrico, FL 33595 Phone No.: 813.659.9197 FBPE Registry No. 9813	
PRODUCT: ENDURA		PART OR ASSEMBLY: THRESHOLD DETAILS	
7	4/16/24	ADD MODERN ASTRAGAL PROFILE	LFS
6	7/07/23	UPDATE TO 8TH ED. (2023)	FBC
5	8/11/20	UPDATE TO 7TH ED. (2020)	LFS
4	9/27/17	UPDATE TO 6TH ED. (2017)	FBC
NO.	DATE	REVISIONS	
DATE: 8/30/11			
SCALE: N.T.S.			
DWG. BY: JK			
CHK. BY: LFS			
DRAWING NO.: FL-14823.13			
SHEET 5 OF 6			

