

Ultimate Flip Lever Astragal

INSWING / OUTSWING

"NON-IMPACT"


GENERAL NOTES

- 1. This product has been evaluated and is in compliance with the 8th Edition (2023) Florida Building Code (FBC) structural requirements excluding the "High Velocity Hurricane Zone" (HVHZ).
- 2. Product anchors shall be as listed and spaced as shown on details. Anchor embedment to base material shall be beyond wall dressing or stucco.
- 3. When used in areas requiring wind borne debris protection this product is required to be protected with an impact resistant covering that complies with FBC Sections 1609.1.2 & R301.2.1.2.
- 4. For 2x stud framing construction, anchoring of these units shall be the same as that shown for 2x buck masonry construction.
- 5. This product has been tested and is approved for use in the door panels as specified in this approval. Substitution into a similar product that possess a comparable current Florida Statewide product approval may be approved for use by the local Authority Having Jurisdiction.
- 6. Site conditions that deviate from the details of this drawing require further engineering analysis by a licensed engineer or registered architect.

TABLE OF CONTENTS	
SHEET#	DESCRIPTION
1	Typical elevations, design pressures and general notes
2	Astragal details
3	Door panel details
4	Horizontal and vertical cross sections
5	Threshold details
6	Buck and frame anchoring




Ultimate Flip Lever Astragal

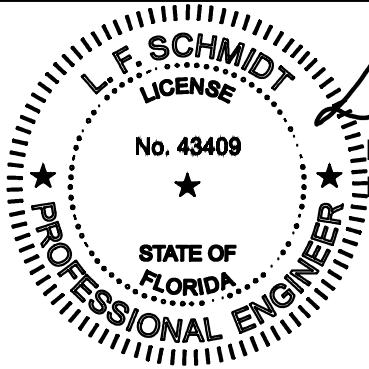

L.F. Schmidt
Digitally signed by Lyndon F Schmidt
Date: 2024.04.17 16:12:47 -04'00'

This item has been digitally signed and sealed by
L. F. Schmidt, P.E. on the date adjacent to the seal.
Printed copies of this document are not
considered signed and sealed and the signature
must be verified on any electronic copies.

THIS PRODUCT APPROVAL IS VALID
ONLY FOR THE STATE OF FLORIDA

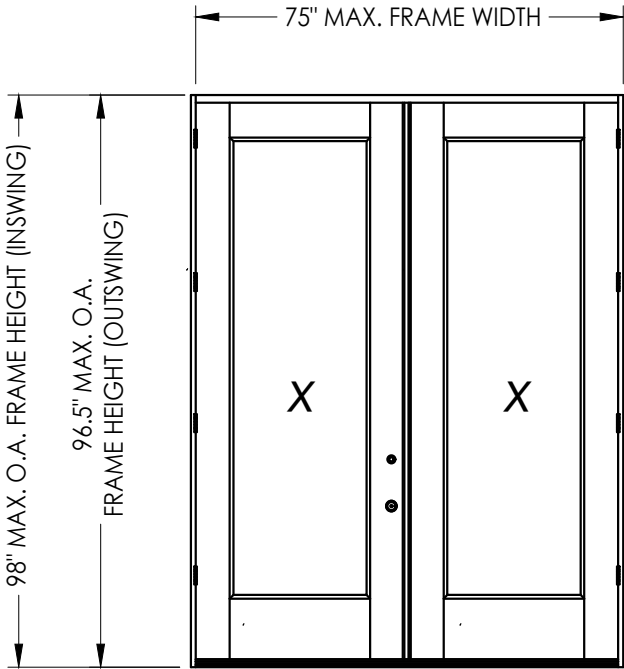


ULTIMATE FLIP LEVER ASTRAGAL by ENDURA				
MAXIMUM FRAME SIZE			DESIGN PRESSURE RATING (PSF)	
			POSITIVE	NEGATIVE
MASONITE Insert Glazed (Steel)	INSWING	75" X 98"	+40.0	-45.0
	OUTSWING	75" X 96.5"	+40.0	-40.0



Documents Prepared By:
Lyndon F. Schmidt
P.E. No. 43409

RW
BUILDING CONSULTANTS, INC.
P.O. Box 230, Valrico, FL 33595
Phone No.: 813.659.9197
FBPE Registry No. 9813

PRODUCT: ENDURA		PART OR ASSEMBLY: TYPICAL ELEVATIONS, DESIGN PRESSURES & GENERAL NOTES	
		LFS	BY
		LFS	
		LFS	
		NO	DATE
			REVISIONS
		8	4/16/24 ADD MODERN ASTRAGAL PROFILE
		7	7/07/23 UPDATE TO 8TH ED. (2023) FBC
		6	8/11/20 UPDATE TO 7TH ED. (2020) FBC
DATE: 8/30/11			
SCALE: N.T.S.			
DWG. BY: JK			
CHK. BY: LFS			
DRAWING NO.: FL-14823.15			
SHEET 1 OF 6			

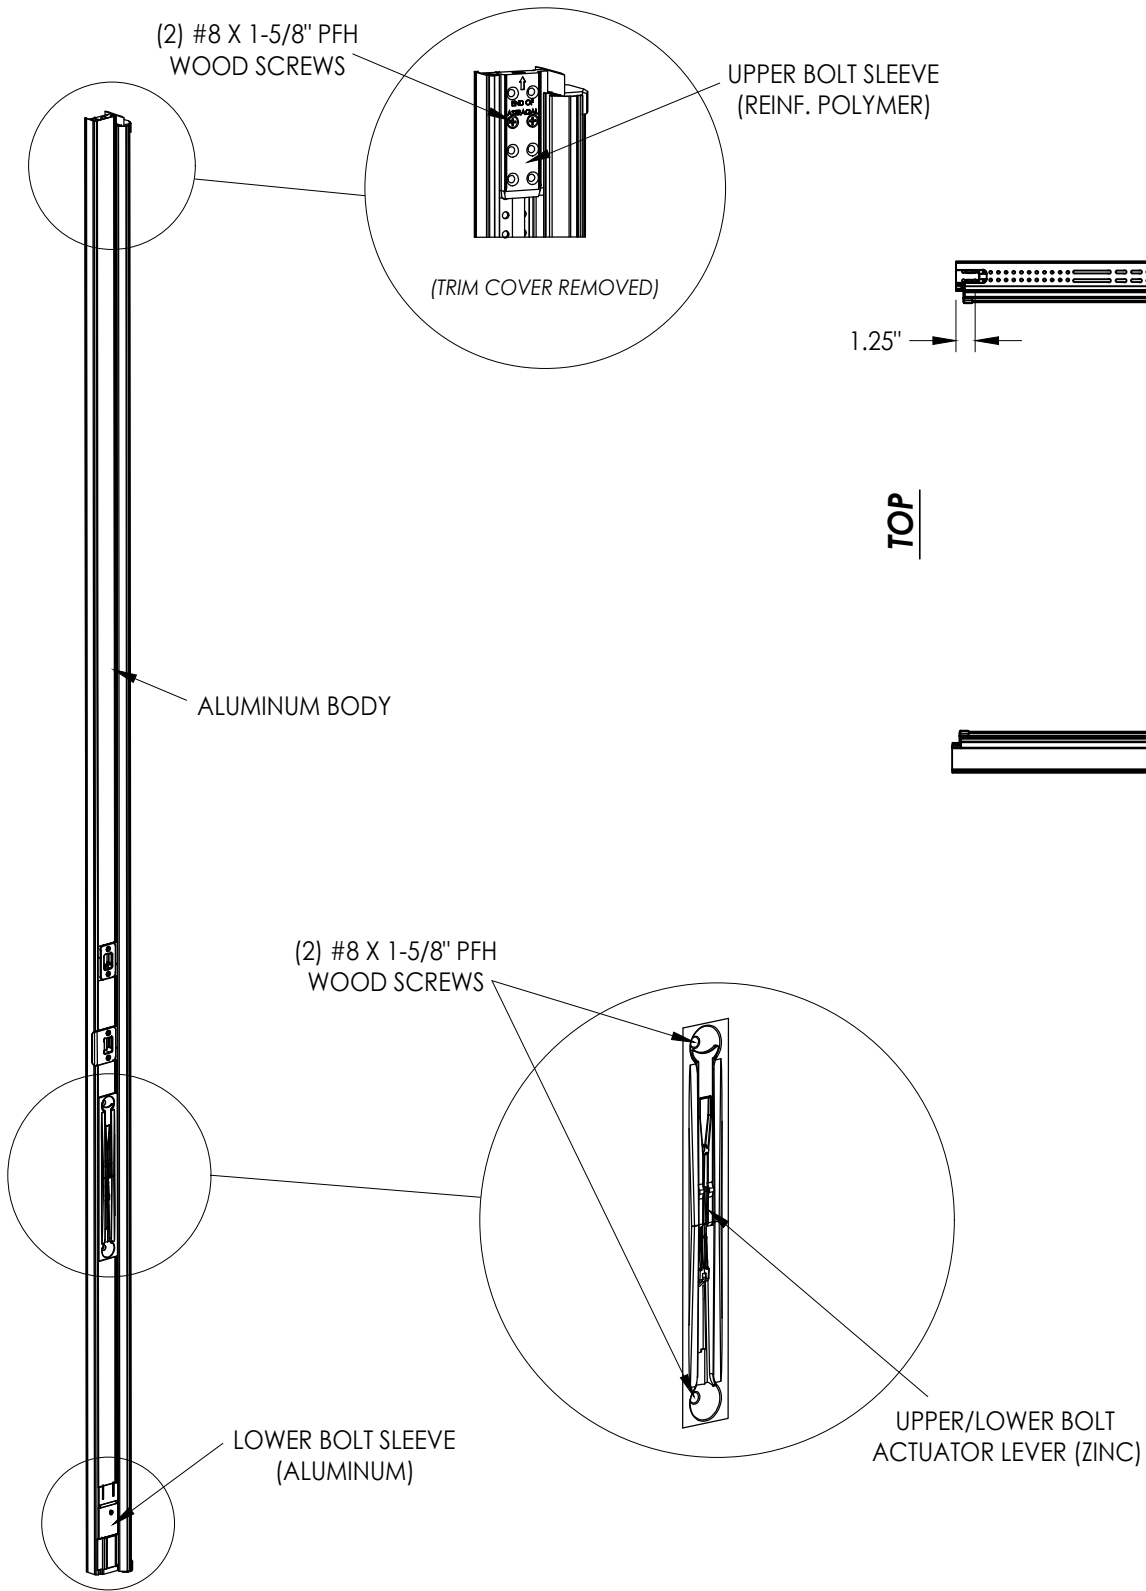

ULTIMATE FLIP LEVER ASTRAGAL

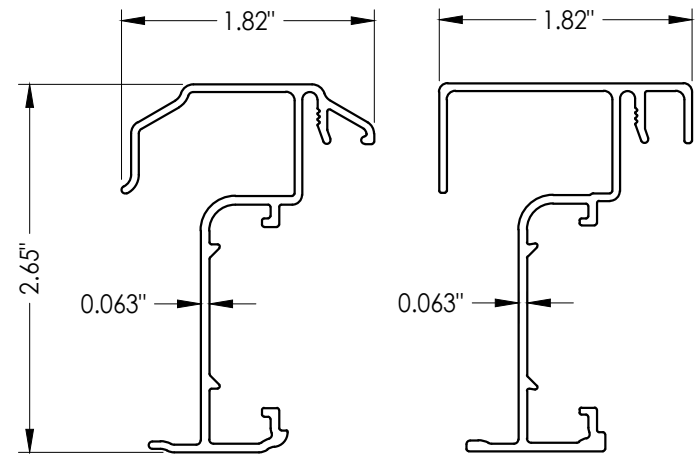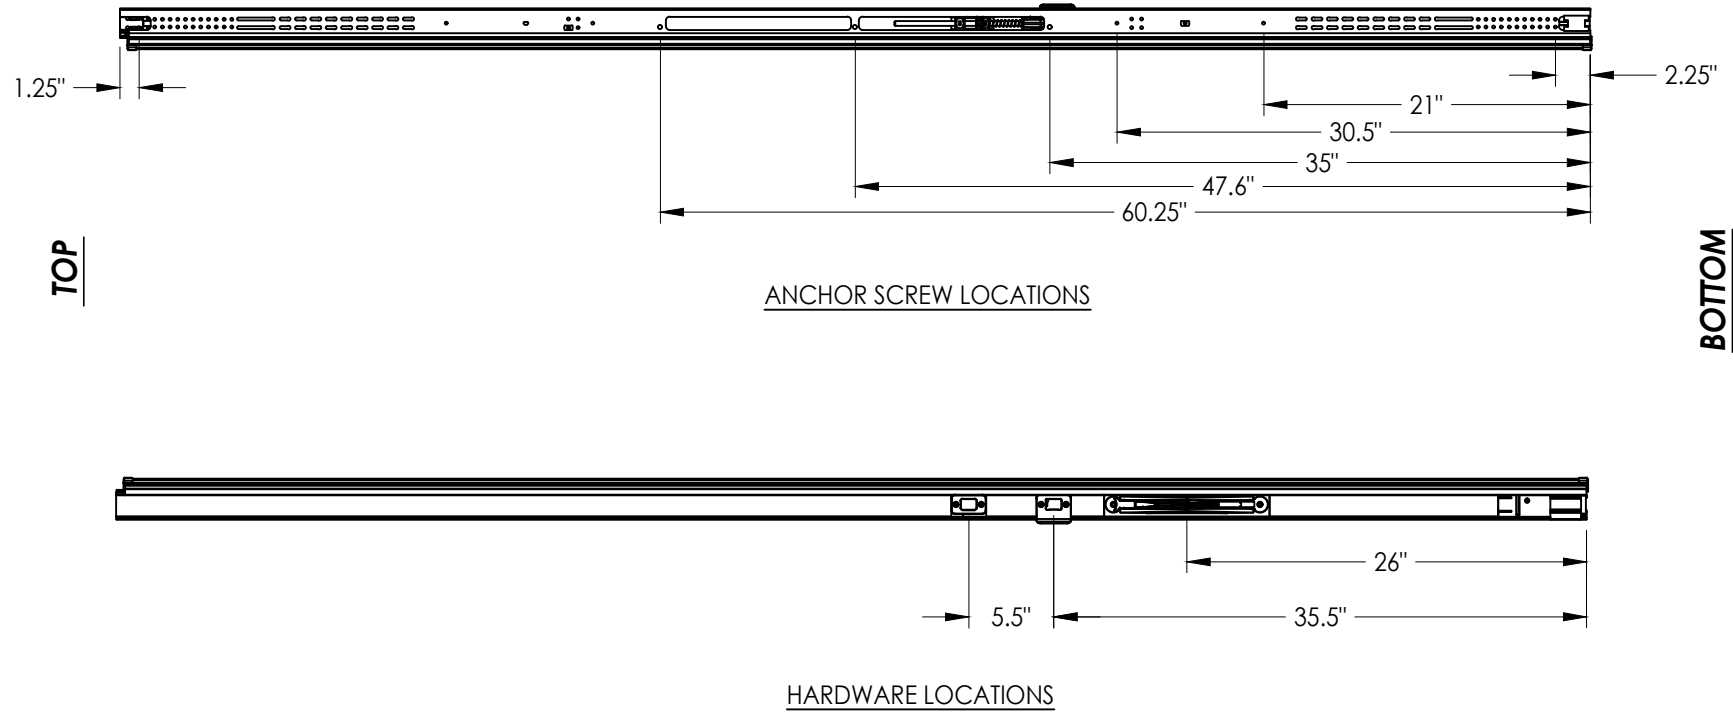

"TRADITIONAL" PROFILE	"MODERN" PROFILE
1. Attitudes 2. Values 3. Beliefs 4. Attitudes 5. Values 6. Beliefs 100. Attitudes	1. Attitudes 2. Values 3. Beliefs 4. Attitudes 5. Values 6. Beliefs 7. Attitudes

ASTRAGAL SECTIONS

8	4/16/24	ADD MODERN ASTRAGAL PROFILE	LFS						
7	7/07/23	UPDATE TO 8TH ED. (2023)	FBC						
6	8/11/20	UPDATE TO 7TH ED. (2020)	FBC						
NO.	DATE								
									REVISIONS
DATE: 8/30/11									
SCALE: N.T.S.									
DWG. BY: JK									
CHK. BY: LFS									
DRAWING NO.: FL-14823.15									
SHEET 2 OF 6									


Documents Prepared By:
Lyndon F. Schmidt
P.E. No. 43409

PRODUCT: ENDURA



ASSEMBLY:
ASTRAGAL DETAILS

BUILDING CONSULTANTS, INC.
P.O. Box 230, Valrico, FL 33595
Phone No.: 813.659.9197
FBPE Registry No. 9813


G:\2023 FBC DWGS\Endura Products\FL-14823 R13\FL-14823.10.14.15.dwg

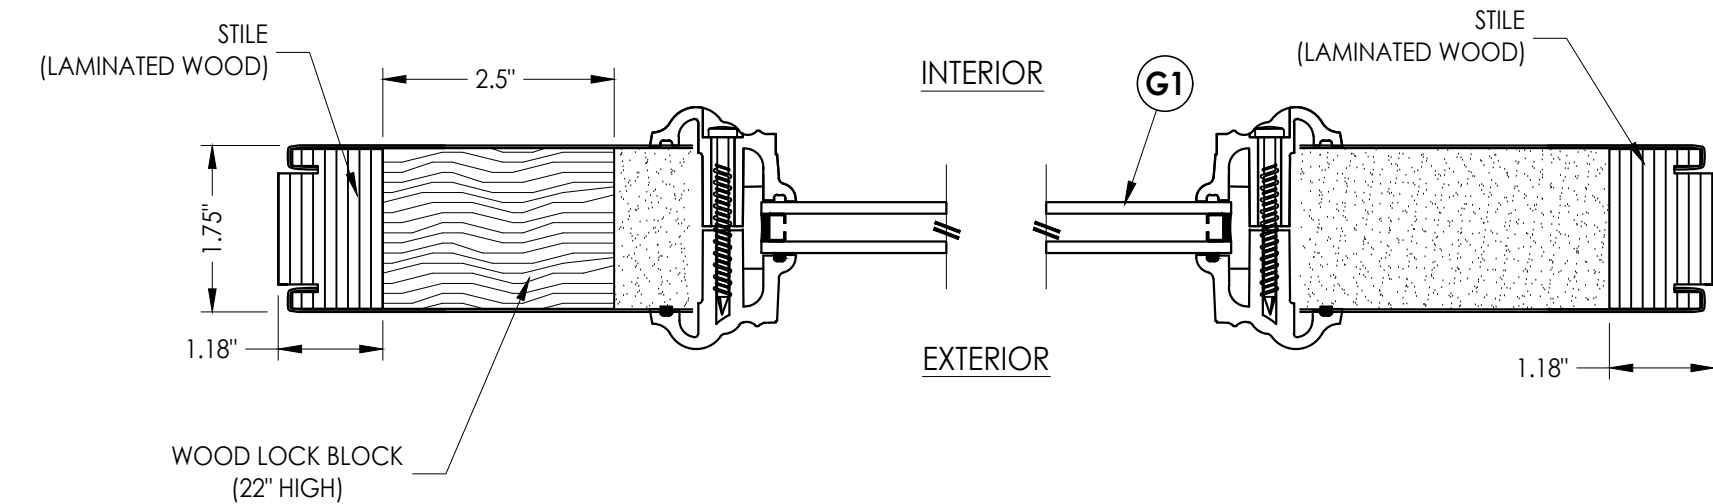

1
3 **HORIZONTAL CROSS SECTION**

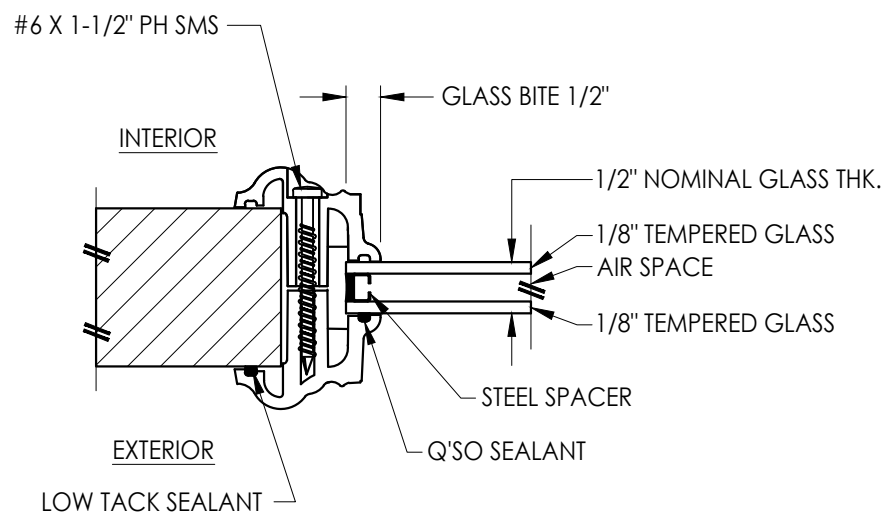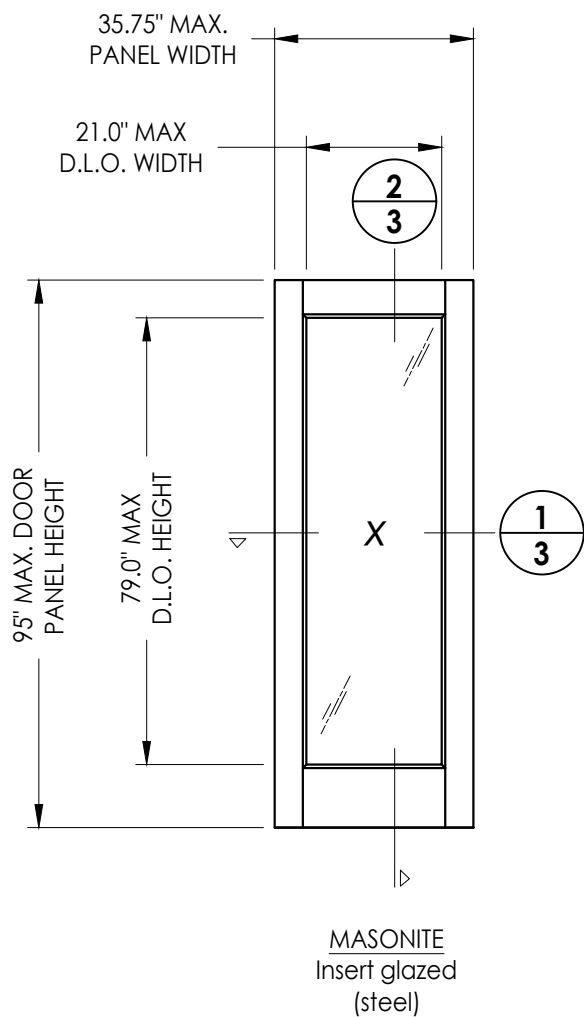




G1 **GLAZING DETAIL**
Lip Lite Insert Glazing

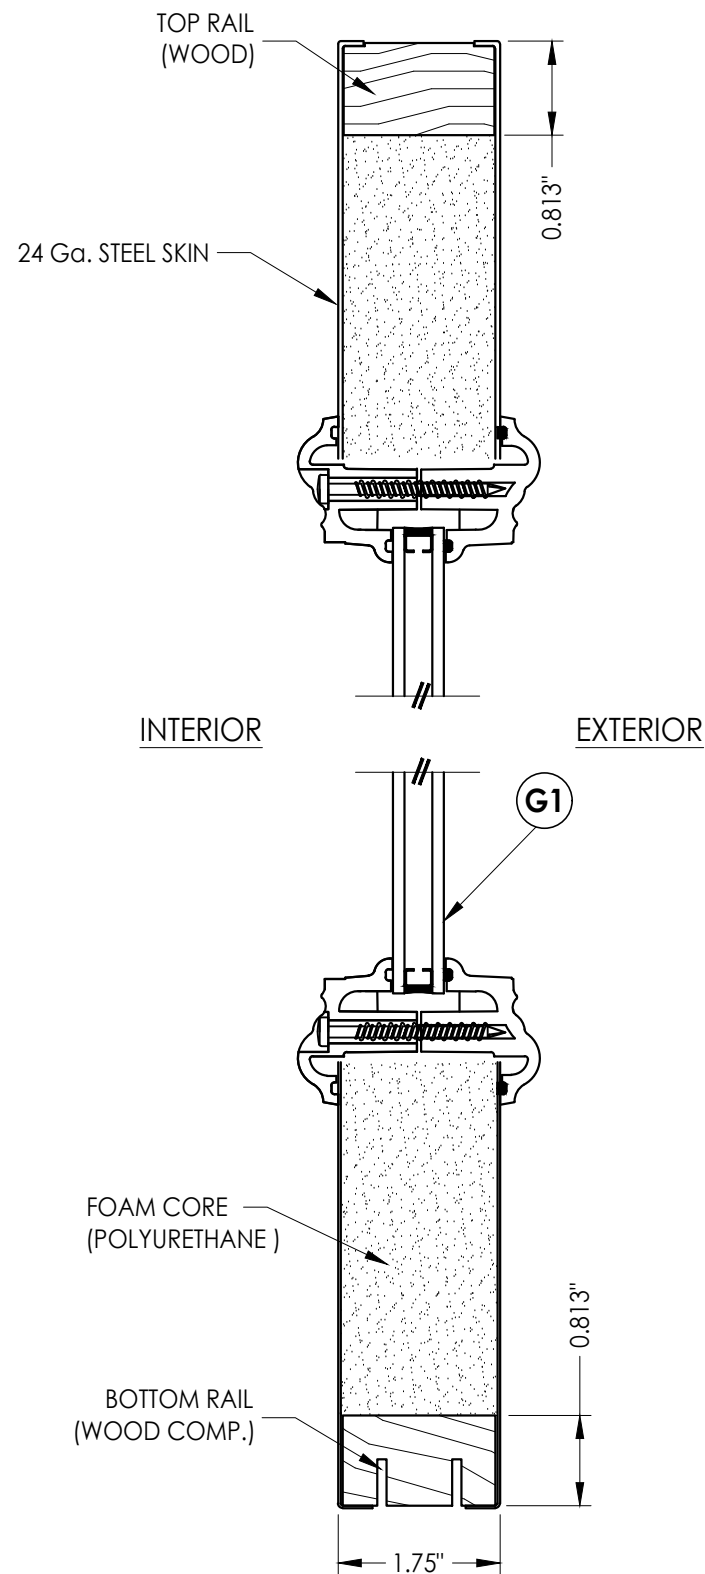

2
3 **VERTICAL CROSS SECTION**

Documents Prepared By: Lyndon F. Schmidt P.E. No. 43409				R ^W BUILDING CONSULTANTS, INC. P.O. Box 230, Vairico, FL 33595 Phone No.: 813.659.9197 FBPE Registry No. 9813			
PRODUCT:		ENDURA		PART OR ASSEMBLY: DOOR, PANEL DETAILS & GLAZING DETAIL			
				LFS			
				FBC			
				FBC			
				BY			
				REVISIONS			
				NO.	DATE		
			8	4/16/24	ADD MODERN ASTRAGAL PROFILE		
			7	7/07/23	UPDATE TO 8TH ED. (2023)		
			6	8/11/20	UPDATE TO 7TH ED. (2020)		
DATE: 8/30/11							
SCALE: N.T.S.							
DWG. BY: JK							
CHK. BY: LFS							
DRAWING NO.: FL-14823.15							
SHEET 3 OF 6							

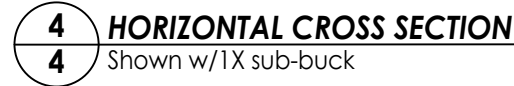[illegible]

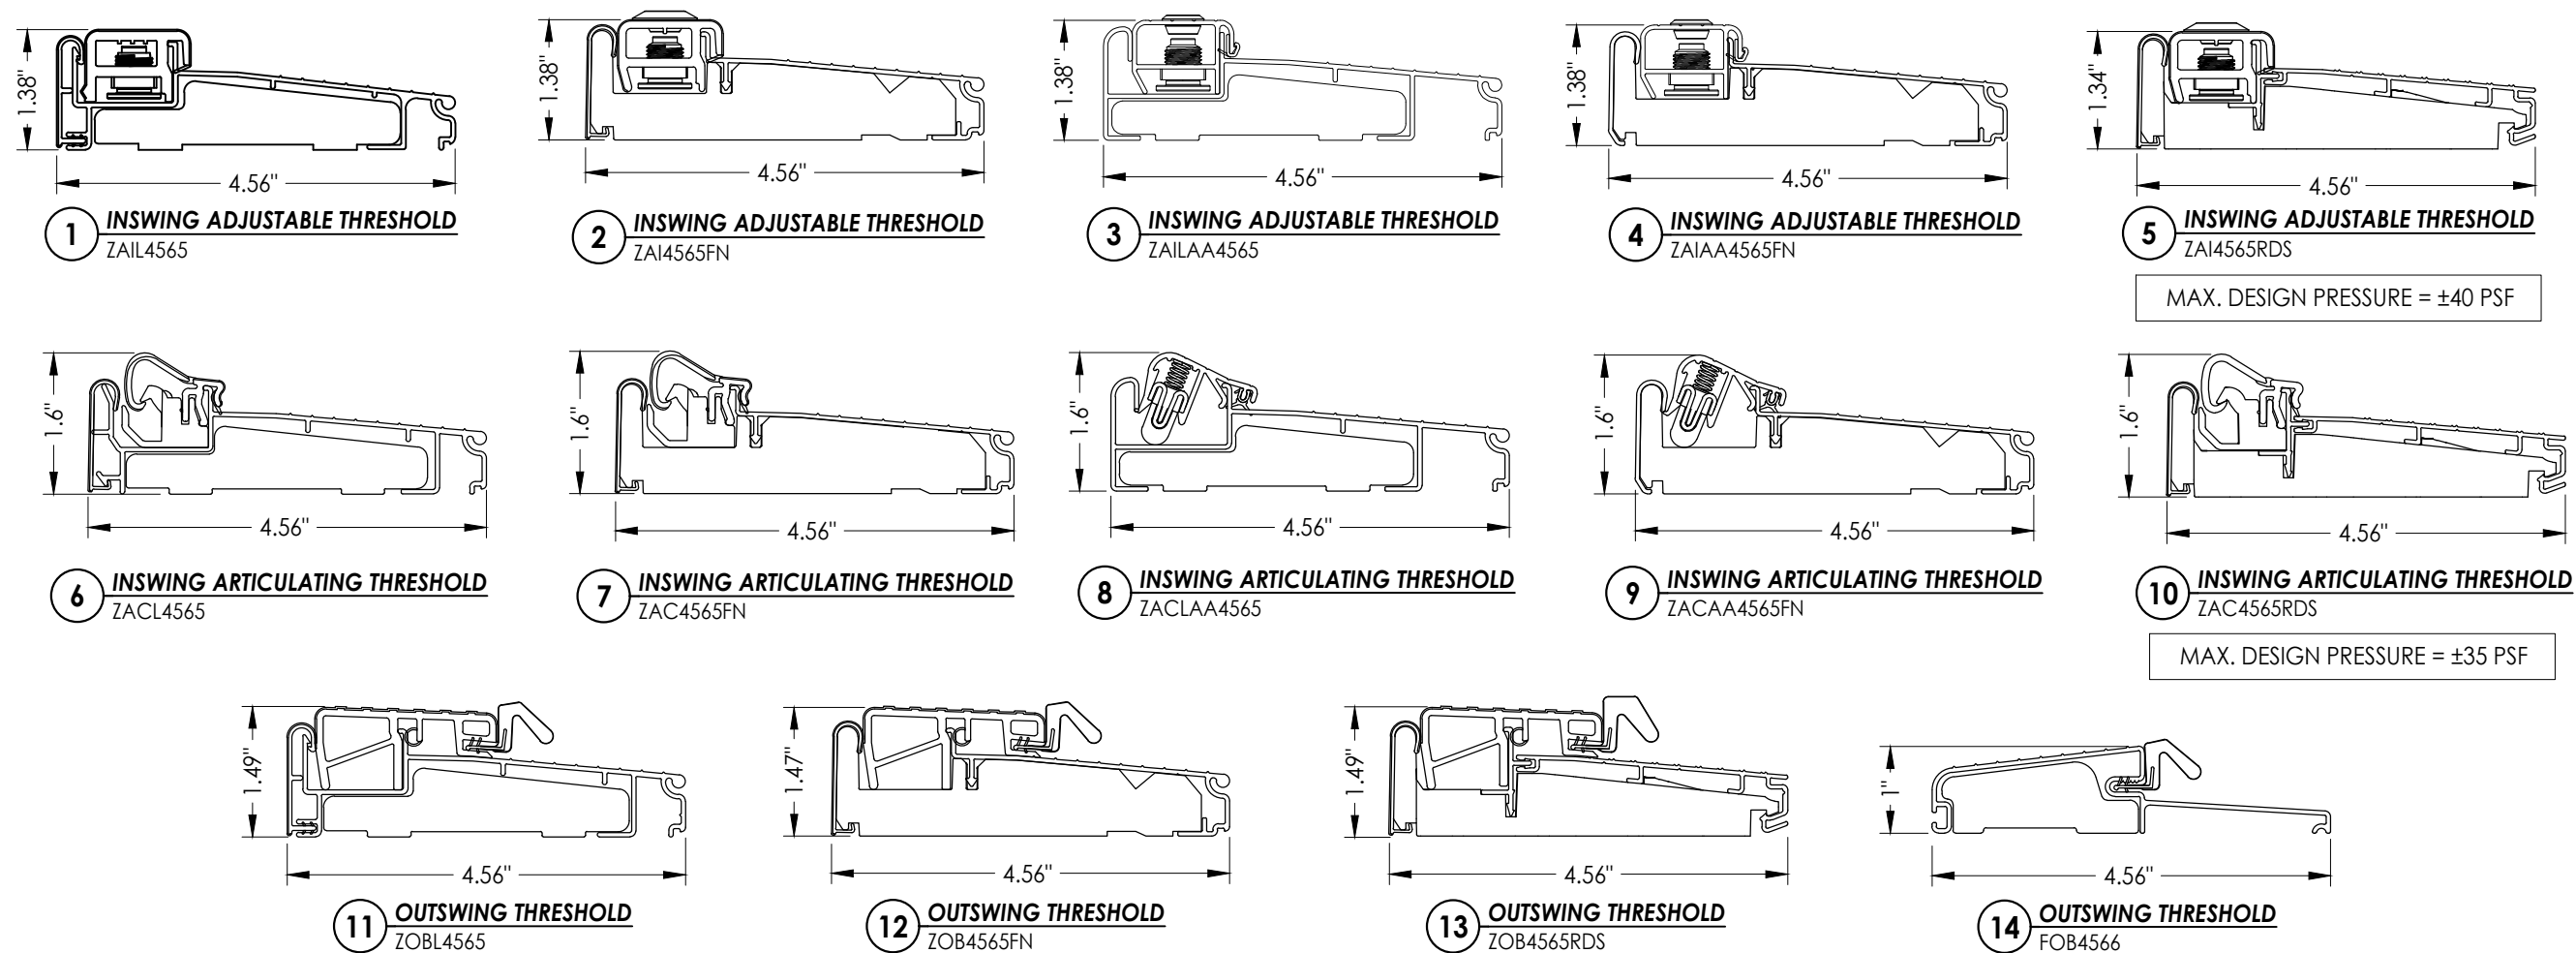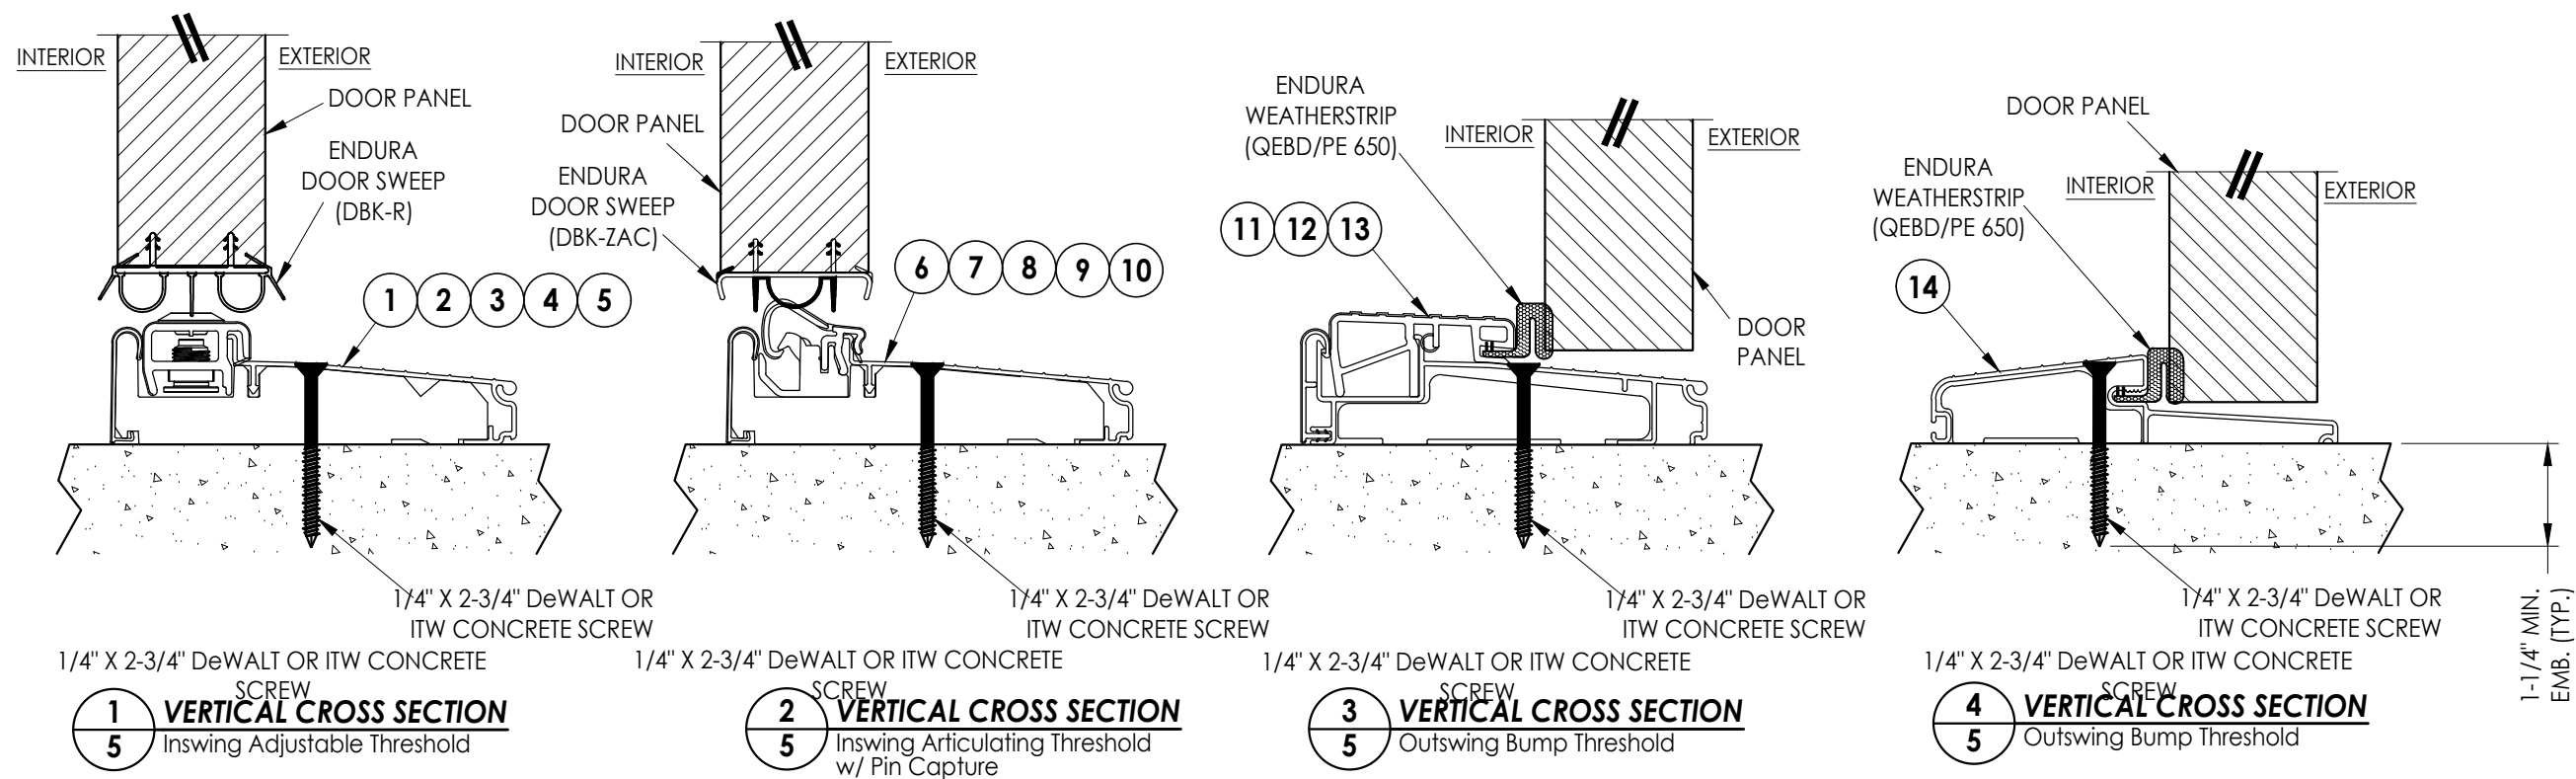

Documents Prepared By:
Lyndon F. Schmidt
P.E. No. 43409







BUILDING CONSULTANTS, INC.
P.O. Box 230, Valrico, FL 33595
Phone No.: 813.659.9197
FBPE Registry No. 9813

ENDURA

ASSEMBLY:

[illegible]

G:\2023 FBC DWGS\Endura Products\FL-14823 R13\FL-14823.10.14.15.dwg

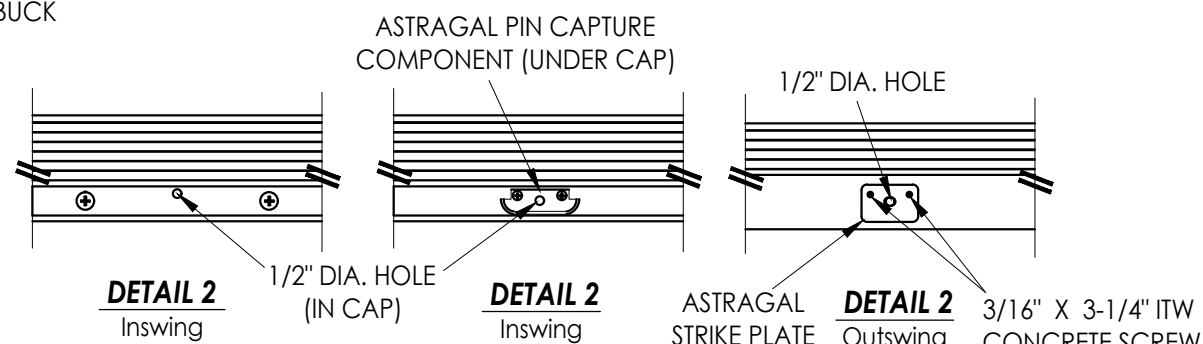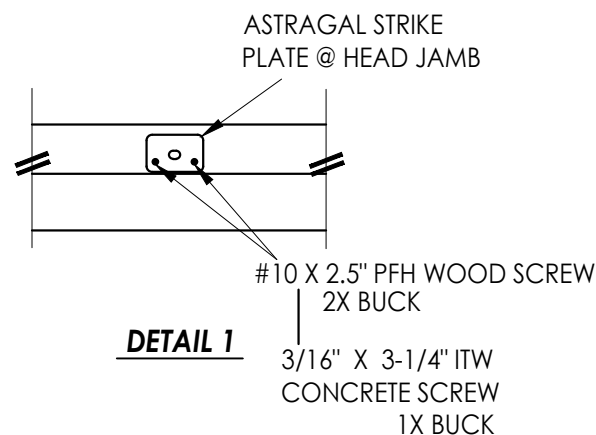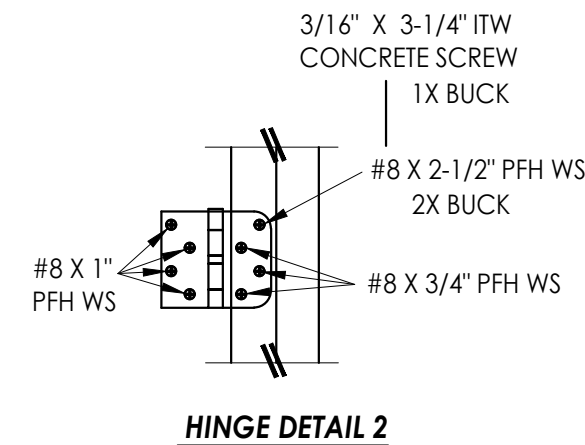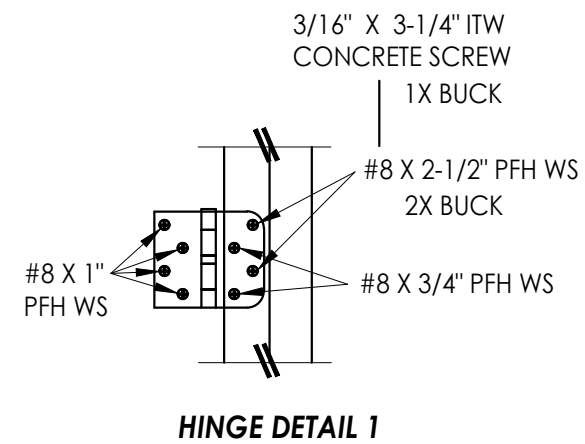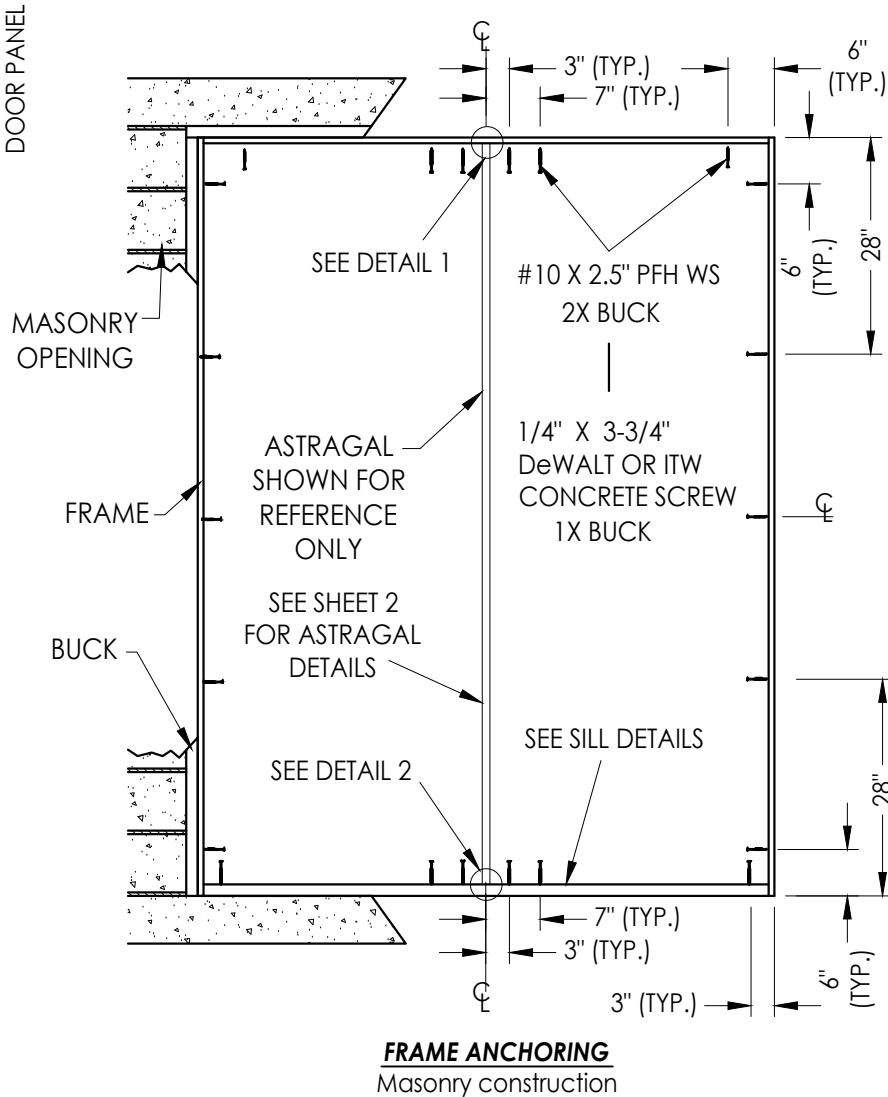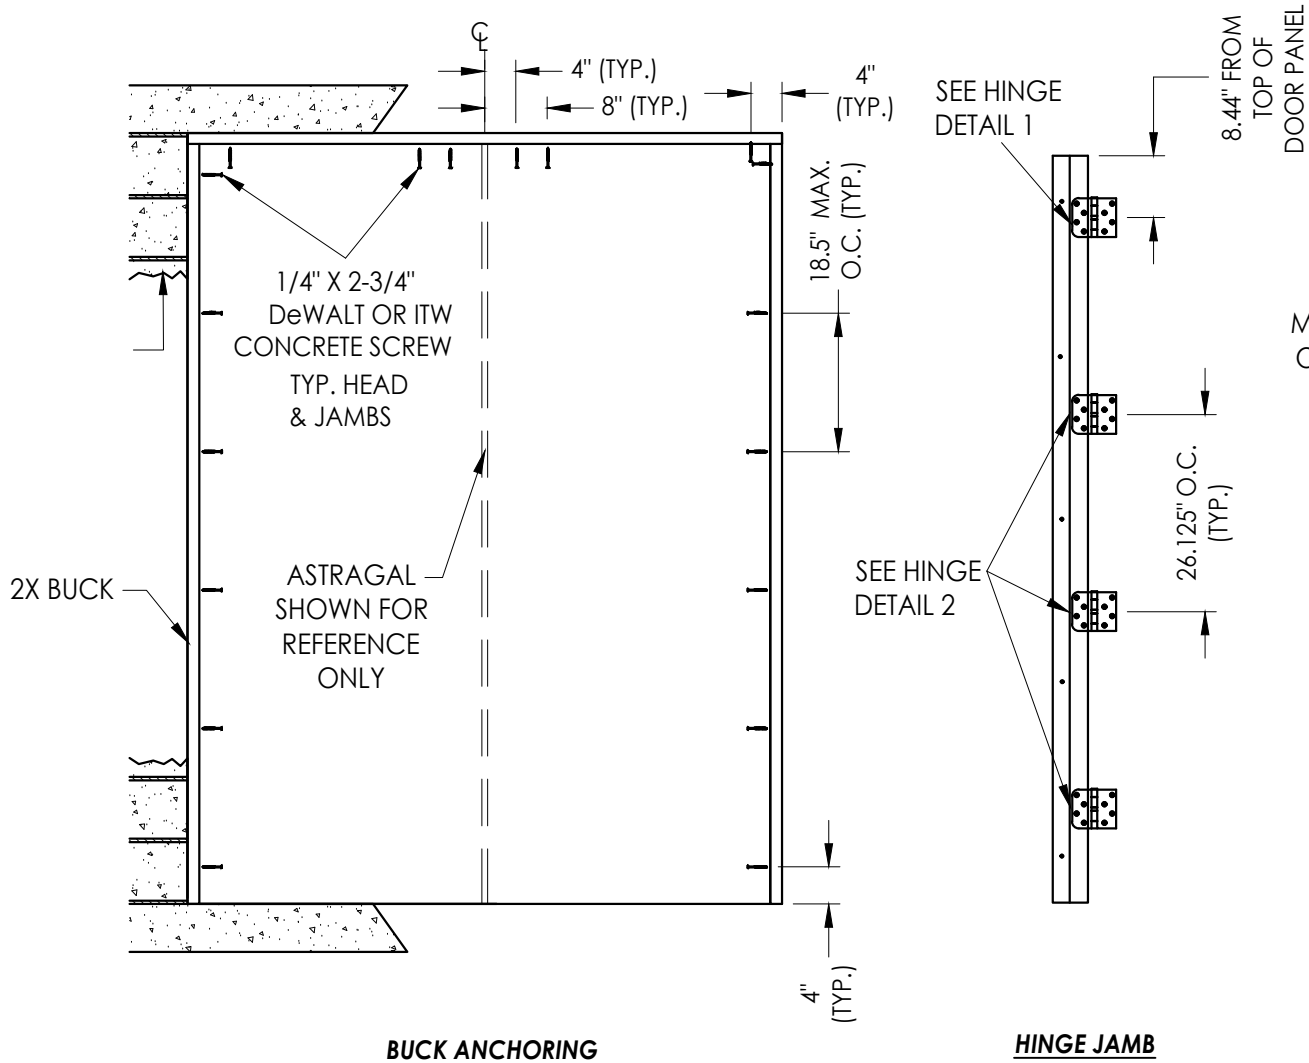

CONCRETE ANCHOR NOTES:

- Concrete anchor locations at the corners may be adjusted to maintain the min. edge distance to mortar joints.
- Concrete anchor locations noted as "MAX. ON CENTER" must be adjusted to maintain the min. edge distance to mortar joints, additional concrete anchors may be required to ensure the "MAX. ON CENTER" dimension are not exceeded.
- Concrete anchor table:

ANCHOR TYPE	ANCHOR SIZE	MIN. EMBEDMENT	MIN. CLEARANCE TO MASONRY EDGE	MIN. CLEARANCE TO ADJACENT ANCHOR
ITW TAPCON®	3/16"	1-1/4"	3"	1-1/2"
	1/4"	1-1/4"	2"	4"
DeWALT ULTRACON®	1/4"	1-1/4"	1"	4"

WOOD SCREW INSTALLATION NOTES:

- Maintain a minimum 5/8" edge distance, 1" end distance, & 1" o.c. spacing of wood screws to prevent the splitting of wood.

Documents Prepared By:
Lyndon F. Schmidt
P.E. No. 43409

RW BUILDING CONSULTANTS, INC.
P.O. Box 230, Valrico, FL 33595
Phone No.: 813.659.9197
FBPE Registry No. 9813

PRODUCT: ENDURA

PART OR ASSEMBLY:
BUCK & FRAME ANCHORING

NO.	DATE	REVISIONS
8	4/16/24	ADD MODERN ASTRAGAL PROFILE LFS
7	7/07/23	UPDATE TO 8TH ED. (2023) FBC LFS
6	8/11/20	UPDATE TO 7TH ED. (2020) FBC LFS
5		
4		
3		
2		
1		

DATE: 8/30/11

SCALE: N.T.S.

DWG. BY: JK

CHK. BY: LFS

DRAWING NO.: FL-14823.15

SHEET 6 OF 6