


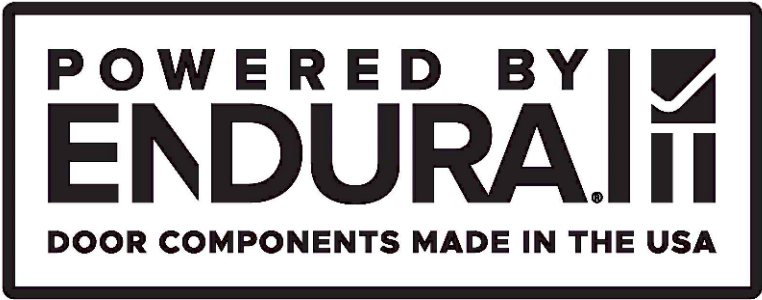

Ultimate Flip Lever Astragal
INSWING / OUTSWING
"NON-IMPACT"


GENERAL NOTES

- 1. This product has been evaluated and is in compliance with the 9th Edition (2026) Florida Building Code (FBC) structural requirements excluding the "High Velocity Hurricane Zone" (HVHZ).
- 2. Product anchors shall be as listed and spaced as shown on details. Anchor embedment to base material shall be beyond wall dressing or stucco.
- 3. When used in areas requiring wind borne debris protection this product is required to be protected with an impact resistant covering that complies with FBC Sections 1609.1.2 & R301.2.1.2.
- 4. For 2x stud framing construction, anchoring of these units shall be the same as that shown for 2x buck masonry construction.
- 5. This product has been tested and is approved for use in the door panels as specified in this approval. Substitution into a similar product that possess a comparable current Florida Statewide product approval may be approved for use by the local Authority Having Jurisdiction.
- 6. Site conditions that deviate from the details of this drawing require further engineering analysis by a licensed engineer or registered architect.

TABLE OF CONTENTS	
SHEET#	DESCRIPTION
1	Typical elevations, design pressures and general notes
2	Astragal details
3	Door panel details
4	Horizontal and vertical cross sections
5	Threshold details
6	Buck and frame anchoring




Ultimate Flip Lever Astragal

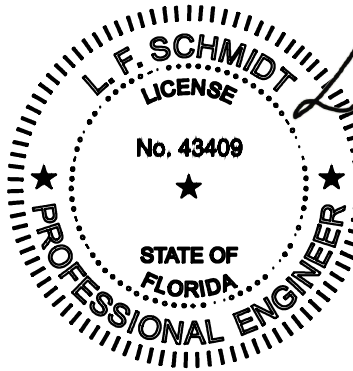

L.F. Schmidt
Digitally signed by Lyndon F Schmidt
Date: 2026.07.19 11:41:20 -04'00'

This item has been digitally signed and sealed by L. F. Schmidt, P.E. on the date adjacent to the seal.
Printed copies of this document are not considered signed and sealed and the signature must be verified on any electronic copies.

THIS PRODUCT APPROVAL IS VALID
ONLY FOR THE STATE OF FLORIDA

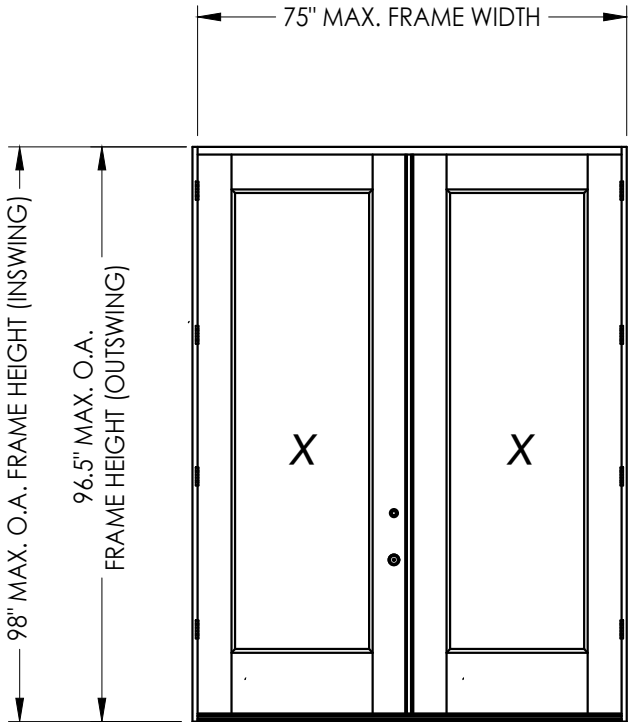

ULTIMATE FLIP LEVER ASTRAGAL by ENDURA				
MAXIMUM FRAME SIZE			DESIGN PRESSURE RATING (PSF)	
			POSITIVE	NEGATIVE
MASONITE Flush Glazed (FIBERGLASS)	INSWING	75" X 98"	+40.0	-45.0
	OUTSWING	75" X 96.5"	+40.0	-40.0

Documents Prepared By:
Lyndon F. Schmidt
P.E. No. 43409

ENDURA

PART OR ASSEMBLY:
TYPICAL ELEVATIONS, DESIGN PRESSURES & GENERAL NOTES

8	7/03/26	UPDATE TO 9TH ED. (2026)	FBC	LFS
7	4/16/24	ADD MODERN ASTRAGAL PROFILE	LFS	LFS
6	7/07/23	UPDATE TO 8TH ED. (2023)	FBC	LFS
NO.	DATE	REVISIONS		

DATE: 8/30/11

SCALE: N.T.S.

DWG. BY: JK

CHK. BY: LFS


DRAWING NO.: FL-14823.13

SHEET 1 OF 6



© 2011 R.W. BUILDING CONSULTANTS INC.

RW

BUILDING CONSULTANTS, INC.
P.O. Box 230, Valrico, FL 33595
Phone No.: 813.659.9197
FBPE Registry No. 9813

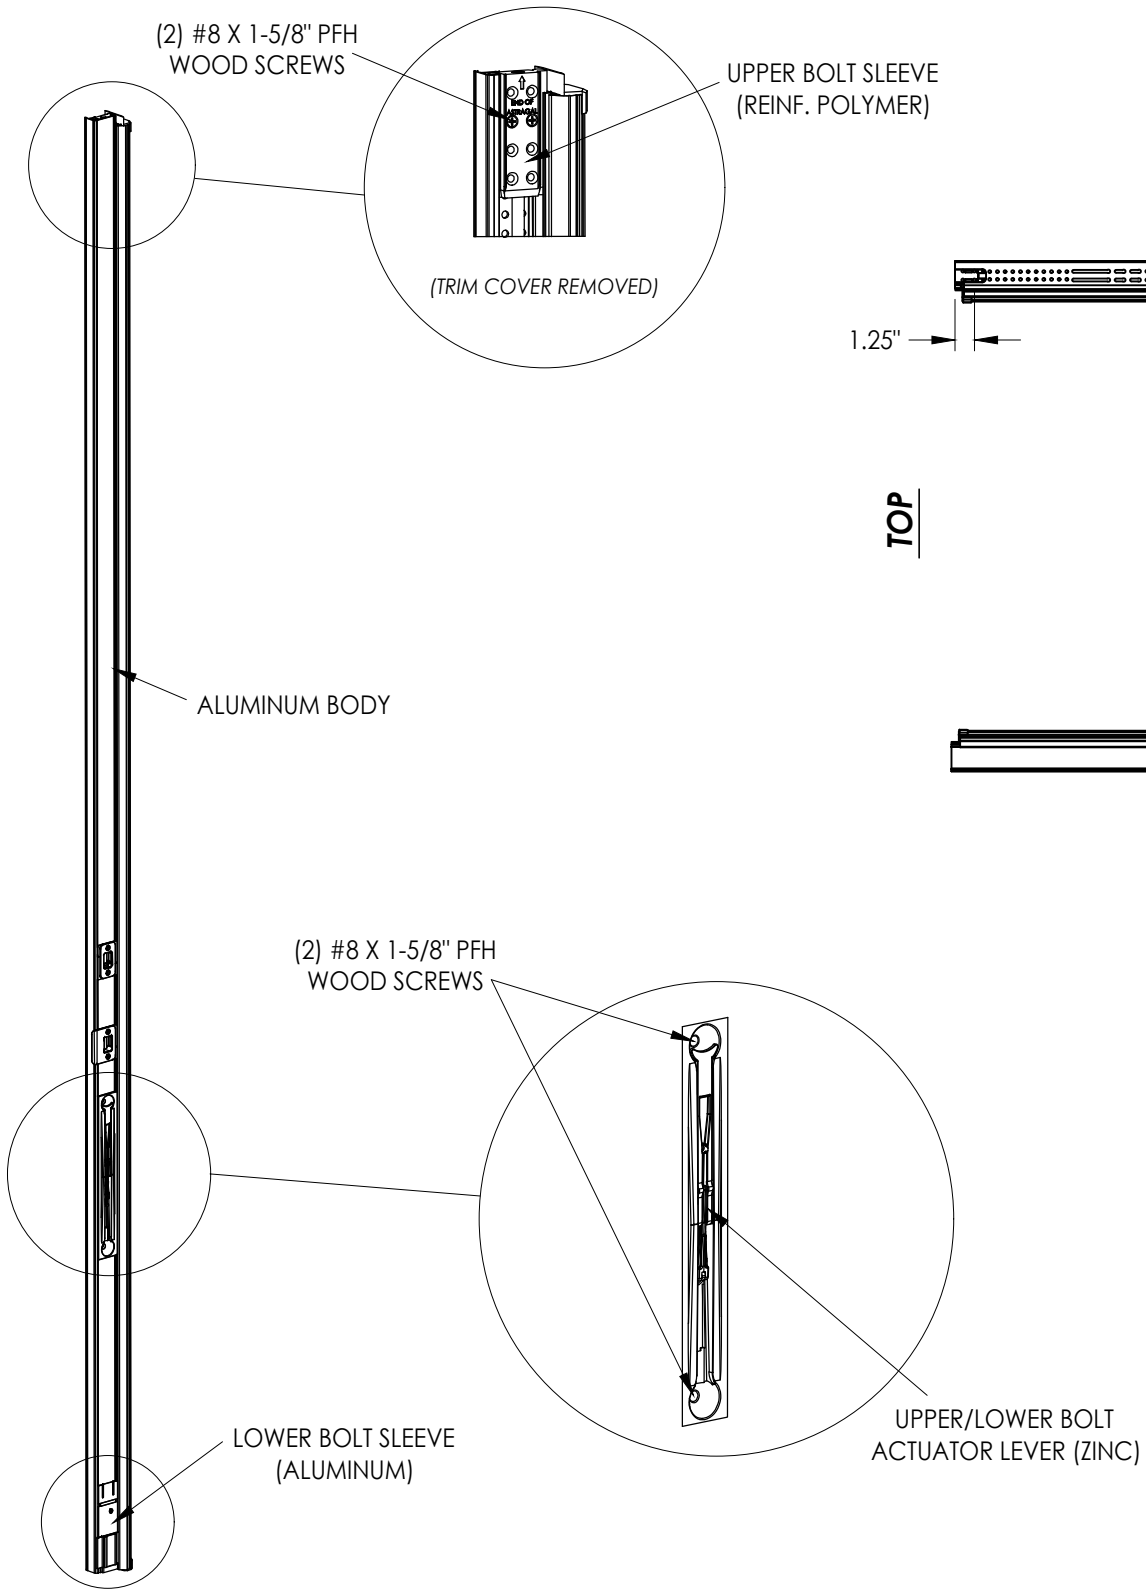

ULTIMATE FLIP LEVER ASTRAGAL

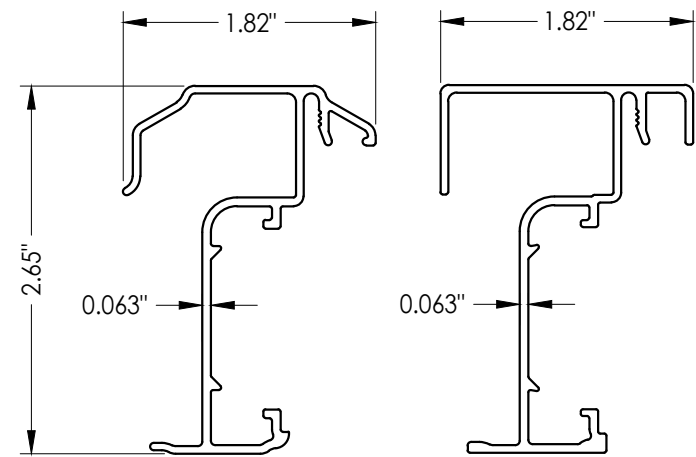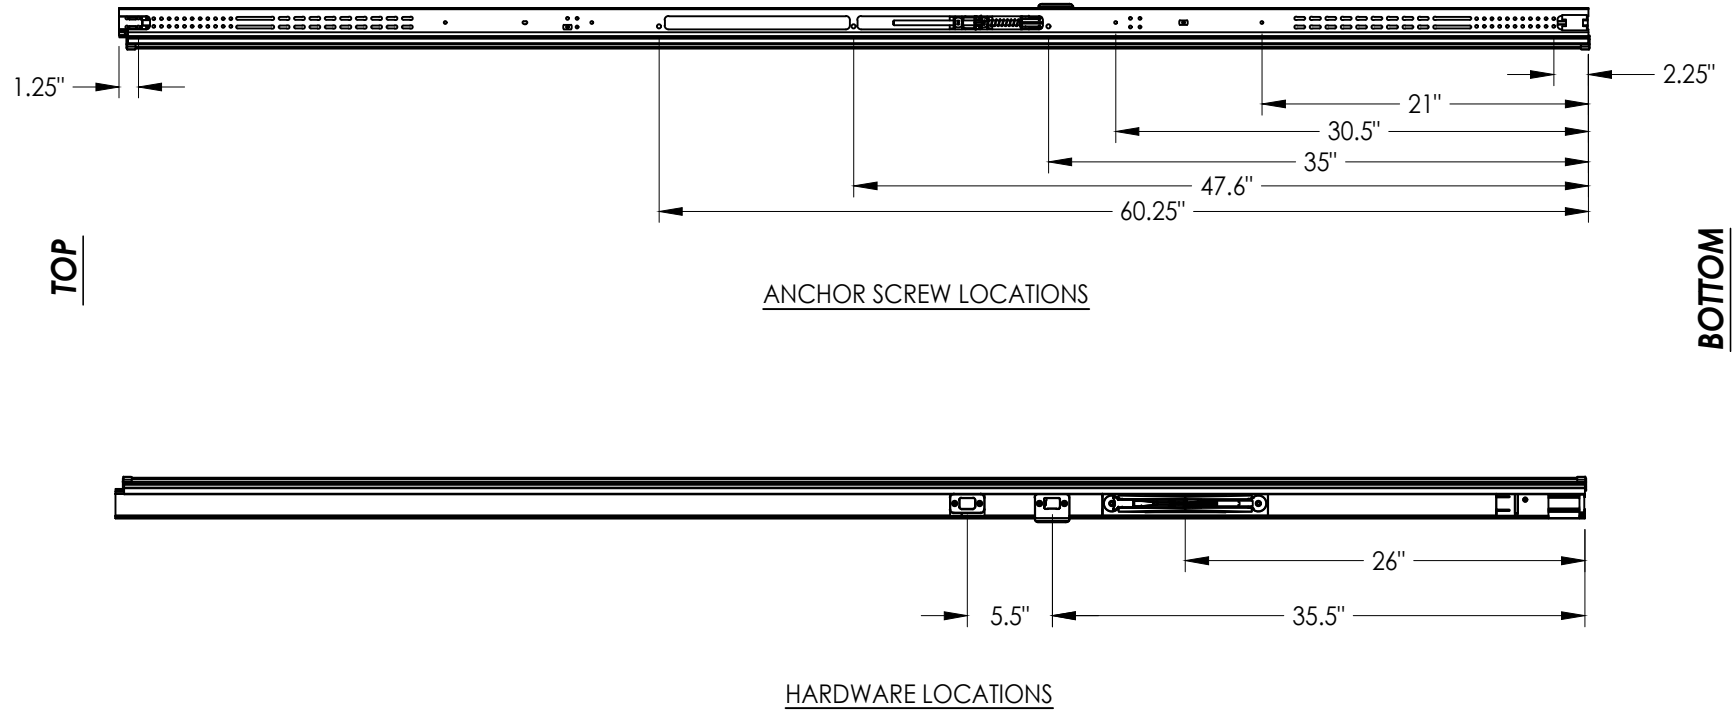

ASTRAGAL SECTIONS

8	7/03/26	UPDATE TO 9TH ED. (2026)	FBC	LFS					
7	4/16/24	ADD MODERN ASTRAGAL PROFILE	LFS	LFS					
6	7/07/23	UPDATE TO 8TH ED. (2023)	FBC	LFS					
NO.	DATE								
				REVISIONS					
DATE: 8/30/11									
SCALE: N.T.S.									
DWG. BY: JK									
CHK. BY: LFS									
DRAWING NO.: FL-14823.13									
SHEET 2 OF 6									

Documents Prepared By:
Lyndon F. Schmidt
P.E. No. 43409


PRODUCT: ENDURA

ASSEMBLY:
ASTRAGAL DETAILS



Documents Prepared By:
Lyndon F. Schmidt
P.E. No. 43409

RW BUILDING CONSULTANTS, INC.
P.O. Box 230, Valrico, FL 33595
Phone No.: 813.659.9197
FBPE Registry No. 9813



G:\ENDURA\FL-14823 R14\FL-14823.11-13,16-18.dwg

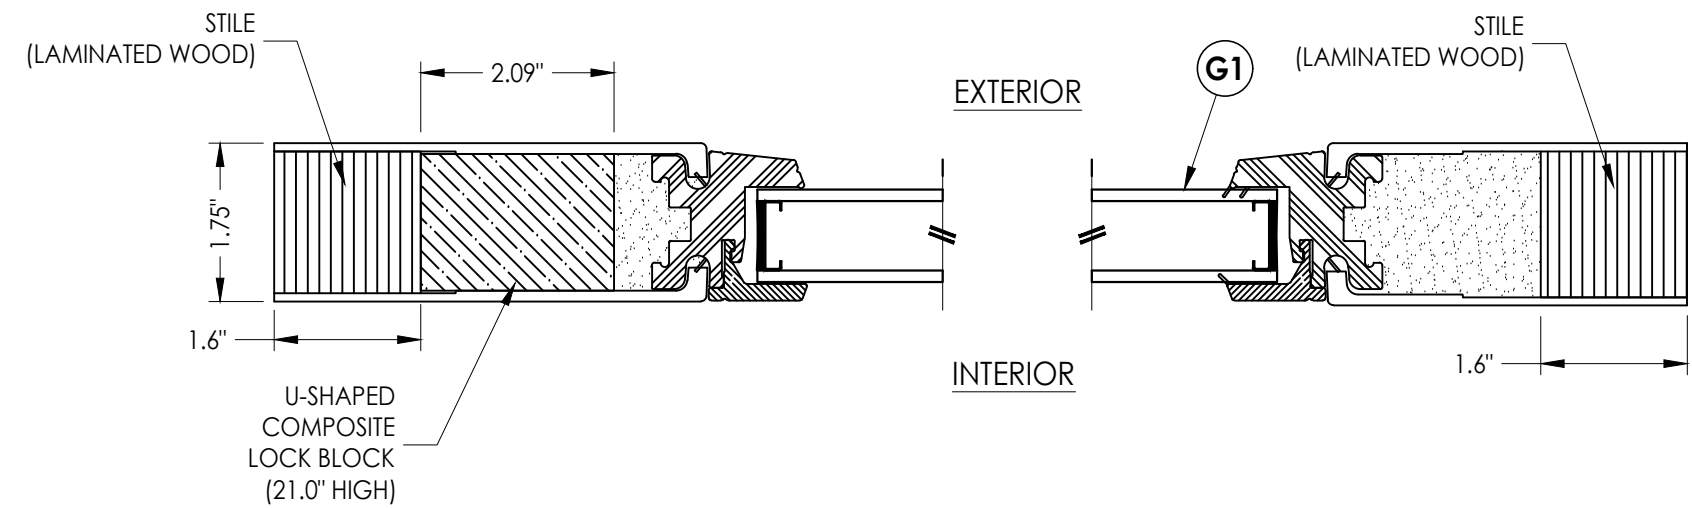

1
3 **HORIZONTAL CROSS SECTION**

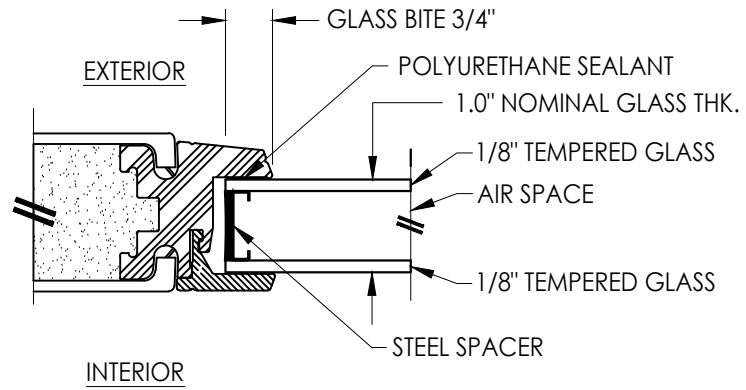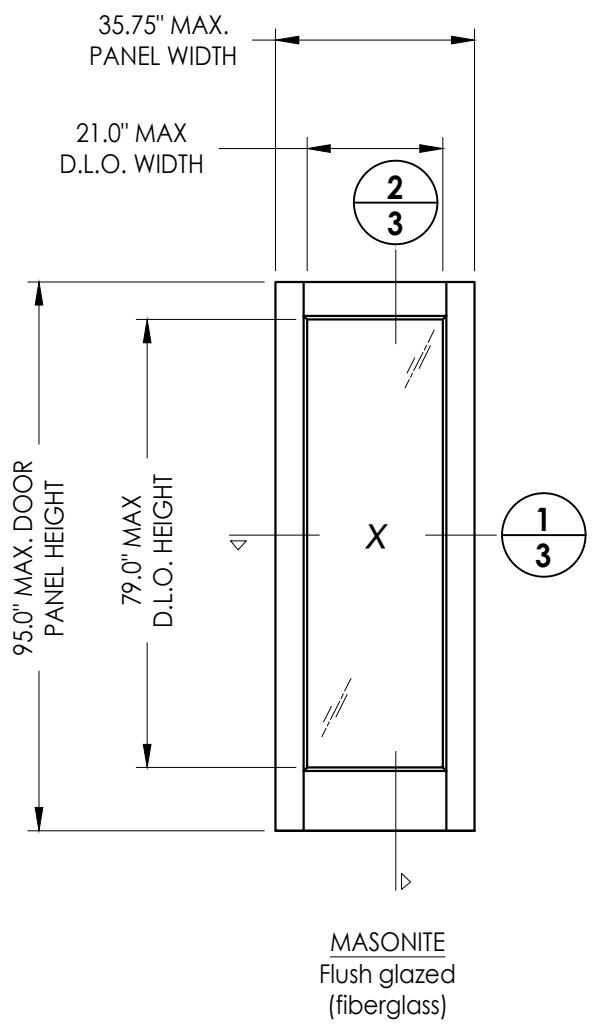


G1 **GLAZING DETAIL**
Flush Glazing

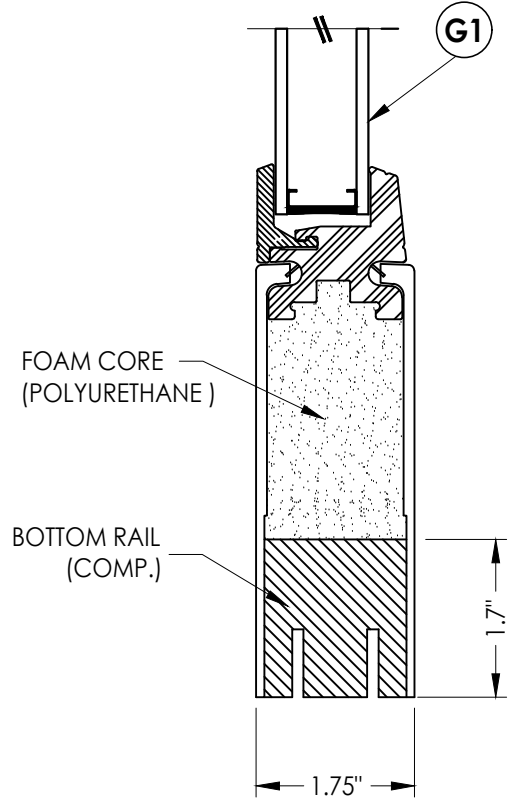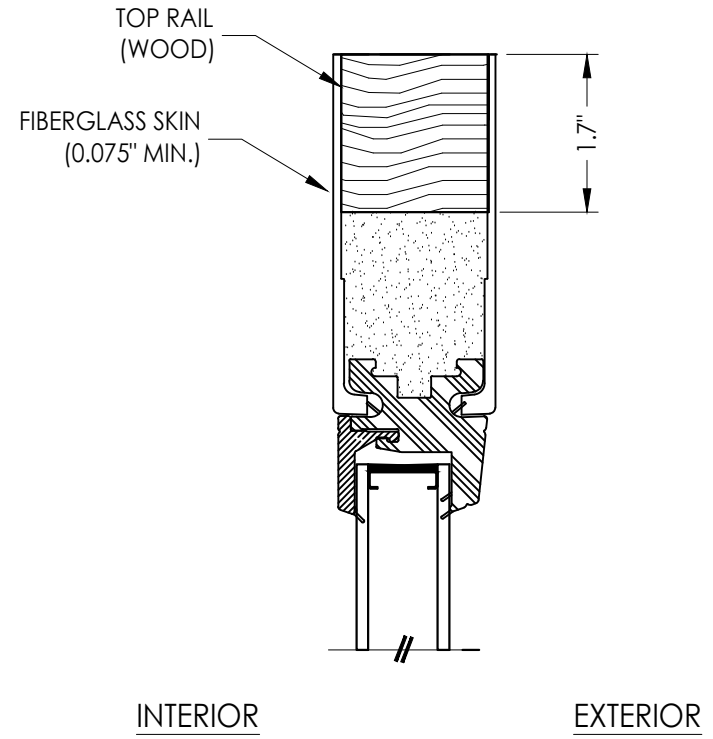


2
3 **VERTICAL CROSS SECTION**



Documents Prepared By: Lyndon F. Schmidt P.E. No. 43409		BUILDING CONSULTANTS, INC. P.O. Box 230, Valrico, FL 33595 Phone No.: 813.659.9197 FBPE Registry No. 9813	
PRODUCT: ENDURA		PART OR ASSEMBLY: DOOR PANEL DETAILS & GLAZING DETAIL	
8	7/03/26	UPDATE TO 9TH ED. (2026)	FBC LFS
7	4/16/24	ADD MODERN ASTRAGAL PROFILE	LFS
6	7/07/23	UPDATE TO 8TH ED. (2023)	FBC LFS
NO.	DATE		BY
			REVISIONS
DATE: 8/30/11			
SCALE: N.T.S.			
DWG. BY: JK			
CHK. BY: LFS			
DRAWING NO.: FL-14823.13			
SHEET 3 OF 6			

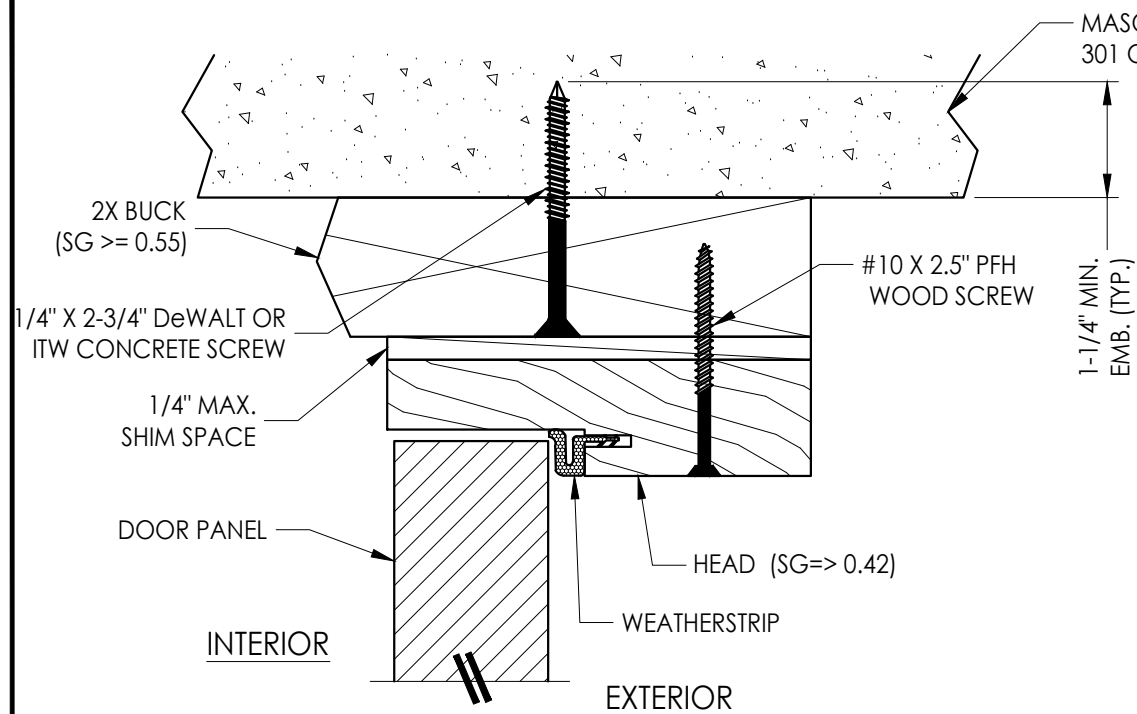


1 **VERTICAL CROSS SECTION**
4

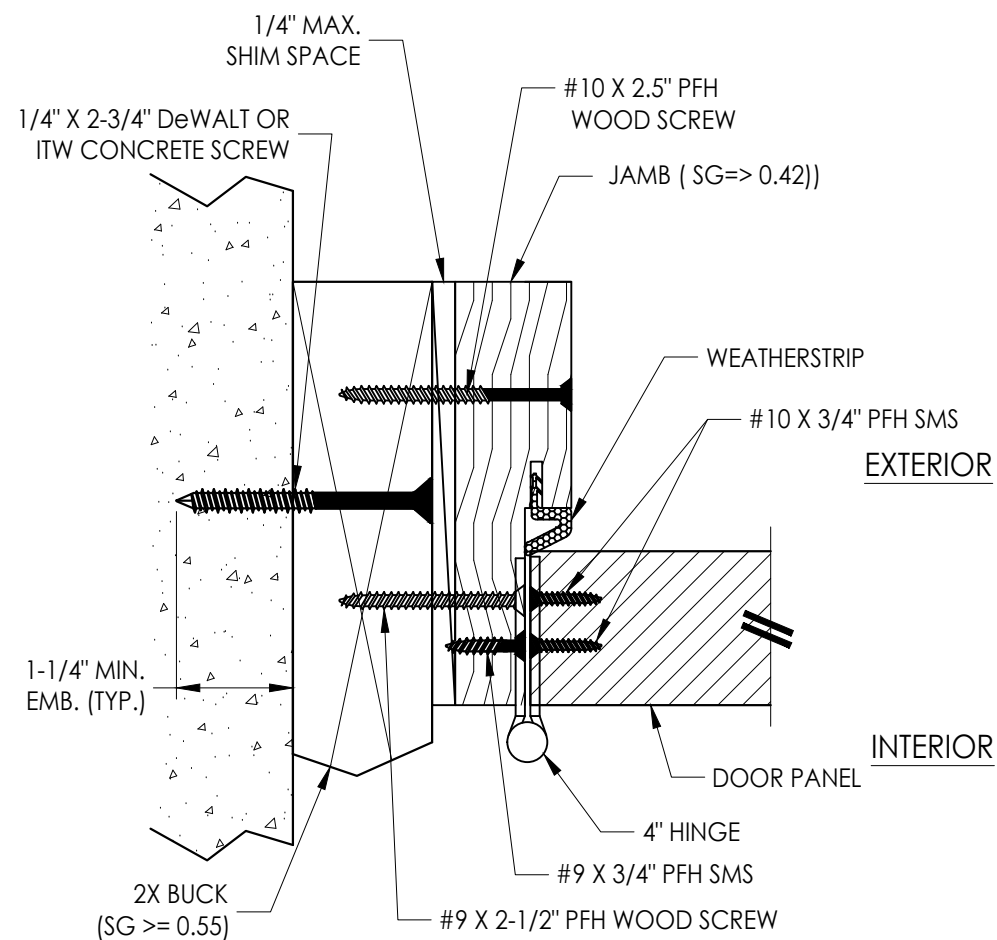

2 **HORIZONTAL CROSS SECTION**

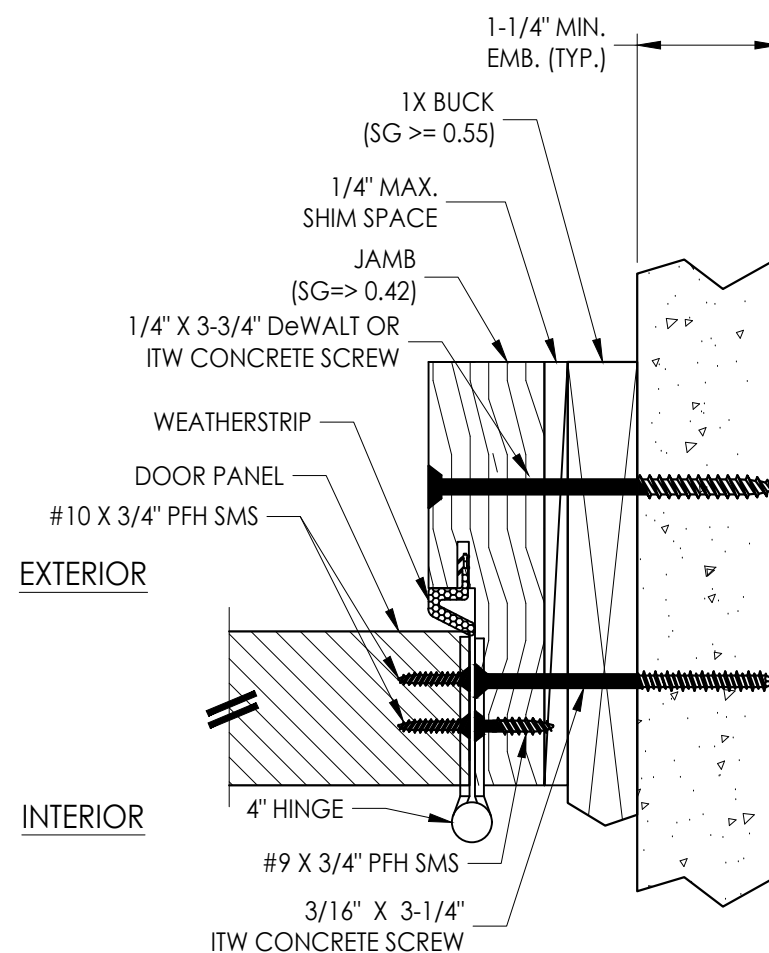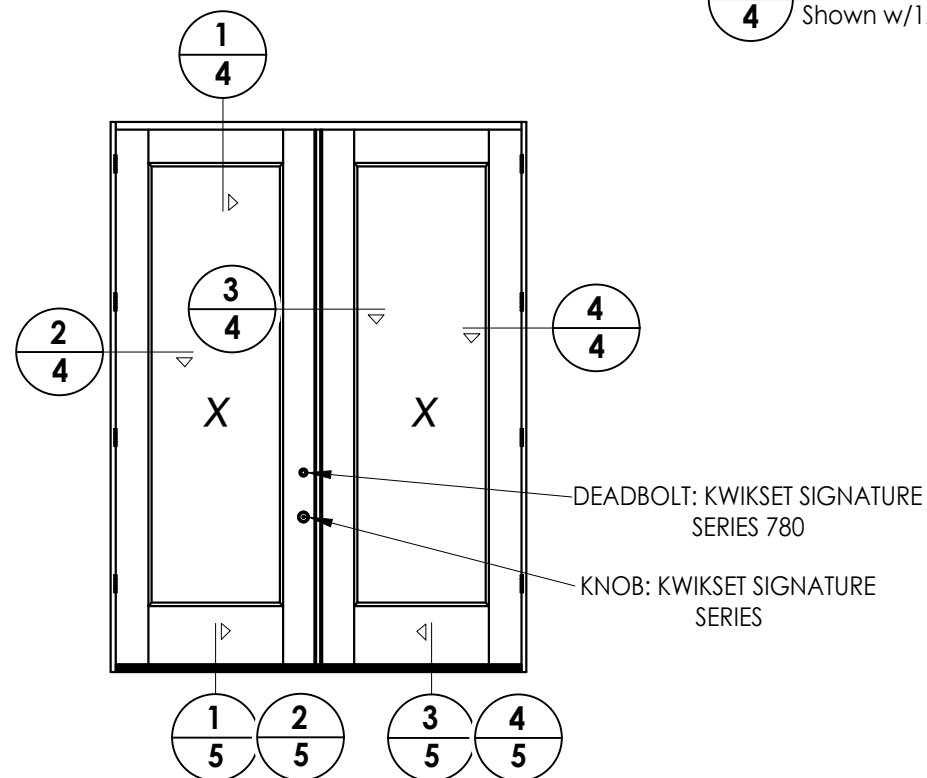

4 HORIZONTAL CROSS SECTION
4 Shown w/1X sub-buck

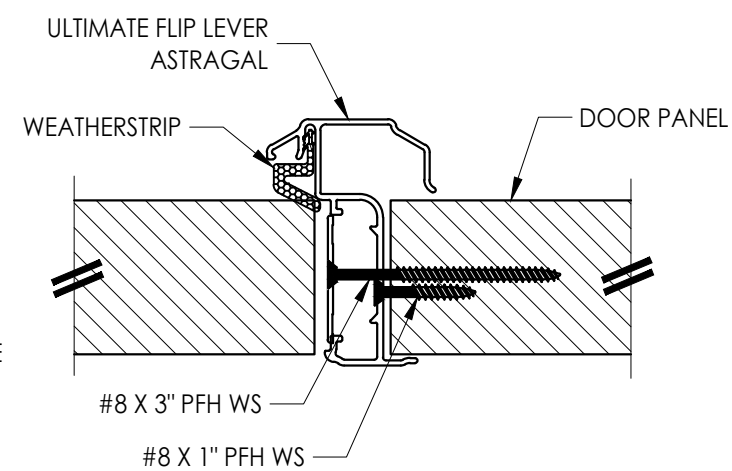

3 4 HORIZONTAL CROSS SECTION


[illegible]

Documents Prepared By:
Lyndon F. Schmidt
P.E. No. 43409

BUILDING CONSULTANTS, INC.
P.O. Box 230, Valrico, FL 33595
Phone No.: 813.659.9197
FBPE Registry No. 9813

© 2011 R.W. BUILDING CONSULTANTS INC.

G:\ENDURA\FL-14823 R14\FL-14823.11-13,16-18.dwg

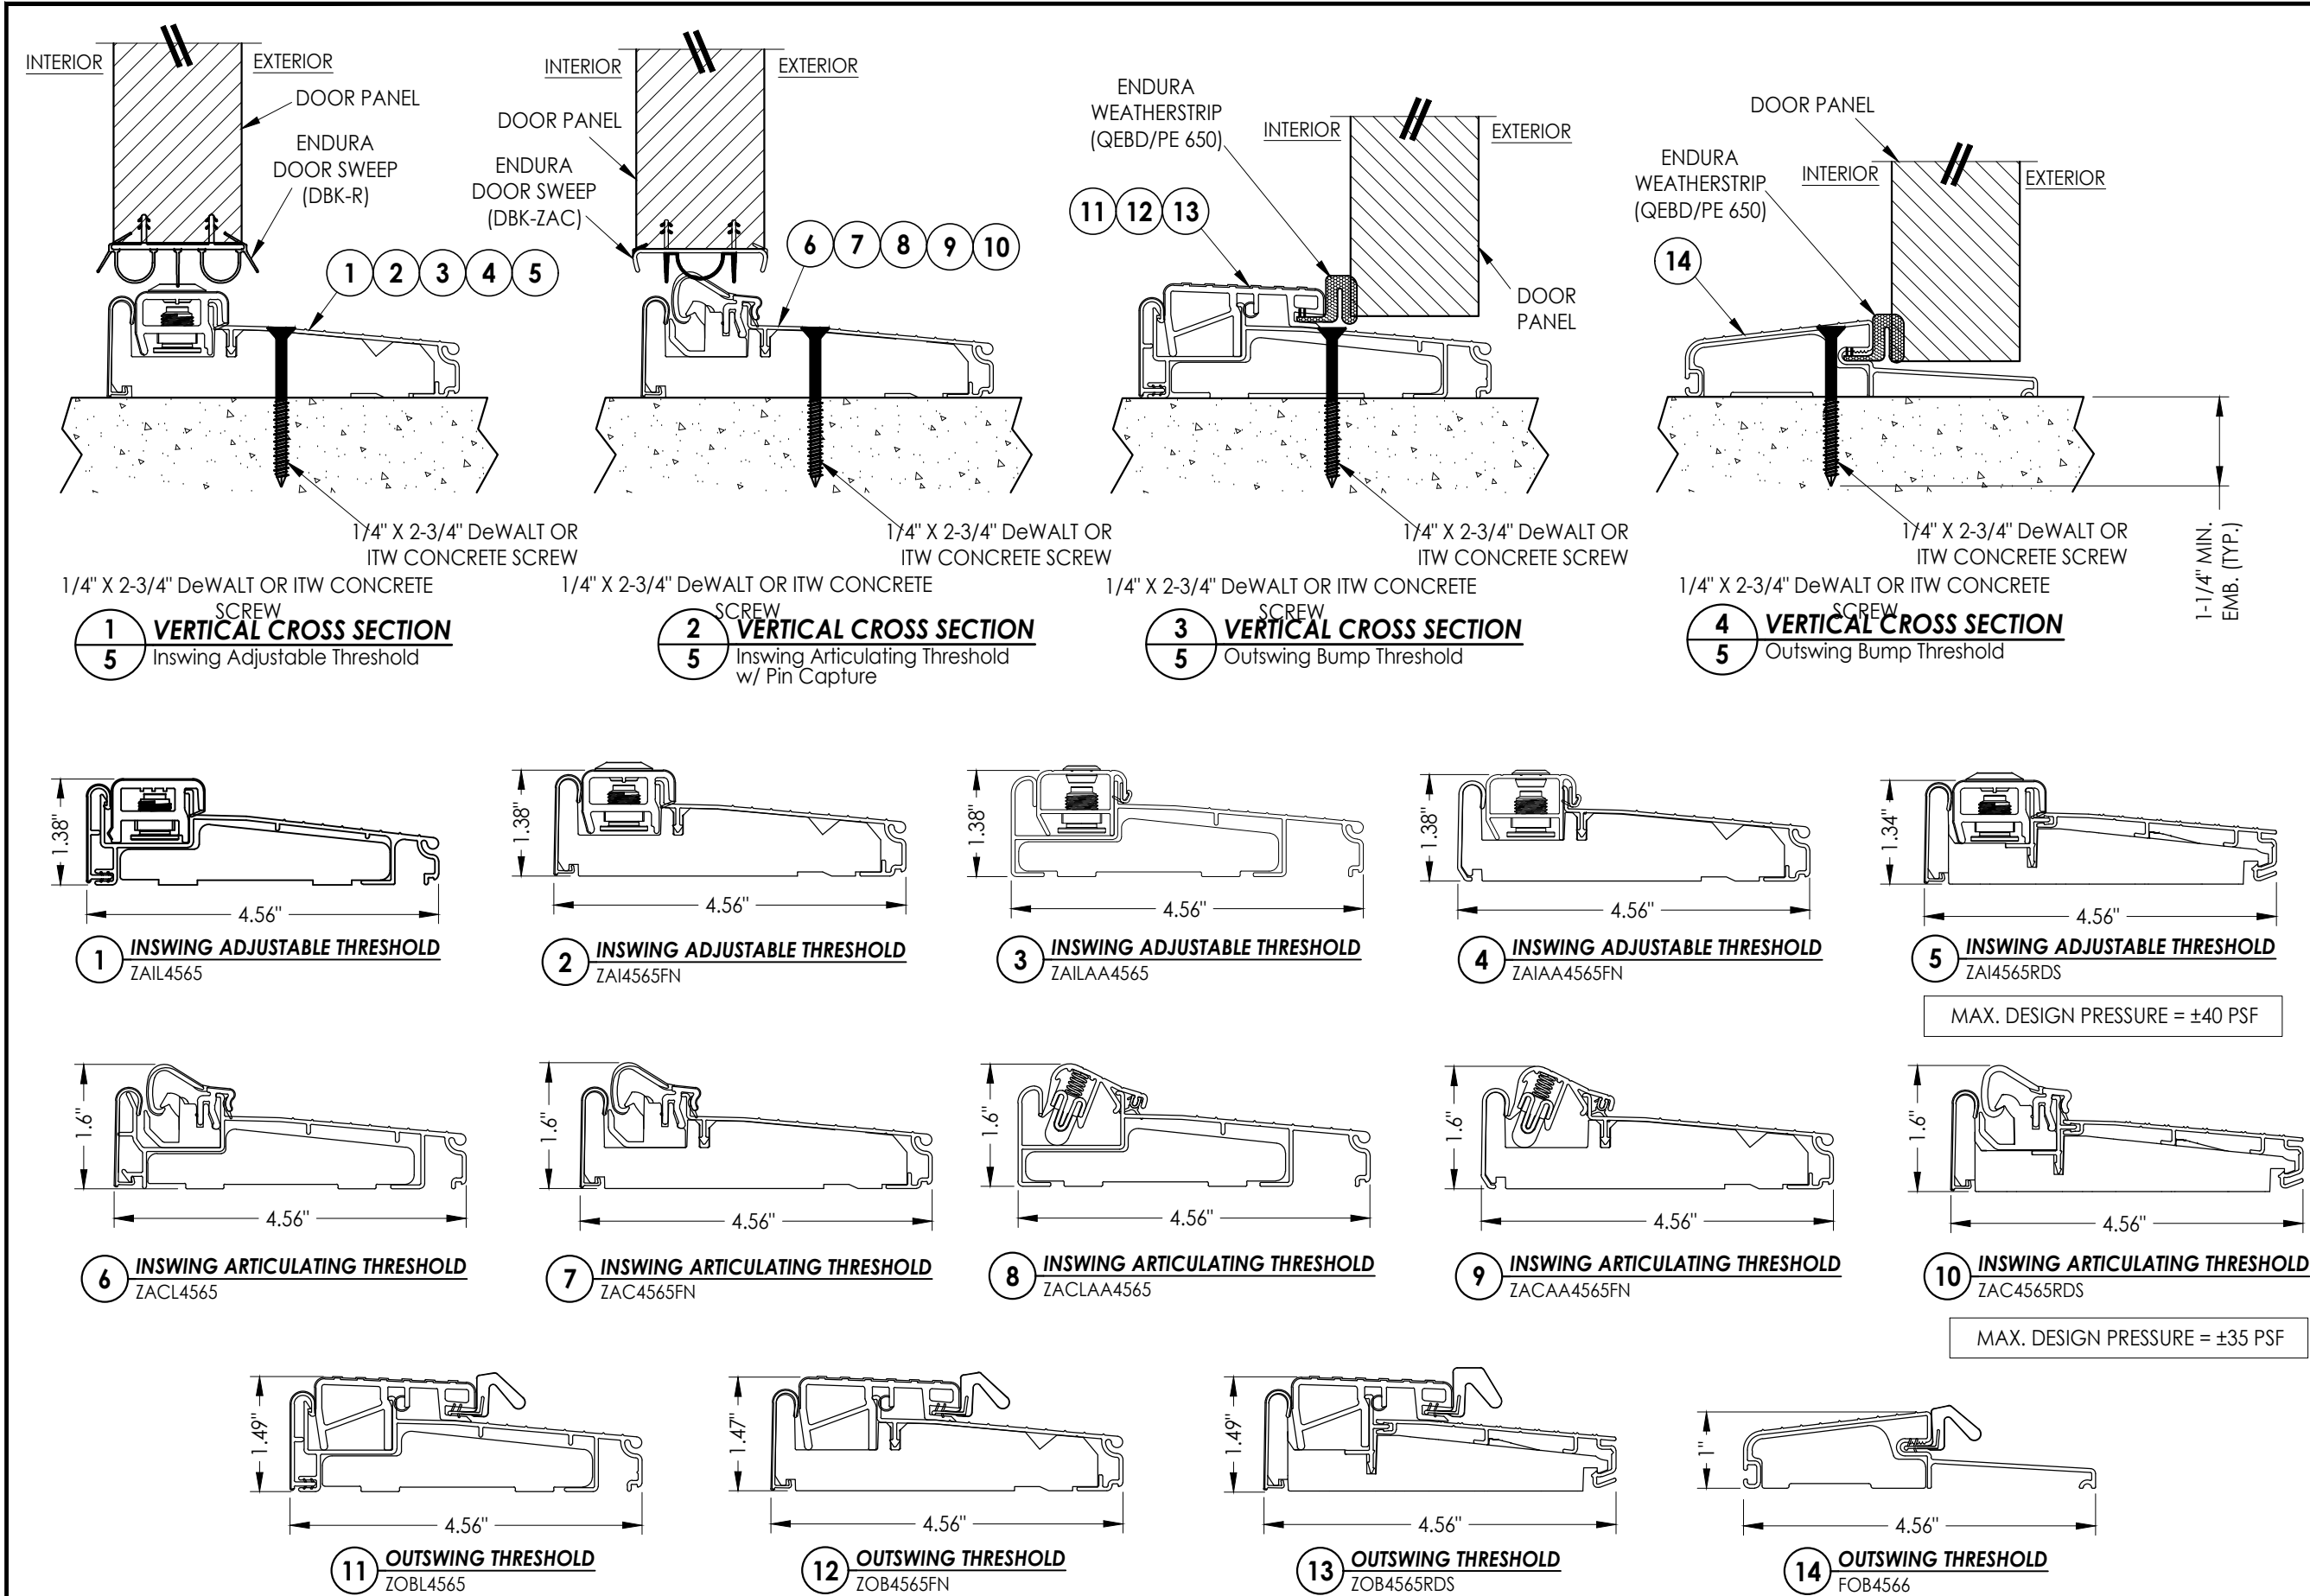

Documents Prepared By:
Lyndon F. Schmidt
P.E. No. 43409

RW BUILDING CONSULTANTS, INC.
P.O. Box 230, Valrico, FL 33595
Phone No.: 813.659.9197
FBPE Registry No. 9813

PRODUCT: ENDURA

PART OR ASSEMBLY: THRESHOLD DETAILS

NO.	DATE	REVISIONS
8	7/03/26	UPDATE TO 9TH ED. (2026) FBC
7	4/16/24	ADD MODERN ASTRAGAL PROFILE
6	7/07/23	UPDATE TO 8TH ED. (2023) FBC

DATE: 8/30/11

SCALE: N.T.S.


DWG. BY: JK

CHK. BY: LFS

DRAWING NO.:

FL-14823.13

SHEET 5 OF 6


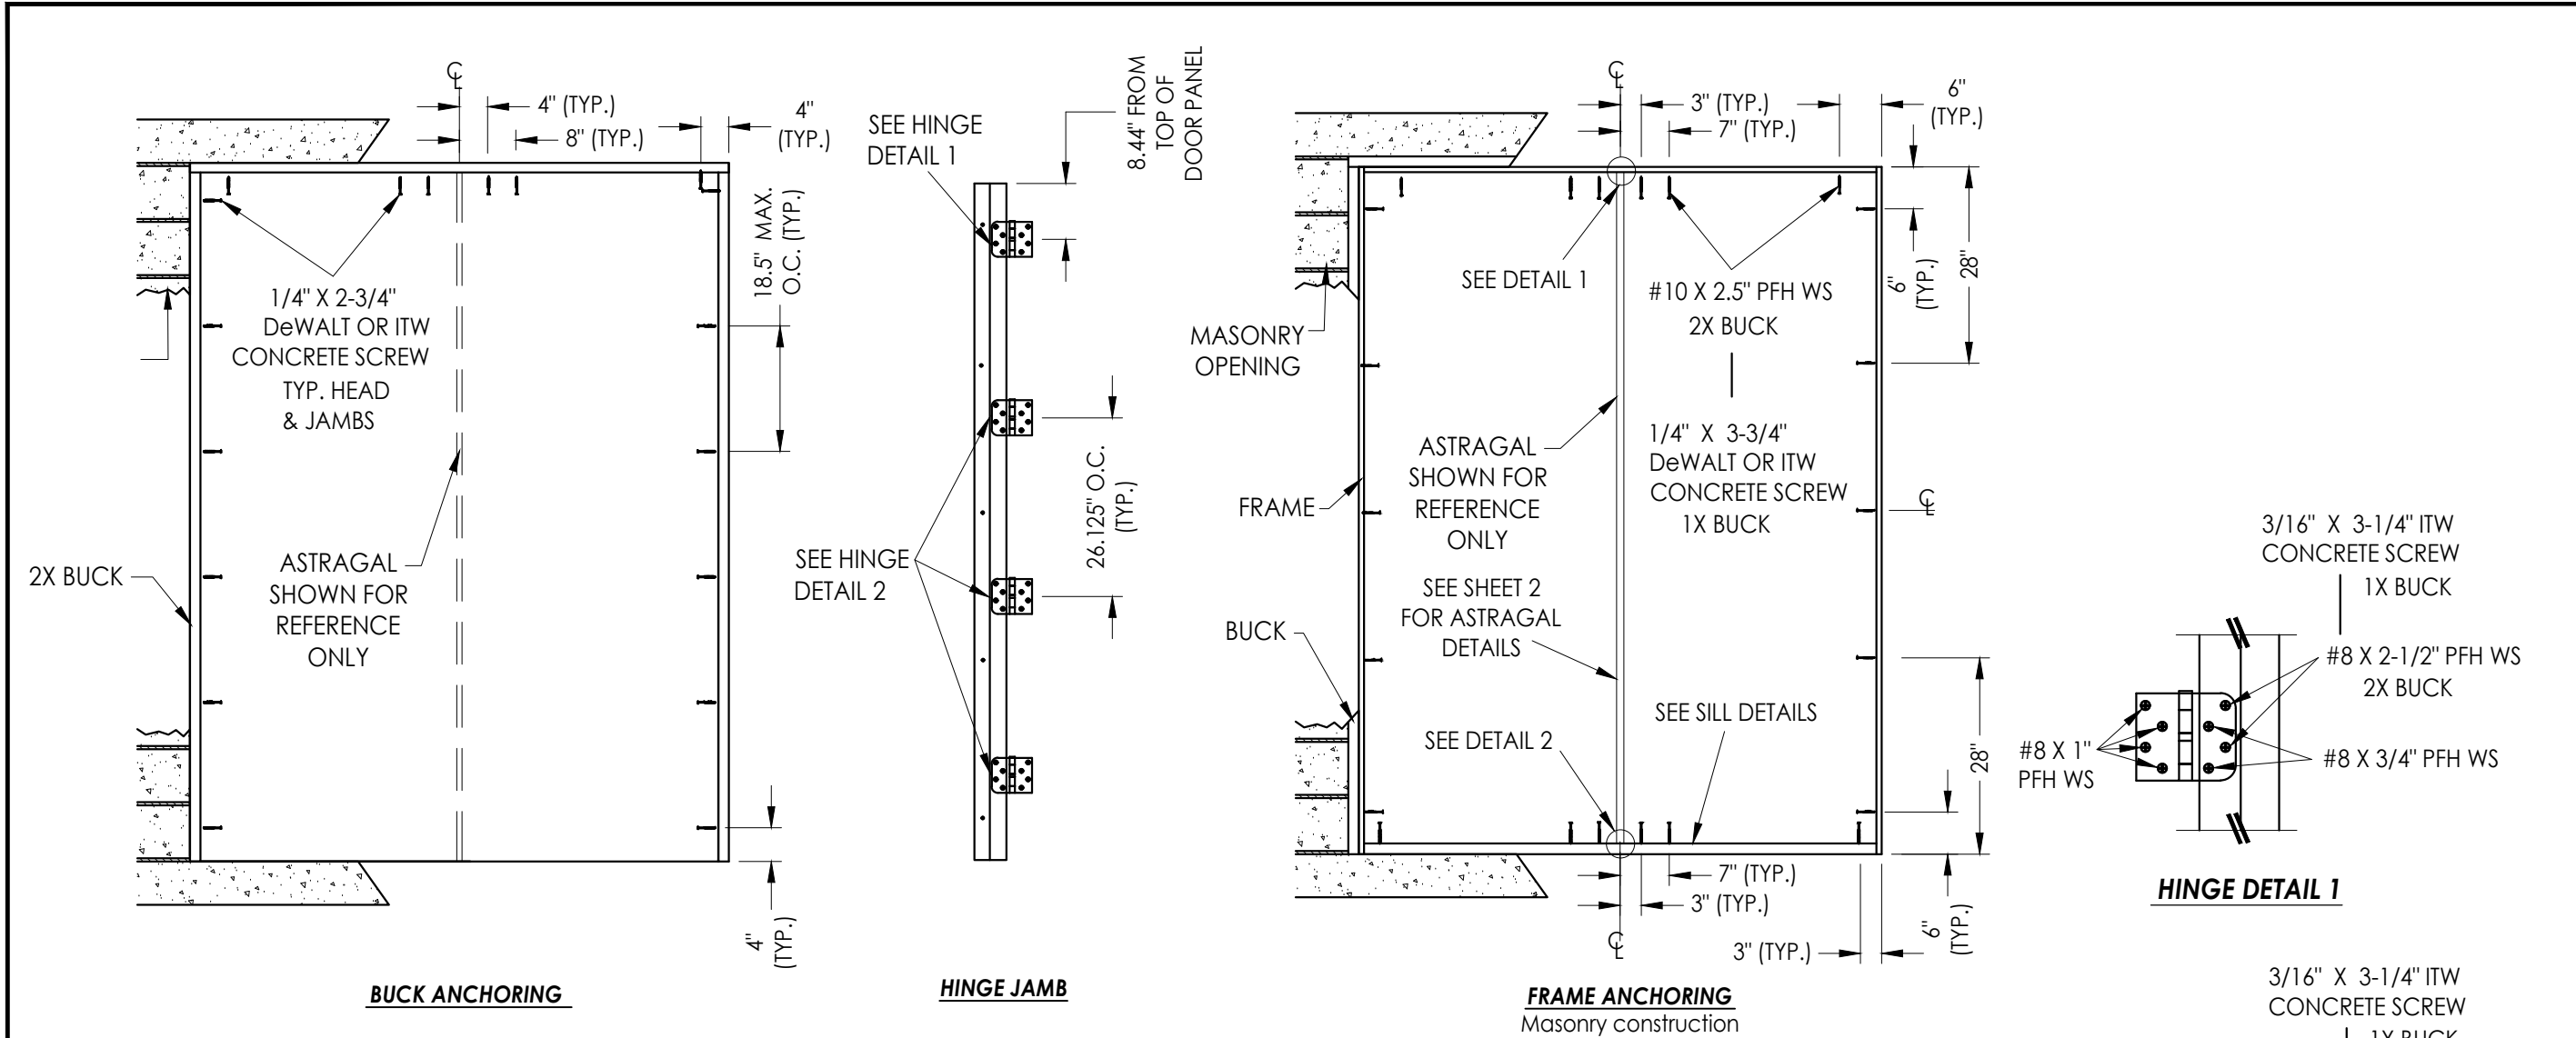


CORROSION RESISTANCE - SALTWATER ENVIRONMENT
Fasteners & connectors in areas within 3000 ft (914 m) of a saltwater coastline shall comply with FBC Sections 1711.1 or R332.1.

- CONCRETE ANCHOR NOTES:**
- Concrete anchor locations at the corners may be adjusted to maintain the min. edge distance to mortar joints.
 - Concrete anchor locations noted as "MAX. ON CENTER" must be adjusted to maintain the min. edge distance to mortar joints, additional concrete anchors may be required to ensure the "MAX. ON CENTER" dimension are not exceeded.
 - Concrete anchor table:

ANCHOR TYPE	ANCHOR SIZE	MIN. EMBEDMENT	MIN. CLEARANCE TO MASONRY EDGE	MIN. CLEARANCE TO ADJACENT ANCHOR
ITW TAPCON®	3/16"	1-1/4"	3"	1-1/2"
	1/4"	1-1/4"	2"	4"
DeWALT ULTRACON®	1/4"	1-1/4"	1"	4"

- WOOD SCREW INSTALLATION NOTES:**
- Maintain a minimum 5/8" edge distance, 1" end distance, & 1" o.c. spacing of wood screws to prevent the splitting of wood.

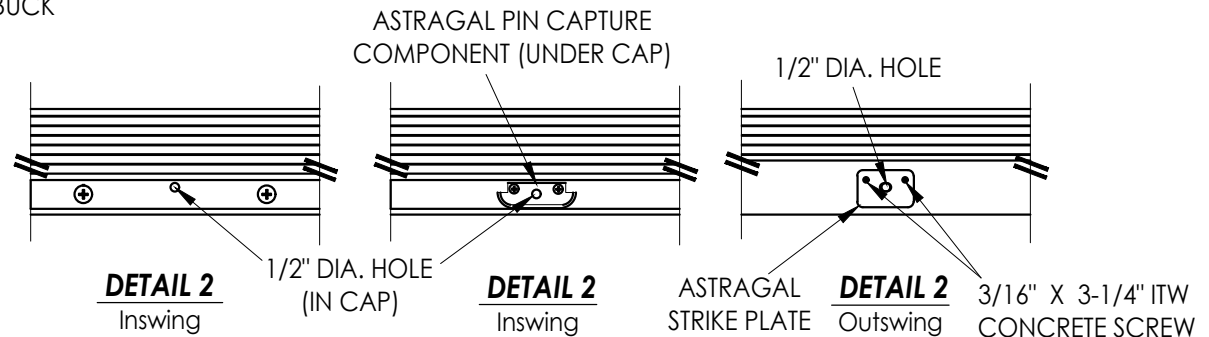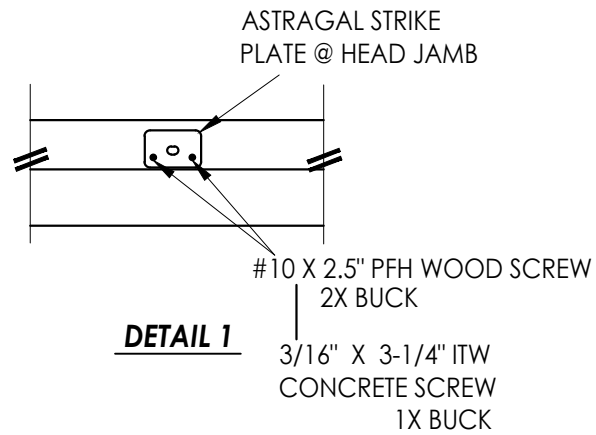

Documents Prepared By:
Lyndon F. Schmidt
P.E. No. 43409

RW BUILDING CONSULTANTS, INC.
P.O. Box 230, Vairico, FL 33595
Phone No.: 813.659.9197
FBPE Registry No. 9813

PRODUCT:	ENDURA		
PART OR ASSEMBLY:	BUCK & FRAME ANCHORING		
REVISIONS			
NO.	DATE	DESCRIPTION	BY
8	7/03/26	UPDATE TO 9TH ED. (2026) FBC	LFS
7	4/16/24	ADD MODERN ASTRAGAL PROFILE	LFS
6	7/07/23	UPDATE TO 8TH ED. (2023) FBC	LFS
5			
4			
3			
2			
1			

DATE: 8/30/11

SCALE: N.T.S.

DWG. BY: JK

CHK. BY: LFS

DRAWING NO.: FL-14823.13

SHEET 6 OF 6