



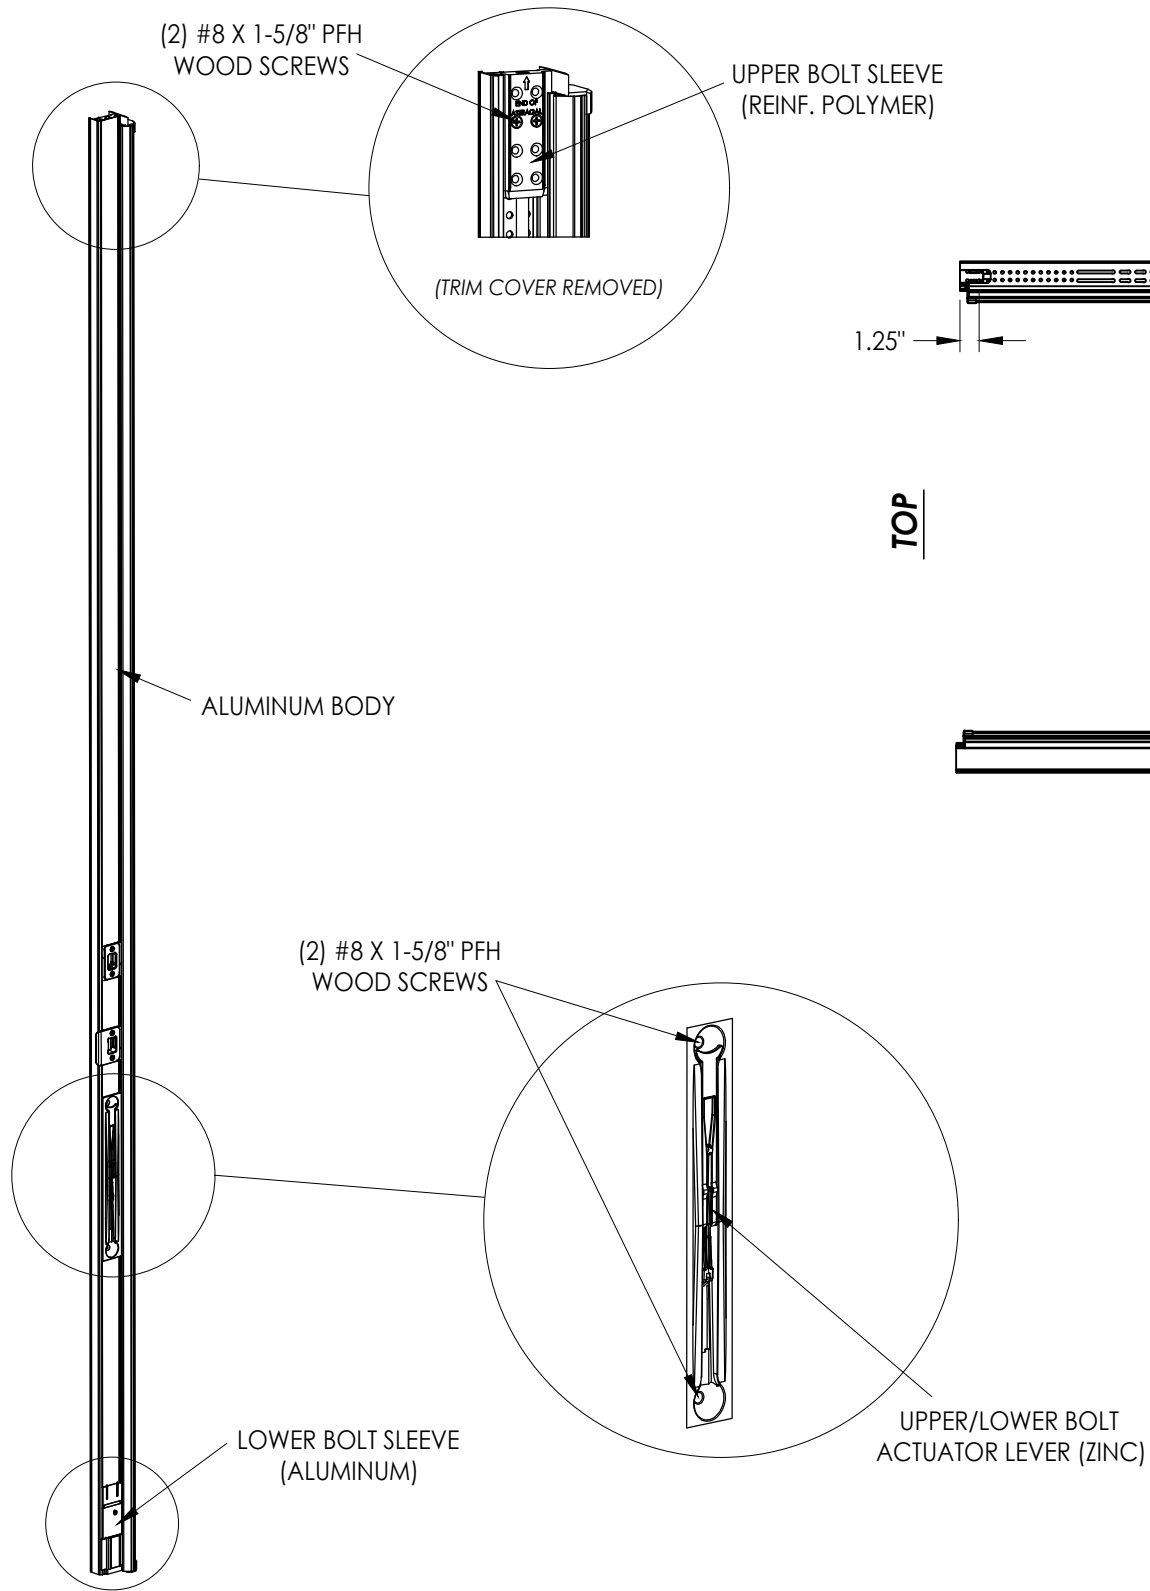


ULTIMATE FLIP LEVER ASTRAGAL



ANCHOR SCREW LOCATIONS

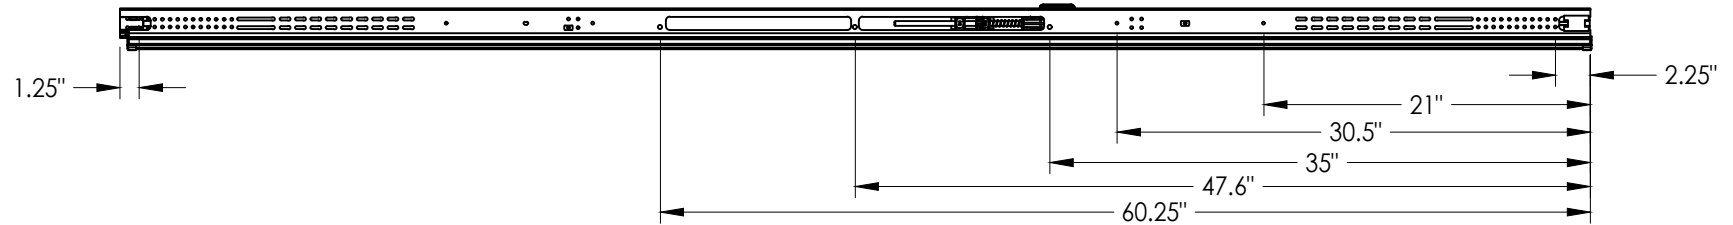

HARDWARE LOCATIONS

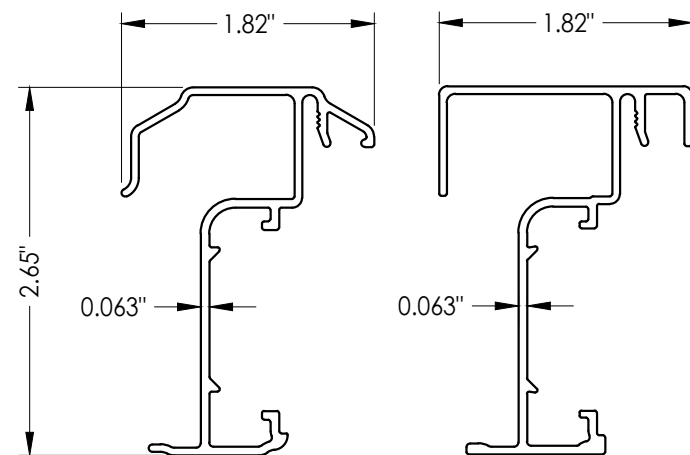

"TRADITIONAL" PROFILE

"MODERN" PROFILE

ASTRAGAL SECTIONS

9	7/03/26	UPDATE TO 9TH ED. (2026)	FBC	LFS	
8	4/16/24	ADD MODERN ASTRAGAL PROFILE		LFS	
7	7/07/23	UPDATE TO 8TH ED. (2023)	FBC	LFS	
NO.	DATE			BY	
				REVISIONS	

DATE: 8/30/11

SCALE: N.T.S.

DWG. BY: JK

CHK. BY: LFS

DRAWING NO.:

FL-14823.15

SHEET 2 OF 6


Documents Prepared By:
Lyndon F. Schmidt
P.E. No. 43409

PRODUCT: ENDURA



PART OR ASSEMBLY:
ASTRAGAL DETAILS

RW BUILDING CONSULTANTS, INC.
P.O. Box 230, Valrico, FL 33595
Phone No.: 813.659.9197
FBPE Registry No. 9813


G:\ENDURA\FL-14823 R14\FL-14823.10.14.15.dwg

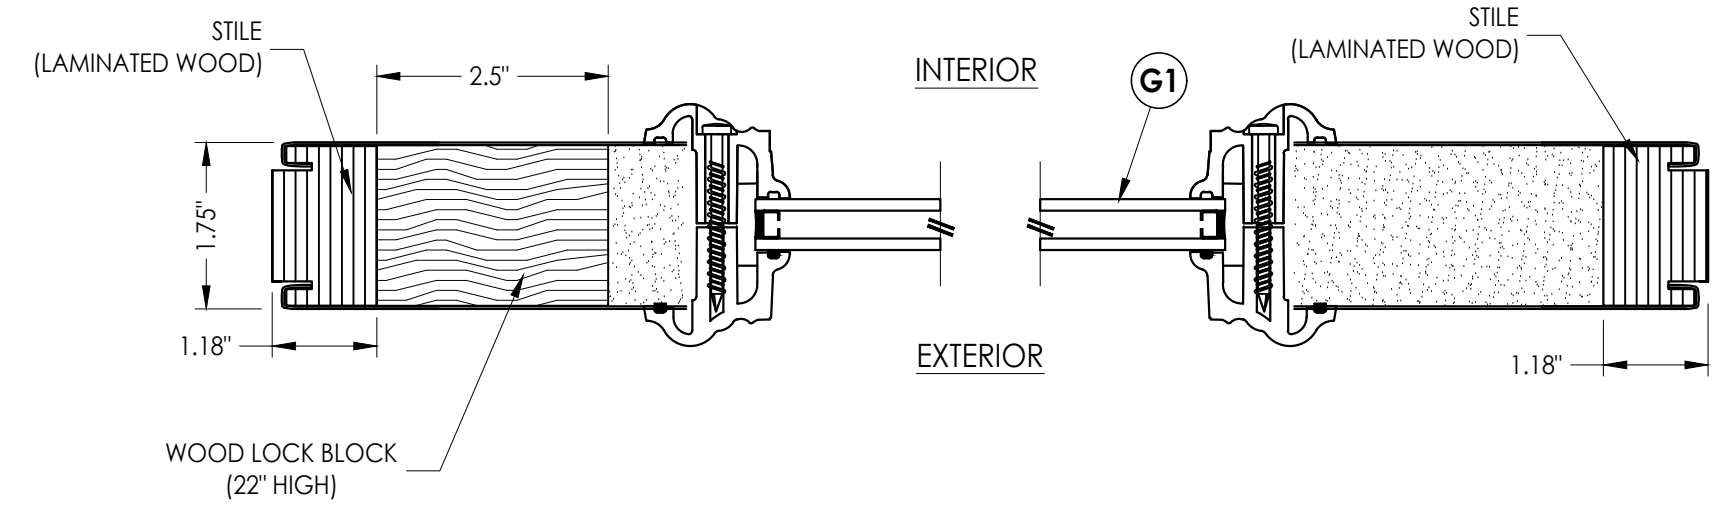

1
3 HORIZONTAL CROSS SECTION

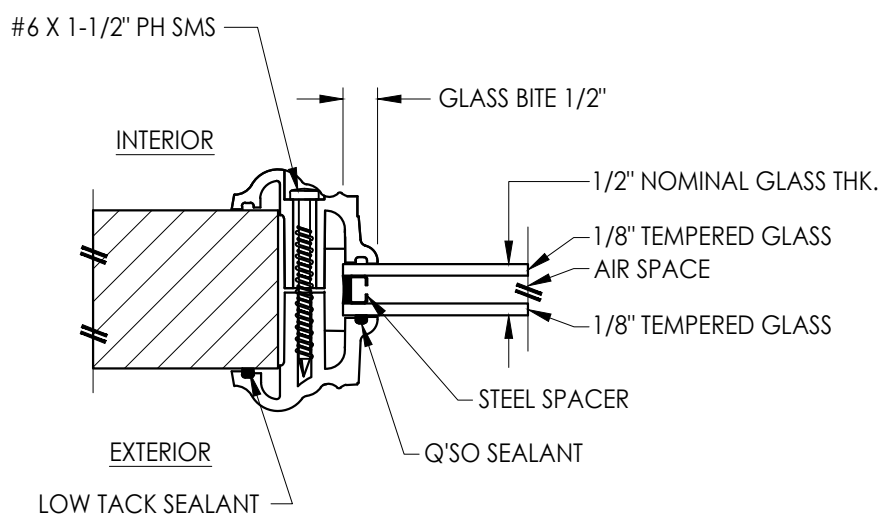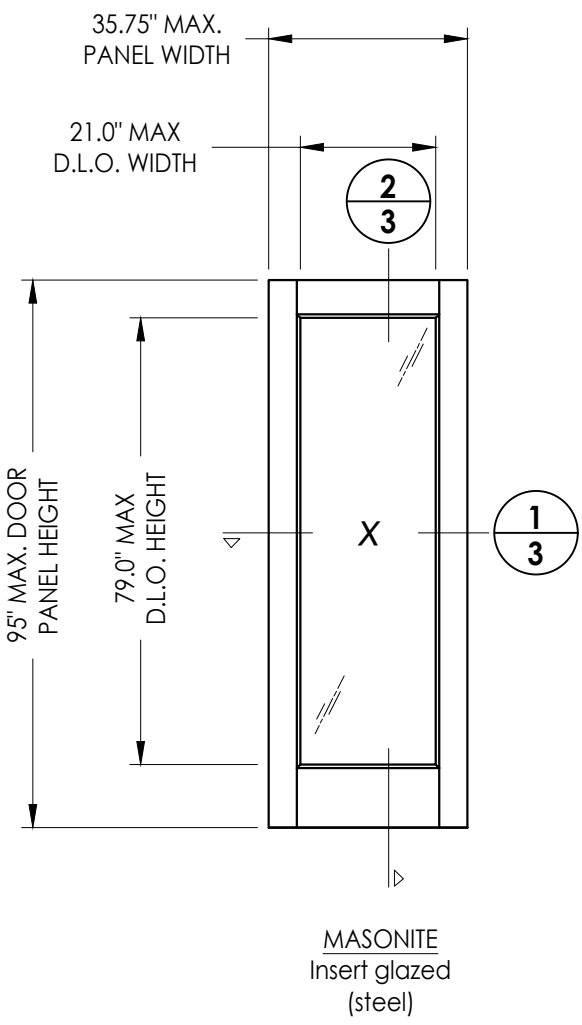


G1 GLAZING DETAIL
Lip Lite Insert Glazing

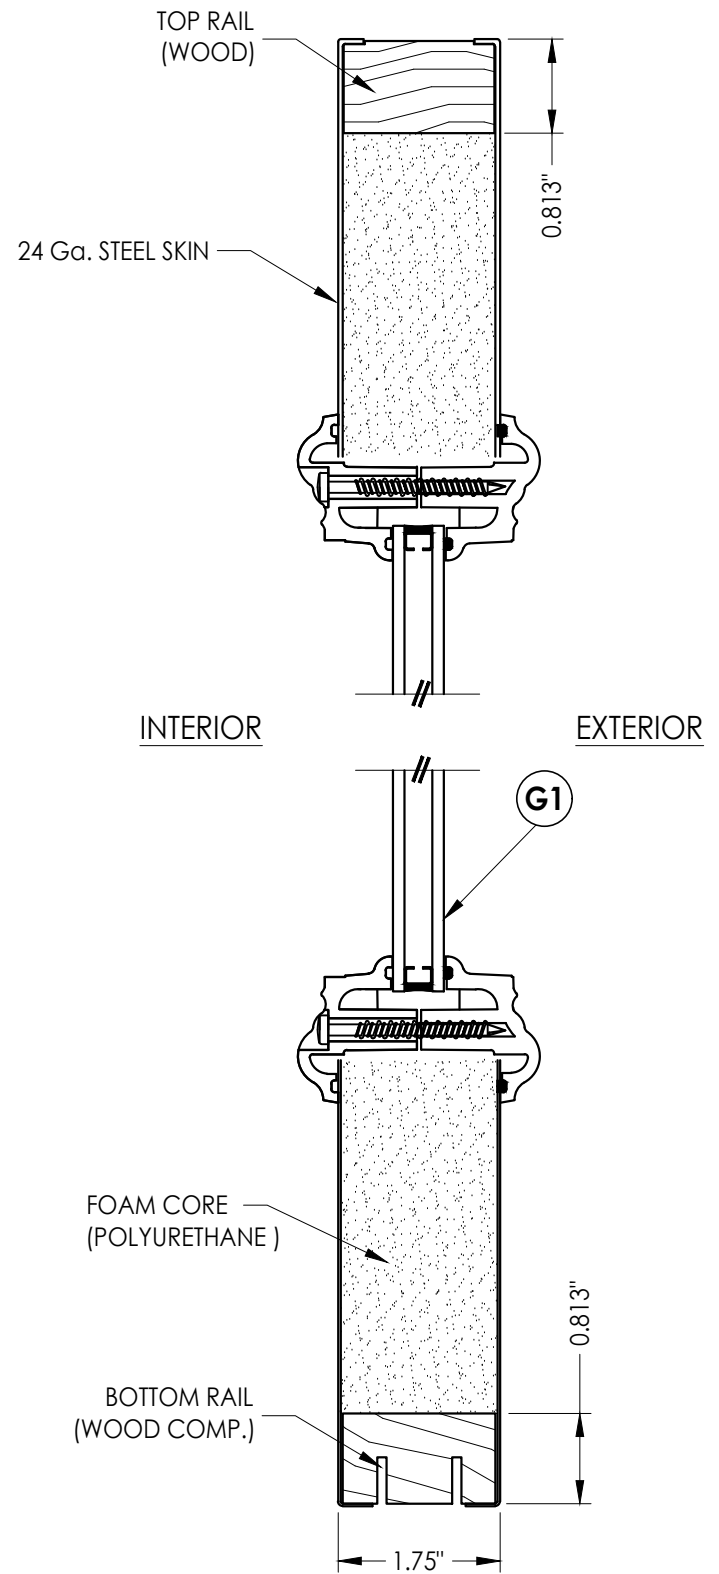

2
3 VERTICAL CROSS SECTION

Documents Prepared By: Lyndon F. Schmidt P.E. No. 43409		R ^W BUILDING CONSULTANTS, INC. P.O. Box 230, Vairico, FL 33595 Phone No.: 813.659.9197 FBPE Registry No. 9813	
PRODUCT: ENDURA		PART OR ASSEMBLY: DOOR PANEL DETAILS & GLAZING DETAIL	
		LFS	BY
		UPDATE TO 9TH ED. (2026) FBC	
9	7/03/26	ADD MODERN ASTRAGAL PROFILE	
8	4/16/24	UPDATE TO 8TH ED. (2023) FBC	
7	7/07/23		
	NO.	DATE	
REVISIONS			
DATE: 8/30/11			
SCALE: N.T.S.			
DWG. BY: JK			
CHK. BY: LFS			
DRAWING NO.: FL-14823.15			
SHEET 3 OF 6			

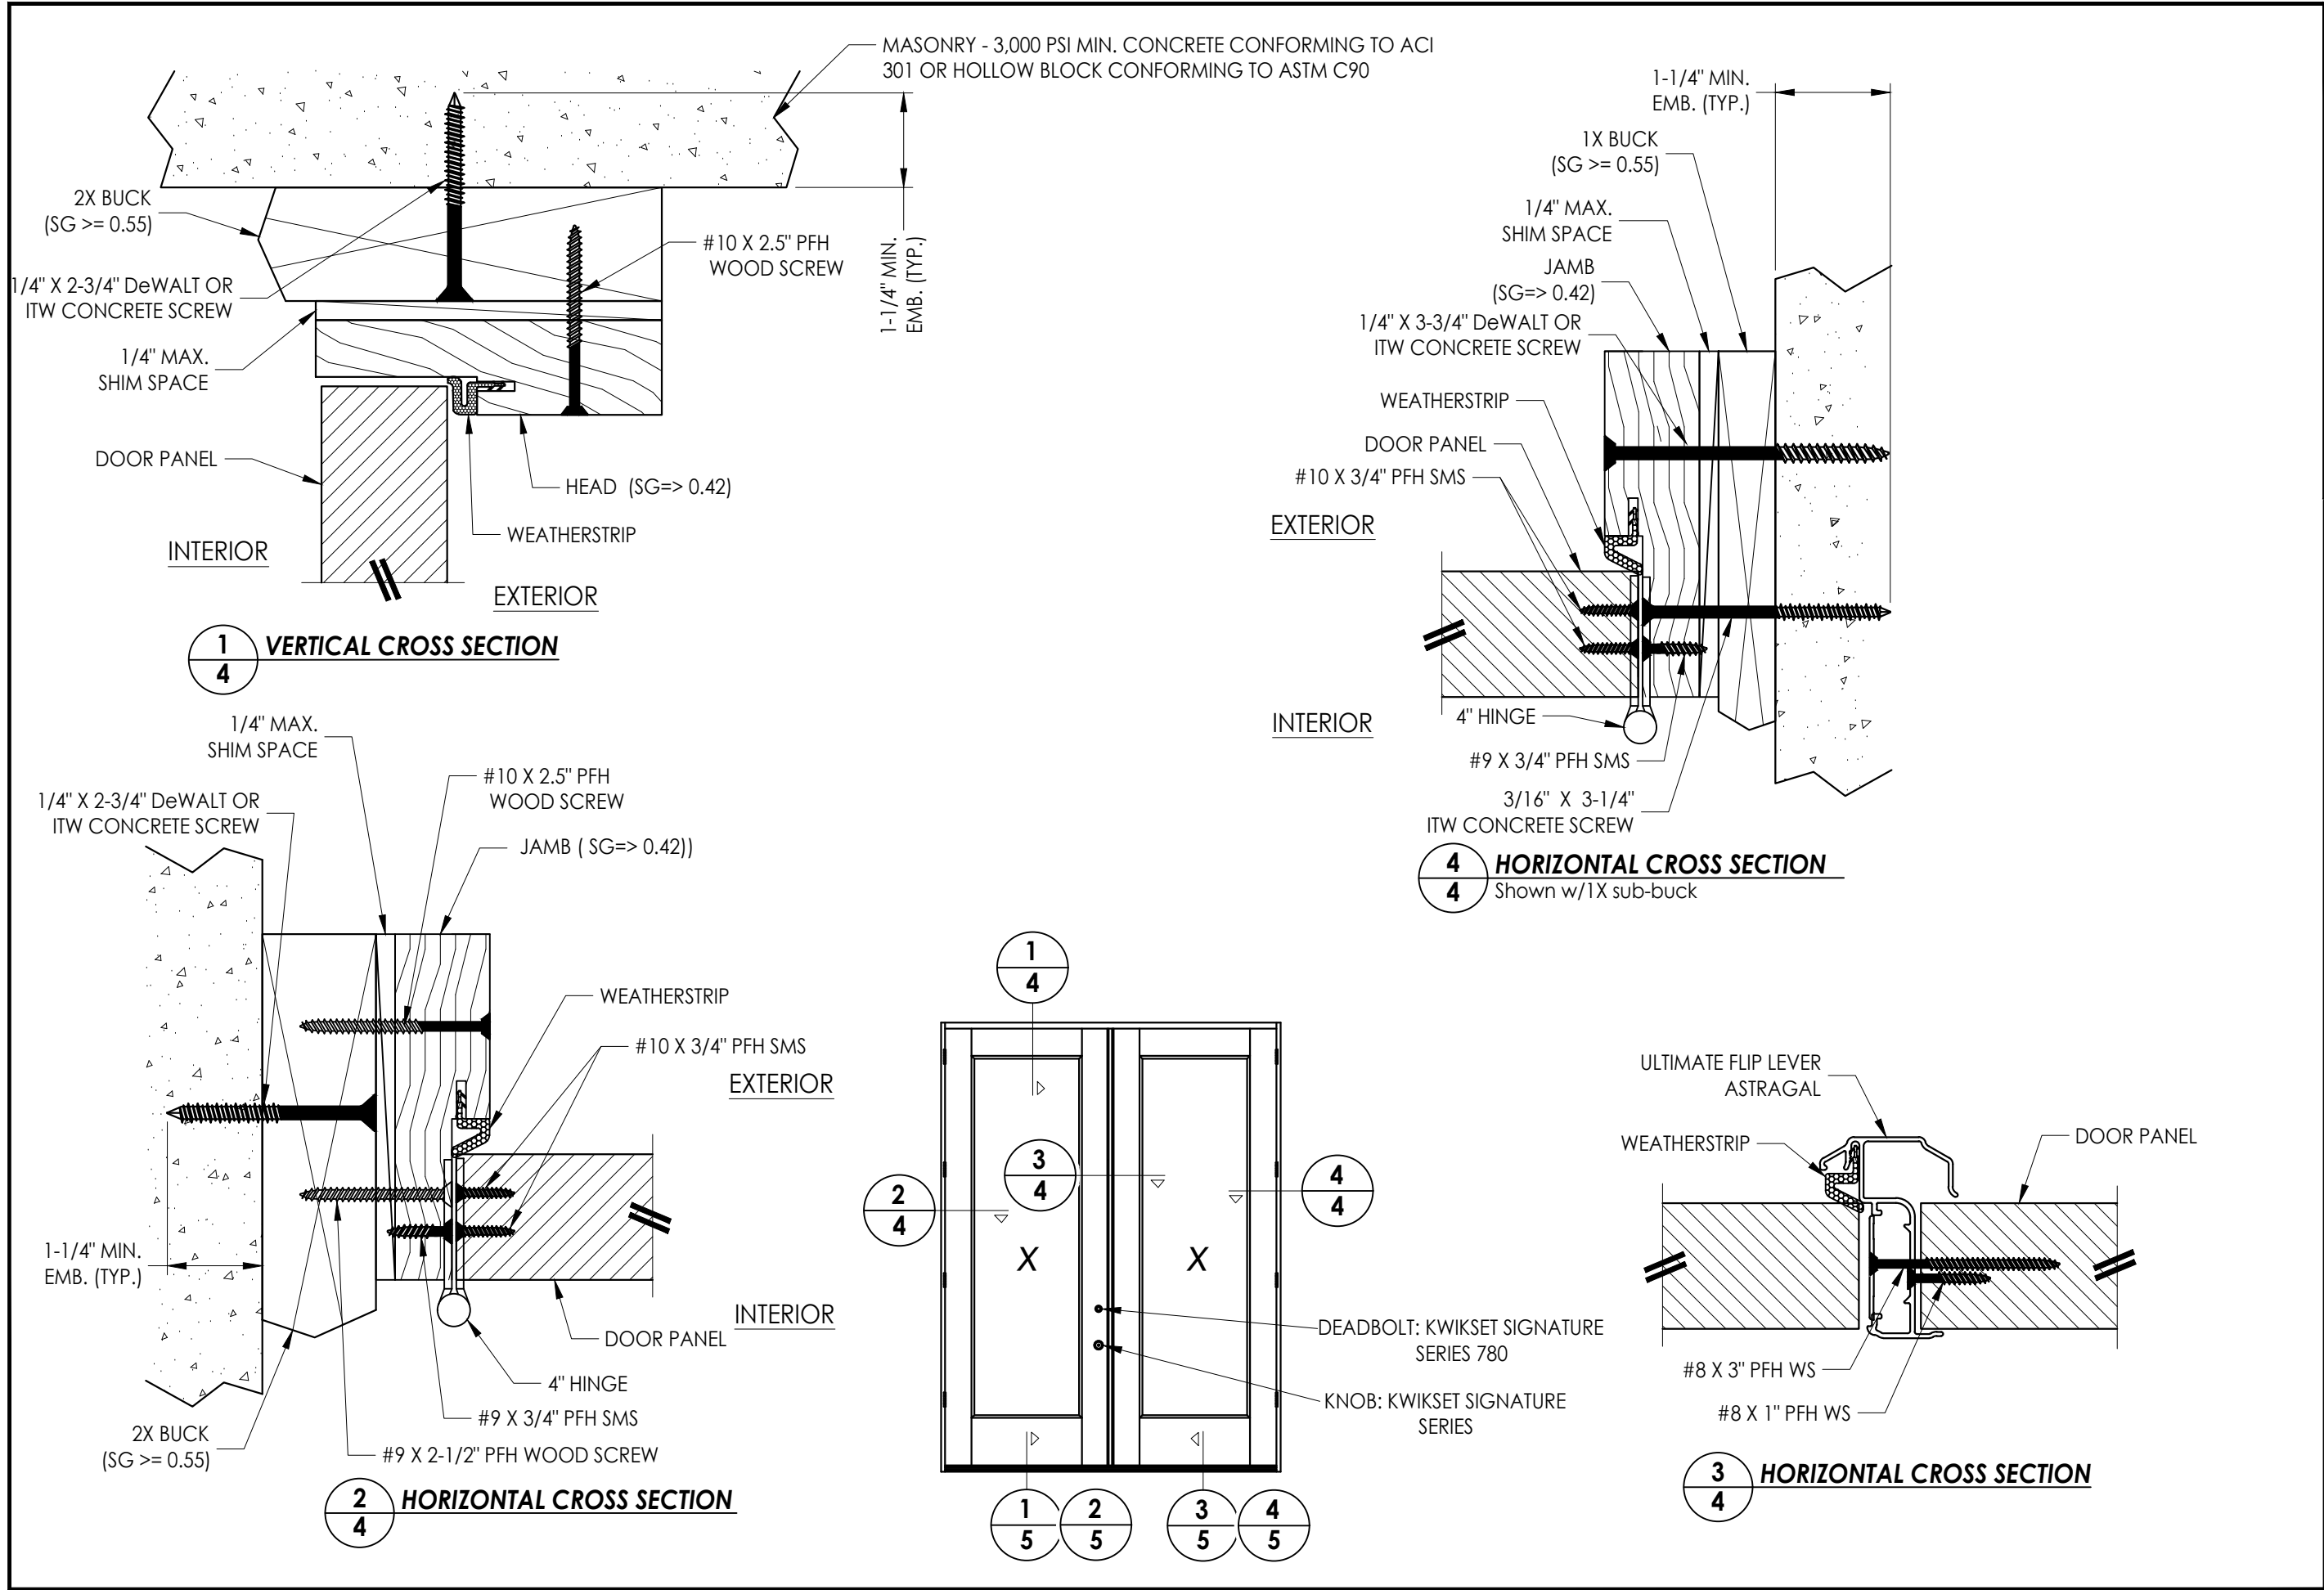

Documents Prepared By:
Lyndon F. Schmidt
P.E. No. 43409


RW
BUILDING CONSULTANTS, INC.
P.O. Box 230, Valrico, FL 33595
Phone No.: 813.659.9197
FBPE Registry No. 9813

PRODUCT: **ENDURA**

OR ASSEMBLY:
HORIZONTAL AND VERTICAL
CROSS SECTIONS

[illegible]

G:\ENDURA\FL-14823 R14\FL-14823.10.14.15.dwg

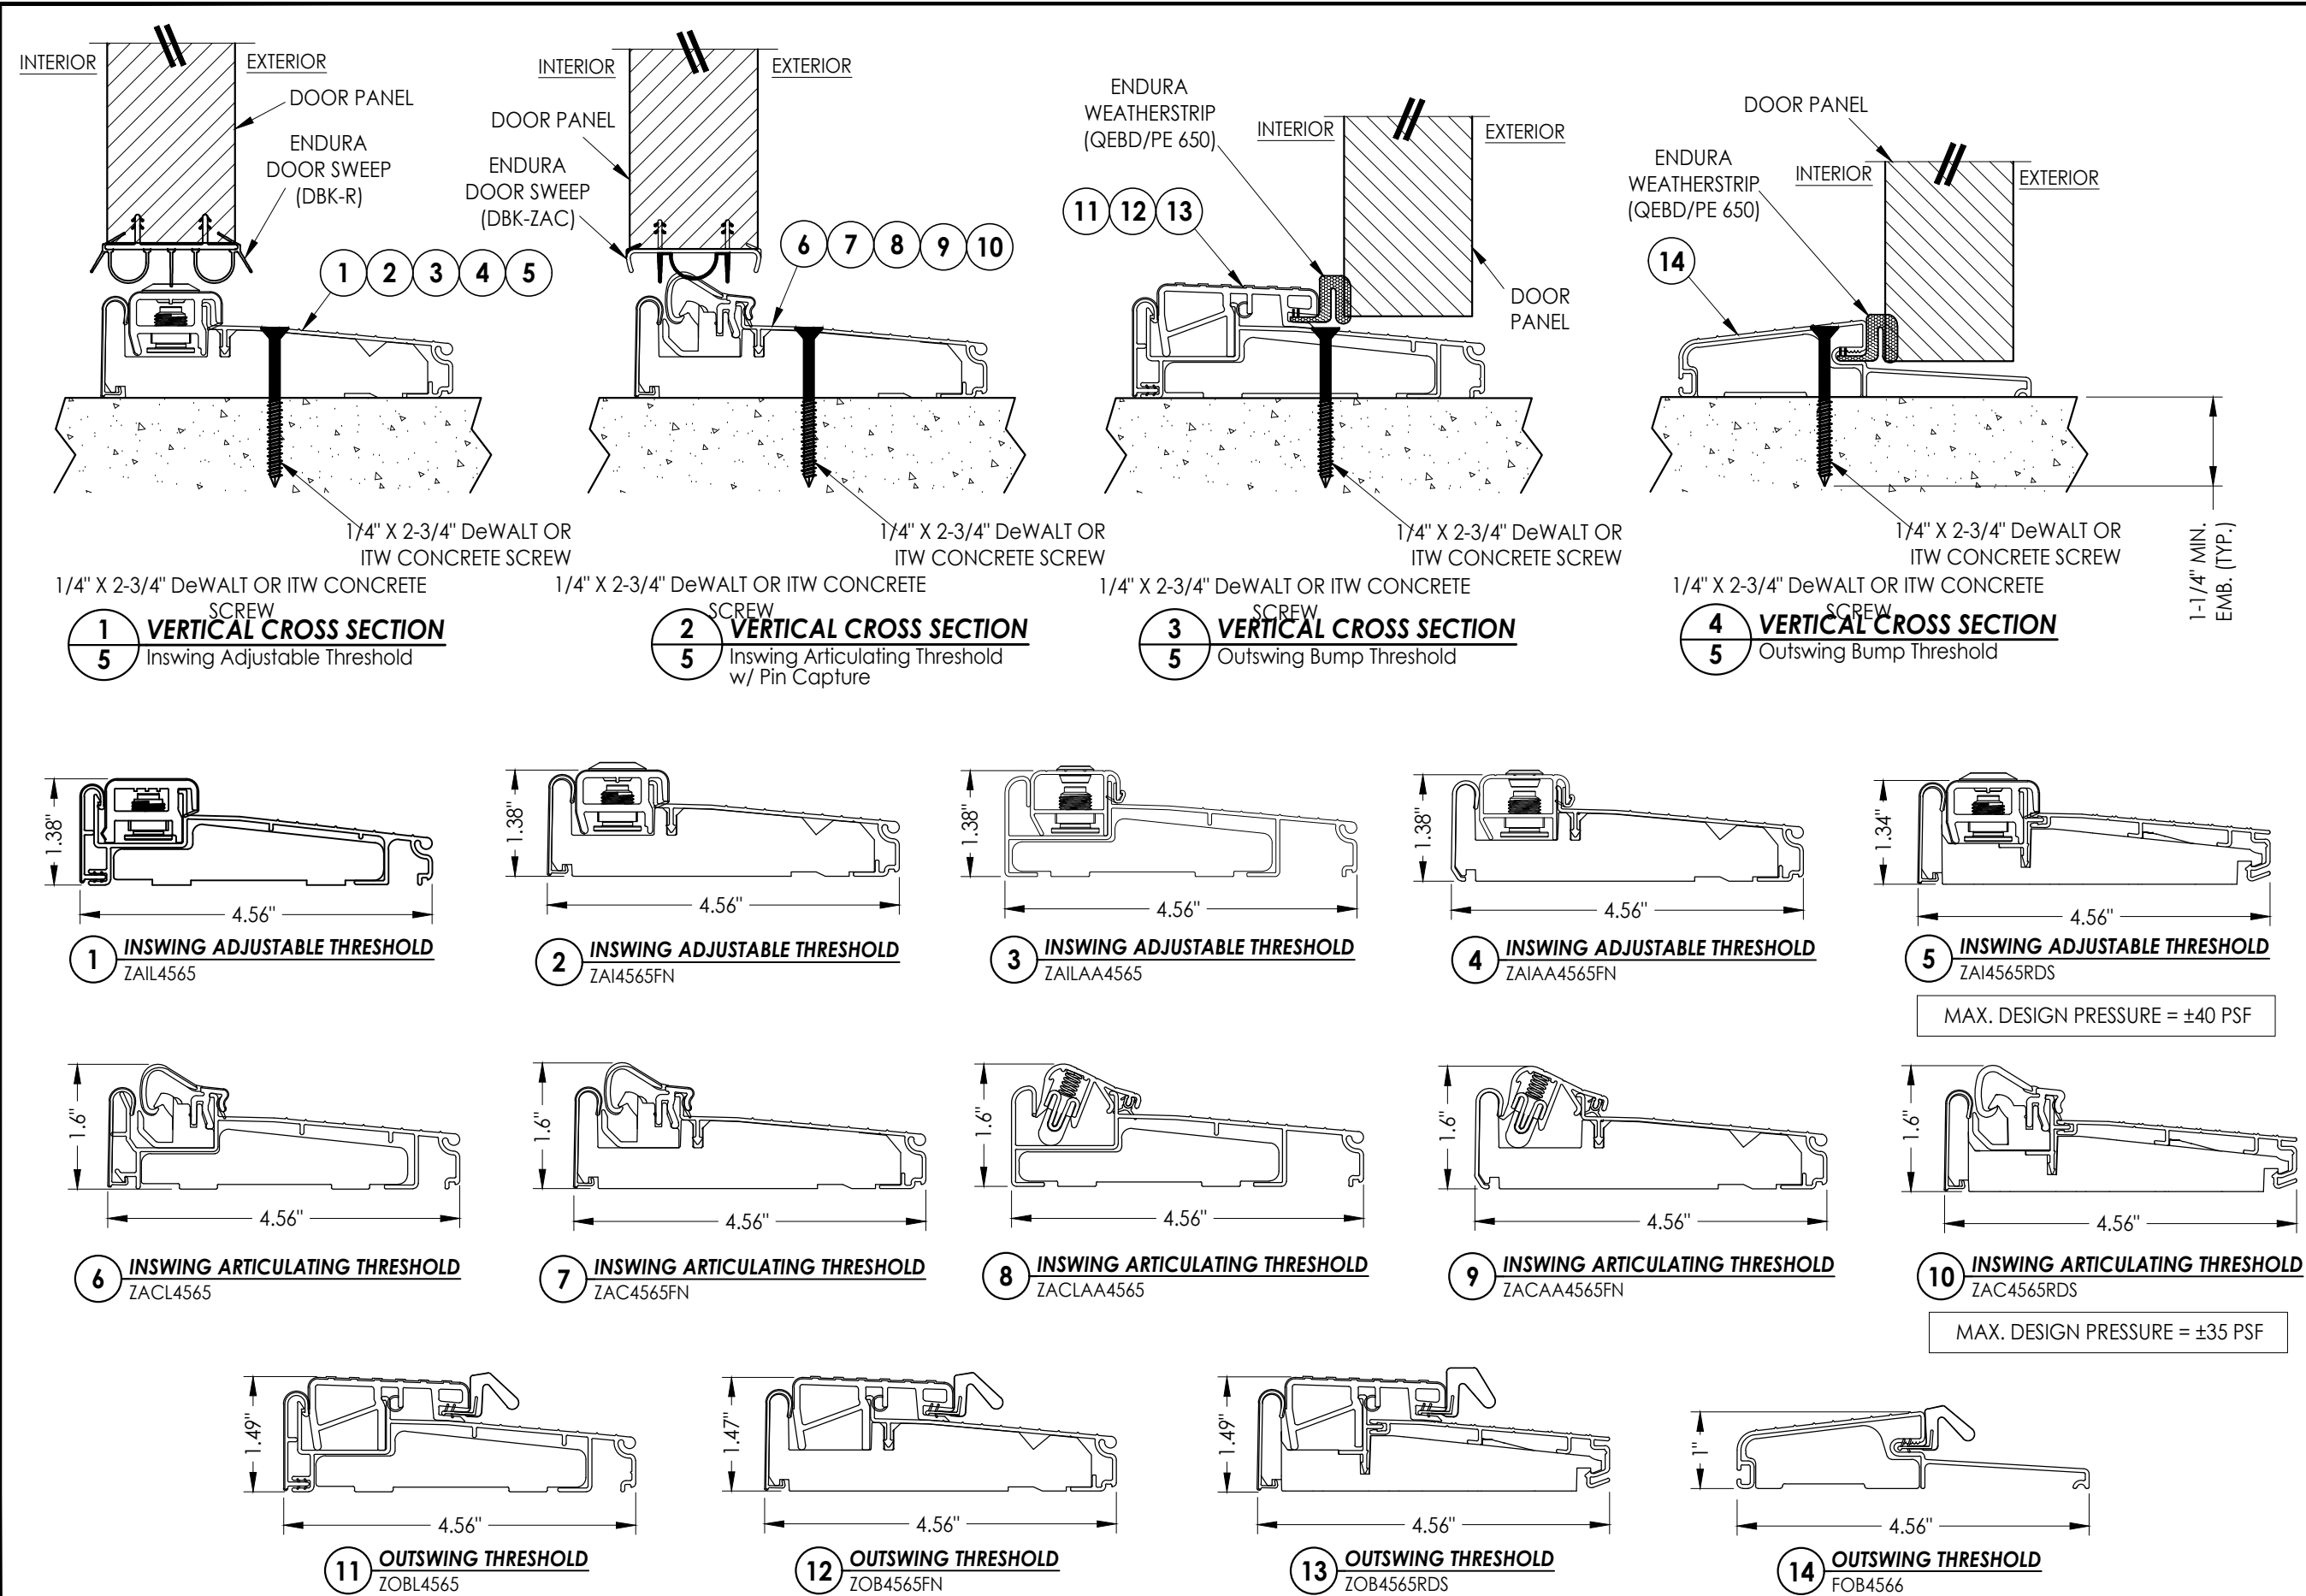

Documents Prepared By: Lyndon F. Schmidt P.E. No. 43409				BUILDING CONSULTANTS, INC. P.O. Box 230, Valrico, FL 33595 Phone No.: 813.659.9197 FBPE Registry No. 9813			
PRODUCT: ENDURA		PART OR ASSEMBLY: THRESHOLD DETAILS					
			LFS				
		9	7/03/26	UPDATE TO 9TH ED. (2026)	FBC		
		8	4/16/24	ADD MODERN ASTRAGAL PROFILE	LFS		
		7	7/07/23	UPDATE TO 8TH ED. (2023)	FBC		
		NO.	DATE		BY		
				REVISIONS			
DATE: 8/30/11							
SCALE: N.T.S.							
DWG. BY: JK							
CHK. BY: LFS							
DRAWING NO.: FL-14823.15							
SHEET 5 OF 6							

