



G:\ENDURA\FL-14823 R14\FL-14823.11-13,16-18.dwg



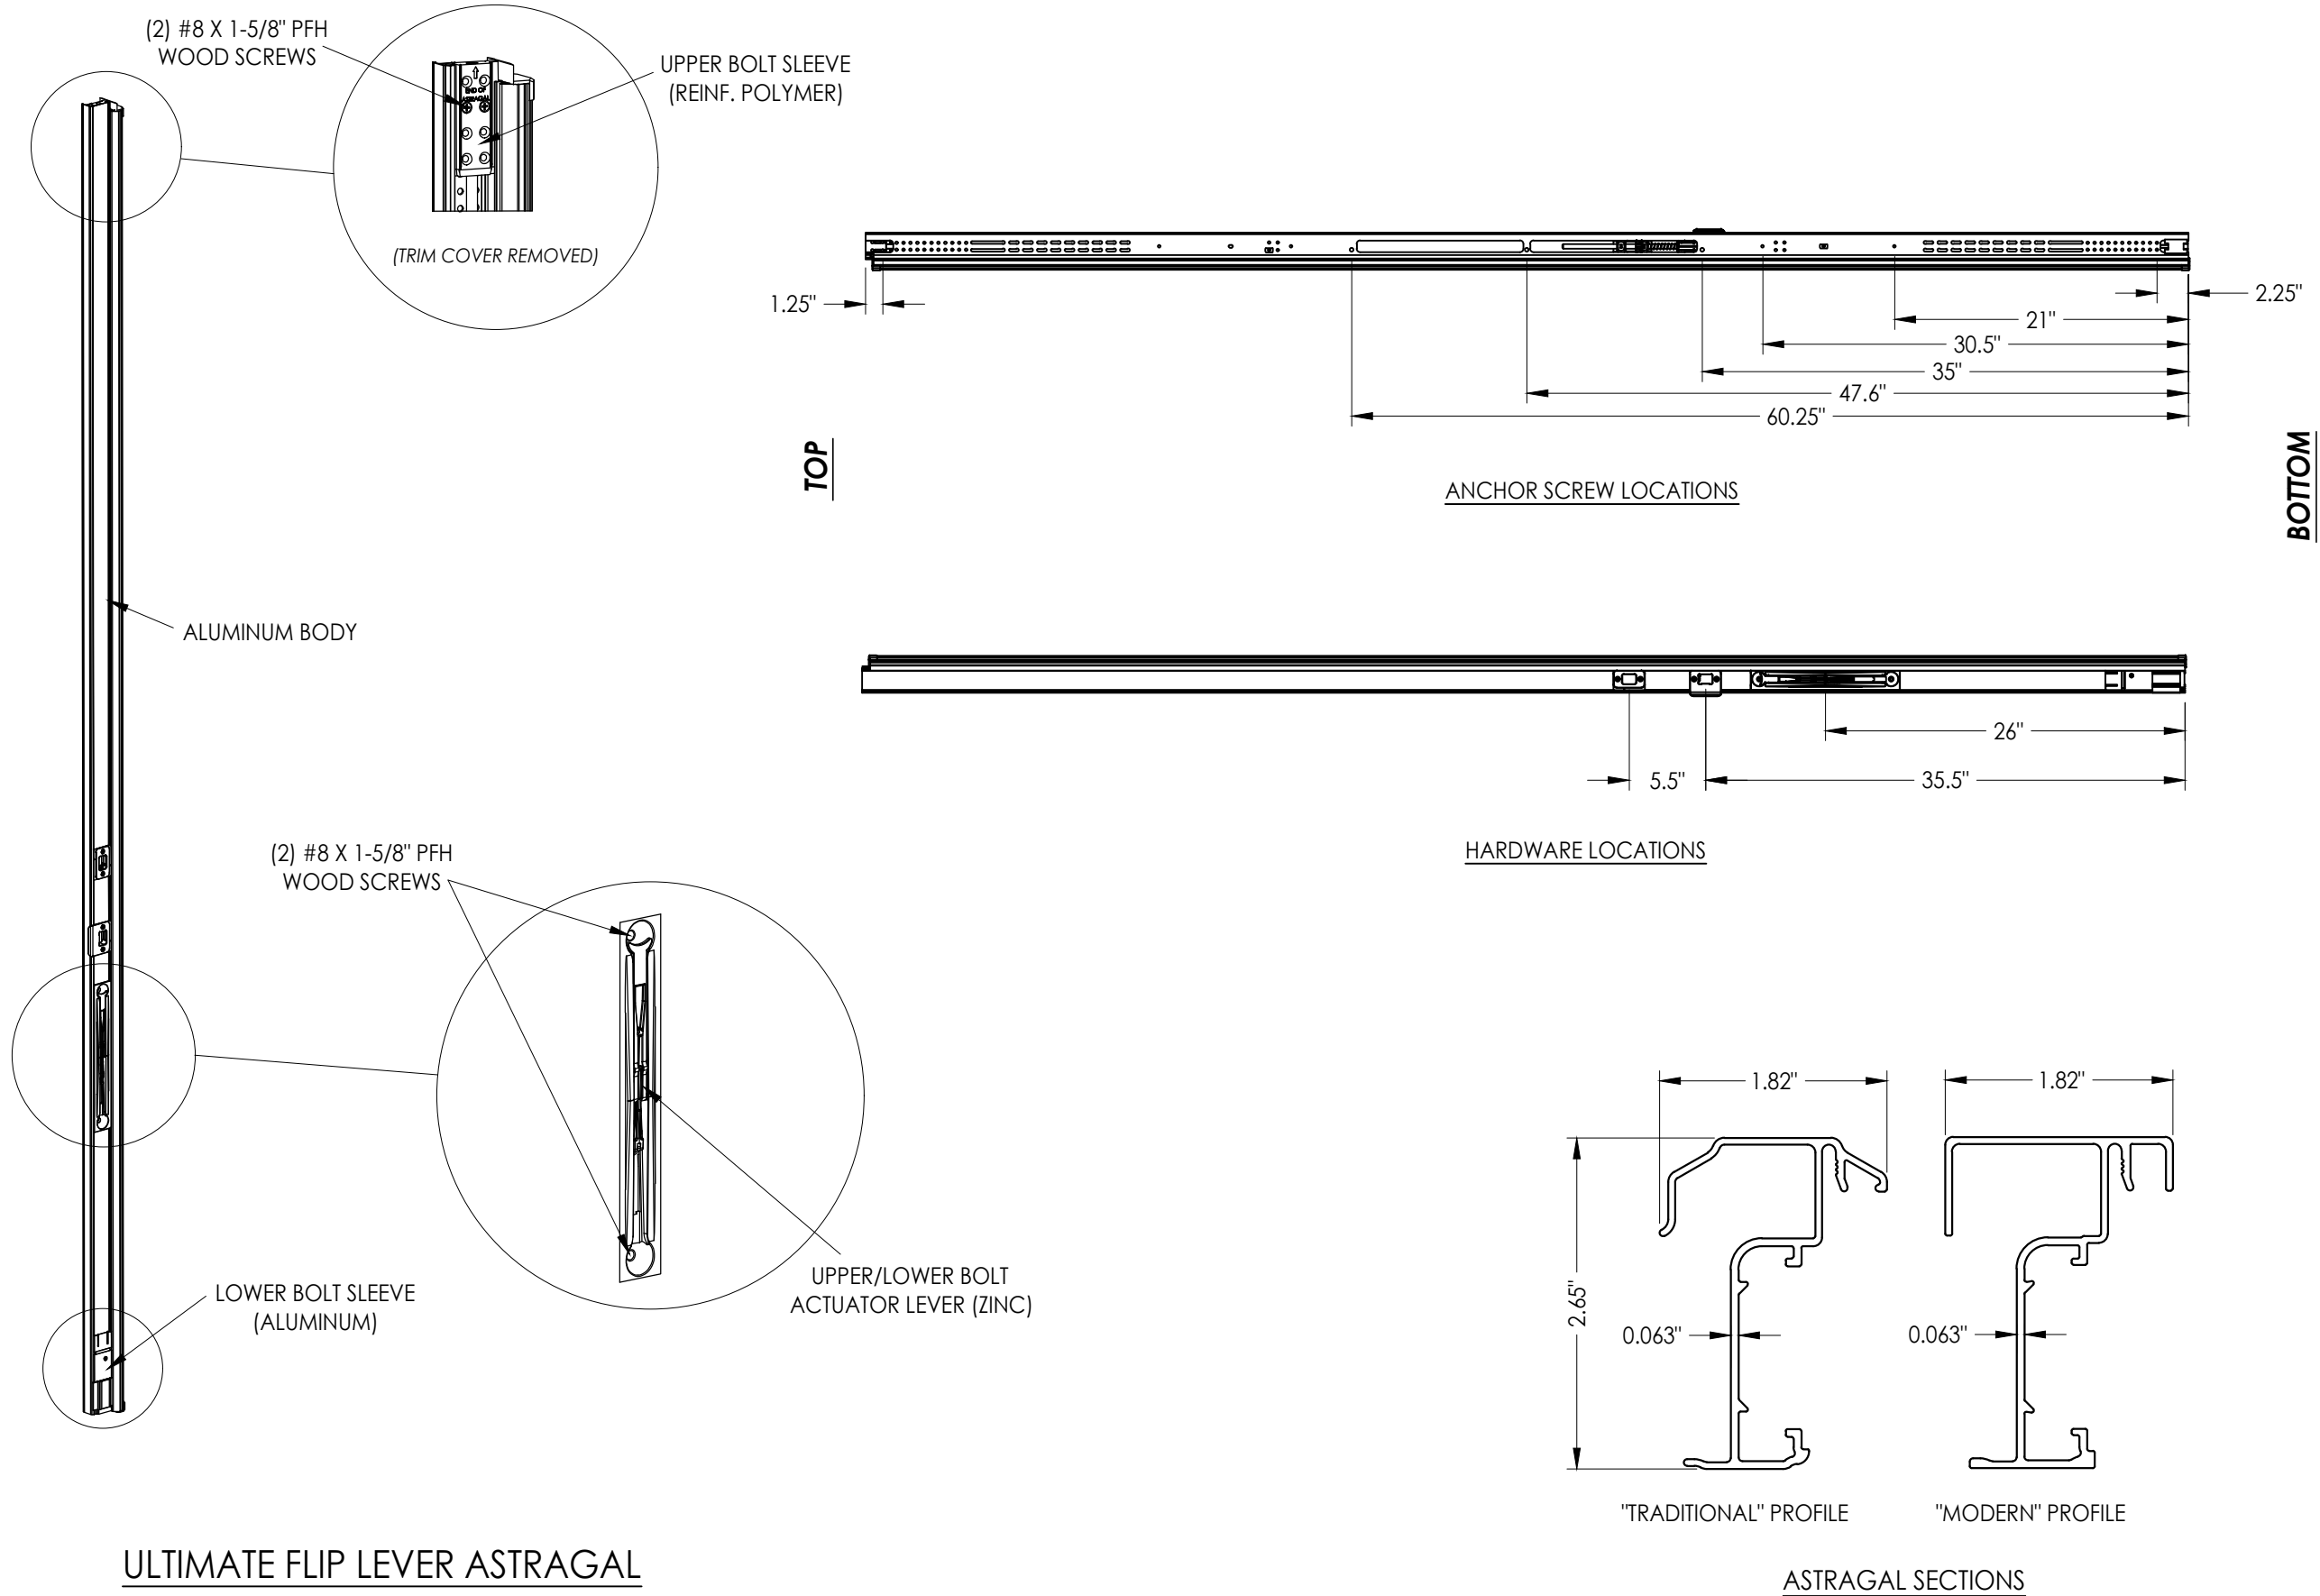


Documents Prepared By: Lyndon F. Schmidt P.E. No. 43409										<i>RW</i> BUILDING CONSULTANTS, INC. P.O. Box 230, Valrico, FL 33595 Phone No.: 813.659.9197 FBPE Registry No. 9813	
PRODUCT: ENDURA										PART OR ASSEMBLY: ASTRAGAL DETAILS	

G:\ENDURA\FL-14823 R14\FL-14823.11-13,16-18.dwg

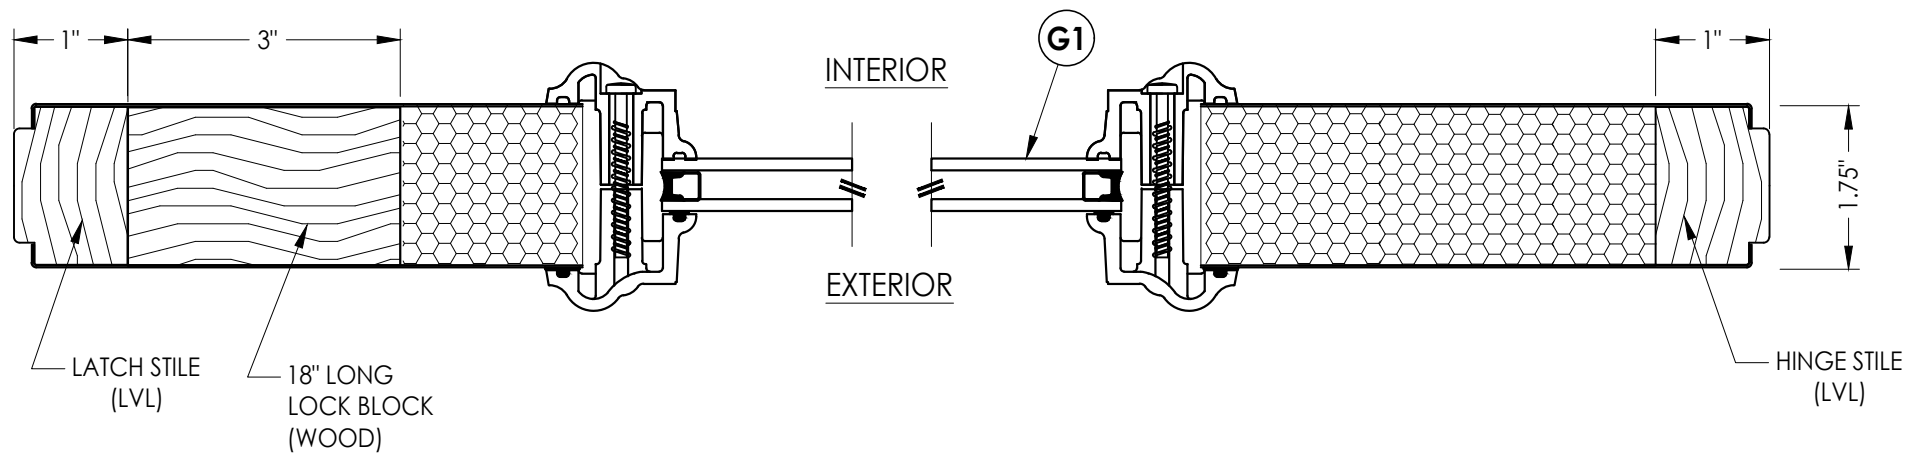


1
3 HORIZONTAL CROSS SECTION

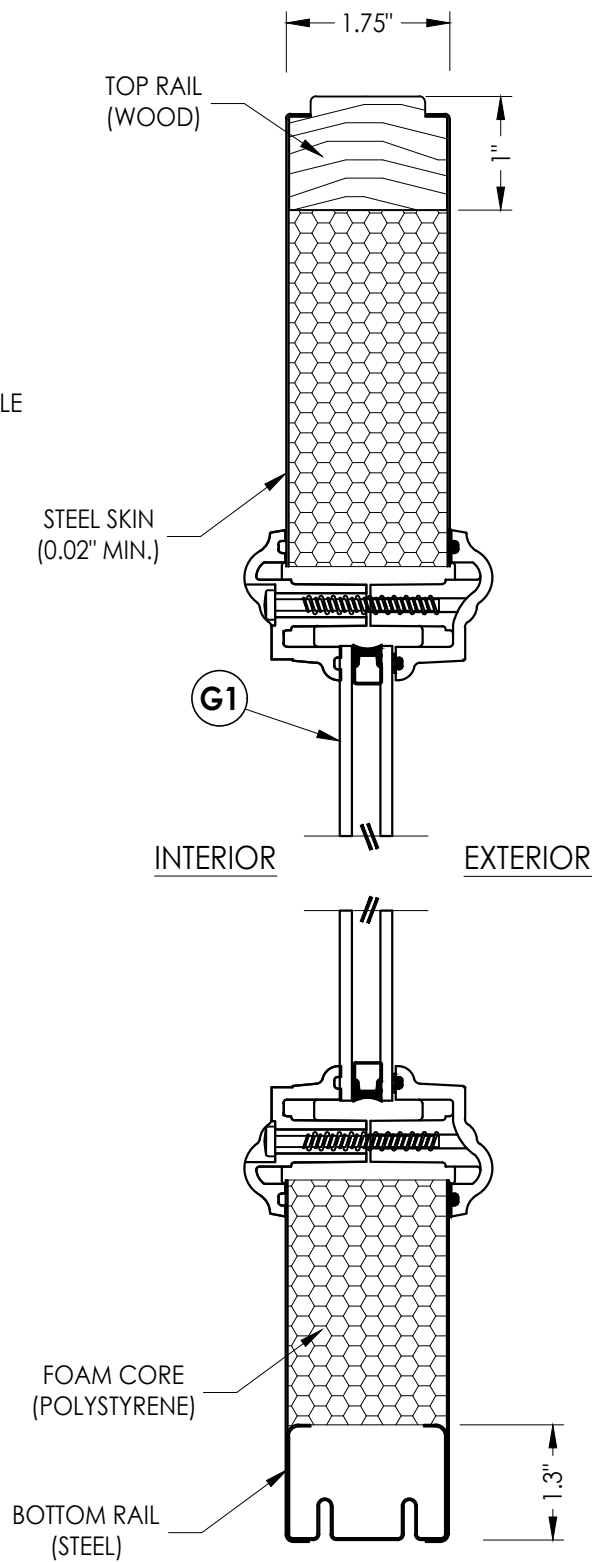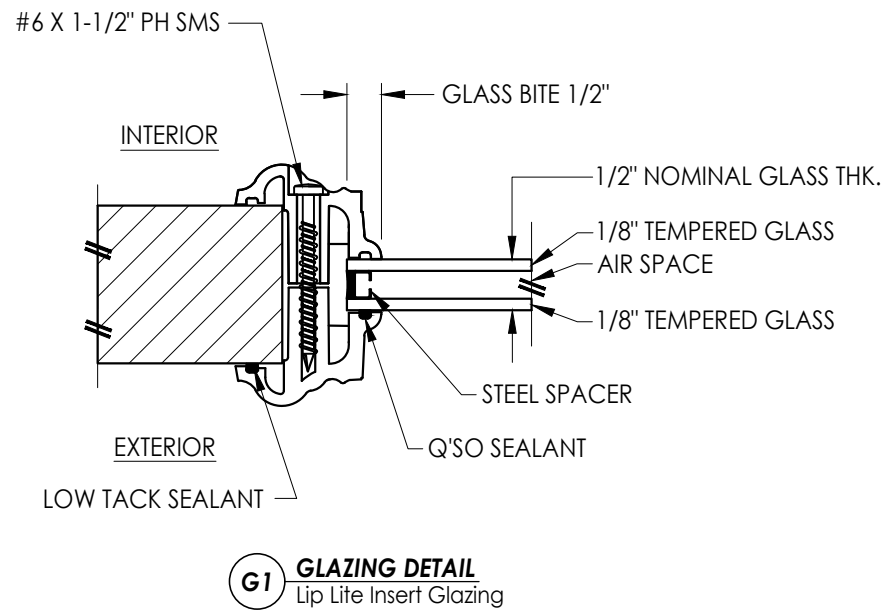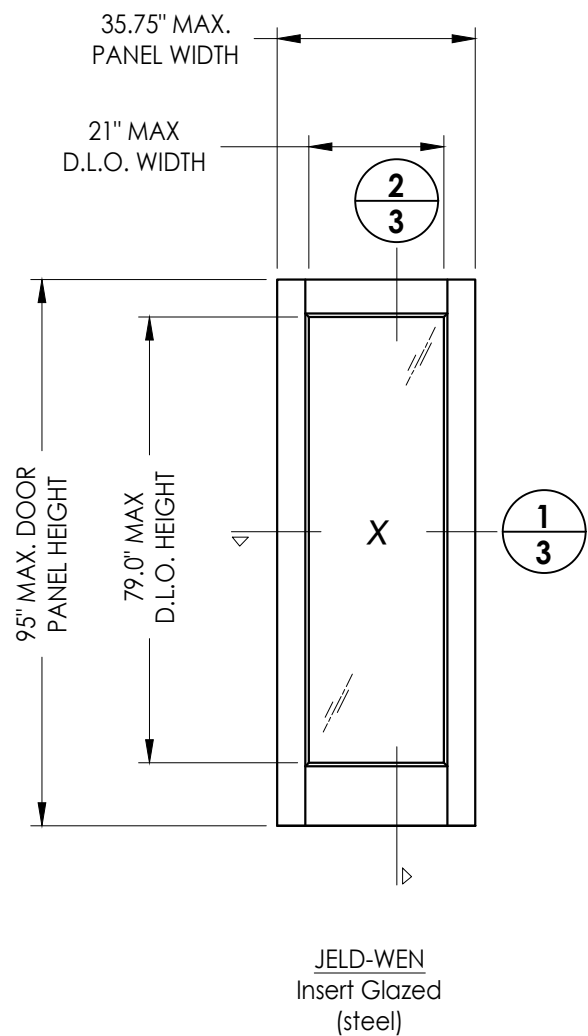

2
3 VERTICAL CROSS SECTION


Documents Prepared By: Lyndon F. Schmidt P.E. No. 43409				BUILDING CONSULTANTS, INC. P.O. Box 230, Valrico, FL 33595 Phone No.: 813.659.9197 FBPE Registry No. 9813			
PRODUCT: ENDURA				PART OR ASSEMBLY: DOOR PANEL DETAILS & GLAZING DETAIL			
				8	7/03/26	UPDATE TO 9TH ED. (2026) FBC	LFS
				7	4/16/24	ADD MODERN ASTRAGAL PROFILE	LFS
				6	7/07/23	UPDATE TO 8TH ED. (2023) FBC	LFS
				NO.	DATE		BY
				REVISIONS			
DATE: 8/30/11							
SCALE: N.T.S.							
DWG. BY: JK							
CHK. BY: LFS							
DRAWING NO.: FL-14823.17							
SHEET 3 OF 6							

G:\ENDURA\FL-14823 R14\FL-14823.11-13,16-18.dwg






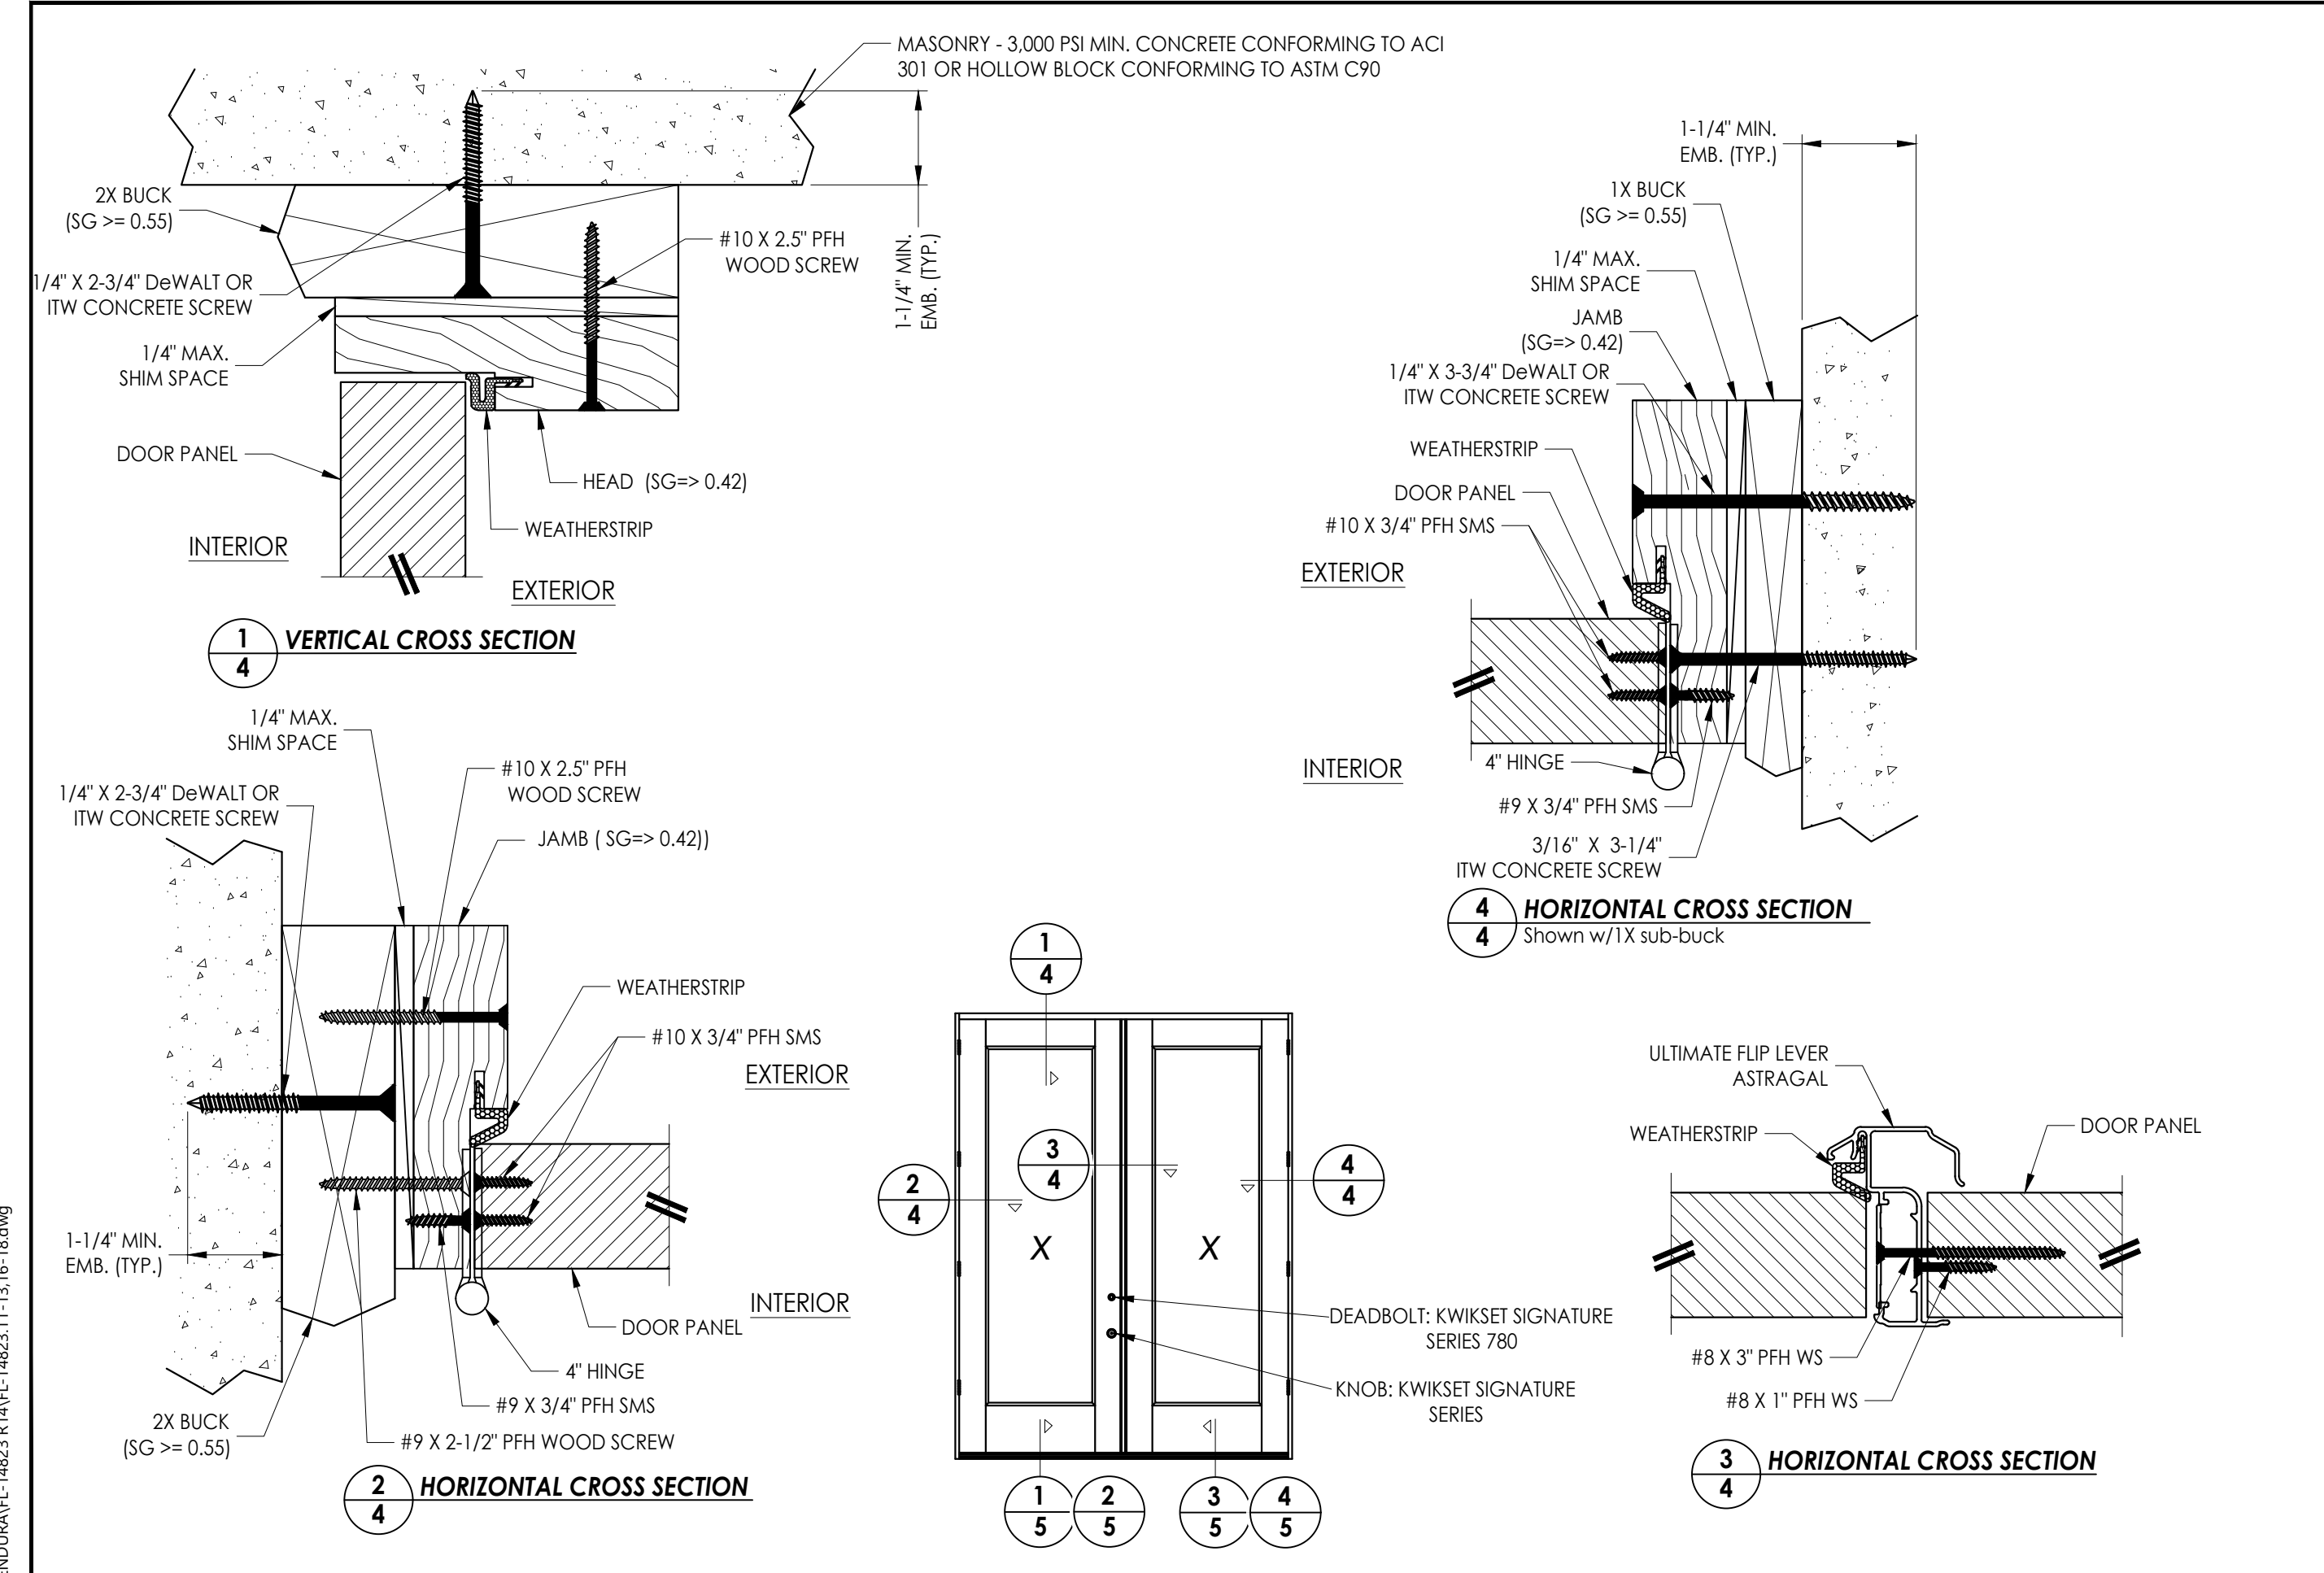


Documents Prepared By: Lyndon F. Schmidt P.E. No. 43409		BUILDING CONSULTANTS, INC. P.O. Box 230, Valrico, FL 33595 Phone No.: 813.659.9197 FBPE Registry No. 9813	
PRODUCT:	ENDURA	PART OR ASSEMBLY: HORIZONTAL AND VERTICAL CROSS SECTIONS	
		REVISIONS	
		8	7/03/26 UPDATE TO 9TH ED. (2026) FBC LFS
		7	4/16/24 ADD MODERN ASTRAGAL PROFILE LFS
		6	7/07/23 UPDATE TO 8TH ED. (2023) FBC LFS
		NO.	DATE
		DATE	BY
DATE: 8/30/11			
SCALE: N.T.S.			
DWG. BY: JK			
CHK. BY: LFS			
DRAWING NO.: FL-14823.17			
SHEET 4 OF 6			

G:\ENDURA\FL-14823 R14\FL-14823.11-13,16-18.dwg

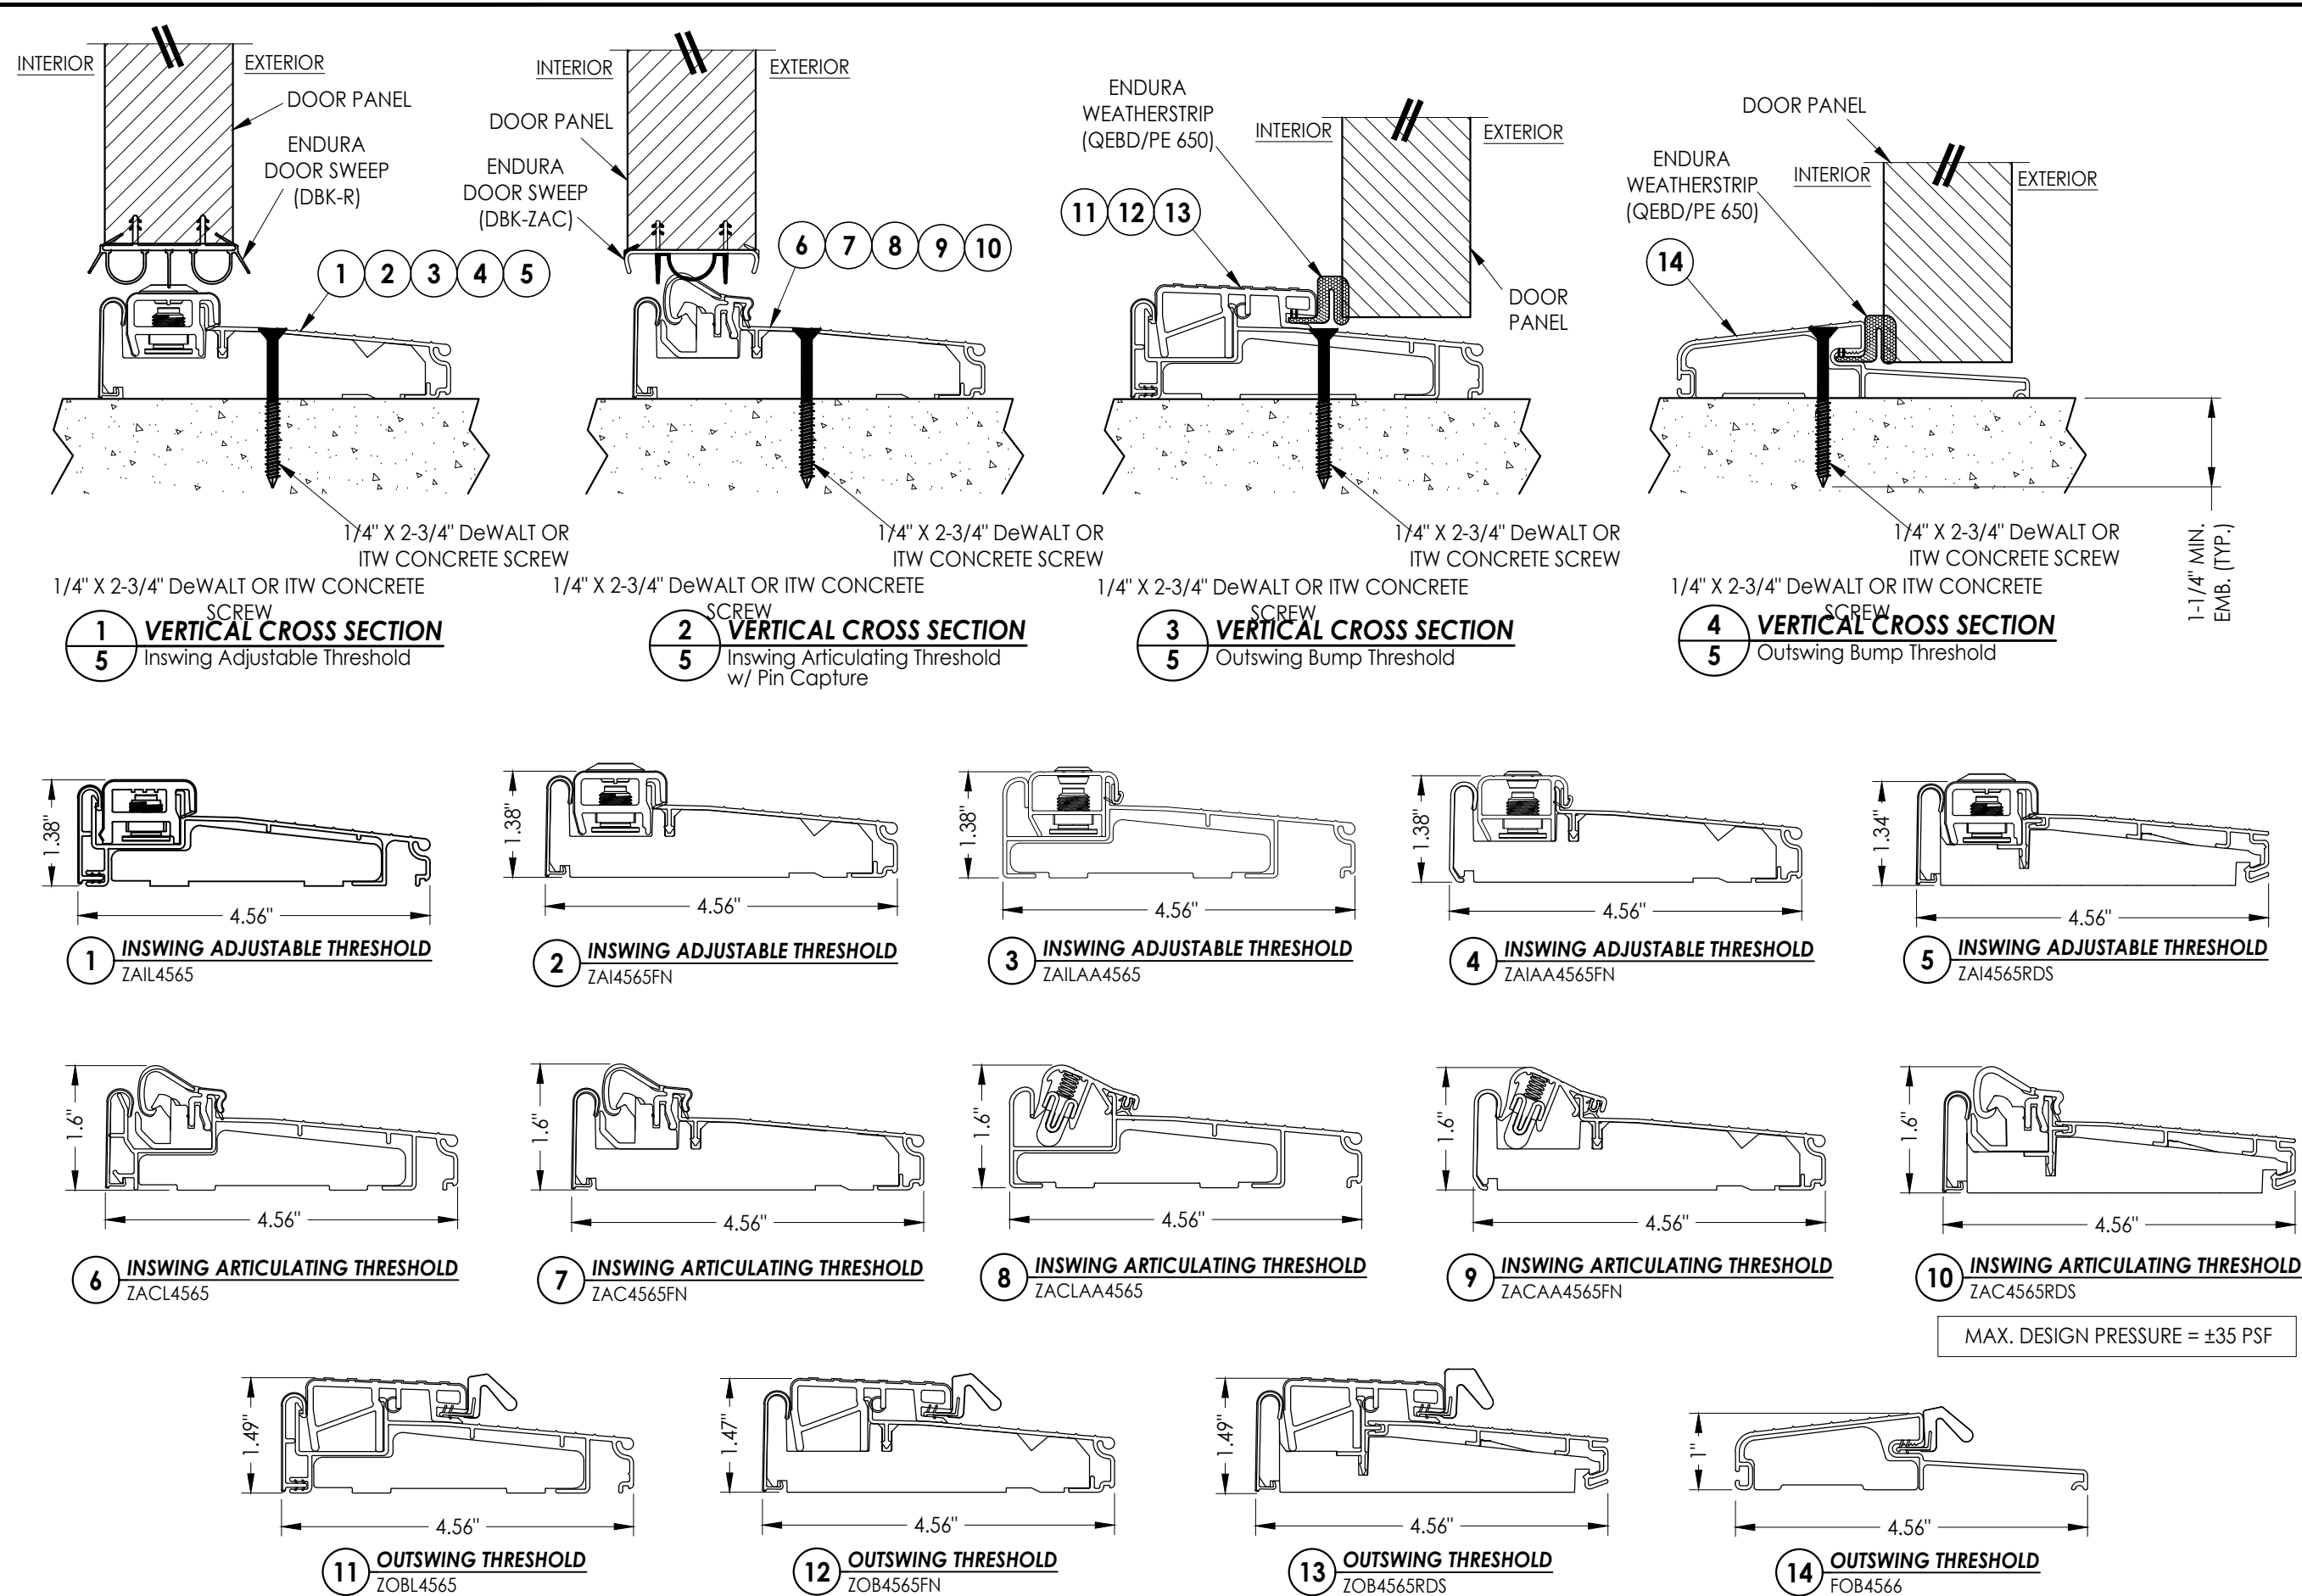

Documents Prepared By: Lyndon F. Schmidt P.E. No. 43409		BUILDING CONSULTANTS, INC. P.O. Box 230, Valrico, FL 33595 Phone No.: 813.659.9197 FBPE Registry No. 9813	
PRODUCT: ENDURA		PART OR ASSEMBLY: THRESHOLD DETAILS	
8	7/03/26	UPDATE TO 9TH ED. (2026) FBC	LFS
7	4/16/24	ADD MODERN ASTRAGAL PROFILE	LFS
6	7/07/23	UPDATE TO 8TH ED. (2023) FBC	LFS
NO.	DATE		BY
REVISIONS			
DATE: 8/30/11			
SCALE: N.T.S.			
DWG. BY: JK			
CHK. BY: LFS			
DRAWING NO.: FL-14823.17			
SHEET 5 OF 6			

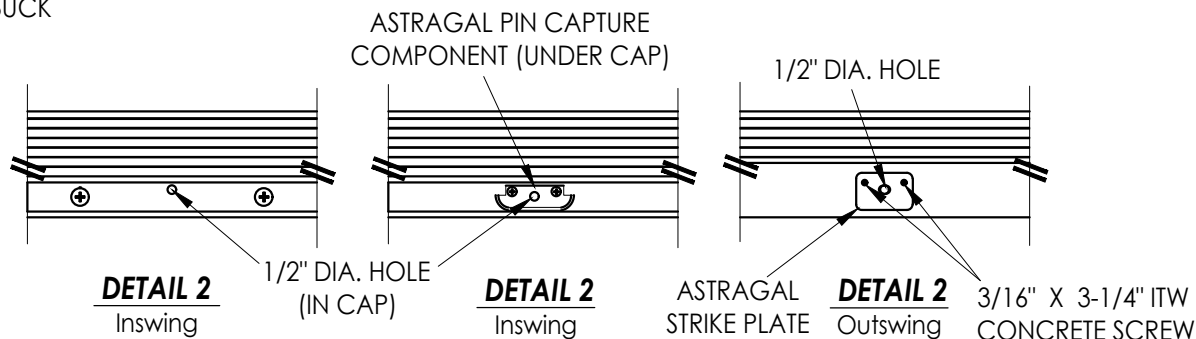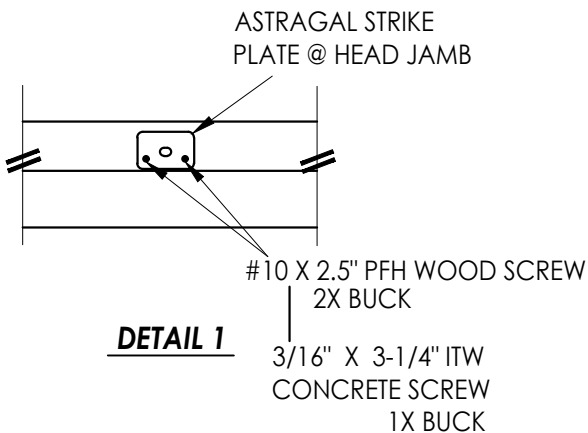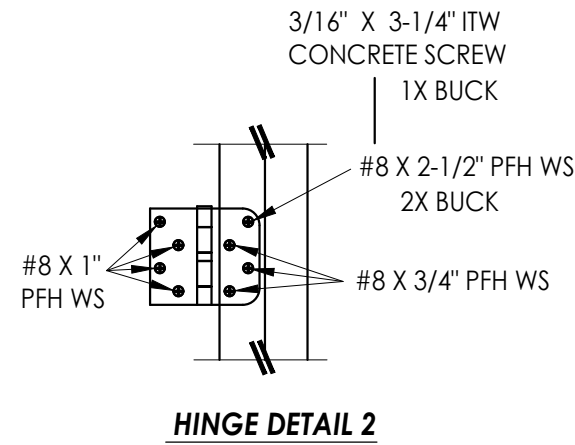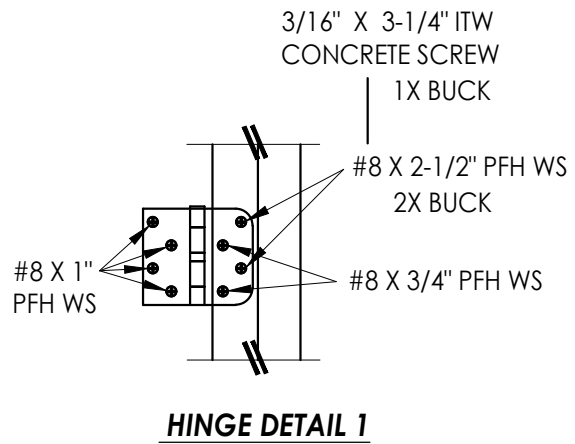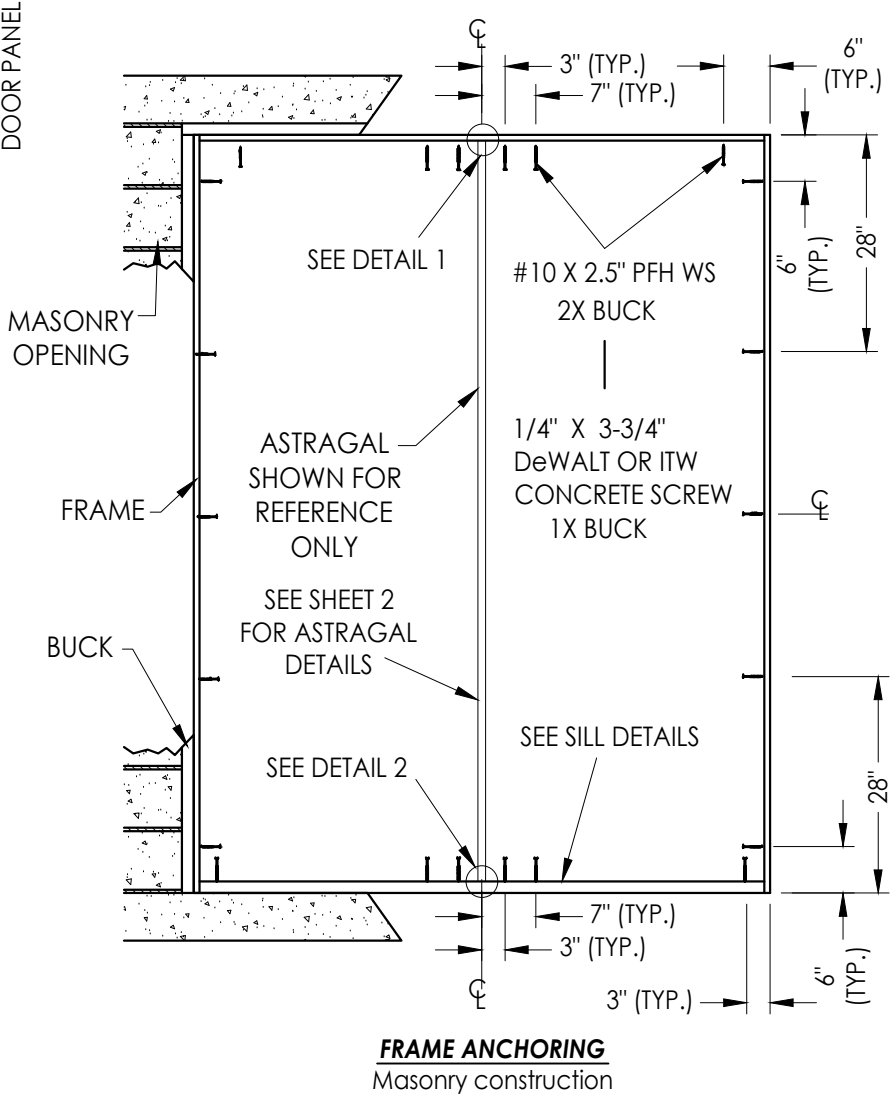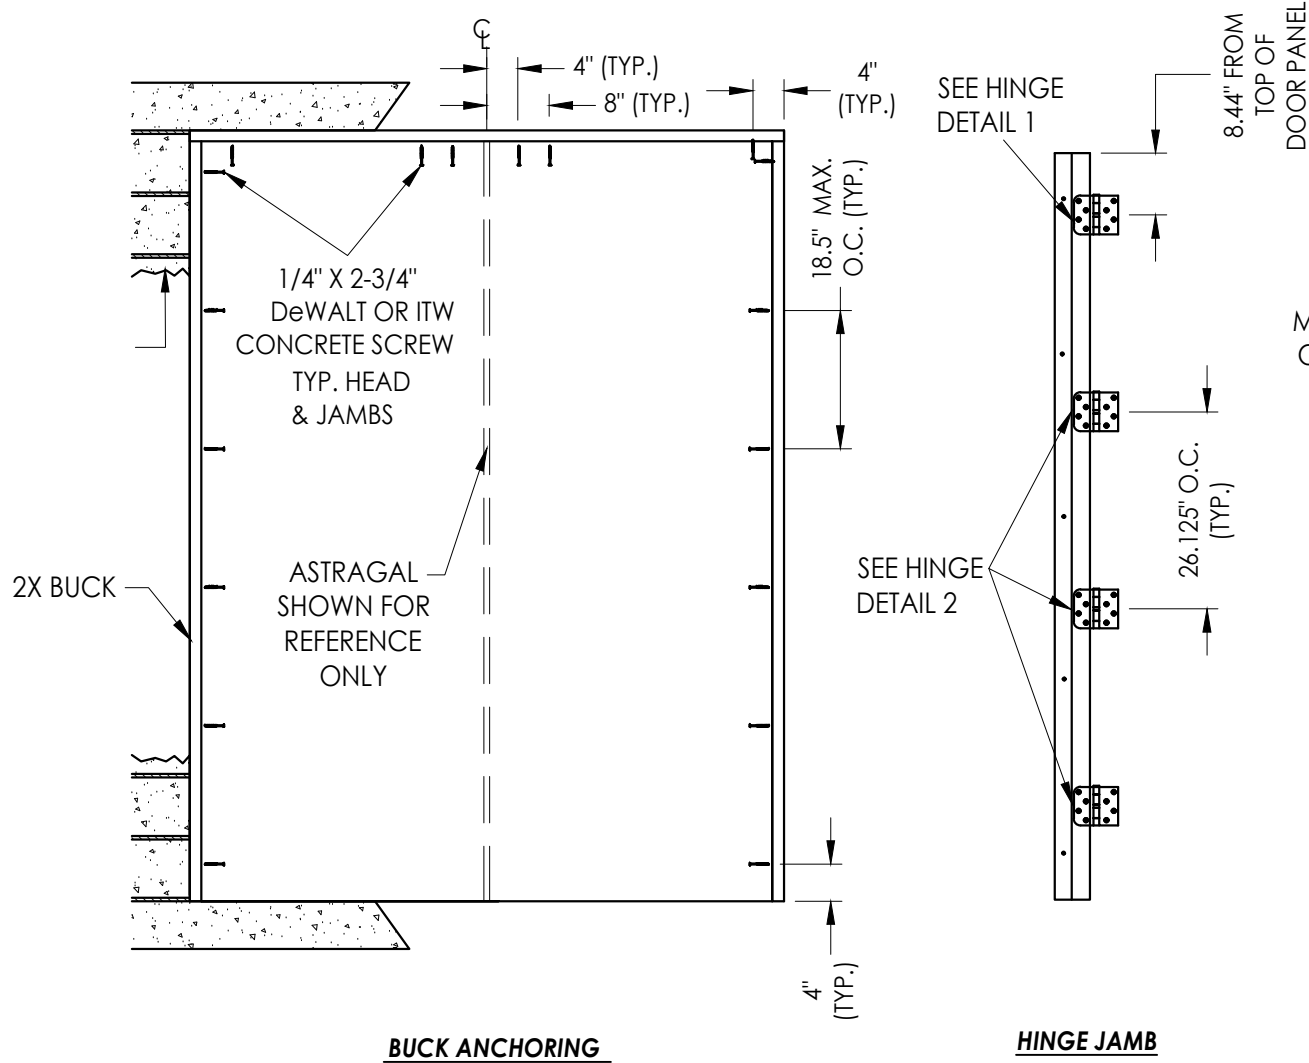

CORROSION RESISTANCE - SALTWATER ENVIRONMENT

Fasteners & connectors in areas within 3000 ft (914 m) of a saltwater coastline shall comply with FBC Sections 1711.1 or R332.1.

- CONCRETE ANCHOR NOTES:**
- Concrete anchor locations at the corners may be adjusted to maintain the min. edge distance to mortar joints.
 - Concrete anchor locations noted as "MAX. ON CENTER" must be adjusted to maintain the min. edge distance to mortar joints, additional concrete anchors may be required to ensure the "MAX. ON CENTER" dimension are not exceeded.
 - Concrete anchor table:

ANCHOR TYPE	ANCHOR SIZE	MIN. EMBEDMENT	MIN. CLEARANCE TO MASONRY EDGE	MIN. CLEARANCE TO ADJACENT ANCHOR
ITW TAPCON®	3/16"	1-1/4"	3"	1-1/2"
	1/4"	1-1/4"	2"	4"
DeWALT ULTRACON®	1/4"	1-1/4"	1"	4"

- WOOD SCREW INSTALLATION NOTES:**
- Maintain a minimum 5/8" edge distance, 1" end distance, & 1" o.c. spacing of wood screws to prevent the splitting of wood.

Documents Prepared By:
Lyndon F. Schmidt
P.E. No. 43409

ENDURA

PRODUCT:

RW
BUILDING CONSULTANTS, INC.
P.O. Box 230, Valrico, FL 33595
Phone No.: 813.659.9197
FBPE Registry No. 9813

PART OR ASSEMBLY:
BUCK & FRAME ANCHORING

REVISIONS

8	7/03/26	UPDATE TO 9TH ED. (2026) FBC	LFS
7	4/16/24	ADD MODERN ASTRAGAL PROFILE	LFS
6	7/07/23	UPDATE TO 8TH ED. (2023) FBC	LFS
	NO.	DATE	BY

DATE: 8/30/11

SCALE: N.T.S.

DWG. BY: JK

CHK. BY: LFS

DRAWING NO.: FL-14823.17

SHEET 6 OF 6