



G:\ENDURA\FL-14823 R14\FL-14823.11-13,16-18.dwg

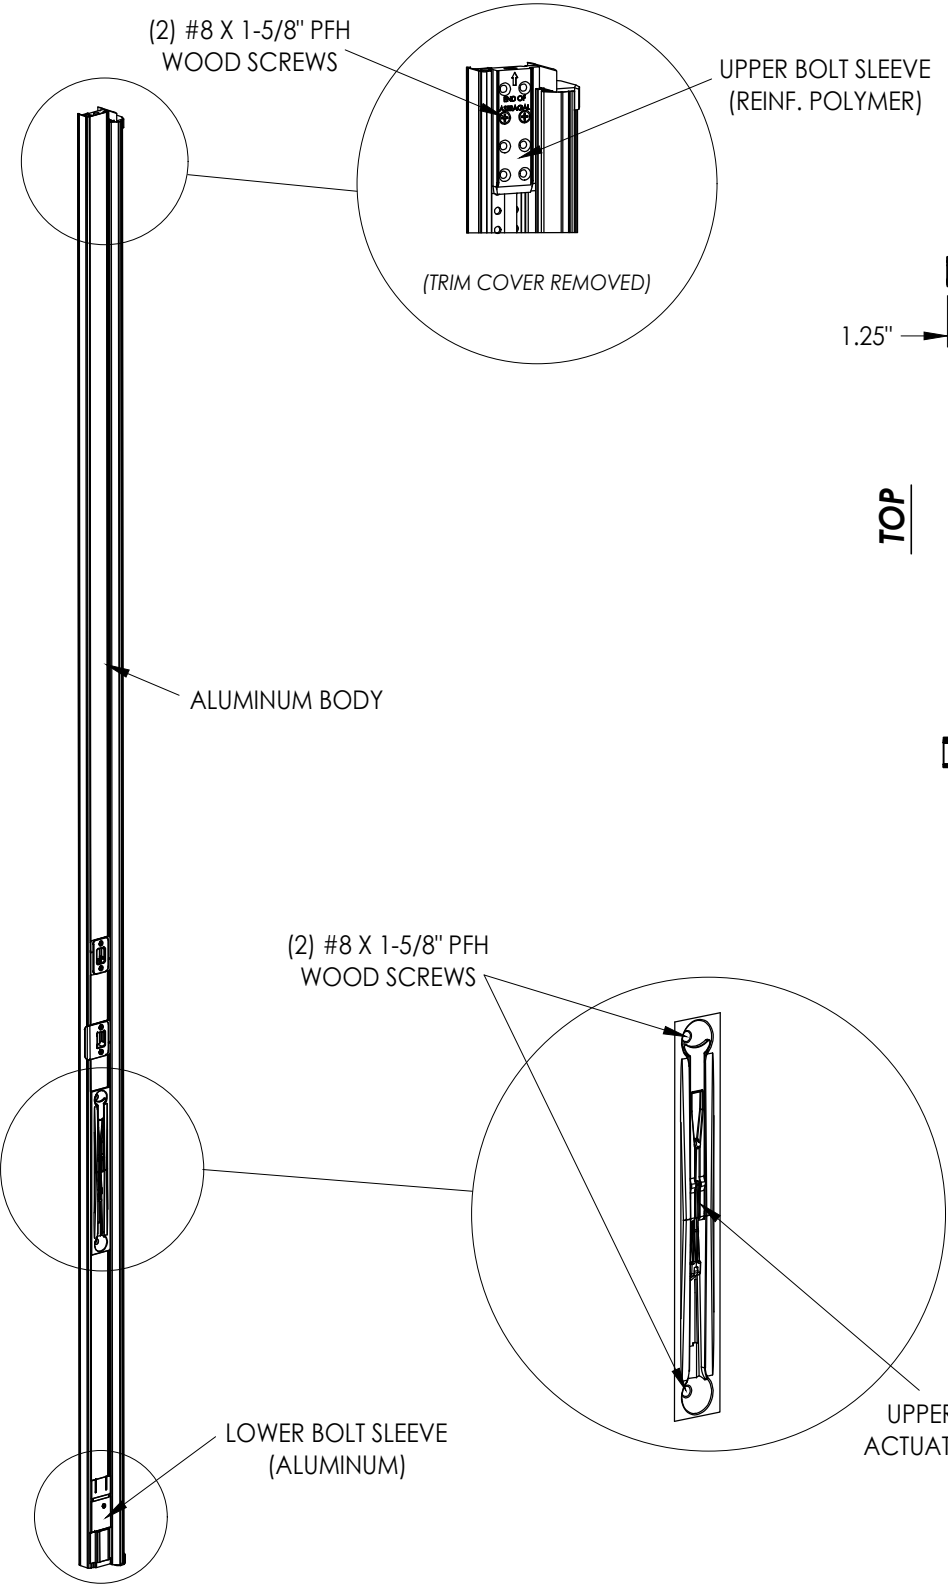


ULTIMATE FLIP LEVER ASTRAGAL

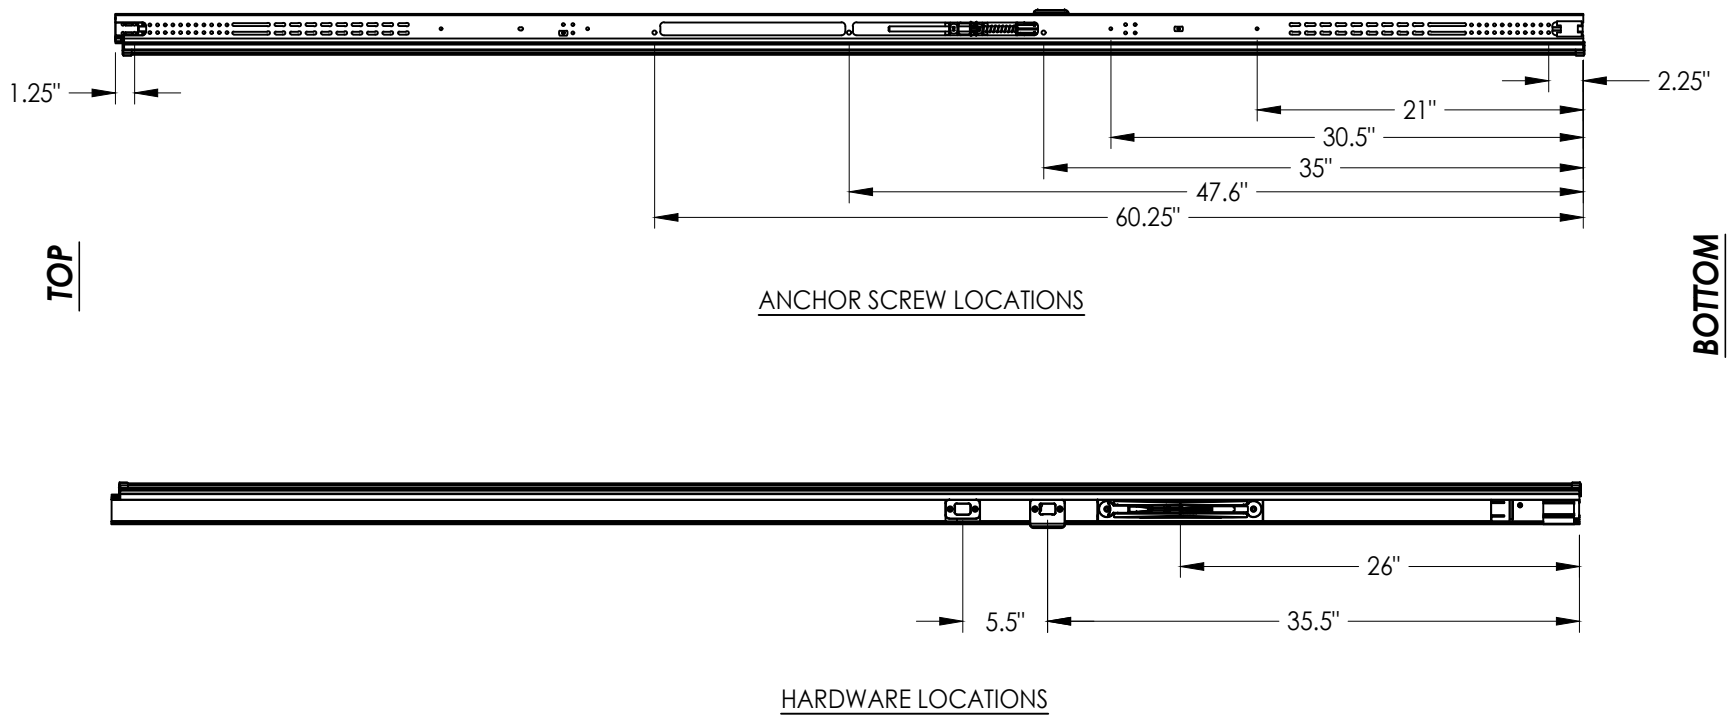

ANCHOR SCREW LOCATIONS

HARDWARE LOCATIONS

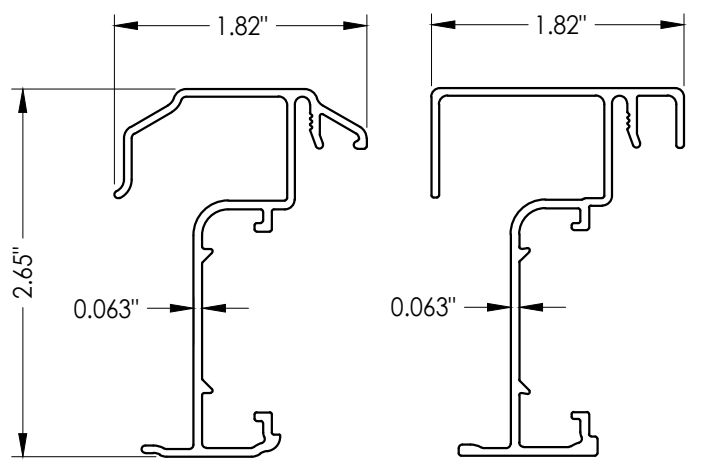


"TRADITIONAL" PROFILE "MODERN" PROFILE



ASTRAGAL SECTIONS

Documents Prepared By: Lyndon F. Schmidt P.E. No. 43409		BUILDING CONSULTANTS, INC. P.O. Box 230, Valrico, FL 33595 Phone No.: 813.659.9197 FBPE Registry No. 9813	
PRODUCT: ENDURA		PART OR ASSEMBLY: ASTRAGAL DETAILS	
8	7/03/26	UPDATE TO 9TH ED. (2026)	FBC LFS
7	4/16/24	ADD MODERN ASTRAGAL PROFILE	LFS
6	7/07/23	UPDATE TO 8TH ED. (2023)	FBC LFS
NO.	DATE		BY
REVISIONS			
DATE: 8/30/11			
SCALE: N.T.S.			
DWG. BY: JK			
CHK. BY: LFS			
DRAWING NO.: FL-14823.18			
SHEET 2 OF 6			


G:\ENDURA\FL-14823 R14\FL-14823.11-13,16-18.dwg

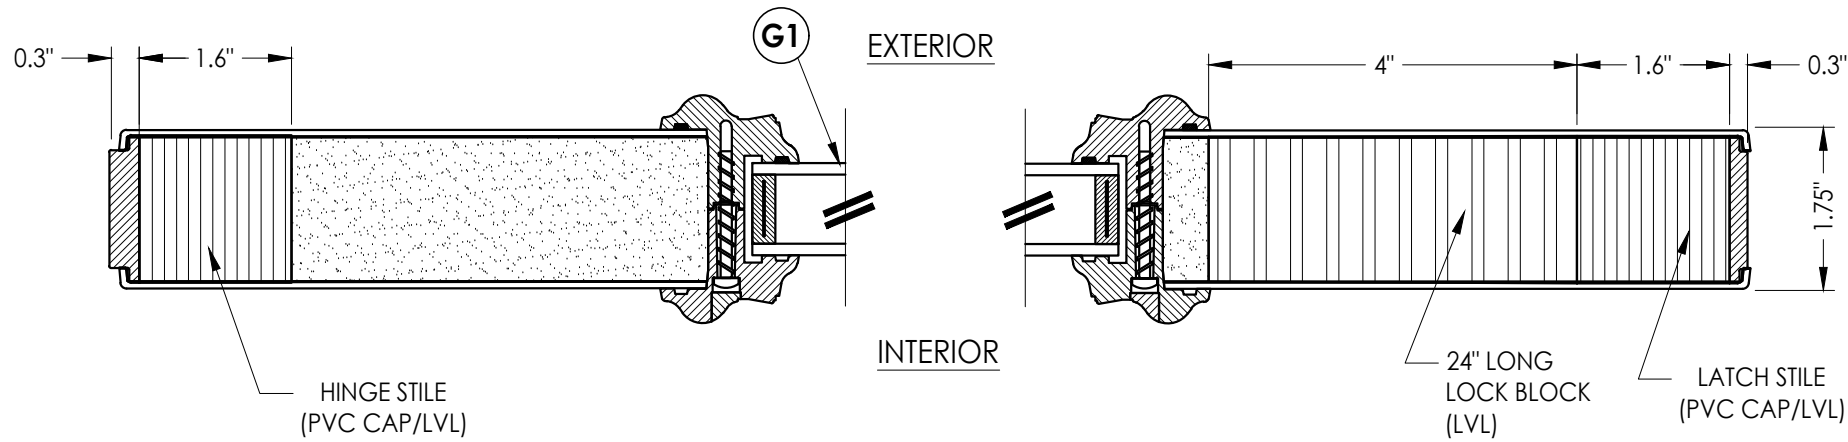

1
3 HORIZONTAL CROSS SECTION

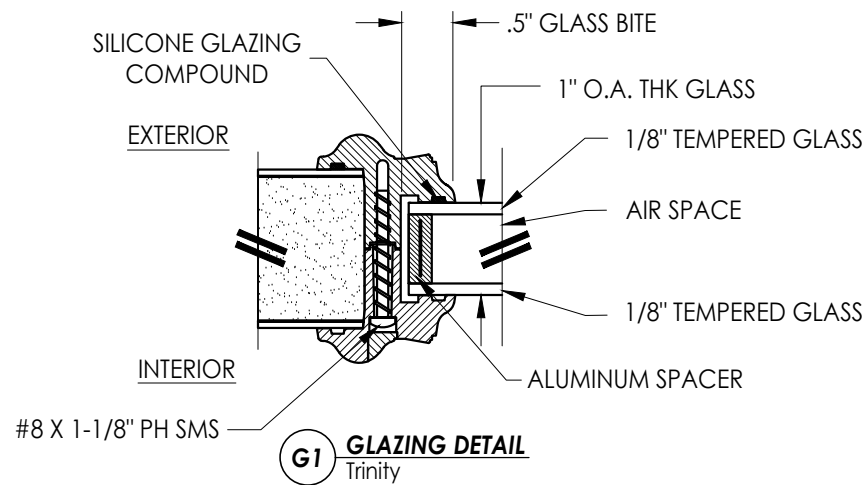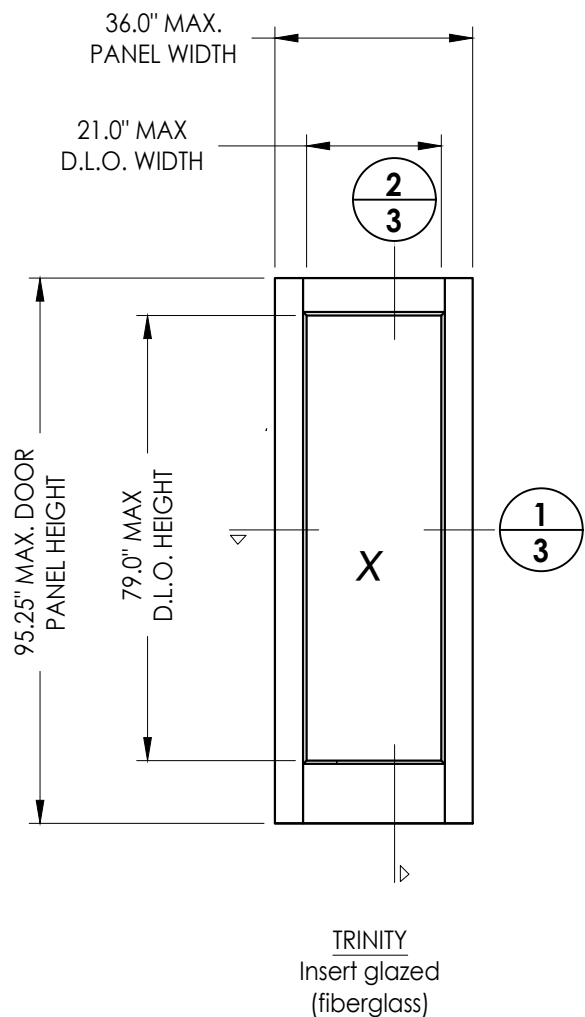

G1 GLAZING DETAIL
Trinity

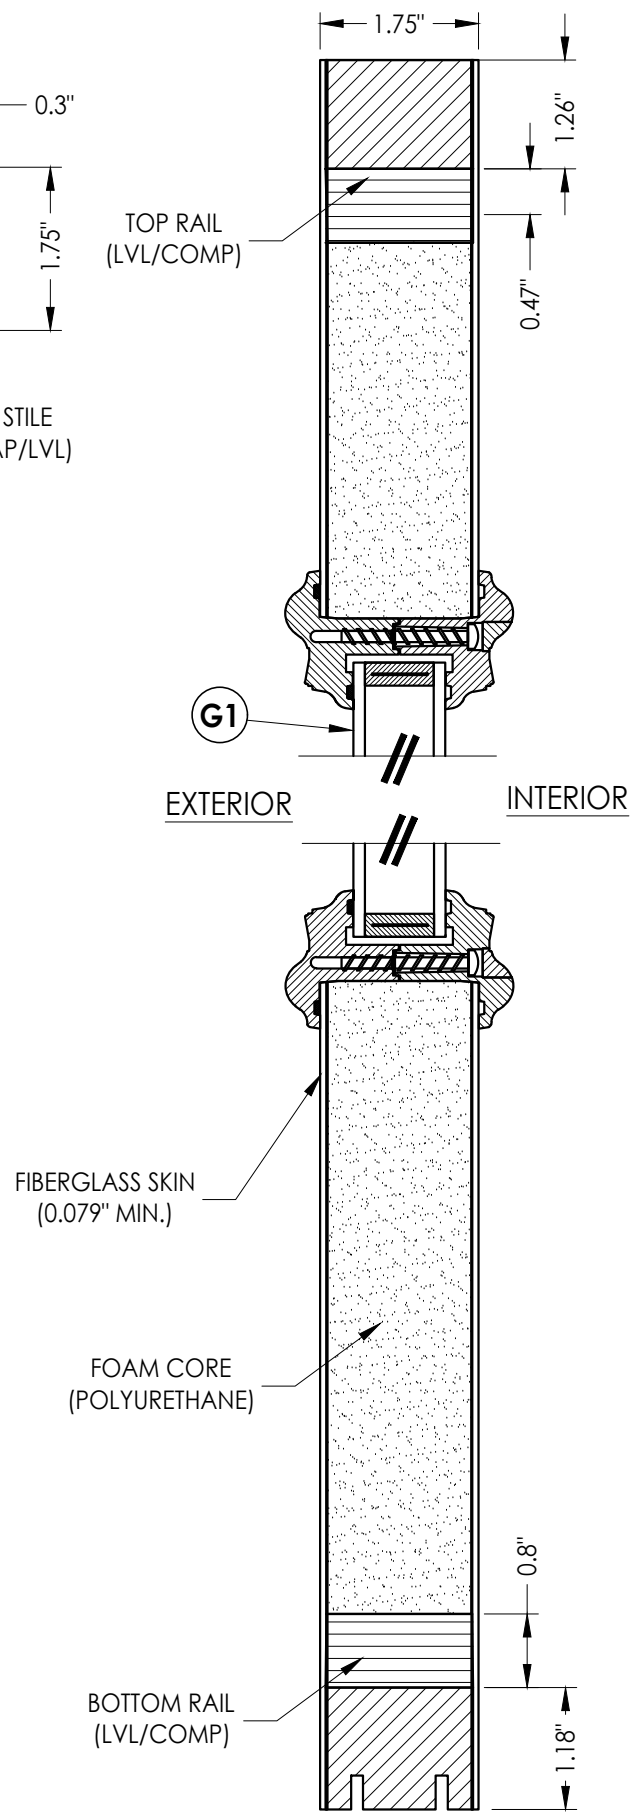

2
3 VERTICAL CROSS SECTION

Documents Prepared By:
Lyndon F. Schmidt
P.E. No. 43409

RW BUILDING CONSULTANTS, INC.
P.O. Box 230, Valrico, FL 33595
Phone No.: 813.659.9197
FBPE Registry No. 9813

PRODUCT: ENDURA

PART OR ASSEMBLY:
DOOR PANEL DETAILS
& GLAZING DETAIL

NO.	DATE	REVISIONS		
		BY	LFS	
8	7/03/26	UPDATE TO 9TH ED. (2026)	FBC	LFS
7	4/16/24	ADD MODERN ASTRAGAL PROFILE	LFS	
6	7/07/23	UPDATE TO 8TH ED. (2023)	FBC	LFS

DATE: 8/30/11

SCALE: N.T.S.

DWG. BY: JK

CHK. BY: LFS

DRAWING NO.:

FL-14823.18

SHEET 3 OF 6

