

Ultimate Flip Lever Astragal

INSWING / OUTSWING

"NON-IMPACT"


GENERAL NOTES

1. This product has been evaluated and is in compliance with the 9th Edition (2026) Florida Building Code (FBC) structural requirements excluding the "High Velocity Hurricane Zone" (HVHZ).
2. Product anchors shall be as listed and spaced as shown on details. Anchor embedment to base material shall be beyond wall dressing or stucco.
3. When used in areas requiring wind borne debris protection this product is required to be protected with an impact resistant covering that complies with FBC Sections 1609.1.2 & R301.2.1.2.
4. For 2x stud framing construction, anchoring of these units shall be the same as that shown for 2x buck masonry construction.
5. This product has been tested and is approved for use in the door panels as specified in this approval. Substitution into a similar product that possess a comparable current Florida Statewide product approval may be approved for use by the local Authority Having Jurisdiction.
6. Site conditions that deviate from the details of this drawing require further engineering analysis by a licensed engineer or registered architect.

TABLE OF CONTENTS	
SHEET#	DESCRIPTION
1	Typical elevations, design pressures and general notes
2	Astragal details
3	Door panel details
4	Horizontal and vertical cross sections
5	Threshold details
6	Buck and frame anchoring




Ultimate Flip Lever Astragal

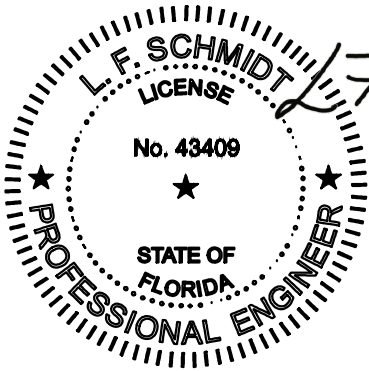

Digitally signed by Lyndon F Schmidt
Date: 2026.07.19 11:21:21 -04'00'

This item has been digitally signed and sealed by
L. F. Schmidt, P.E. on the date adjacent to the seal.
Printed copies of this document are not
considered signed and sealed and the signature
must be verified on any electronic copies.

THIS PRODUCT APPROVAL IS VALID
ONLY FOR THE STATE OF FLORIDA

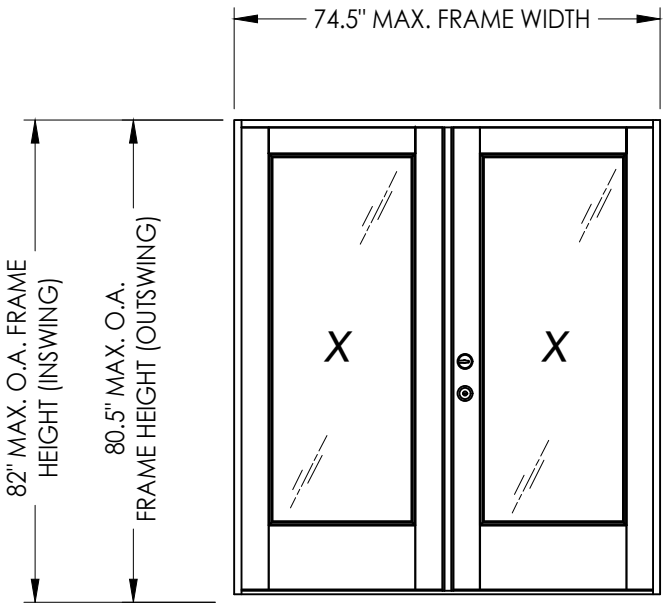

ULTIMATE FLIP LEVER ASTRAGAL by ENDURA				
MAXIMUM FRAME SIZE			DESIGN PRESSURE RATING (PSF)	
			POSITIVE	NEGATIVE
MASONITE Insert Glazed (STEEL)	INSWING	74.5" X 82"	+40.0	-45.0
	OUTSWING	74.5" X 80.5"	+40.0	-40.0

Documents Prepared By:
Lyndon F. Schmidt
P.E. No. 43409

ENDURA

Part or Assembly:
TYPICAL ELEVATIONS, DESIGN
PRESSURES & GENERAL NOTES

8	7/03/26	UPDATE TO 9TH ED. (2026) FBC	LFS
7	4/16/24	ADD MODERN ASTRAGAL PROFILE	LFS
6	7/07/23	UPDATE TO 8TH ED. (2023) FBC	LFS
NO.	DATE		BY

REVISIONS

DATE: 8/30/11

SCALE: N.T.S.

DWG. BY: JK


CHK. BY: LFS

DRAWING NO.: FL-14823.6




SHEET 1 OF 6

Building Consultants, Inc.
P.O. Box 230, Valrico, FL 33595
Phone No.: 813.659.9197
FBPE Registry No. 9813

G:\ENDURA\FL-14823 R14\FL-14823.2-4.6-9.dwg

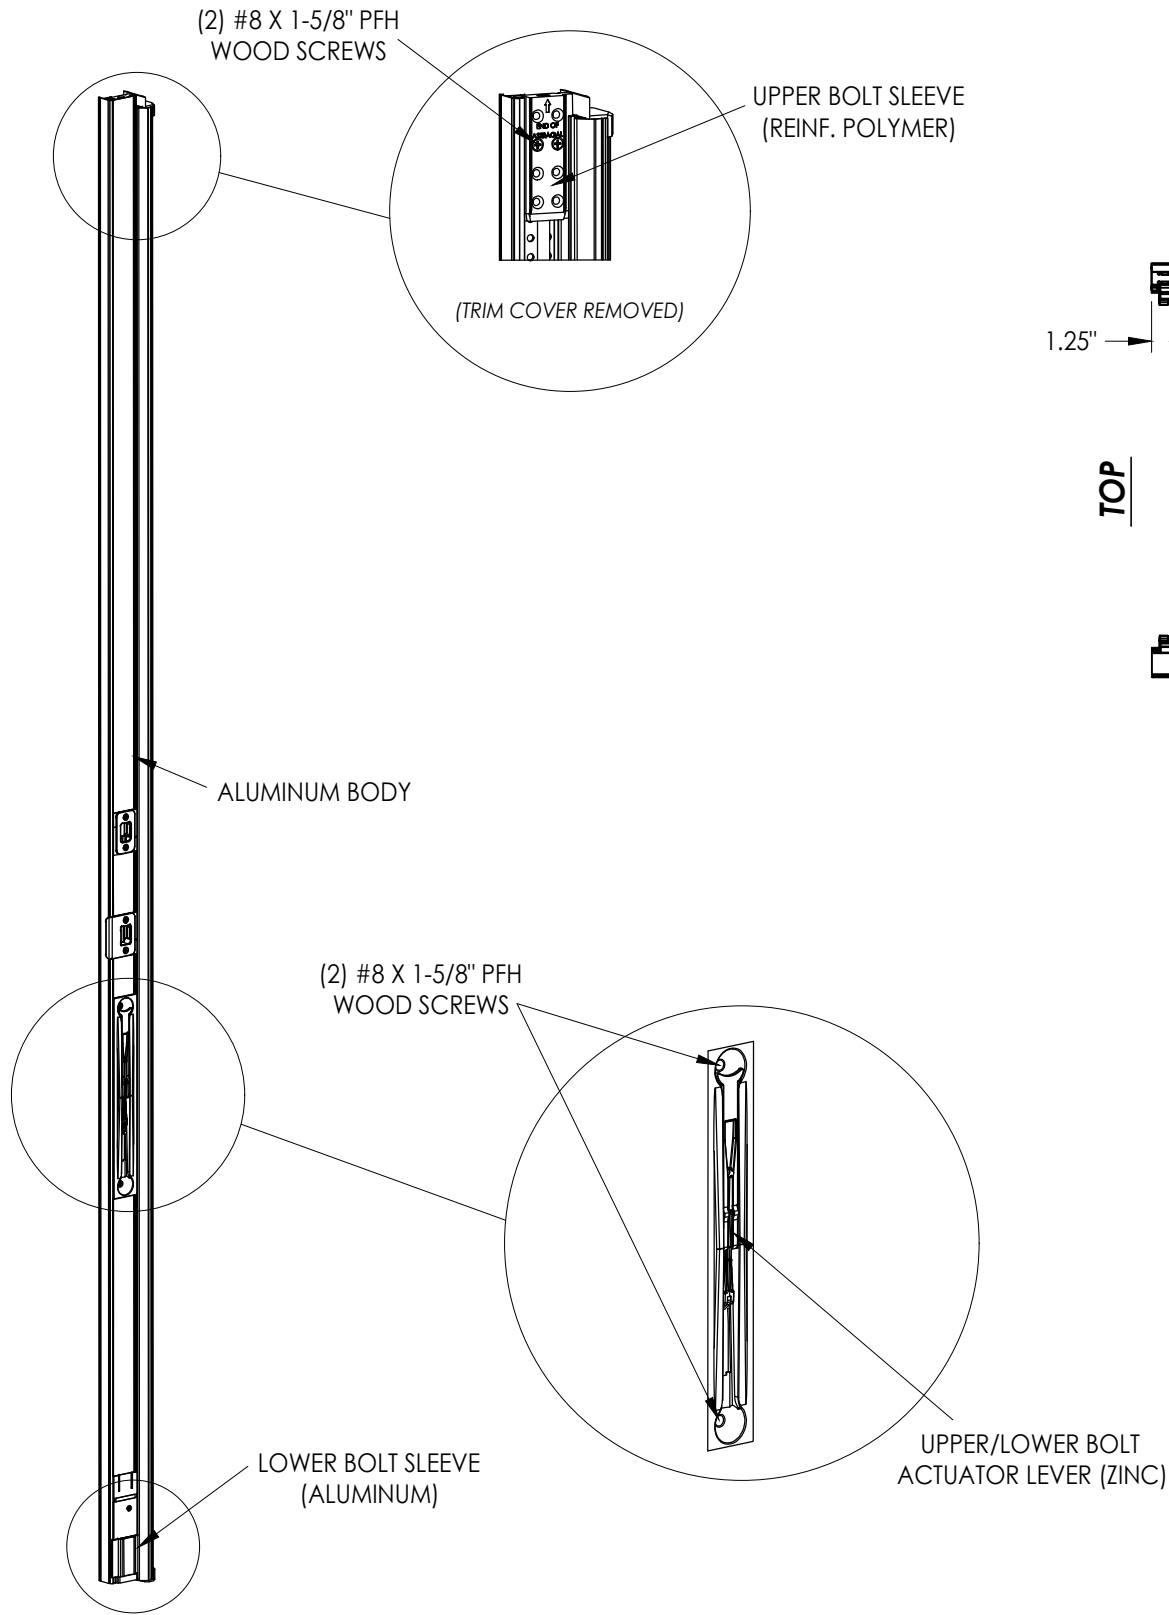

ULTIMATE FLIP LEVER ASTRAGAL

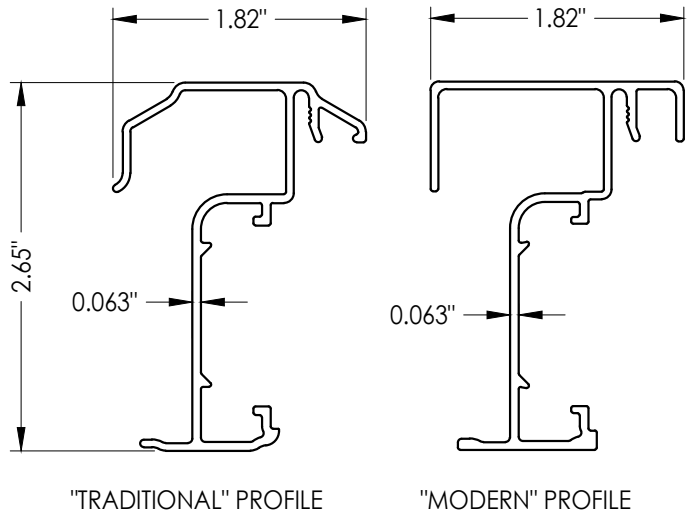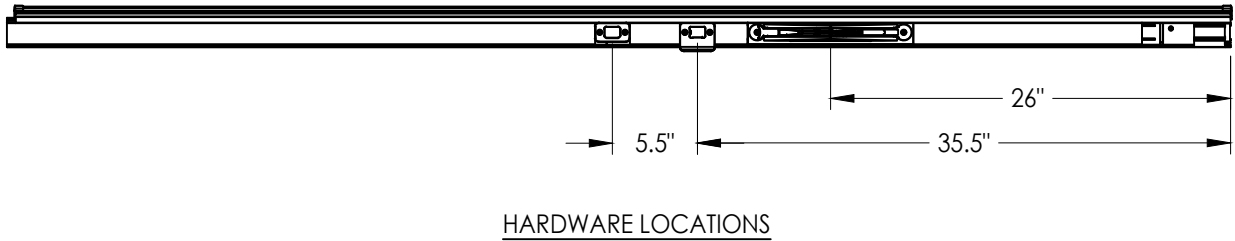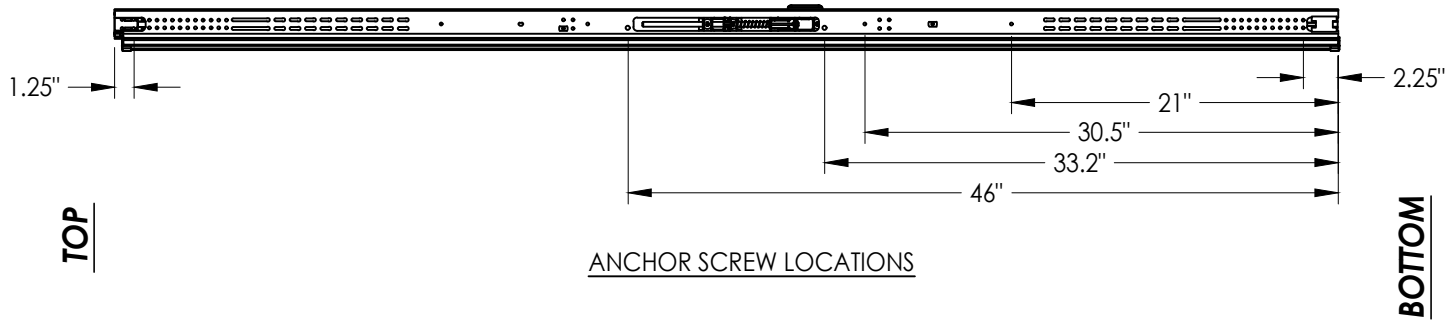

ASTRAGAL SECTIONS


NO.	DATE	REVISIONS
8	7/03/26	UPDATE TO 9TH ED. (2026) FBC
7	4/16/24	ADD MODERN ASTRAGAL PROFILE
6	7/07/23	UPDATE TO 8TH ED. (2023) FBC
5		
4		
3		
2		
1		

DATE:	8/30/11
SCALE:	N.T.S.
DWG. BY:	JK
CHK. BY:	LFS
DRAWING NO.:	FL-14823.6
SHEET	2 OF 6




PRODUCT:	ENDURA
PART OR ASSEMBLY:	ASTRAGAL DETAILS

Documents Prepared By:	Lyndon F. Schmidt P.E. No. 43409
	<i>R.W.</i> BUILDING CONSULTANTS, INC. P.O. Box 230, Valrico, FL 33595 Phone No.: 813.659.9197 FBPE Registry No. 9813

G:\ENDURA\FL-14823 R14\FL-14823.2-4.6-9.dwg

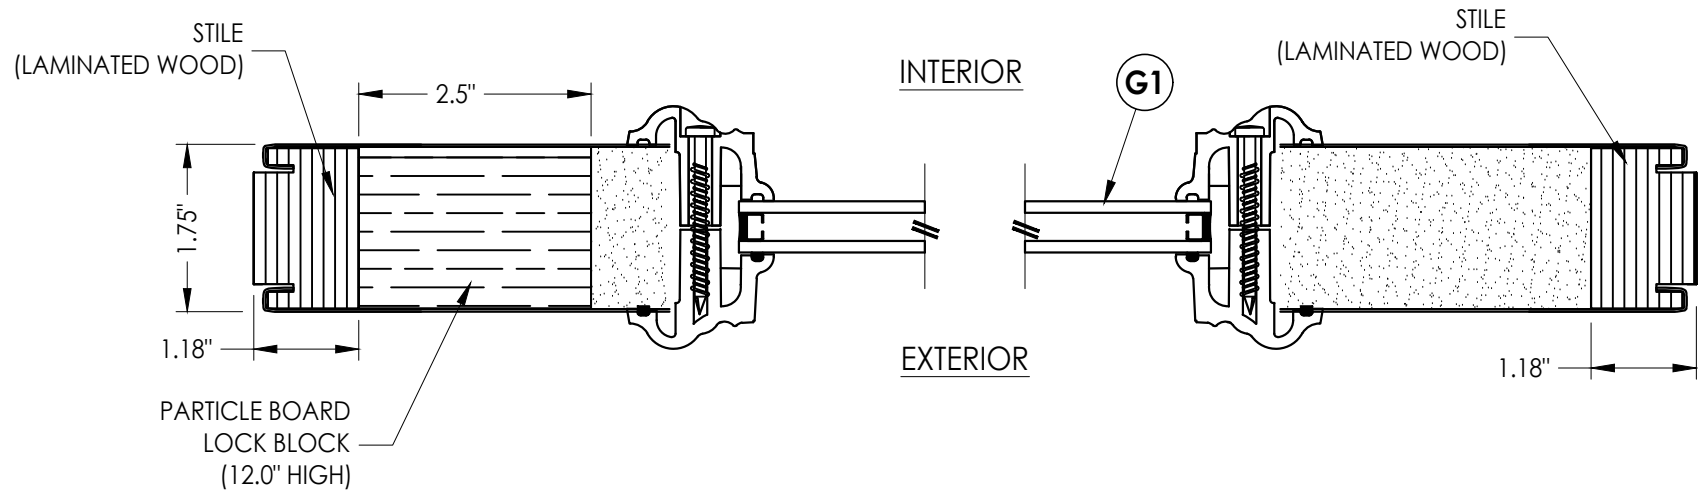

1
3 HORIZONTAL CROSS SECTION

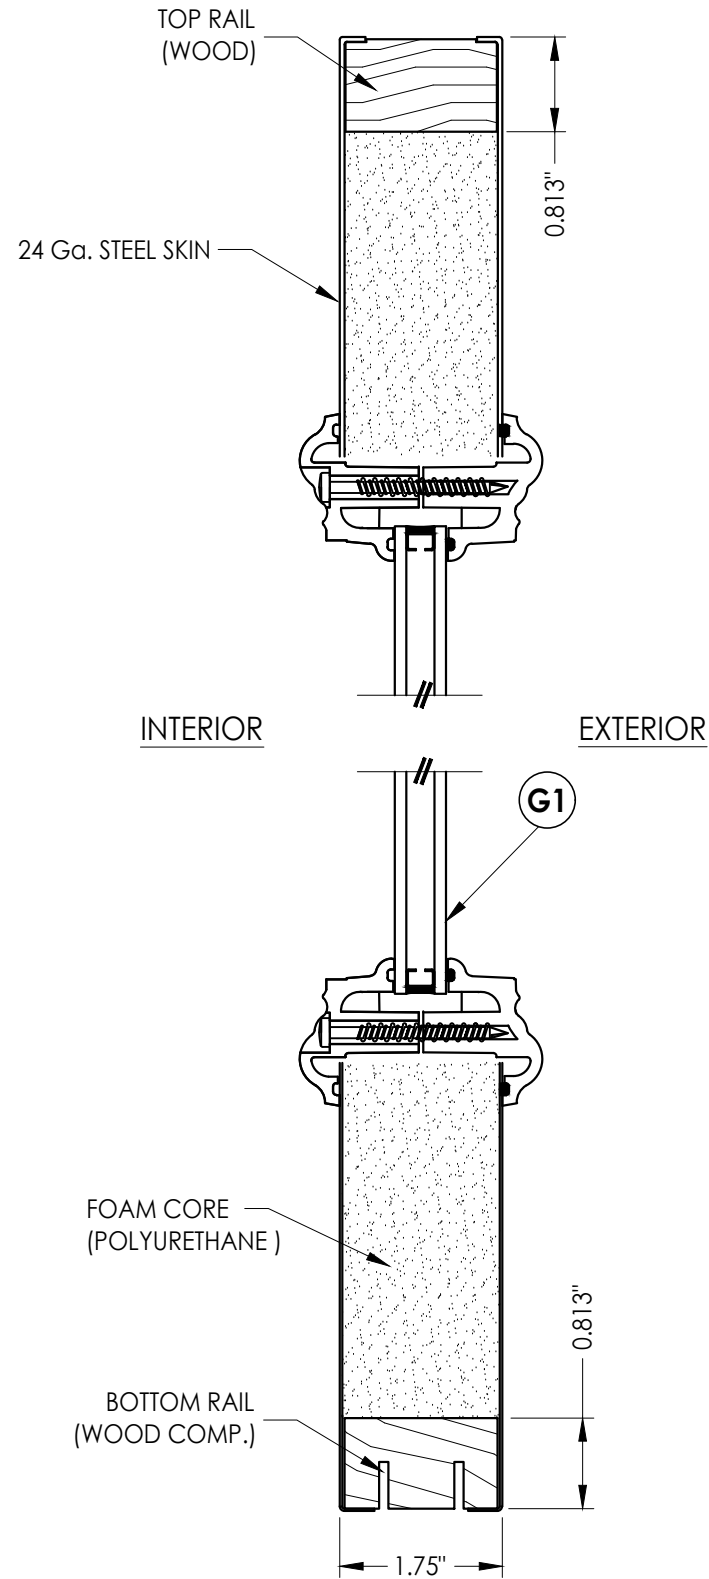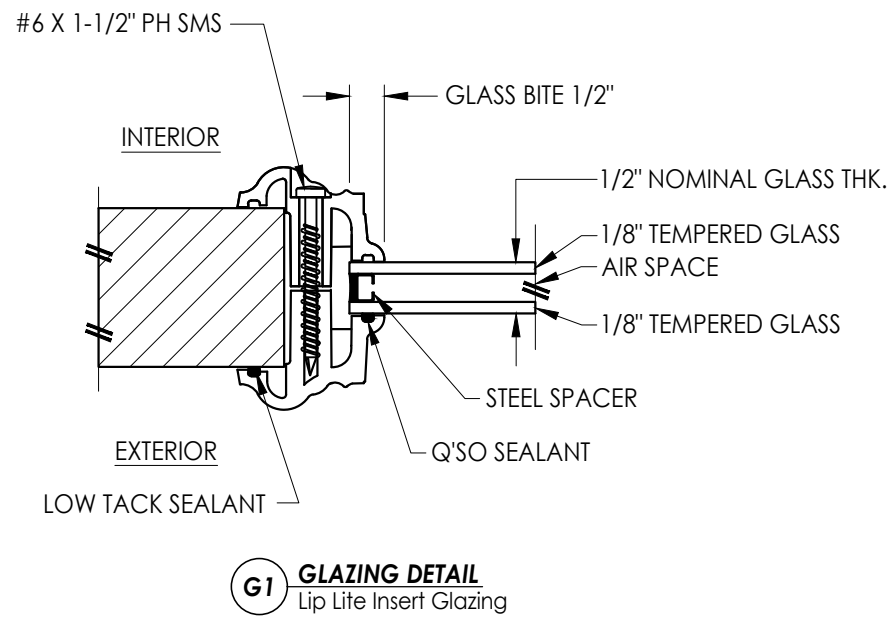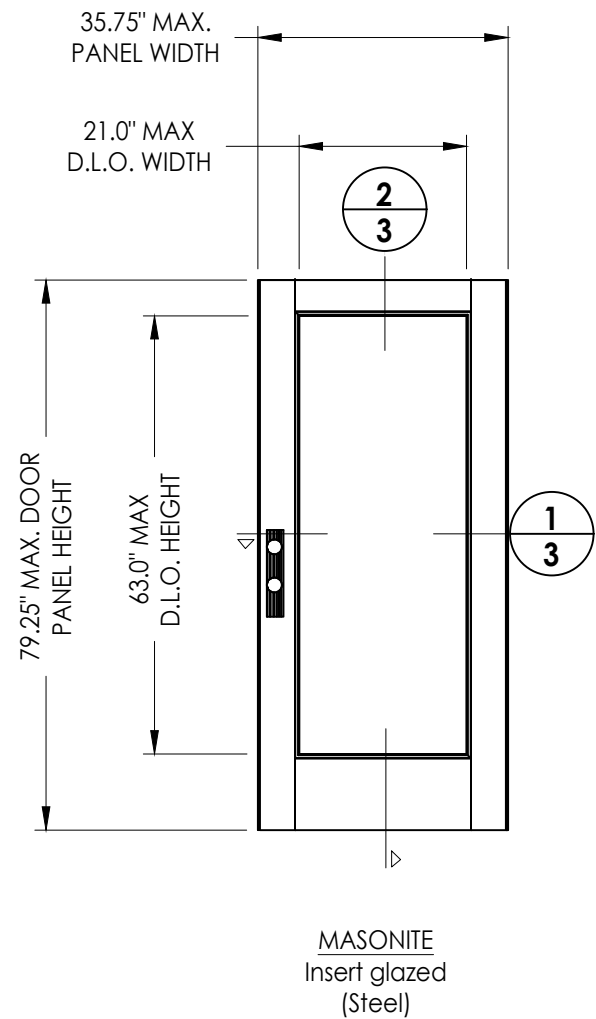

2
3 VERTICAL CROSS SECTION

Documents Prepared By:
Lyndon F. Schmidt
P.E. No. 43409

RW BUILDING CONSULTANTS, INC.
P.O. Box 230, Vairico, FL 33595
Phone No.: 813.659.9197
FBPE Registry No. 9813

PRODUCT: ENDURA

PART OR ASSEMBLY:
DOOR PANEL DETAILS
& GLAZING DETAIL

NO.	DATE	REVISIONS
8	7/03/26	UPDATE TO 9TH ED. (2026) FBC LFS
7	4/16/24	ADD MODERN ASTRAGAL PROFILE LFS
6	7/07/23	UPDATE TO 8TH ED. (2023) FBC LFS
		BY

DATE: 8/30/11

SCALE: N.T.S.

DWG. BY: JK

CHK. BY: LFS


DRAWING NO.:
FL-14823.6

SHEET 3 OF 6

1
4

VERTICAL CROSS SECTION

2 **HORIZONTAL CROSS SECTION**
4

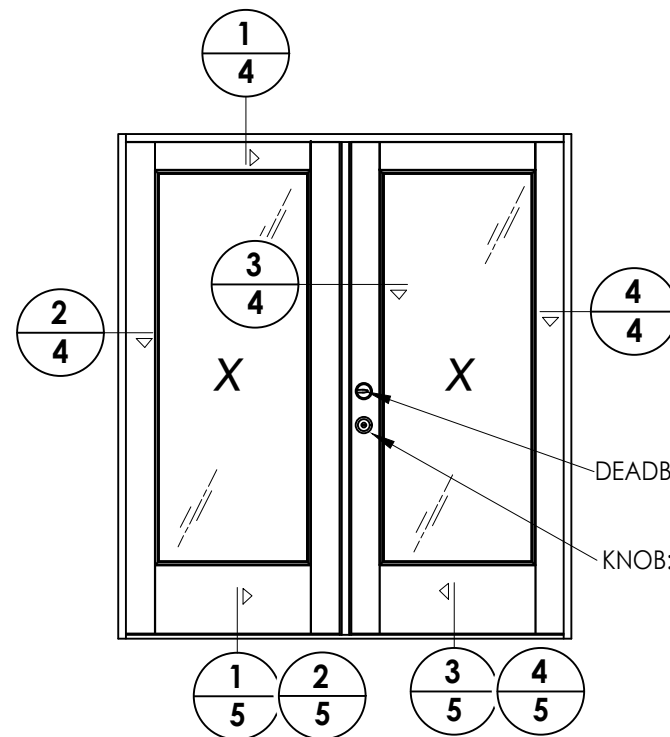

4 HORIZONTAL CROSS SECTION
4 Shown w/1X sub-buck

3 HORIZONTAL CROSS SECTION




[illegible]

DATE:	8/30/11
SCALE:	N.T.S.
DWG. BY:	JK
CHK. BY:	LFS
DRAWING NO.:	FL-14823.6
SHEET	4 OF 6

Documents Prepared By:
Lyndon F. Schmidt
P.E. No. 43409

RW BUILDING CONSULTANTS, INC.
P.O. Box 230, Valrico, FL 334

FOR OR ASSEMBLY:
HORIZONTAL AND VERTICAL
CROSS SECTIONS

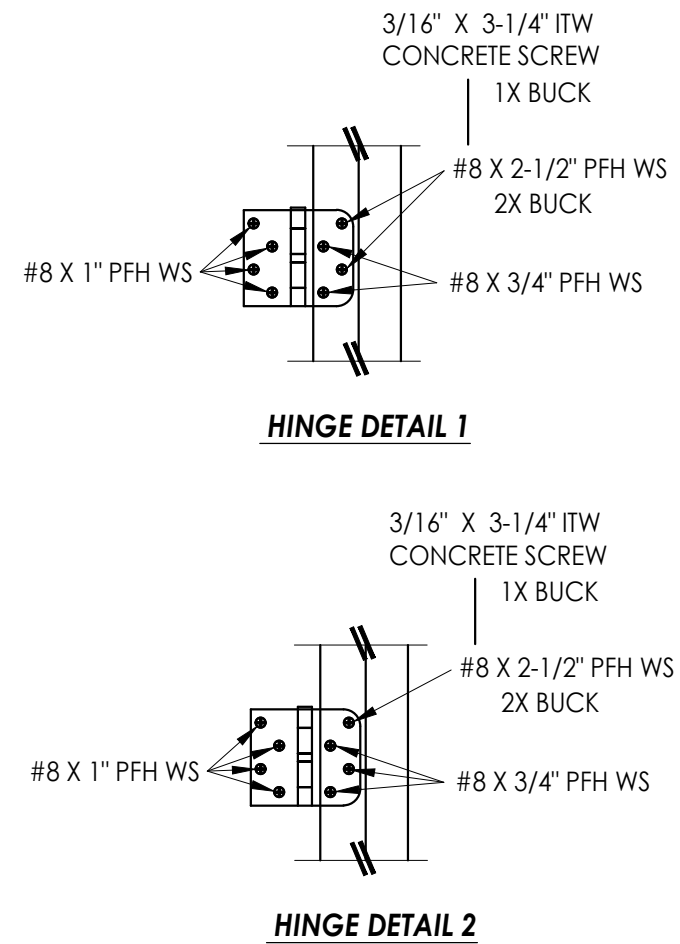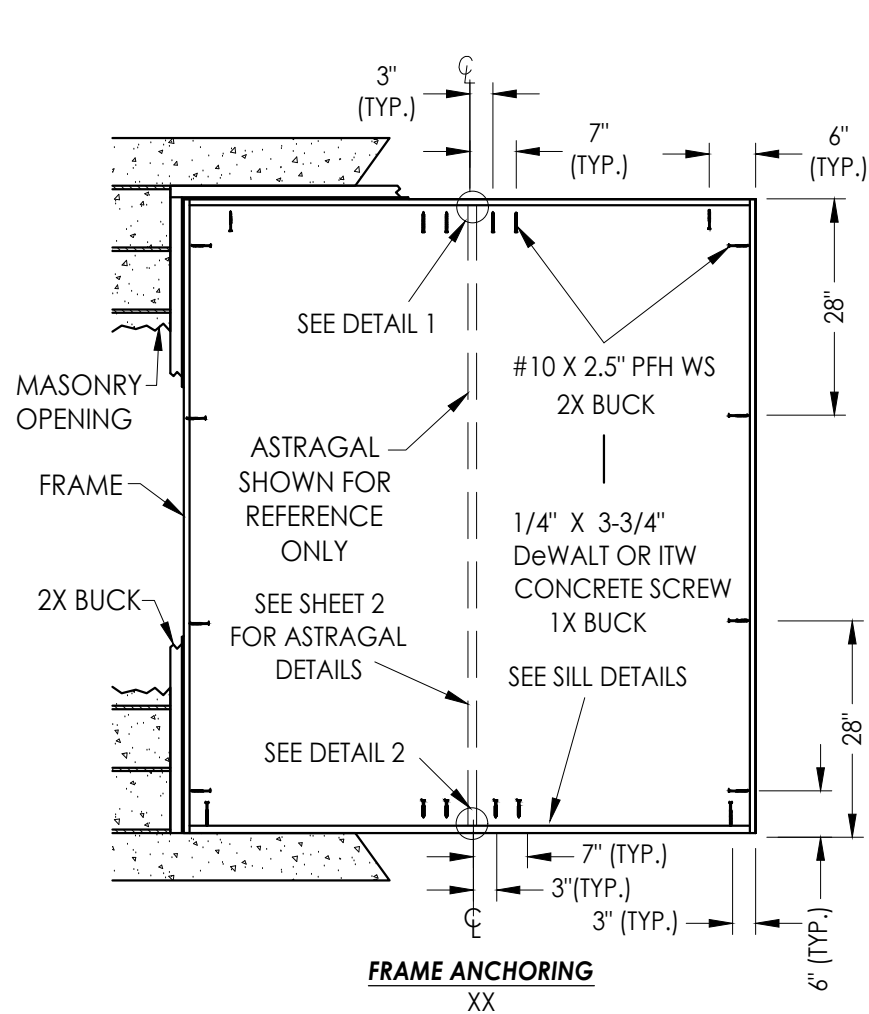
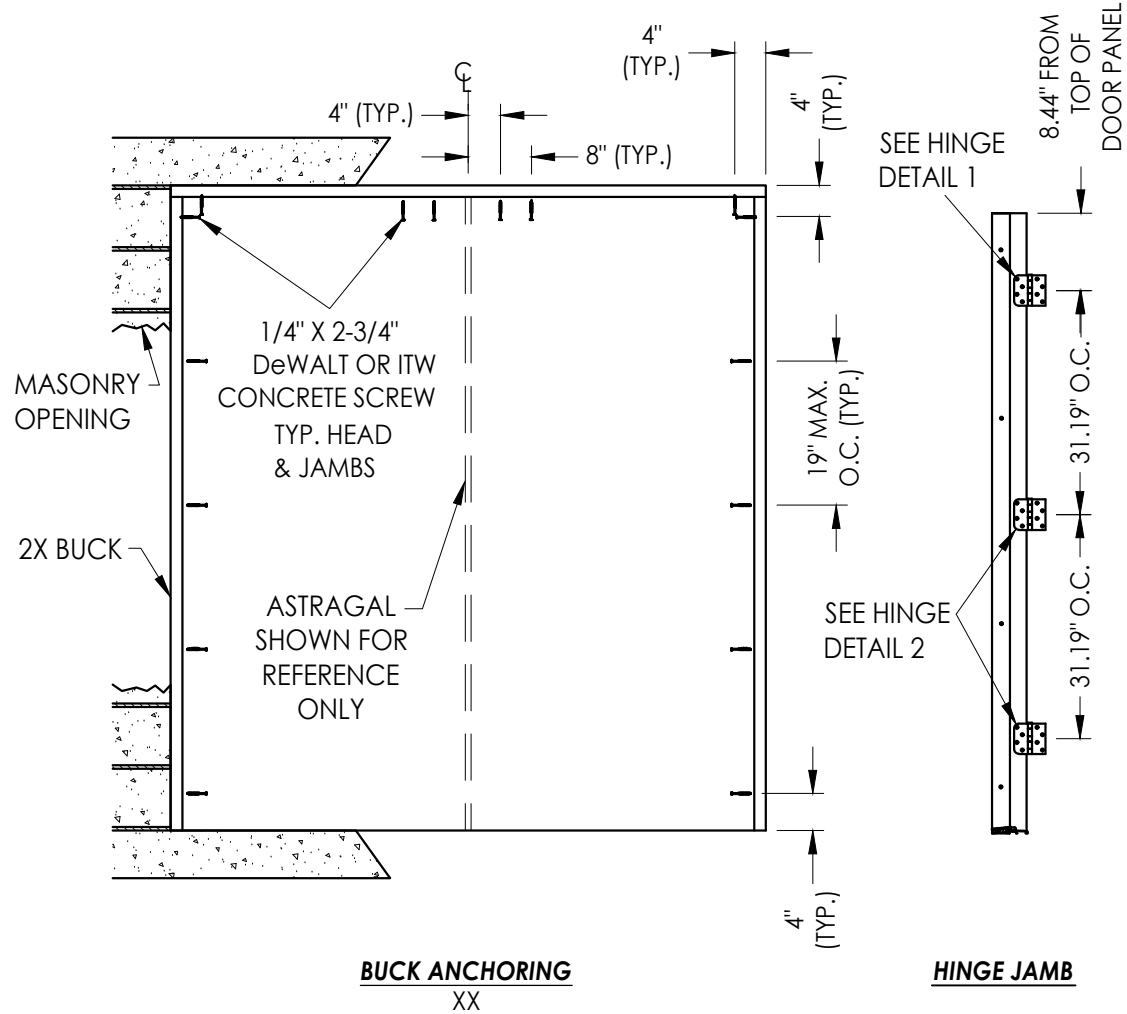


CORROSION RESISTANCE - SALTWATER ENVIRONMENT
Fasteners & connectors in areas within 3000 ft (914 m) of a saltwater coastline shall comply with FBC Sections 1711.1 or R332.1.

- CONCRETE ANCHOR NOTES:**
- Concrete anchor locations at the corners may be adjusted to maintain the min. edge distance to mortar joints.
 - Concrete anchor locations noted as "MAX. ON CENTER" must be adjusted to maintain the min. edge distance to mortar joints, additional concrete anchors may be required to ensure the "MAX. ON CENTER" dimension are not exceeded.
 - Concrete anchor table:

ANCHOR TYPE	ANCHOR SIZE	MIN. EMBEDMENT	MIN. CLEARANCE TO MASONRY EDGE	MIN. CLEARANCE TO ADJACENT ANCHOR
ITW TAPCON®	3/16"	1-1/4"	3"	1-1/2"
	1/4"	1-1/4"	2"	4"
DeWALT ULTRACON®	1/4"	1-1/4"	1"	4"

- WOOD SCREW INSTALLATION NOTES:**
- Maintain a minimum 5/8" edge distance, 1" end distance, & 1" o.c. spacing of wood screws to prevent the splitting of wood.

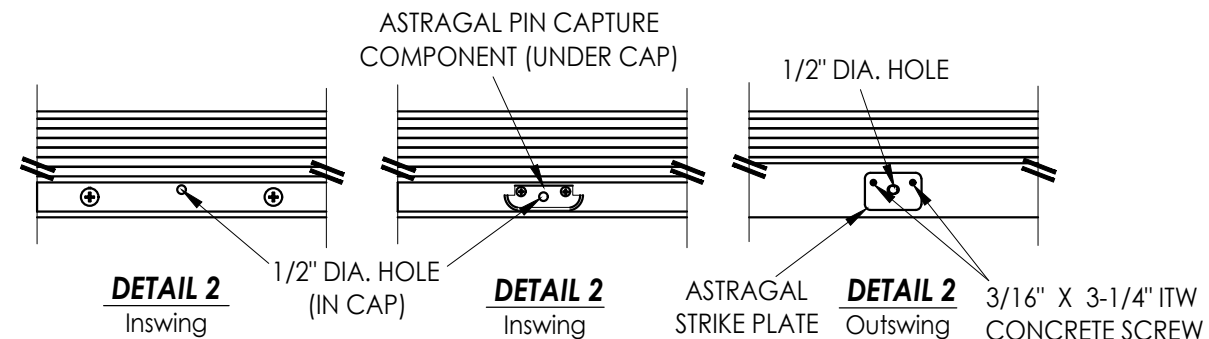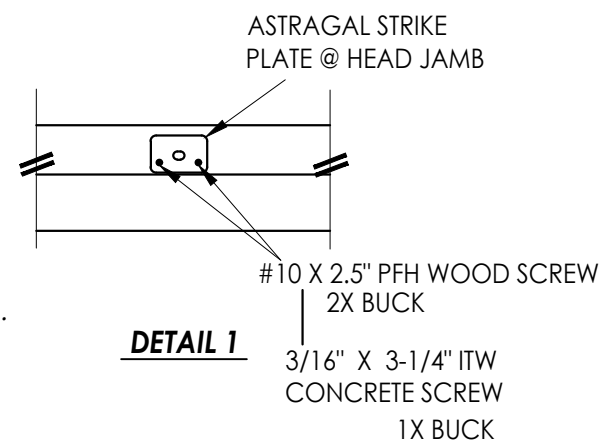

Documents Prepared By:
Lyndon F. Schmidt
P.E. No. 43409

ENDURA

PRODUCT:

Part or Assembly:
BUCK AND FRAME ANCHORING

PART OR ASSEMBLY:

8

7/03/26

UPDATE TO 9TH ED. (2026)

FBC

LFS

7

4/16/24

ADD MODERN ASTRAGAL PROFILE

LFS

LFS

6

7/07/23

UPDATE TO 8TH ED. (2023)

FBC

LFS

NO.

DATE

BY

REVISIONS

DATE: 8/30/11

SCALE: N.T.S.

DWG. BY: JK

CHK. BY: LFS

DRAWING NO.: FL-14823.6

SHEET 6 OF 6

RW BUILDING CONSULTANTS, INC.
P.O. Box 230, Valrico, FL 33595
Phone No.: 813.659.9197
FBPE Registry No. 9813

© 2011 R.W. BUILDING CONSULTANTS INC.