


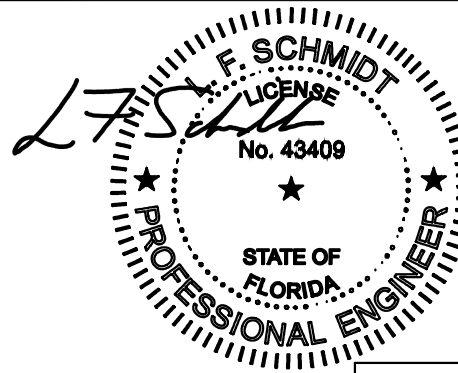

Digitally signed
by Lyndon F
Schmidt
Date: 2026.07.06
11:31:29 -04'00'

This item has been digitally signed and sealed by
L. F. Schmidt, P.E. on the date adjacent to the seal.
Printed copies of this document are not
considered signed and sealed and the signature
must be verified on any electronic copies.


THIS PRODUCT APPROVAL IS VALID
ONLY FOR THE STATE OF FLORIDA

Series 3800-T w/ Series 350-T Aluminum Casement Window w/ Thermal Break Frame "IMPACT"


GENERAL NOTES

1. This product has been evaluated and is in compliance with the 9th Edition (2026) Florida Building Code (FBC) structural requirements including the "High Velocity Hurricane Zone" (HVHZ).
2. Product anchors shall be as listed and spaced as shown on details. Anchor embedment to base material shall be beyond wall dressing or stucco.
3. When used in the "HVHZ" this product complies with Section 1626 of the Florida Building Code and does not require an impact resistant covering.
4. When used in areas outside of the "HVHZ" requiring wind borne debris protection this product complies with FBC Sections 1609.1.2 & R301.2.1.2 and does not require an impact resistant covering. This product meets missile level "D" and includes Wind Zone 4 as defined in ASTM E 1996 and FBC Sections 1609.1.2.2 & R301.2.1.2.1.
5. For 2x stud framing construction, anchoring of these units shall be the same as that shown for 2x buck masonry construction.
6. Site conditions that deviate from the details of this drawing require further engineering analysis by a licensed engineer or registered architect.
7. This product meets water infiltration requirements for "HVHZ".
8. Gaskets and setting blocks shall comply with Section 2411.3.4 of the FBC.
9. Aluminum components, including fasteners, shall meet the requirements of FBC Section 2003.


TABLE OF CONTENTS	
SHEET#	DESCRIPTION
1	Typical elevations, design pressures and general notes
2	Elevations
3	Horizontal and vertical cross sections
4	Horizontal and vertical cross sections
5	Vertical cross section
6	Buck and frame anchoring
7	Buck and frame anchoring
8	Glazing detail
9	Bill of materials and components

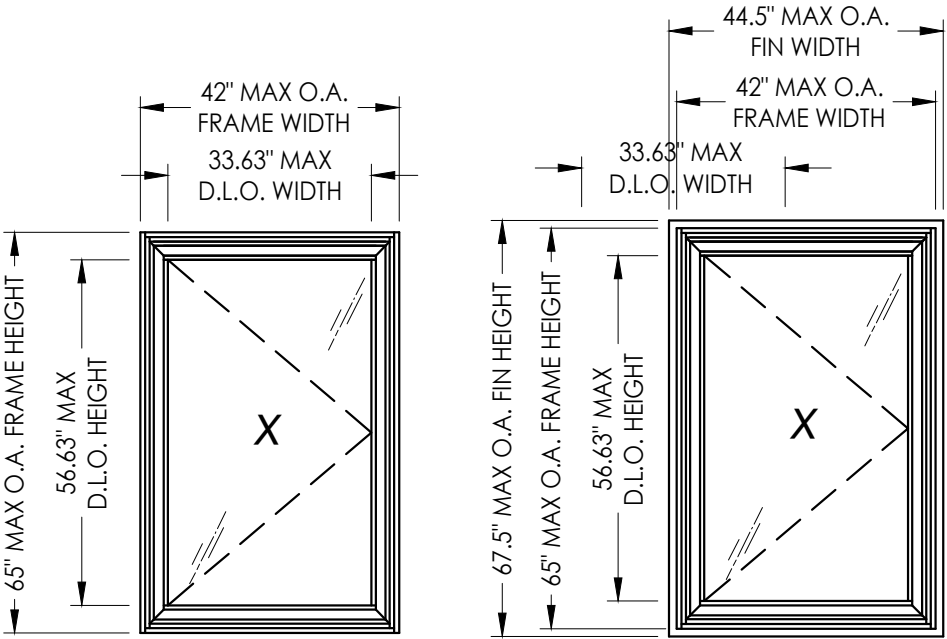


FRAME MOUNT

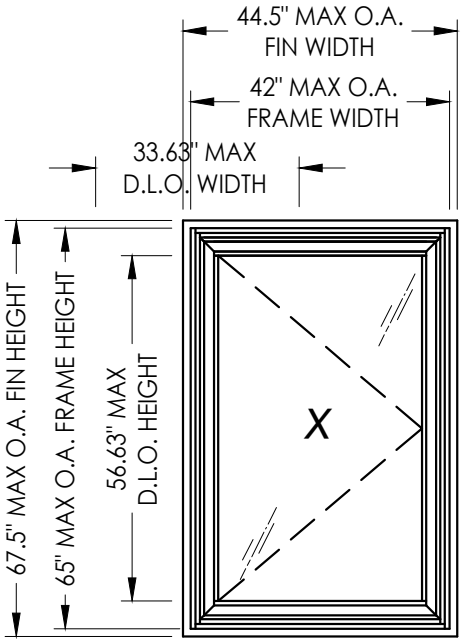

FIN MOUNT

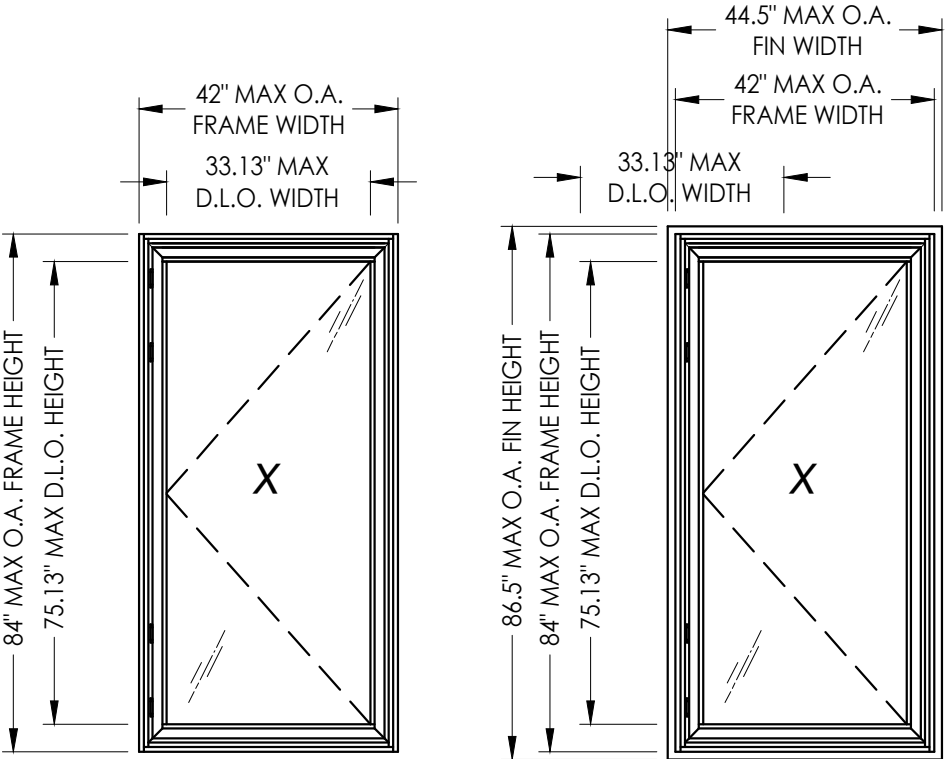

FRAME MOUNT

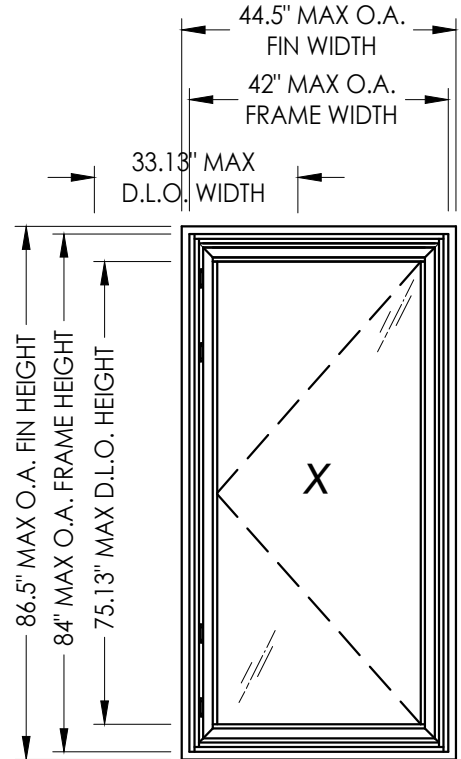

FIN MOUNT

OVERALL FIN DIMENSION	OVERALL FRAME DIMENSION	OVERALL D.L.O. DIMENSION	GLASS TYPE	DESIGN PRESSURE (PSF)	
				POSITIVE	NEGATIVE
44.5" X 67.5"	42" X 65"	33.63" X 56.63"	G1, G2, G3, G4, G5, G6	+65.0	-65.0
44.5" X 86.5"	42" X 84"	33.13" X 75.13"	G1, G2, G3, G4, G5, G6	+65.0	-65.0

Documents Prepared By:
Lyndon F. Schmidt
P.E. No. 43409


RW BUILDING CONSULTANTS, INC.
P.O. Box 230, Vairico, FL 33595
Phone No.: 813.659.9197
FBPE Registry No. 9813

PRODUCT:
FLEETWOOD WINDOWS AND DOORS

PART OR ASSEMBLY:
TYPICAL ELEVATION, DESIGN
PRESSURES & GENERAL NOTES

NO.	DATE	REVISIONS			
		DATE	BY	CHK	APP
7	7/02/26	UPDATE TO 9TH ED. (2026)	FBC	LFS	
6	7/12/23	UPDATE TO 8TH ED. (2023)	FBC	LFS	
5	12/7/21	SERIES NAME CHANGE		LFS	
4	8/06/20	UPDATE TO 7TH ED. (2020)	FBC	DAC	

DATE: 10/23/13
SCALE: N.T.S.
DWG. BY: JK
CHK. BY: LFS
DRAWING NO.:
FL-14904.5
SHEET 1 OF 9

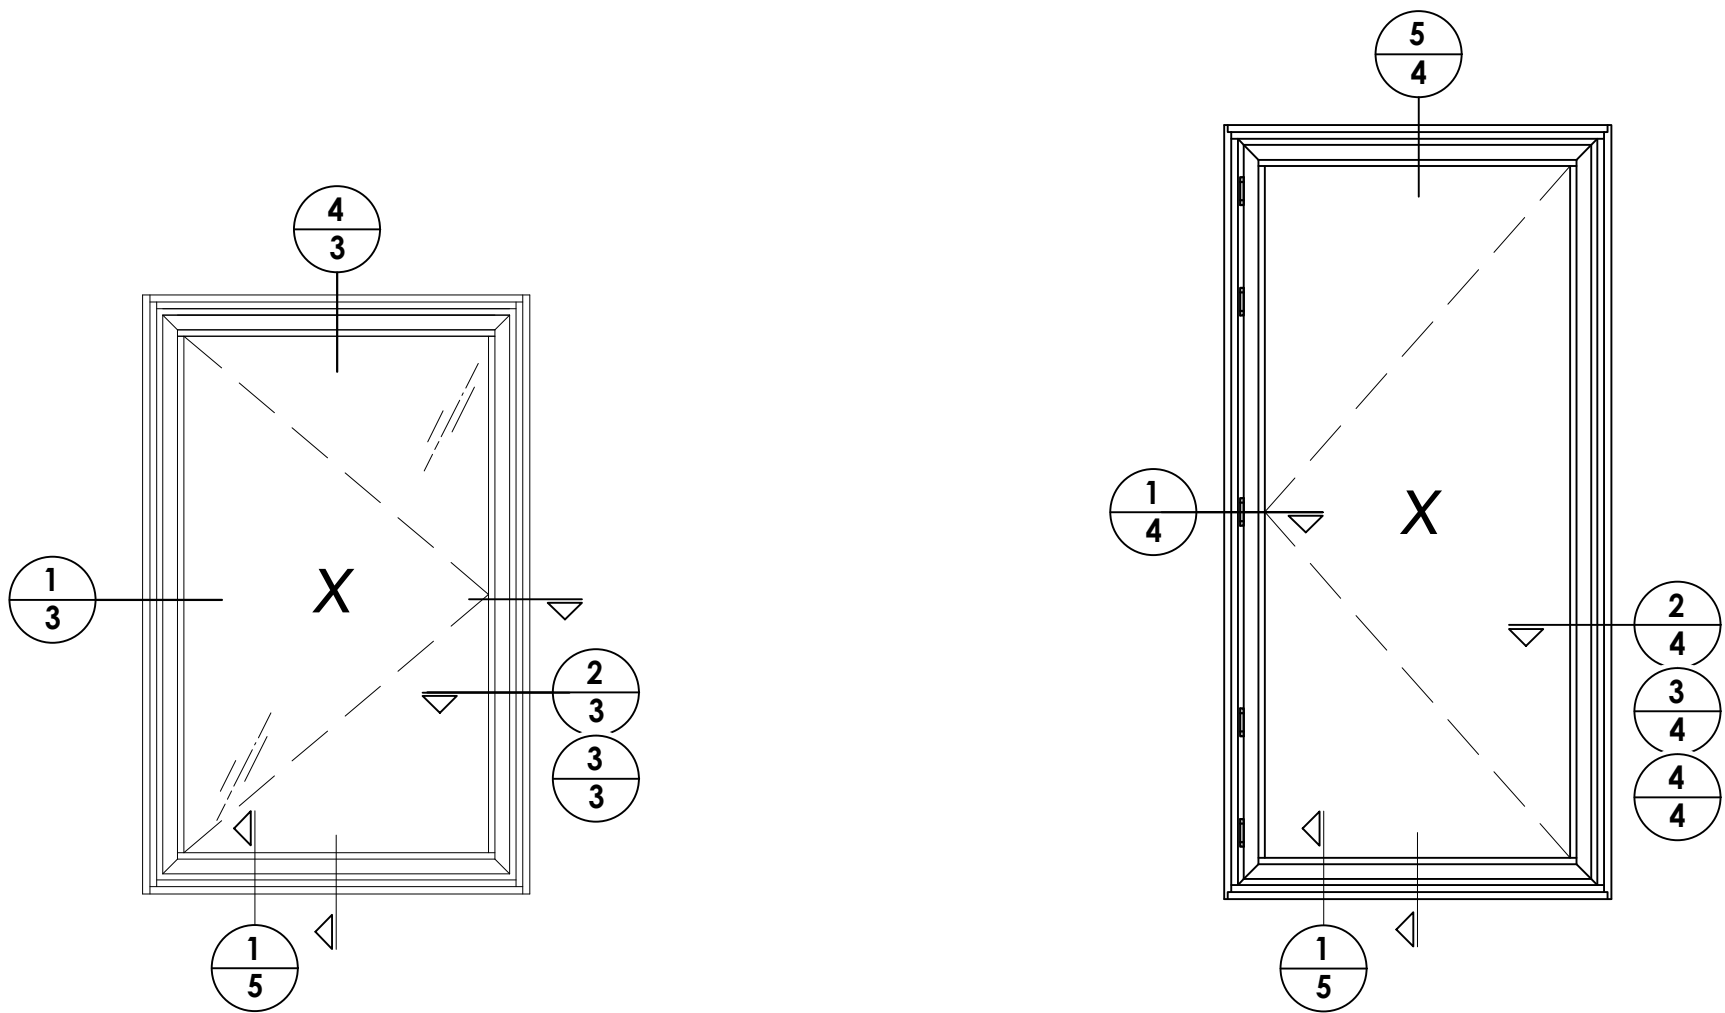


AWNING HARDWARE TABLE			
HINGE			
Qty.	Description	Height	Snubbers
5	Butt hinge	≤ 84"	Not Req'd
4	Butt hinge	≤ 84"	Yes (2)
2	Butt hinge	≤ 50"	Yes (2)
2	4 Bar hinge	≤ 65"	Yes (3)
HANDLES			
Points	Description	Height	*Cam locks can be used in conjunction with multipoint lock or in lieu of multipoint locks
4	Multipoint	> 72"	
3	Multipoint	≤ 72"	
Qty.			
3	Cam*	≤ 65"	
1	Cam*	≤ 50"	

[illegible]


Documents Prepared By:
Lyndon F. Schmidt
P.E. No. 43409

RW BUILDING CONSULTANTS, INC.
P.O. Box 230, Valrico, FL 33595
Phone No.: 813.659.9197
FBPE Registry No. 9813


Z:\2023 FBC Drawings\Fleetwood Windows & Doors\FL-14904 R10 Casement\FL-14904.1-6.dwg

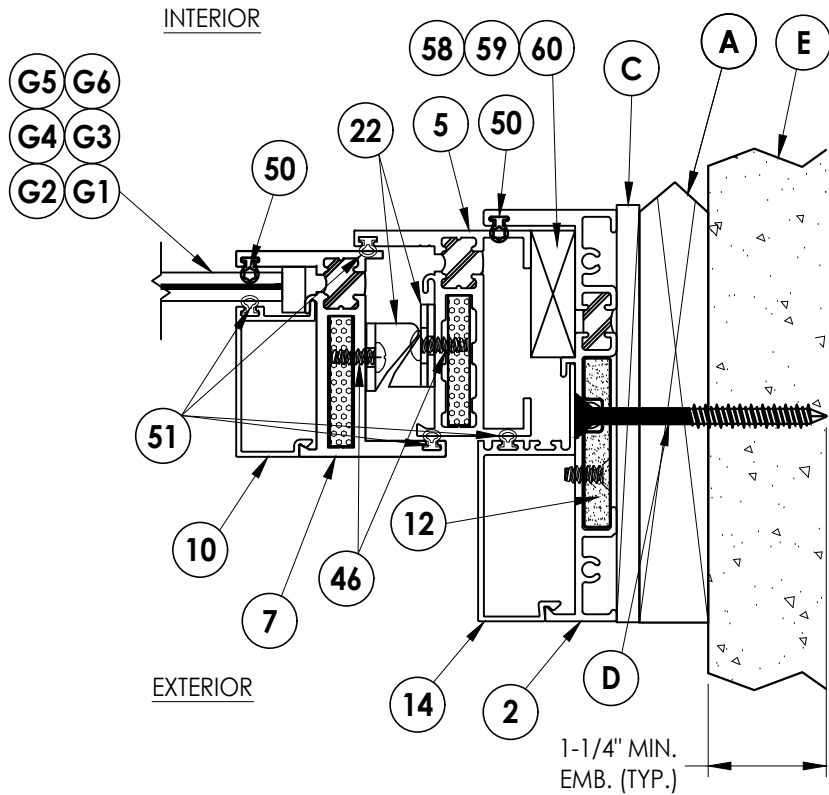


2 **HORIZONTAL CROSS SECTION**
3 Shown w/ 1X Sub buck option

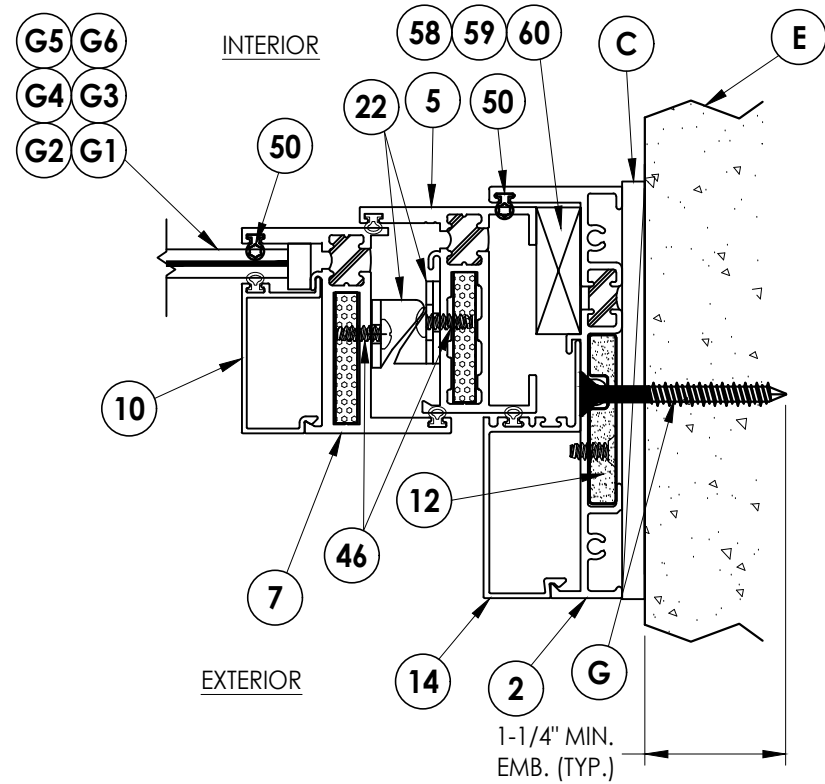


3 **HORIZONTAL CROSS SECTION**
3 Shown w/ Direct to Masonry option

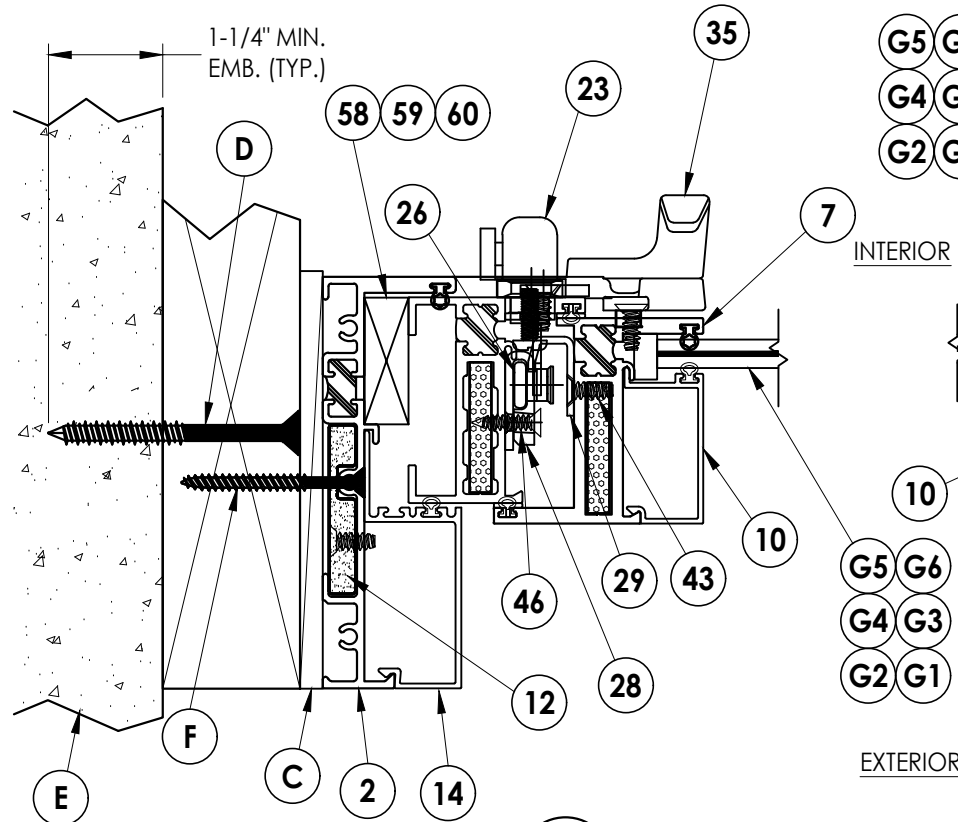


1 **HORIZONTAL CROSS SECTION**
3 Show W/ 2X Buck and Steel Stud options

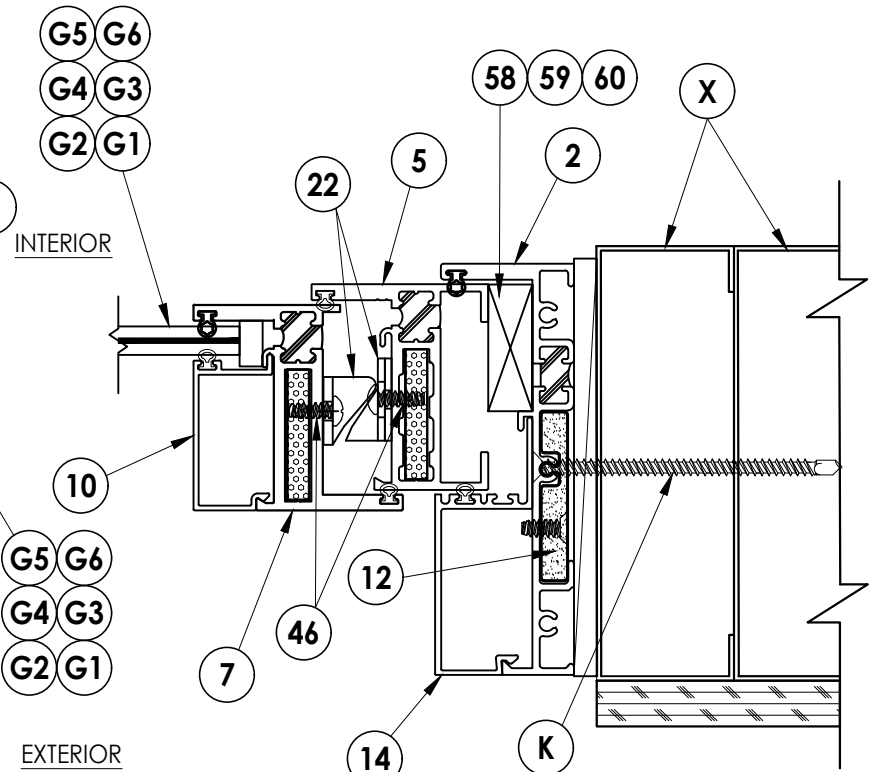

NOTE: Sheet Metal Screws must penetrate a min. of 3 threads through at least two (2) sheets of metal.

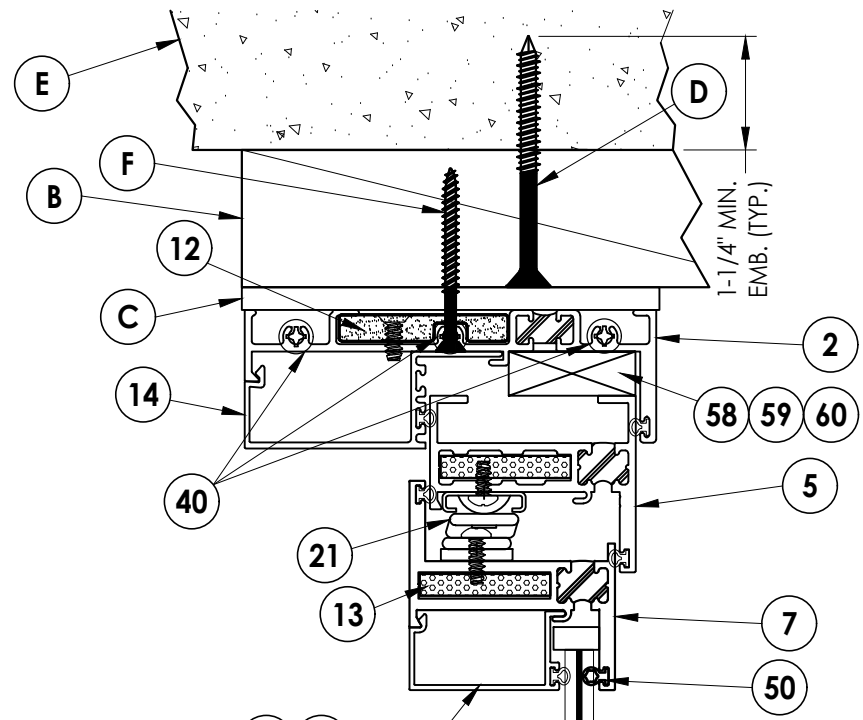

4 **VERTICAL CROSS SECTION**
3 Shown w/ 2X Buck Construction

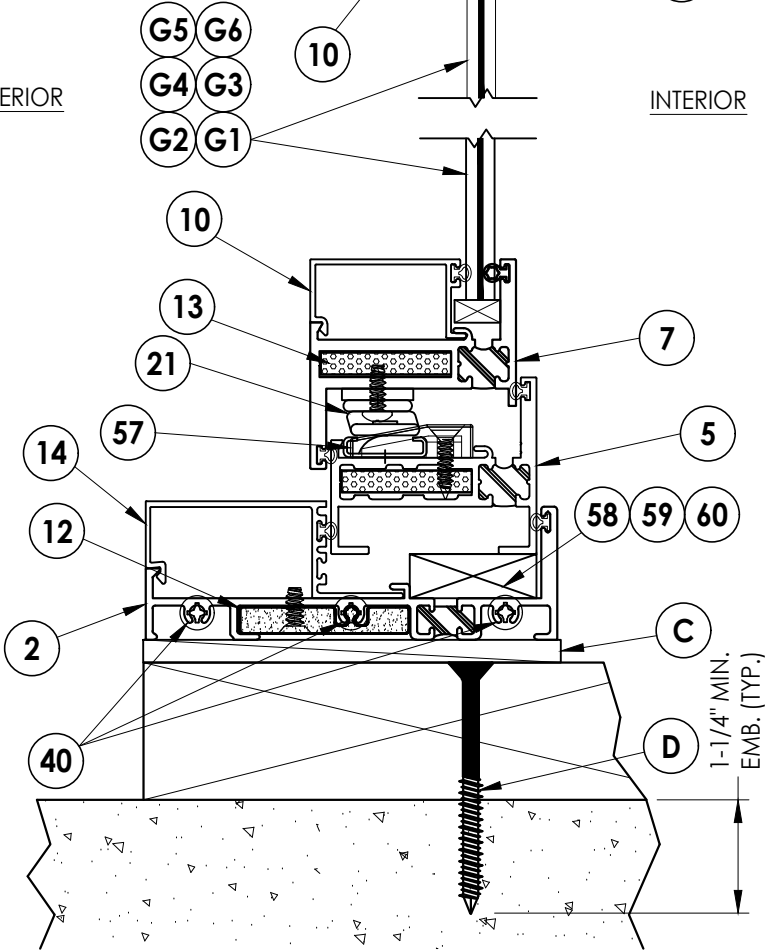

Documents Prepared By:

Lyndon F. Schmidt
P.E. No. 43409

BUILDING CONSULTANTS, INC.
P.O. Box 230, Valrico, FL 33595
Phone No.: 813.659.9197
FBPE Registry No. 9813

PRODUCT:
FLEETWOOD WINDOWS AND DOORS

PART OR ASSEMBLY:
HORIZONTAL AND VERTICAL
CROSS SECTIONS

NO.	DATE	REVISIONS
7	7/02/26	UPDATE TO 9TH ED. (2026) FBC LFS
6	7/12/23	UPDATE TO 8TH ED. (2023) FBC LFS
5	12/7/21	SERIES NAME CHANGE LFS
4	8/06/20	UPDATE TO 7TH ED. (2020) FBC DAC
3		
2		
1		

DATE: 10/23/13

SCALE: N.T.S.


DWG. BY: JK

CHK. BY: LFS

DRAWING NO.:

FL-14904.5

SHEET 3 OF 9

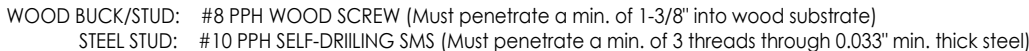

7	7/02/26	UPDATE TO 9TH ED.	(2026)	FBC LFS
6	7/12/23	UPDATE TO 8TH ED.	(2023)	FBC LFS
5	12/7/21	SERIES NAME CHANGE		LFS
4	8/06/20	UPDATE TO 7TH ED.	(2020)	FBC DAC
NO.	DATE			BY

DATE: 10/23/13

SCALE: N.T.S.

DWG. BY: JK

CHK. BY: *LFS*

DRAWING NO.:

FL-14904.5

SHEET 5 OF 9

PRODUCT:

FLEETWOOD WINDOWS AND DOORS

PART OR ASSEMBLY:

VERTICAL
CROSS SECTION


Documents Prepared By:
Lyndon F. Schmidt
P.E. No. 43409

Building Consultants, Inc.


P.O. Box 230, Valrico, FL 33595

Phone No.: 813.659.9197
FBPF Registry No. 9813


FBPE Registry No. 9813

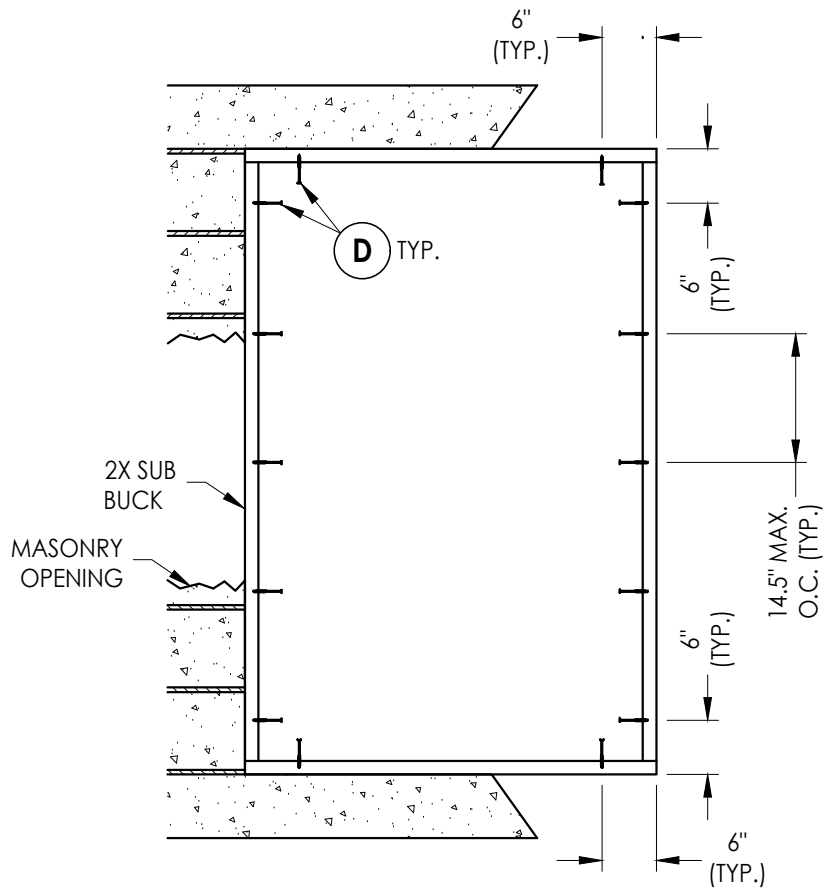


2X BUCK ANCHORING
42" X 65" Max Size

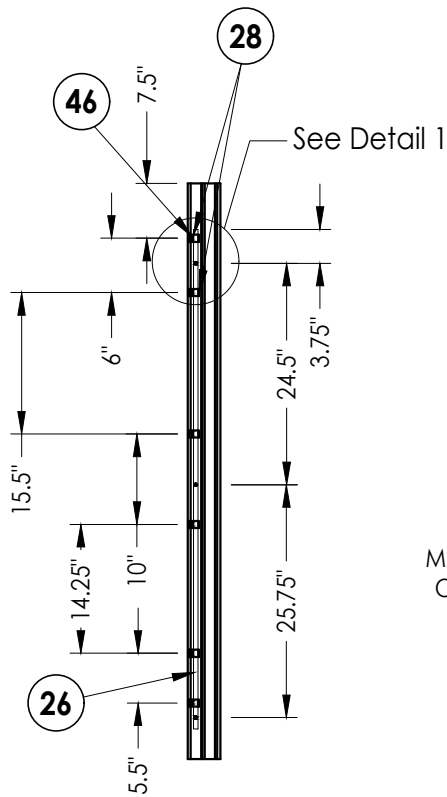


LOCK JAMB
Locking Points (3)

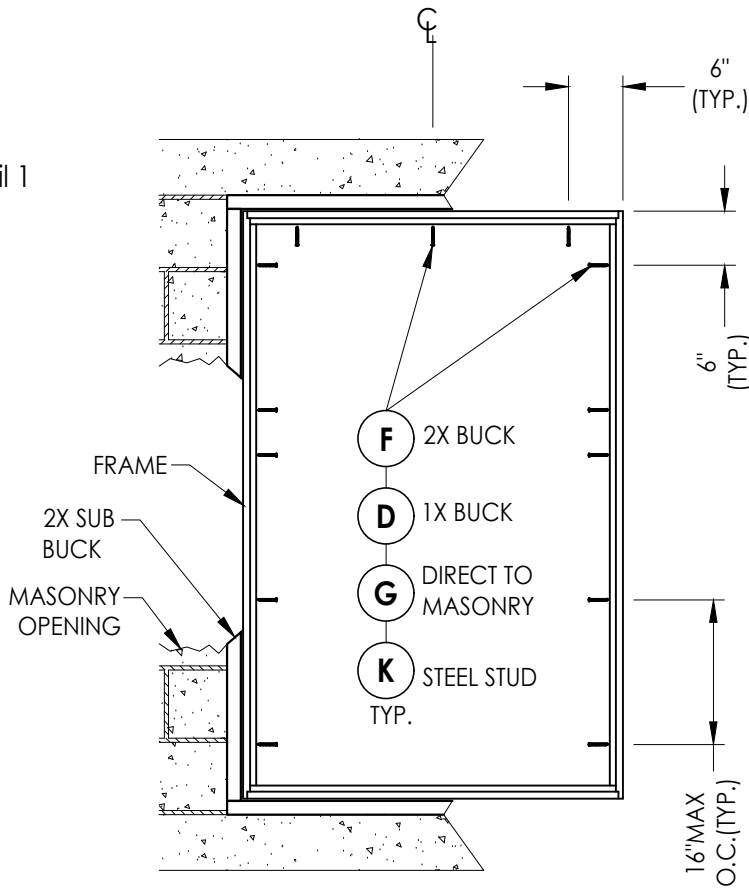


FRAME MOUNT ANCHORING
42" X 65" Max Size

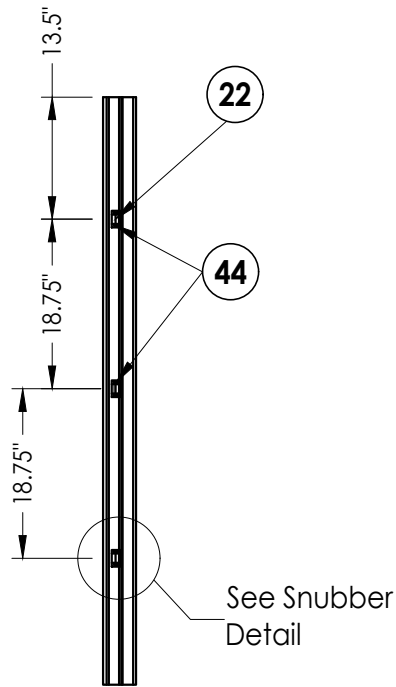

SNUBBERS JAMB

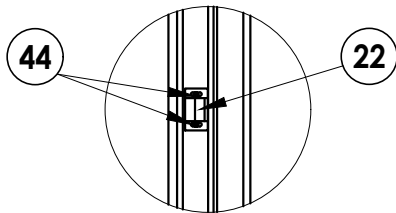

SNUBBER DETAIL

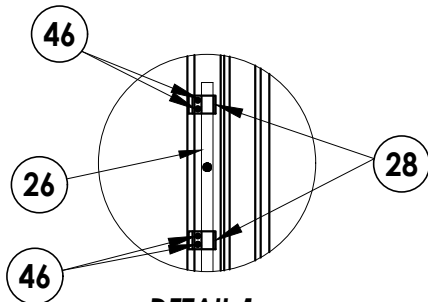

DETAIL 1

CONCRETE ANCHOR NOTES:

- Concrete anchor locations at the corners may be adjusted to maintain the min. edge distance to mortar joints.
- Concrete anchor locations noted as "MAX. ON CENTER" must be adjusted to maintain the min. edge distance to mortar joints, additional concrete anchors may be required to ensure the "MAX. ON CENTER" dimension are not exceeded.
- Concrete anchor table:

ANCHOR TYPE	ANCHOR SIZE	MIN. EMBEDMENT	MIN. CLEARANCE TO MASONRY EDGE	MIN. CLEARANCE TO ADJACENT ANCHOR
ITW TAPCON®	1/4"	1-1/4"	2"	4"
DeWALT ULTRACON®	1/4"	1-1/4"	1"	4"

WOOD SCREW INSTALLATION NOTES:

- Maintain a minimum 5/8" edge distance, 1" end distance, & 1" o.c. spacing of wood screws to prevent the splitting of wood.

Documents Prepared By:
Lyndon F. Schmidt
P.E. No. 43409

PRODUCT:
FLEETWOOD WINDOWS AND DOORS

RW BUILDING CONSULTANTS, INC.
P.O. Box 230, Valrico, FL 33595
Phone No.: 813.659.9197
FBPE Registry No. 9813

PART OR ASSEMBLY:
BUCK & FRAME ANCHORING

REVISIONS		NO	DATE	BY
7	7/02/26	UPDATE TO 9TH ED. (2026)	FBC	LFS
6	7/12/23	UPDATE TO 8TH ED. (2023)	FBC	LFS
5	12/7/21	SERIES NAME CHANGE		LFS
4	8/06/20	UPDATE TO 7TH ED. (2020)	FBC	DAC

DATE: 10/23/13

SCALE: N.T.S.

DWG. BY: JK


CHK. BY: LFS

DRAWING NO.:


FL-14904.5

SHEET 6 OF 9


Z:\2023 FBC Drawings\Fleetwood Windows & Doors\FL-14904 R10 Casement\FL-14904.1-6.dwg

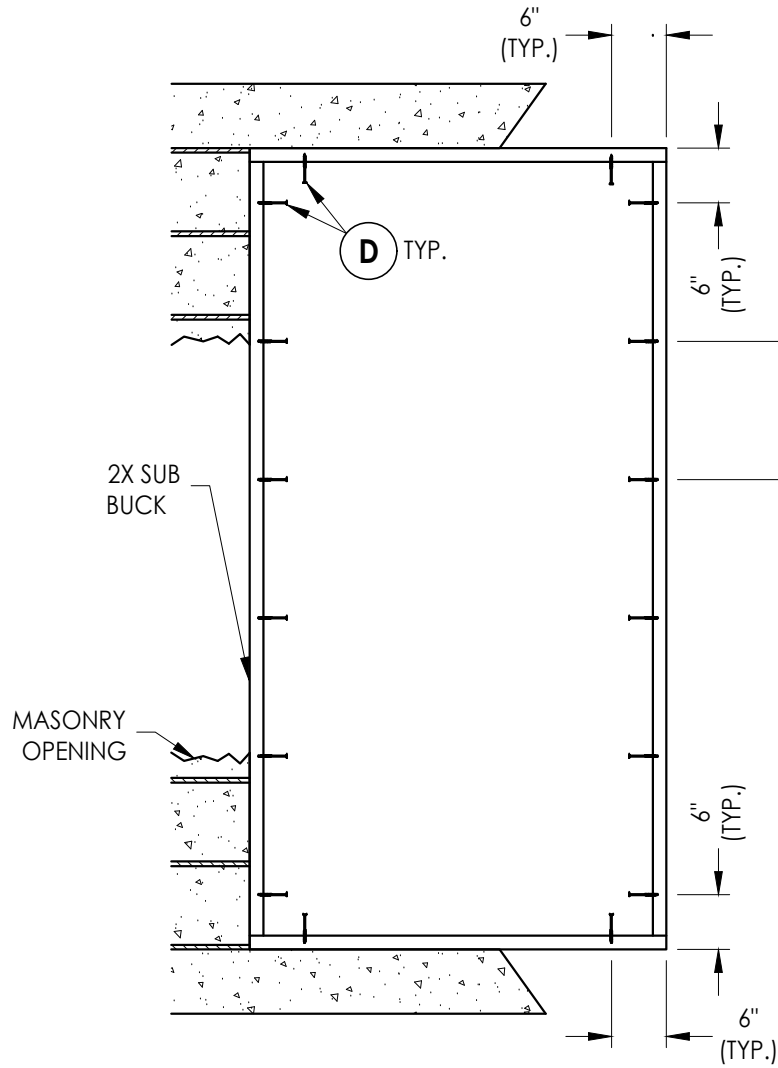


2X BUCK ANCHORING
42" X 84" Max Size

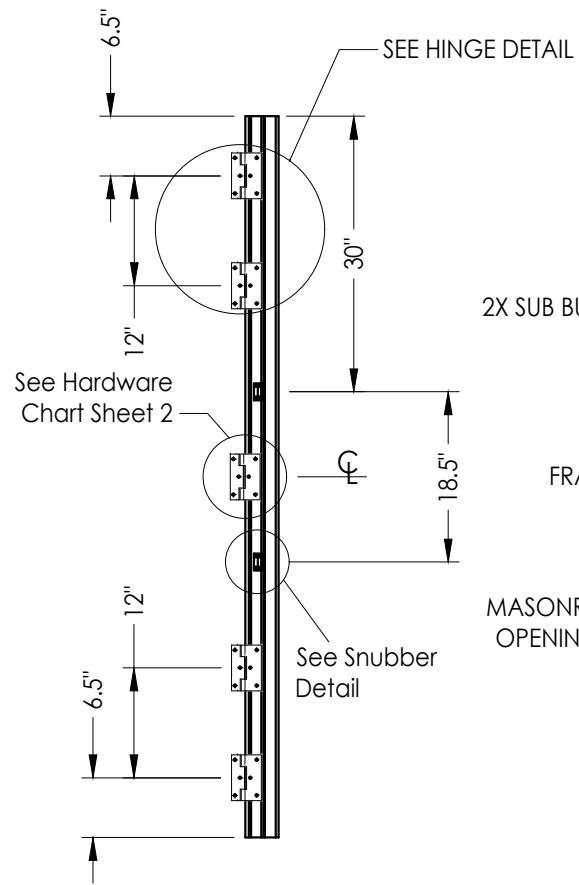

HINGE JAMB

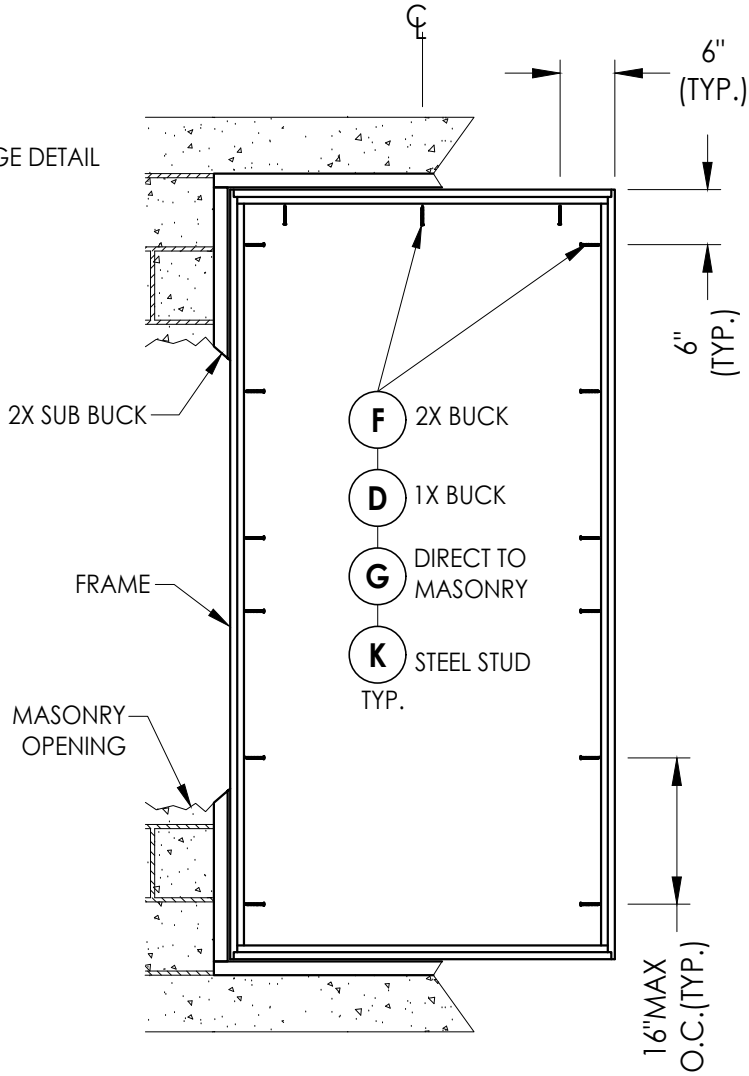

FRAME MOUNT ANCHORING
42" X 84" Max Size

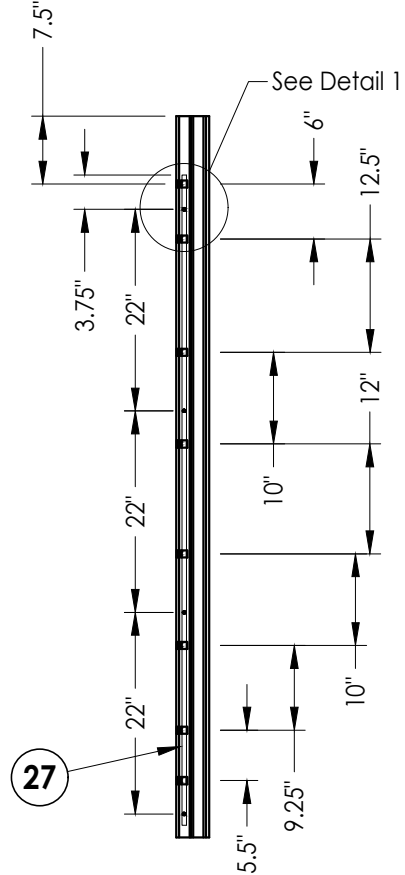

LOCK JAMB
Locking Points (4)


CONCRETE ANCHOR NOTES:

- Concrete anchor locations at the corners may be adjusted to maintain the min. edge distance to mortar joints.
- Concrete anchor locations noted as "MAX. ON CENTER" must be adjusted to maintain the min. edge distance to mortar joints, additional concrete anchors may be required to ensure the "MAX. ON CENTER" dimension are not exceeded.
- Concrete anchor table:


ANCHOR TYPE	ANCHOR SIZE	MIN. EMBEDMENT	MIN. CLEARANCE TO MASONRY EDGE	MIN. CLEARANCE TO ADJACENT ANCHOR
ITW TAPCON®	1/4"	1-1/4"	2"	4"
DeWALT ULTRACON®	1/4"	1-1/4"	1"	4"

WOOD SCREW INSTALLATION NOTES:


- Maintain a minimum 5/8" edge distance, 1" end distance, & 1" o.c. spacing of wood screws to prevent the splitting of wood.

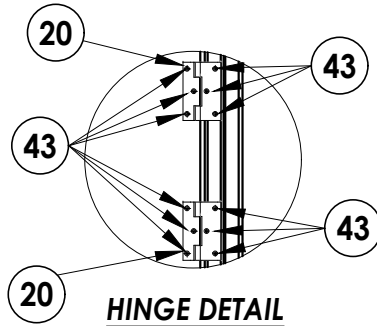

HINGE DETAIL

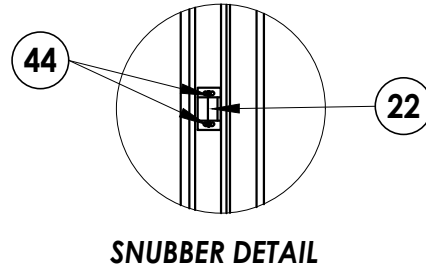

SNUBBER DETAIL

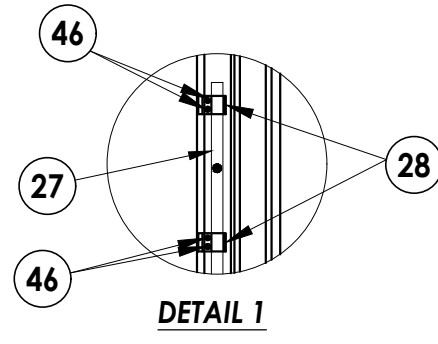

DETAIL 1

PRODUCT:		FLEETWOOD WINDOWS AND DOORS	
PART OR ASSEMBLY:		BUCK & FRAME ANCHORING	
NO.	DATE	REVISIONS	BY
7	7/02/26	UPDATE TO 9TH ED. (2026) FBC	LFS
6	7/12/23	UPDATE TO 8TH ED. (2023) FBC	LFS
5	12/7/21	SERIES NAME CHANGE	LFS
4	8/06/20	UPDATE TO 7TH ED. (2020) FBC	DAC
DATE: 10/23/13		SCALE: N.T.S.	
DWG. BY: JK		CHK. BY: LFS	
DRAWING NO.: FL-14904.5		SHEET 7 OF 9	

Documents Prepared By:
Lyndon F. Schmidt
P.E. No. 43409

RW BUILDING CONSULTANTS, INC.
P.O. Box 230, Valrico, FL 33595
Phone No.: 813.659.9197
FBPE Registry No. 9813

1/2" GLASS BITE

1.25" THICK GLASS

1/4" TEMPERED GLASS

1/8" HEAT STRENGTHENED GLASS

0.090" SentryGlas® Interlayer

1/8" HEAT STRENGTHENED GLASS

ALUMINUM OR STAINLESS STEEL SPACER

55

1/2" GLASS BITE

5/16" THICK GLASS

1/8" ANNEALED GLASS

0.090" SentryGlas® Interlayer

1/8" ANNEALED GLASS

1/2" GLASS BITE

1.25" THICK GLASS

3/16" TEMPERED GLASS

1/8" HEAT STRENGTHENED GLASS

0.090" SentryGlas® Interlayer

1/8" HEAT STRENGTHENED GLASS

ALUMINUM OR STAINLESS STEEL SPACER

55

1/2" GLASS BITE

9/16" THICK GLASS

1/4" ANNEALED GLASS

0.090" SentryGlas® Interlayer

1/4" ANNEALED GLASS

55

Documents Prepared By:
Lyndon F. Schmidt
P.E. No. 43409

R^{gW}
BUILDING CONSULTANTS, INC.
P.O. Box 230, Valrico, FL 33595
Phone No.: 813.659.9197
FBPE Registry No. 9813

PRODUCT:
FLEETWOOD WINDOWS AND DOORS

PART OR ASSEMBLY:
GLAZING DETAILS

[illegible]

DATE: 10/23/13

SCALE: N.T.S.

DWG. BY: JK

CHK. BY: *LFS*


DRAWING NO.:

FL-14904.5


SHEET 8 OF 9

Z:\2023 EPC Drawings\Fleetwood Windows & Doors\FL-14904-R10 Casement\FL-14904.1 & dwg


BILL OF MATERIALS		
ITEM #	DESCRIPTION	MATERIAL
A	1X BUCK SG >= 0.55	WOOD
B	2X BUCK SG >= 0.55	WOOD
C	1/4" MAX. SHIM SPACE	-
D	1/4" X 2-3/4" DeWALT OR ITW PFH CONCRETE SCREW	STEEL
E	MASONRY - 3,000 PSI MIN. CONCRETE CONFORMING TO ACI 301 OR HOLLOW BLOCK CONFORMING TO ASTM C90	CONCRETE
F	#10 X 2" PPH WOOD SCREW (1-1/4" MIN. EMBEDMENT)	STEEL
G	1/4" x 2-1/4" DeWALT OR ITW PFH CONCRETE SCREW	STEEL
H	#10 X 2-3/4" PPH WOOD SCREW	STEEL
J	1/4" x 3-1/4" DeWALT OR ITW PFH CONCRETE SCREW	STEEL
K	#10 PPH SELF-DRILLING SMS	STEEL
L	#8 PPH WS (1-3/8" MIN. EMBEDMENT)	STEEL
M	#8 X 1-1/2" PPH SMS (1-3/8" MIN. EMBEDMENT)	STEEL
X	STEEL STUD Min. Thk .033" (ASTM A653 GRADE 33 Fy=33 Ksi Min, Fu=45 Ksi Min)	STEEL
1	FIN BLOCK FRAME (3800-T)	6063-T6 ALUM
2	BLOCK FRAME (3800-T)	6063-T6 ALUM
3	THERMAL BREAK ("LIQUID POLYURETHANE" by Azon USA, Inc.)	-
4	MULLION	6063-T6 ALUM
5	BLOCK FRAME (350-T)	6063-T6 ALUM
7	ZEE BAR (PANEL)	6063-T6 ALUM
8	GLASS STOP (1-1/4")	6063-T6 ALUM
10	GLASS STOP (5/16", 7/16")	6063-T6 ALUM
12	SHEAR BLOCK	6061-T6 ALUM
13	CORNER KEY	6063-T6 ALUM
14	INSERT STOP	6063-T6 ALUM
20	SS. BUTT HINGE	SS
21	4 BAR HINGE	SS
22	SNUBBER-COMMERCIAL PULL-IN BLOCK	SS
23	MULTIPOINT LOCK HANDLE	SS
26	3 POINTS LOCKING BAR (TRUTH)	SS
27	4 POINTS LOCKING BAR (TRUTH)	SS
28	TIE BAR GUIDE (TRUTH)	-
29	KEEPER (TRUTH)	SS
30	CASEMENT ROTOR GEAR 13.5"(TRUTH)	SS
31	CASEMENT ROTOR GEAR 9.5"(TRUTH)	SS
35	CAM HANDLE / STRIKE PLATE	SS
36	CASEMENT SS. TRACK (TRUTH)	SS
40	#10 X 1" PPH SMS	STEEL
42	MACHINGE SCREW NO 10-32, FHP .75"	STEEL
43	SCREW NO 10 , UFHP .5"	STEEL
44	SCREW NO 8, PHP, .50"	STEEL
46	SCREW NO 8, FHP, .750"	STEEL
48	BACK UP NUTS	STEEL
50	BULB VINYL (EPDM 70 DUROMETER) - TREMCO	-
51	MINI BULB VINYL (EPDM 70 DUROMETER) - TREMCO	-
52	WOOD BLOCK .750" X 1.250"	-
53	ALUMINUM BLOCK .750" X 1.250"	-
54	PVC BLOCK .750" X 1.250"	-
55	SETTING BLOCK (SANTOPRENE - 86 DUROMETER) - TREMCO	-
57	PIVOT SHIM	-
58	WOOD BLOCK .50" X 1.250"	-
59	ALUMINUM BLOCK .50" X 1.250"	-
60	PVC BLOCK .50" X 1.250"	-

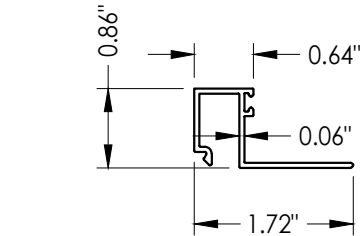


8 GLASS STOP 1-1/4"

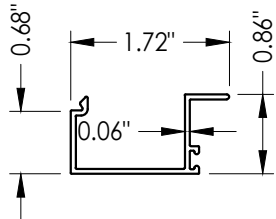


10 GLASS STOP 5/16", 7/16", 9/16"

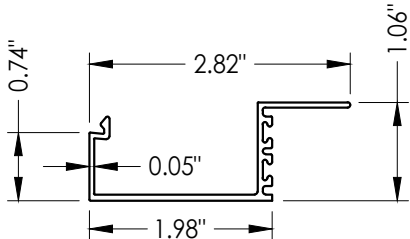


14 INSERT STOP

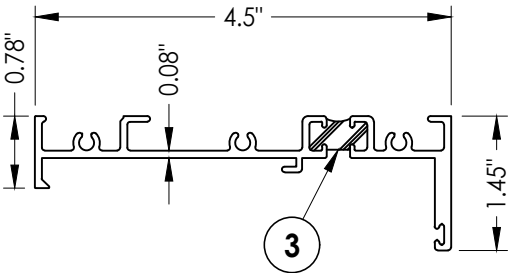


2 BLOCK FRAME

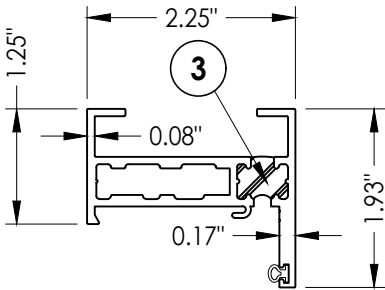

5 BLOCK FRAME

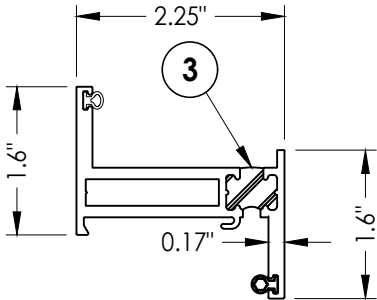

7 ZEE BAR (PANEL)

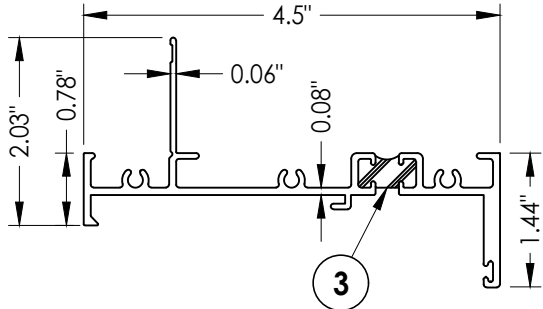

1 FIN BLOCK FRAME

Documents Prepared By: Lyndon F. Schmidt P.E. No. 43409		BUILDING CONSULTANTS, INC. P.O. Box 230, Valrico, FL 33595 Phone No.: 813.659.9197 FBPE Registry No. 9813	
PRODUCT: FLEETWOOD WINDOWS AND DOORS		PART OR ASSEMBLY: BILL OF MATERIALS AND COMPONENTS	
		LFS	
		FBC	
		FBC	
		LFS	
		FBC	
		DAC	
		BY	
		REVISIONS	
		NO.	DATE
7	7/02/26	UPDATE TO 9TH ED. (2026)	FBC
6	7/12/23	UPDATE TO 8TH ED. (2023)	FBC
5	12/7/21	SERIES NAME CHANGE	LFS
4	8/06/20	UPDATE TO 7TH ED. (2020)	FBC
DATE: 10/23/13			
SCALE: N.T.S.			
DWG. BY: JK			
CHK. BY: LFS			
DRAWING NO.: FL-14904.5			
SHEET 9 OF 9			