



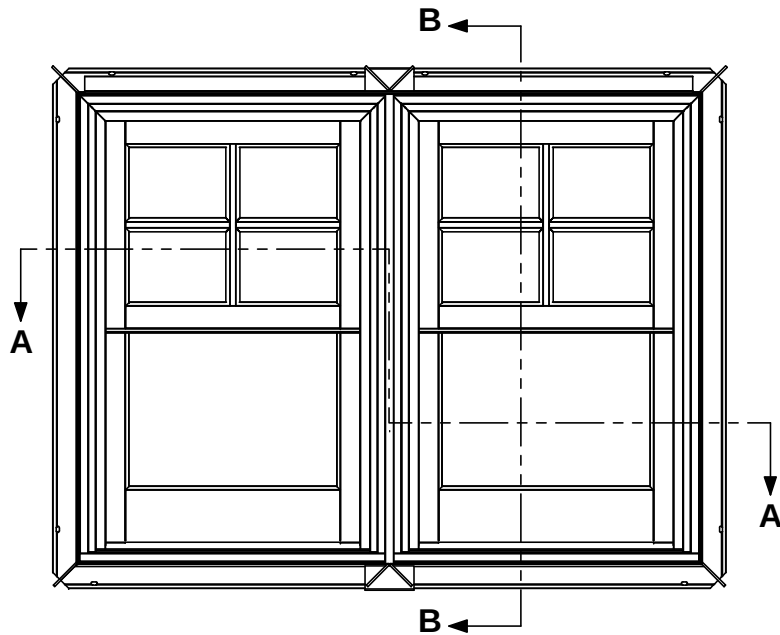


#6 X (1-5/8") NON-CORROSIVE SCREW
1-1/2" MIN PENETRATION INTO FRAMING MEMBER
8-10" ON CENTER THROUGH NAILING FIN
AROUND THE UNITS ENTIRE PERIMETER TYP

USE SILICONE SEALANT
AROUND ENTIRE PERIMETER
BETWEEN NAILING FIN &
WOOD BUCK BY OTHERS TYP

Weather Shield Windows & Doors

8109/8120 Double Hung Mull NAILING FIN INSTALLATION

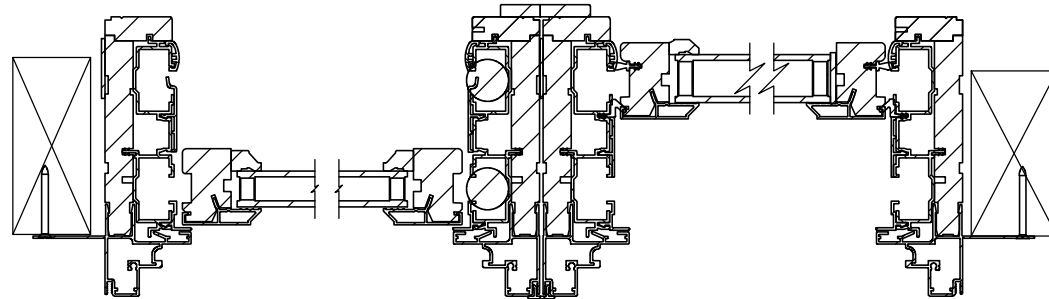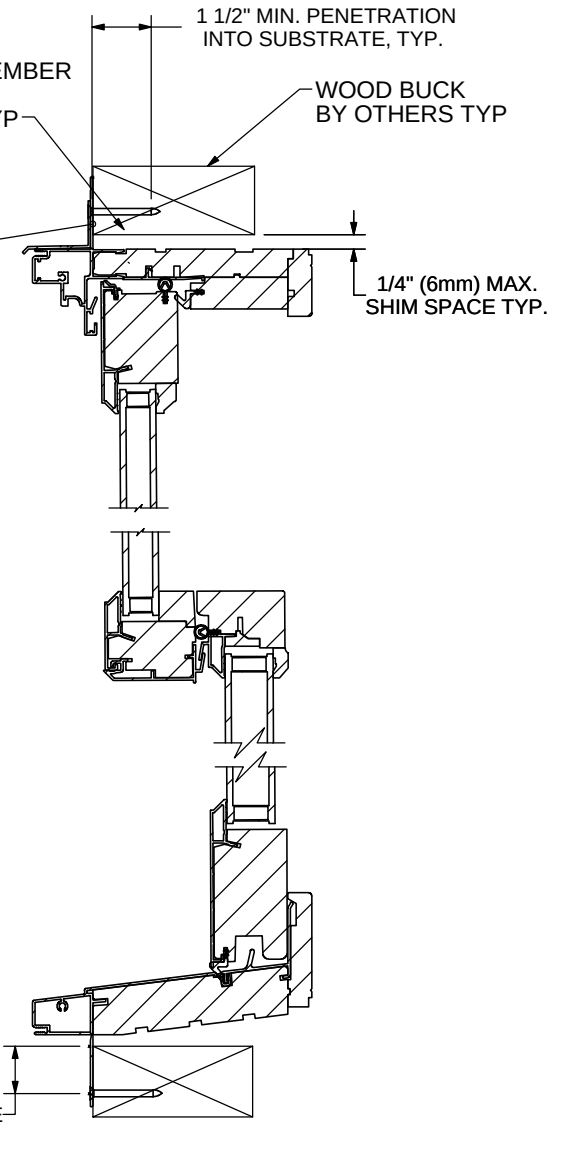

THIS SCHEDULE ADDRESSES ONLY THE FASTENERS REQUIRED TO ANCHOR THE WINDOW(S) TO ACHIEVE THE RATED DESIGN PRESSURE. THOROUGHLY READ AND FOLLOW MANUFACTURERS INSTALLATION INSTRUCTIONS RECEIVED WITH UNIT. THIS GUIDE DOES NOT ADDRESS THE SEALING CONSIDERATIONS THAT MAY ARISE IN DIFFERENT WALL CONDITIONS.

					TYP. WALL THICKNESS:		CUT STOCK SIZE:		8109/8120					
					AREA:		ECO OR W.S. #:		TITLE:					
					WT./FT.:				INSTALLATION INSTRUCTIONS					
					FILE PATH:				DWG. NO.		REV.			
									85-8385-02		B.1			
REVISION	DATE	DESCRIPTION			WHITE SLIP NUMBER	ENG.	DO NOT SCALE DRAWING		DRAWN BY: JRA	DATE: 2-22-13	SCALE : 1:24 SHEET NAME: Sheet1		SHEET 1	OF 1