


Weather Shield

Windows & Doors

8118 DOUBLE HUNG THRU THE JAMB INSTALLATION

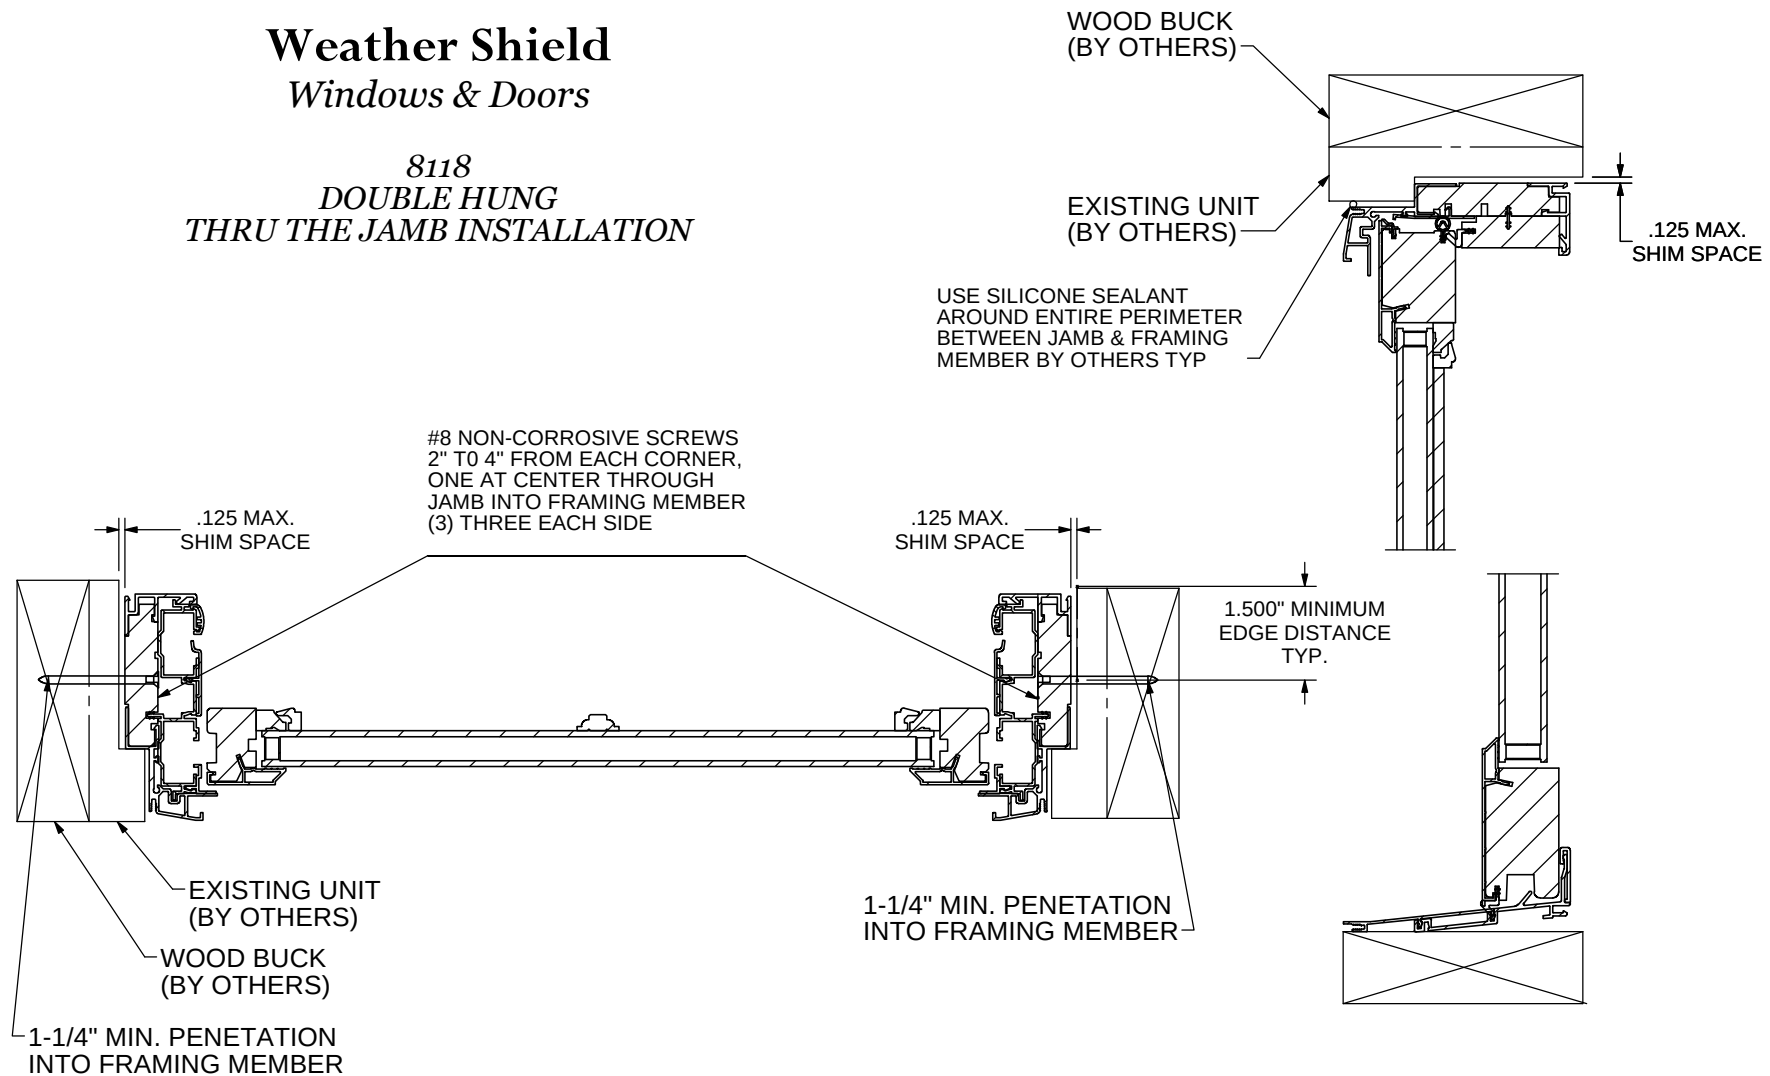

THIS SCHEDULE ADDRESSES ONLY THE FASTENERS REQUIRED TO ANCHOR THE WINDOW(S) TO ACHIEVE THE RATED DESIGN PRESSURE. THOROUGHLY READ AND FOLLOW MANUFACTURERS INSTALLATION INSTRUCTIONS RECEIVED WITH UNIT. THIS GUIDE DOES NOT ADDRESS THE SEALING CONSIDERATIONS THAT MAY ARISE IN DIFFERENT WALL CONDITIONS.

TOLERANCES UNLESS SPECIFIED:	
INCHES	ANGLE
.X ± .1"	XX ± 1°
.XX ± .03"	XX.X ± .5° (1/2°)
.XXX ± .015"	XX.XX ± .25° (1/4°)

Weather Shield

Windows & Doors

PRODUCTS:
8118

DRAWN BY:
SRS/JRA

DATE:
06/15/2015

TITLE:
INSTALLATION INSTRUCTIONS

DWG NO.:
45-00232

REV

SCALE: 1:12 SHEET NAME: Sheet1

SHEET 1 OF 1

DO NOT SCALE DRAWING

REV	DATE	DESCRIPTION	PCR NO.	ENG	PDR #:	PROFILE #:

TYP. WALL THICKNESS:

WT/FT:

AREA:

MAT:

FINISH: