


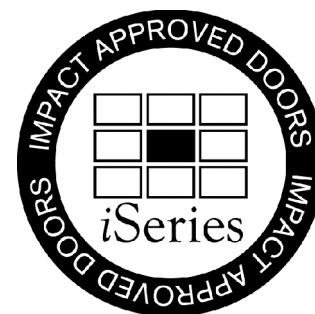

Supplemental Instructions


Rib Doors: Commercial

 CAUTION	Higher wind pressures and larger doors require additional reinforcement. Premature failure of door system may result from improper application. See chart in lower left corner of drawing sheet one for the approved wind pressures and door sizes.
 WARNING	These supplemental instructions do not contain basic door installation steps and related safety information. Failure to follow basic installation steps and related safety information may result in injury or death. Door installers must follow a primary instruction manual for basic door installation steps and related safety information.

The correct selection of door and framing materials in adherence with local building code directives is the responsibility of the building owner/designer. Use of a reinforced garage door does not constitute automatic compliance with any building code. Local building code officials determine compliance criteria.

A locking system must be installed if the door is not electrically operated.

See drawing for stop molding requirements, when door is not more than 1" wider than opening. When using stop molding, secure molding with minimum 8d nails or 2-1/2" long screws.

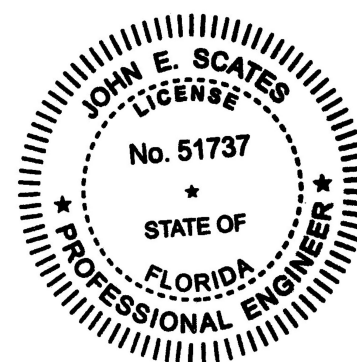

Professional Engineer's seal provided only for verification of wind load construction details. Printed copies of this document are not considered signed and sealed and the signature must be verified on any electronic copies.

Digitally signed by John E Scates
Date: 2023.10.06 18:55:58 -05'00'

John E. Scates, P.E.
2560 King Arthur, Ste 124-54
Lewisville, Texas 75056
TXPE 56308, F-2203
Florida P.E. # 51737

For Use With Drawing Number Z7i-18-61517


Strut Placement

Section Number	Door Height								
	6'-0" to 8'-0"	8'-3" to 10'-0"	10'-3" to 12'-0"	12'-3" to 14'-0"	14'-3" to 16'-0"	16'-3" to 18'-0"	18'-3" to 20'-0"	20'-3" to 22'-0"	22'-3" to 24'-0"
12	N/A	N/A	N/A	N/A	N/A	N/A	N/A	N/A	1 at Detail A
11	N/A	N/A	N/A	N/A	N/A	N/A	N/A	1 at Detail A	1 at Detail B 1 at Detail C
10	N/A	N/A	N/A	N/A	N/A	N/A	1 at Detail A	1 at Detail B 1 at Detail C	1 at Detail B 1 at Detail C
9	N/A	N/A	N/A	N/A	N/A	1 at Detail A	1 at Detail B 1 at Detail C	1 at Detail B 1 at Detail C	1 at Detail B 1 at Detail C
8	N/A	N/A	N/A	N/A	1 at Detail A	1 at Detail B 1 at Detail C	1 at Detail B 1 at Detail C	1 at Detail B 1 at Detail C	1 at Detail B 1 at Detail C
7	N/A	N/A	N/A	1 at Detail A	1 at Detail B 1 at Detail C	1 at Detail B 1 at Detail C	1 at Detail B 1 at Detail C	1 at Detail B 1 at Detail C	1 at Detail B 1 at Detail C
6	N/A	N/A	1 at Detail A	1 at Detail B 1 at Detail C	1 at Detail B 1 at Detail C	1 at Detail B 1 at Detail C	1 at Detail B 1 at Detail C	1 at Detail B 1 at Detail C	1 at Detail B 1 at Detail C
5	N/A	1 at Detail A	1 at Detail B 1 at Detail C	1 at Detail B 1 at Detail C	1 at Detail B 1 at Detail C	1 at Detail B 1 at Detail C	1 at Detail B 1 at Detail C	1 at Detail B 1 at Detail C	1 at Detail B 1 at Detail C
4	1 at Detail A	1 at Detail B 1 at Detail C	1 at Detail B 1 at Detail C	1 at Detail B 1 at Detail C	1 at Detail B 1 at Detail C	1 at Detail B 1 at Detail C	1 at Detail B 1 at Detail C	1 at Detail B 1 at Detail C	1 at Detail B 1 at Detail C
3	1 at Detail B 1 at Detail C	1 at Detail B 1 at Detail C	1 at Detail B 1 at Detail C	1 at Detail B 1 at Detail C	1 at Detail B 1 at Detail C	1 at Detail B 1 at Detail C	1 at Detail B 1 at Detail C	1 at Detail B 1 at Detail C	1 at Detail B 1 at Detail C
2	1 at Detail C	1 at Detail C	1 at Detail C	1 at Detail C	1 at Detail C	1 at Detail C	1 at Detail C	1 at Detail C	1 at Detail C
1	1 at Detail C	1 at Detail C	1 at Detail C	1 at Detail C	1 at Detail C	1 at Detail C	1 at Detail C	1 at Detail C	1 at Detail C

Push Nut Detail (use on all rollers)

use 3/8" I. D. on bottom fixture roller stem

use 7/16" I. D. on end hinge and top fixture roller stems

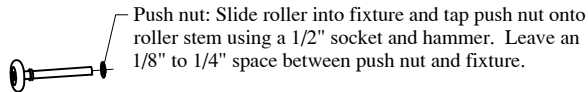


Track Bracket Spacing


Track bracket spacing shown for doors up to four sections high. Additional door sections may be added for maximum door height depicted on line drawing. Track brackets must be added (per track) for each section and spaced at a distance not greater than the corresponding section height (see line drawing for required quantities).

	Do Not Exceed
H	14"
G	14"
F	15"
E	9"
D	14-1/2"
C	9-1/2"
B	6-1/2"
A	3-1/2"




+/-3" tolerance

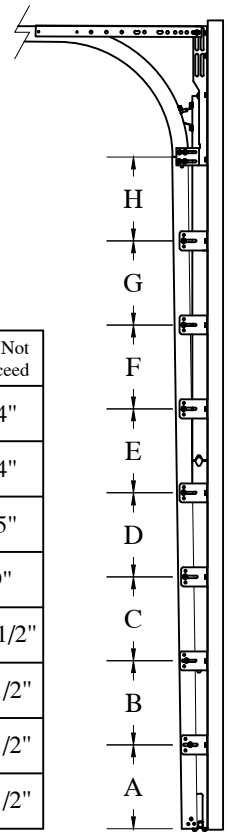

For Use With Drawing Number
Z7i-18-61517

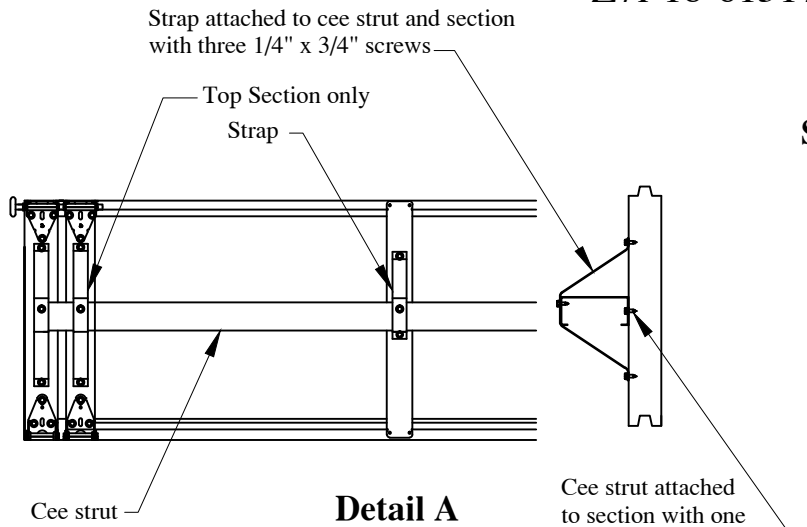

Strut Attachment Detail

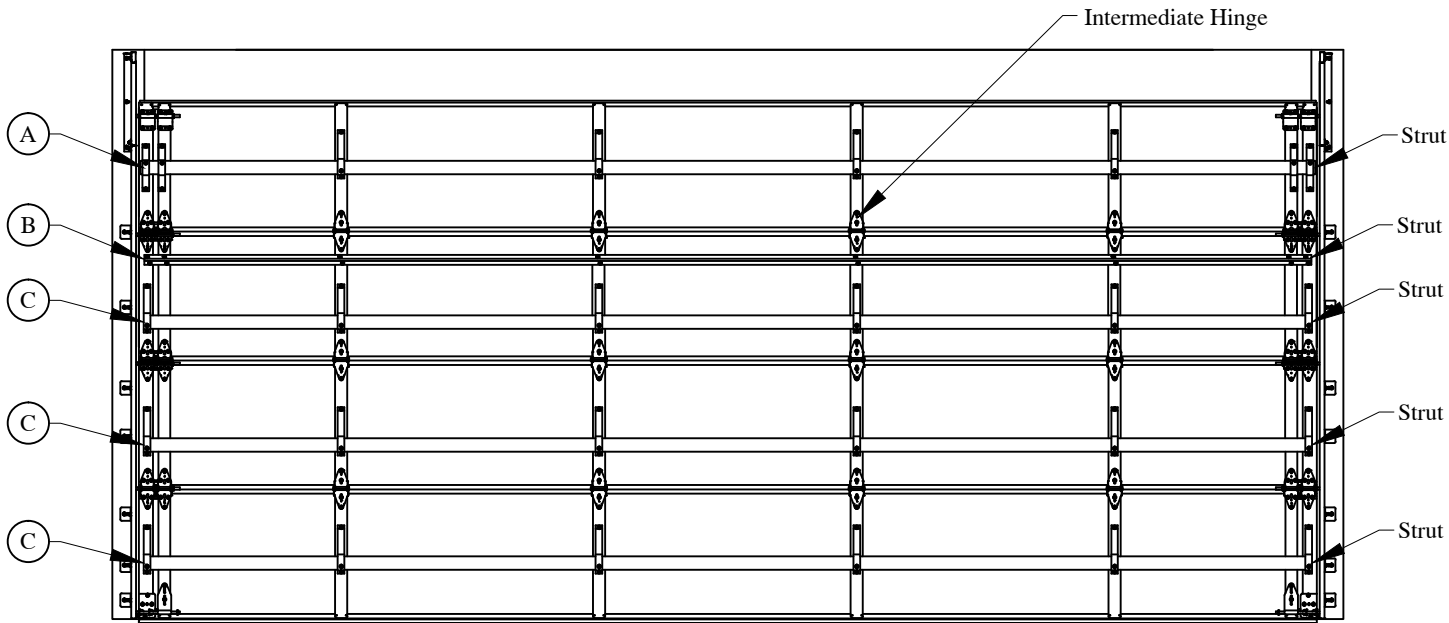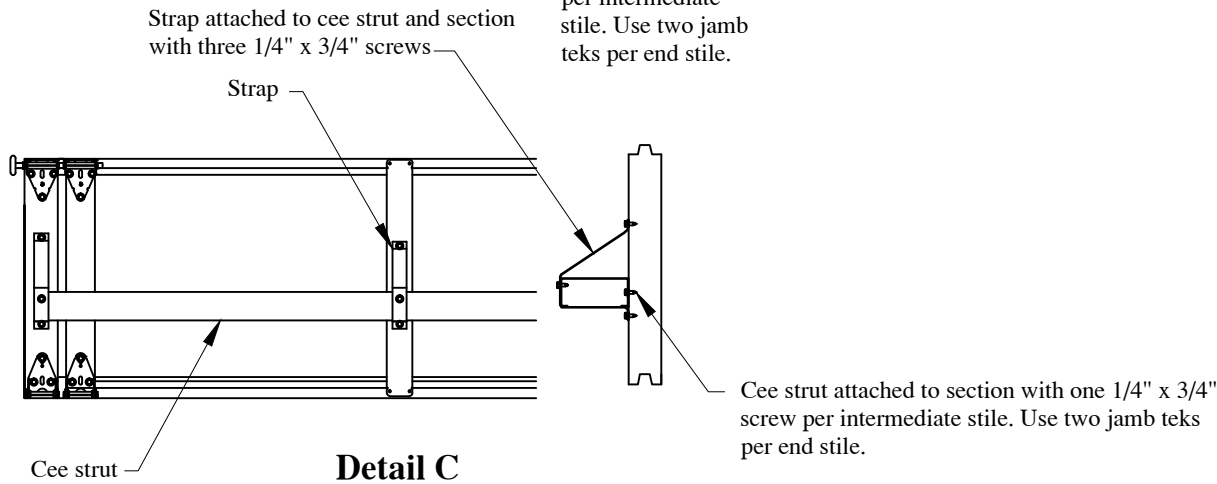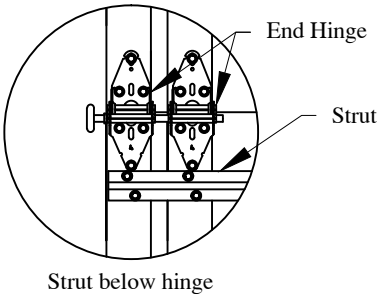

5 Struts

D

C

B



A

D

C

B

A

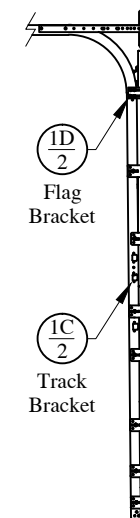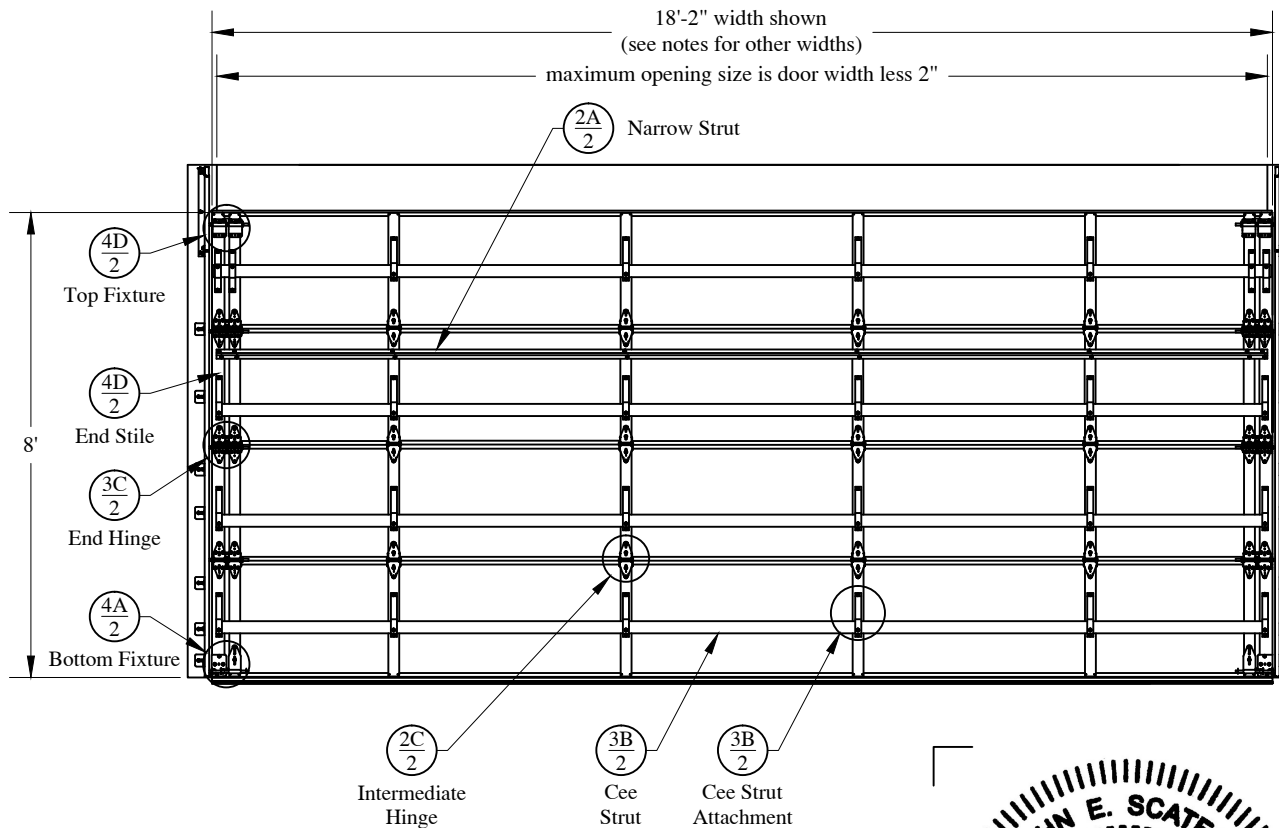

Door Height	Section Quantity	Strut Quantity	Trk Brkt Per Side
6'-0" to 8'-0"	4	4/1	7
8'-3" to 10'-0"	5	5/2	8
10'-3" to 12'-0"	6	6/3	10
12'-3" to 14'-0"	7	7/4	11
14'-3" to 16'-0"	8	8/5	13
16'-3" to 18'-0"	9	9/6	14
18'-3" to 20'-0"	10	10/7	16
20'-3" to 22'-0"	11	11/8	18
22'-3" to 24'-0"	12	12/9	19

Track bracket quantities shown are for use with grade 2 or better Southern Yellow Pine. Refer to Jamb Attachment Detail supplemental instructions for usage of alternate jamb materials.


Supporting structural elements shall be designed by a registered professional engineer for wind loads shown on this drawing. If door is not electrically operated, a lock must be installed.

Complies with IBC/IRC 2018. Tested per ANSI/DASMA 108 and 115

Maximum door height: 24'-00"

Door has been tested for windborne debris.

Width	Design Pressure (PSF)	Stile Qty.
24'-02"	+17.6 / -22.6	5
22'-02"	+21.0 / -26.9	5
20'-02"	+25.3 / -32.5	4
18'-02"	+31.2 / -40.0	4
16'-05"	+35.9 / -40.0	3
16'-02"	+35.9 / -40.0	3

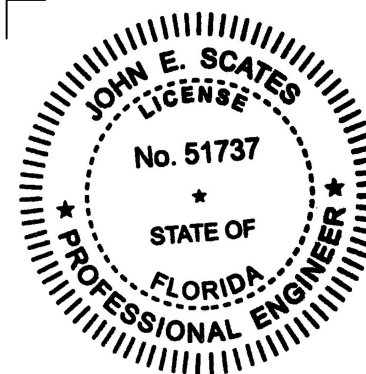


Professional Engineer's seal provided only for verification of windload construction details


John E. Scates, P.E.
2560 King Arthur, Ste 124-54
Lewisville, Texas 75056
TXPE 56308, F-2203
Florida P.E. # 51737

C.H.I. Drawing: Z7i-18-61517	SCALE	nts
	DATE	03-10-2022
Model Series: Rib Doors, Commercial		
page 4 of 5		

Details on some views may have been omitted for clarity.

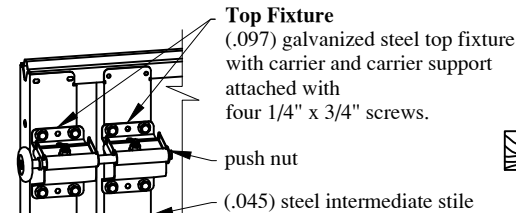


End Stile
(.066) steel end stile

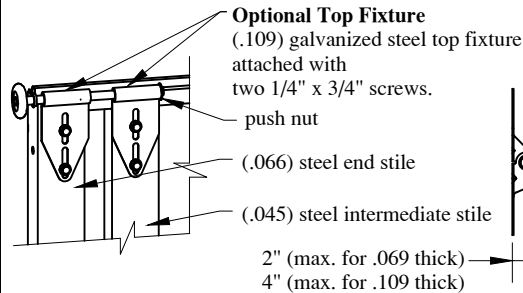


Auxiliary Bottom Bracket
(.109) galvanized steel bracket attached with two 1/4\"/>

Optional Bottom Bracket
(.109) galvanized steel bottom bracket attached with four red 1/4\"/>

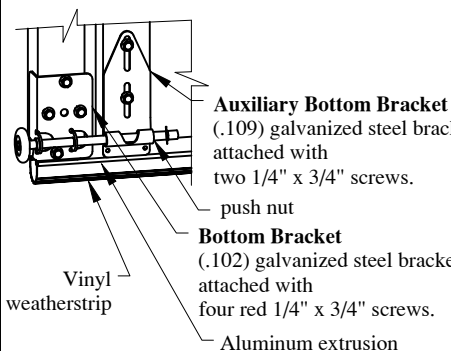

Bottom Bracket
(.102) galvanized steel bracket attached with four red 1/4\"/>

The vertical wood jamb fasteners may be counter sunk to provide a flat mounting surface. See jamb attachment details for more information about attaching jambs to structure.

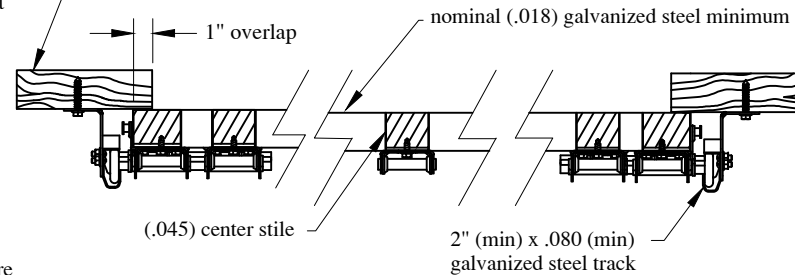


End Hinge
galvanized steel attached with six 1/4\"/>

push nut (additional push nut on #2 hinge only)


Intermediate Hinge
(.058) galvanized steel attached with four 1/4\"/>

nominal $\varnothing$ 2" (min.) 9" (min.) high strength stem
10 (min.) ball roller with steel tire.

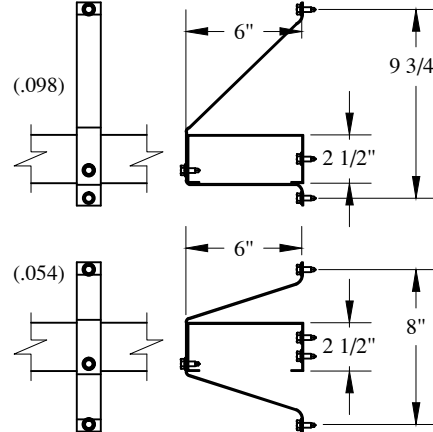

Cee Strut and Strap Attachment

(.073) 50 ksi galvanized steel 6" Cee Strut attached with one 1/4\"/>

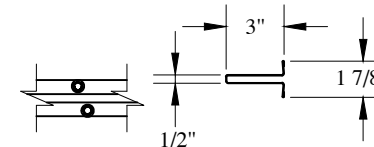


Narrow Strut and Strap Attachment

(.051) 50 ksi galvanized steel 3" strut attached with two 1/4\"/>



Flag Bracket

(.086) galvanized steel flag bracket attached to wood jamb with three 5/16\"/>

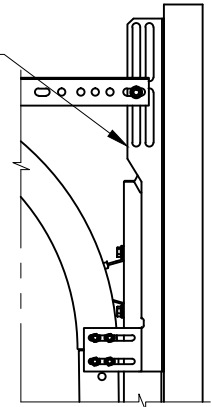

Track Bracket

(.102) galvanized steel track bracket attached to wood jamb with one 5/16\"/>

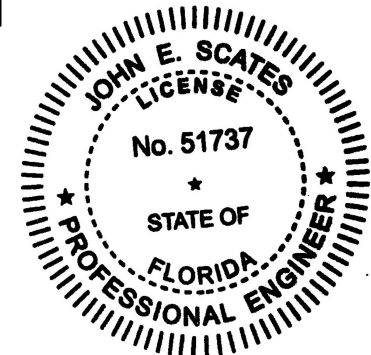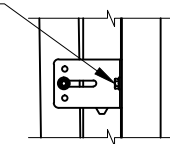

Professional Engineer's seal provided only for verification of windload construction details

John E. Scates, P.E.
2560 King Arthur, Ste 124-54
Lewisville, Texas 75056
TXPE 56308, F-2203
Florida P.E. # 51737

C.H.I.	SCALE	nts
	DATE	03-10-2022
	Model Series:	Rib Doors, Commercial
	C.H.I. Drawing:	Z7i-18-61517
page 5 of 5		