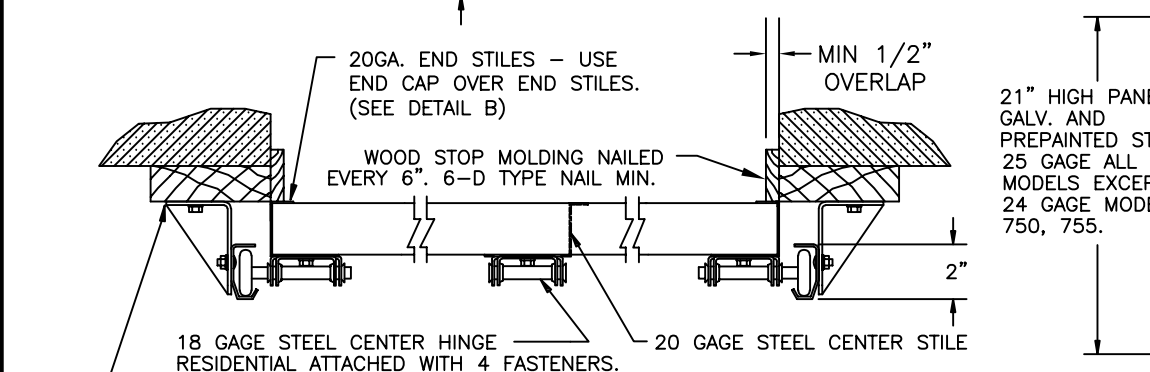
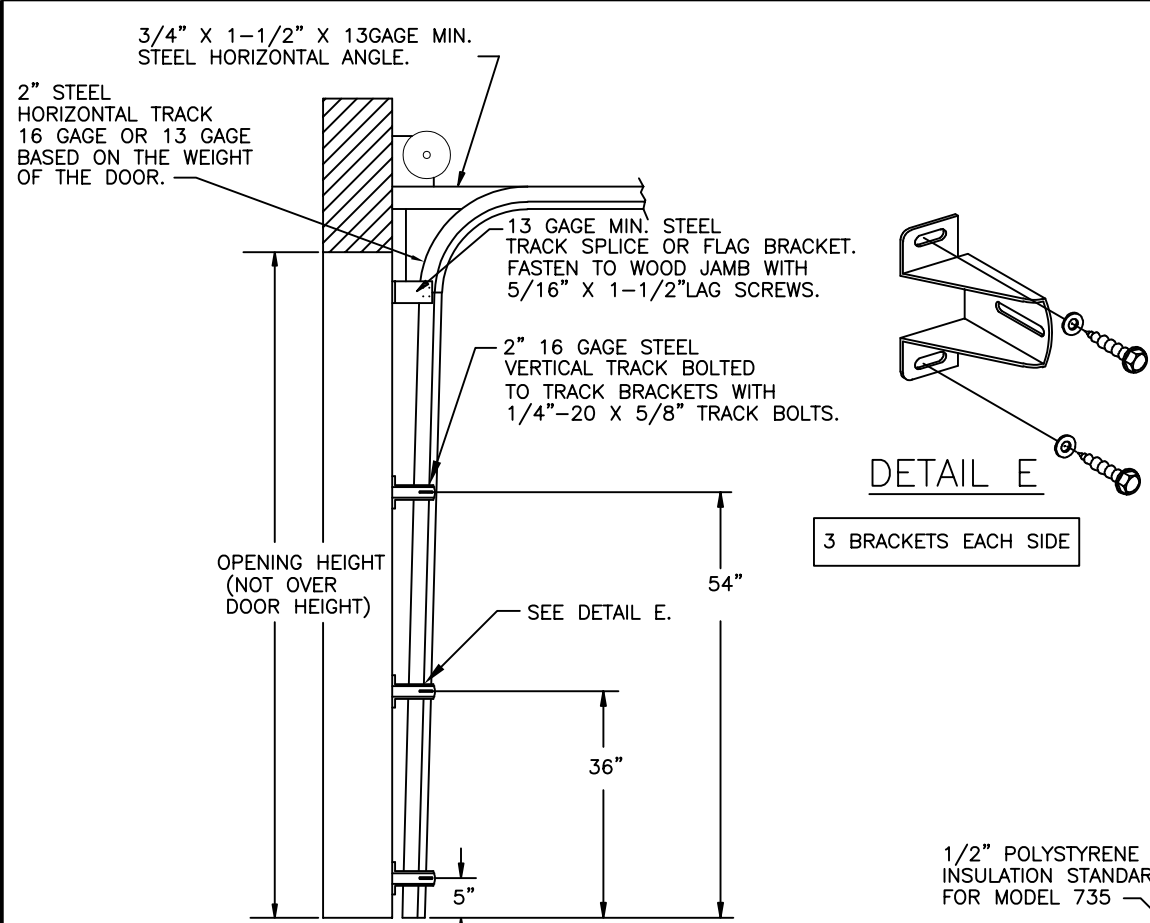


P.S.F. TABLE					
DOOR SIZE		DESIGN PRESSURE		TEST PRESSURE	
WIDTH	HEIGHT	POSITIVE	NEGATIVE	POSITIVE	NEGATIVE
9'-0"	7'-0"	+42.6	-48.9	+63.9	-73.4


DOORS SHOWN ON THIS DRAWING HAVE BEEN DEMONSTRATED TO WITHSTAND THE PRESSURES LISTED IN THE TABLE ABOVE VIA TESTING TO ANSI/DASMA 108-05/12/17.

DETERMINATION OF SUITABILITY FOR SPECIFIC SITES IS THE RESPONSIBILITY OF OTHERS.

John E. Scates PE
2560 King Arthur Blvd #124-54
Lewisville, TX 75056
TX-PE 56308, F-2203
FL-PE-51737



Professional Engineer's seal
provided only for verification of
windload construction details.

PRINTED COPIES OF THIS DOCUMENT ARE NOT
CONSIDERED SIGNED AND SEALED AND THE
SIGNATURE MUST BE VERIFIED ON ANY
ELECTRONIC COPIES.

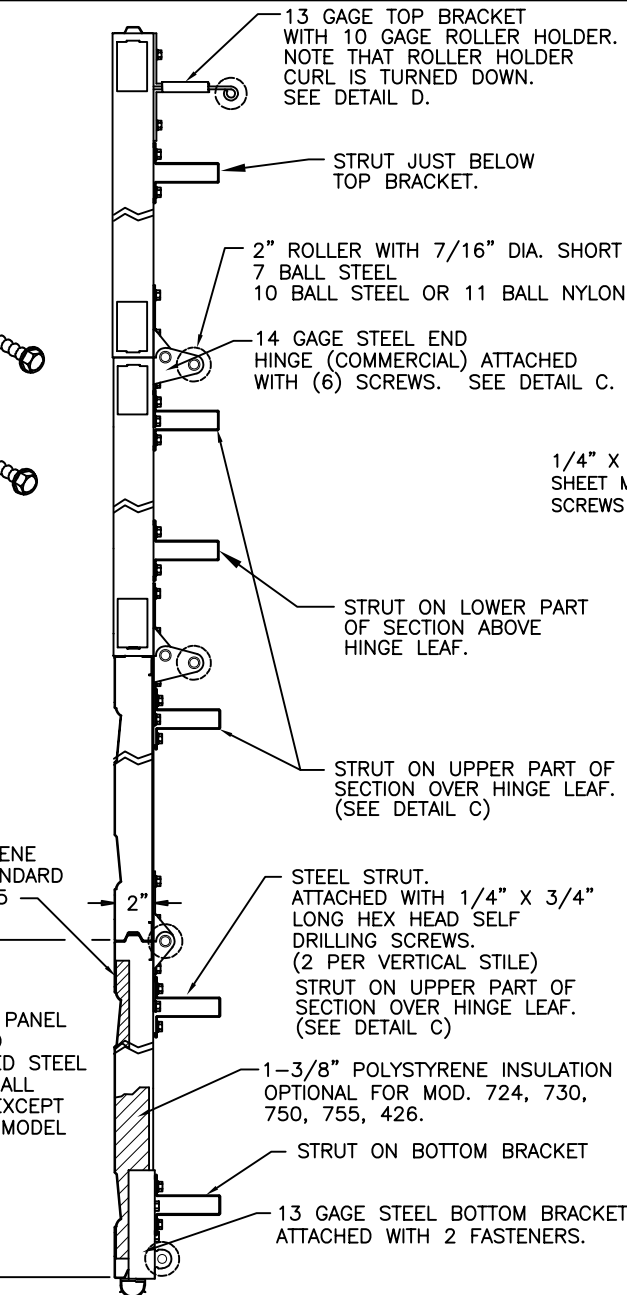


SECTION A-A

Digitally signed by John E Scates
Date: 2023.10.03 11:45:39 -05'00'

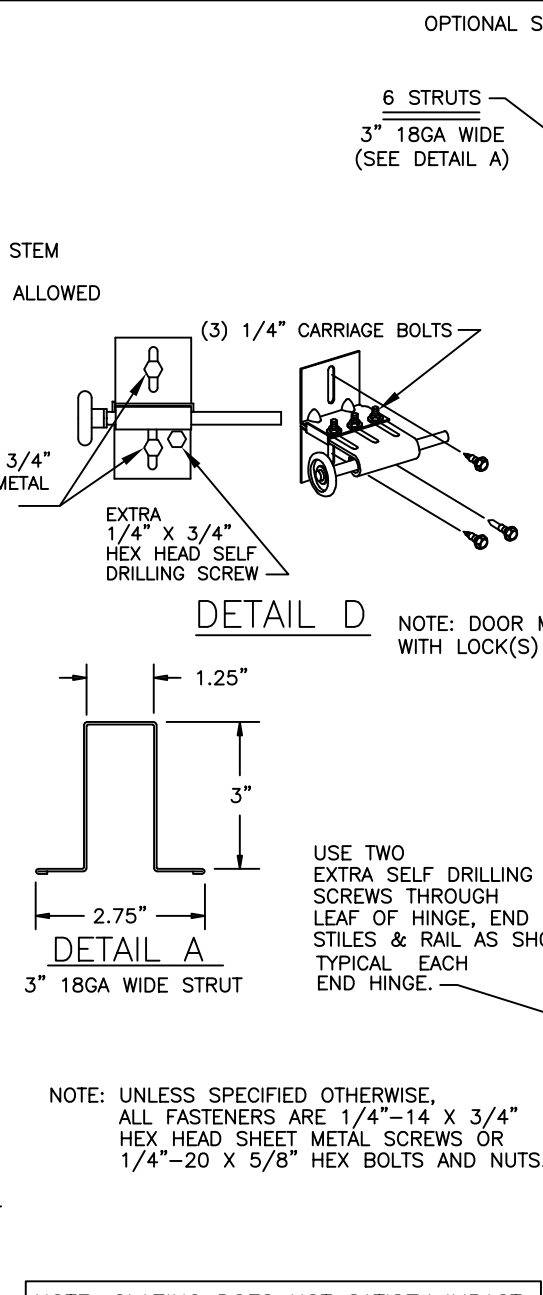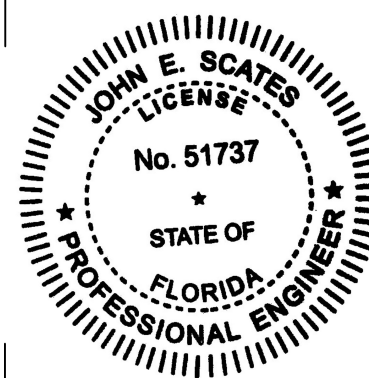



NOTE: GLAZING DOES NOT SATISFY IMPACT
DEBRIS REQUIREMENTS IN FBC

REV.	E.C.N.	DATE	APPROV.
D	ROLLER NOTES, PE ADDRESS	5/29/20	
C	REV LOGO & ADDRESS	1/28/13	
B	12/15/11	RLB	
A	2866	3/10/08	RLB
	2848	11/1/07	RLB

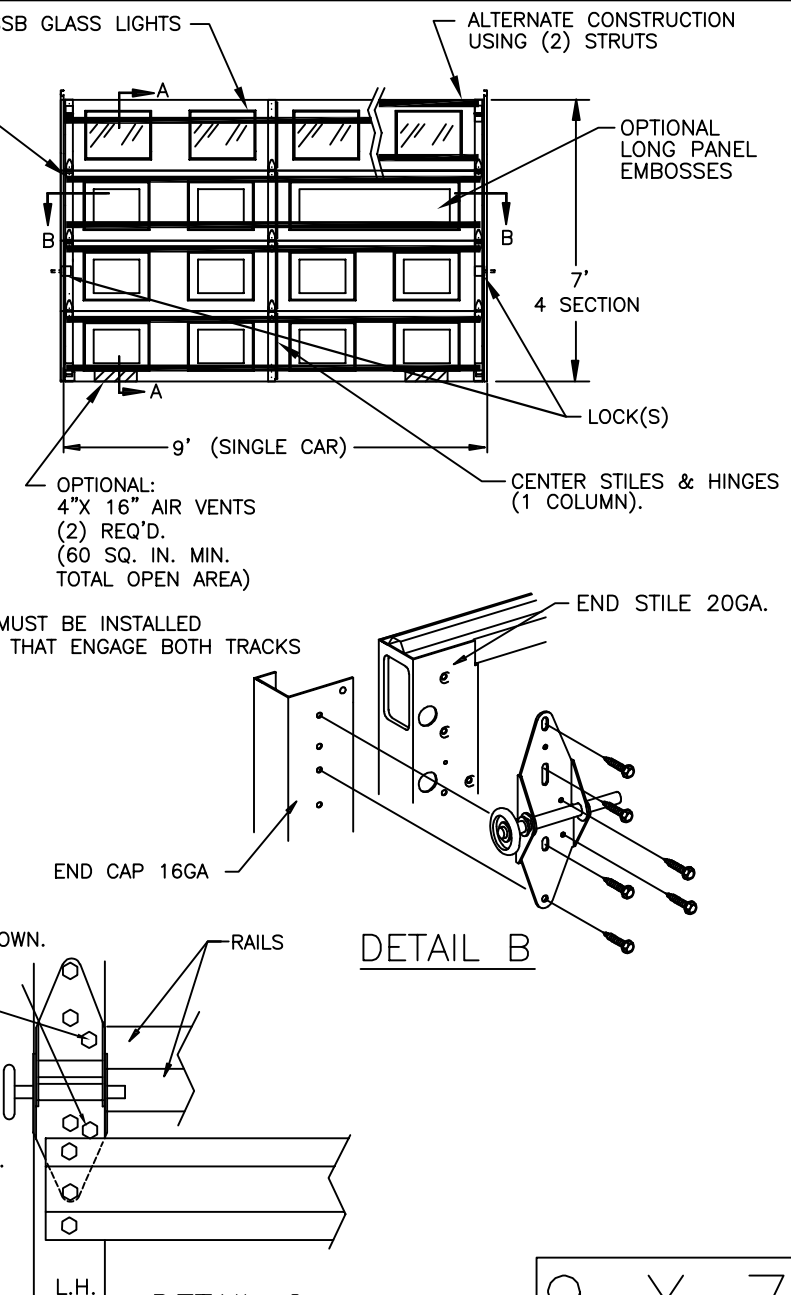

NOTE: GLAZING DOES NOT SATISFY IMPACT
DEBRIS REQUIREMENTS IN FBC

WINDSOR DOOR			
5800 SCOTT HAMILTON DR. LITTLE ROCK, AR 72209 (501) 562-1872			
MODELS: 724, 426, 730, 735, 750, 755			
PART NAME: WINDLOAD RESIDENTIAL PAN DOOR W4 C			
NEXT LEVEL		DATE: 11/01/07	DWG. NO. 99-B-084
PLOT SCALE		DRN. BY BH	SHEET 1 OF 2

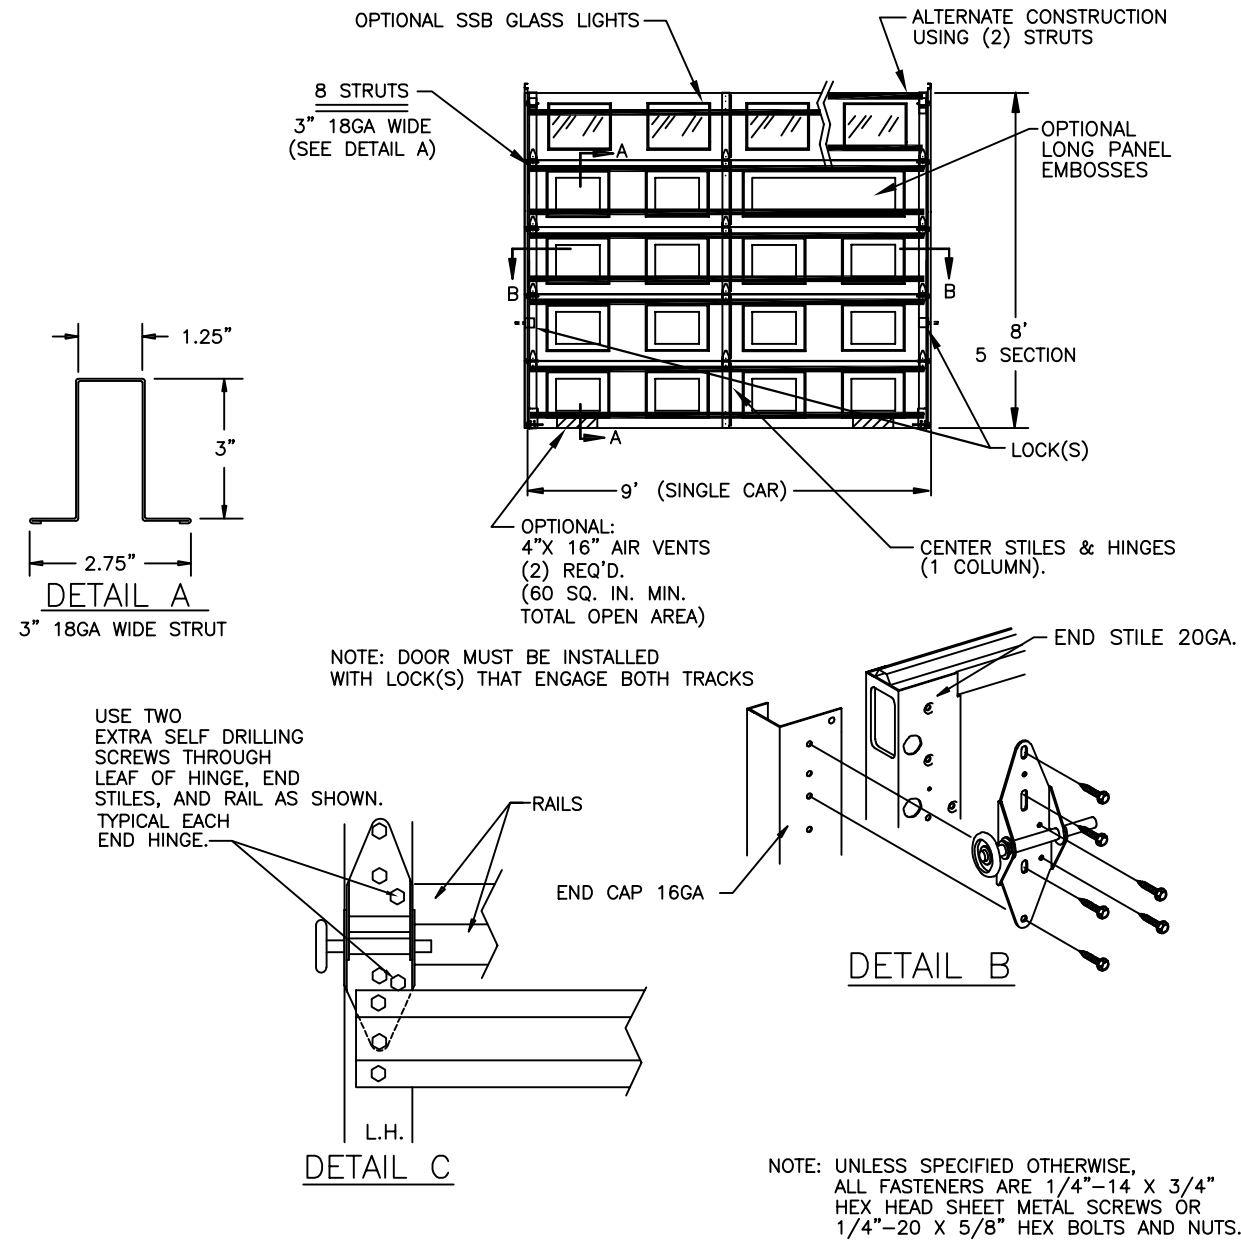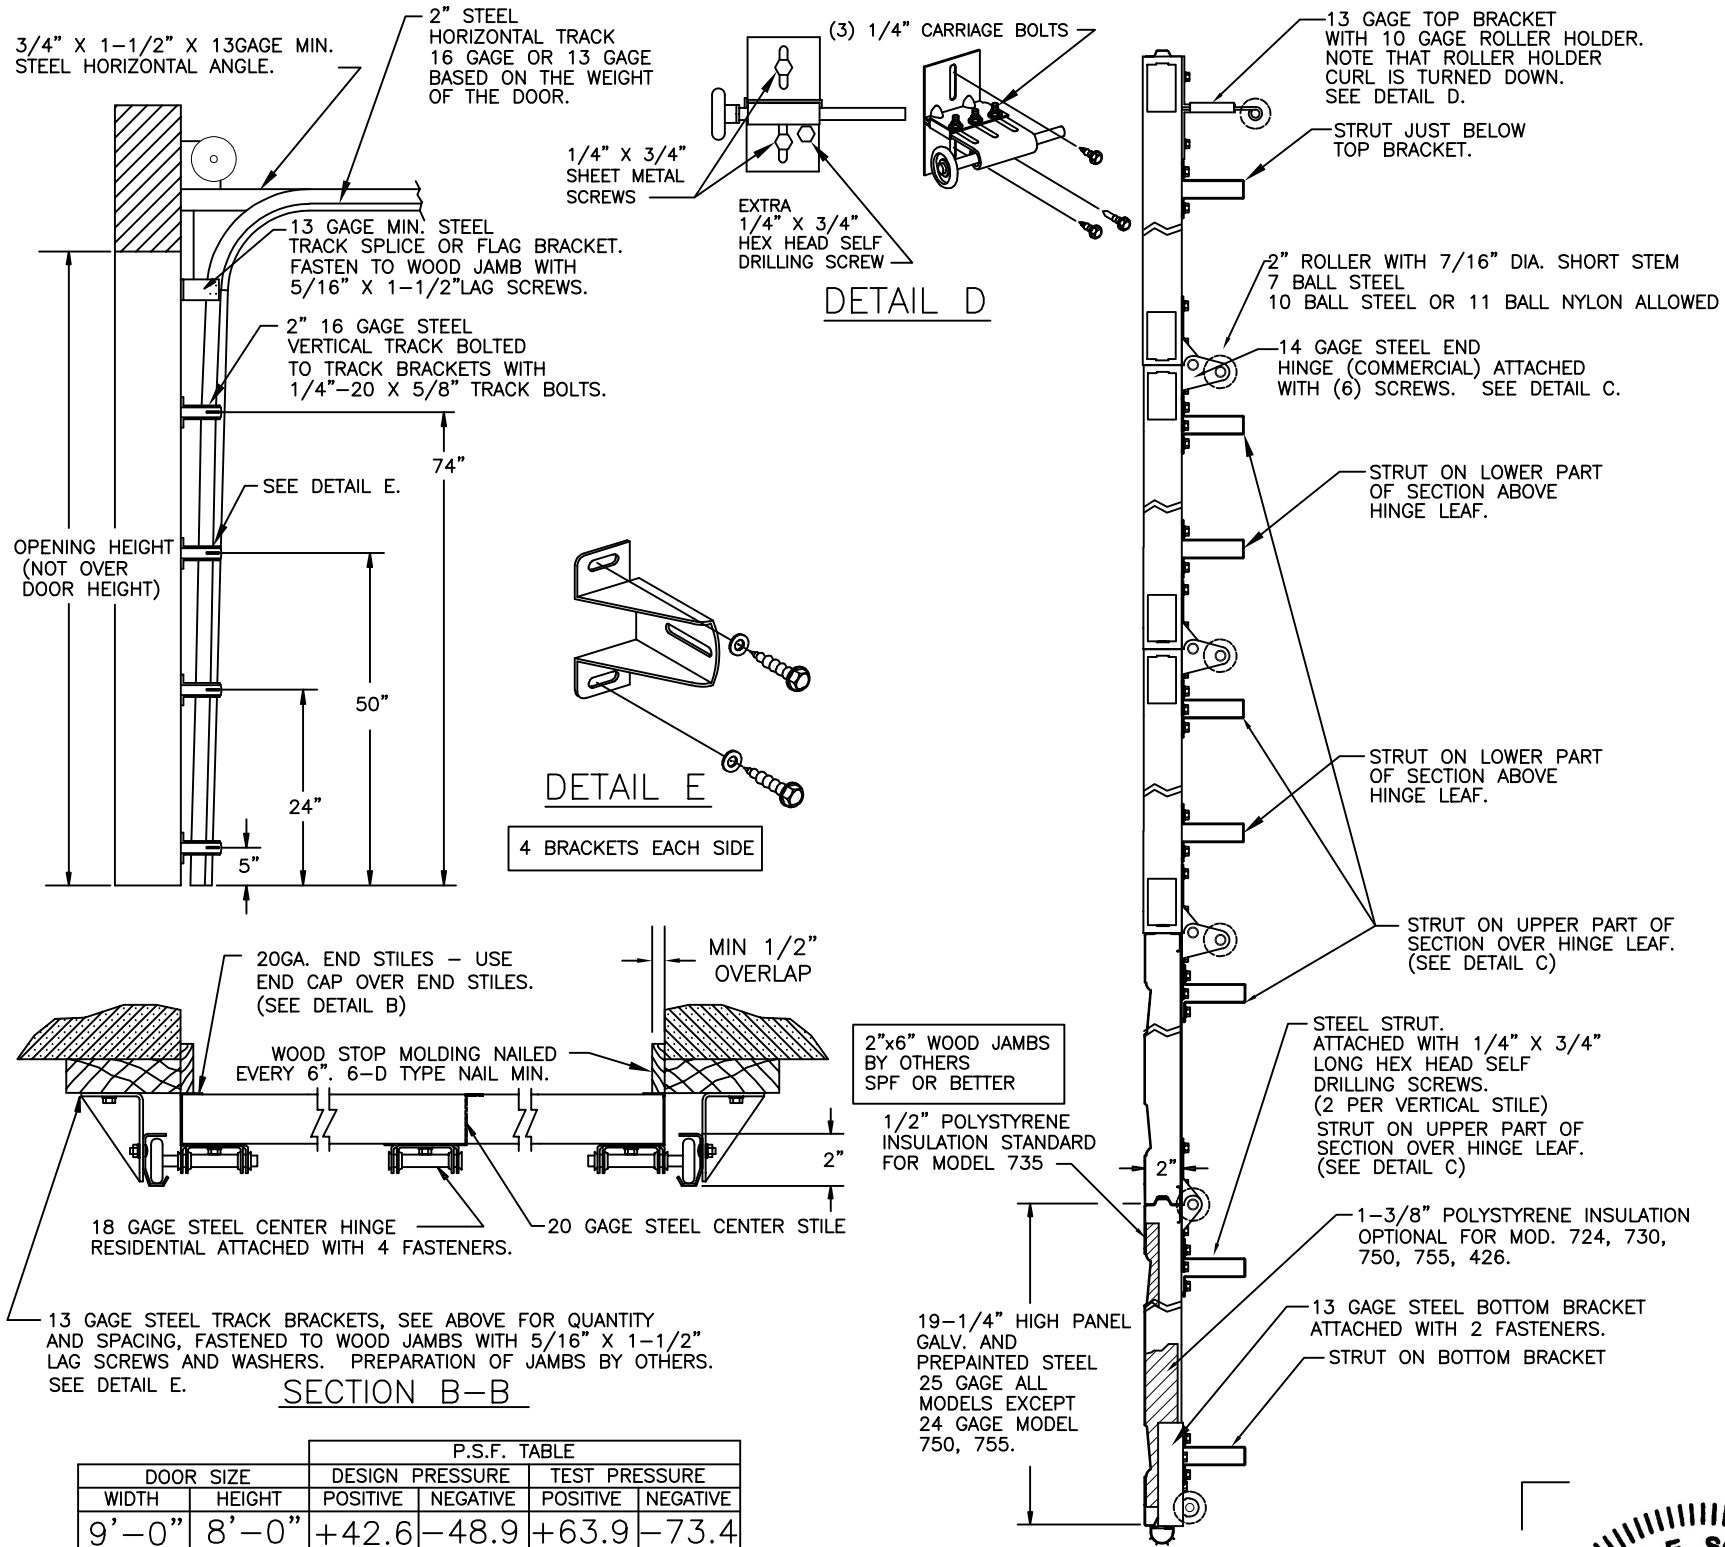

13 GAGE STEEL TRACK BRACKETS, SEE ABOVE FOR QUANTITY AND SPACING, FASTENED TO WOOD JAMBS WITH 5/16" X 1-1/2" LAG SCREWS AND WASHERS. PREPARATION OF JAMBS BY OTHERS. SEE DETAIL E.

SECTION B-B

P.S.F. TABLE					
DOOR SIZE		DESIGN PRESSURE		TEST PRESSURE	
WIDTH	HEIGHT	POSITIVE	NEGATIVE	POSITIVE	NEGATIVE
9'-0"	8'-0"	+42.6	-48.9	+63.9	-73.4

DOORS SHOWN ON THIS DRAWING HAVE BEEN DEMONSTRATED TO WITHSTAND THE PRESSURES LISTED IN THE TABLE ABOVE VIA TESTING TO ANSI/DASMA 108-05/12/17.

DETERMINATION OF SUITABILITY FOR SPECIFIC SITES IS THE RESPONSIBILITY OF OTHERS.


John E. Scates PE
2560 King Arthur Blvd #124-54
Lewisville, TX 75056
TX-PE 56308, F-2203
FL-PE-51737

Professional Engineer's seal
provided only for verification of
windload construction details.

PRINTED COPIES OF THIS DOCUMENT ARE NOT
CONSIDERED SIGNED AND SEALED AND THE
SIGNATURE MUST BE VERIFIED ON ANY
ELECTRONIC COPIES.

USE COATED LAG SCREWS
FOR TREATED LUMBER

TRACK BRACKETS MUST BE MOUNTED
DIRECTLY TO A WOOD SURFACE

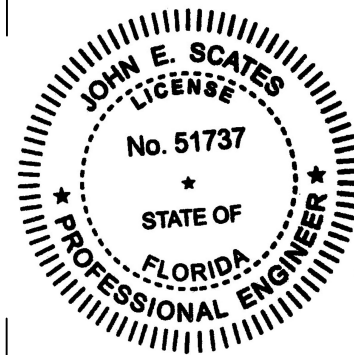

NOTE: GLAZING DOES NOT SATISFY IMPACT
DEBRIS REQUIREMENTS IN FBC

FL 15080

9 X 8

REV.	E.C.N.	DATE	APPROV.
D	ROLLER NOTES, PE ADDRESS	5/29/20	
C	REV LOGO & ADDRESS	1/28/13	
B		12/15/11	RLB
A	2866	3/10/08	RLB
	2848	11/1/07	RLB

WINDSOR DOOR			
5800 SCOTT HAMILTON DR. LITTLE ROCK, AR 72209 (501) 562-1872			
MODELS: 724, 426, 730, 735, 750, 755			
PART NAME: WINDLOAD RESIDENTIAL PAN DOOR W4 C		DWG. NO. 99-B-084	
NEXT LEVEL	DATE: 11/01/07	DRN. BY BH	
PLOT SCALE	SCALE NONE	SHEET 2 OF 2	