

GAMMANS SKYLIGHT SYSTEMS

10 Beavers Street
Newnan, GA 30263

SERIES 350, 500 & 700
ALUMINUM FIXED SKYLIGHT SYSTEM

"LARGE MISSILE IMPACT"

GENERAL NOTES

1.


This product has been evaluated and is in compliance with the 9th Edition (2026) Florida Building Code (FBC) structural requirements excluding the "High Velocity Hurricane Zone" (HVHZ).
2.

When used in areas requiring wind borne debris protection, this product complies with FBC Section 1609.1.2 and does not require an impact resistant covering. This product meets missile level "D" and includes Wind Zone 4 as defined in ASTM E 1996 and FBC Section 1609.1.2.2.
3.


The system detailed herein is generic and does not provide information for a specific site. A licensed engineer or registered architect shall prepare site specific documents (including framing support and connections) to be used in conjunction with this document.
4.

Permit holder shall verify the adequacy of the existing structure to withstand new superimposed loads.

TABLE OF CONTENTS	
SHEET #	DESCRIPTION
1	Typical elevation, design pressure & general notes
2	Vertical cross section
3	Horizontal cross section
4	Horizontal and vertical cross sections & components
5	Bill of materials, glazing details & components

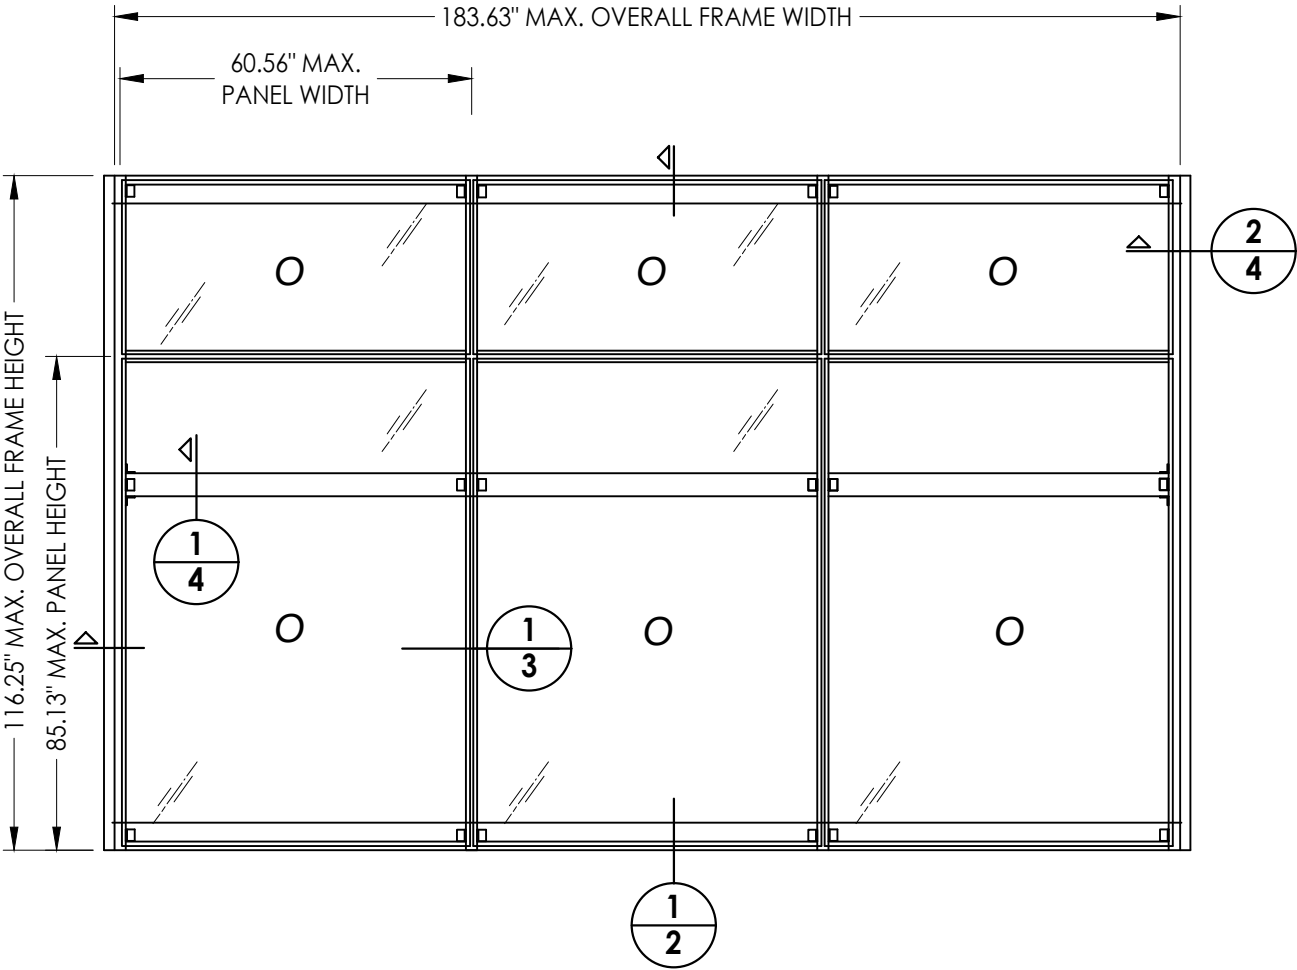

MAX. O.A. FRAME DIMENSION	MAX. PANEL DIMENSION	MAX. D.L.O. DIMENSION	GLASS TYPE	DESIGN PRESSURE (PSF)	
				POSITIVE	NEGATIVE
183.63" x 116.25"	60.56" x 85.13"	58.62" x 82.62"	G1, G2	+75.4	-75.4

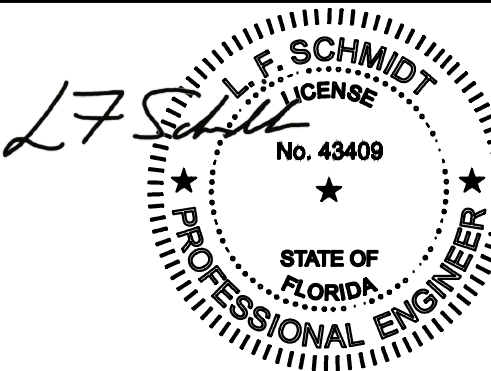

Digitally signed by
Lyndon F Schmidt
Date: 2026.10.08
07:58:09 -04'00'

This item has been digitally signed and sealed by
L. F. Schmidt, P.E. on the date adjacent to the seal.
Printed copies of this document are not
considered signed and sealed and the signature
must be verified on any electronic copies.


THIS PRODUCT APPROVAL IS VALID
ONLY FOR THE STATE OF FLORIDA

PRODUCT:		ALUMINUM FIXED SKYLIGHT		PART OR ASSEMBLY:		TYPICAL ELEVATION, DESIGN PRESSURE AND GENERAL NOTES	
		LFS		LFS		LFS	
5	10/01/26	UPDATE TO 9TH ED.	(2026) FBC	LFS			
4	9/13/23	UPDATE TO 8TH ED.	(2023) FBC	LFS			
3	10/01/20	UPDATE TO 7TH ED.	(2020) FBC	LFS			
2	3/07/18	UPDATE TO 6TH ED.	(2017) FBC	LFS			
1	6/23/15	UPDATE TO 5TH ED.	(2014) FBC	LFS			
NO.		DATE		BY		REVISIONS	
DATE:		1/24/12					
SCALE:		N.T.S.					
DWG. BY:		KV					
CHK. BY:		LFS					
DRAWING NO.:		FL-15146.5					
SHEET		1		OF		5	

Documents Prepared By:
Lyndon F. Schmidt
P.E. No. 43409

RW BUILDING CONSULTANTS, INC.
P.O. Box 230, Valrico, FL 33595
Phone No.: 813.659.9197
FBPE Registry No. 9813

Z:\2023 FBC Drawings\Gammans Skylight Systems\FL-15146 R6\FL-15146.1-5.dwg

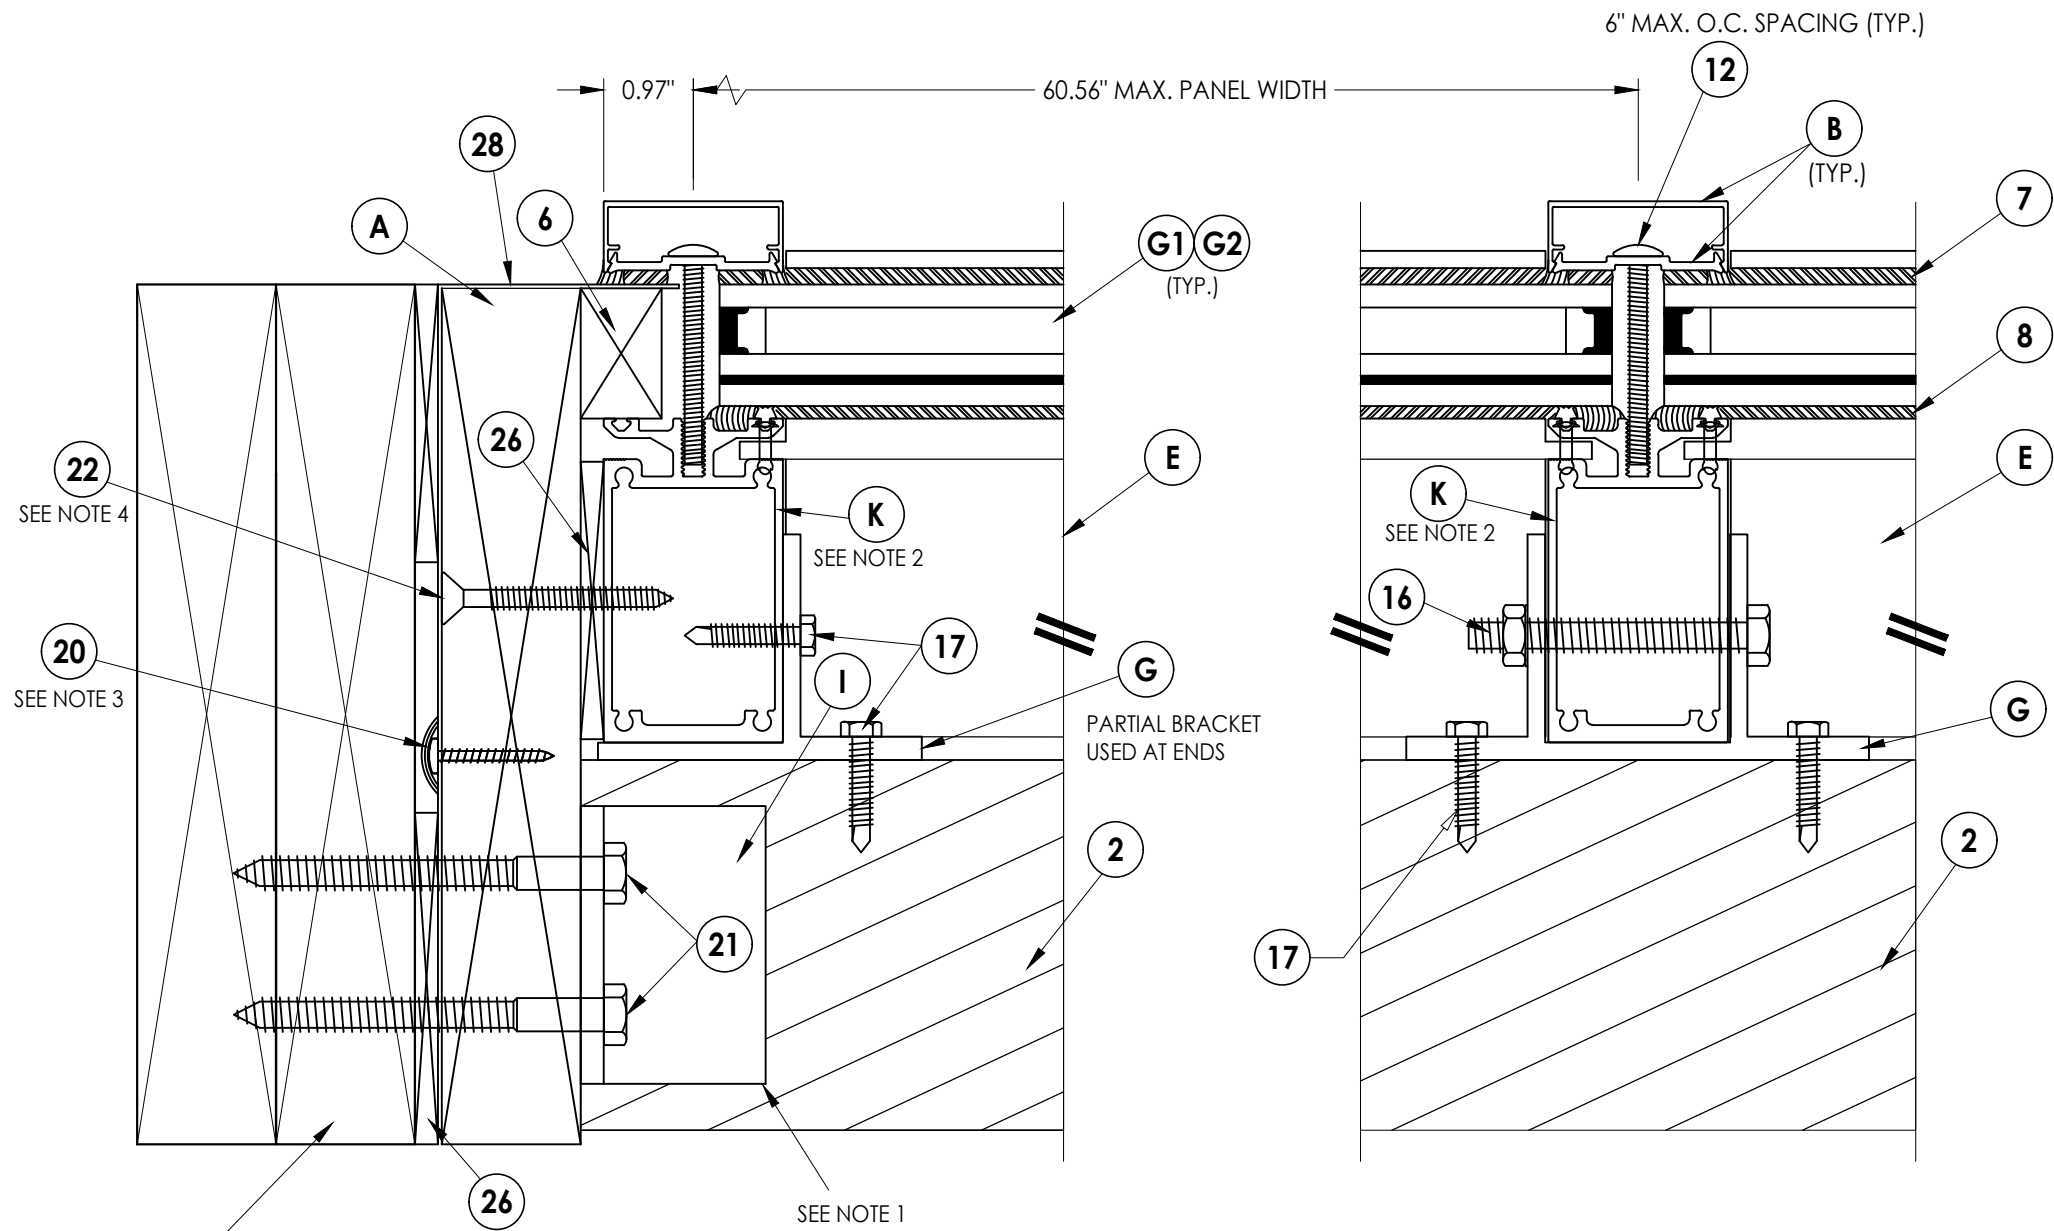

SHOWN AS TESTED. SUPPORTING STRUCTURE
BY OTHERS (SEE GENERAL NOTES 3 & 4, SHEET 1).

**1
3** **HORIZONTAL CROSS SECTION**

NOTES:

- Steel angle clip welded (all around) to tube and connected to support structure as shown.
- Series 350 rafter shown as tested. Series 500 (Item L) & Series 700 (Item M) may be substituted as required. End rafter support and connections to be specified by the Architect or Engineer of Record.
- Flashing secured with Item #20 located 3" from each end and 12" o.c. thereafter.
- Frame jambs attached to support structure with Item #22 located 18" from each end and (4) more equally spaced (total 6).


NO.	DATE	REVISIONS			
		DATE	BY	DESCRIPTION	
5	10/01/26	UPDATE TO 9TH ED.	(2026)	FBC	LFS
4	9/13/23	UPDATE TO 8TH ED.	(2023)	FBC	LFS
3	10/01/20	UPDATE TO 7TH ED.	(2020)	FBC	LFS
2	3/07/18	UPDATE TO 6TH ED.	(2017)	FBC	LFS
1	6/23/15	UPDATE TO 5TH ED.	(2014)	FBC	LFS
DATE: 1/24/12					
SCALE: N.T.S.					
DWG. BY: KV					
CHK. BY: LFS					
DRAWING NO.: FL-15146.5					
SHEET 3 OF 5					

PRODUCT:	ALUMINUM FIXED SKYLIGHT
	PART OR ASSEMBLY: HORIZONTAL CROSS SECTION


Documents Prepared By:
Lyndon F. Schmidt
P.E. No. 43409

RW BUILDING CONSULTANTS, INC.
P.O. Box 230, Valrico, FL 33595
Phone No.: 813.659.9197
FBPE Registry No. 9813


Z:\2023 FBC Drawings\Gamman's Skylight Systems\FL-15146 R6\FL-15146.1-5.dwg

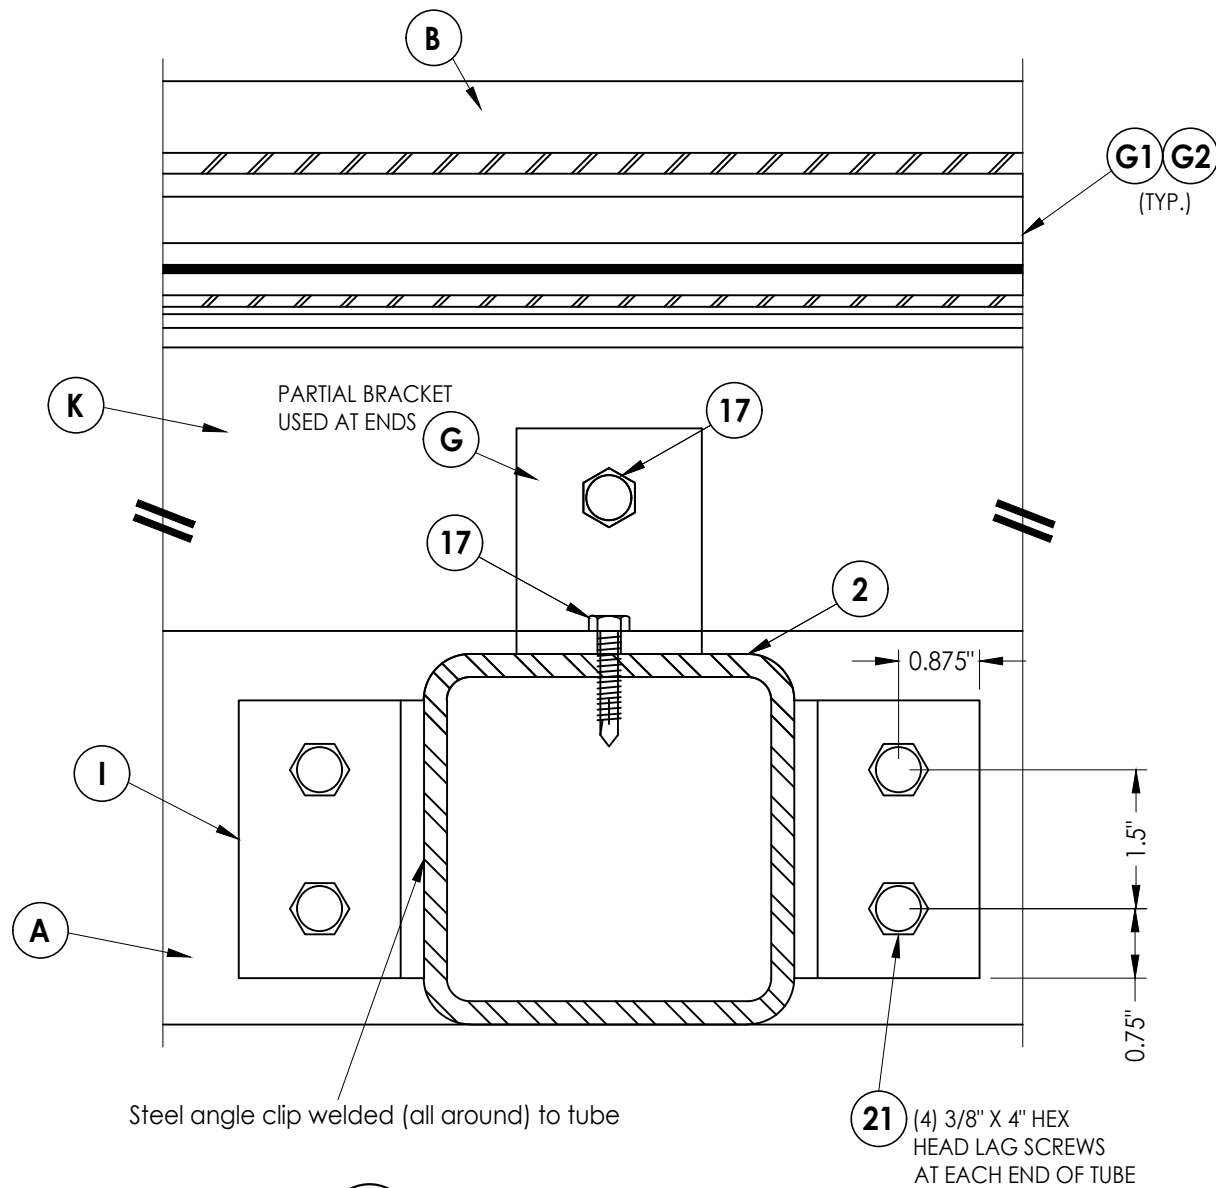


1
4 **VERTICAL CROSS SECTION**
4" x 4" Support Tube Connection Detail

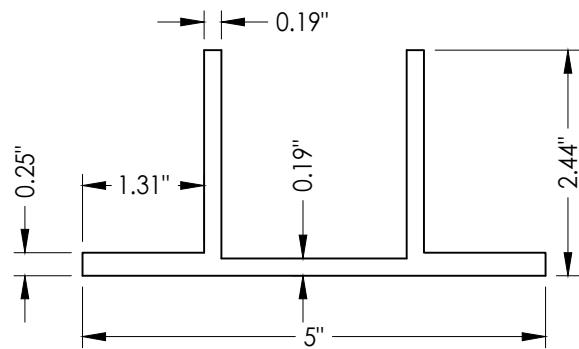


G **BRAC-1 SADDLE CLIP**
2" wide

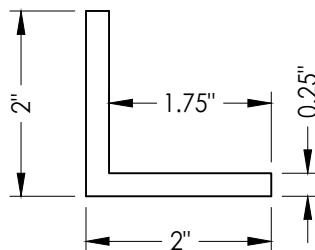

I **STEEL ANGLE CLIP**
3" wide

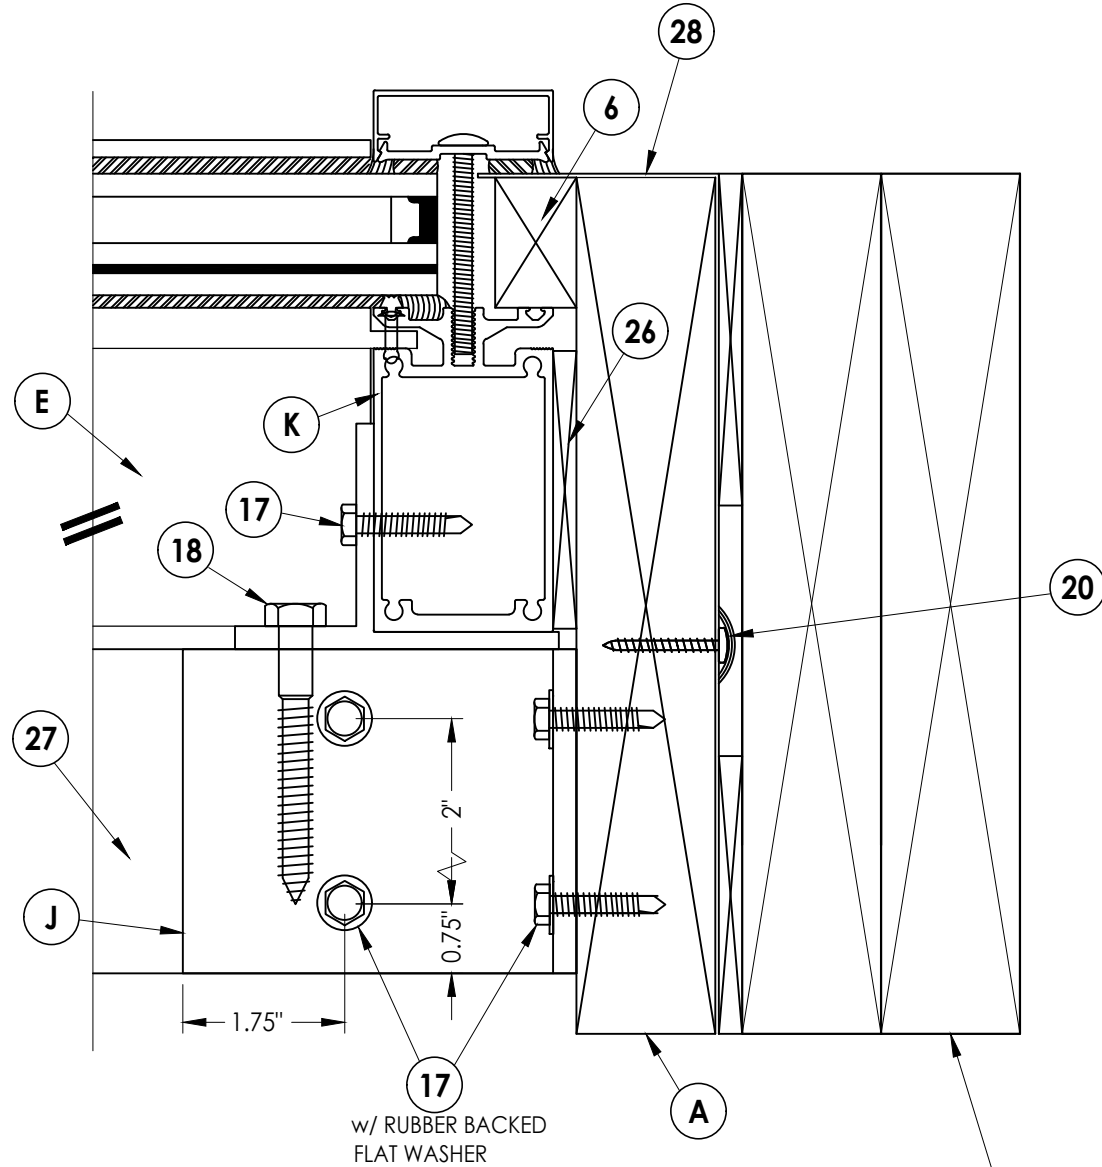

2
4 **HORIZONTAL CROSS SECTION**
4x4 Support Rafter Connection Detail

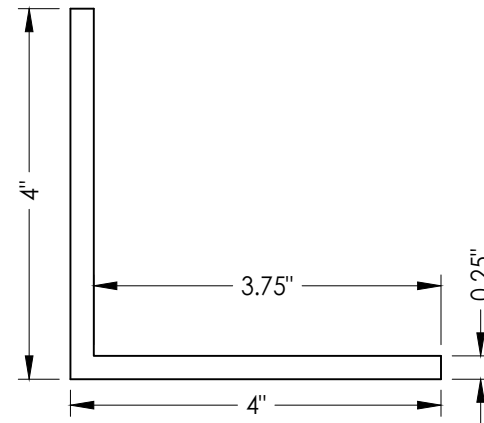

J **ALUMINUM ANGLE CLIP**
3.5" wide

SHOWN AS TESTED. SUPPORTING STRUCTURE
BY OTHERS (SEE GENERAL NOTES 3 & 4, SHEET 1).

PRODUCT:		ALUMINUM FIXED SKYLIGHT		PART OR ASSEMBLY:		HORIZONTAL & VERTICAL CROSS SECTIONS & COMPONENTS	
DOCUMENTS PREPARED BY:		LFS		LFS		LFS	
Lyndon F. Schmidt		P.E. No. 43409		P.E. No. 43409		P.E. No. 43409	
BUILDING CONSULTANTS, INC.		P.O. Box 230, Valrico, FL 33595		Phone No.: 813.659.9197		FBPE Registry No. 9813	
REVISIONS		DATE		BY		BY	
5	10/01/26	UPDATE TO 9TH ED.	(2026) FBC	LFS			
4	9/13/23	UPDATE TO 8TH ED.	(2023) FBC	LFS			
3	10/01/20	UPDATE TO 7TH ED.	(2020) FBC	LFS			
2	3/07/18	UPDATE TO 6TH ED.	(2017) FBC	LFS			
1	6/23/15	UPDATE TO 5TH ED.	(2014) FBC	LFS			

DATE: 1/24/12

SCALE: N.T.S.

DWG. BY: KV

CHK. BY: LFS

DRAWING NO.:












FL-15146.5

SHEET 4 OF 5

Z:\2023 FBC Drawings\Gammans Skylight Systems\FL-15146 R6\FL-15146.1-5.dwg

BILL OF MATERIALS		
ITEM #	DESCRIPTION	MATERIAL
A	2 X 10 No. 1 SYP (S.G. ≥ 0.55) SUPPORT FRAMING *	WOOD
B	COMPRESSION PLATE AND COVER	6063-T5 ALUM.
C	HORIZONTAL COVER	6063-T5 ALUM.
D	HORIZONTAL MEMBER	6063-T5 ALUM.
E	HORIZONTAL REINFORCEMENT TUBE	6063-T5 ALUM.
F	GLASS COVER CHANNEL	6063-T5 ALUM.
G	BRAC - 1 SADDLE CLIP	6063-T5 ALUM.
H	ALUMINUM FRAME MEMBER	6063-T5 ALUM.
I	STEEL ANGLE CLIP	STEEL
J	ALUMINUM ANGLE CLIP	6063-T5 ALUM.
K	SERIES 350 RAFTER	6063-T5 ALUM.
L	SERIES 500 RAFTER	6063-T5 ALUM.
M	SERIES 700 RAFTER	6063-T5 ALUM.
2	4" x 4" X .25" HORIZONTAL SUPPORT TUBE *	6063-T5 ALUM.
3	GLAZING SPACER	ALUM.
6	1X NAILER	WOOD
7	SILICONE (DOW 795)	SILICONE
8	SILICONE (DOW 995)	SILICONE
9	SILICONE GASKET (GAMMANS 35S)	SILICONE
10	1/4" x 1/2" FOAM TAPE (NORTON V990)	-
11	1/4" WEEP HOLE @ EACH RAFTER w/ WEEP BAFFLE (SILL ONLY)	-
12	1/4"-20 x 2" P.H. S.S. MACHINE SCREW	STEEL
13	1/4"-20 x 2" F.H. S.S. MACHINE SCREW	STEEL
14	SETTING BLOCK	-
15	BACKER ROD & SEALANT	-
16	3/8" x 3" HEX HEAD THREADED BOLT w/ 3/8" LOCK AND FLAT WASHERS w/ NUT	STEEL
17	3/8" x 1.25" HWH SMS	STEEL
18	3/8" x 3" HEX HEAD LAG SCREW	STEEL
19	#12 x 1.5" HEX HEAD SELF-DRILLING SMS	STEEL
20	#6 x 1.5" PFH WS	STEEL
21	3/8" x 4" HEX HEAD LAG SCREW	STEEL
22	#12 X 2.5" PPH SMS w/ FLAT WASHER	STEEL
23	3/16" x 1-11/16" ALUMINUM BACKER PLATE	ALUM.
24	#14 X 2" HEX HEAD SELF-DRILLING SMS	STEEL
26	1/4" SHIM	-
27	4 x 4 No. 2 SYP (S.G. ≥ 0.55) SUPPORT BEAM *	WOOD
28	0.040" ALUMINUM FLASHING	ALUM.

* NOTE: FRAMING SUPPORT CONNECTIONS TO BE SPECIFIED BY ENGINEER OR ARCHITECT OF RECORD.

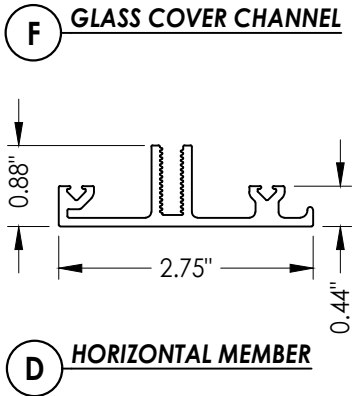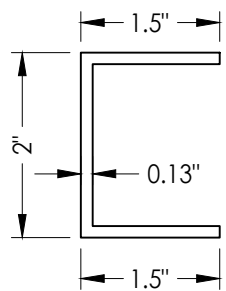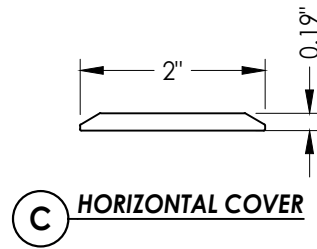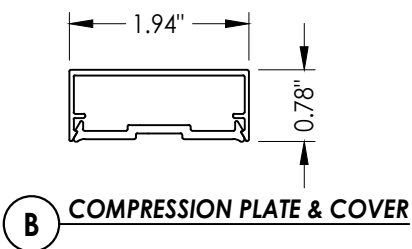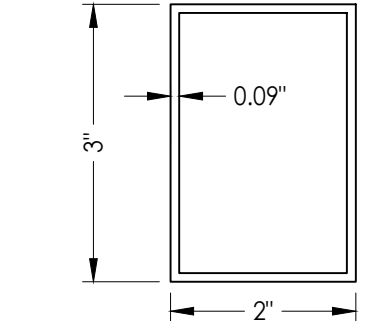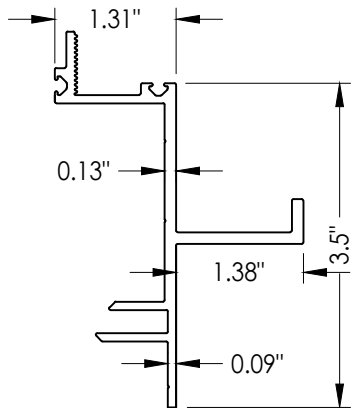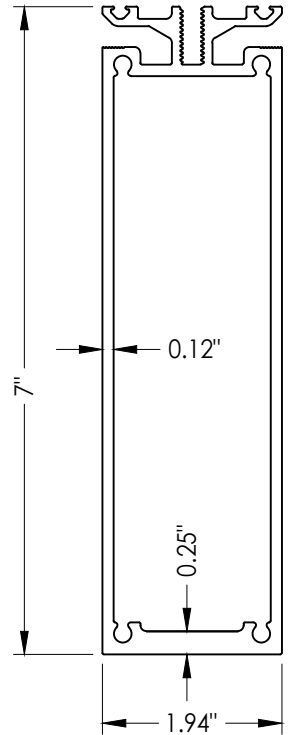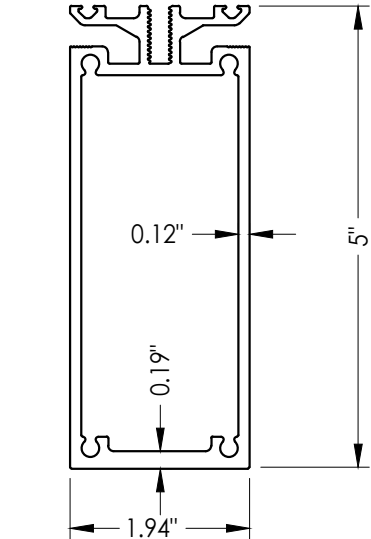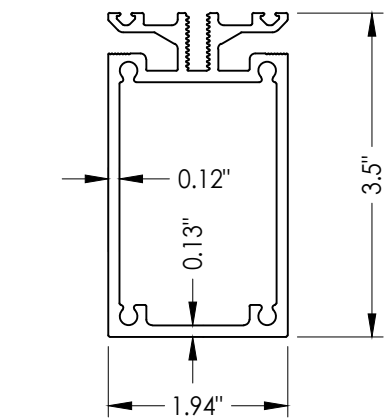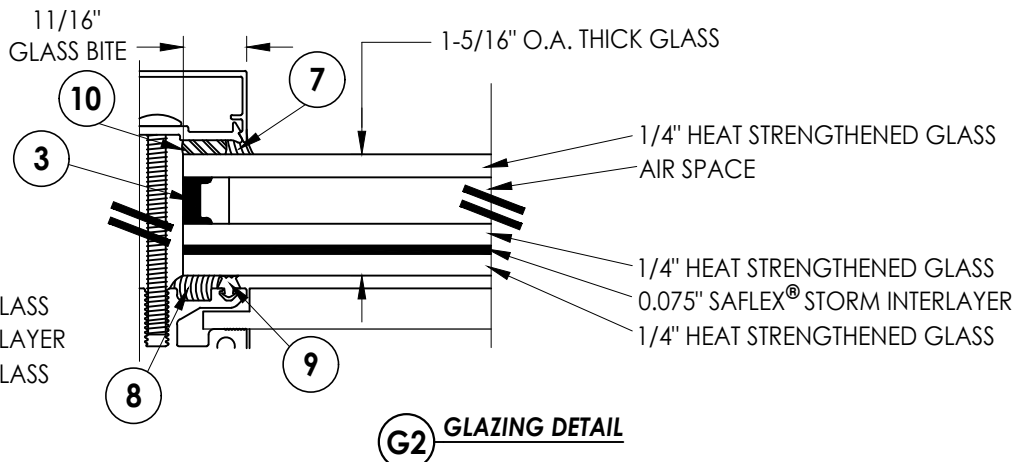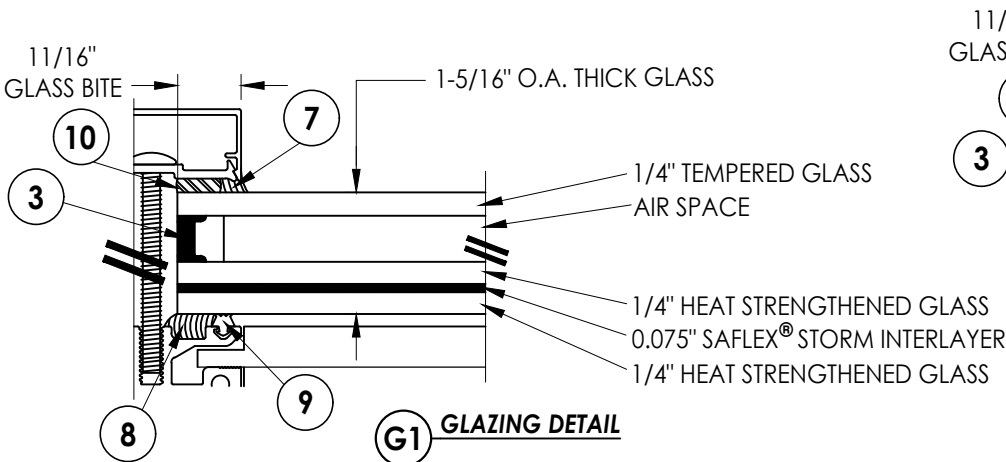

CORROSION RESISTANCE - SALTWATER ENVIRONMENTS
Fasteners & connectors in areas within 3000 ft (914 m) of a saltwater coastline shall comply with FBC Sections 1711.1 or R332.1.

Documents Prepared By:
Lyndon F. Schmidt
P.E. No. 43409

RW BUILDING CONSULTANTS, INC.
P.O. Box 230, Valrico, FL 33595
Phone No.: 813.659.9197
FBPE Registry No. 9813

PRODUCT:
ALUMINUM FIXED SKYLIGHT

PART OR ASSEMBLY:
BILL OF MATERIALS, GLAZING
DETAIL & COMPONENTS

	LFS	FBC	REVISIONS
5	10/01/26	UPDATE TO 9TH ED.	
4	9/13/23	UPDATE TO 8TH ED.	
3	10/01/20	UPDATE TO 7TH ED.	
2	3/07/18	UPDATE TO 6TH ED.	
1	6/23/15	UPDATE TO 5TH ED.	
NO.	DATE		

DATE: 1/24/12

SCALE: N.T.S.

DWG. BY: KV

CHK. BY: LFS

DRAWING NO.:

FL-15146.5

SHEET 5 OF 5