




5200 W. CENTURY BLVD.
LOS ANGELES, CA 90045

Smooth / Wood Grain / White Wood Grain
Rustic / Mahogany
Series N Fiberglass Door
OUTSWING
"IMPACT"

GENERAL NOTES



1. This product has been evaluated and is in compliance with the 8th Edition (2023) Florida Building Code (FBC) structural requirements including the "High Velocity Hurricane Zone" (HVHZ).
2. Product anchors shall be as listed and spaced as shown on details. Anchor embedment to base material shall be beyond wall dressing or stucco.
3. When used in the "HVHZ" this product complies with Section 1626 of the Florida Building Code and does not require an impact resistant covering.
4. When used in areas requiring wind borne debris protection this product complies with FBC Sections 1609.1.2 & R301.2.1.2 and does not require an impact resistant covering. This product meets missile level "D" and includes Wind Zone 4 as defined in ASTM E1996 and FBC Sections 1609.1.2.2 & R301.2.1.2.1.
5. For 2x stud framing construction, anchoring of these units shall be the same as that shown for 2x buck masonry construction.
6. Site conditions that deviate from the details of this drawing require further engineering analysis by a licensed engineer or registered architect.
7. Outswing configurations (using sill Item #29) meet water infiltration requirements for "HVHZ". The ADA configuration (using sill Item #35) does not meet the water infiltration requirements for the "HVHZ" and must be installed only in non-habitable areas or at habitable locations protected by an overhang or canopy such that the angle between the edge of canopy or overhang to sill is less than 45 degrees.

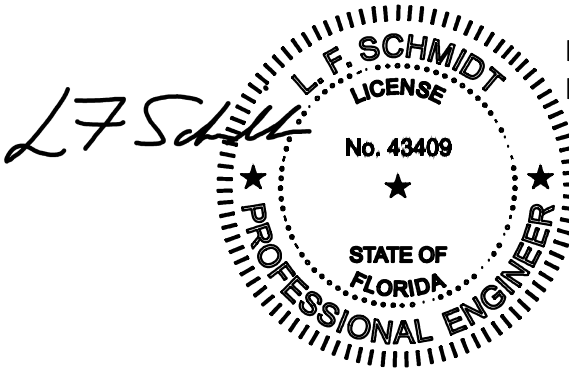

Digitally signed by Lyndon F Schmidt
Date: 2023.08.15 14:07:34 -04'00'

This item has been digitally signed and sealed by
L. F. Schmidt, P.E. on the date adjacent to the seal.
Printed copies of this document are not
considered signed and sealed and the signature
must be verified on any electronic copies.

THIS PRODUCT APPROVAL IS VALID
ONLY FOR THE STATE OF FLORIDA

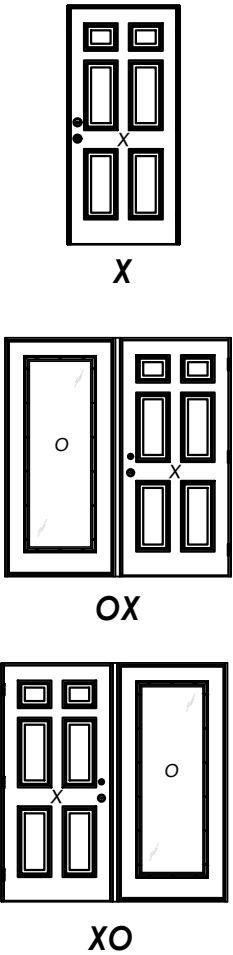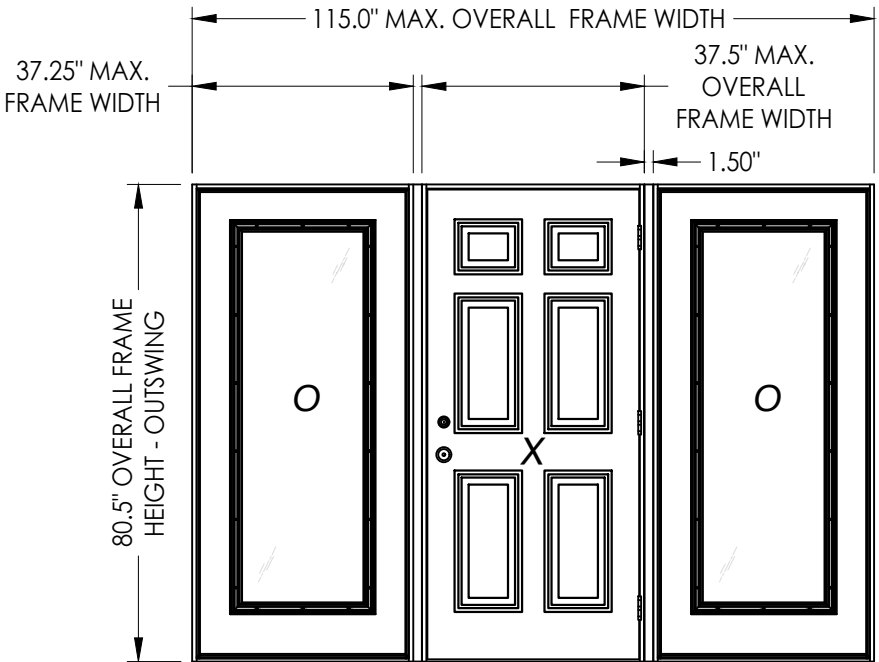

CONFIGURATION	MAX. FRAME DIMENSION	MAX. SIDELITE D.L.O. DIMENSION	DESIGN PRESSURE (PSF) OUTSWING	
			POSITIVE	NEGATIVE
X	37.5" X 80.5"	N/A	+50.0	-50.0
OX/XO	76.25" X 80.5"	20.63" X 62.63"	+50.0	-50.0
OXO	115.0" X 80.5"	20.63" X 62.63"	+50.0	-50.0

TABLE OF CONTENTS	
SHEET #	DESCRIPTION
1	Typical elevations, design pressures & general notes
2	Door panel details
3	Sidelite panel details and glazing detail
4	Elevations
5	Horizontal cross sections
6	Vertical cross sections
7	Vertical cross sections
8	Buck anchoring
9	Frame anchoring
10	Bill of materials and components

Documents Prepared By:
Lyndon F. Schmidt
P.E. No. 43409

PLASTPRO INC.
FIBERGLASS DOOR

PLASTPRO INC.
FIBERGLASS DOOR

Part or Assembly:
TYPICAL ELEVATION, DESIGN PRESSURES & GENERAL NOTES

8/15/23
5

6/28/22
4

7/23/20
3

7/24/17
2

04/22/15
1

DATE

NO.

REVISIONS

DATE: 02/21/12

SCALE: N.T.S.

DWG. BY: JK


CHK. BY: LFS

DRAWING NO.: FL-15180.5

SHEET 1 OF 10







Building Consultants, Inc.
P.O. Box 230, Valrico, FL 33595
Phone No.: 813.659.9197
FBPE Registry No. 9813

G:\2023 FBC DRAWINGS\Plastpro\FL-15180 R5\FL-15180.5.7.dwg

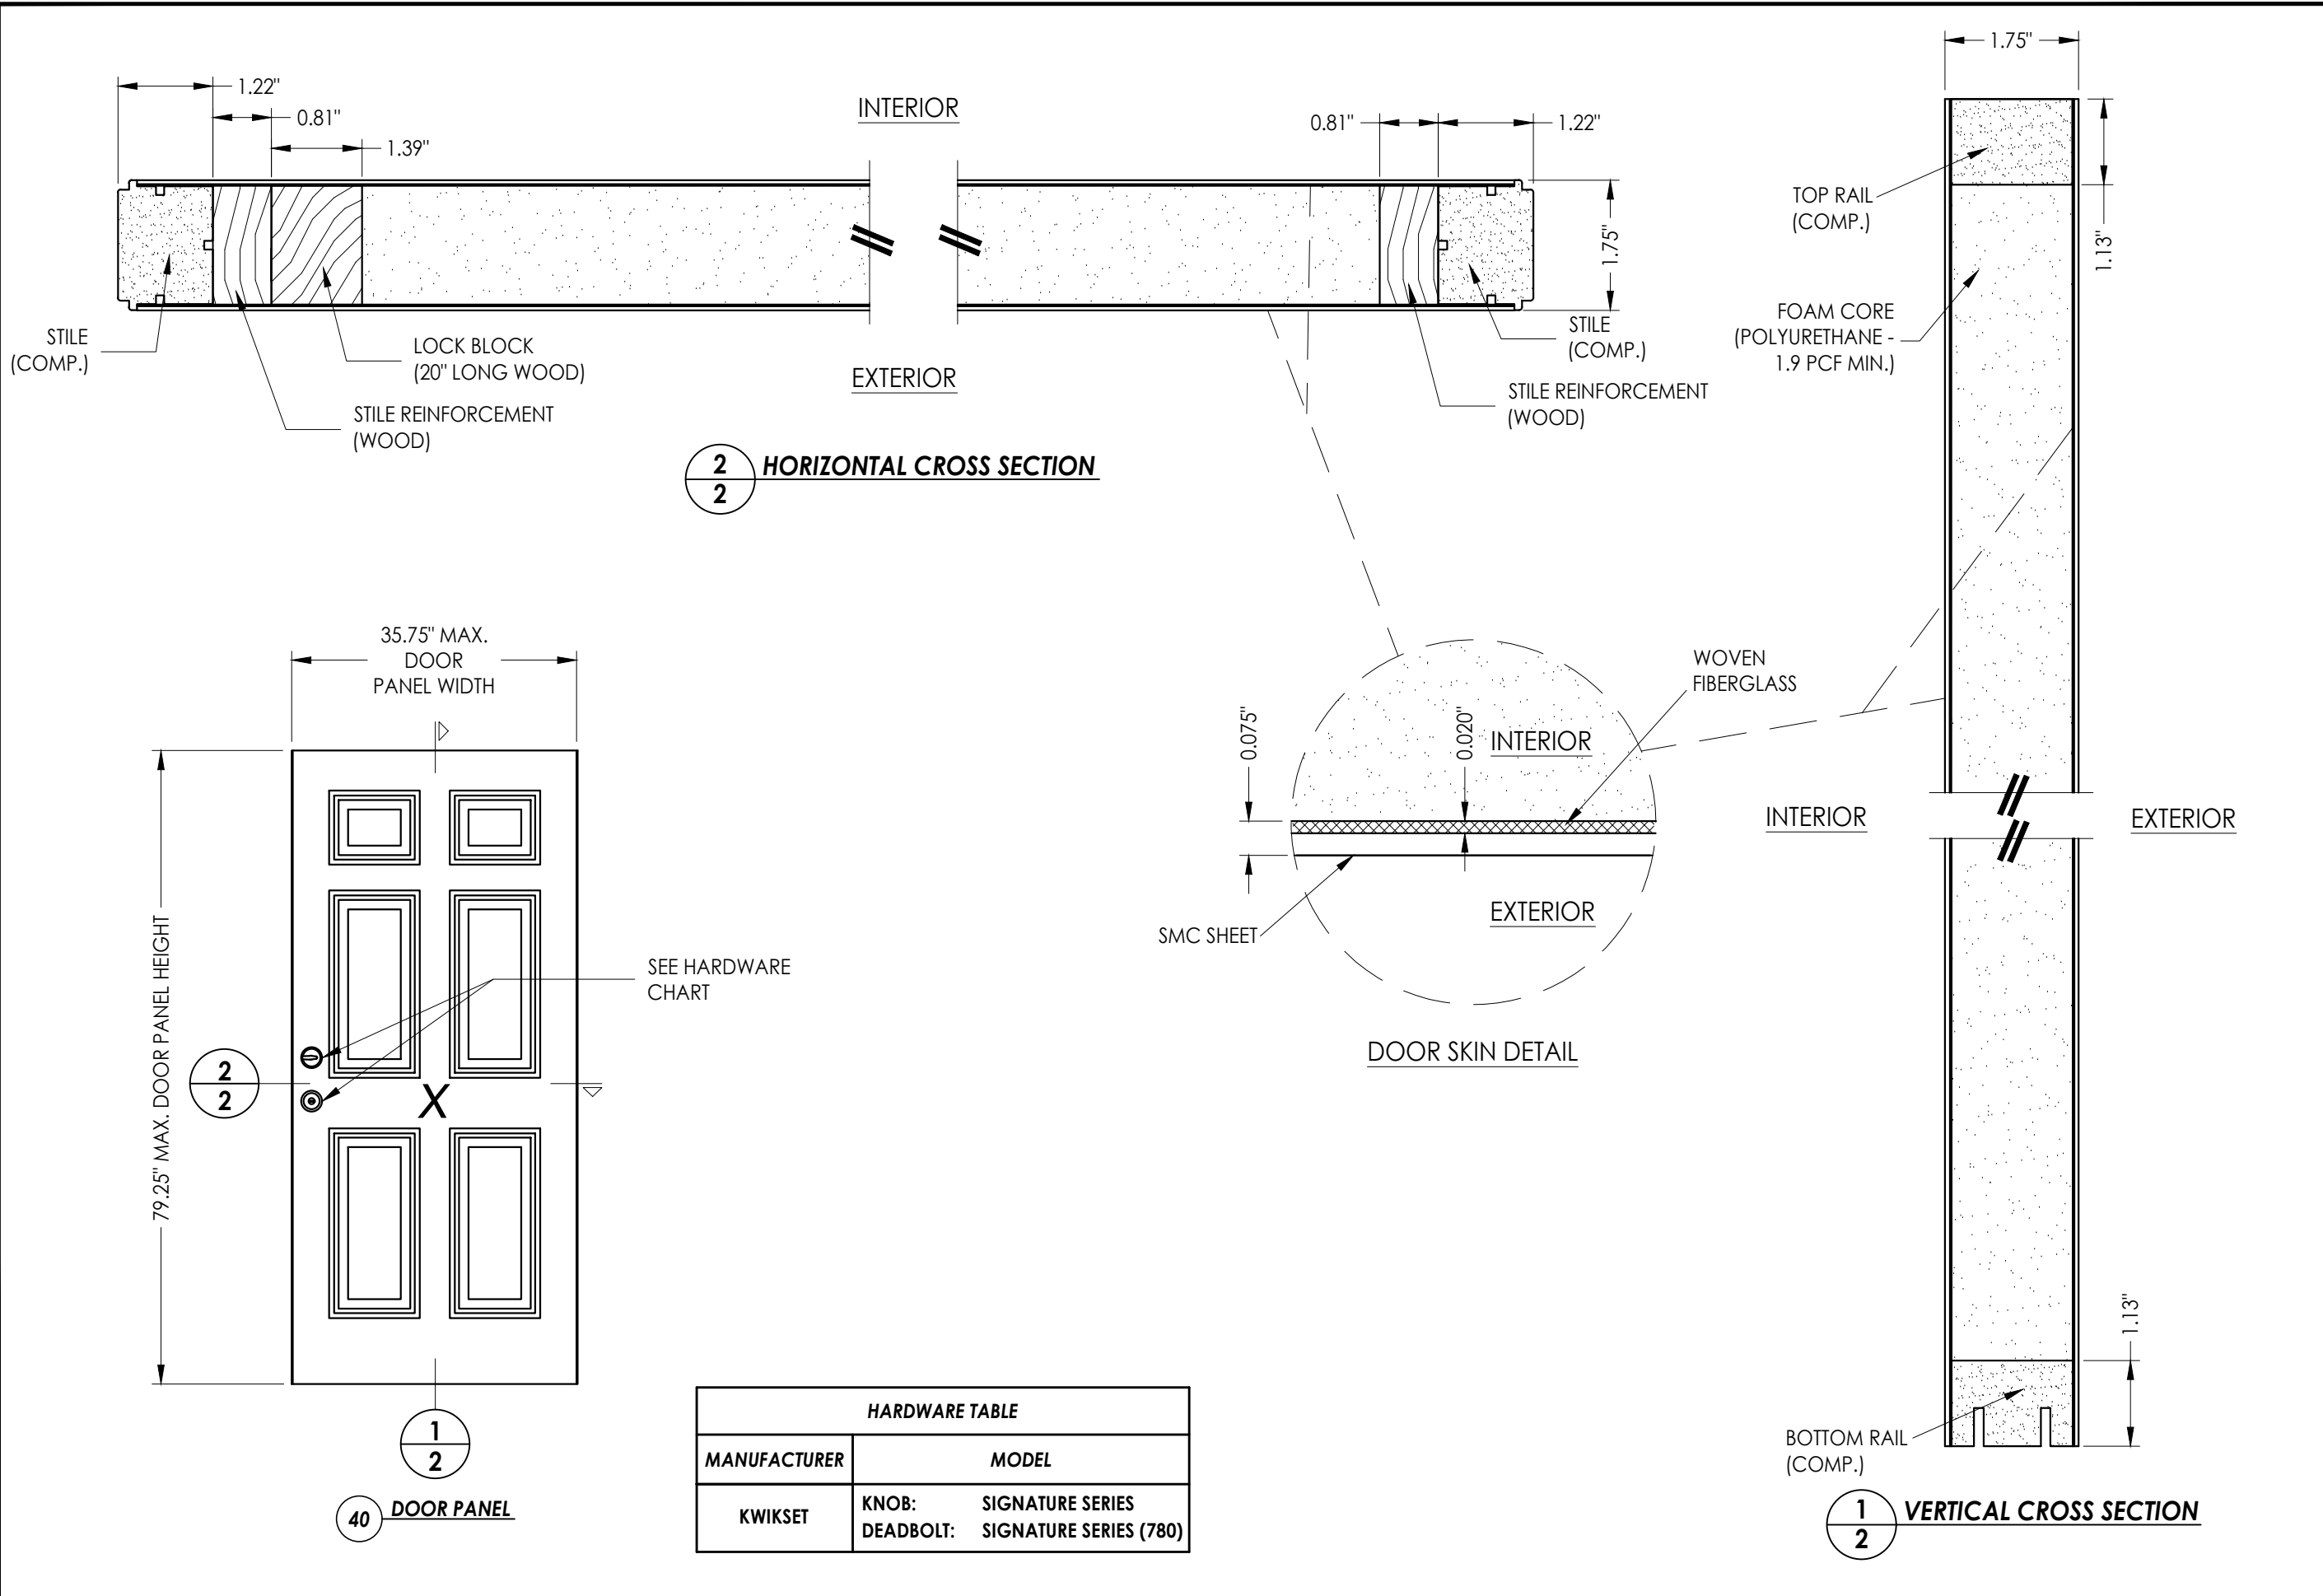

PRODUCT:		PLASTPRO INC. FIBERGLASS DOOR		Documents Prepared By: Lyndon F. Schmidt P.E. No. 43409		BUILDING CONSULTANTS, INC. P.O. Box 230, Valrico, FL 33595 Phone No.: 813.659.9197 FBPE Registry No. 9813	
PART OR ASSEMBLY:		DOOR PANEL DETAILS		R W			

G:\2023 FBC DRAWINGS\Plastpro\FL-15180 R5\FL-15180.5.7.dwg

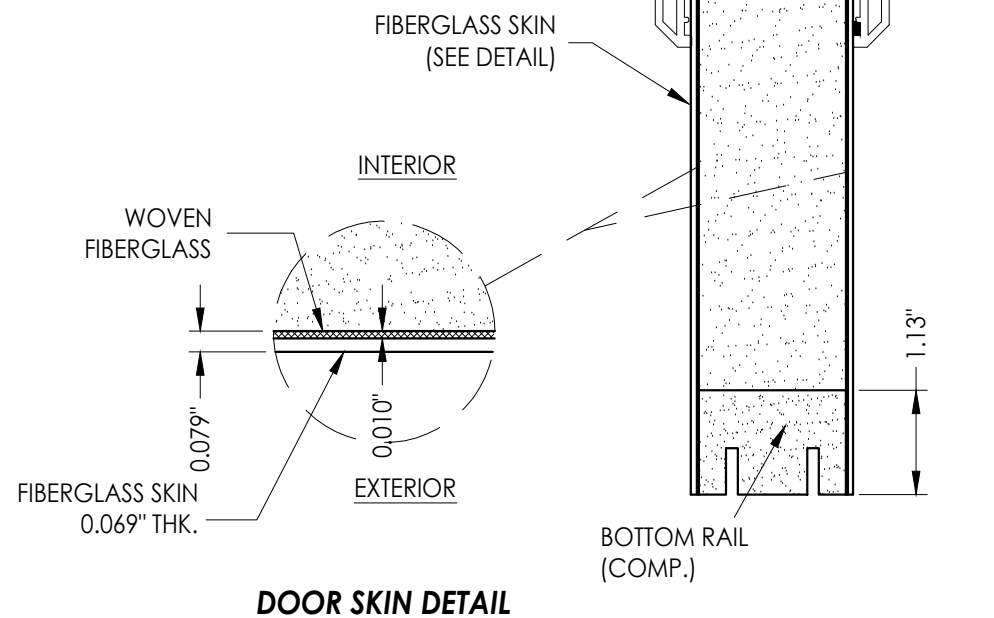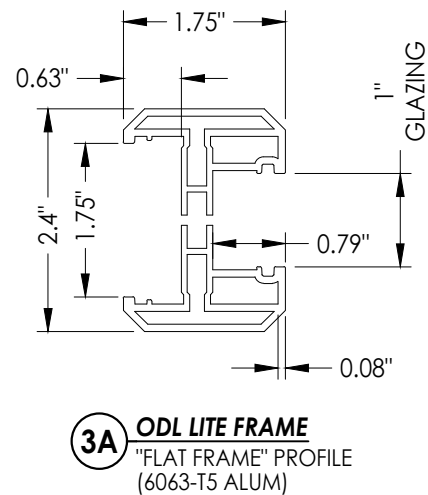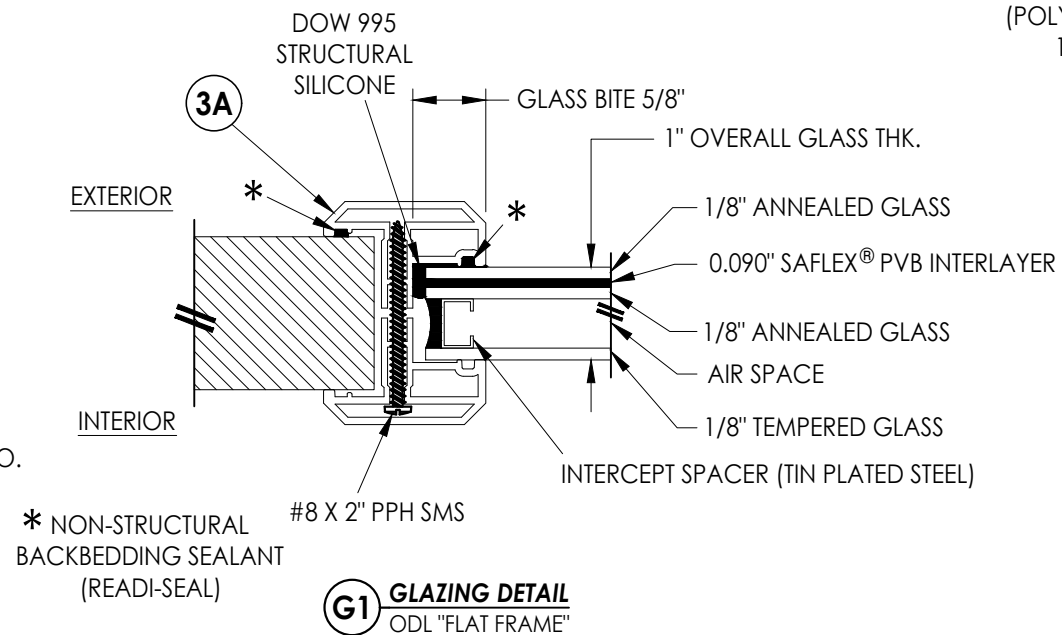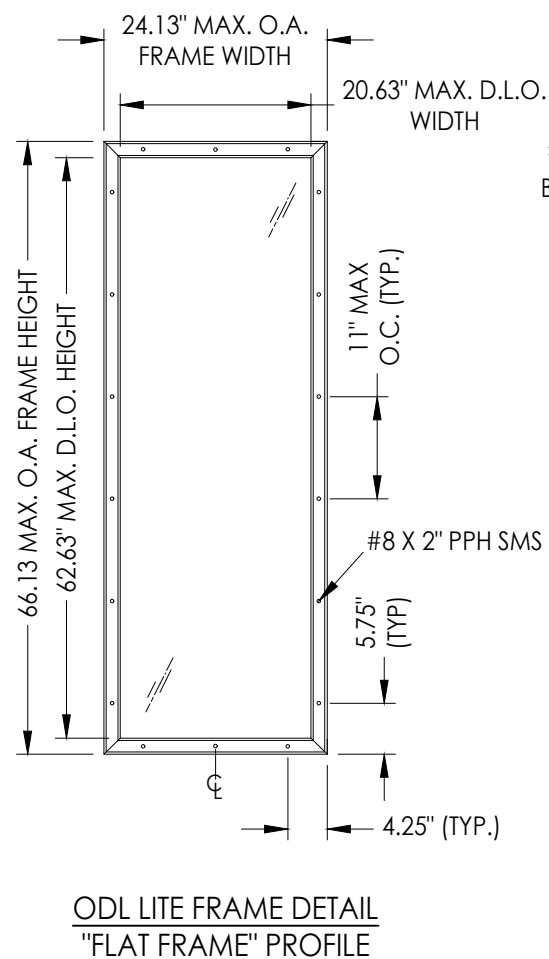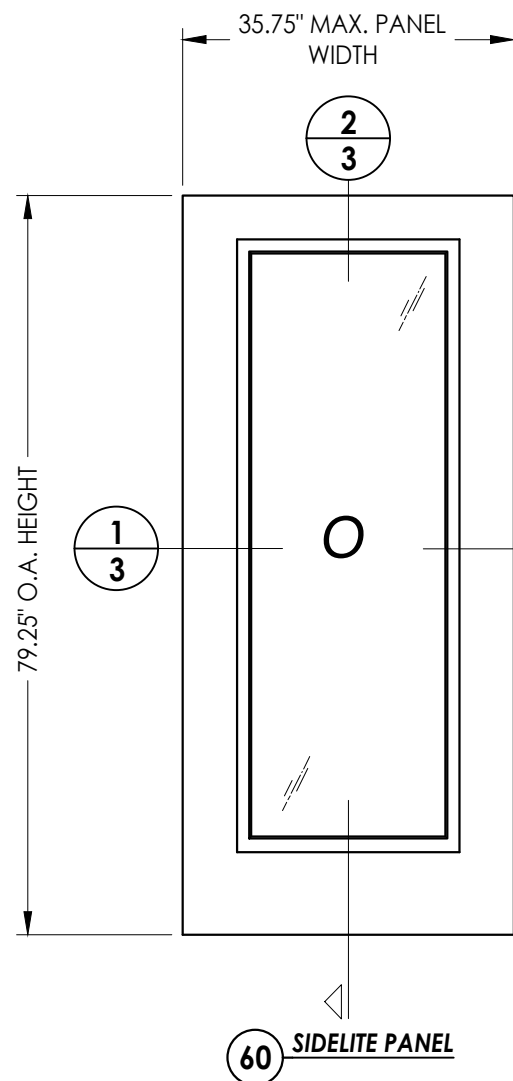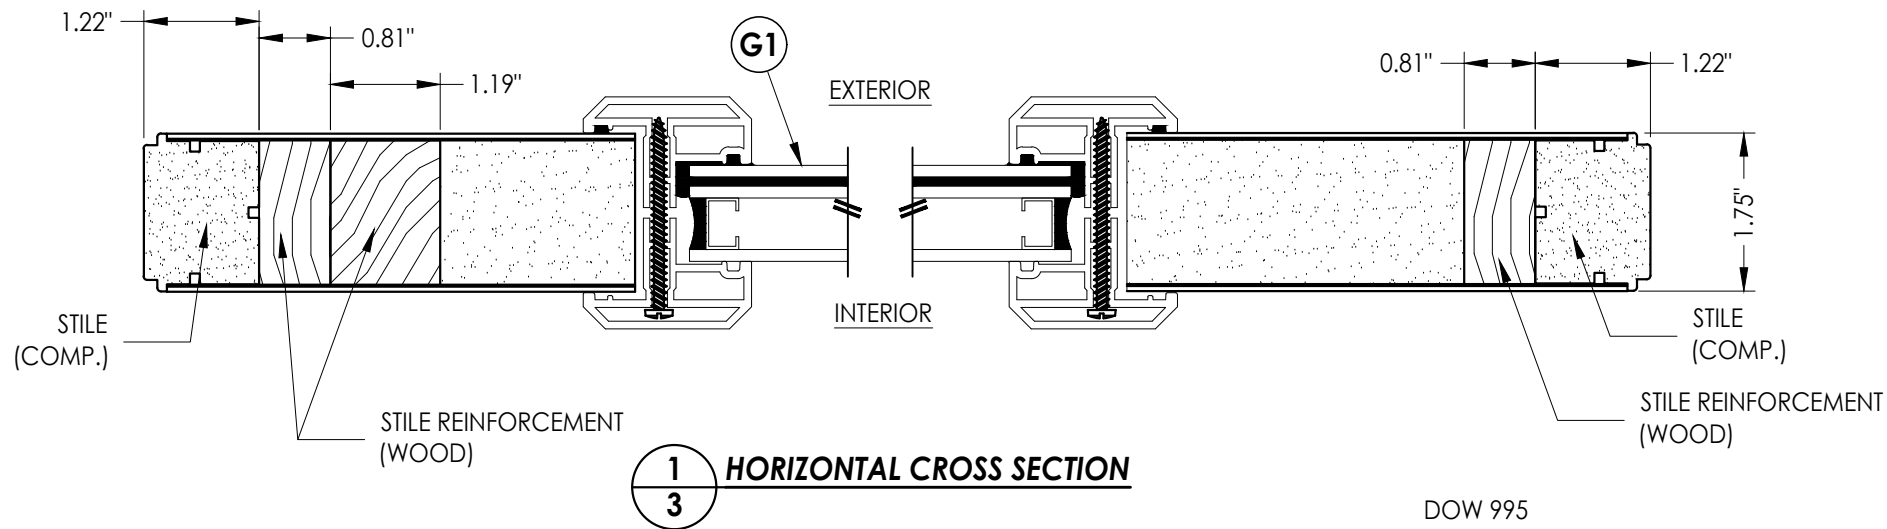

Documents Prepared By:
Lyndon F. Schmidt
P.E. No. 43409


PRODUCT: PLASTPRO INC.
FIBERGLASS DOOR

NO.	DATE	REVISIONS
5	8/15/23	UPDATE TO 8TH ED. (2023) FBC
4	6/28/22	ADD ADA THRESHOLD
3	7/23/20	UPDATE TO 7TH ED. (2020) FBC
2	7/24/17	UPDATE TO 6TH ED. (2017) FBC
1	04/22/15	UPDATE TO 5TH ED. (2014) FBC
NO.	DATE	BY

DATE: 02/21/12
SCALE: N.T.S.
DWG. BY: JK
CHK. BY: LFS
DRAWING NO.: FL-15180.5
SHEET 3 OF 10

RW BUILDING CONSULTANTS, INC.
P.O. Box 230, Vairico, FL 33595
Phone No.: 813.659.9197
FBPE Registry No. 9813

G:\2023 FBC DRAWINGS\Plastpro\FL-15180 R5\FL-15180.5.7.dwg

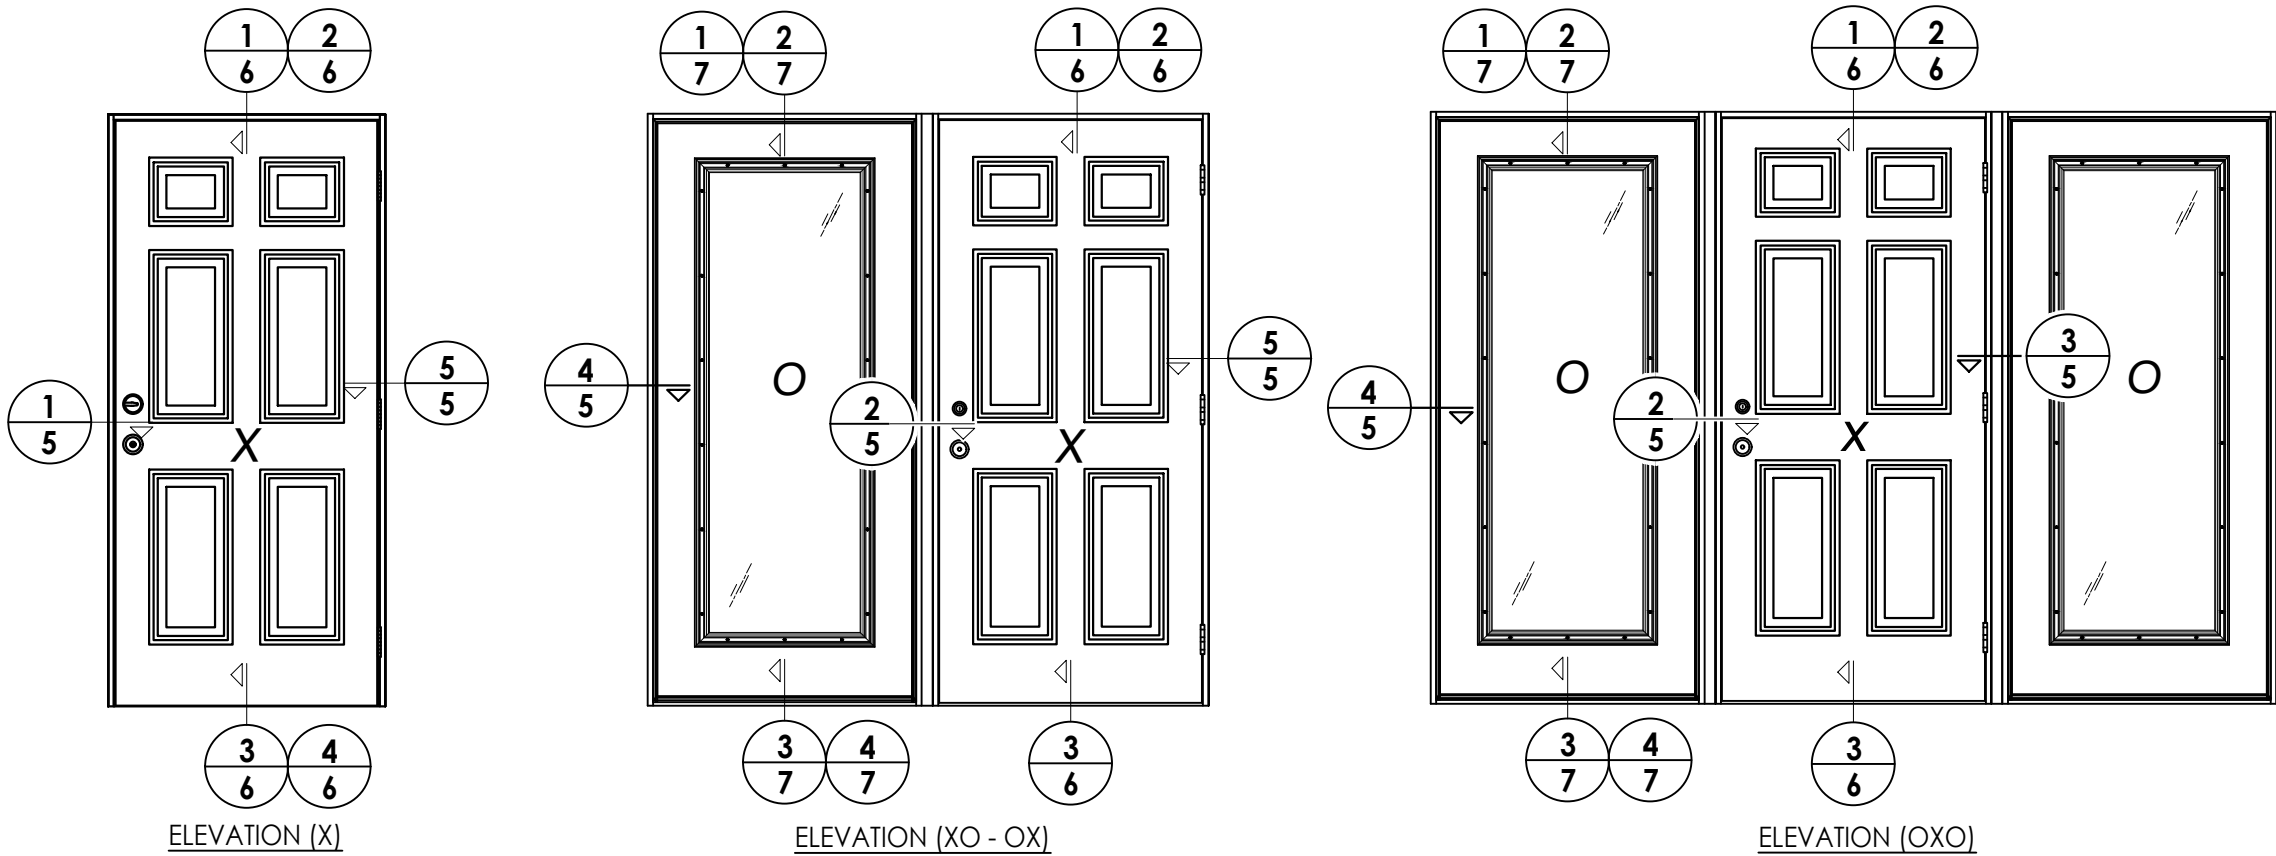

NO.	DATE	REVISIONS	BY
5	8/15/23	UPDATE TO 8TH ED. (2023)	LFS
4	6/28/22	ADD ADA THRESHOLD	LFS
3	7/23/20	UPDATE TO 7TH ED (2020)	LFS
2	7/24/17	UPDATE TO 6TH ED. (2017)	JK
1	04/22/15	UPDATE TO 5TH ED. (2014)	JK

DATE: 02/21/12

SCALE: N.T.S.

DWG. BY: JK

CHK. BY: LFS

DRAWING NO.: FL-15180.5




SHEET 4 OF 10

PRODUCT:	PLASTPRO INC. FIBERGLASS DOOR
PART OR ASSEMBLY:	ELEVATIONS



Documents Prepared By:
Lyndon F. Schmidt
P.E. No. 43409

RW BUILDING CONSULTANTS, INC.
P.O. Box 230, Valrico, FL 33595
Phone No.: 813.659.9197
FBPE Registry No. 9813

G:\2023 FBC DRAWINGS\Plastpro\FL-15180 R5\FL-15180.5.7.dwg

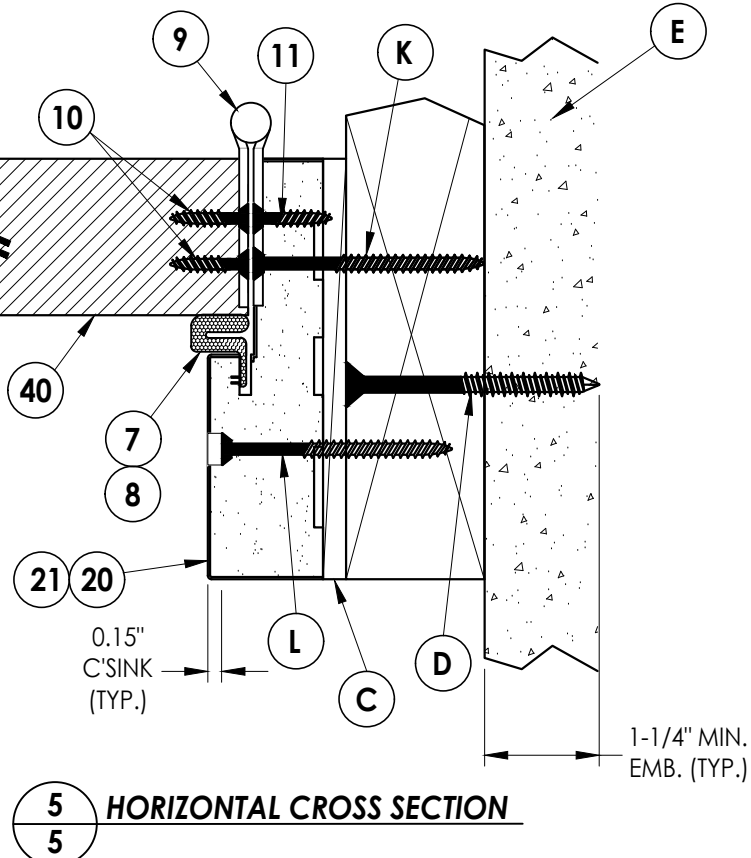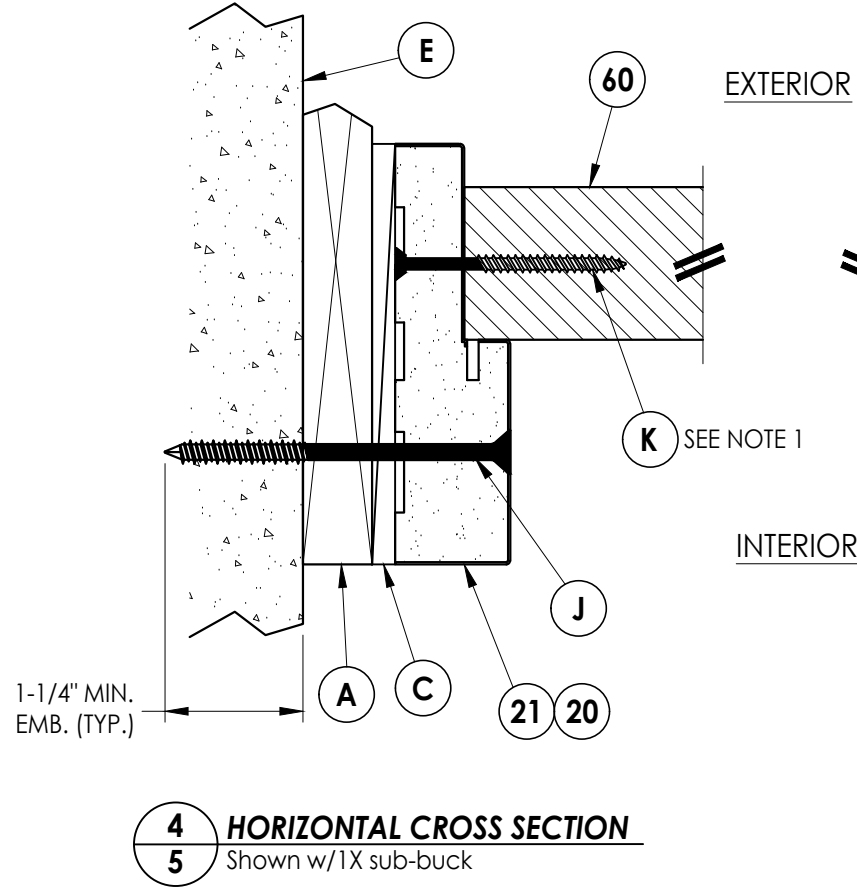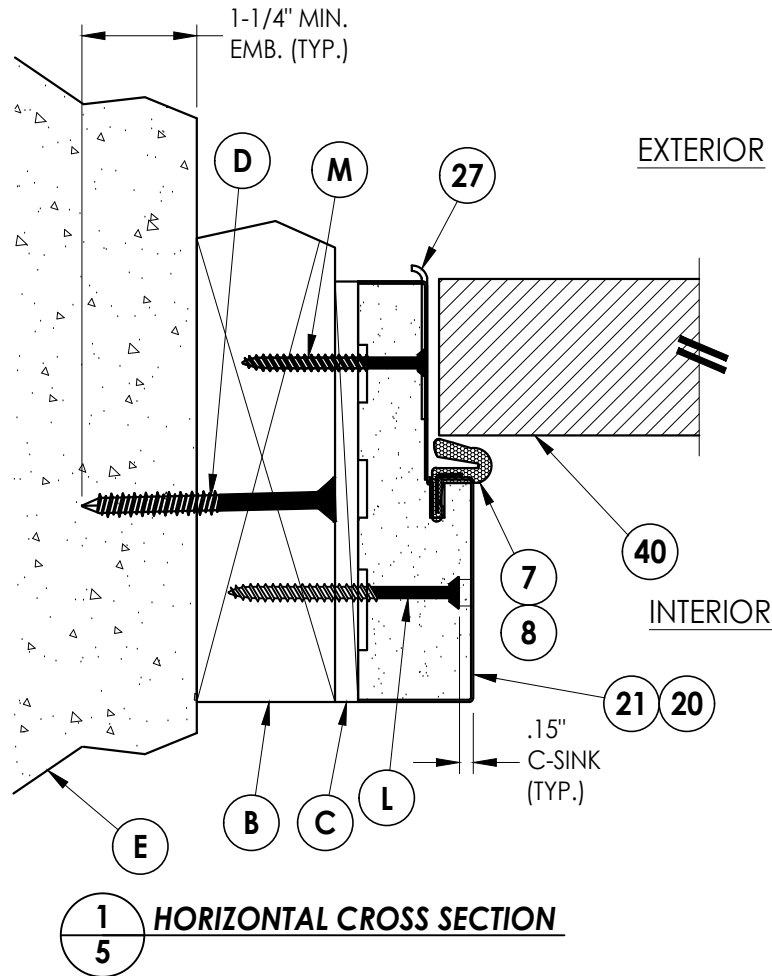

NOTE:
1. Spacing for item K: 6" from ends and 7 more equally spaced along sidelite (9 total).

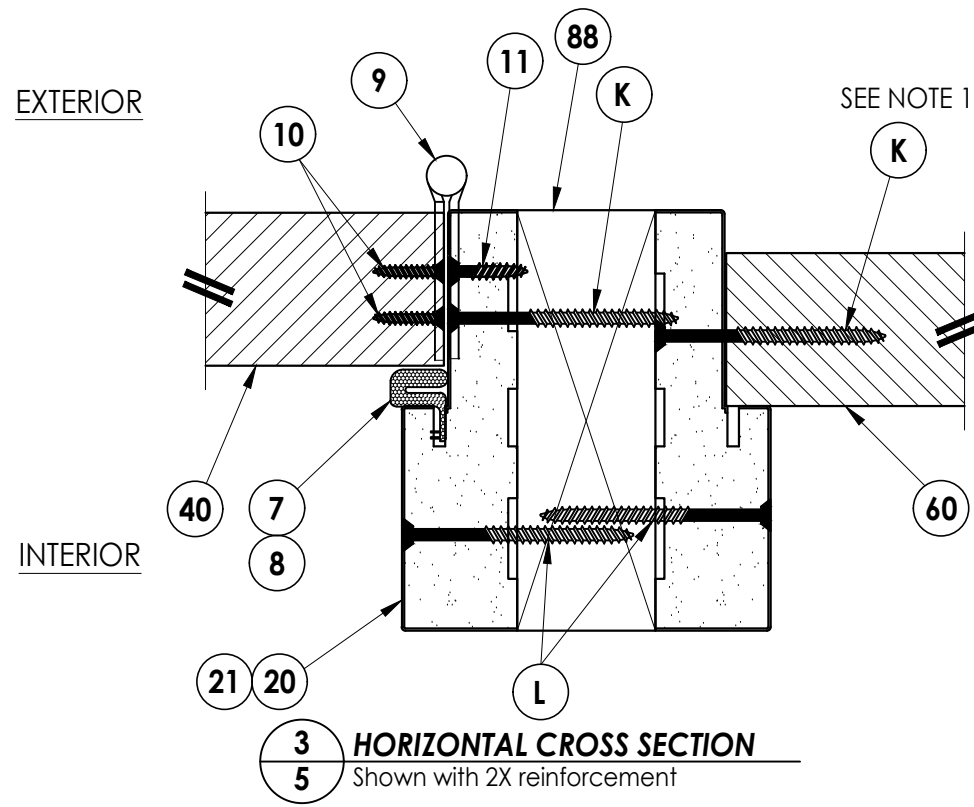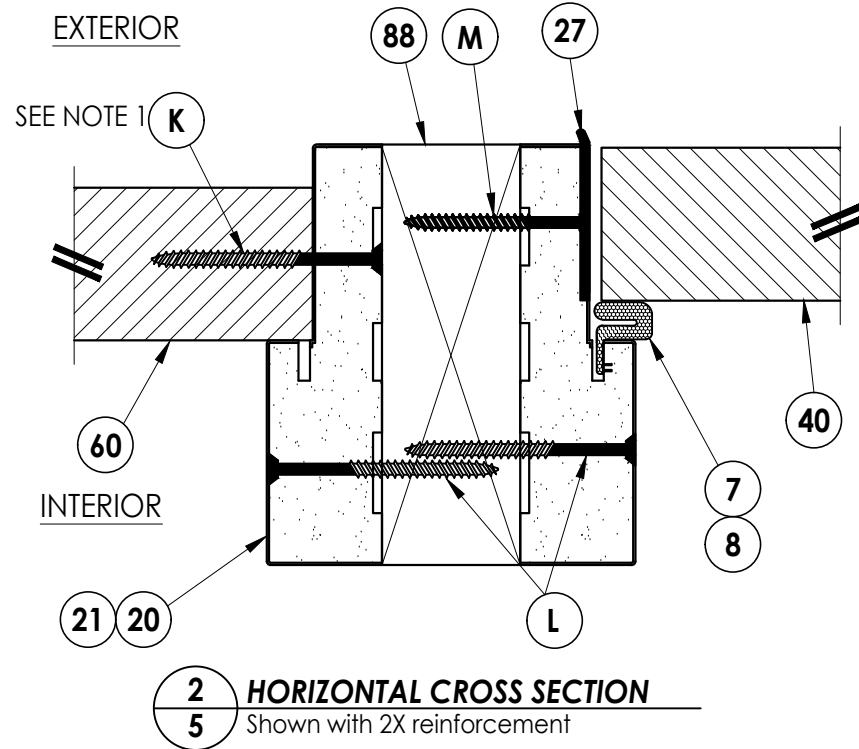

Documents Prepared By:
Lyndon F. Schmidt
P.E. No. 43409

RW BUILDING CONSULTANTS, INC.
P.O. Box 230, Valrico, FL 33595
Phone No.: 813.659.9197
FBPE Registry No. 9813





PRODUCT: PLASTPRO INC.
FIBERGLASS DOOR

PART OR ASSEMBLY:
HORIZONTAL
CROSS SECTIONS

NO.	DATE	REVISIONS	BY
5	8/15/23	UPDATE TO 8TH ED. (2023) FBC	LFS
4	6/28/22	ADD ADA THRESHOLD	LFS
3	7/23/20	UPDATE TO 7TH ED (2020) FBC	LFS
2	7/24/17	UPDATE TO 6TH ED. (2017) FBC	JK
1	04/22/15	UPDATE TO 5TH ED. (2014) FBC	JK

DATE: 02/21/12
SCALE: N.T.S.
DWG. BY: JK
CHK. BY: LFS
DRAWING NO.: FL-15180.5
SHEET 5 OF 10

G:\2023 FBC DRAWINGS\Plastpro\FL-15180 R5\FL-15180.5.7.dwg

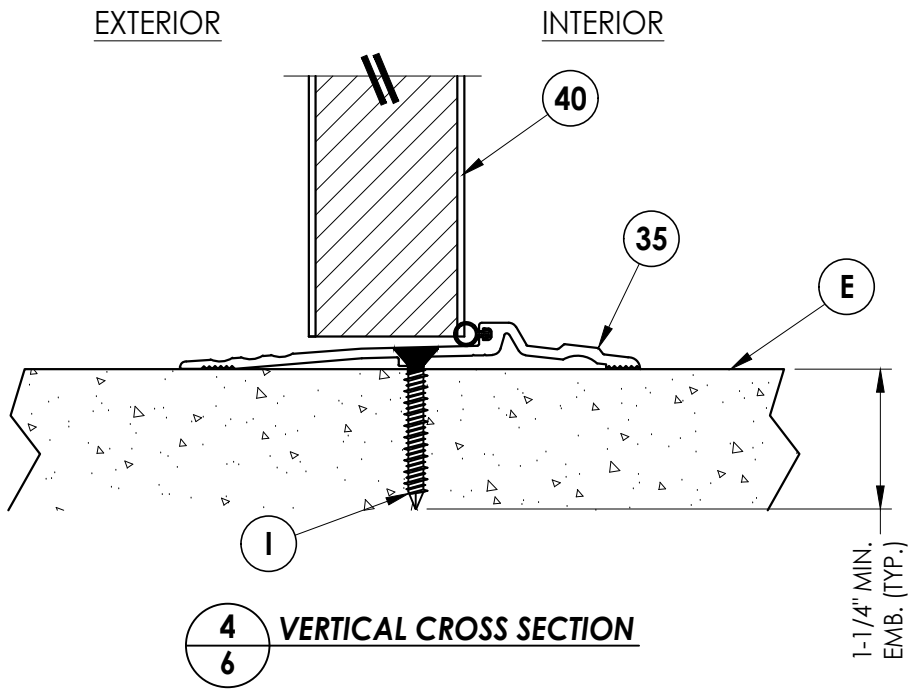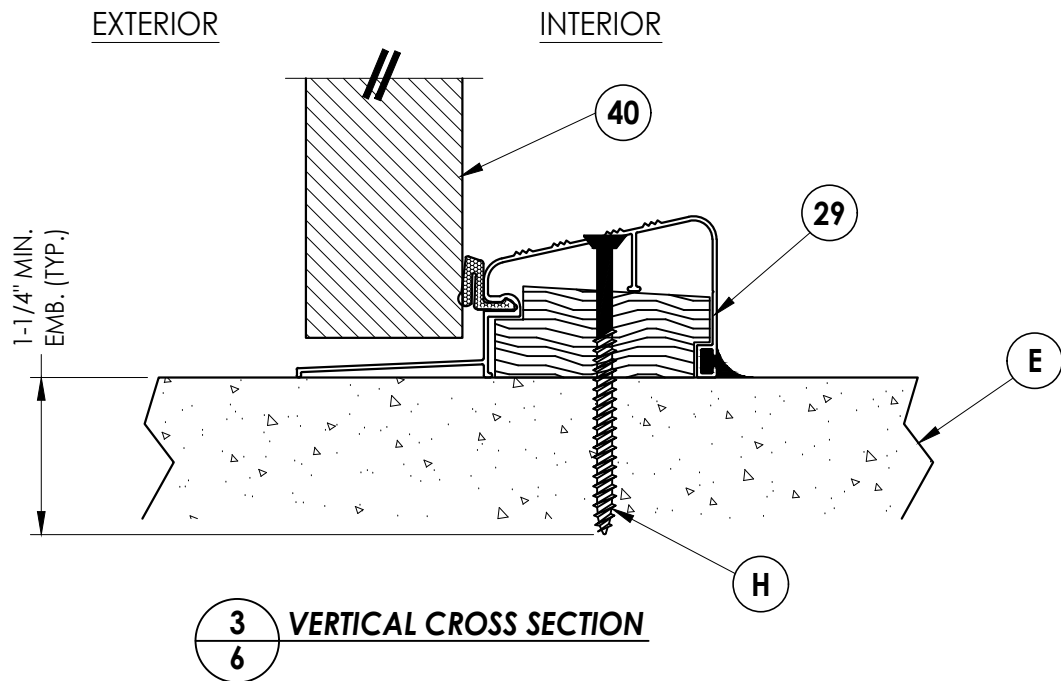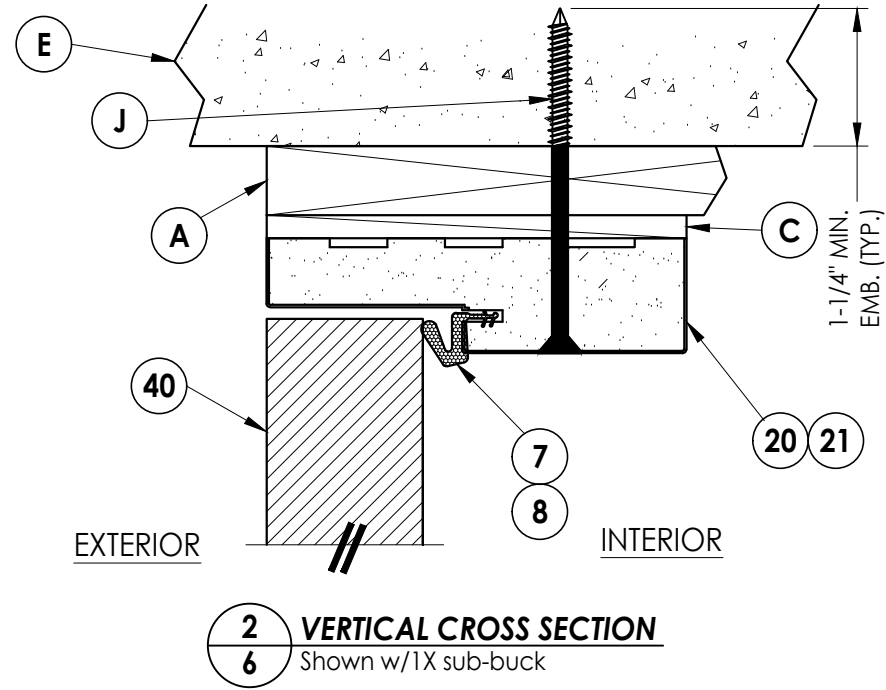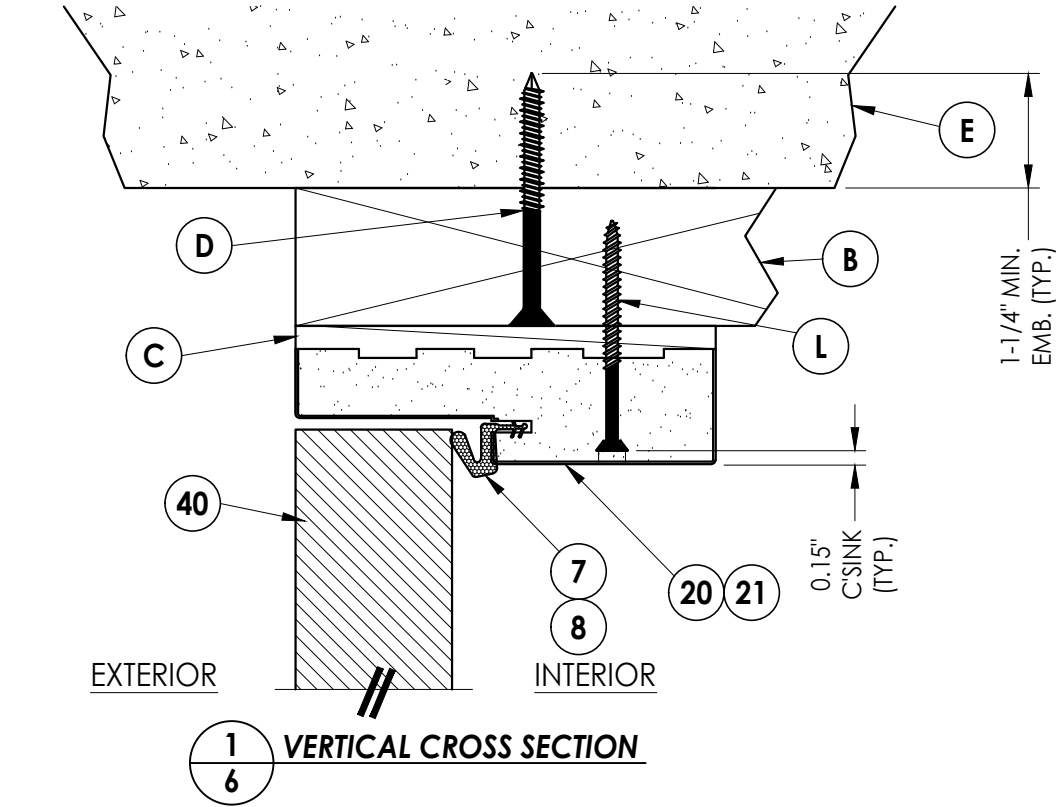


NO.	DATE	REVISIONS
5	8/15/23	UPDATE TO 8TH ED. (2023) FBC
4	6/28/22	ADD ADA THRESHOLD
3	7/23/20	UPDATE TO 7TH ED (2020) FBC
2	7/24/17	UPDATE TO 6TH ED. (2017) FBC
1	04/22/15	UPDATE TO 5TH ED. (2014) FBC

DATE:	02/21/12
SCALE:	N.T.S.
DWG. BY:	JK
CHK. BY:	LFS
DRAWING NO.:	FL-15180.5
SHEET	6 OF 10

PRODUCT:	PLASTPRO INC. FIBERGLASS DOOR
PART OR ASSEMBLY:	VERTICAL CROSS SECTIONS

Documents Prepared By:
Lyndon F. Schmidt
P.E. No. 43409


RW BUILDING CONSULTANTS, INC.
P.O. Box 230, Valrico, FL 33595
Phone No.: 813.659.9197
FBPE Registry No. 9813

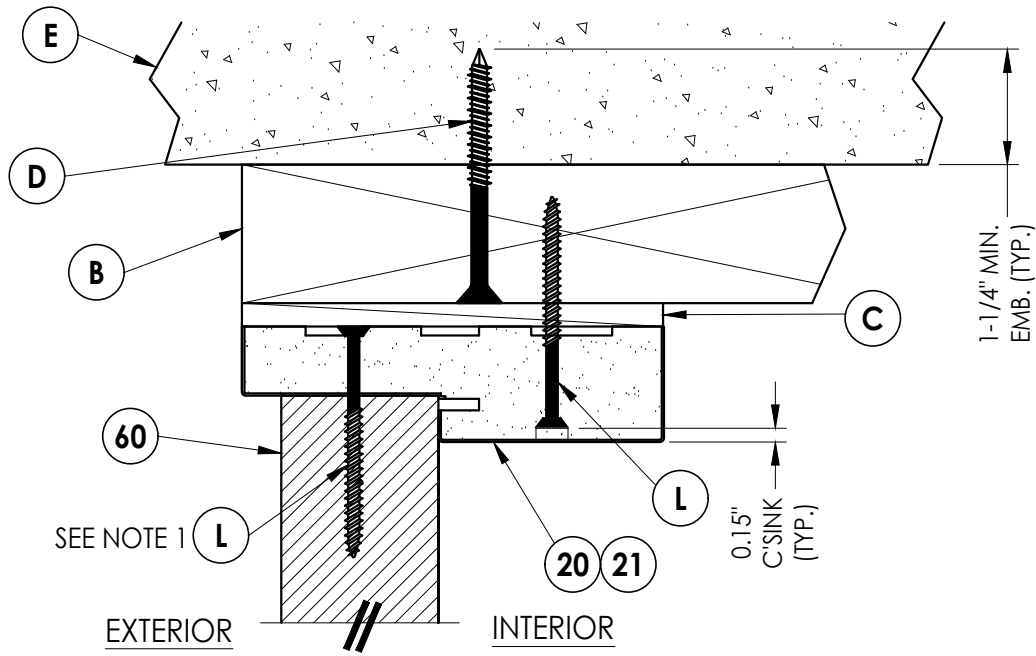


1 7 VERTICAL CROSS SECTION

NOTE:


1. Spacing for item K: 6" from each end and at centerline (3 total).

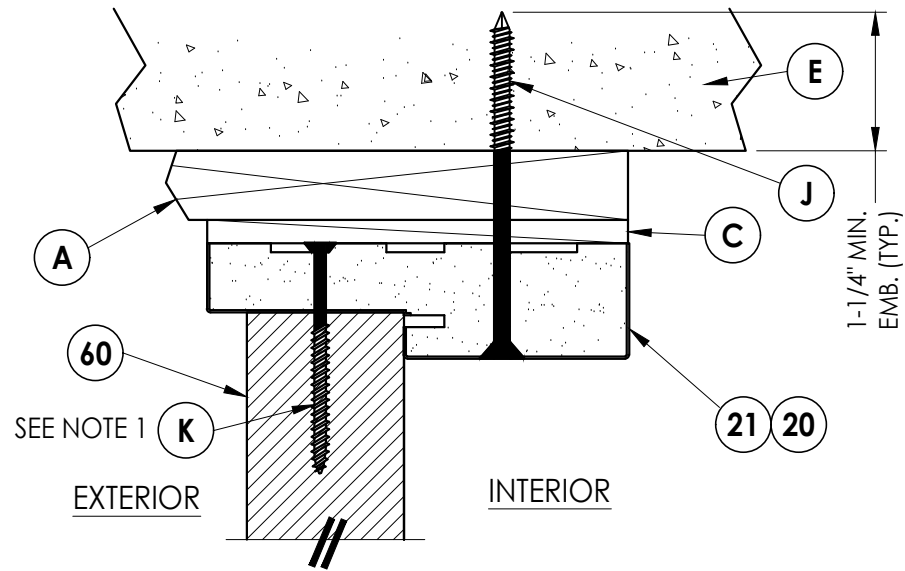

2 **VERTICAL CROSS SECTION**
7 Shown w/1X sub-buck

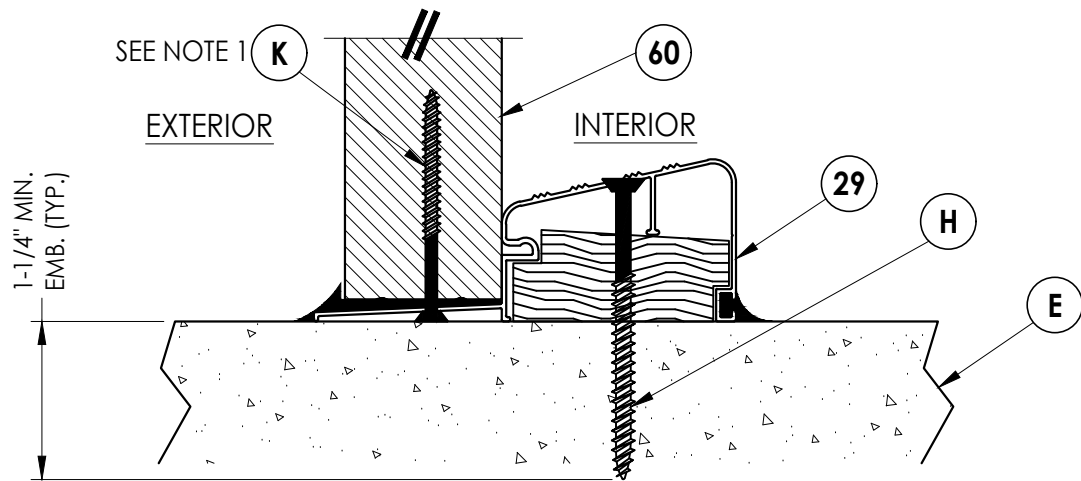

3 7 VERTICAL CROSS SECTION

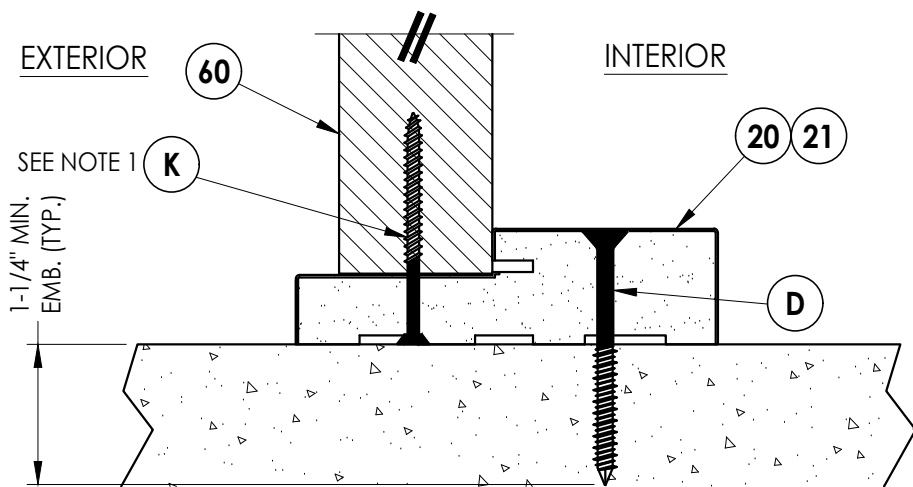

4 7 VERTICAL CROSS SECTION


5	8/15/23	UPDATE TO 8TH ED. (2023)	FBC	LFS
4	6/28/22	ADD ADA THRESHOLD		LFS
3	7/23/20	UPDATE TO 7TH ED (2020)	FBC	LFS
2	7/24/17	UPDATE TO 6TH ED. (2017)	FBC	JK
1	04/22/15	UPDATE TO 5TH ED. (2014)	FBC	JK
NO.	DATE			BY
				REVISIONS

DATE:	02/21/12
SCALE:	N.T.S.
DWG. BY:	JK
CHK. BY:	LFS
DRAWING NO.:	FL-15180.5
SHEET	7 OF 10

Documents Prepared By:
Lyndon F. Schmidt
P.E. No. 43409

RW BUILDING CONSULTANTS, INC.
P.O. Box 230, Valrico, FL 33595
Phone No.: 813.659.9197
FBPE Registry No. 9813

G:\2023 FBC DRAWINGS\Plastpro\FL-15180 R5\FL-15180.5..7.dwg

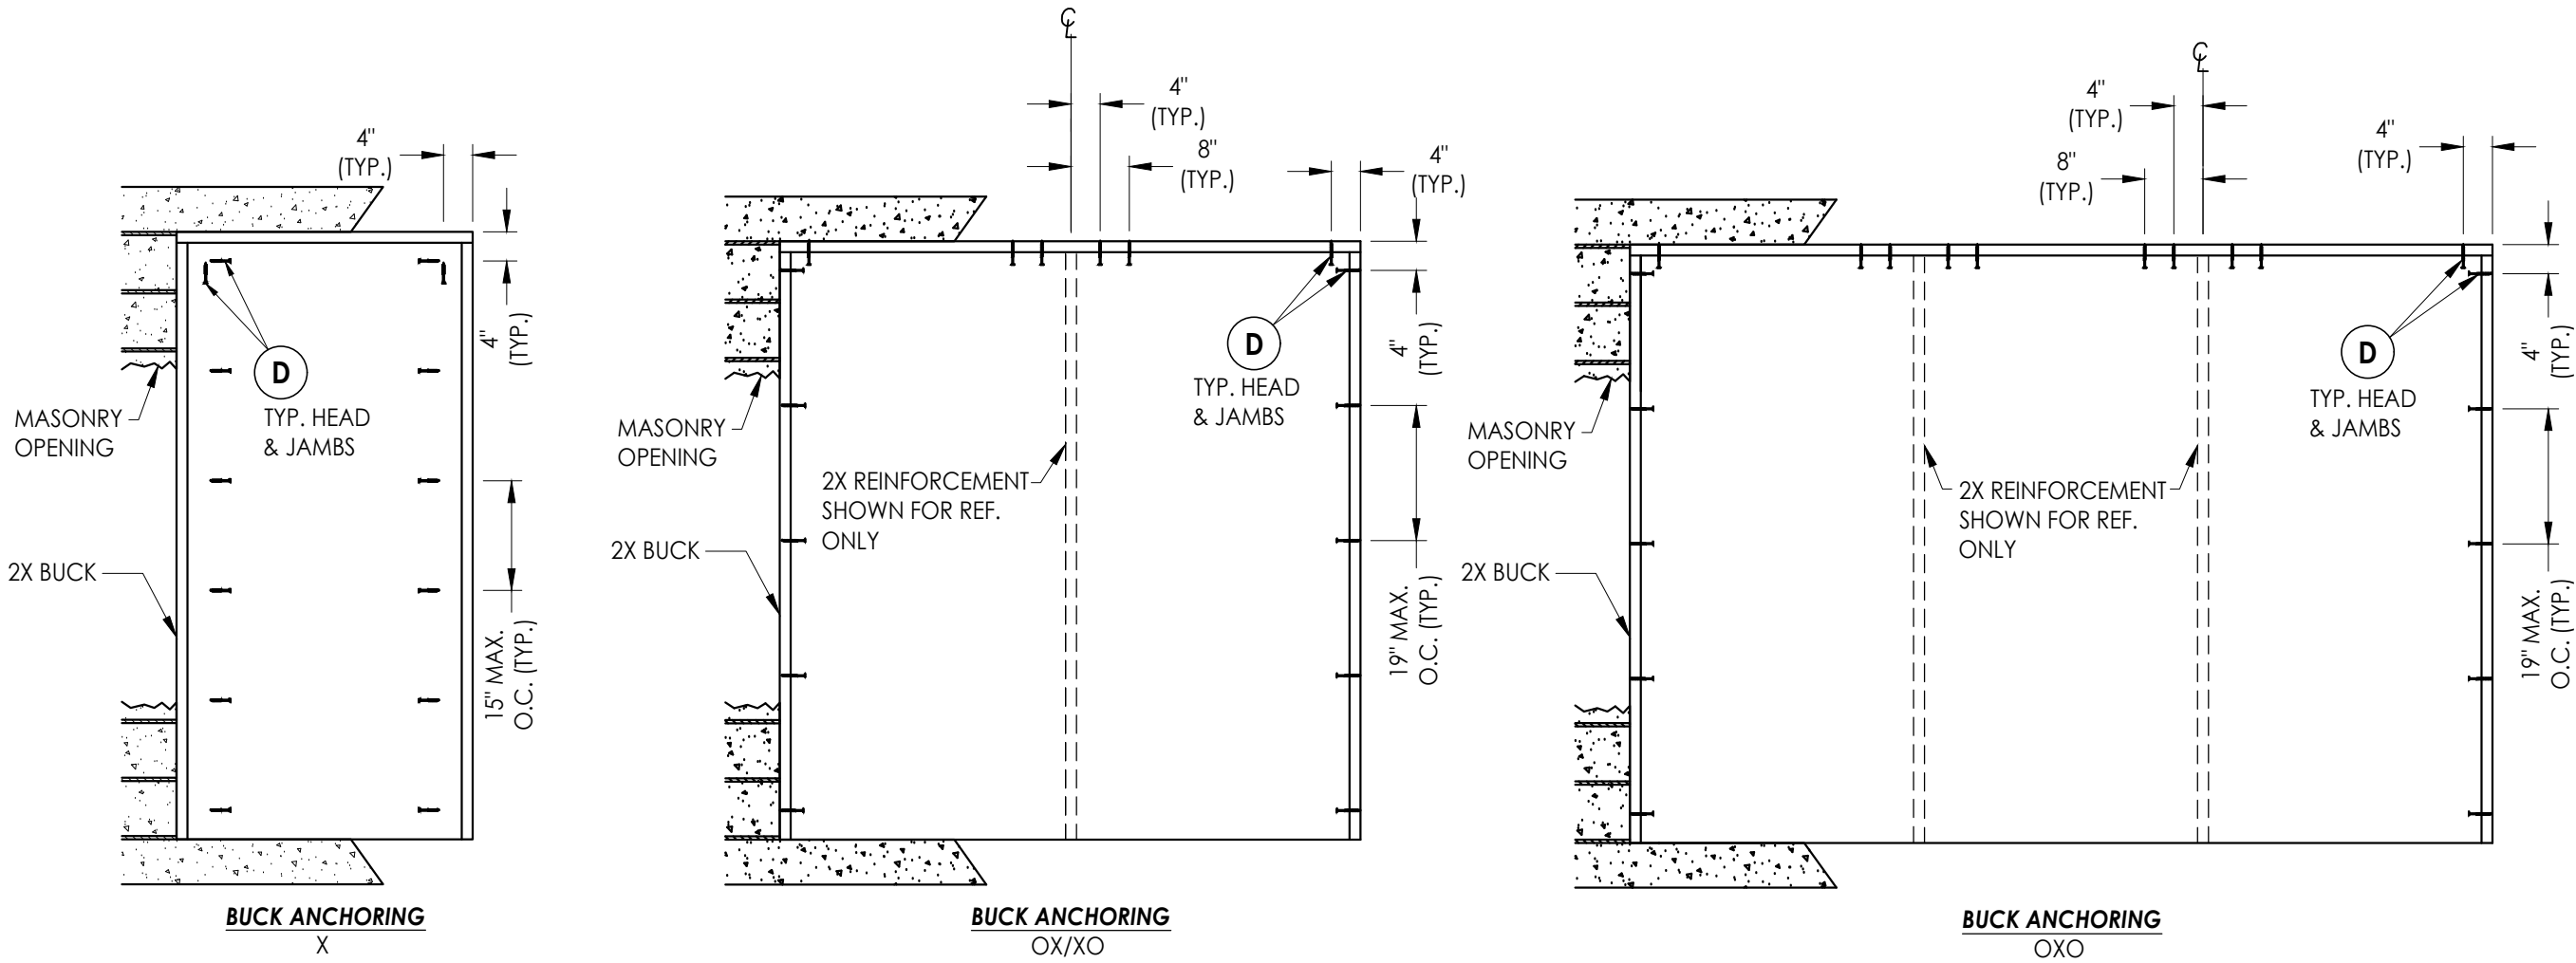

CONCRETE ANCHOR NOTES:

- Concrete anchor locations at the corners may be adjusted to maintain the min. edge distance to mortar joints.
- Concrete anchor locations noted as "MAX. ON CENTER" must be adjusted to maintain the min. edge distance to mortar joints, additional concrete anchors may be required to ensure the "MAX. ON CENTER" dimension are not exceeded.
- Concrete anchor table:

ANCHOR TYPE	ANCHOR SIZE	MIN. EMBEDMENT	MIN. CLEARANCE TO MASONRY EDGE	MIN. CLEARANCE TO ADJACENT ANCHOR
ITW TAPCON®	1/4"	1-1/4"	2"	4"
DeWALT ULTRACON®	1/4"	1-1/4"	1"	4"

WOOD SCREW INSTALLATION NOTES:

- Maintain a minimum 5/8" edge distance, 1" end distance, & 1" o.c. spacing of wood screws to prevent the splitting of wood.

Documents Prepared By:
Lyndon F. Schmidt
P.E. No. 43409

RW BUILDING CONSULTANTS, INC.
P.O. Box 230, Valrico, FL 33595
Phone No.: 813.659.9197
FBPE Registry No. 9813






PRODUCT:
PLASTPRO INC.
FIBERGLASS DOOR

PART OR ASSEMBLY:
BUCK ANCHORING

NO.	DATE	REVISIONS
5	8/15/23	UPDATE TO 8TH ED. (2023) FBC
4	6/28/22	ADD ADA THRESHOLD
3	7/23/20	UPDATE TO 7TH ED (2020) FBC
2	7/24/17	UPDATE TO 6TH ED. (2017) FBC
1	04/22/15	UPDATE TO 5TH ED. (2014) FBC
NO.	DATE	BY

DATE: 02/21/12
SCALE: N.T.S.
DWG. BY: JK
CHK. BY: LFS
DRAWING NO.: FL-15180.5
SHEET 8 OF 10

G:\2023 FBC DRAWINGS\Plastpro\FL-15180 R5\FL-15180.5.7.dwg

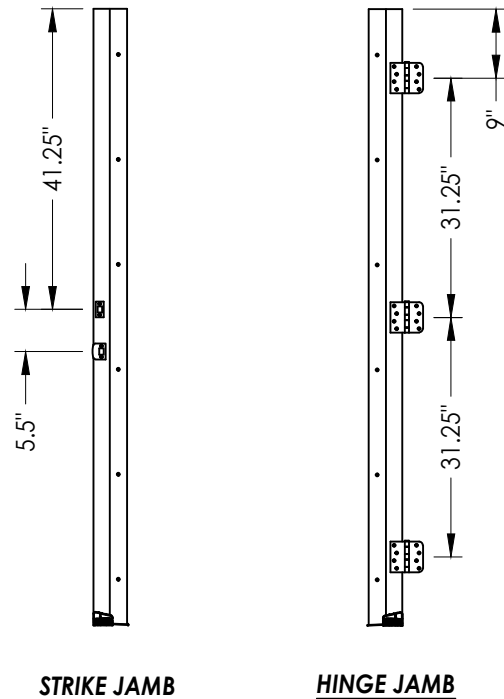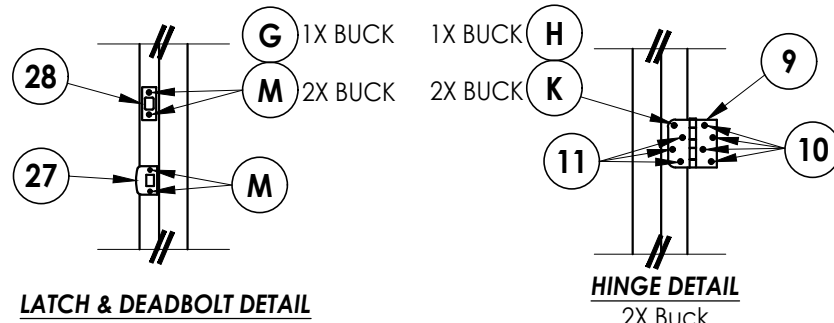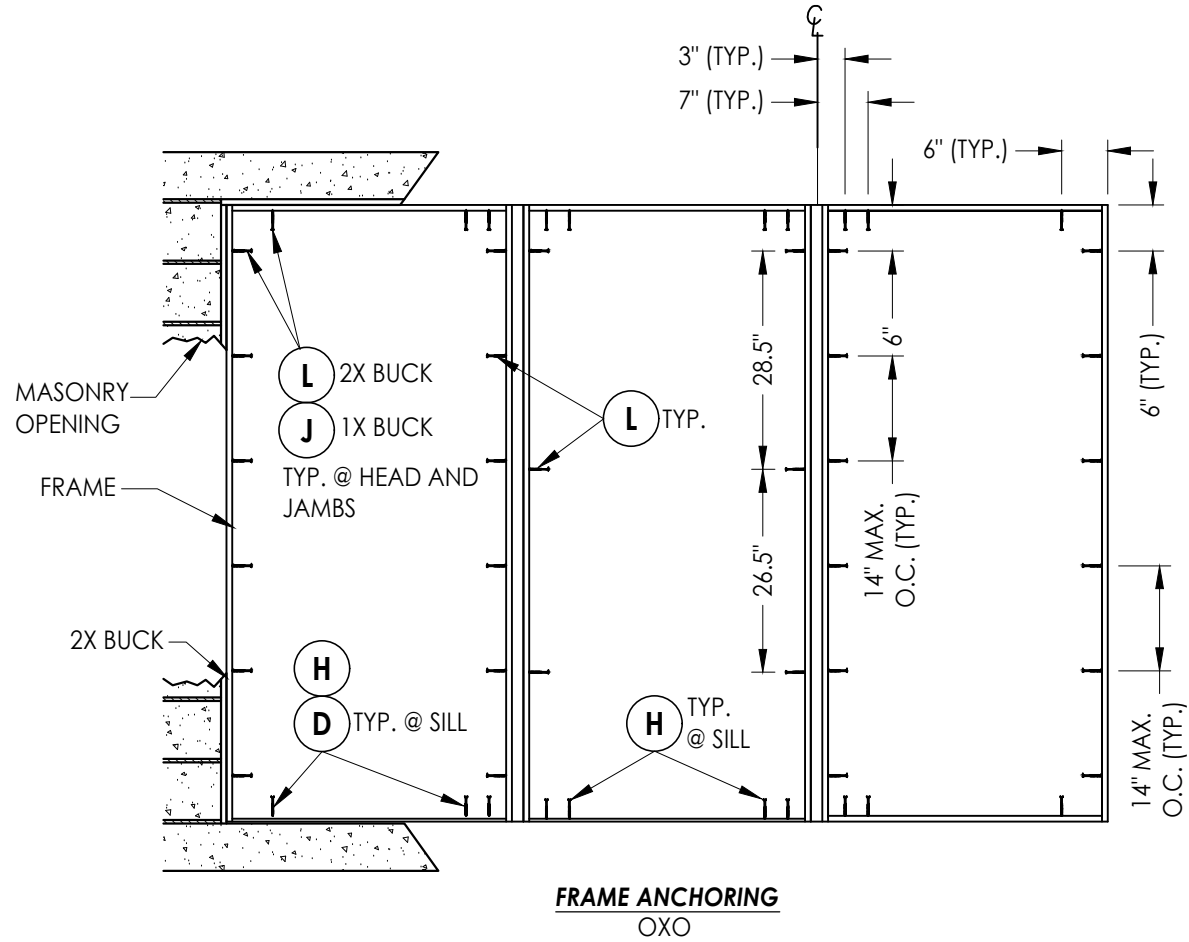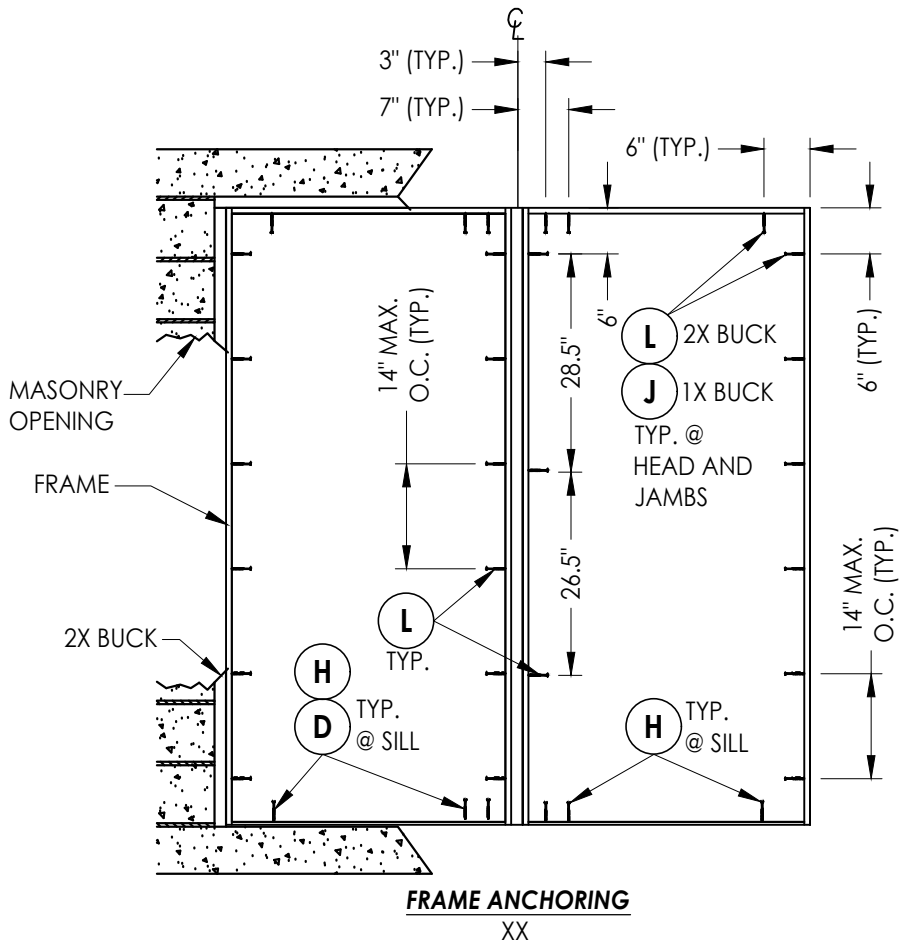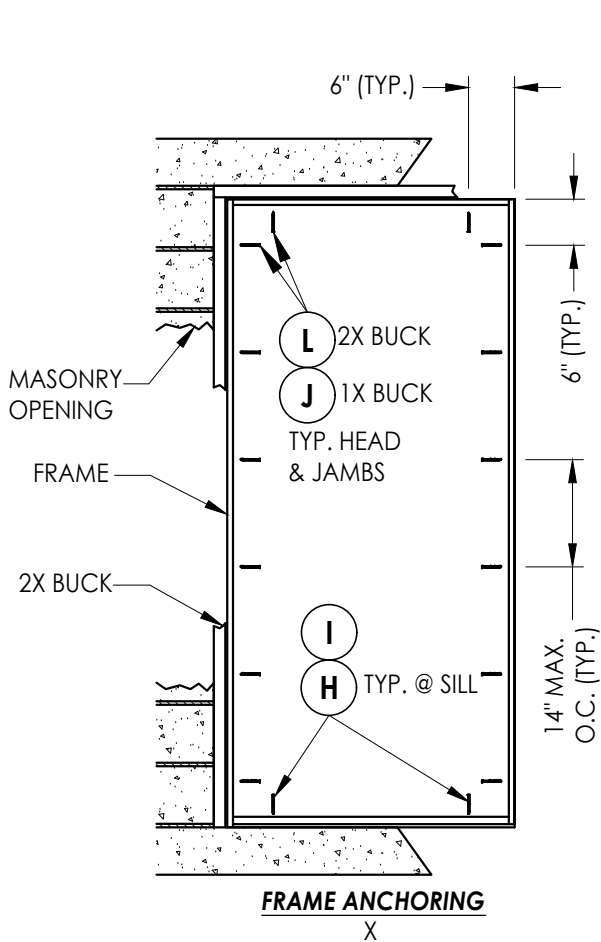

CONCRETE ANCHOR NOTES:

- Concrete anchor locations at the corners may be adjusted to maintain the min. edge distance to mortar joints.
- Concrete anchor locations noted as "MAX. ON CENTER" must be adjusted to maintain the min. edge distance to mortar joints, additional concrete anchors may be required to ensure the "MAX. ON CENTER" dimension are not exceeded.
- Concrete anchor table:

ANCHOR TYPE	ANCHOR SIZE	MIN. EMBEDMENT	MIN. CLEARANCE TO MASONRY EDGE	MIN. CLEARANCE TO ADJACENT ANCHOR
ITW TAPCON®	1/4"	1-1/4"	2"	4"
DeWALT ULTRACON®	1/4"	1-1/4"	1"	4"
ITW TAPCON®	3/16"	1-1/4"	3"	1-1/2"

WOOD SCREW INSTALLATION NOTES:

- Maintain a minimum 5/8" edge distance, 1" end distance, & 1" o.c. spacing of wood screws to prevent the splitting of wood.

Documents Prepared By:
Lyndon F. Schmidt
P.E. No. 43409

PRODUCT:
PLASTPRO INC.
FIBERGLASS DOOR


NO.	DATE	REVISIONS
5	8/15/23	UPDATE TO 8TH ED. (2023) FBC
4	6/28/22	ADD ADA THRESHOLD
3	7/23/20	UPDATE TO 7TH ED (2020) FBC
2	7/24/17	UPDATE TO 6TH ED. (2017) FBC
1	04/22/15	UPDATE TO 5TH ED. (2014) FBC

DATE: 02/21/12
SCALE: N.T.S.
DWG. BY: JK
CHK. BY: LFS
DRAWING NO.: FL-15180.5
SHEET 9 OF 10


RW BUILDING CONSULTANTS, INC.
P.O. Box 230, Valrico, FL 33595
Phone No.: 813.659.9197
FBPE Registry No. 9813

G:\2023 FBC DRAWINGS\Plastpro\FL-15180 R5\FL-15180.5.7.dwg


BILL OF MATERIALS		
ITEM #	DESCRIPTION	MATERIAL
A	1X BUCK (SG >= 0.55)	WOOD
B	2X BUCK (SG >= 0.55)	WOOD
C	1/4" MAX. SHIM SPACE	-
D	1/4" X 2-3/4" DeWALT OR ITW CONCRETE SCREW	STEEL
E	MASONRY - 3,000 PSI MIN. CONCRETE CONFORMING TO ACI 301 OR HOLLOW BLOCK CONFORMING TO ASTM C90	CONCRETE
G	3/16" X 3-1/4" PFH ITW CONCRETE SCREW	STEEL
H	1/4" x 3-1/4" PFH DeWALT OR ITW CONCRETE SCREW	STEEL
J	1/4" X 3-3/4" PFH DeWALT OR ITW CONCRETE SCREW	STEEL
K	#9 X 2-1/2" PFH WOOD SCREW	STEEL
L	#10 X 2-1/2" PFH WOOD SCREW (1.15" MIN. EMBEDMENT)	STEEL
M	#8 X 2" PFH WOOD SCREW	STEEL
7	FORCE 5 WEATHERSTRIP (ENDURA)	FOAM
8	COMPRESSION WEATHERSTRIP QLON 650 (SCHLEGEL)	FOAM
9	4" X 4" BUTT HINGE	STEEL
10	#9 X 1" PFH WOOD SCREW	STEEL
11	#9 X 3/4" PFH WOOD SCREW	STEEL
20	FINGER JOINTED PINE FRAME, HEAD & HINGE JAMBS	WOOD
21	POLY FIBER JAMB	COMP/VINYL
27	LATCH STRIKE PLATE	STEEL
28	DEADBOLT STRIKE PLATE	STEEL
29	OUTSWING THRESHOLD	ALUM/WOOD
35	ADA THRESHOLD	ALUM
40	DOOR PANEL - SEE DOOR PANEL DETAIL SHEET FOR CONSTRUCTION DETAILS	-
60	SIDELITE PANEL - SEE SIDELITE PANEL DETAIL SHEET FOR CONSTRUCTION DETAILS	-
88	2X REINFORCEMENT (CLEAR PINE: SG >= 0.49)	WOOD

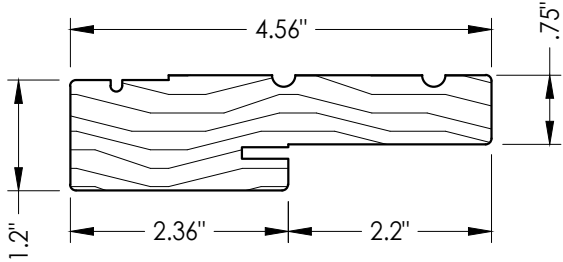


20 HEAD & SIDE
Jamb

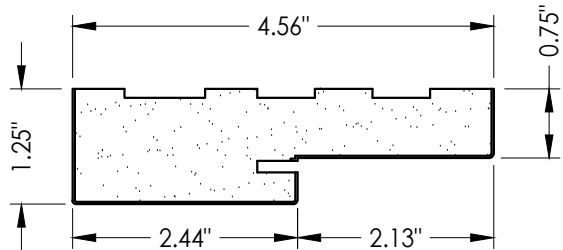

21 HEAD & SIDE
Poly fiber jamb

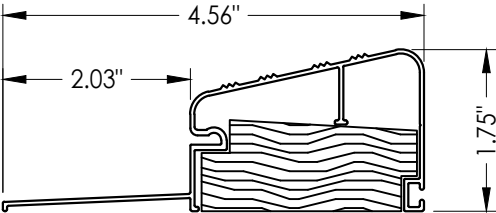

29 OUTSWING THRESHOLD
DLP (QOSR)

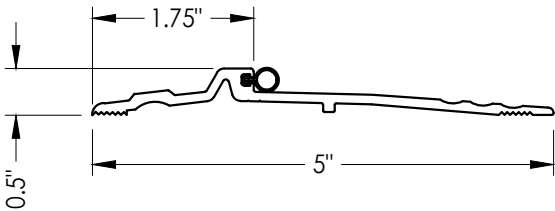

35 ADA THRESHOLD
NGP 896V

Documents Prepared By: Lyndon F. Schmidt P.E. No. 43409		BUILDING CONSULTANTS, INC. P.O. Box 230, Valrico, FL 33595 Phone No.: 813.659.9197 FBPE Registry No. 9813	
PRODUCT: PLASTPRO INC. FIBERGLASS DOOR		PART OR ASSEMBLY: BILL OF MATERIALS & COMPONENTS	
5	8/15/23	UPDATE TO 8TH ED. (2023)	FBC
4	6/28/22	ADD ADA THRESHOLD	LFS
3	7/23/20	UPDATE TO 7TH ED (2020)	FBC
2	7/24/17	UPDATE TO 6TH ED. (2017)	FBC
1	04/22/15	UPDATE TO 5TH ED. (2014)	FBC
NO. DATE		REVISIONS	
DATE: 02/21/12			
SCALE: N.T.S.			
DWG. BY: JK			
CHK. BY: LFS			
DRAWING NO.: FL-15180.5			
SHEET 10 OF 10			