


Smooth / Wood Grain / White Wood Grain  
Rustic / Mahogany  
Series N Fiberglass Door  
OUTSWING  
"IMPACT" DOOR / "NON-IMPACT" SIDELITES

GENERAL NOTES

1. This product has been evaluated and is in compliance with the 9th Edition (2026) Florida Building Code (FBC) structural requirements including the "High Velocity Hurricane Zone" (HVHZ).
2. Product anchors shall be as listed and spaced as shown on details. Anchor embedment to base material shall be beyond wall dressing or stucco.
3. When used in the "HVHZ" the opaque door complies with Section 1626 of the Florida Building Code and does not require an impact resistant covering. The non-impact sidelite is required to be protected with an impact resistant covering that complies with Section 1626 of the FBC.
4. When used in areas outside of the "HVHZ" requiring wind borne debris protection the opaque door complies with FBC Section 1609.1.2 & R301.2.1.2 and does not require an impact resistant covering. The opaque door meets missile level "D" and includes Wind Zone 4 as defined in ASTM E1996. The non-impact sidelite is required to be protected with an impact resistant covering that complies with FBC Section 1609.1.2 & R301.2.1.2.
5. For 2x stud framing construction, anchoring of these units shall be the same as that shown for 2x buck masonry construction.
6. Site conditions that deviate from the details of this drawing require further engineering analysis by a licensed engineer or registered architect.
7. Outswing configurations meet water infiltration requirements for "HVHZ".


| TABLE OF CONTENTS |                                                      |        |                                  |
|-------------------|------------------------------------------------------|--------|----------------------------------|
| SHEET#            | DESCRIPTION                                          | SHEET# | DESCRIPTION                      |
| 1                 | Typical elevations, design pressures & general notes | 6      | Vertical cross sections          |
| 2                 | Door panel details                                   | 7      | Buck anchoring                   |
| 3                 | Sidelite panel details and glazing detail            | 8      | Frame anchoring                  |
| 4                 | Horizontal cross sections                            | 9      | Astragal details                 |
| 5                 | Vertical cross sections                              | 10     | Bill of materials and components |

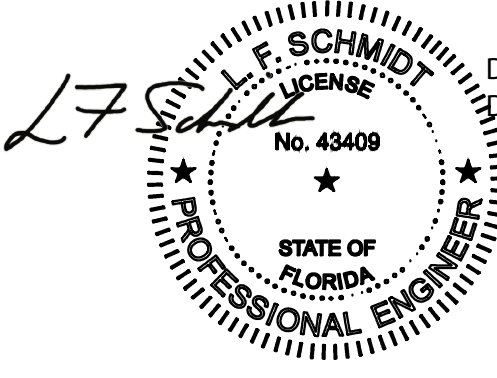

Digitally signed by Lyndon F Schmidt  
Date: 2026.07.28 12:39:41 -04'00'

This item has been digitally signed and sealed by  
L. F. Schmidt, P.E. on the date adjacent to the seal.  
Printed copies of this document are not  
considered signed and sealed and the signature  
must be verified on any electronic copies.

THIS PRODUCT APPROVAL IS VALID  
ONLY FOR THE STATE OF FLORIDA

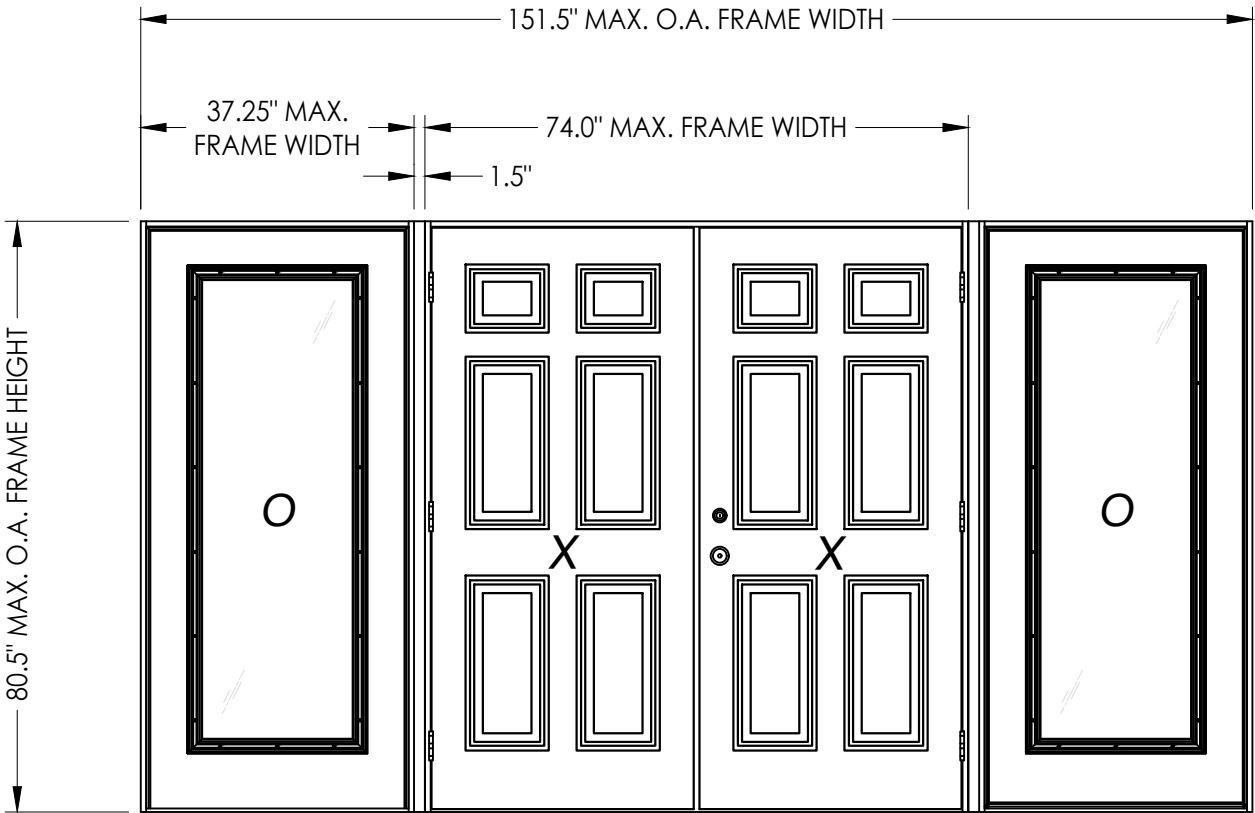

| OVERALL<br>FRAME<br>DIMENSION | OVERALL<br>D.L.O.<br>DIMENSION | GLASS<br>TYPE | DESIGN PRESSURE (PSF) |          |
|-------------------------------|--------------------------------|---------------|-----------------------|----------|
|                               |                                |               | POSITIVE              | NEGATIVE |
| 151.5" X 80.5"                | 20.5" X 62.5"                  | G1            | +50.0                 | -50.0    |

Documents Prepared By:  
Lyndon F. Schmidt  
P.E. No. 43409



BUILDING CONSULTANTS, INC.  
P.O. Box 230, Valrico, FL 33595  
Phone No.: 813.659.9197  
FBPE Registry No. 9813

PRODUCT:  
PLASTPRO INC.  
FIBERGLASS DOOR  
PART OR ASSEMBLY:

TYPICAL ELEVATION, DESIGN  
PRESSURES & GENERAL NOTES

|     |         |                          |     |     |
|-----|---------|--------------------------|-----|-----|
| 5   | 7/01/26 | UPDATE TO 9TH ED. (2026) | FBC | LFS |
| 4   | 8/15/23 | UPDATE TO 8TH ED. (2023) | FBC | LFS |
| 3   | 7/23/20 | UPDATE TO 7TH ED. (2020) | FBC | LFS |
| NO. | DATE    |                          |     | BY  |

REVISIONS

DATE: 02/21/12

SCALE: N.T.S.

DWG. BY: JK


CHK. BY: LFS

DRAWING NO.: FL-15180.10

SHEET 1 OF 10


© 2012 R.W. BUILDING CONSULTANTS INC.

G:\2023 FBC DRAWINGS 7-27-26\Plastpro\FL-15180 R6\FL-15180.9-12.dwg

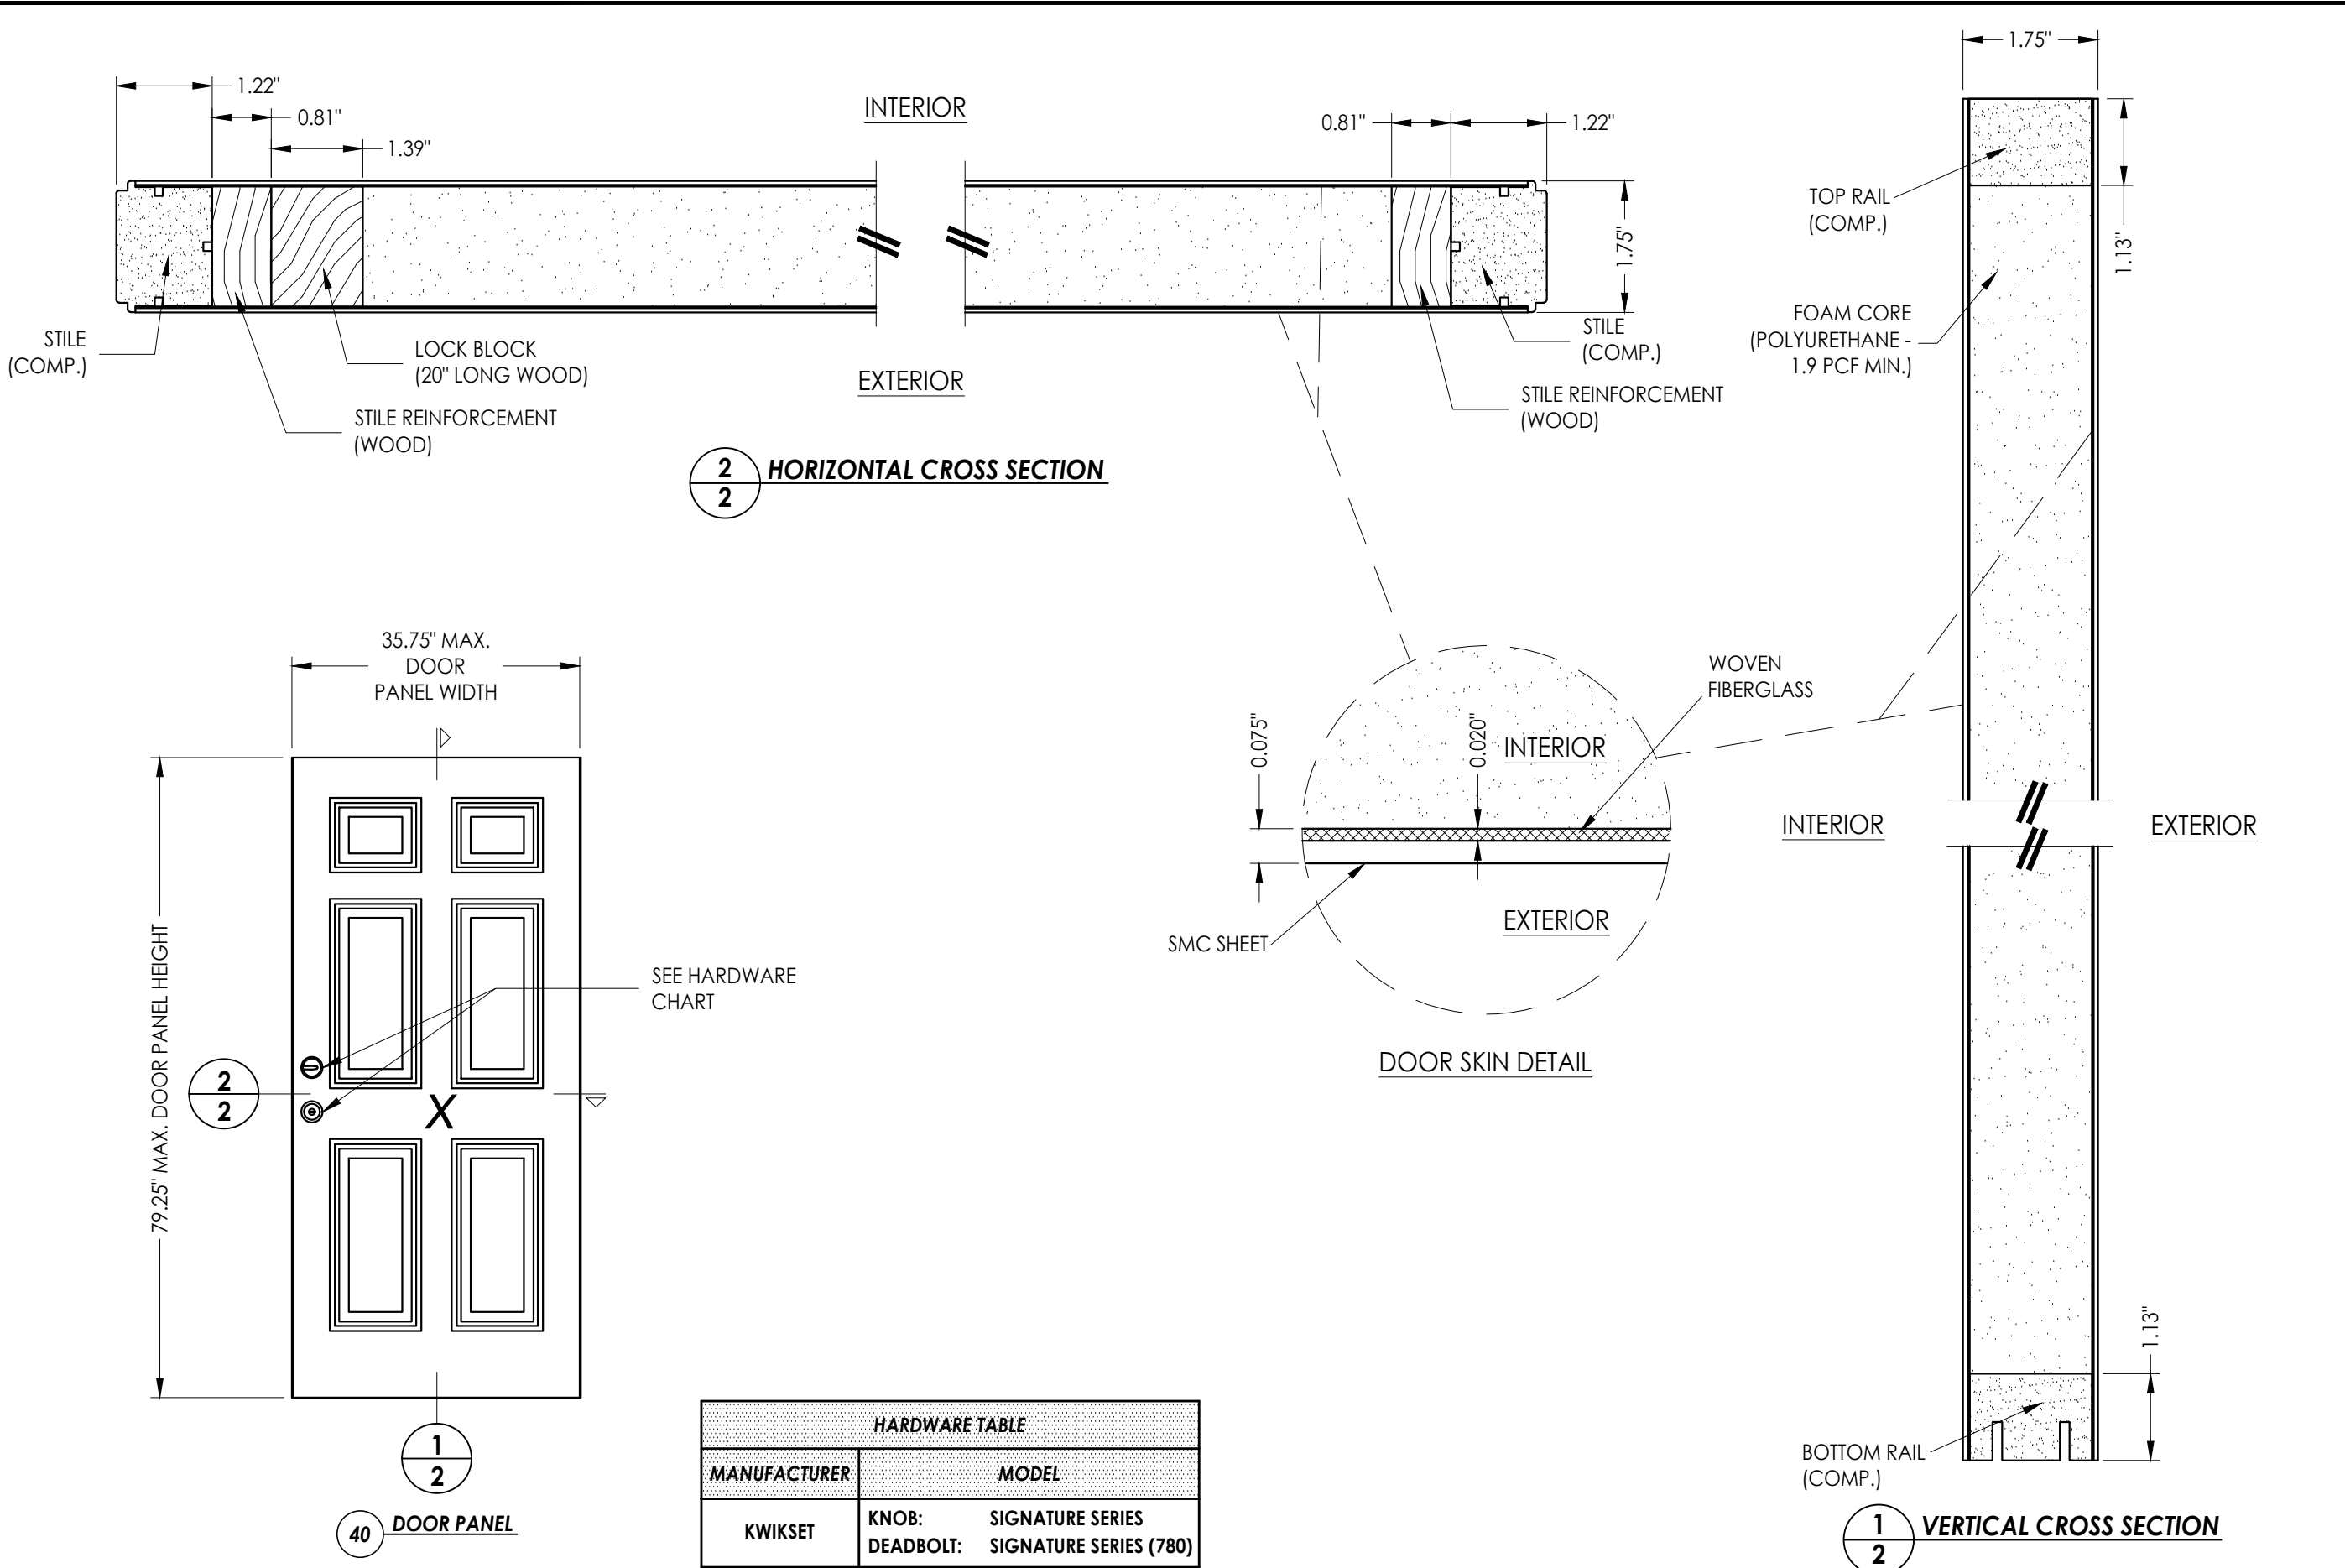




|                                                               |         |   |     |
|---------------------------------------------------------------|---------|---|-----|
| Documents Prepared By:<br>Lyndon F. Schmidt<br>P.E. No. 43409 |         | BUILDING CONSULTANTS, INC.<br>P.O. Box 230, Valrico, FL 33595<br>Phone No.: 813.659.9197<br>FBPE Registry No. 9813 |     |
| PRODUCT: PLASTPRO INC.<br>FIBERGLASS DOOR                     |         | PART OR ASSEMBLY:<br>DOOR PANEL DETAILS                                                                            |     |
|                                                               |         | LFS   | BY  |
|                                                               |         | FBC   |     |
| 5                                                             | 7/01/26 | UPDATE TO 9TH ED. (2026)                                                                                           | FBC |
| 4                                                             | 8/15/23 | UPDATE TO 8TH ED. (2023)                                                                                           | FBC |
| 3                                                             | 7/23/20 | UPDATE TO 7TH ED. (2020)                                                                                           | FBC |
| NO.                                                           | DATE    |   |     |
| REVISIONS                                                     |         |   |     |
| DATE: 02/21/12                                                |         |   |     |
| SCALE: N.T.S.                                                 |         |   |     |
| DWG. BY: JK                                                   |         |   |     |
| CHK. BY: LFS                                                  |         |   |     |
| DRAWING NO.: FL-15180.10                                      |         |   |     |
| SHEET 2 OF 10                                                 |         |   |     |



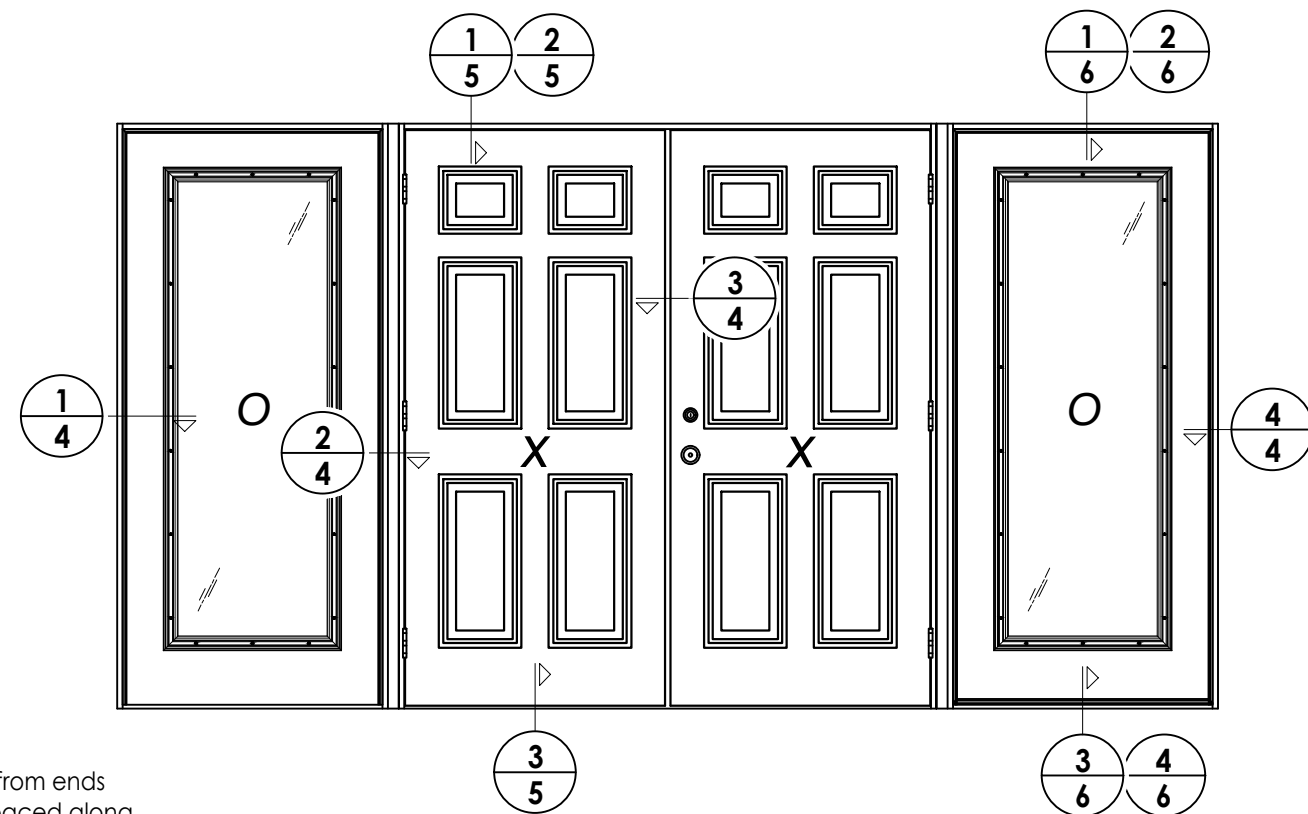


NOTE:

1. Spacing for item K: 6" from ends and 7 more equally spaced along sidelite (9 total).

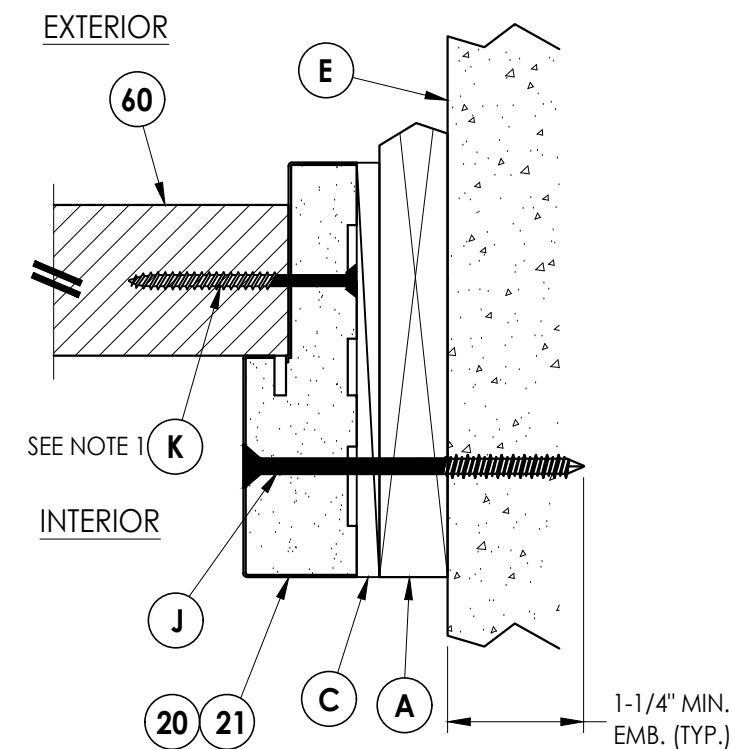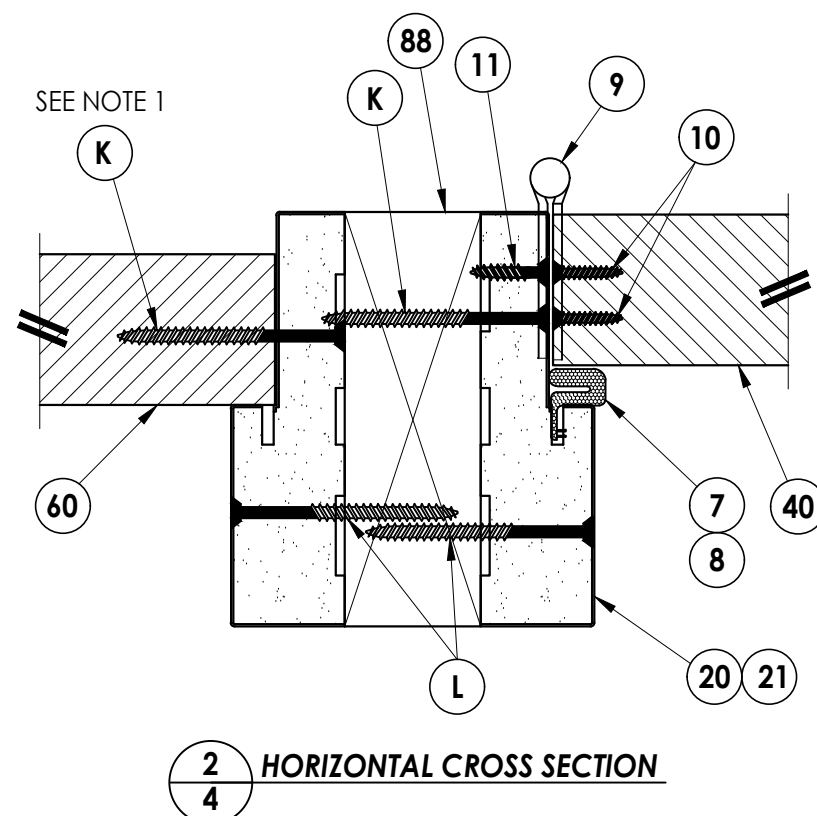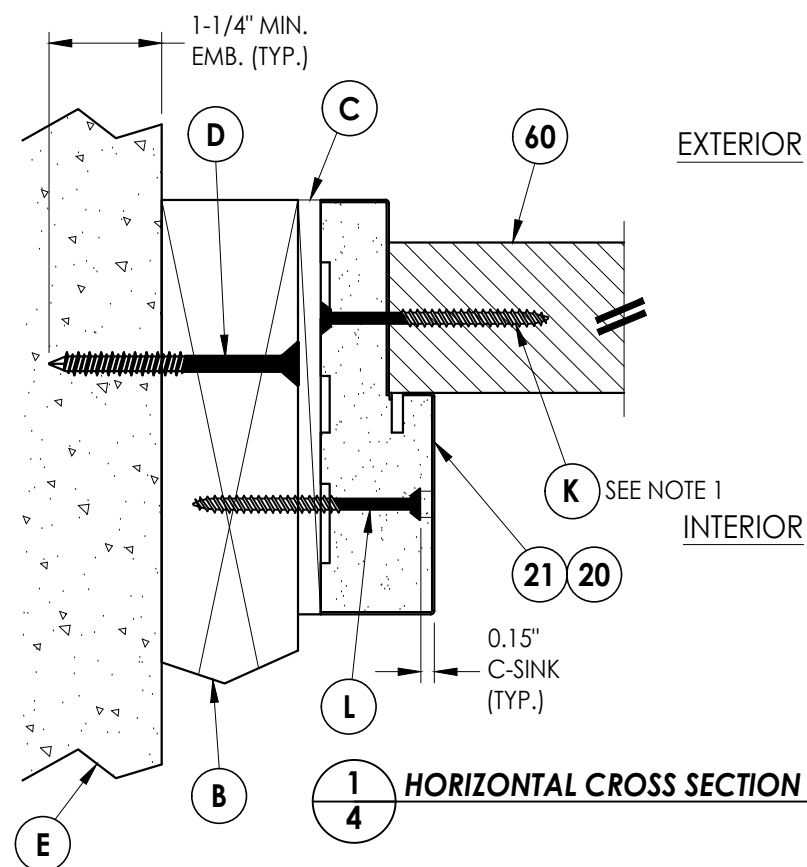


**4 HORIZONTAL CROSS SECTION**  
4 Shown w/1X sub-buck

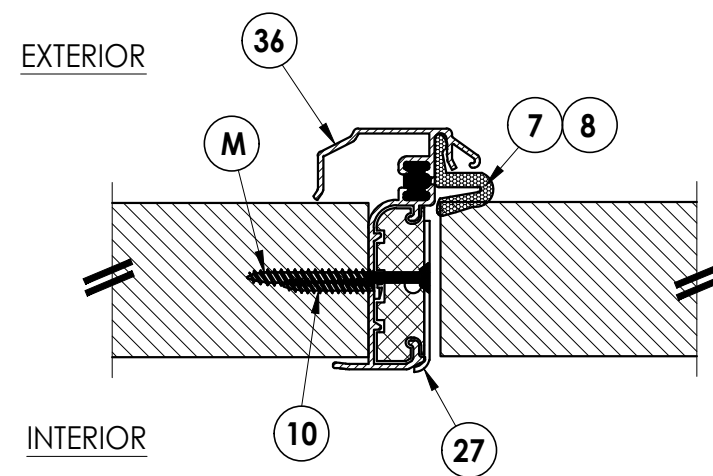


### 3 4 HORIZONTAL CROSS SECTION

|                                                                      |         |   |         |
|----------------------------------------------------------------------|---------|---|---------|
| <b>Documents Prepared By:</b><br>Lyndon F. Schmidt<br>P.E. No. 43409 |         | <b>Building Consultants, Inc.</b><br>P.O. Box 230, Valrico, FL 33595<br>Phone No.: 813.659.9197<br>FBPE Registry No. 9813 |         |
| <b>PRODUCT:</b><br>PLASTPRO INC.<br>FIBERGLASS DOOR                  |         | <b>PART OR ASSEMBLY:</b><br>HORIZONTAL<br>CROSS SECTIONS                                                                  |         |
|                                                                      |         |   |         |
|                                                                      |         |   |         |
|                                                                      |         |   |         |
| 5                                                                    | 7/01/26 | UPDATE TO 9TH ED. (2026)                                                                                                  | FBC LFS |
| 4                                                                    | 8/15/23 | UPDATE TO 8TH ED. (2023)                                                                                                  | FBC LFS |
| 3                                                                    | 7/23/20 | UPDATE TO 7TH ED (2020)                                                                                                   | FBC LFS |
| NO.                                                                  | DATE    |   | BY      |
| <b>REVISIONS</b>                                                     |         |   |         |
| <b>DATE:</b> 02/21/12                                                |         |   |         |
| <b>SCALE:</b> N.T.S.                                                 |         |   |         |
| <b>DWG. BY:</b> JK                                                   |         |   |         |
| <b>CHK. BY:</b> LFS                                                  |         |   |         |
| <b>DRAWING NO.:</b><br>FL-15180.10                                   |         |   |         |
| <b>SHEET</b> 4 <b>OF</b> 10                                          |         |   |         |


G:\2023 FBC DRAWINGS 7-27-26\Plastpro\FL-15180 R6\FL-15180.9-12.dwg

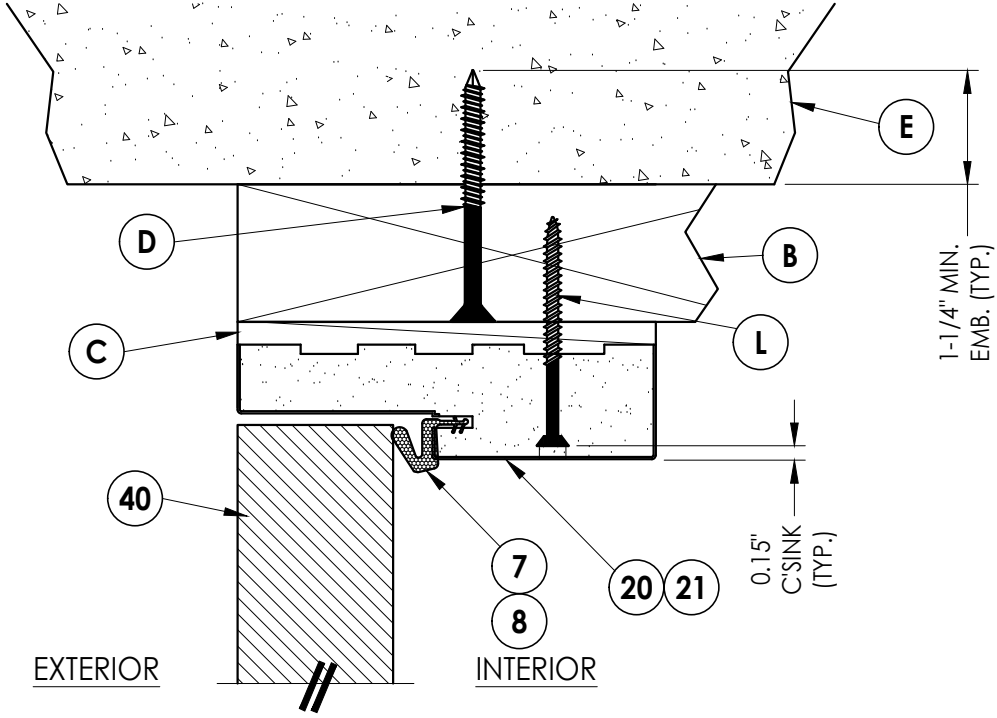

1  
5 VERTICAL CROSS SECTION

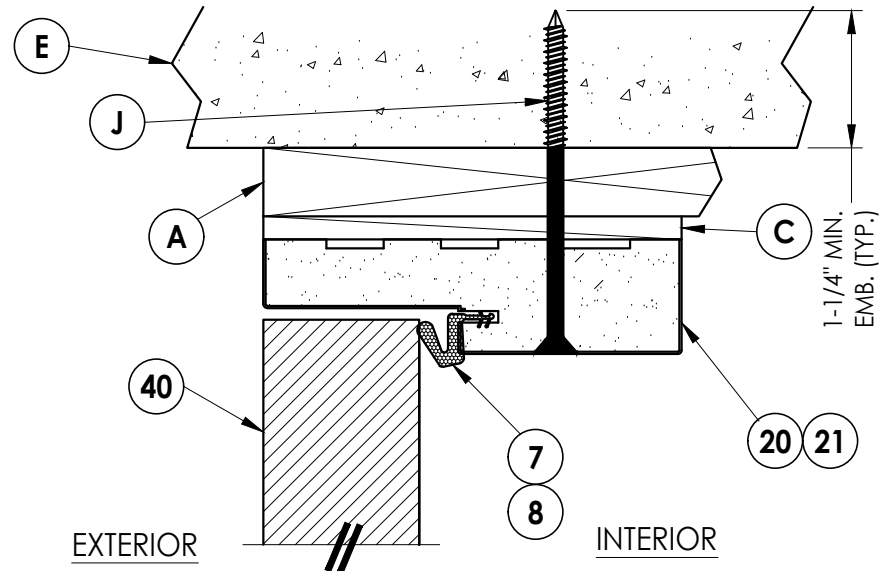

2  
5 VERTICAL CROSS SECTION  
Shown w/1X sub-buck

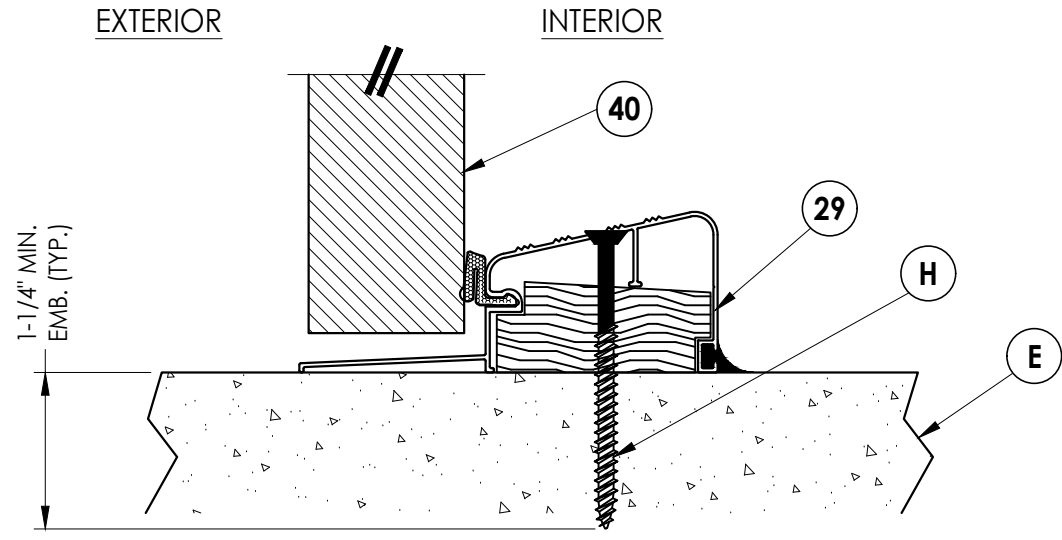

3  
5 VERTICAL CROSS SECTION


| NO. | DATE    | REVISIONS                        |
|-----|---------|----------------------------------|
| 5   | 7/01/26 | UPDATE TO 9TH ED. (2026) FBC LFS |
| 4   | 8/15/23 | UPDATE TO 8TH ED. (2023) FBC LFS |
| 3   | 7/23/20 | UPDATE TO 7TH ED (2020) FBC LFS  |

|              |             |
|--------------|-------------|
| DATE:        | 02/21/12    |
| SCALE:       | N.T.S.      |
| DWG. BY:     | JK          |
| CHK. BY:     | LFS         |
| DRAWING NO.: | FL-15180.10 |
| SHEET        | 5 OF 10     |

|                   |                                  |
|-------------------|----------------------------------|
| PRODUCT:          | PLASTPRO INC.<br>FIBERGLASS DOOR |
| PART OR ASSEMBLY: | VERTICAL CROSS SECTIONS          |


Documents Prepared By:  
Lyndon F. Schmidt  
P.E. No. 43409  
  
R.W. BUILDING CONSULTANTS, INC.  
P.O. Box 230, Vairico, FL 33595  
Phone No.: 813.659.9197  
FBPE Registry No. 9813

G:\2023 FBC DRAWINGS 7-27-26\Plastpro\FL-15180 R6\FL-15180.9-12.dwg

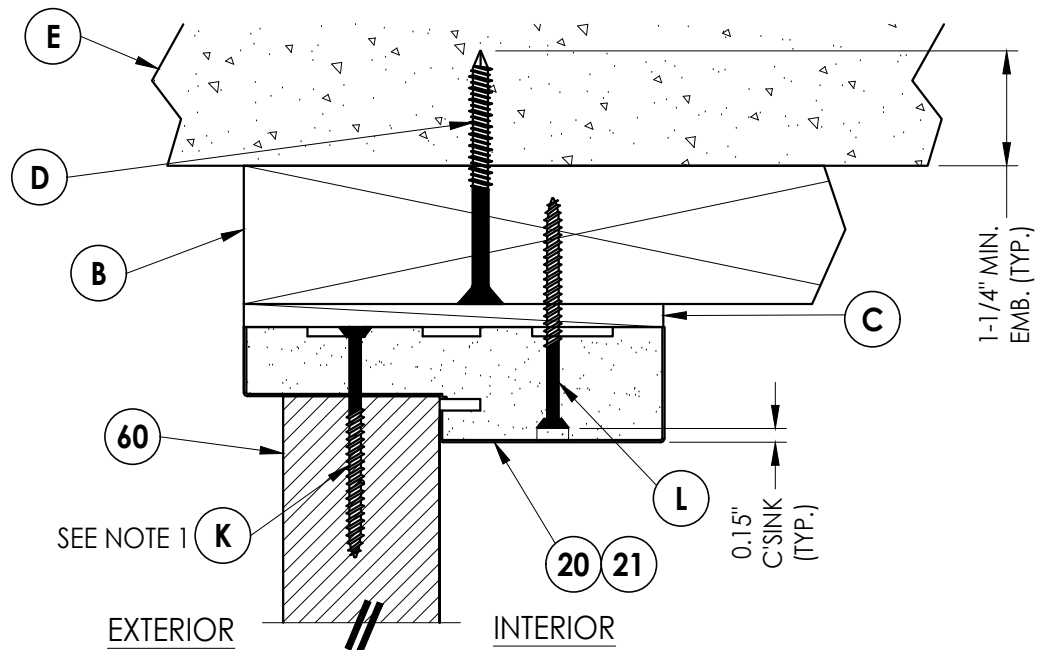


1  
6 VERTICAL CROSS SECTION


NOTE:  
1. Spacing for item K: 6" from each end  
and at centerline (3 total).

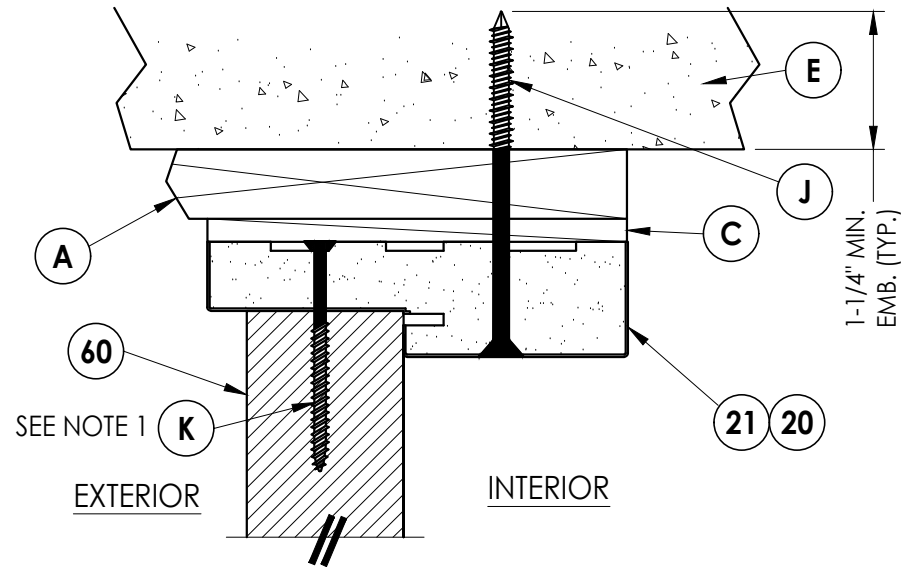

2  
6 VERTICAL CROSS SECTION  
Shown w/1X sub-buck

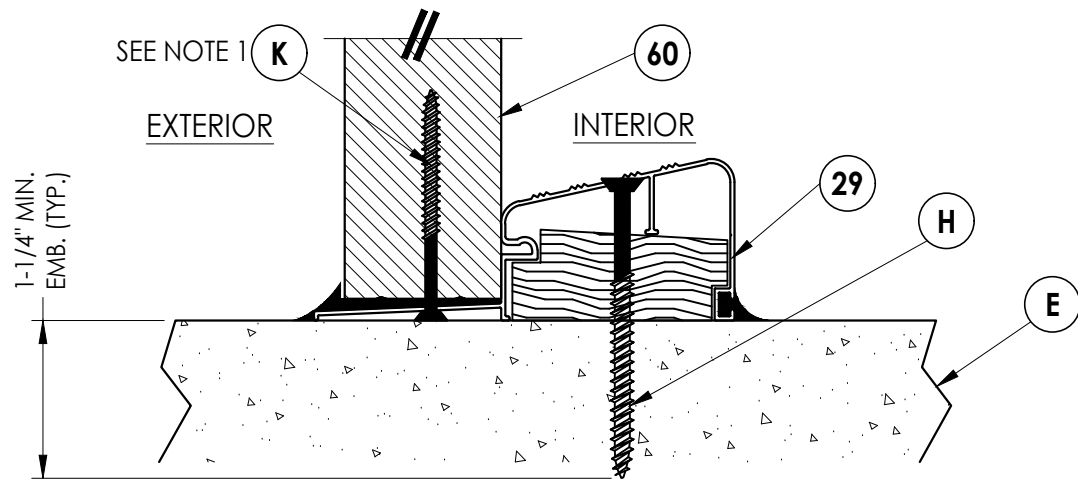

3  
6 VERTICAL CROSS SECTION

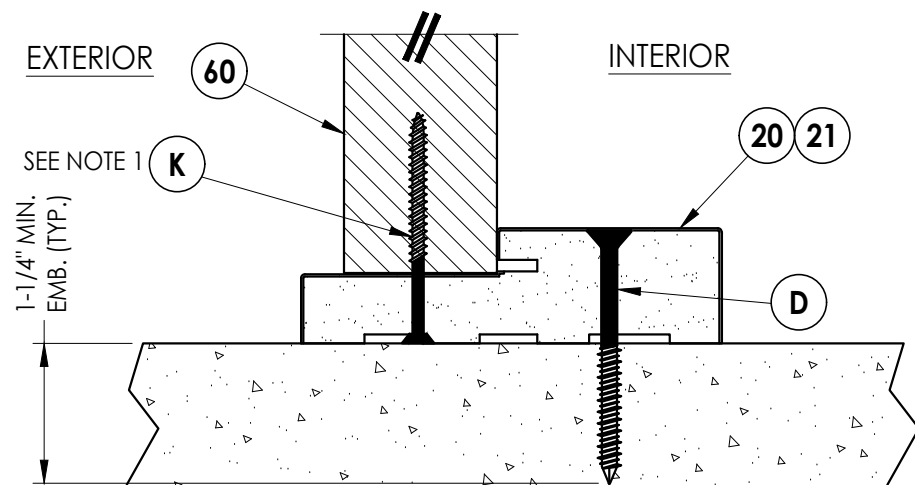

4  
6 VERTICAL CROSS SECTION

Documents Prepared By:

Lyndon F. Schmidt  
P.E. No. 43409

*RW* BUILDING CONSULTANTS, INC.

P.O. Box 230, Valrico, FL 33595

Phone No.: 813.659.9197

FBPE Registry No. 9813

PRODUCT: PLASTPRO INC.  
FIBERGLASS DOOR

PART OR ASSEMBLY:  
VERTICAL  
CROSS SECTIONS

| NO. | DATE    | REVISIONS                        |
|-----|---------|----------------------------------|
| 5   | 7/01/26 | UPDATE TO 9TH ED. (2026) FBC LFS |
| 4   | 8/15/23 | UPDATE TO 8TH ED. (2023) FBC LFS |
| 3   | 7/23/20 | UPDATE TO 7TH ED (2020) FBC LFS  |
| 2   |         |                                  |
| 1   |         |                                  |

DATE: 02/21/12

SCALE: N.T.S.

DWG. BY: JK

CHK. BY: LFS

DRAWING NO.:



FL-15180.10

SHEET 6 OF 10








G:\2023 FBC DRAWINGS 7-27-26\Plastpro\FL-15180 R6\FL-15180.9-12.dwg

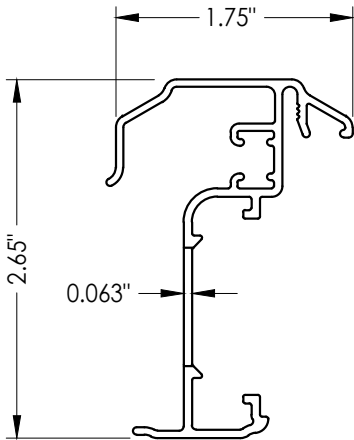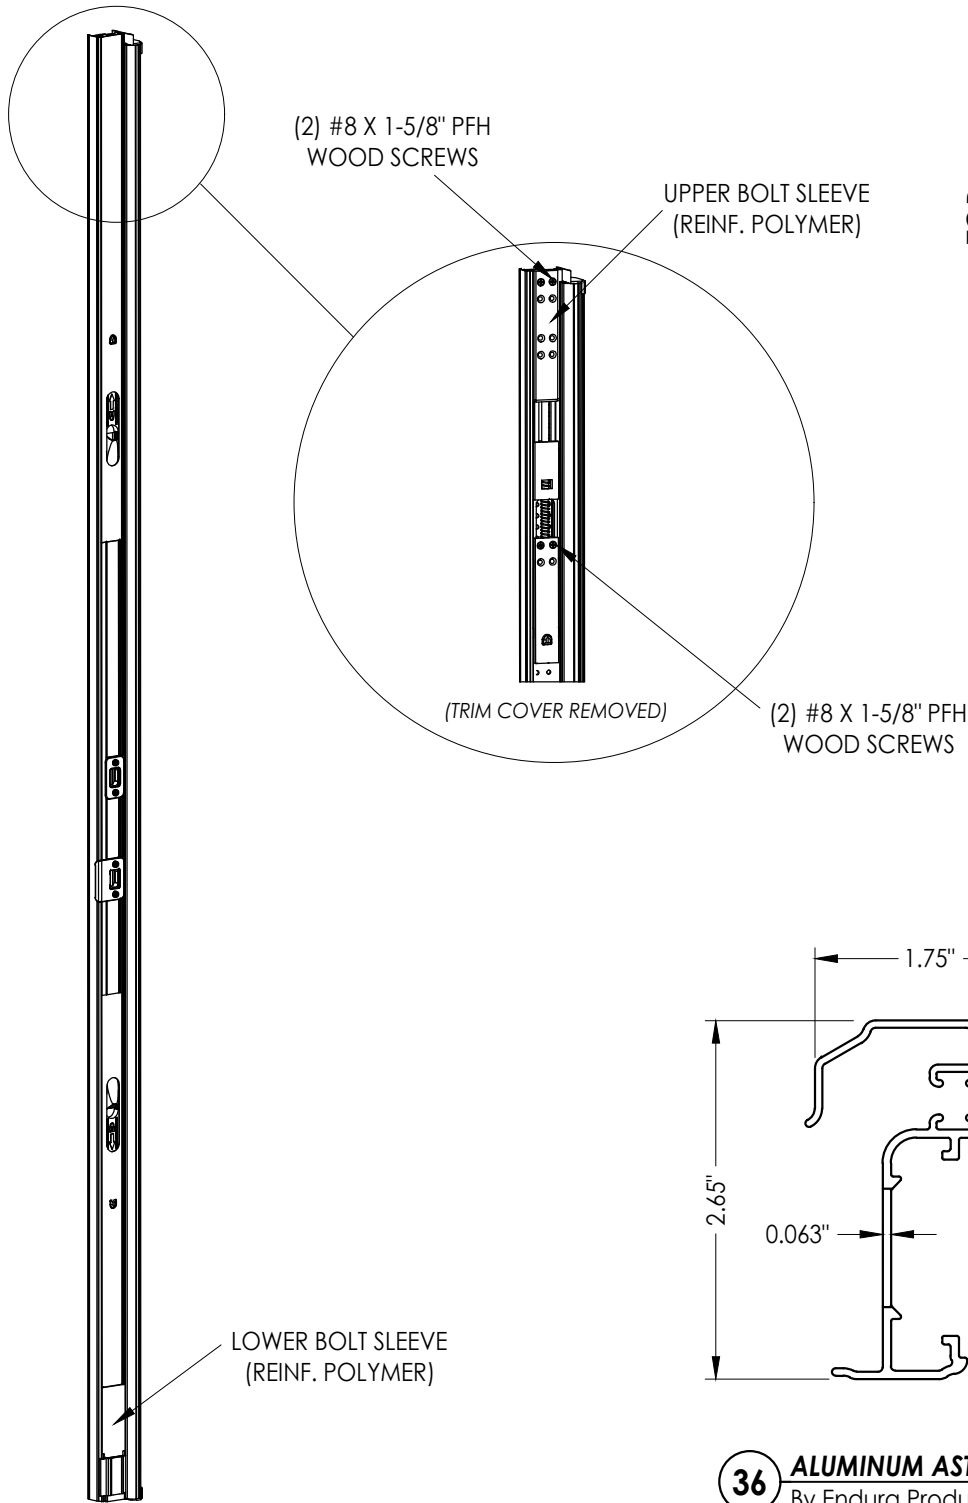

**36** **ALUMINUM ASTRAGAL**  
By Endura Products

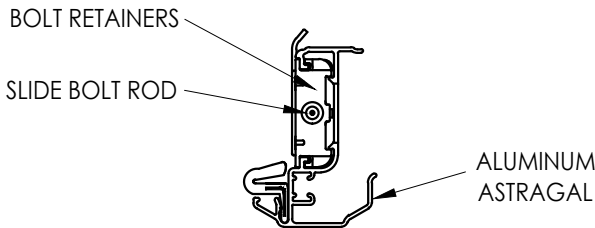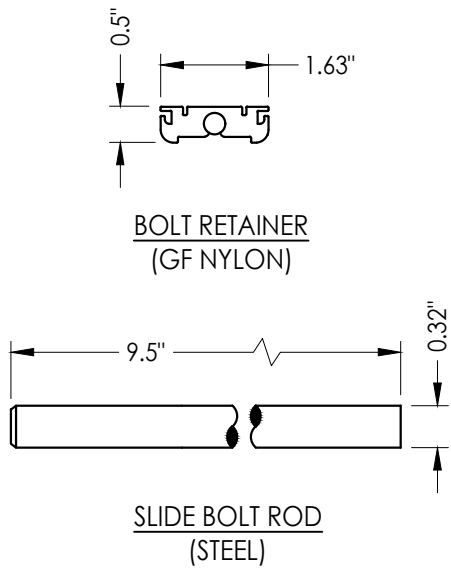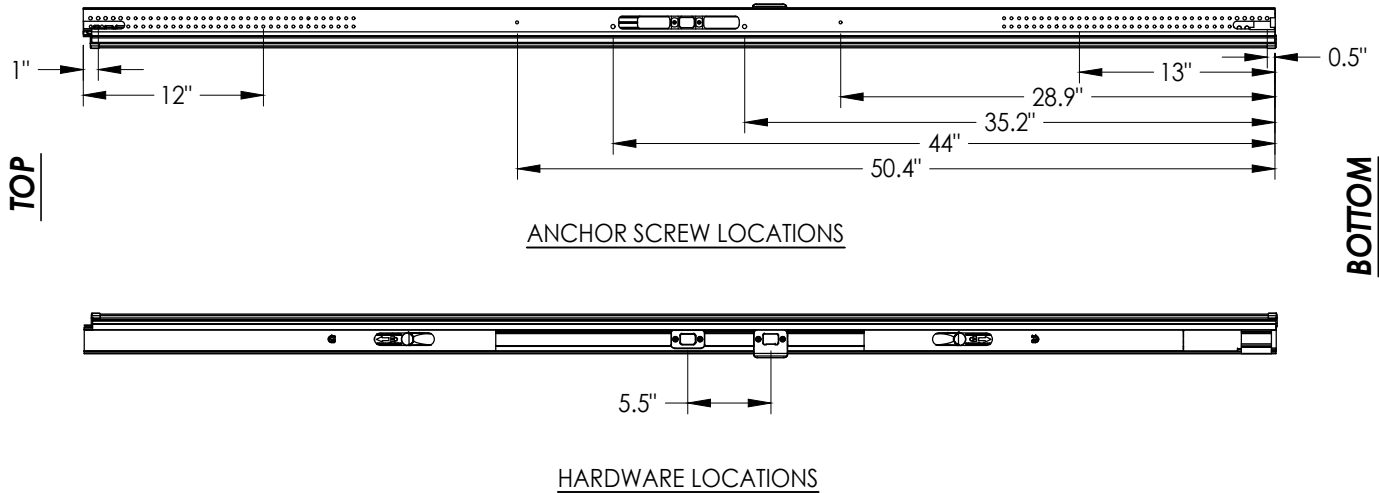




ALUMINUM ASTRAGAL ASSEMBLY

ULTIMATE HURRICANE ASTRAGAL

| |
|---|
| Documents Prepared By:<br>Lyndon F. Schmidt<br>P.E. No. 43409 |  |  |  |  |  |  |  |  |  | <i>RW</i> BUILDING CONSULTANTS, INC.<br>P.O. Box 230, Valrico, FL 33595<br>Phone No.: 813.659.9197<br>FBPE Registry No. 9813 | |
| PRODUCT:<br>PLASTPRO INC.<br>FIBERGLASS DOOR                  |  |  |  |  |  |  |  |  |  | PART OR ASSEMBLY:<br>ASTRAGAL DETAILS                                                                                        | |
| |

G:\2023-FBC-DRAWINGS-7-27-26\Plastpro\F-15180-R6\F-15180-9-12.dwg

| BILL OF MATERIALS |                                                                                                |               |
|-------------------|------------------------------------------------------------------------------------------------|---------------|
| ITEM #            | DESCRIPTION                                                                                    | MATERIAL      |
| A                 | 1X BUCK (SG >= 0.55)                                                                           | WOOD          |
| B                 | 2X BUCK (SG >= 0.55)                                                                           | WOOD          |
| C                 | 1/4" MAX. SHIM SPACE                                                                           | -             |
| D                 | 1/4" X 2-3/4" DeWALT OR ITW CONCRETE SCREW                                                     | STEEL         |
| E                 | MASONRY - 3,000 PSI MIN. CONCRETE CONFORMING TO ACI 301 OR HOLLOW BLOCK CONFORMING TO ASTM C90 | CONCRETE      |
| G                 | 3/16" X 3-1/4" PFH ITW CONCRETE SCREW                                                          | STEEL         |
| H                 | 1/4" x 3-1/4" PFH DeWALT OR ITW CONCRETE SCREW                                                 | STEEL         |
| I                 | 1/4" X 2-1/4" PFH DeWALT OR ITW CONCRETE SCREW                                                 | STEEL         |
| J                 | 1/4" X 3-3/4" PFH DeWALT OR ITW CONCRETE SCREW                                                 | STEEL         |
| K                 | #9 X 2-1/2" PFH WOOD SCREW                                                                     | STEEL         |
| L                 | #10 X 2-1/2" PFH WOOD SCREW (1.15" MIN. EMBEDMENT)                                             | STEEL         |
| M                 | #8 X 2" PFH WOOD SCREW                                                                         | STEEL         |
| 7                 | FORCE 5 WEATHERSTRIPPING (ENDURA)                                                              | FOAM          |
| 8                 | COMPRESSION WEATHERSTRIP QLON 650 (SCHLEGEL)                                                   | FOAM          |
| 9                 | 4" X 4" BUTT HINGE                                                                             | STEEL         |
| 10                | #9 X 1" PFH WOOD SCREW                                                                         | STEEL         |
| 11                | #9 X 3/4" PFH WOOD SCREW                                                                       | STEEL         |
| 20                | FINGER JOINTED PINE FRAME, HEAD & HINGE JAMBS                                                  | WOOD          |
| 21                | POLY FIBER JAMB                                                                                | COMP. / VINYL |
| 27                | LATCH STRIKE PLATE                                                                             | STEEL         |
| 28                | DEADBOLT STRIKE PLATE                                                                          | STEEL         |
| 29                | OUTSWING THRESHOLD BY DLP                                                                      | ALUM./WOOD    |
| 36                | EXTRUDED ALUMINUM "ULTIMATE HURRICANE ASTRAGAL" BY ENDURA                                      | ALUMINUM      |
| 40                | DOOR PANEL - SEE DOOR PANEL DETAIL SHEET FOR CONSTRUCTION DETAILS                              | -             |
| 60                | SIDELITE PANEL - SEE SIDELITE PANEL DETAIL SHEET FOR CONSTRUCTION DETAILS                      | -             |
| 87                | ASTRAGAL STRIKE PLATE                                                                          | STEEL         |
| 88                | 2X REINFORCEMENT (CLEAR PINE: SG >= 0.49)                                                      | WOOD          |

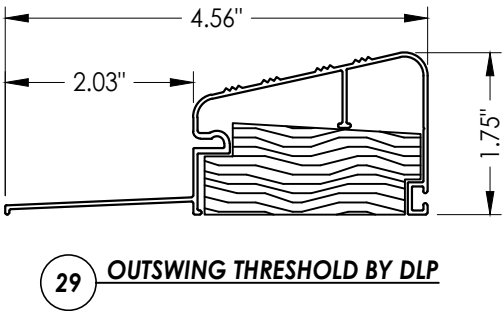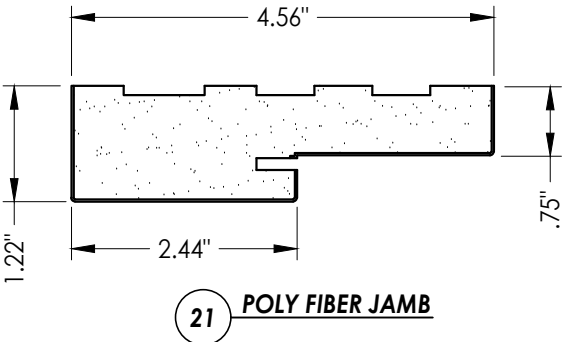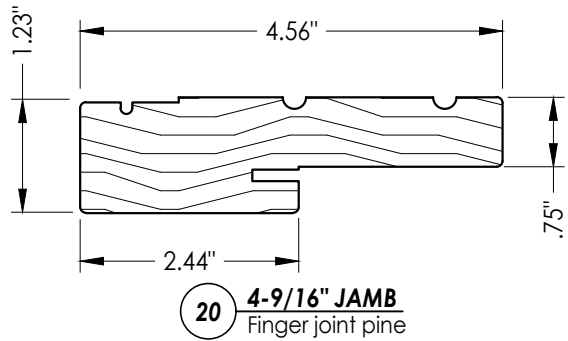

|                                                               |         |   |     |
|---------------------------------------------------------------|---------|---|-----|
| Documents Prepared By:<br>Lyndon F. Schmidt<br>P.E. No. 43409 |         | BUILDING CONSULTANTS, INC.<br>P.O. Box 230, Valrico, FL 33595<br>Phone No.: 813.659.9197<br>FBPE Registry No. 9813 |     |
| PRODUCT:<br>PLASTPRO INC.<br>FIBERGLASS DOOR                  |         | PART OR ASSEMBLY:<br>BILL OF MATERIALS<br>& COMPONENTS                                                             |     |
|                                                               |         | LFS   | BY  |
|                                                               |         | LFS   |     |
|                                                               |         | LFS   |     |
|                                                               |         | REVISIONS   |     |
| 5                                                             | 7/01/26 | UPDATE TO 9TH ED. (2026)                                                                                           | FBC |
| 4                                                             | 8/15/23 | UPDATE TO 8TH ED. (2023)                                                                                           | FBC |
| 3                                                             | 7/23/20 | UPDATE TO 7TH ED (2020)                                                                                            | FBC |
|                                                               | NO.     | DATE   |     |
| DATE: 02/21/12                                                |         |   |     |
| SCALE: N.T.S.                                                 |         |   |     |
| DWG. BY: JK                                                   |         |   |     |
| CHK. BY: LFS                                                  |         |   |     |
| DRAWING NO.: FL-15180.10                                      |         |   |     |
| SHEET 10 OF 10                                                |         |   |     |