



5200 W. CENTURY BLVD.
LOS ANGELES, CA 90045

Smooth / Wood Grain / Mahogany / Rustic
Series Fiberglass Door
INSWING / OUTSWING
"IMPACT"

GENERAL NOTES



1. This product has been evaluated and is in compliance with the 8th Edition (2023) Florida Building Code (FBC) structural requirements excluding the "High Velocity Hurricane Zone" (HVHZ).
2. Product anchors shall be as listed and spaced as shown on details. Anchor embedment to base material shall be beyond wall dressing or stucco.
3. When used in areas requiring wind borne debris protection this product complies with FBC Sections 1609.1.2 & R301.2.1.2 and does not require an impact resistant covering. This product meets missile level "D" and excludes Wind Zone 4 as defined in ASTM E1996 and FBC Sections 1609.1.2.2 & R301.2.1.2.1.
4. For 2x stud framing construction, anchoring of these units shall be the same as that shown for 2x buck masonry construction.
5. Site conditions that deviate from the details of this drawing require further engineering analysis by a licensed engineer or registered architect.

TABLE OF CONTENTS	
SHEET#	DESCRIPTION
1	Typical elevations, design pressures & general notes
2	Door panel details
3	Sidelite panel details and glazing detail
4	Elevations
5	Horizontal and vertical cross sections (2X BUCK)
6	Horizontal and vertical cross sections (1X BUCK)
7	Horizontal and vertical cross sections (Direct to Masonry)
8	Horizontal and vertical cross sections (Direct to Masonry)
9	Vertical cross sections
10	Buck and frame anchoring
11	Buck anchoring
12	Frame anchoring
13	Bill of materials and components

Digitally signed by Lyndon F Schmidt
Date: 2023.08.22 09:00:52 -04'00'

This item has been digitally signed and sealed by
L. F. Schmidt, P.E. on the date adjacent to the seal.
Printed copies of this document are not
considered signed and sealed and the signature
must be verified on any electronic copies.

THIS PRODUCT APPROVAL IS VALID
ONLY FOR THE STATE OF FLORIDA

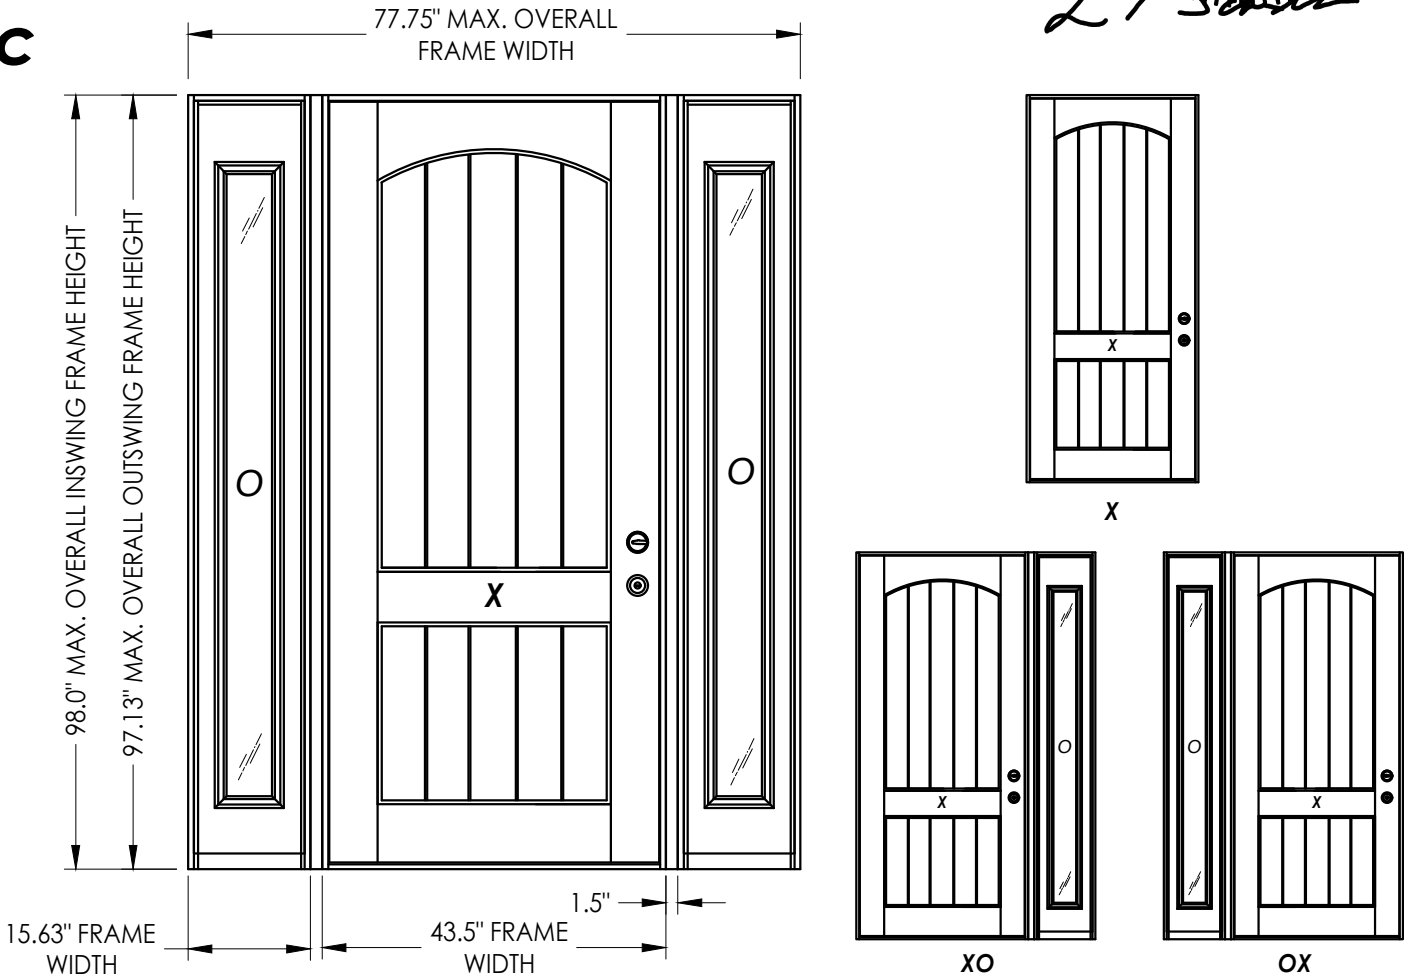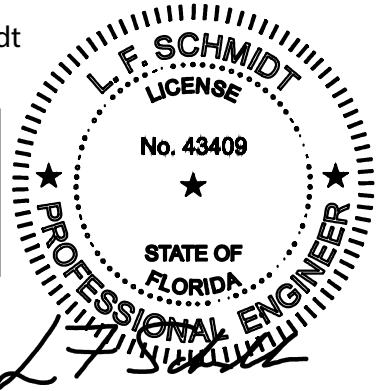

CONFIGURATION	MAX. FRAME DIMENSION	MAX. SIDELITE D.L.O. DIMENSION	DESIGN PRESSURE (PSF) INSWING		DESIGN PRESSURE (PSF) OUTSWING	
			POSITIVE	NEGATIVE	POSITIVE	NEGATIVE
X	43.50" x 98.0"	N/A	+60.0	-65.0	+60.0	-60.0
OX or XO (Back to Back Jambs)	59.13" x 98.0"	6.5" X 78.5"	+30.0	-30.0	+30.0	-30.0
OX or XO (1X Reinforcement)	59.88" x 98.0"	6.5" X 78.5"	+40.0	-40.0	+40.0	-40.0
OX or XO (2X Reinforcement)	60.63" x 98.0"	6.5" X 78.5"	+55.0	-55.0	+55.0	-55.0
OXO (Back to Back Jambs)	74.75" x 98.0"	6.5" X 78.5"	+30.0	-30.0	+30.0	-30.0
OXO (1X Reinforcement)	76.25" x 98.0"	6.5" X 78.5"	+40.0	-40.0	+40.0	-40.0
OXO (2X Reinforcement)	77.75" x 98.0"	6.5" X 78.5"	+55.0	-55.0	+55.0	-55.0

Documents Prepared By:
Lyndon F. Schmidt
P.E. No. 43409


RW BUILDING CONSULTANTS, INC.
P.O. Box 230, Valrico, FL 33595
Phone No.: 813.659.9197
FBPE Registry No. 9813

PRODUCT: PLASTPRO INC. FIBERGLASS DOOR
PART OR ASSEMBLY: TYPICAL ELEVATION, DESIGN PRESSURES & GENERAL NOTES

	LFS	LFS	LFS	JK	JK	BY
5	8/14/23	UPDATE TO 8TH ED. (2023) FBC				
4	8/16/22	REVISE DOOR PANEL/WIND ZONE				
3	7/23/20	UPDATE TO 7TH ED (2020) FBC				
2	7/24/17	UPDATE TO 6TH ED. (2017) FBC				
1	104/14/15	UPDATE TO 5TH ED. (2014) FBC				
NO.	DATE					

DATE: 02/15/12
SCALE: N.T.S.
DWG. BY: JK
CHK. BY: LFS
DRAWING NO.: FL-15209.3
SHEET 1 OF 13

Z:\2023 FBC Drawings\Plastpro\FL-15209 R7\FL-15209.3-5.dwg

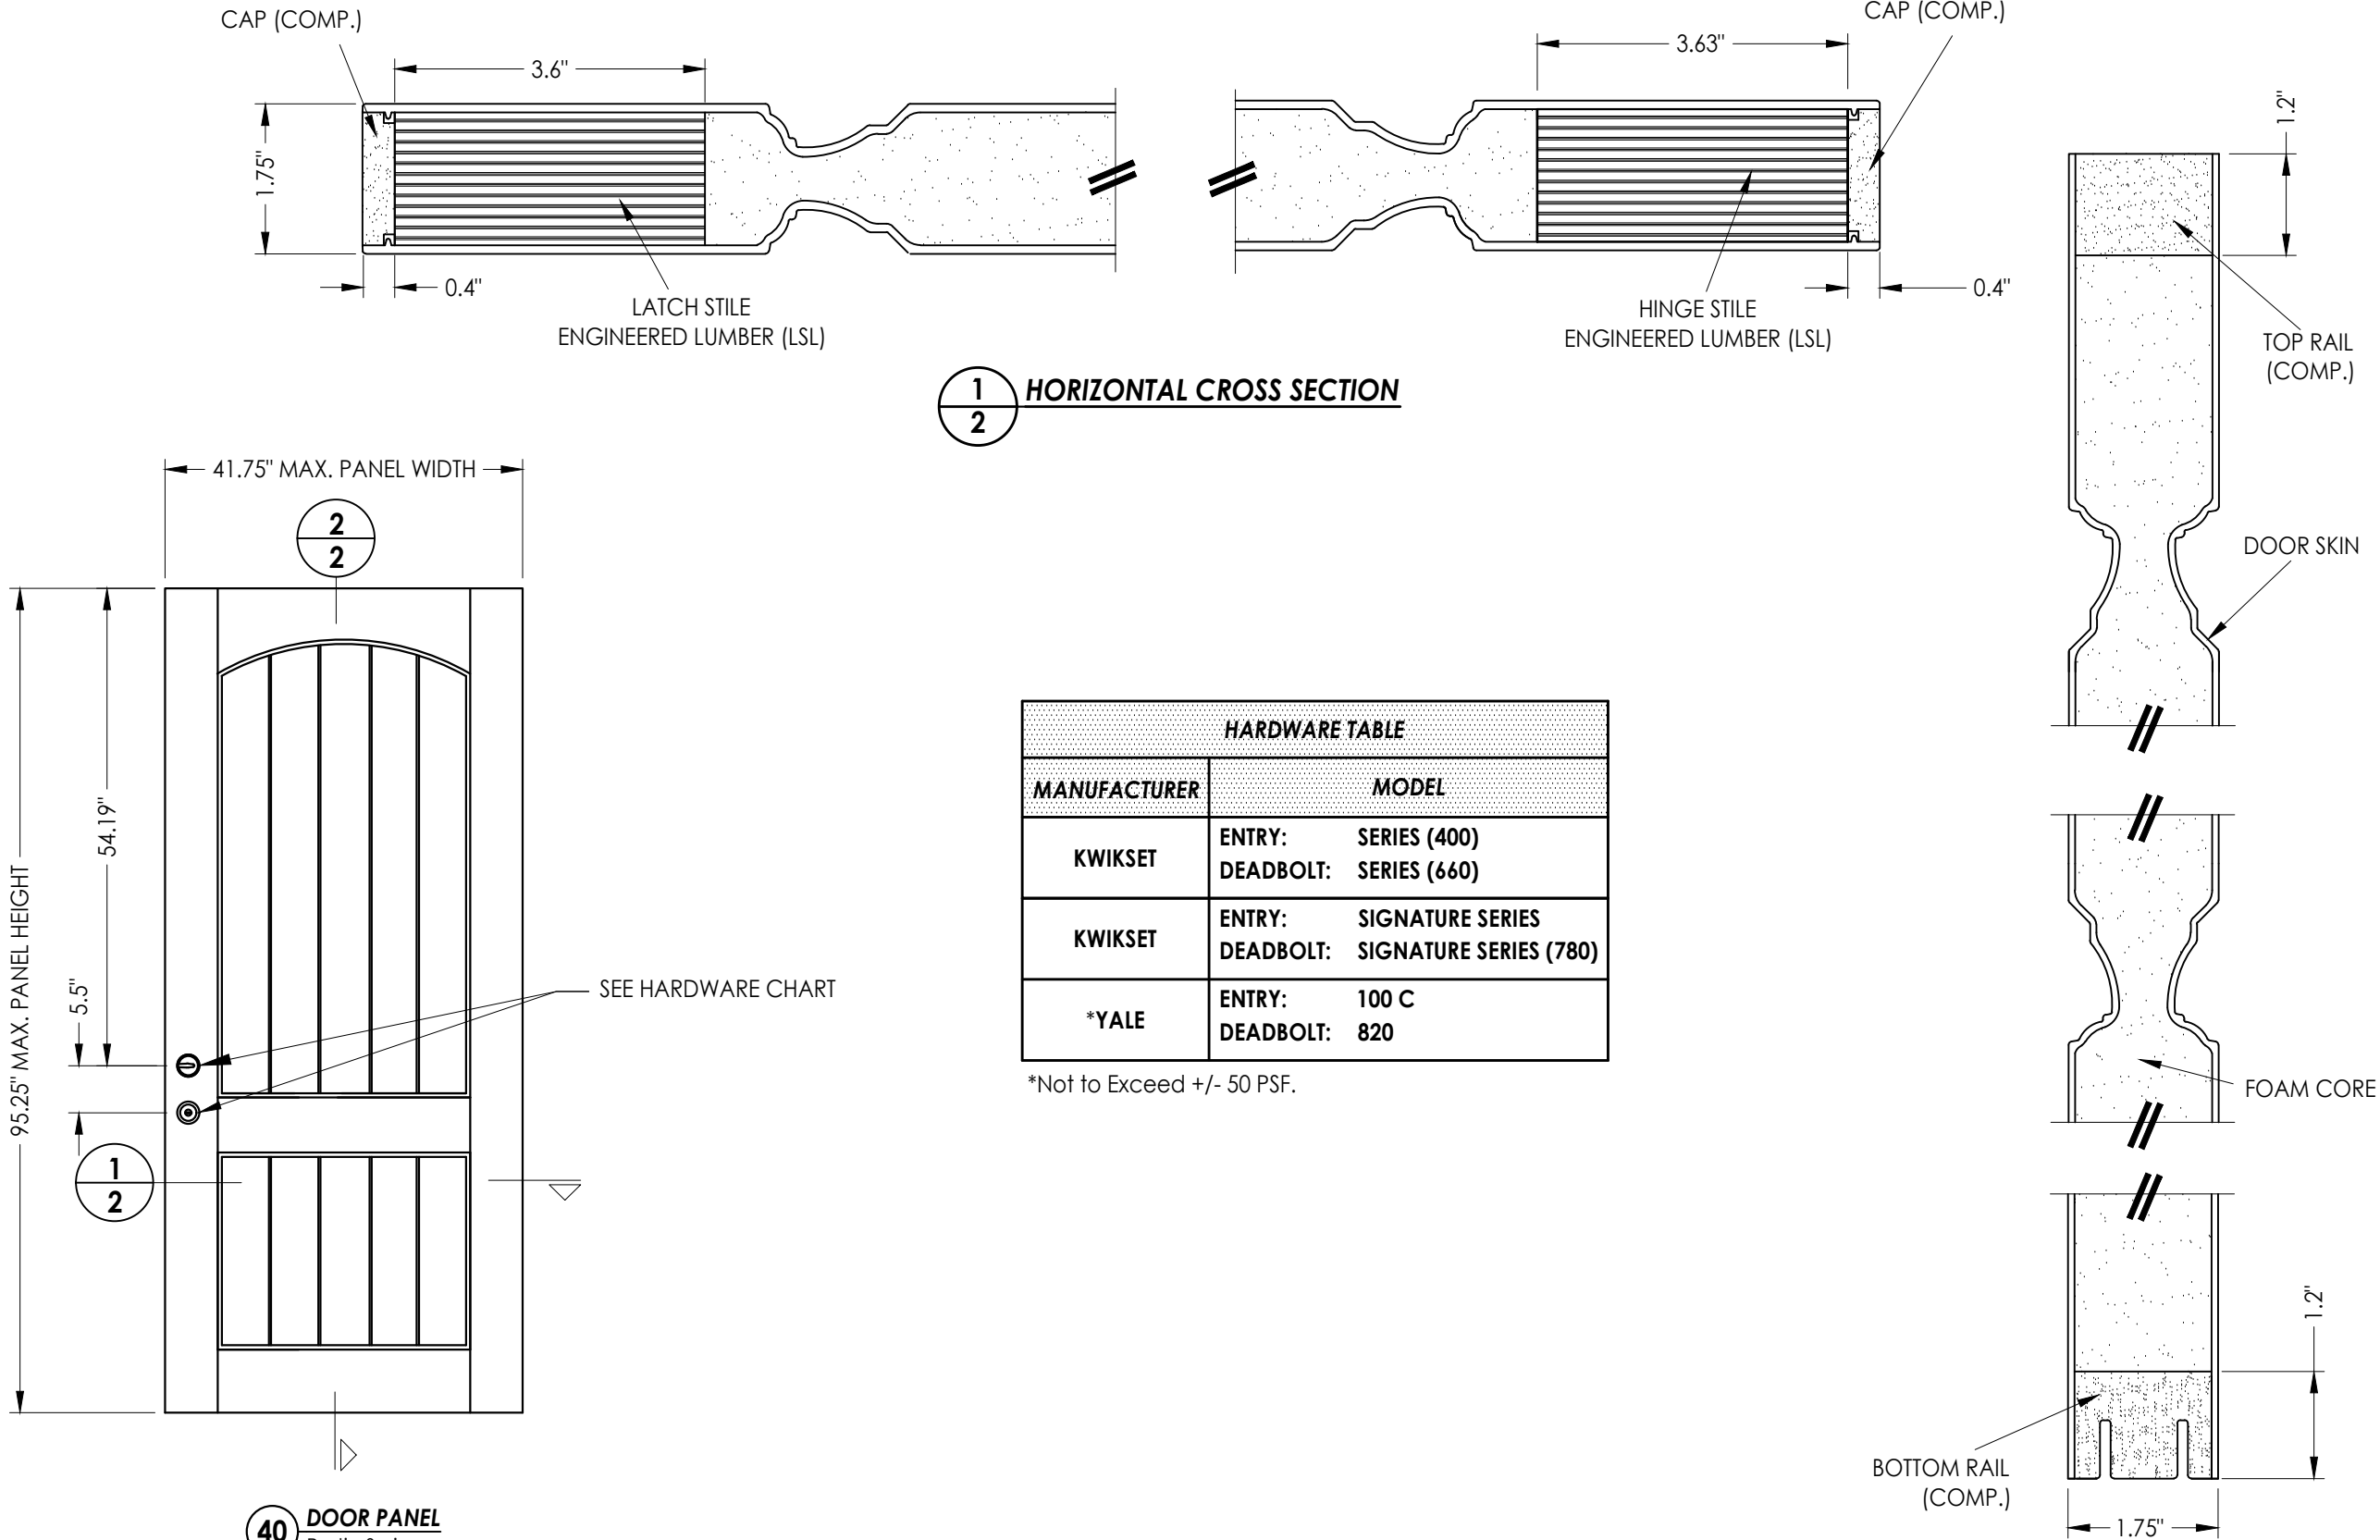

FIBERGLASS DOOR SKIN: MIN. 0.100" THK.
CORE MATERIAL: POLYURETHANE FOAM (1.9 PCF MIN.)

Documents Prepared By:
Lyndon F. Schmidt
P.E. No. 43409

R^W BUILDING CONSULTANTS, INC.
P.O. Box 230, Valrico, FL 33595
Phone No.: 813.659.9197
FBPE Registry No. 9813

PRODUCT: PLASTPRO INC. FIBERGLASS DOOR		REVISIONS	
		NO.	DATE
5	8/14/23	UPDATE TO 8TH ED. (2023)	FBC
4	8/16/22	REVISE DOOR PANEL/WIND ZONE	LFS
3	7/23/20	UPDATE TO 7TH ED (2020)	FBC
2	7/24/17	UPDATE TO 6TH ED. (2017)	FBC
1	04/14/15	UPDATE TO 5TH ED. (2014)	FBC
		JK	BY

DATE: 02/15/12

SCALE: N.T.S.


DWG. BY: JK

CHK. BY: LFS

DRAWING NO.: FL-15209.3


SHEET 2 OF 13

Z:\2023 FBC Drawings\Plastpro\FL-15209 R7\FL-15209.3-5.dwg


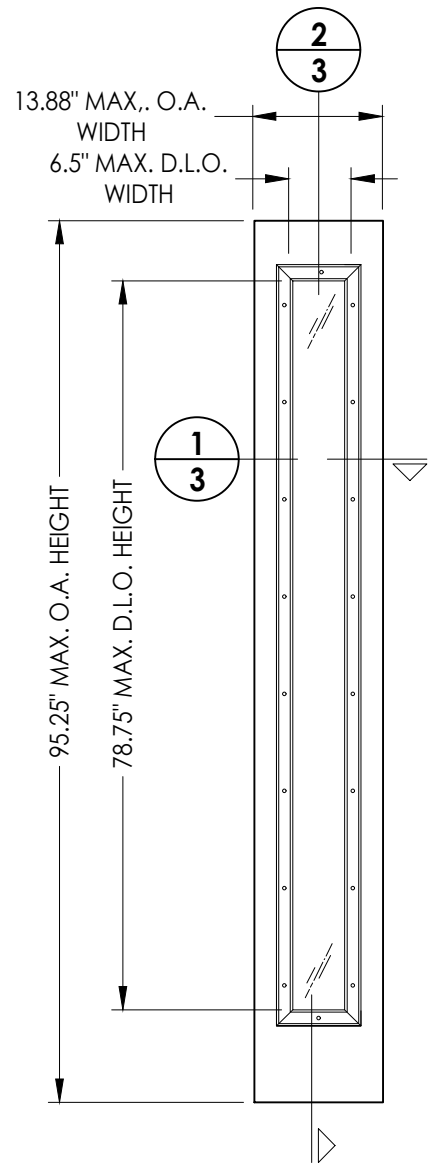


50 SIDELITE PANEL


FIBERGLASS DOOR SKIN: MIN. 0.100" THK.
CORE MATERIAL: POLYURETHANE FOAM (1.9 PCF MIN.)

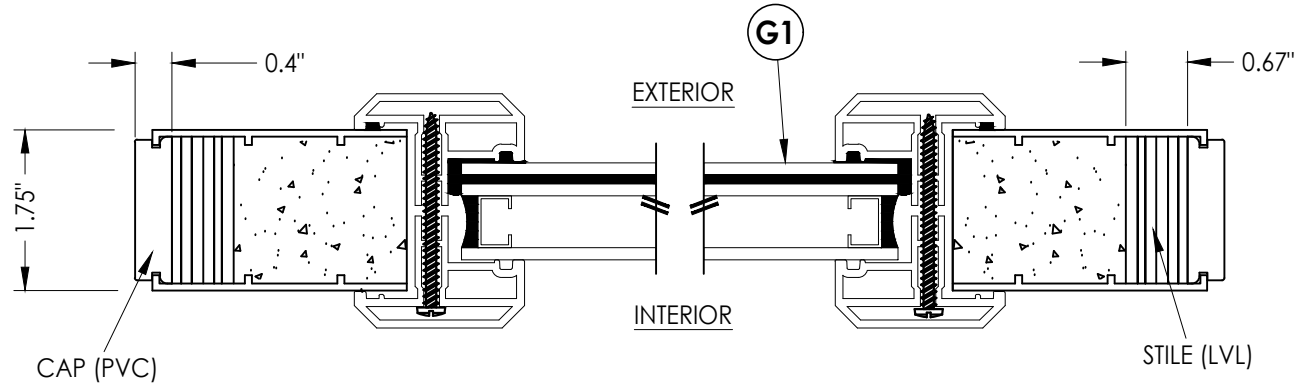

1 HORIZONTAL CROSS SECTION

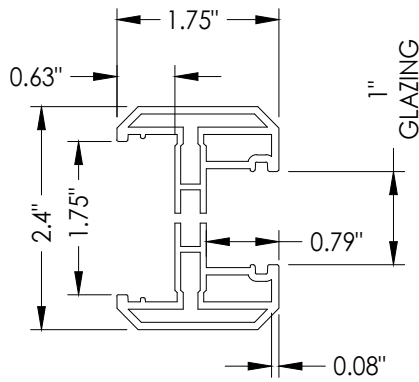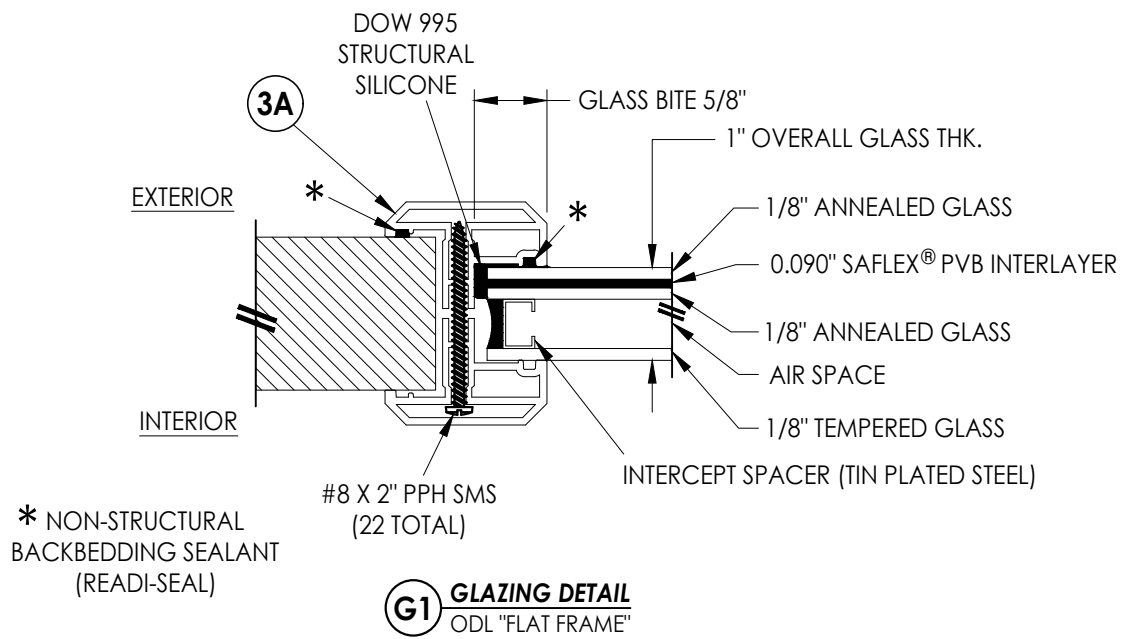


3A ODL LITE FRAME
"FLAT FRAME" PROFILE
(6063-T5 ALUM)

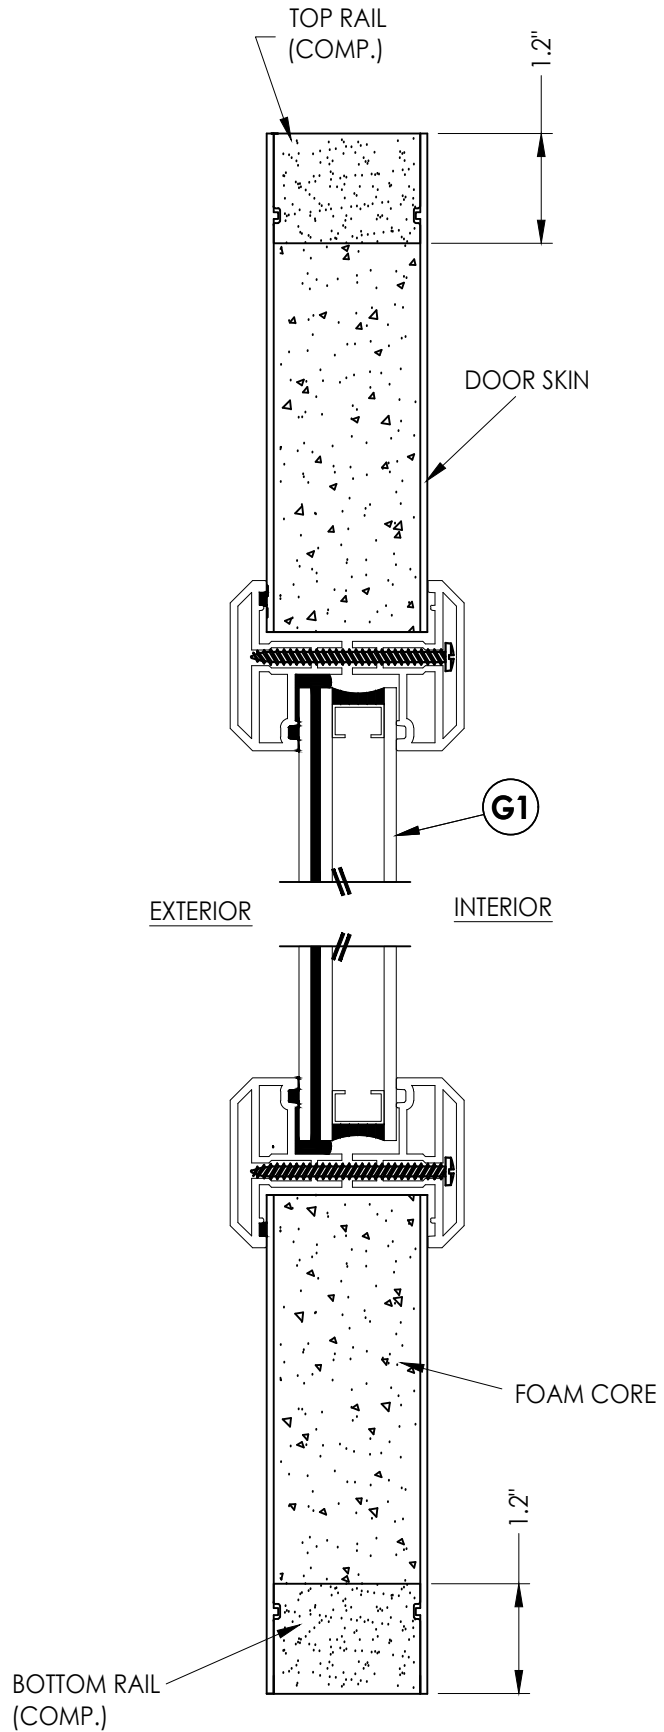


2 VERTICAL CROSS SECTION

Documents Prepared By: Lyndon F. Schmidt P.E. No. 43409		BUILDING CONSULTANTS, INC. P.O. Box 230, Valrico, FL 33595 Phone No.: 813.659.9197 FBPE Registry No. 9813		
PRODUCT: PLASTPRO INC. FIBERGLASS DOOR		PART OR ASSEMBLY: SIDELITE PANEL DETAILS AND GLAZING DETAIL		
5	8/14/23	UPDATE TO 8TH ED. (2023)	FBC	LFS
4	8/16/22	REVISE DOOR PANEL/WIND ZONE	FBC	LFS
3	7/23/20	UPDATE TO 7TH ED (2020)	FBC	LFS
2	7/24/17	UPDATE TO 6TH ED. (2017)	FBC	JK
1	04/14/15	UPDATE TO 5TH ED. (2014)	FBC	JK
NO. DATE		REVISIONS		
DATE: 02/15/12				
SCALE: N.T.S.				
DWG. BY: JK				
CHK. BY: LFS				
DRAWING NO.: FL-15209.3				
SHEET 3 OF 13				


Z:\2023 FBC Drawings\Plastpro\FL-15209 R7\FL-15209.3-5.dwg

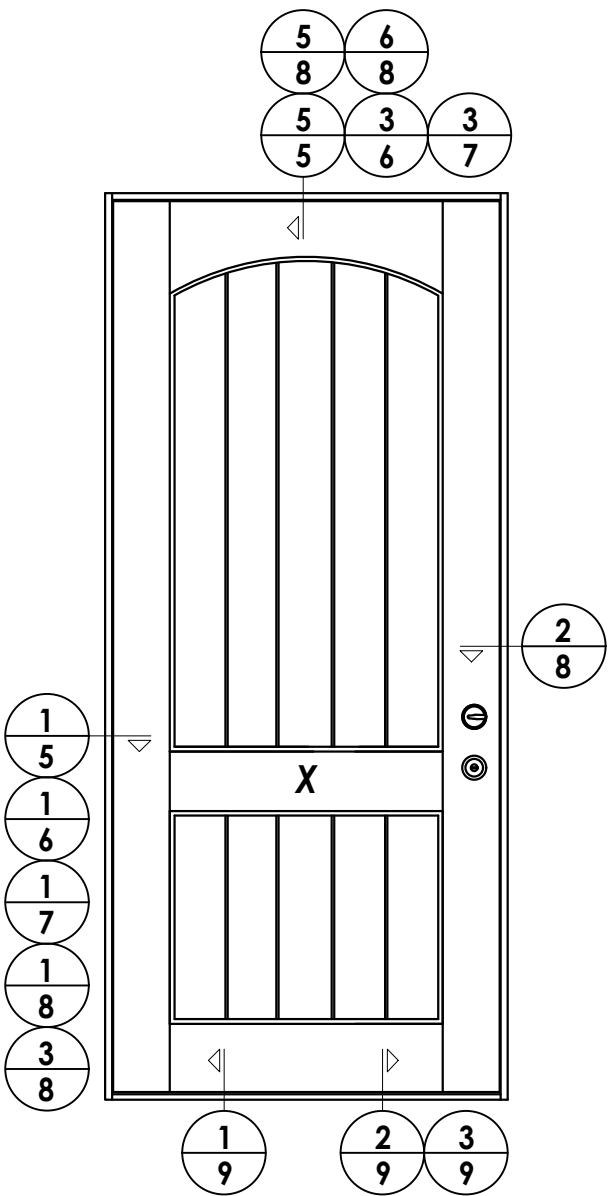

ELEVATION (X)

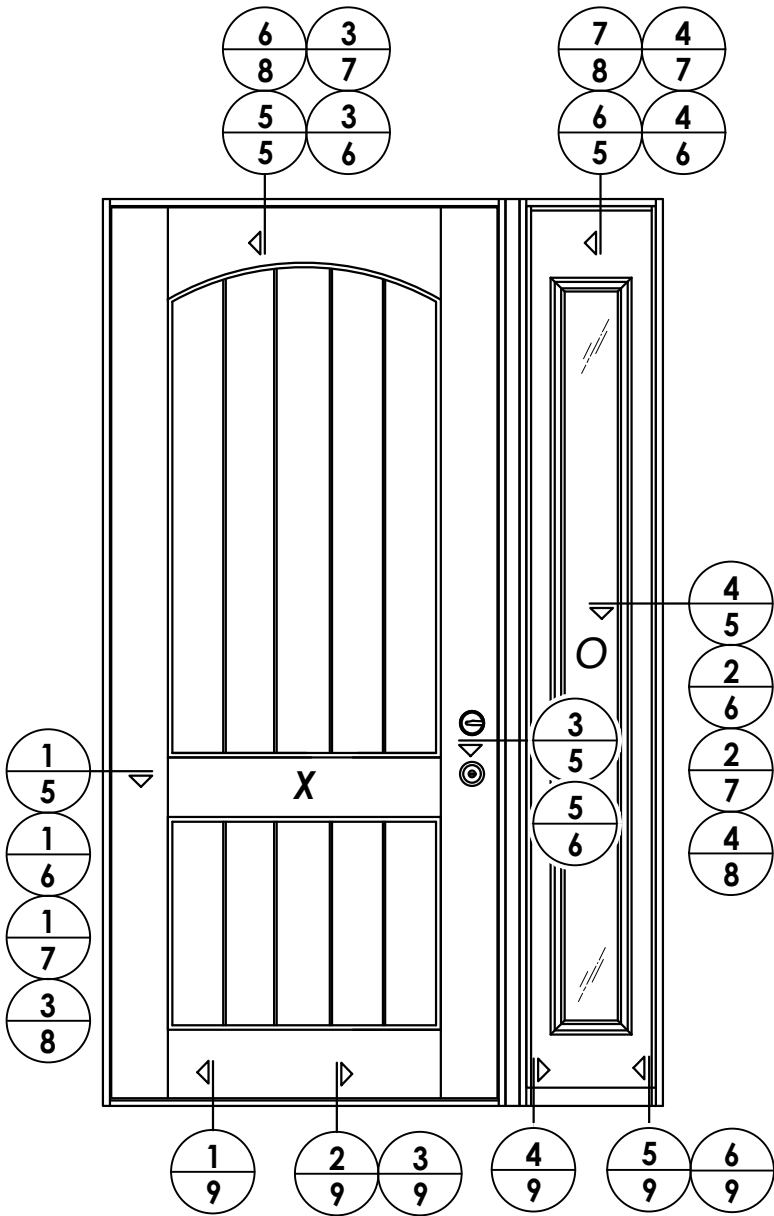

ELEVATION (XO - OX)

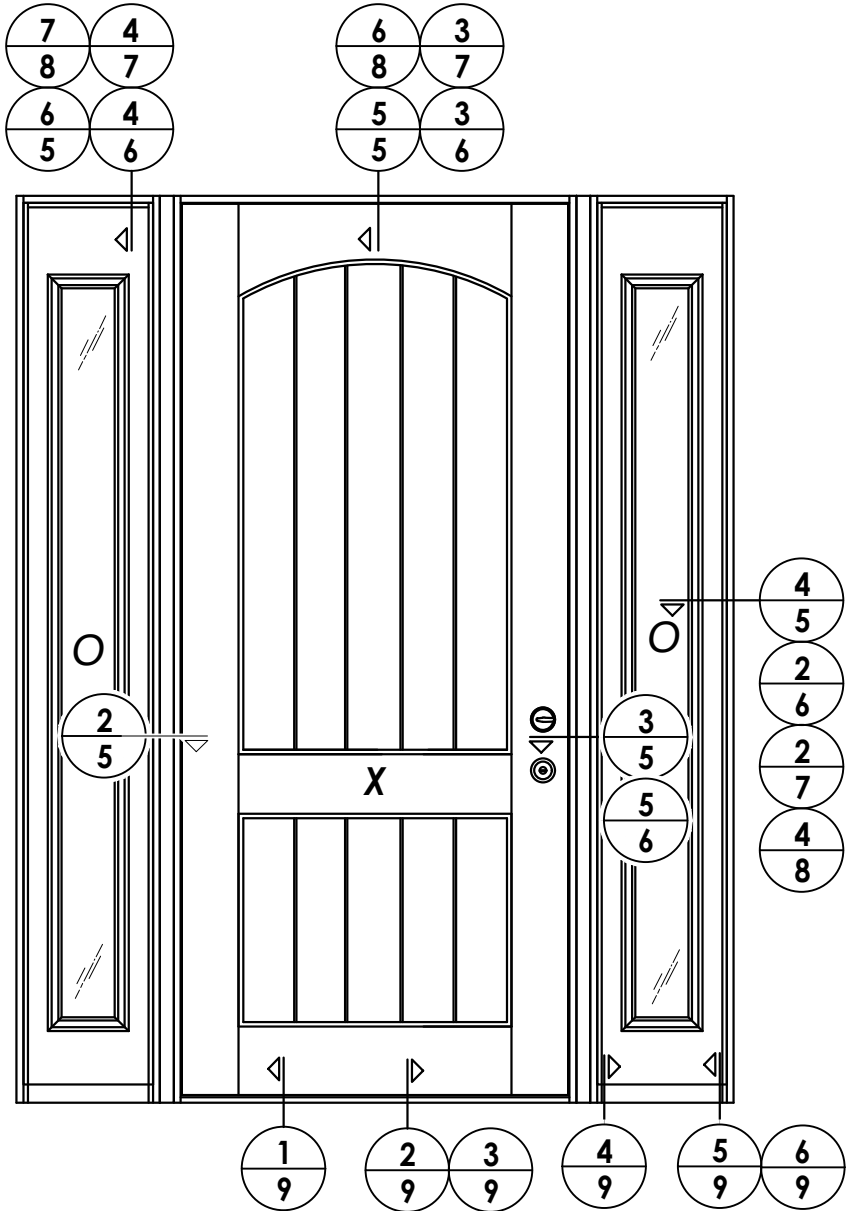

ELEVATION (OXO)

NO.	DATE	REVISIONS
5	8/14/23	UPDATE TO 8TH ED. (2023) FBC
4	8/16/22	REVISE DOOR PANEL/WIND ZONE
3	7/23/20	UPDATE TO 7TH ED (2020) FBC
2	7/24/17	UPDATE TO 6TH ED. (2017) FBC
1	04/14/15	UPDATE TO 5TH ED. (2014) FBC
NO.	DATE	BY

DATE: 02/15/12

SCALE: N.T.S.

DWG. BY: JK

CHK. BY: LFS

DRAWING NO.:
FL-15209.3


SHEET 4 OF 13

PRODUCT:	PART OR ASSEMBLY:
PLASTPRO INC. FIBERGLASS DOOR	ELEVATIONS


Documents Prepared By:
Lyndon F. Schmidt
P.E. No. 43409
RW BUILDING CONSULTANTS, INC.
P.O. Box 230, Valrico, FL 33595
Phone No.: 813.659.9197
FBPE Registry No. 9813

Z:\2023 FBC Drawings\Plastpro\FL-15209 R7\FL-15209.3-5.dwg


Note:
1. Sidelite assembly screws located
6" from top and bottom then 5 more
equally spaced (7 total).
2. Spacing for item L: 3" from each end.

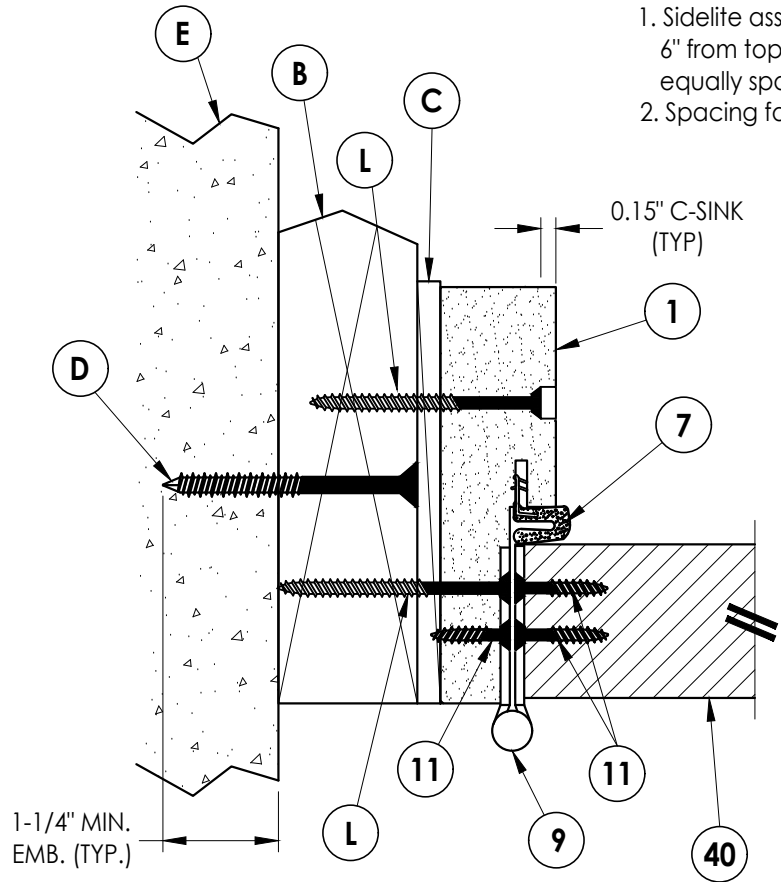


1 **HORIZONTAL CROSS SECTION**
5 Outswing shown (Inswing similar)

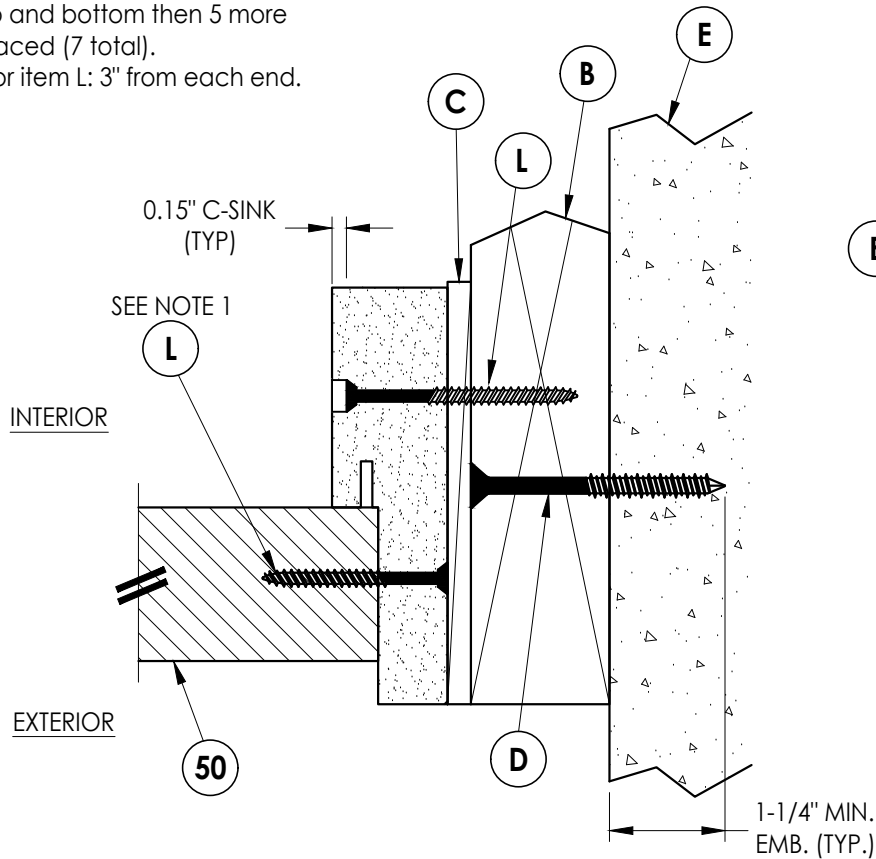


4 **HORIZONTAL CROSS SECTION**
5 Outswing shown (Inswing similar)

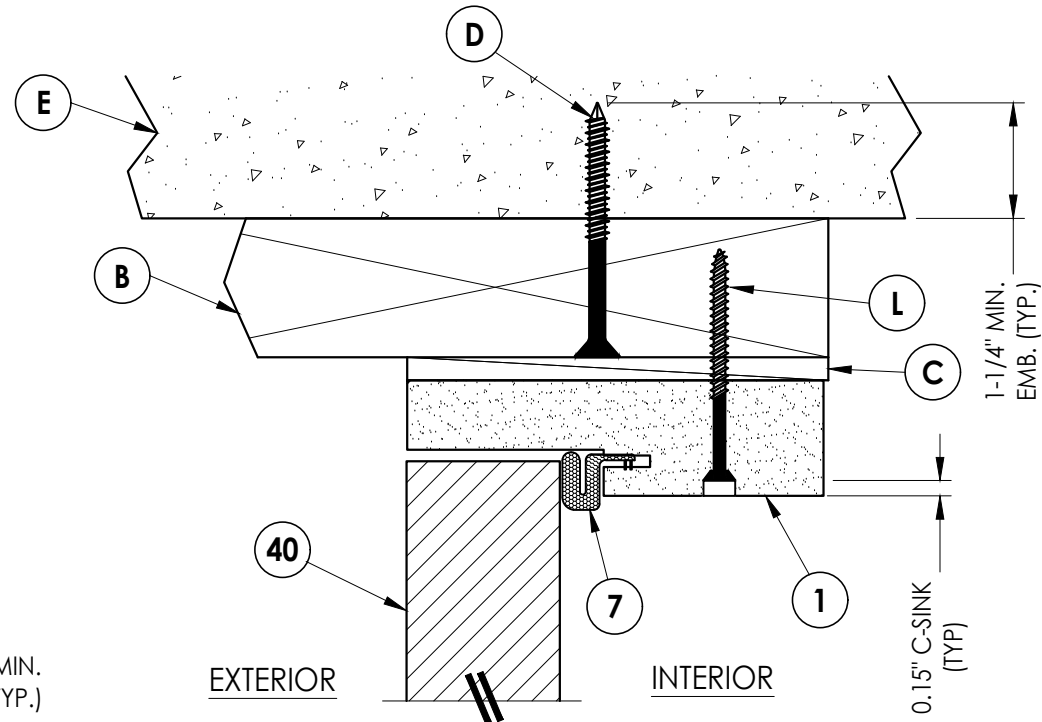


5 **VERTICAL CROSS SECTION**
5 Outswing shown (Inswing similar)

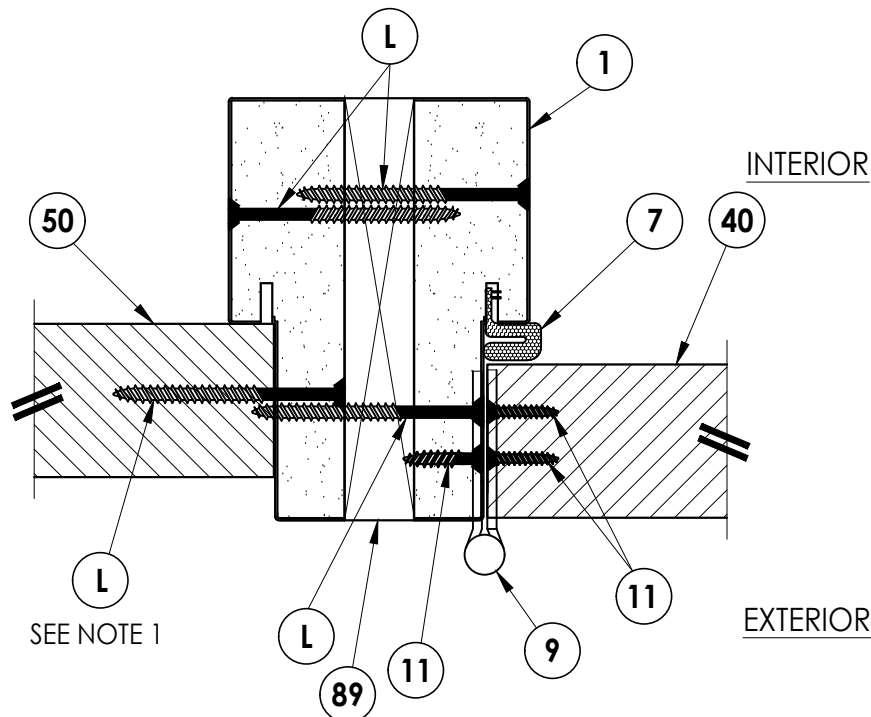

2 **HORIZONTAL CROSS SECTION**
5 Outswing shown - Inswing also approved
Shown with 1X reinforcement

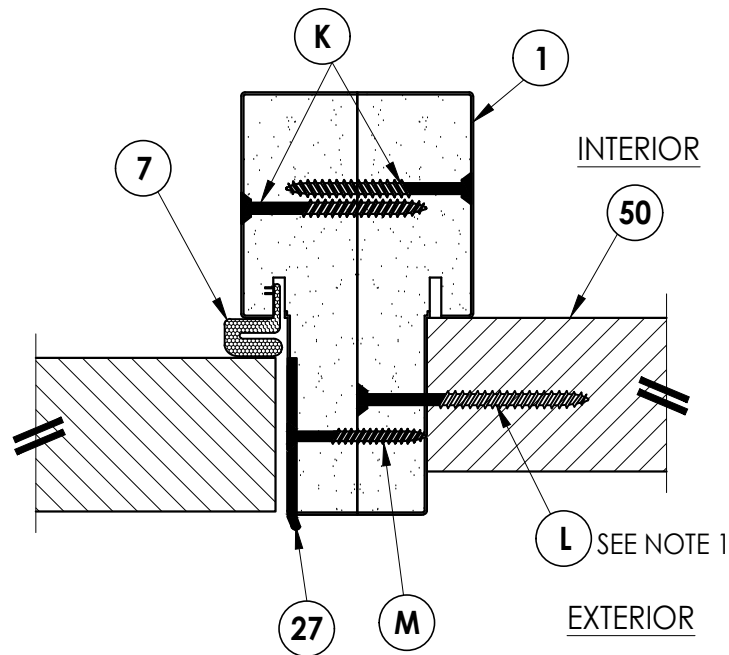

3 **HORIZONTAL CROSS SECTION**
5 Outswing shown - Inswing also approved
Shown with back-to-back jambs

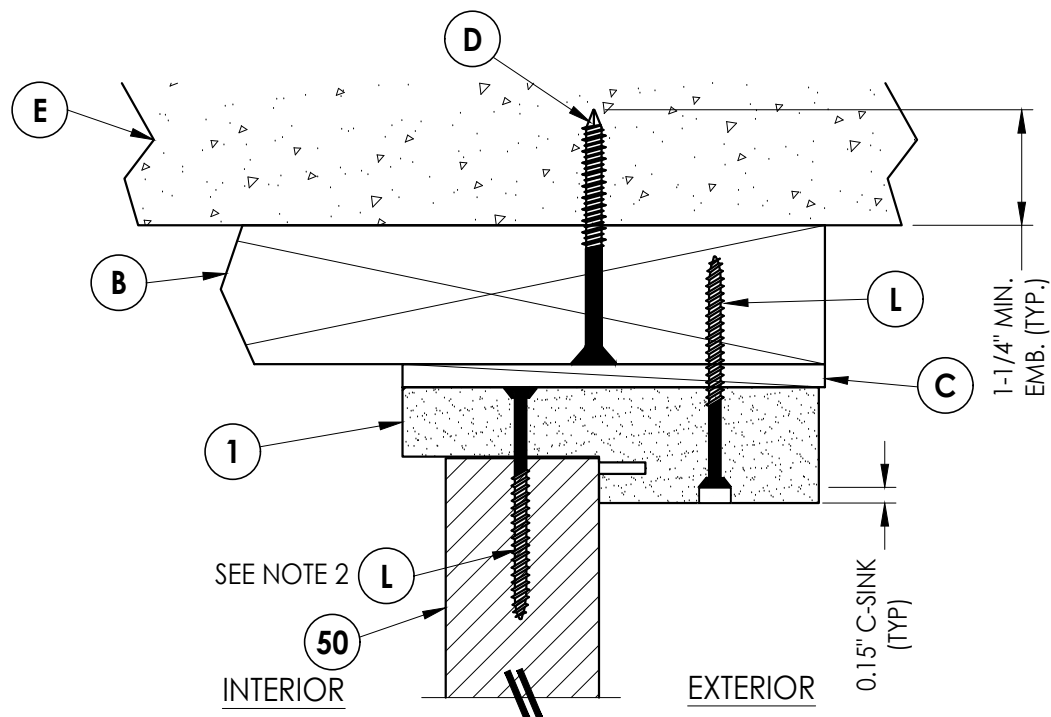

6 **VERTICAL CROSS SECTION**
5 Outswing shown (Inswing similar)

Documents Prepared By:
Lyndon F. Schmidt
P.E. No. 43409

RW BUILDING CONSULTANTS, INC.
P.O. Box 230, Valrico, FL 33595
Phone No.: 813.659.9197
FBPE Registry No. 9813

PRODUCT:
PLASTPRO INC.
FIBERGLASS DOOR

PART OR ASSEMBLY:
HORIZONTAL & VERTICAL
CROSS SECTIONS (2X BUCK)

NO.	DATE	REVISIONS
5	8/14/23	UPDATE TO 8TH ED. (2023) FBC
4	8/16/22	REVISE DOOR PANEL/WIND ZONE
3	7/23/20	UPDATE TO 7TH ED (2020) FBC
2	7/24/17	UPDATE TO 6TH ED. (2017) FBC
1	04/14/15	UPDATE TO 5TH ED. (2014) FBC

DATE: 02/15/12

SCALE: N.T.S.


DWG. BY: JK

CHK. BY: LFS

DRAWING NO.: FL-15209.3


SHEET 5 OF 13

Z:\2023 FBC Drawings\Plastpro\FL-15209 R7\FL-15209.3-5.dwg

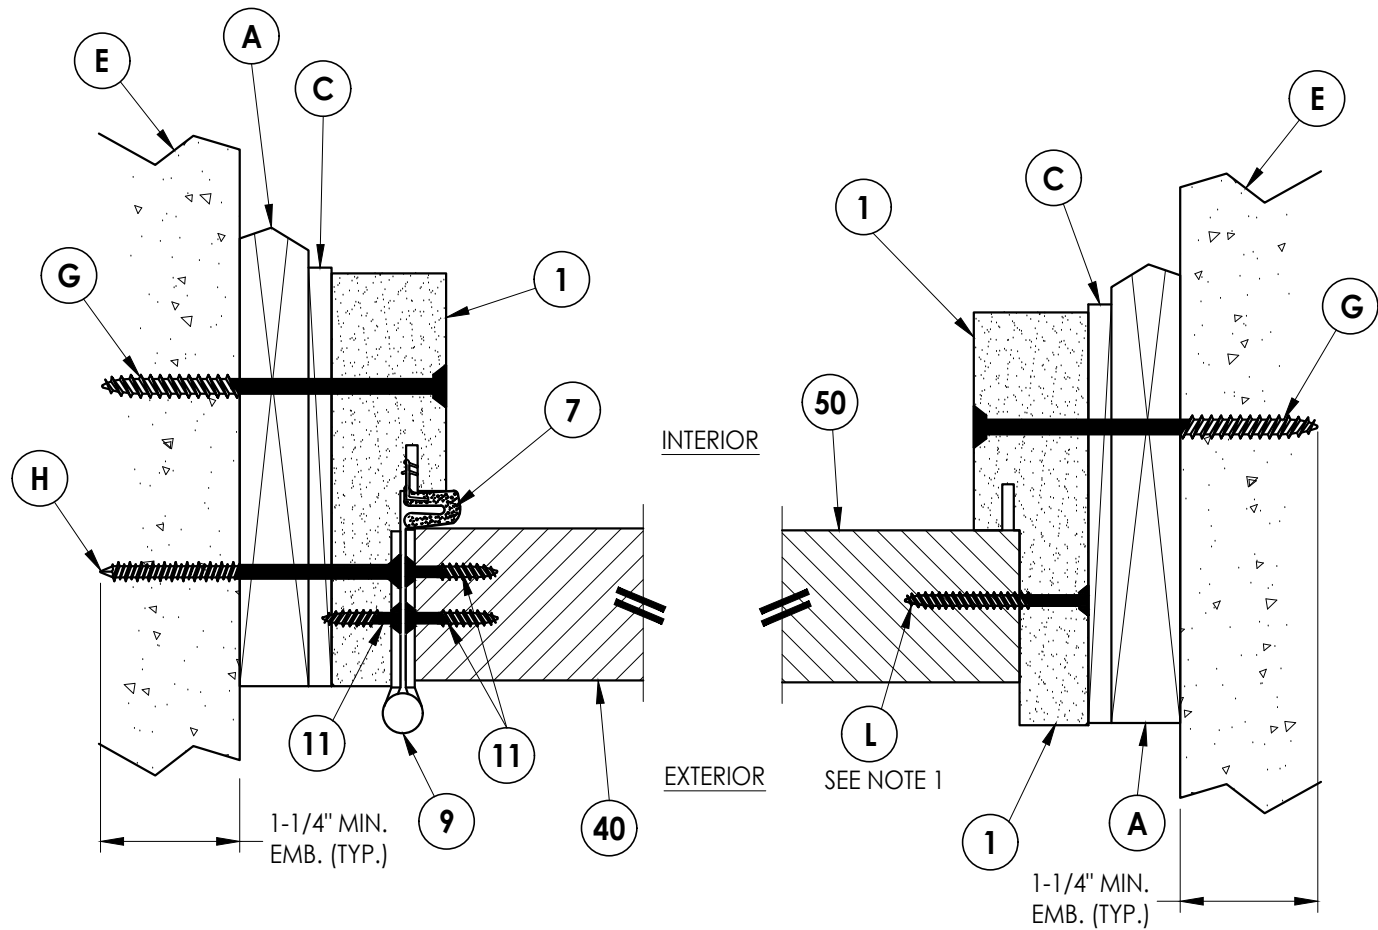


1
6 **HORIZONTAL CROSS SECTION**
Shown w/ 1X sub-buck
Outswing shown (Inswing similar)

2
6 **HORIZONTAL CROSS SECTION**
Shown w/ 1X sub-buck
Outswing shown (Inswing similar)

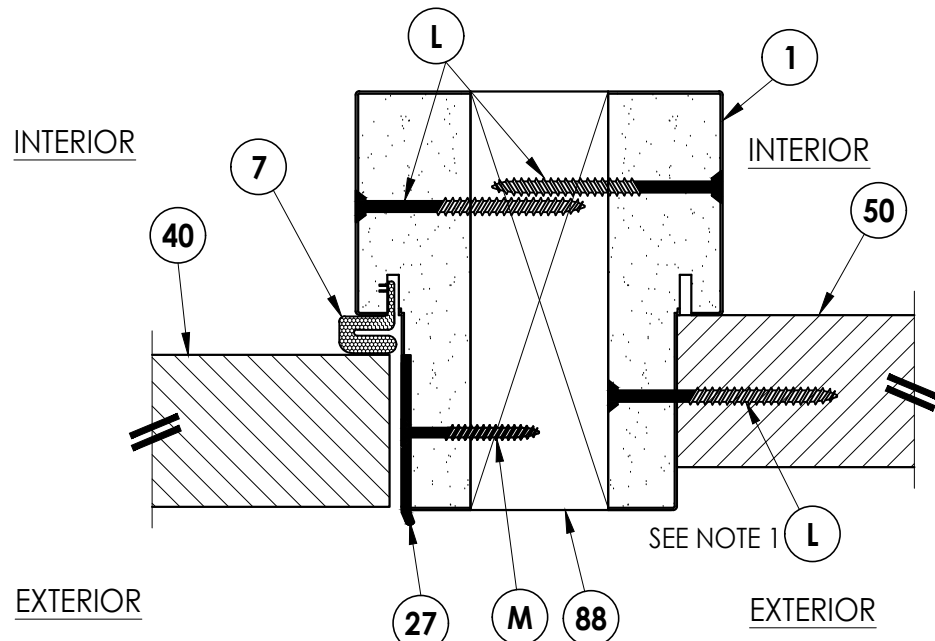


5
6 **HORIZONTAL CROSS SECTION**
Outswing shown - Inswing also approved
Shown with 2X reinforcement

- Note:
1. Sidelite assembly screws located 6" from top and bottom then 5 more equally spaced (7 total).
 2. Spacing for item L: 3" from each end.

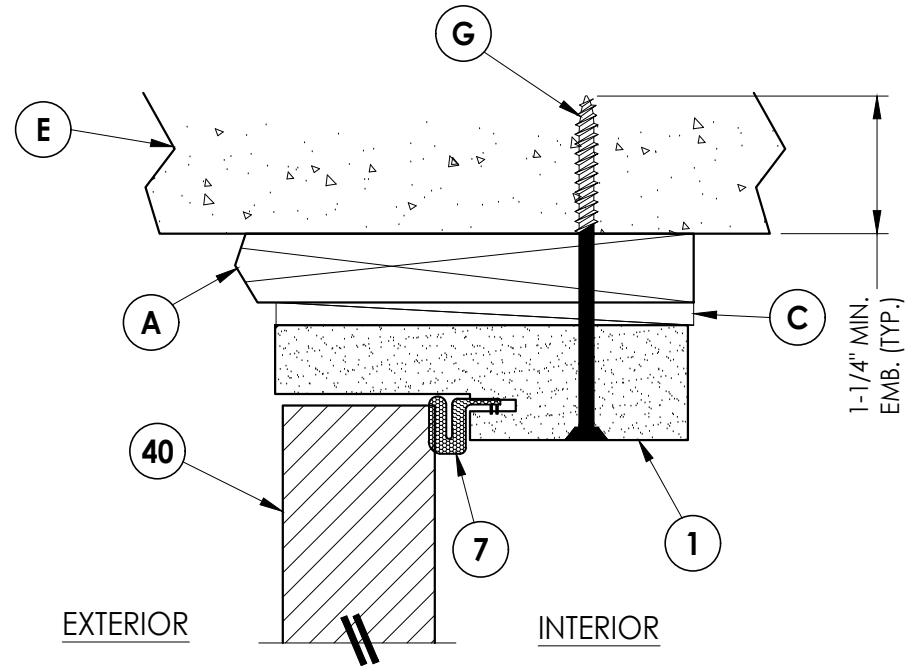

3
6 **VERTICAL CROSS SECTION**
Shown w/ 1X sub-buck
Outswing shown (Inswing similar)

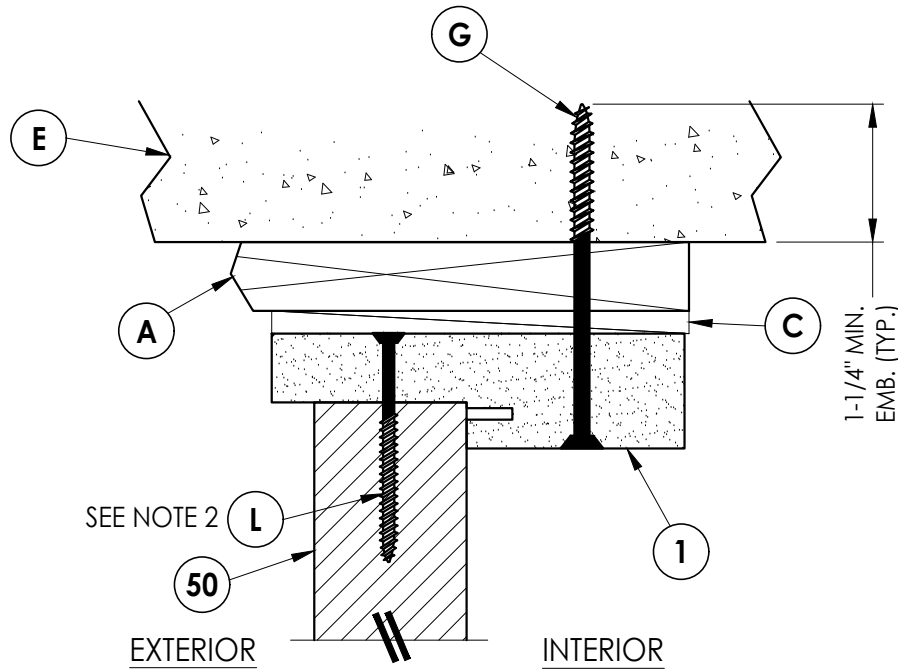

4
6 **VERTICAL CROSS SECTION**
Shown w/ 1X sub-buck
Outswing shown (Inswing similar)

Documents Prepared By:
Lyndon F. Schmidt
P.E. No. 43409

RW BUILDING CONSULTANTS, INC.
P.O. Box 230, Valrico, FL 33595
Phone No.: 813.659.9197
FBPE Registry No. 9813


PRODUCT: PLASTPRO INC.
FIBERGLASS DOOR

PART OR ASSEMBLY:
HORIZONTAL & VERTICAL
CROSS SECTIONS (1X BUCK)

NO.	DATE	REVISIONS
5	8/14/23	UPDATE TO 8TH ED. (2023) FBC
4	8/16/22	REVISE DOOR PANEL/WIND ZONE
3	7/23/20	UPDATE TO 7TH ED. (2020) FBC
2	7/24/17	UPDATE TO 6TH ED. (2017) FBC
1	04/14/15	UPDATE TO 5TH ED. (2014) FBC

DATE: 02/15/12
SCALE: N.T.S.
DWG. BY: JK
CHK. BY: LFS
DRAWING NO.: FL-15209.3
SHEET 6 OF 13


Z:\2023 FBC Drawings\Plastpro\FL-15209 R7\FL-15209.3-5.dwg

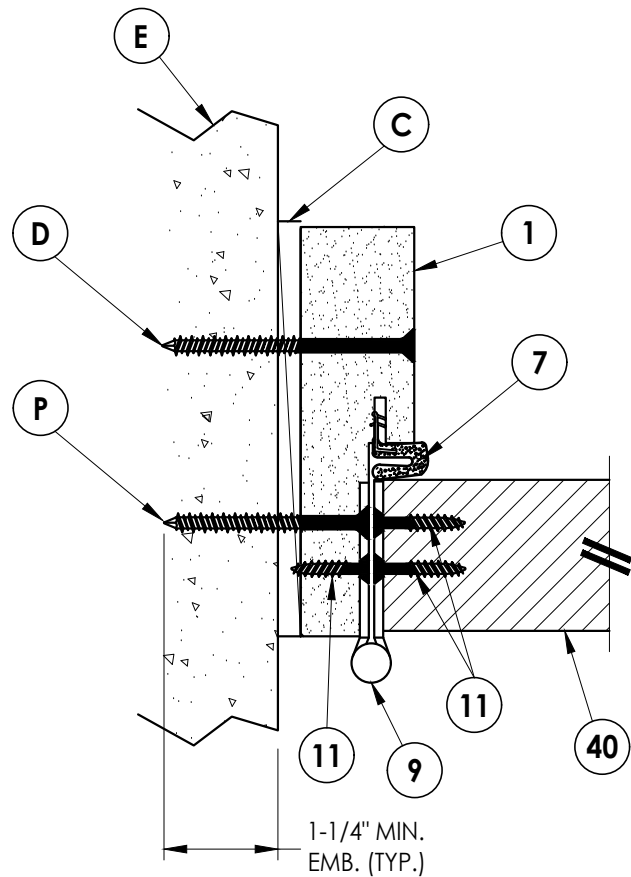

1
7 **HORIZONTAL CROSS SECTION**
Shown Direct to Masonry
Outswing shown (Inswing similar)


INTERIOR

EXTERIOR

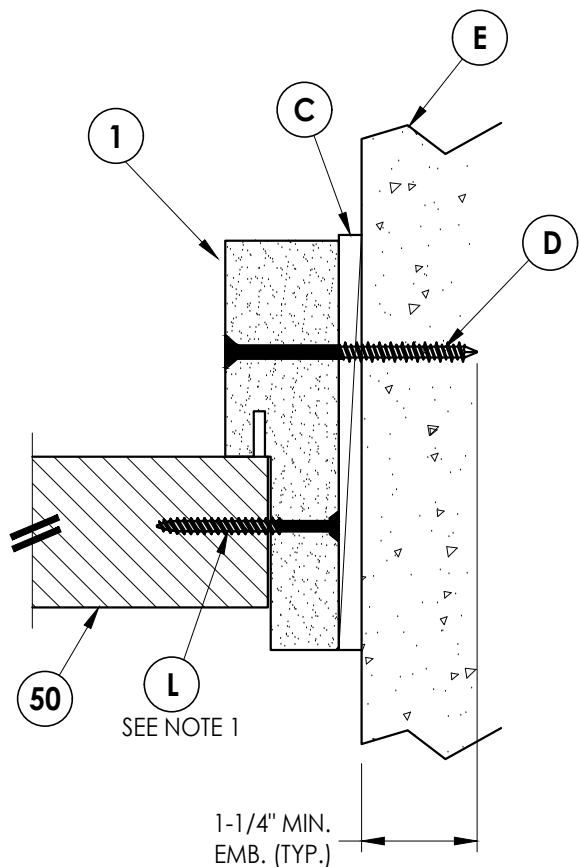


2
7 **HORIZONTAL CROSS SECTION**
Shown Direct to Masonry
Outswing shown (Inswing similar)

- Note:
1. Sidelite assembly screws located 6" from top and bottom then 5 more equally spaced (7 total).
 2. Spacing for item L: 3" from each end.

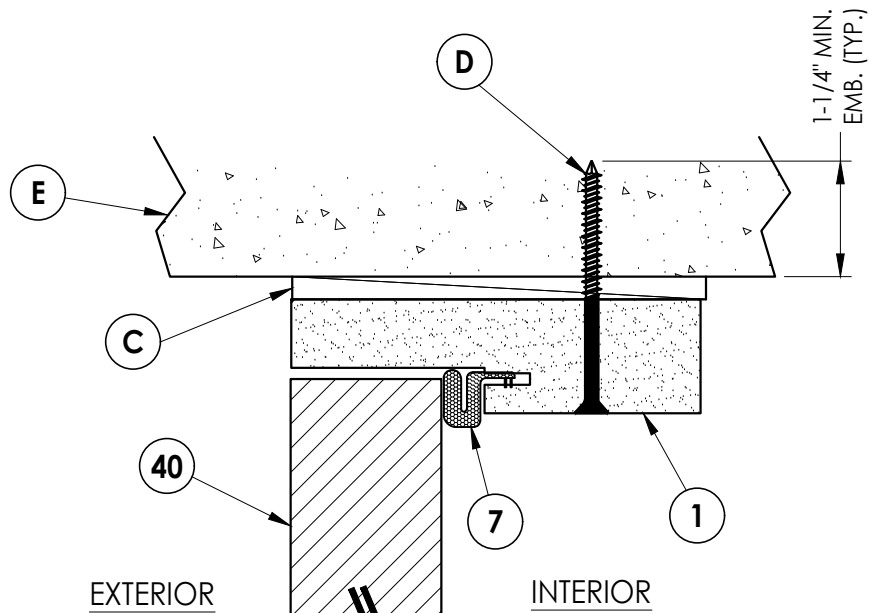

3
7 **VERTICAL CROSS SECTION**
Shown Direct to Masonry
Outswing shown (Inswing similar)

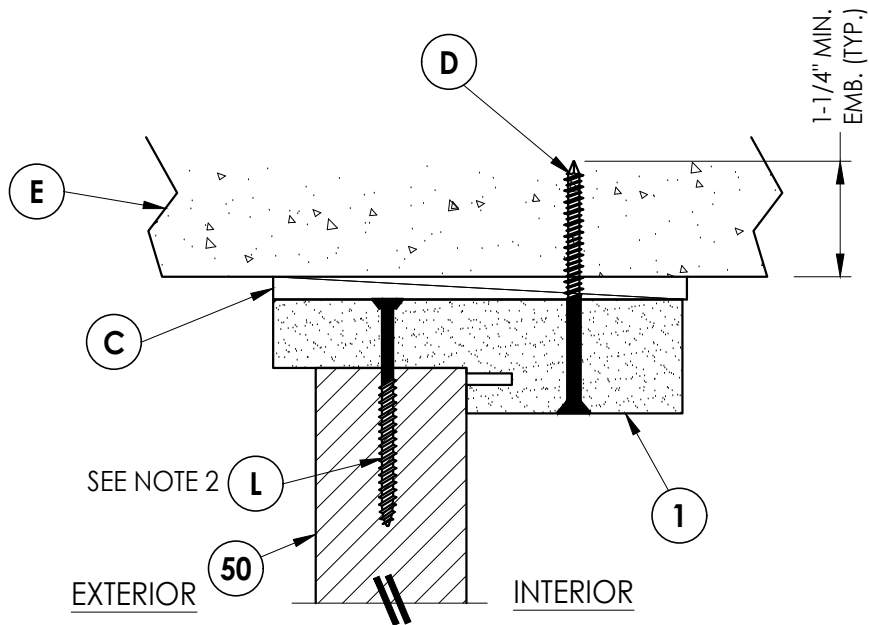

4
7 **VERTICAL CROSS SECTION**
Shown Direct to Masonry
Outswing shown (Inswing similar)

PRODUCT:
PLASTPRO INC.
FIBERGLASS DOOR

PART OR ASSEMBLY:
HORIZONTAL & VERTICAL CROSS
SECTIONS (DIRECT TO MASONRY)

NO.	DATE	REVISIONS
5	8/14/23	UPDATE TO 8TH ED. (2023) FBC
4	8/16/22	REVISE DOOR PANEL/WIND ZONE
3	7/23/20	UPDATE TO 7TH ED. (2020) FBC
2	7/24/17	UPDATE TO 6TH ED. (2017) FBC
1	04/14/15	UPDATE TO 5TH ED. (2014) FBC
NO.	DATE	BY

DATE: 02/15/12

SCALE: N.T.S.

DWG. BY: JK

CHK. BY: LFS


DRAWING NO.:

FL-15209.3


SHEET 7 OF 13

Documents Prepared By:
Lyndon F. Schmidt
P.E. No. 43409


R^W BUILDING CONSULTANTS, INC.
P.O. Box 230, Valrico, FL 33595
Phone No.: 813.659.9197
FBPE Registry No. 9813

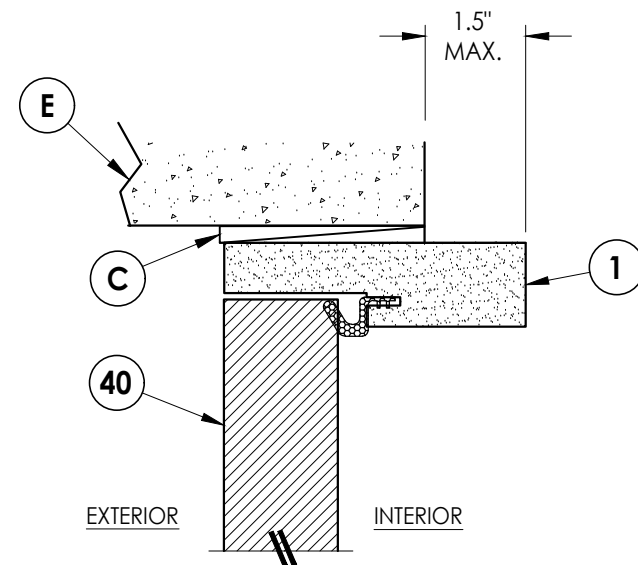

5 **VERTICAL CROSS SECTION**
8 Shown Direct to Masonry
 Outswing only w/ 4-9/16" jamb
 Single Door Only (N/A w/ Sidelites)

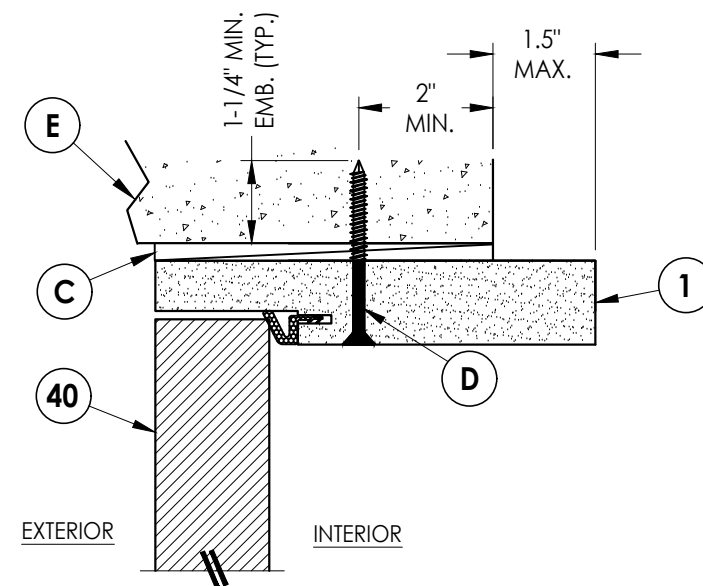


6 **VERTICAL CROSS SECTION**
8 Shown Direct to Masonry
 Outswing only w/ 6-9/16" jamb

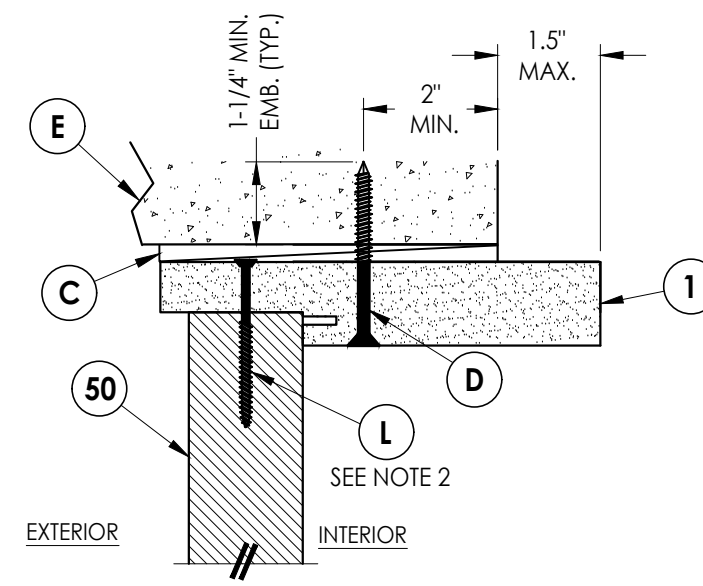


7 VERTICAL CROSS SECTION
8 Shown Direct to Masonry
 Outswing only w/ 6-9/16" jamb

Notes:


1. Spacing for item L: 6" from ends and 5 more equally spaced along sidelite (7 total).
2. Spacing for item L: 3" from each end.

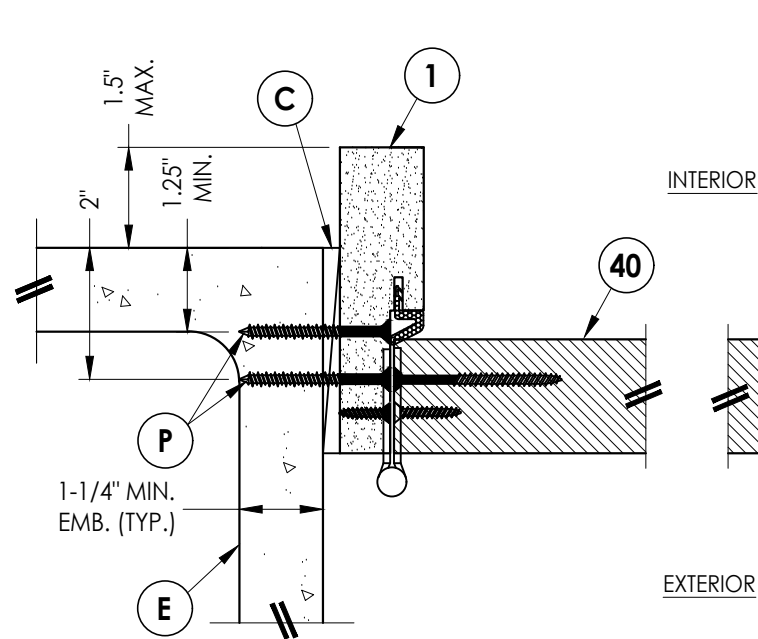


1 **HORIZONTAL CROSS SECTION**
8 Shown Direct to Masonry
 Outswing only w/ 4-9/16" jamb
 Single Door Only (N/A w/ Sidelites)

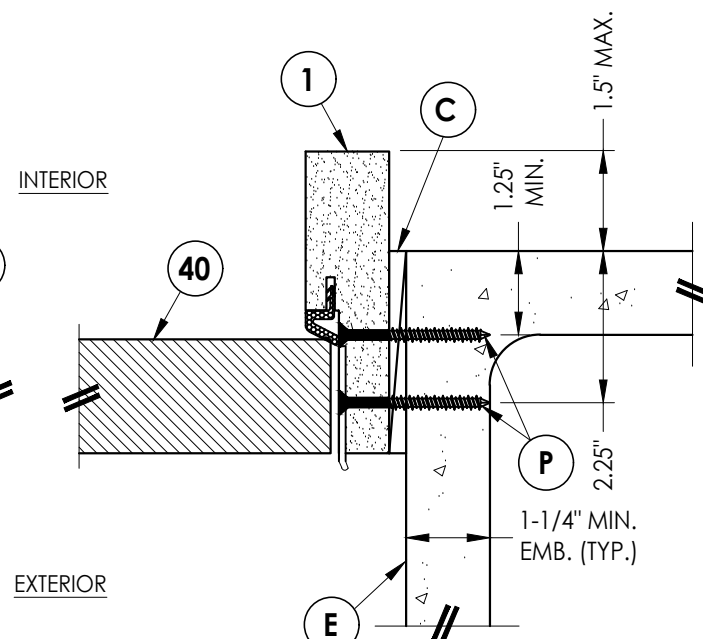

2 **HORIZONTAL CROSS SECTION**
8 Shown Direct to Masonry
 Outswing only w/ 4-9/16" jamb
 Single Door Only (N/A w/ Sidelites)

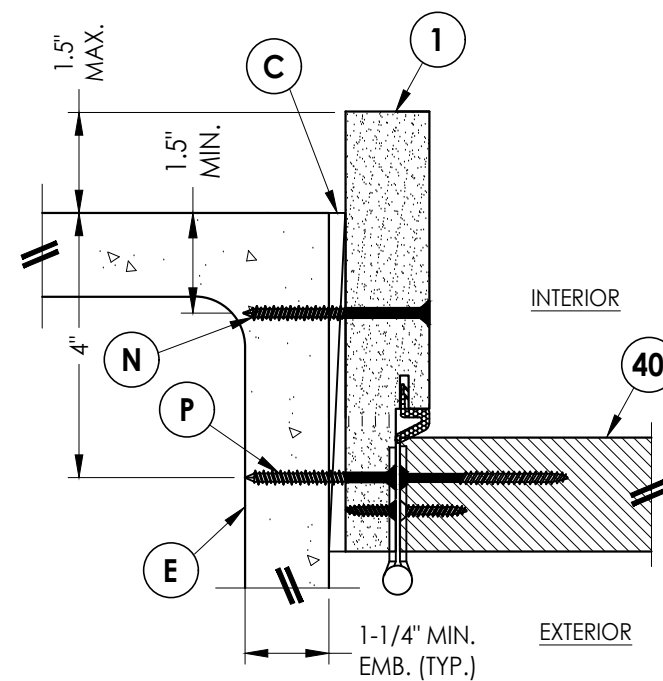

3 HORIZONTAL CROSS SECTION
8 Shown Direct to Masonry
 Outswing only w/ 6-9/16" jamb

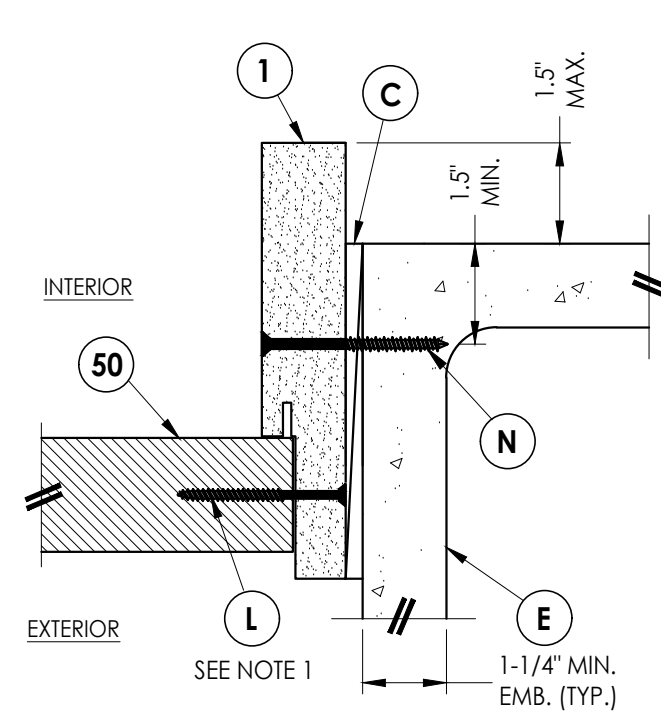

4 HORIZONTAL CROSS SECTION
8 Shown Direct to Masonry
 Outswing only w/ 6-9/16" jamb


5	8/14/23	UPDATE TO 8TH ED. (2023)	FBC	LFS
4	8/16/22	REVISE DOOR PANEL/WIND ZONE		LFS
3	7/23/20	UPDATE TO 7TH ED (2020)	FBC	LFS
2	7/24/17	UPDATE TO 6TH ED. (2017)	FBC	JK
1	04/14/15	UPDATE TO 5TH ED. (2014)	FBC	JK
NO.	DATE			
DEVISIONS				
DATE: 02/15/12				
SCALE: N.T.S.				
DWG. BY: JK				
CHK. BY: LFS				
DRAWING NO.: FL-15209.3				
SHEET 8 OF 13				

Documents Prepared By:
Lyndon F. Schmidt
P.E. No. 43409


PART OR ASSEMBLY:
HORIZONTAL & VERTICAL
SECTIONS (DIRECT TO MASONRY)

R^qW BUILDING CONSULTANTS, INC.
P.O. Box 230, Valrico, FL 33595
Phone No.: 813.659.9197
FBPE Registry No. 9813


Z:\2023 FBC Drawings\Plastpro\FL-15209 R7\FL-15209.3-5.dwg

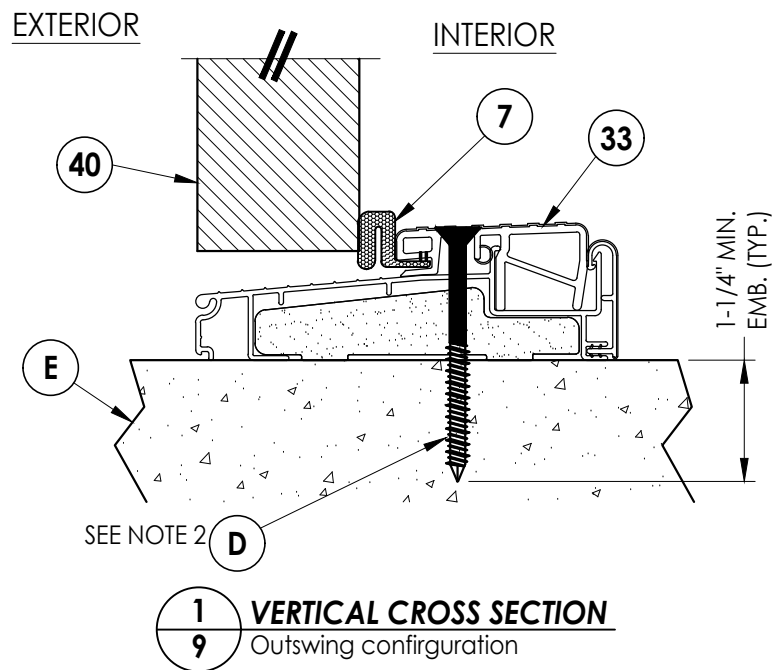


2 VERTICAL CROSS SECTION
9 Shown w/ ADA threshold

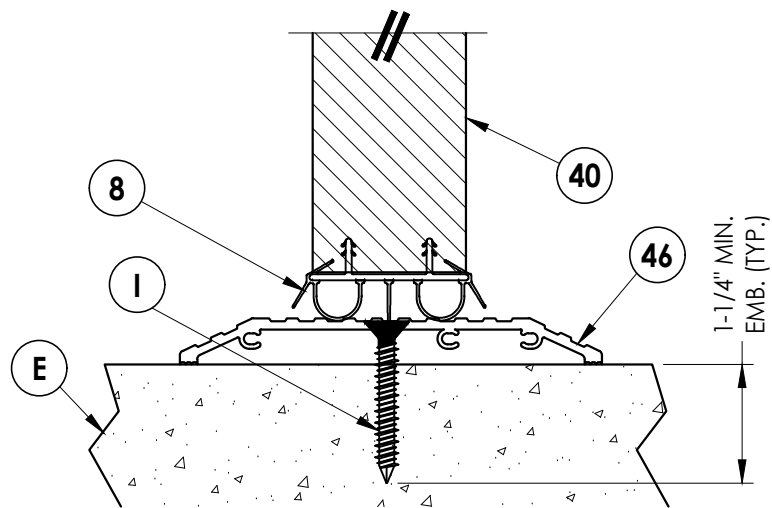


3 VERTICAL CROSS SECTION
9 Inswing configuration

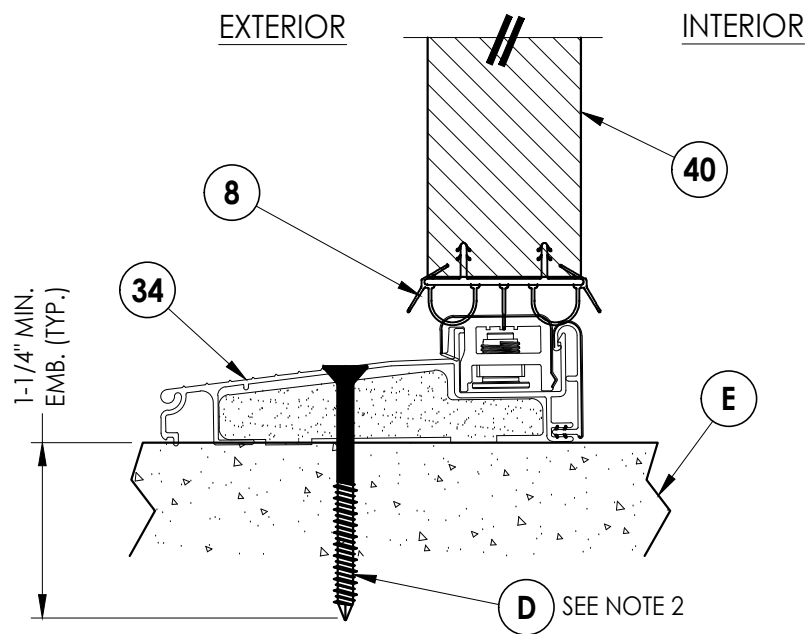


- NOTE
1. Spacing for item L: 3" from each end.
 2. Not required for single without sidelites.

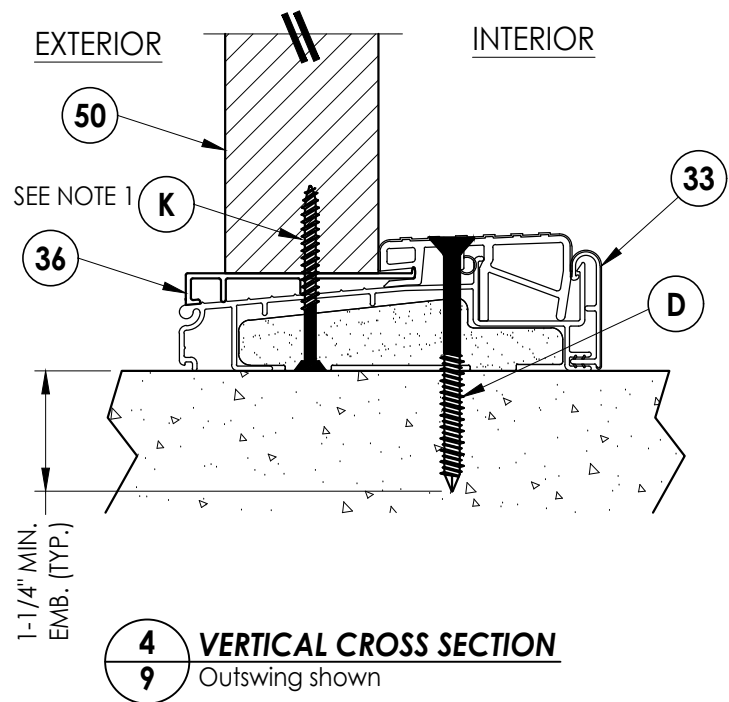

5 VERTICAL CROSS SECTION
9 Outswing shown - Inswing also approved

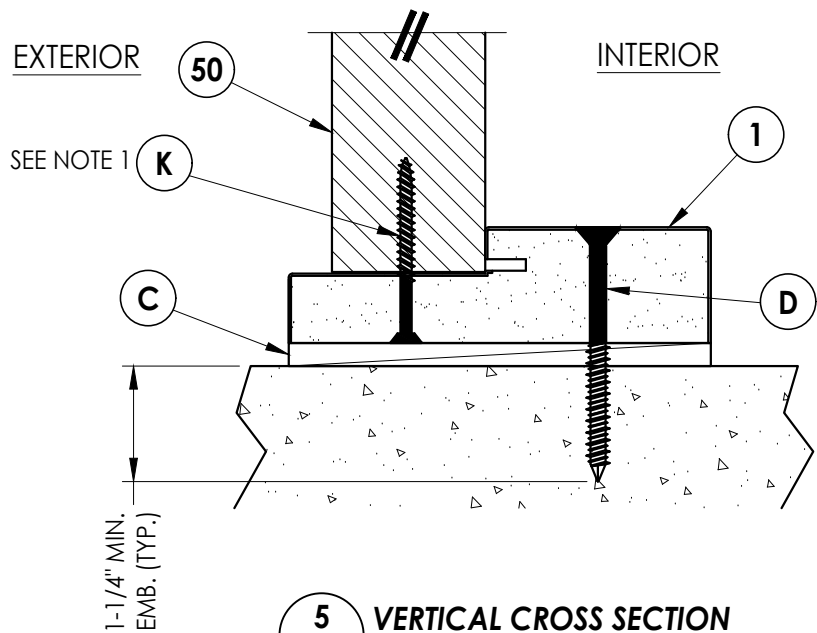

6 VERTICAL CROSS SECTION
9 Inswing shown

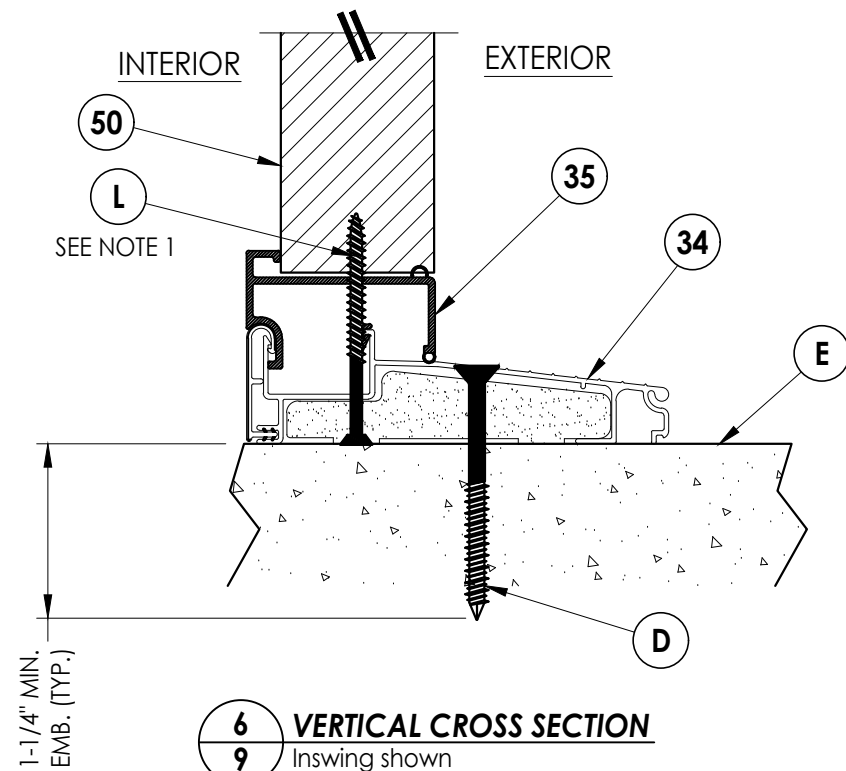

Documents Prepared By:
Lyndon F. Schmidt
P.E. No. 43409


RW BUILDING CONSULTANTS, INC.
P.O. Box 230, Valrico, FL 33595
Phone No.: 813.659.9197
FBPE Registry No. 9813

PRODUCT: PLASTPRO INC.
FIBERGLASS DOOR


PART OR ASSEMBLY:
VERTICAL
CROSS SECTIONS

NO.	DATE	REVISIONS			
		JK	BY	DATE	
5	8/14/23	UPDATE TO 8TH ED. (2023) FBC	LFS		
4	8/16/22	REVISE DOOR PANEL/WIND ZONE	LFS		
3	7/23/20	UPDATE TO 7TH ED (2020) FBC	LFS		
2	7/24/17	UPDATE TO 6TH ED. (2017) FBC	JK		
1	04/14/15	UPDATE TO 5TH ED. (2014) FBC	JK		
DATE: 02/15/12					
SCALE: N.T.S.					
DWG. BY: JK					
CHK. BY: LFS					
DRAWING NO.: FL-15209.3					
SHEET 9 OF 13					


Z:\2023 FBC Drawings\Plastpro\FL-15209 R7\FL-15209.3-5.dwg

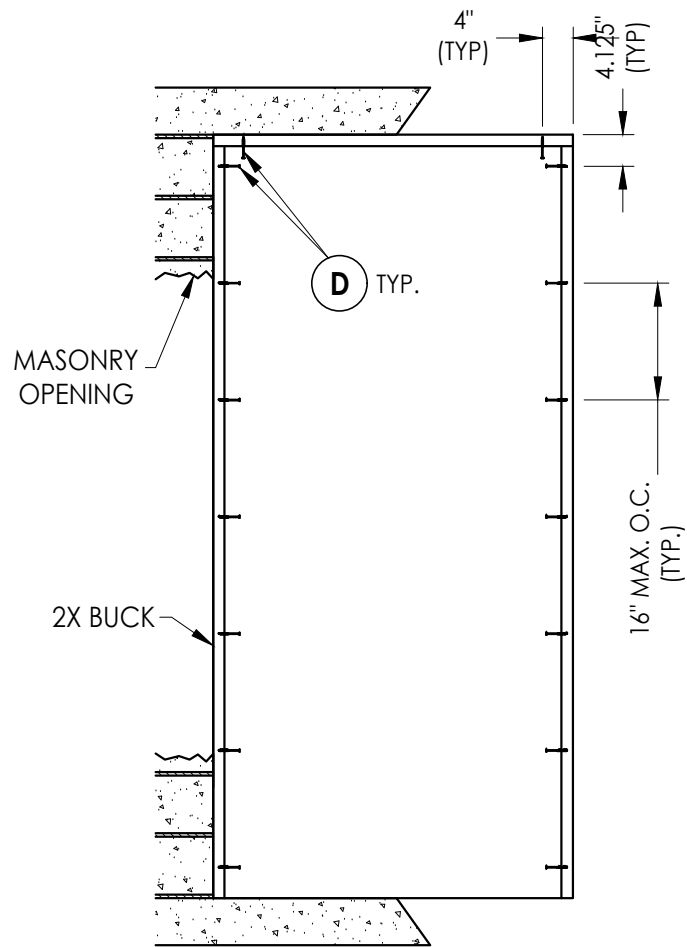


BUCK ANCHORING
(X)

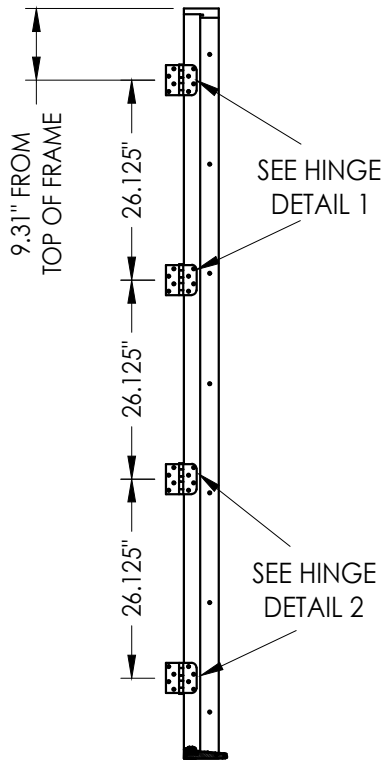

STRIKE JAMB

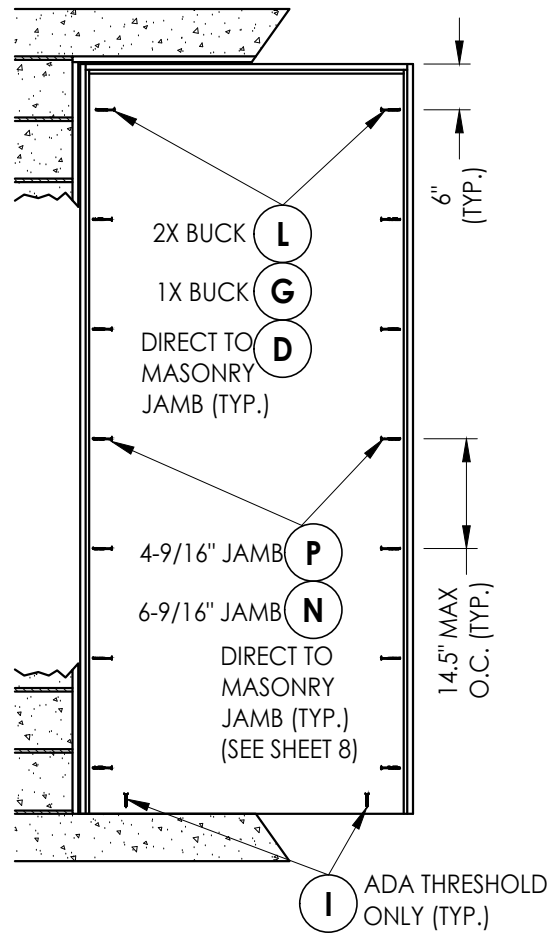

FRAME ANCHORING
(X)

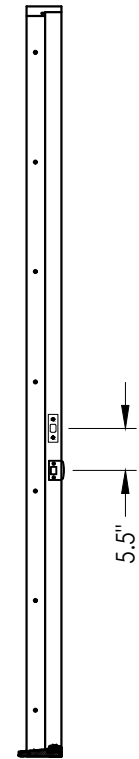

HINGE JAMB


CONCRETE ANCHOR NOTES:

- Concrete anchor locations at the corners may be adjusted to maintain the min. edge distance to mortar joints.
- Concrete anchor locations noted as "MAX. ON CENTER" must be adjusted to maintain the min. edge distance to mortar joints, additional concrete anchors may be required to ensure the "MAX. ON CENTER" dimension are not exceeded.
- Concrete anchor table:


ANCHOR TYPE	ANCHOR SIZE	MIN. EMBEDMENT	MIN. CLEARANCE TO MASONRY EDGE	MIN. CLEARANCE TO ADJACENT ANCHOR
ITW TAPCON®	1/4"	1-1/4"	2"	4"
DeWALT ULTRACON®	1/4"	1-1/4"	1"	4"

WOOD SCREW INSTALLATION NOTES:


- Maintain a minimum 5/8" edge distance, 1" end distance, & 1" o.c. spacing of wood screws to prevent the splitting of wood.

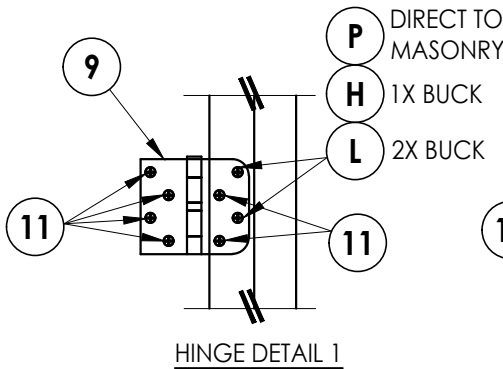

HINGE DETAIL 1

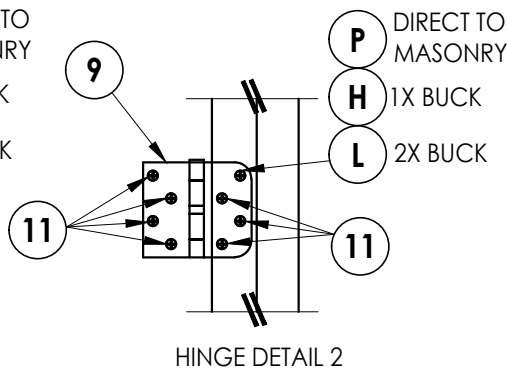

HINGE DETAIL 2

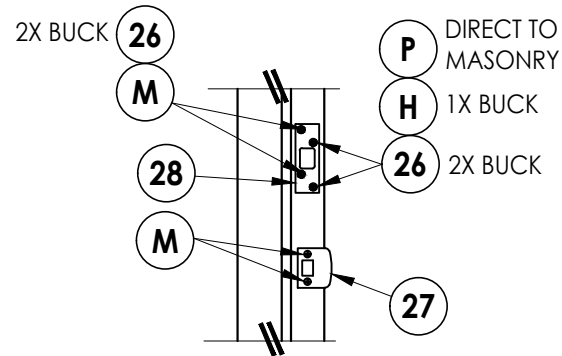

LATCH AND DEADBOLT DETAIL

Documents Prepared By:
Lyndon F. Schmidt
P.E. No. 43409

PRODUCT: PLASTPRO INC.
FIBERGLASS DOOR

PART OR ASSEMBLY:

BUCK AND FRAME
ANCHORING

NO	DATE	REVISIONS
5	8/14/23	UPDATE TO 8TH ED. (2023) FBC
4	8/16/22	REVISE DOOR PANEL/WIND ZONE
3	7/23/20	UPDATE TO 7TH ED (2020) FBC
2	7/24/17	UPDATE TO 6TH ED. (2017) FBC
1	04/14/15	UPDATE TO 5TH ED. (2014) FBC
JK		
JK		
BY		

DATE: 02/15/12

SCALE: N.T.S.

DWG. BY: JK


CHK. BY: LFS

DRAWING NO.: FL-15209.3


SHEET 10 OF 13

RW BUILDING CONSULTANTS, INC.
P.O. Box 230, Valrico, FL 33595
Phone No.: 813.659.9197
FBPE Registry No. 9813

Z:\2023 FBC Drawings\Plastpro\FL-15209 R7\FL-15209.3-5.dwg

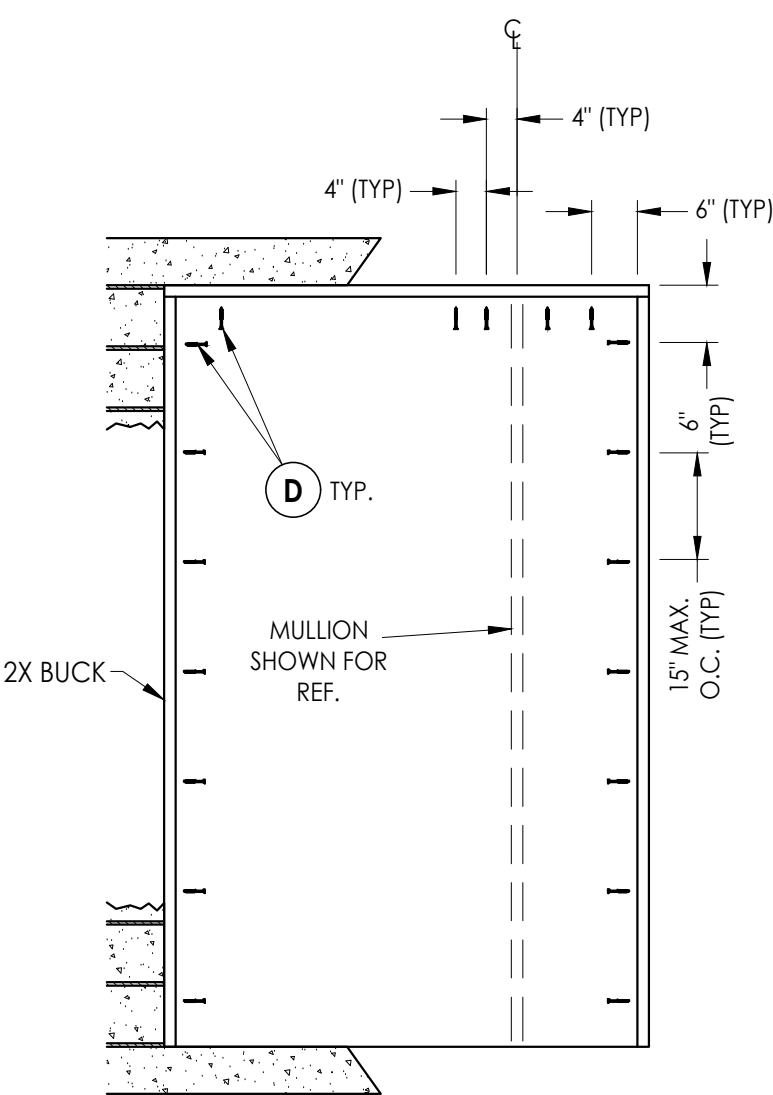

BUCK ANCHORING
OX

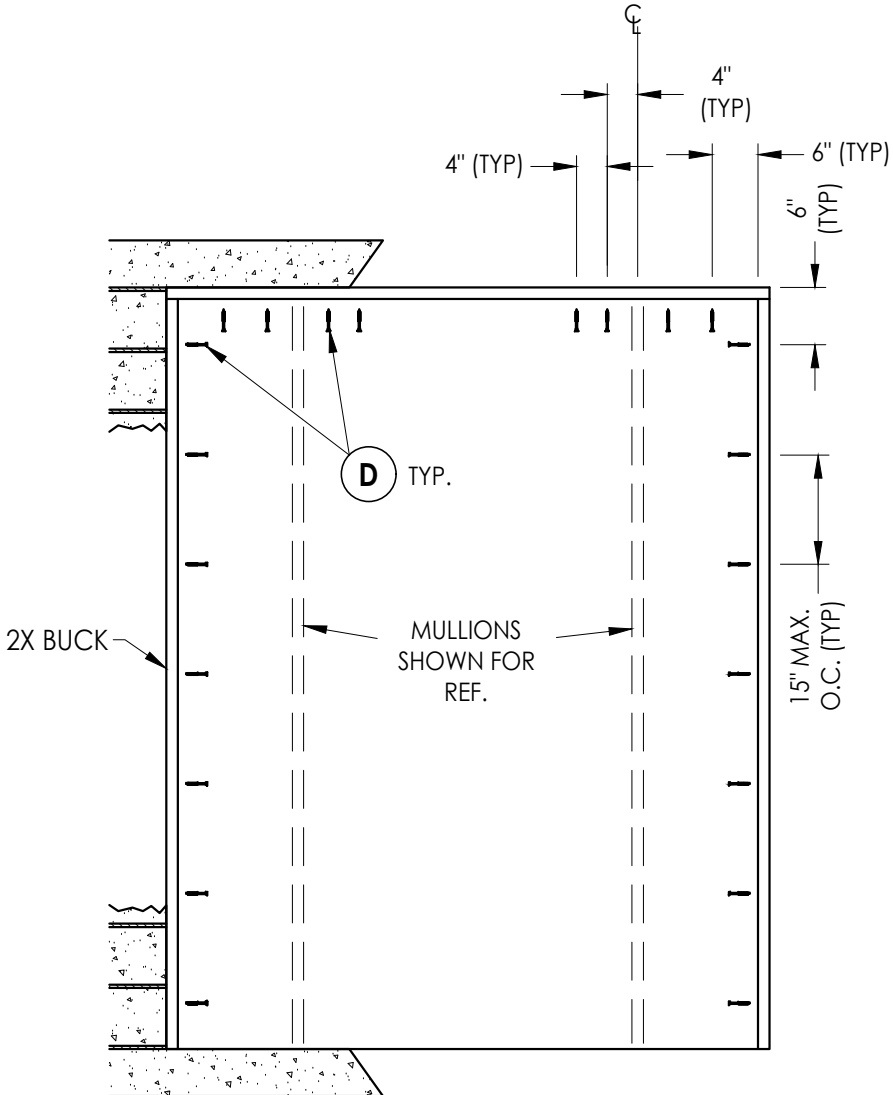

BUCK ANCHORING
OXO

CONCRETE ANCHOR NOTES:

- Concrete anchor locations at the corners may be adjusted to maintain the min. edge distance to mortar joints.
- Concrete anchor locations noted as "MAX. ON CENTER" must be adjusted to maintain the min. edge distance to mortar joints, additional concrete anchors may be required to ensure the "MAX. ON CENTER" dimension are not exceeded.
- Concrete anchor table:

ANCHOR TYPE	ANCHOR SIZE	MIN. EMBEDMENT	MIN. CLEARANCE TO MASONRY EDGE	MIN. CLEARANCE TO ADJACENT ANCHOR
ITW TAPCON®	1/4"	1-1/4"	2"	4"
DeWALT ULTRACON+®	1/4"	1-1/4"	1"	4"

Documents Prepared By:
Lyndon F. Schmidt
P.E. No. 43409

RW BUILDING CONSULTANTS, INC.
P.O. Box 230, Valrico, FL 33595
Phone No.: 813.659.9197
FBPE Registry No. 9813

PRODUCT:
PLASTPRO INC.
FIBERGLASS DOOR

PART OR ASSEMBLY:
BUCK ANCHORING

NO.	DATE	REVISIONS
5	8/14/23	UPDATE TO 8TH ED. (2023) FBC
4	8/16/22	REVISE DOOR PANEL/WIND ZONE
3	7/23/20	UPDATE TO 7TH ED (2020) FBC
2	7/24/17	UPDATE TO 6TH ED. (2017) FBC
1	04/14/15	UPDATE TO 5TH ED. (2014) FBC
NO.	DATE	BY

DATE: 02/15/12

SCALE: N.T.S.


DWG. BY: JK

CHK. BY: LFS

DRAWING NO.:
FL-15209.3

SHEET 11 OF 13

Z:\2023 FBC Drawings\Plastpro\FL-15209 R7\FL-15209.3-5.dwg

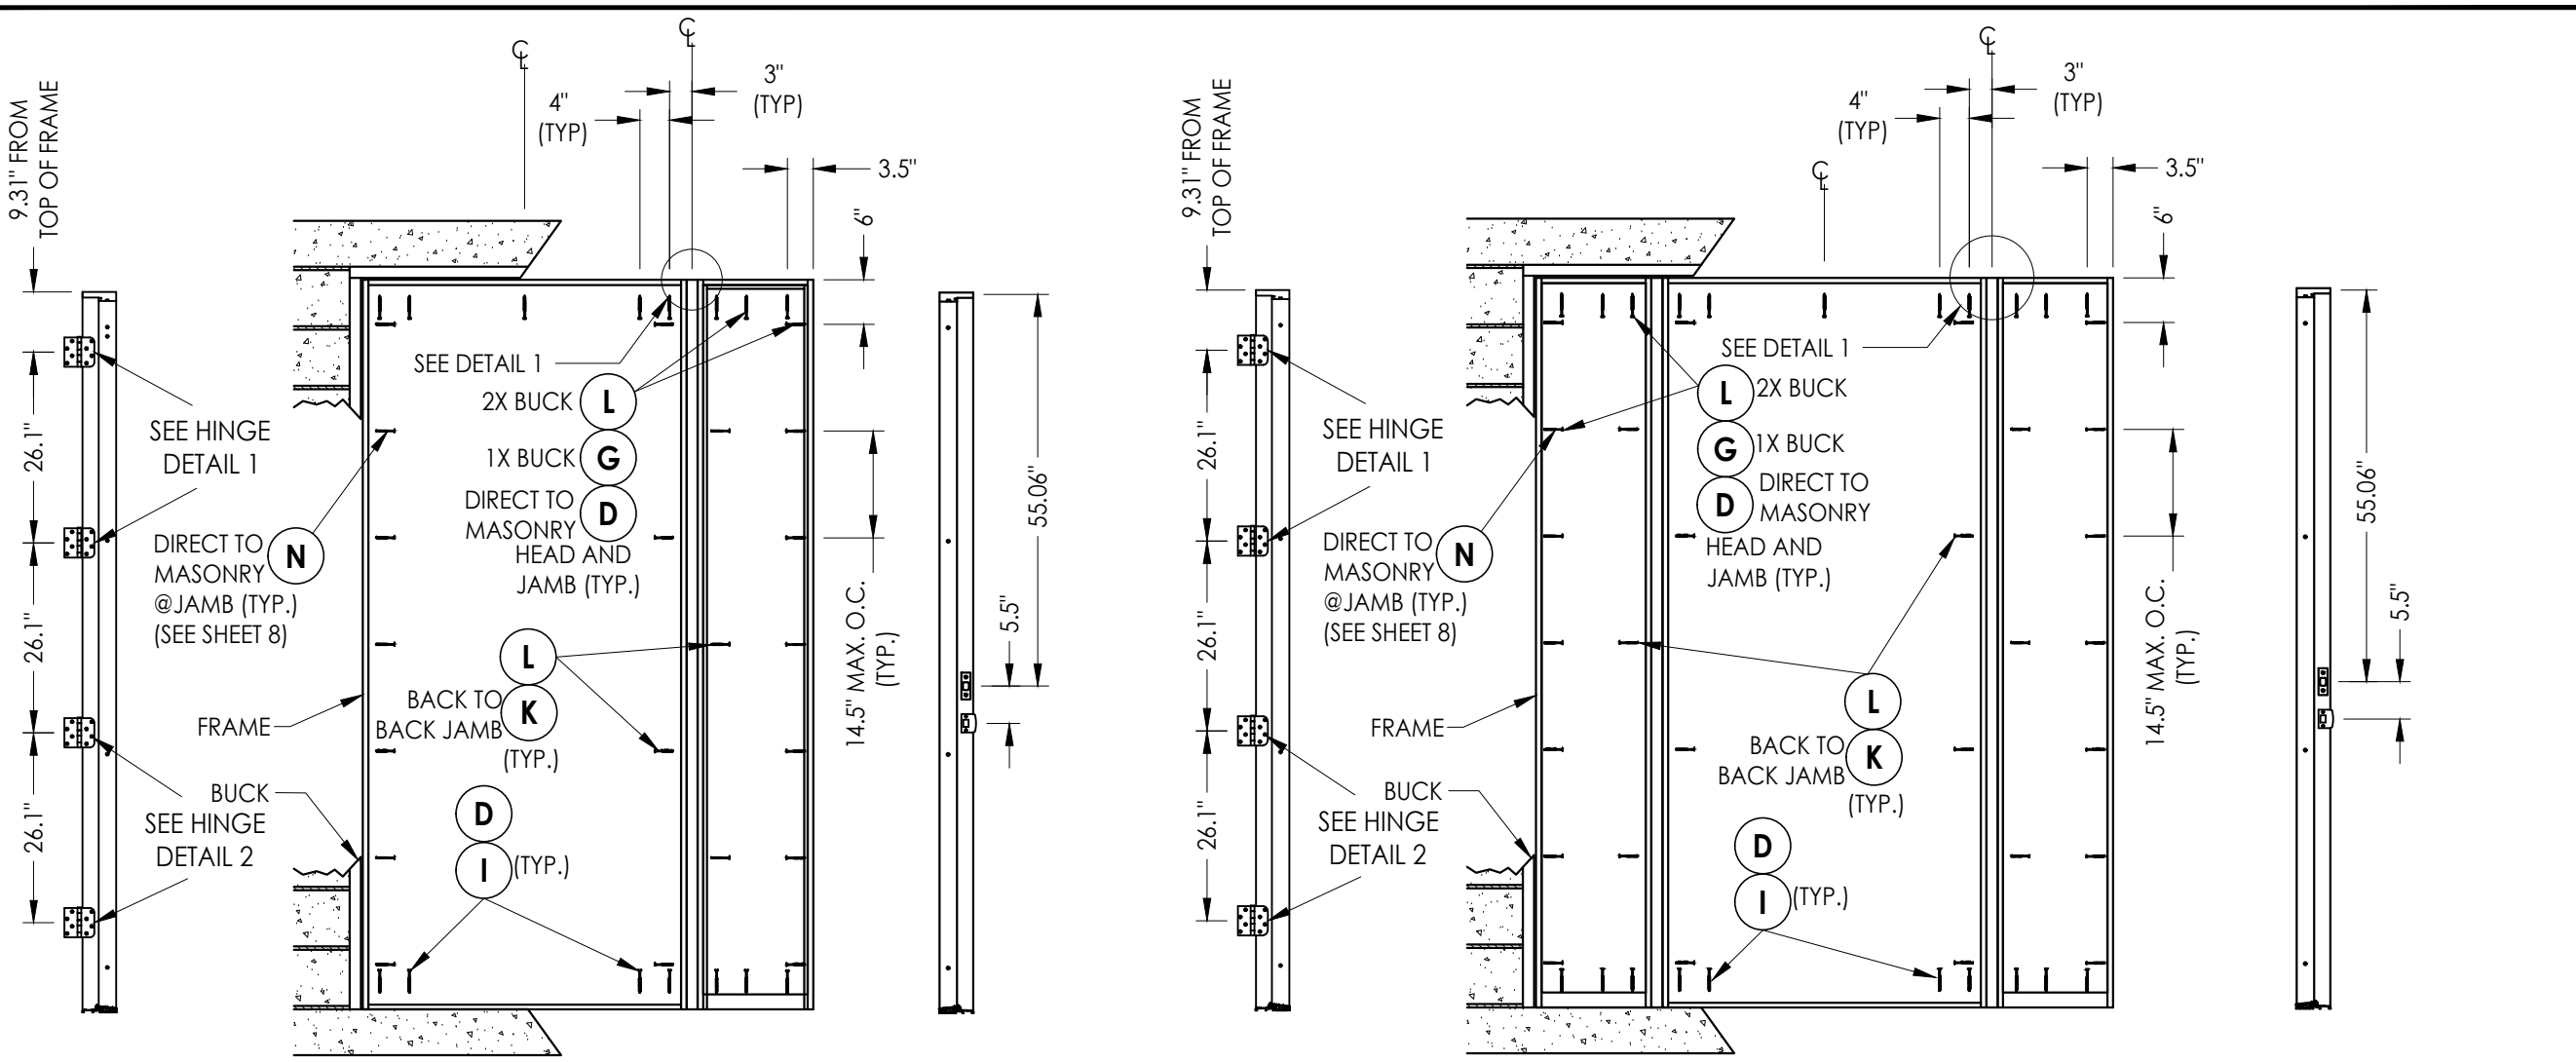

HINGE JAMB **FRAME ANCHORING** **STRIKE MULLION** **HINGE MULLION** **FRAME ANCHORING** **STRIKE MULLION**
OX OXO



CONCRETE ANCHOR NOTES:

- Concrete anchor locations at the corners may be adjusted to maintain the min. edge distance to mortar joints.
- Concrete anchor locations noted as "MAX. ON CENTER" must be adjusted to maintain the min. edge distance to mortar joints, additional concrete anchors may be required to ensure the "MAX. ON CENTER" dimension are not exceeded.
- Concrete anchor table:

ANCHOR TYPE	ANCHOR SIZE	MIN. EMBEDMENT	MIN. CLEARANCE TO MASONRY EDGE	MIN. CLEARANCE TO ADJACENT ANCHOR
ITW TAPCON®	1/4"	1-1/4"	2"	4"
DeWALT ULTRA-CON®	1/4"	1-1/4"	1"	4"
ITW TAPCON®	3/16"	1-1/4"	3"	1-1/2"

WOOD SCREW INSTALLATION NOTES:

- Maintain a minimum 5/8" edge distance, 1" end distance, & 1" o.c. spacing of wood screws to prevent the splitting of wood.

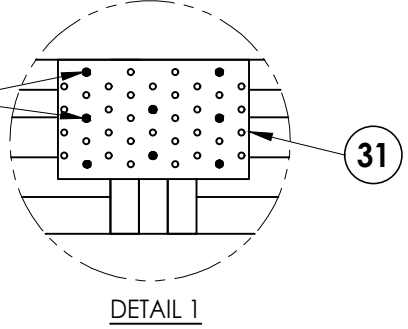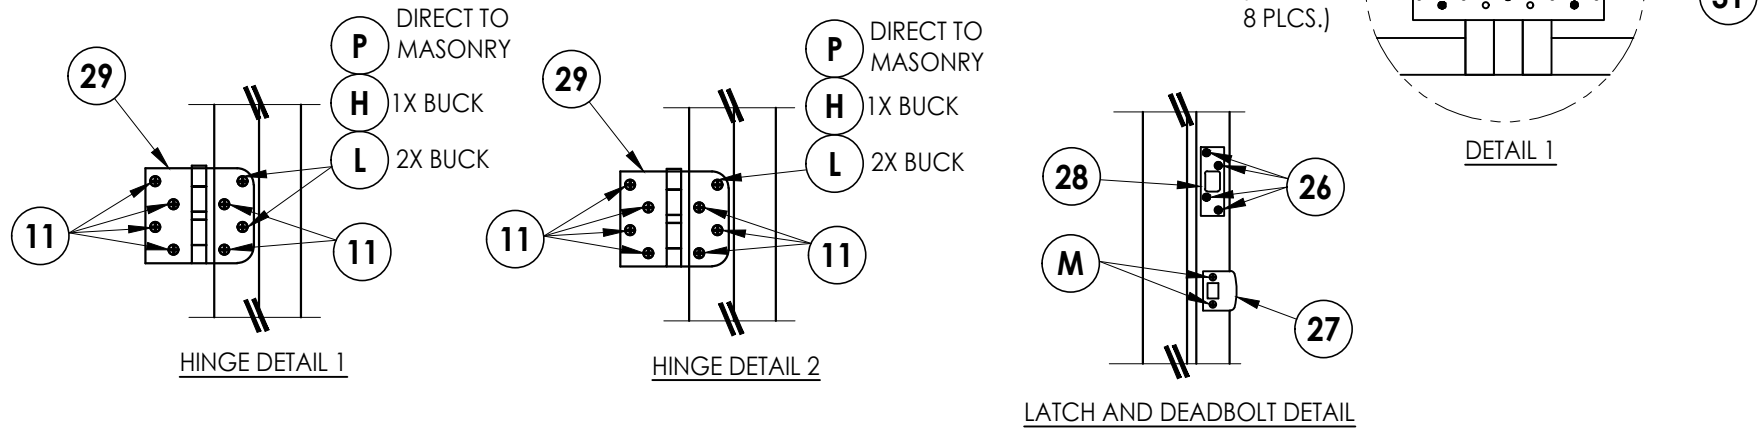

Documents Prepared By:
Lyndon F. Schmidt
P.E. No. 43409

PLASTPRO INC.
FIBERGLASS DOOR

FRAME ANCHORING

DATE: 02/15/12

SCALE: N.T.S.

DWG. BY: JK

CHK. BY: LFS

DRAWING NO.: FL-15209.3

SHEET 12 OF 13









REVISIONS

NO.	DATE	BY	REVISIONS
5	8/14/23	LFS	UPDATE TO 8TH ED. (2023) FBC
4	8/16/22	LFS	REVISE DOOR PANEL/WIND ZONE
3	7/23/20	LFS	UPDATE TO 7TH ED (2020) FBC
2	7/24/17	JK	UPDATE TO 6TH ED. (2017) FBC
1	04/14/15	JK	UPDATE TO 5TH ED. (2014) FBC

RW BUILDING CONSULTANTS, INC.
P.O. Box 230, Valrico, FL 33595
Phone No.: 813.659.9197
FBPE Registry No. 9813

Z:\2023 FBC Drawings\Plastpro\FL-15209 R7\FL-15209.3-5.dwg

BILL OF MATERIALS		
ITEM #	DESCRIPTION	MATERIAL
A	1X BUCK SG >= 0.55	WOOD
B	2X BUCK SG >= 0.55	WOOD
C	1/4" MAX. SHIM SPACE	-
D	1/4" X 2-3/4" DeWALT OR ITW CONCRETE SCREW	STEEL
E	MASONRY - 3,000 PSI MIN. CONCRETE CONFORMING TO ACI 301 OR HOLLOW BLOCK CONFORMING TO ASTM C90	CONCRETE
G	1/4" x 3-1/4" PFH DeWALT OR ITW CONCRETE SCREW	STEEL
H	3/16" x 3-1/4" PFH ITW CONCRETE SCREW	STEEL
I	1/4" X 2-1/4" PFH DeWALT OR ITW CONCRETE SCREW	STEEL
K	#10 X 2" PFH WOOD SCREW	STEEL
L	#10 X 2-1/2" PFH WOOD SCREW (1.15" MIN. EMBEDMENT)	STEEL
M	#8 X 1-1/2" PFH WOOD SCREW	STEEL
N	3/16" X 2-3/4" ITW CONCRETE SCREW	STEEL
P	3/16" X 2-1/4" ITW CONCRETE SCREW	STEEL
1	POLY FIBER JAMB	POLY FIBER
7	WEATHERSTRIP	FOAM
8	DOOR BOTTOM SWEEP	VINYL
9	4" X 4" BUTT HINGE	STEEL
11	#9 X 3/4" PFH WOOD SCREW	STEEL
26	#8 X 3" PFH WOOD SCREW	STEEL
27	LATCH STRIKE PLATE	STEEL
28	DEADBOLT STRIKE PLATE (SECURITY)	STEEL
30	#6 X 3/4" PFH WOOD SCREW	STEEL
31	TIE PLATE (7" X 3.125" X 0.09" THICK)	STEEL
33	OUTSWING THRESHOLD	ALUM / COMP
34	INSWING ADJUSTABLE THRESHOLD	ALUM / COMP
35	INSWING SIDELITE ADAPTER	PVC
36	OUTSWING SIDELITE ADAPTER	PVC
40	DOOR PANEL - SEE DOOR PANEL DETAIL SHEET FOR CONSTRUCTION DETAILS	-
46	ADA THRESHOLD	ALUM
50	SIDELITE PANEL - SEE SIDELITE PANEL DETAIL SHEET FOR CONSTRUCTION DETAILS	-
88	2X REINFORCEMENT SG >= 0.55	WOOD
89	1X REINFORCEMENT SG >= 0.55	WOOD

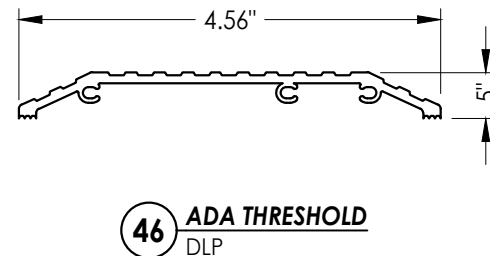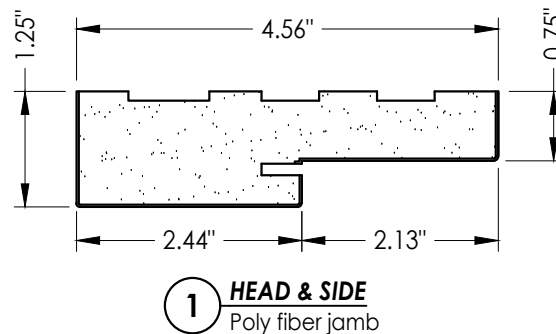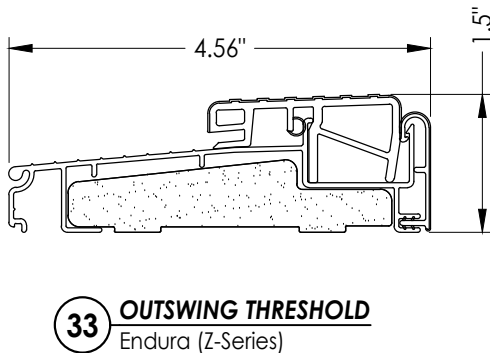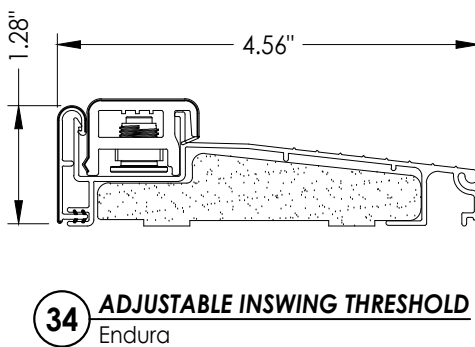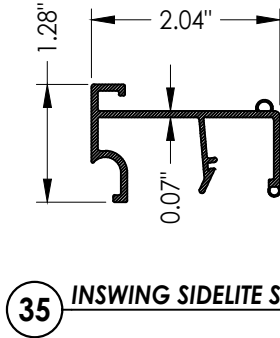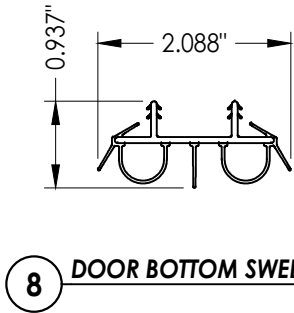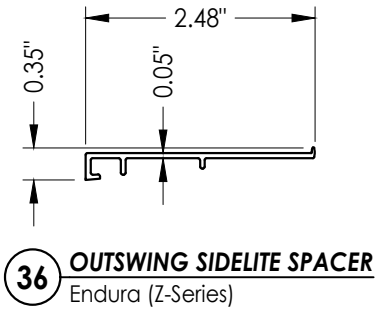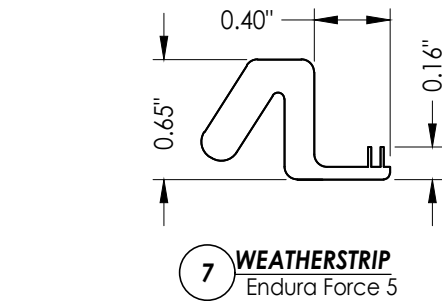

Documents Prepared By:
Lyndon F. Schmidt
P.E. No. 43409

PLASTPRO INC.
FIBERGLASS DOOR

PART OR ASSEMBLY:
BILL OF MATERIALS
AND COMPONENTS

5	8/14/23	UPDATE TO 8TH ED. (2023)	FBC	LFS
4	8/16/22	REVISE DOOR PANEL/WIND ZONE	FBC	LFS
3	7/23/20	UPDATE TO 7TH ED (2020)	FBC	LFS
2	7/24/17	UPDATE TO 6TH ED. (2017)	FBC	JK
1	04/14/15	UPDATE TO 5TH ED. (2014)	FBC	JK
NO.	DATE			BY

REVISIONS

DATE: 02/15/12

SCALE: N.T.S.

DWG. BY: JK

CHK. BY: LFS

DRAWING NO.: FL-15209.3

SHEET 13 OF 13

RW BUILDING CONSULTANTS, INC.
P.O. Box 230, Valrico, FL 33595
Phone No.: 813.659.9197
FBPE Registry No. 9813

© 2012 R.W. BUILDING CONSULTANTS INC.