



5200 W. CENTURY BLVD.
LOS ANGELES, CA 90045

Smooth / Wood Grain / Mahogany / Rustic Series Fiberglass Door

INSWING / OUTSWING
"IMPACT"




GENERAL NOTES

- This product has been evaluated and is in compliance with the 8th Edition (2023) Florida Building Code (FBC) structural requirements excluding the "High Velocity Hurricane Zone" (HVHZ).
- Product anchors shall be as listed and spaced as shown on details. Anchor embedment to base material shall be beyond wall dressing or stucco.
- When used in areas requiring wind borne debris protection this product complies with FBC Sections 1609.1.2 & R301.2.1.2 and does not require an impact resistant covering. This product meets missile level "D" and excludes Wind Zone 4 as defined in ASTM E1996 and FBC Sections 1609.1.2.2 & R301.2.1.2.1.
- For 2x stud framing construction, anchoring of these units shall be the same as that shown for 2x buck masonry construction.
- Site conditions that deviate from the details of this drawing require further engineering analysis by a licensed engineer or registered architect.

TABLE OF CONTENTS

SHEET#	DESCRIPTION
1	Typical elevations, design pressures & general notes
2	Door panel details
3	Sidelite panel details and glazing detail
4	Elevations
5	Horizontal and vertical cross sections (2X BUCK)
6	Horizontal and vertical cross sections (1X BUCK)
7	Horizontal and vertical cross sections (Direct to Masonry)
8	Horizontal and vertical cross sections (Direct to Masonry)
9	Vertical cross sections
10	Buck anchoring
11	Frame anchoring
12	Bill of materials and components

CONFIGURATION	MAX. FRAME DIMENSION	MAX. SIDELITE D.L.O. DIMENSION	DESIGN PRESSURE (PSF) INSWING		DESIGN PRESSURE (PSF) OUTSWING	
			POSITIVE	NEGATIVE	POSITIVE	NEGATIVE
XX	74.0" x 98.0"	N / A	+45.0	-50.0	+45.0	-45.0
OXXO (Back to Back Jambs)	105.25" x 98.0"	7.0" X 79.0"	+45.0	-50.0	+45.0	-45.0
OXXO (1X Reinforcement)	106.75" x 98.0"	7.0" X 79.0"	+45.0	-50.0	+45.0	-45.0

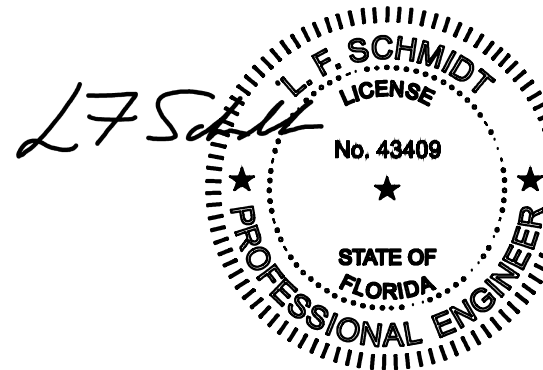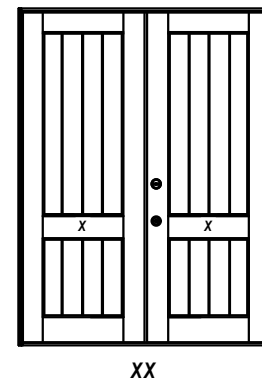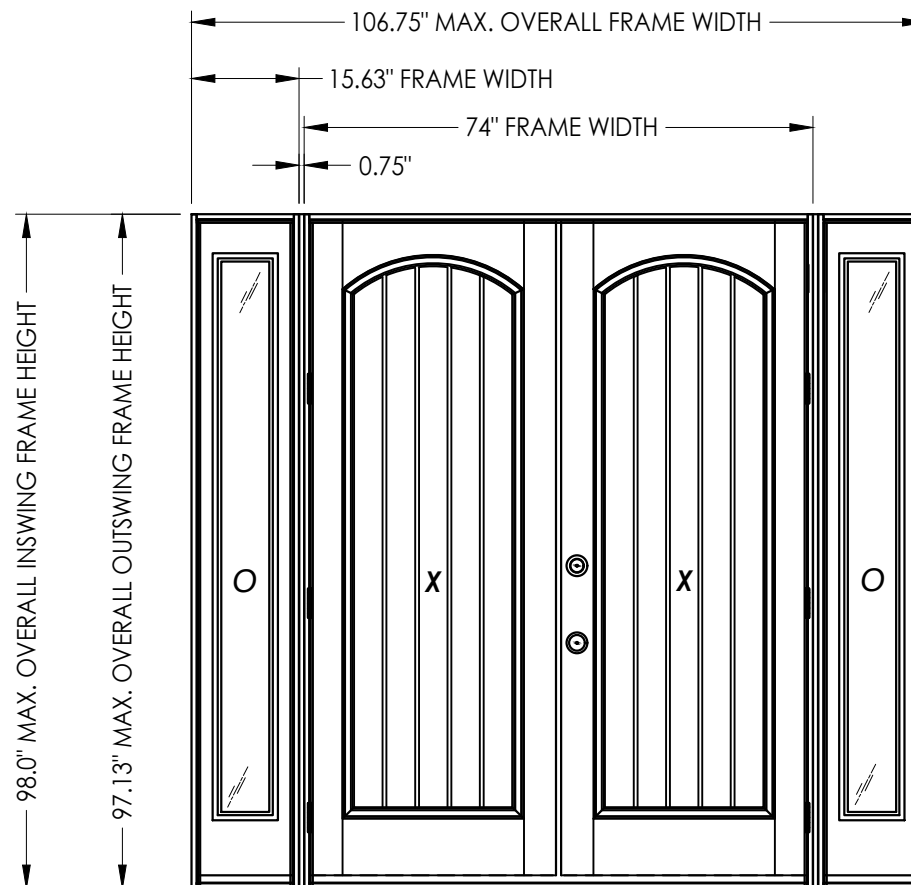

Digitally signed by
Lyndon F Schmidt
Date: 2023.08.22
08:58:28 -04'00'

This item has been digitally signed and sealed by
L. F. Schmidt, P.E. on the date adjacent to the seal.

Printed copies of this document are not
considered signed and sealed and the signature
must be verified on any electronic copies.

THIS PRODUCT APPROVAL IS VALID
ONLY FOR THE STATE OF FLORIDA

Documents Prepared By:
Lyndon F. Schmidt
P.E. No. 43409

RW BUILDING CONSULTANTS, INC.
P.O. Box 230, Valrico, FL 33595
Phone No.: 813.659.9197
FBPE Registry No. 9813

PRODUCT:
PLASTPRO INC.
FIBERGLASS DOOR

PART OR ASSEMBLY:
TYPICAL ELEVATION, DESIGN
PRESSURES & GENERAL NOTES

NO.	DATE	REVISIONS
5	8/14/23	UPDATE TO 8TH ED. (2023) FBC
4	8/16/22	REVISE DOOR PANEL/WIND ZONE
3	7/23/20	UPDATE TO 7TH ED (2020) FBC
2	7/24/17	UPDATE TO 6TH ED. (2017) FBC
1	10/14/15	UPDATE TO 5TH ED. (2014) FBC

DATE: 02/15/12

SCALE: N.T.S.

DWG. BY: JK


CHK. BY: LFS

DRAWING NO.:

FL-15209.5


SHEET 1 OF 12

Z:\2023 FBC Drawings\Plastpro\FL-15209 R7\FL-15209.3-5.dwg

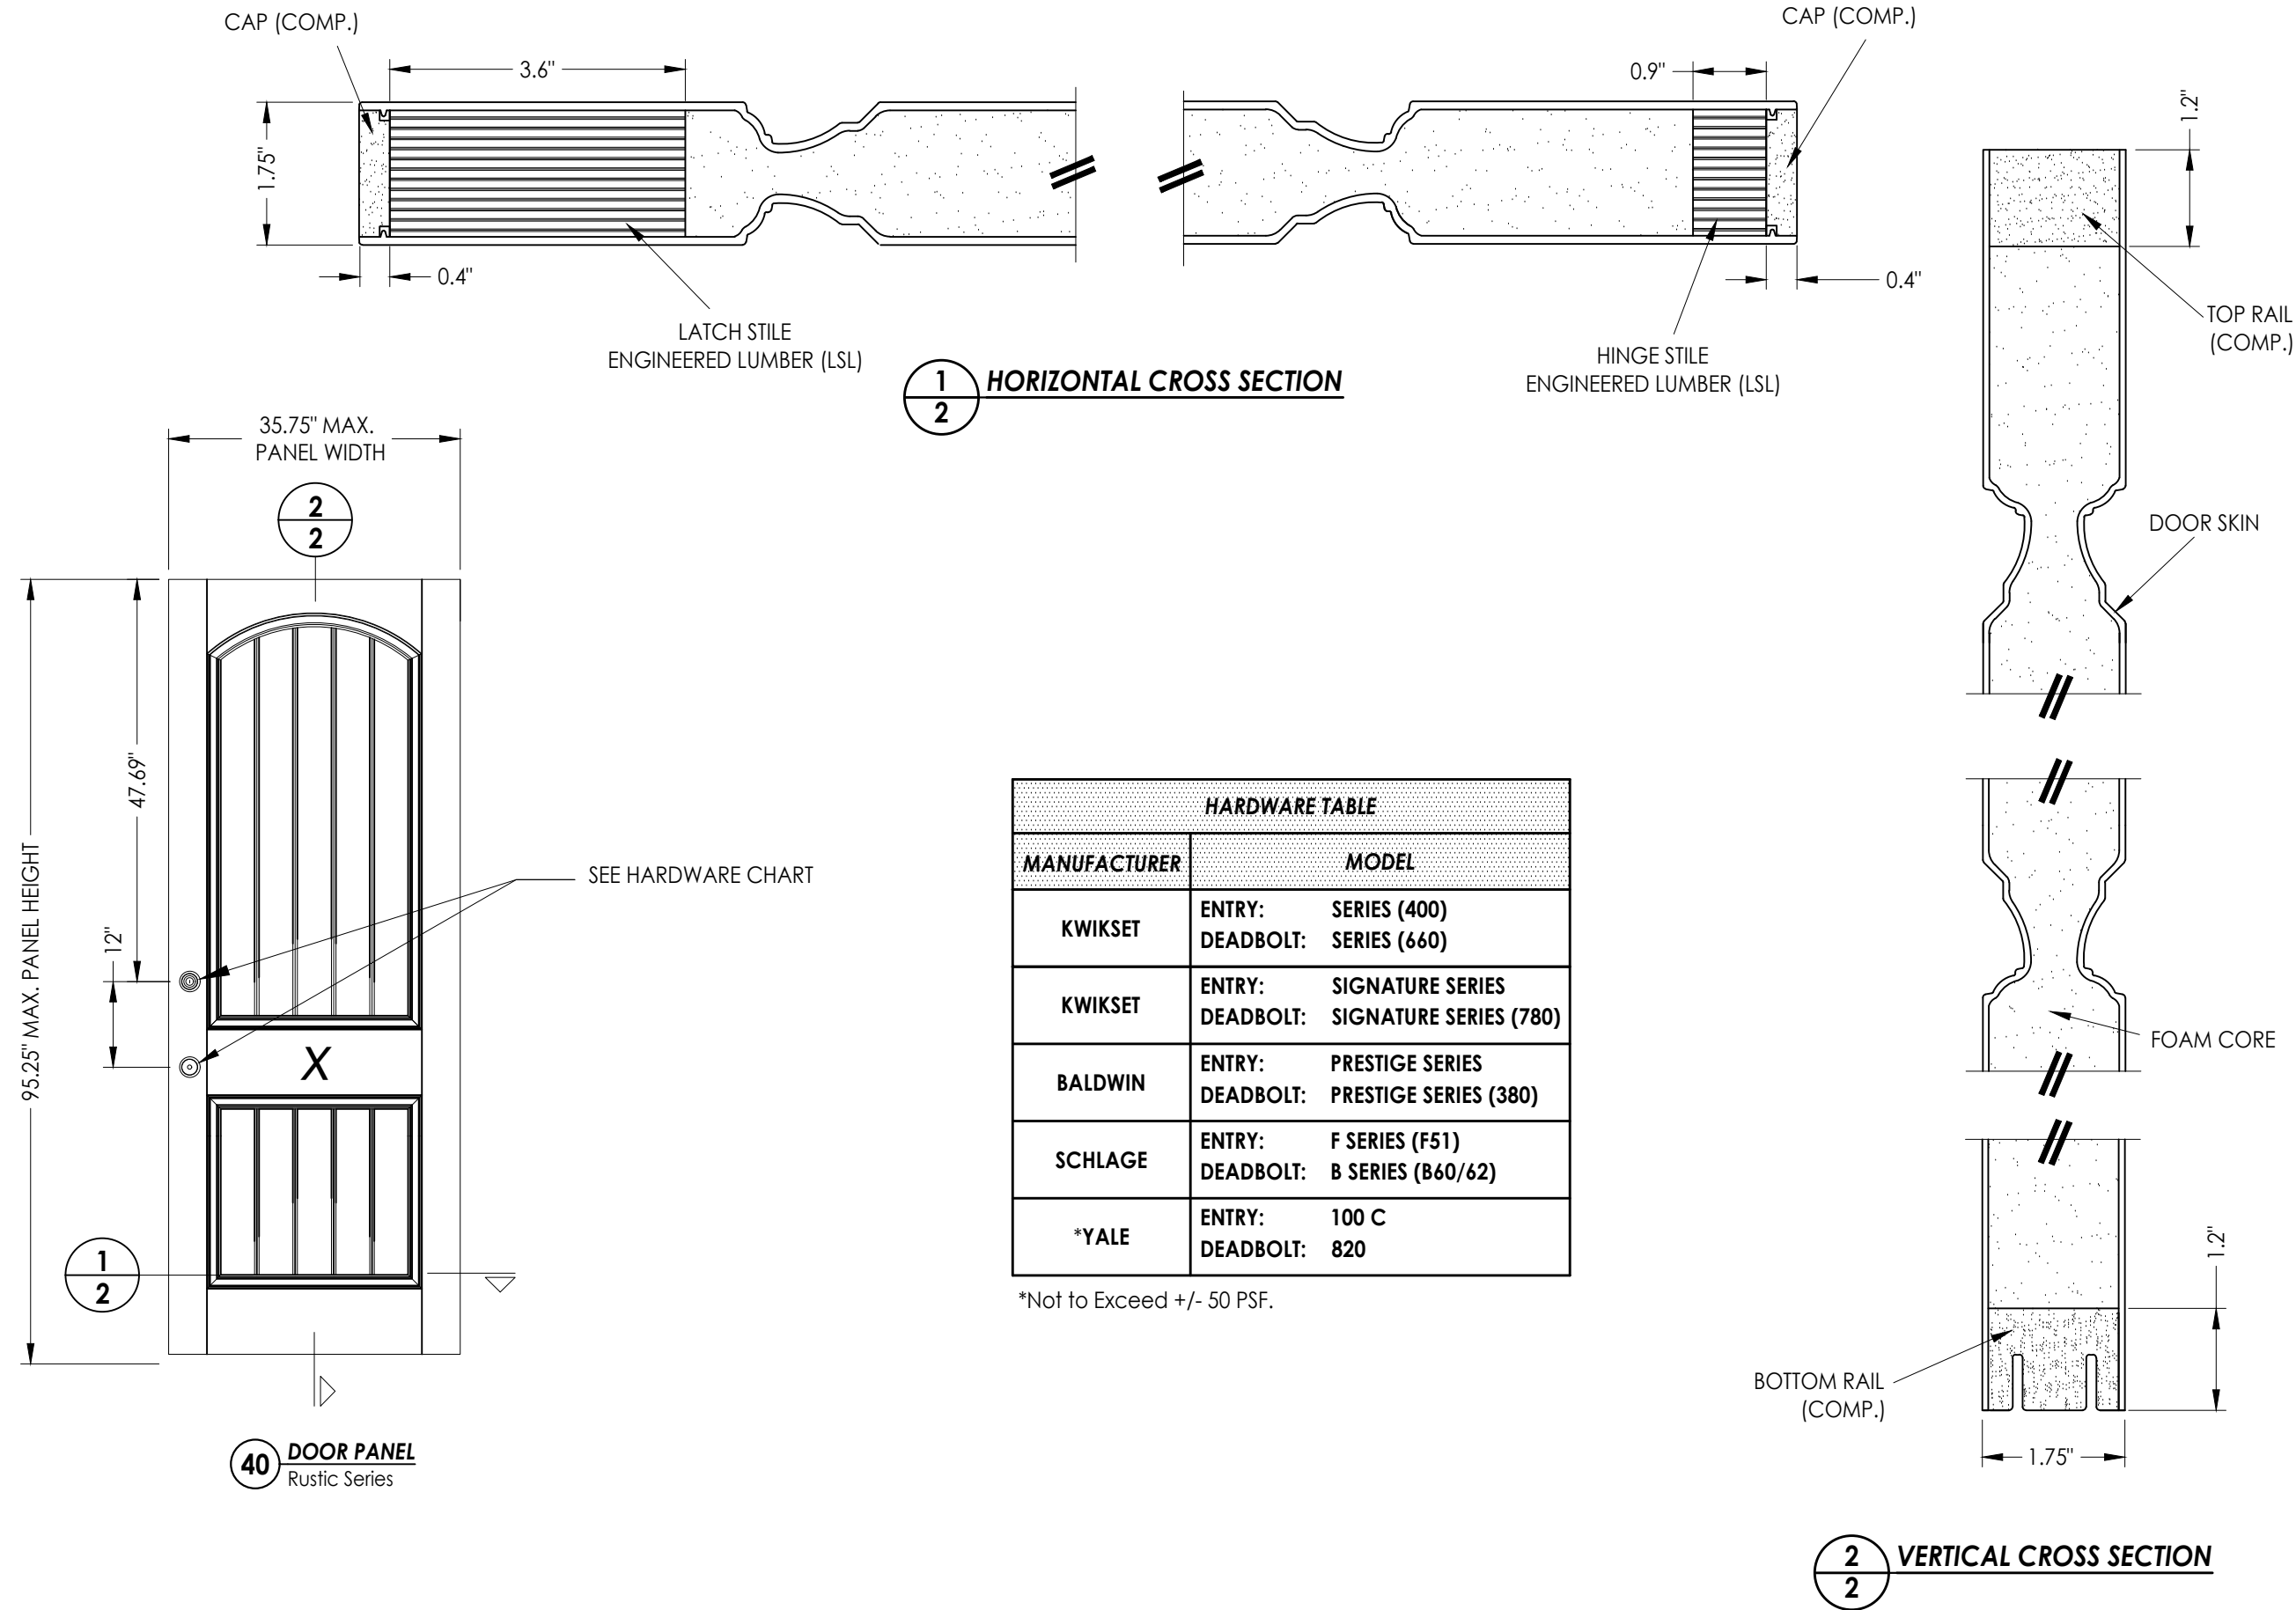

Documents Prepared By: Lyndon F. Schmidt P.E. No. 43409				BUILDING CONSULTANTS, INC. P.O. Box 230, Valrico, FL 33595 Phone No.: 813.659.9197 FBPE Registry No. 9813			
PRODUCT: PLASTPRO INC. FIBERGLASS DOOR				PART OR ASSEMBLY: DOOR PANEL DETAILS			
5	8/14/23	UPDATE TO 8TH ED. (2023)	FBC	LFS	REVISIONS		
4	8/16/22	REVISE DOOR PANEL/WIND ZONE		LFS			
3	7/23/20	UPDATE TO 7TH ED (2020)	FBC	LFS			
2	7/24/17	UPDATE TO 6TH ED. (2017)	FBC	JK			
1	04/14/15	UPDATE TO 5TH ED. (2014)	FBC	JK			
NO.	DATE			BY			
DATE: 02/15/12							
SCALE: N.T.S.							
DWG. BY: JK							
CHK. BY: LFS							
DRAWING NO.: FL-15209.5							
SHEET 2 OF 12							


Z:\2023 FBC Drawings\Plastpro\FL-15209 R7\FL-15209.3-5.dwg

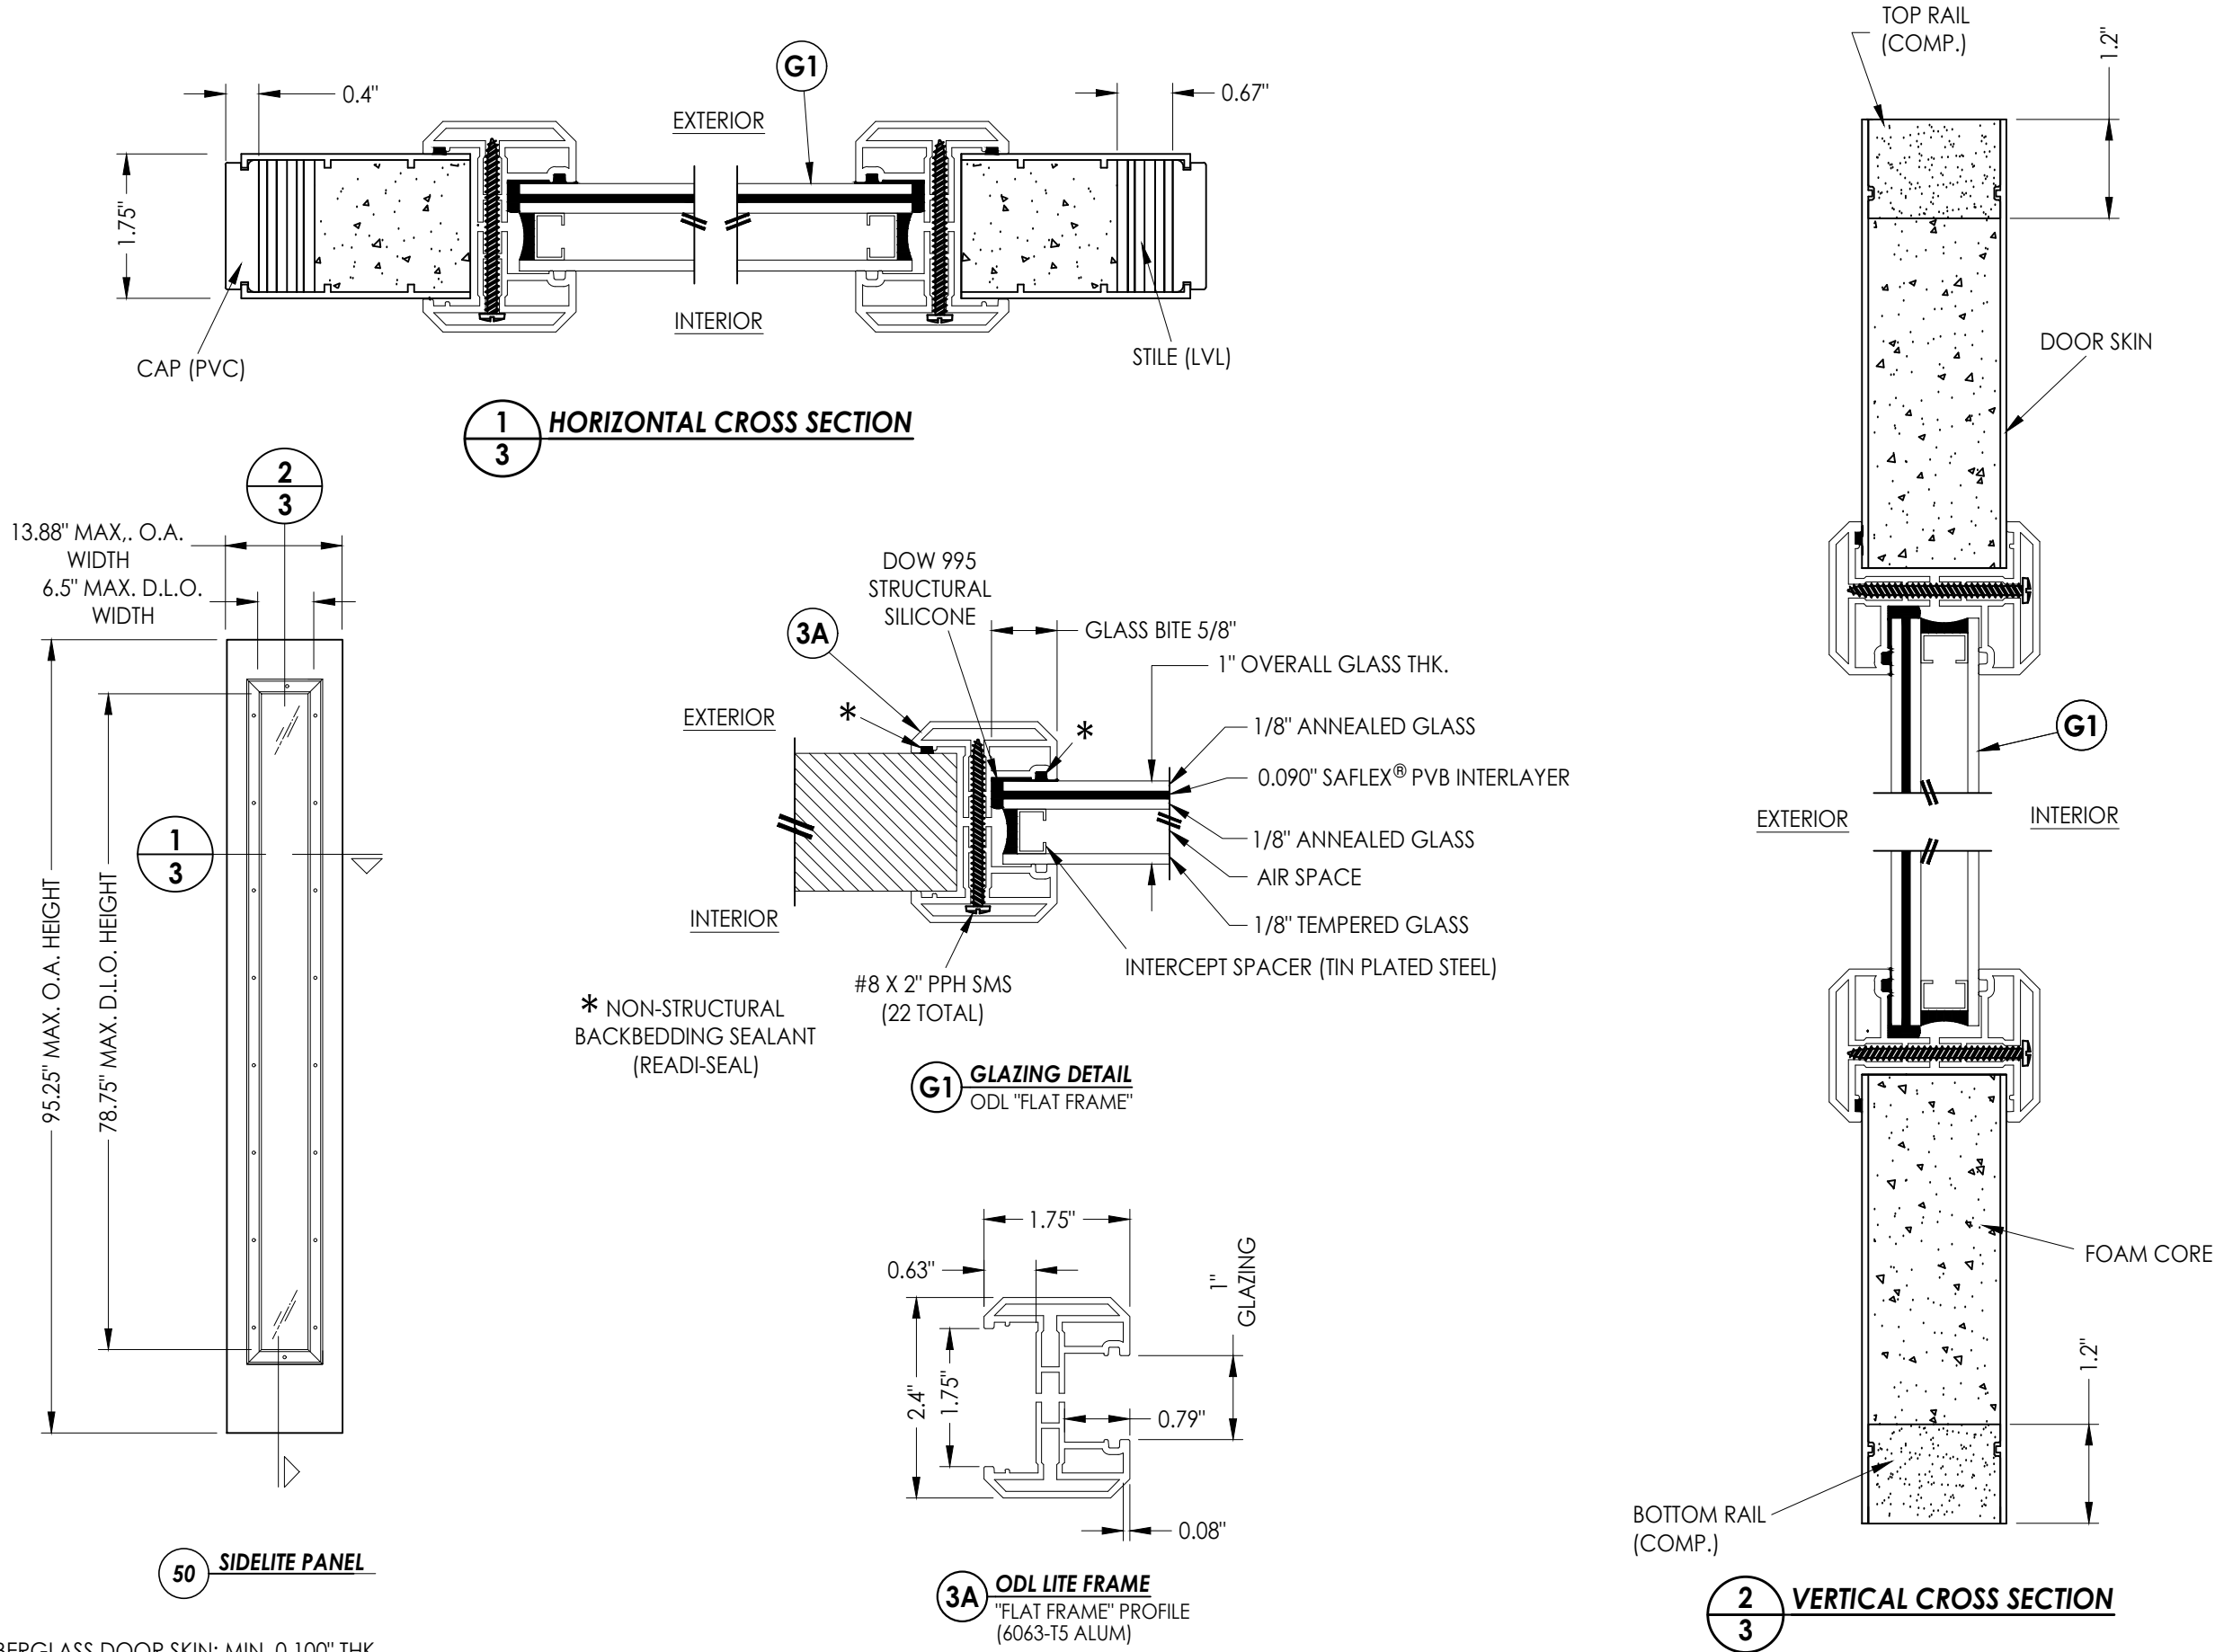


FIBERGLASS DOOR SKIN: MIN. 0.100" THK.
CORE MATERIAL: POLYURETHANE FOAM (1.9 PCF MIN.)

Documents Prepared By: Lyndon F. Schmidt P.E. No. 43409		BUILDING CONSULTANTS, INC. P.O. Box 230, Valrico, FL 33595 Phone No.: 813.659.9197 FBPE Registry No. 9813	
PRODUCT: PLASTPRO INC. FIBERGLASS DOOR		PART OR ASSEMBLY: SIDELITE PANEL DETAILS AND GLAZING DETAIL	
5	8/14/23	UPDATE TO 8TH ED. (2023)	FBC
4	8/16/22	REVISE DOOR PANEL/WIND ZONE	LFS
3	7/23/20	UPDATE TO 7TH ED (2020)	FBC
2	7/24/17	UPDATE TO 6TH ED. (2017)	JK
1	04/14/15	UPDATE TO 5TH ED. (2014)	JK
NO.	DATE		BY
REVISIONS			
DATE: 02/15/12			
SCALE: N.T.S.			
DWG. BY:		JK	
CHK. BY:		LFS	
DRAWING NO.: FL-15209.5			
SHEET 3 OF 12			

Z:\2023 FBC Drawings\Plastpro\FL-15209 R7\FL-15209.3-5.dwg

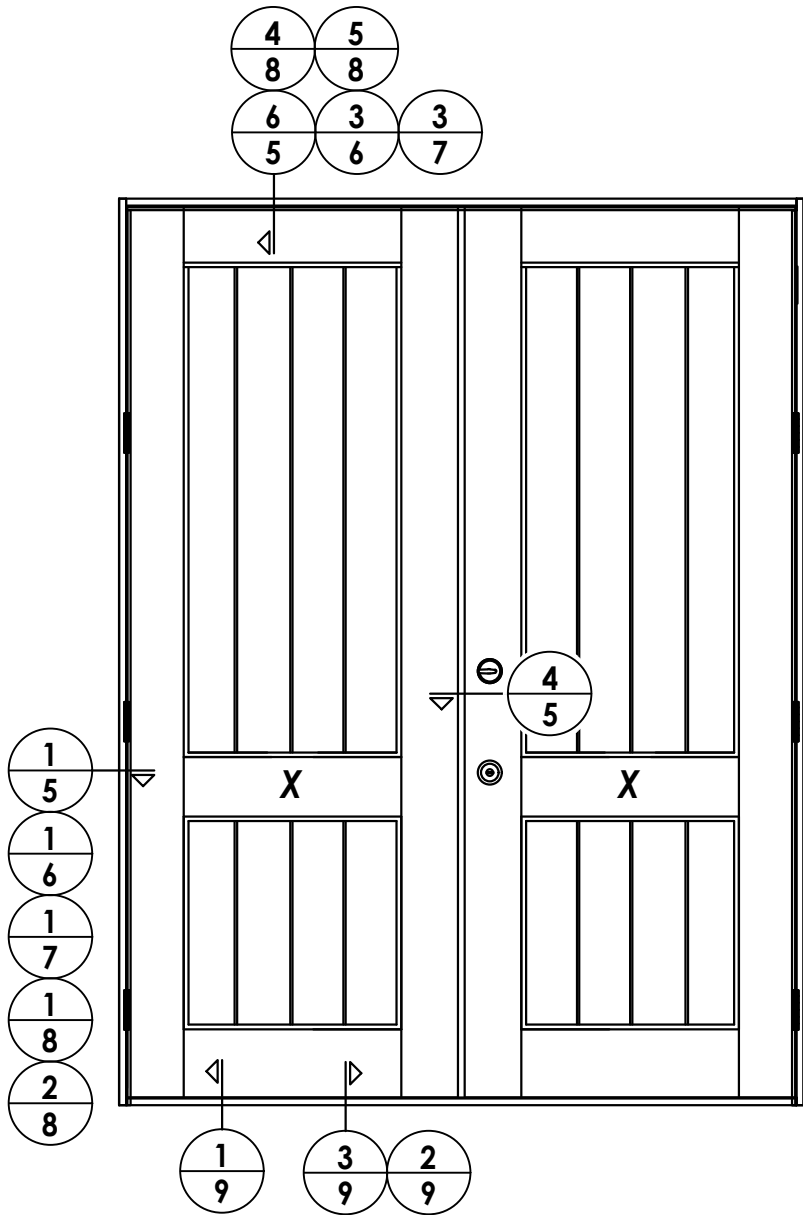

ELEVATION (XX)

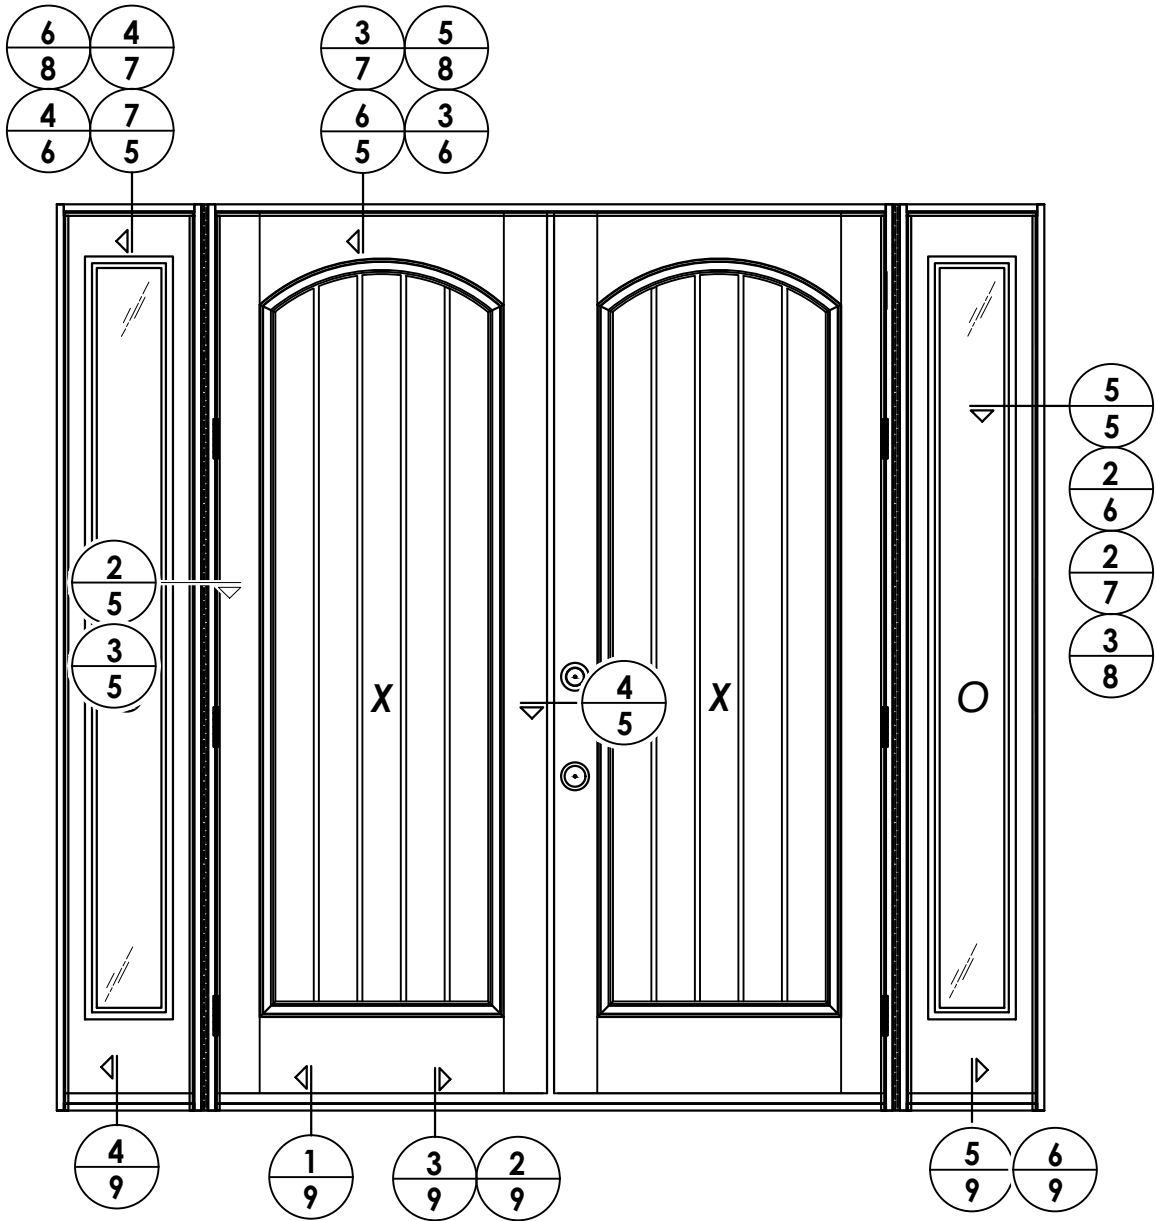

ELEVATION (OXXO)

NO.	DATE	REVISIONS
5	8/14/23	UPDATE TO 8TH ED. (2023) FBC
4	8/16/22	REVISE DOOR PANEL/WIND ZONE
3	7/23/20	UPDATE TO 7TH ED (2020) FBC
2	7/24/17	UPDATE TO 6TH ED. (2017) FBC
1	04/14/15	UPDATE TO 5TH ED. (2014) FBC
NO.	DATE	REVISIONS

DATE: 02/15/12

SCALE: N.T.S.

DWG. BY: JK

CHK. BY: LFS

DRAWING NO.:
FL-15209.5


SHEET 4 OF 12

PRODUCT:	PART OR ASSEMBLY:
PLASTPRO INC. FIBERGLASS DOOR	ELEVATIONS

Documents Prepared By:
Lyndon F. Schmidt
P.E. No. 43409


RW BUILDING CONSULTANTS, INC.
P.O. Box 230, Valrico, FL 33595
Phone No.: 813.659.9197
FBPE Registry No. 9813

Z:\2023 FBC Drawings\Plastpro\FL-15209 R7\FL-15209.3-5.dwg

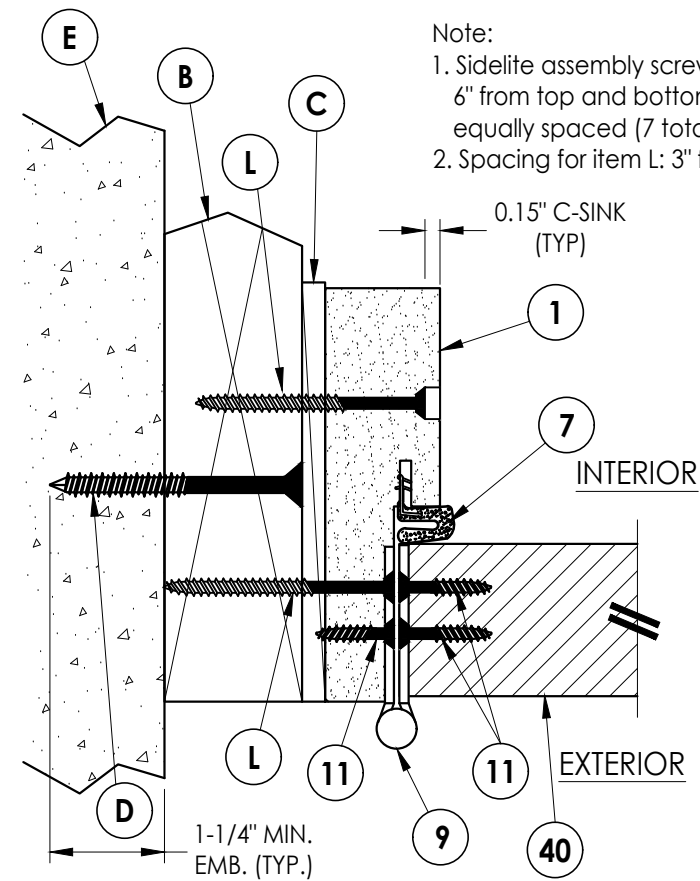


- Note:
1. Sidelite assembly screws located 6" from top and bottom then 5 more equally spaced (7 total).
 2. Spacing for item L: 3" from each end.


1
5 **HORIZONTAL CROSS SECTION**
Outswing shown - Inswing also approved

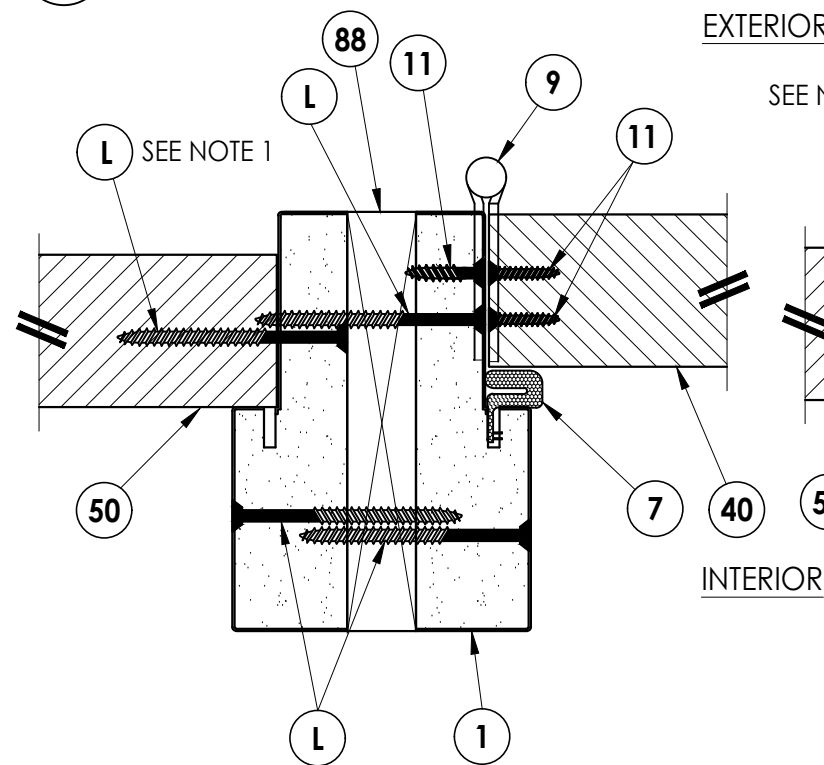


2
5 **HORIZONTAL CROSS SECTION**
Outswing shown - Inswing also approved
Shown with 1X reinforcement

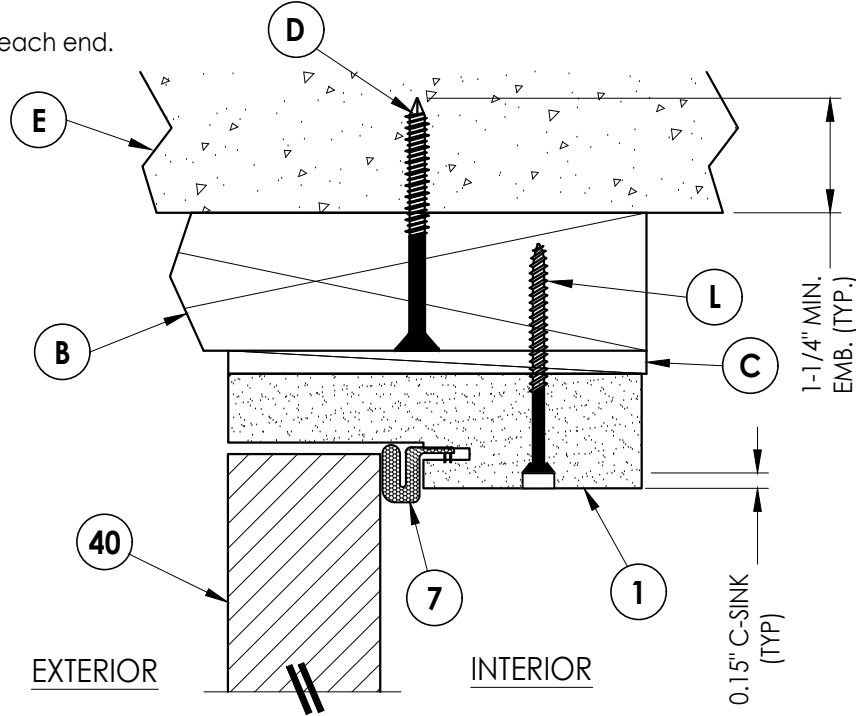


6
5 **VERTICAL CROSS SECTION**
Outswing shown (Inswing similar)

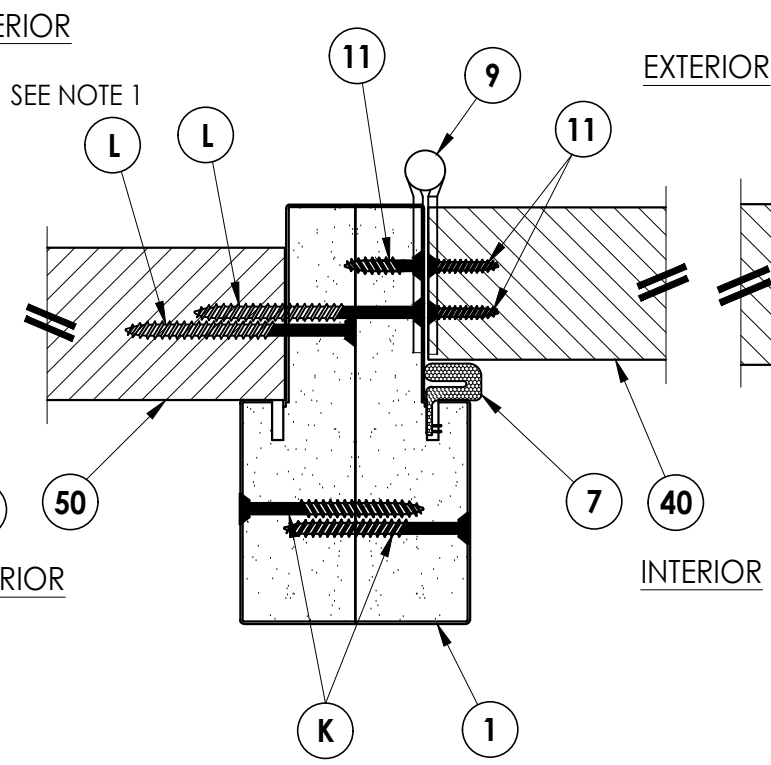


3
5 **HORIZONTAL CROSS SECTION**
Outswing shown - Inswing also approved
Shown with back-to-back jambs

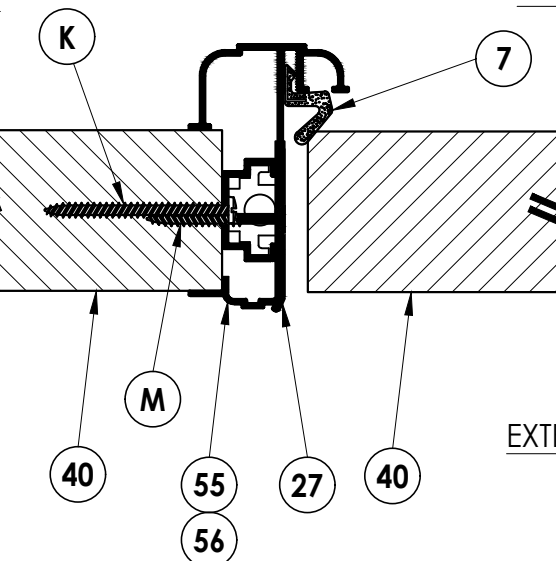

4
5 **HORIZONTAL CROSS SECTION**
Outswing shown - Inswing also approved

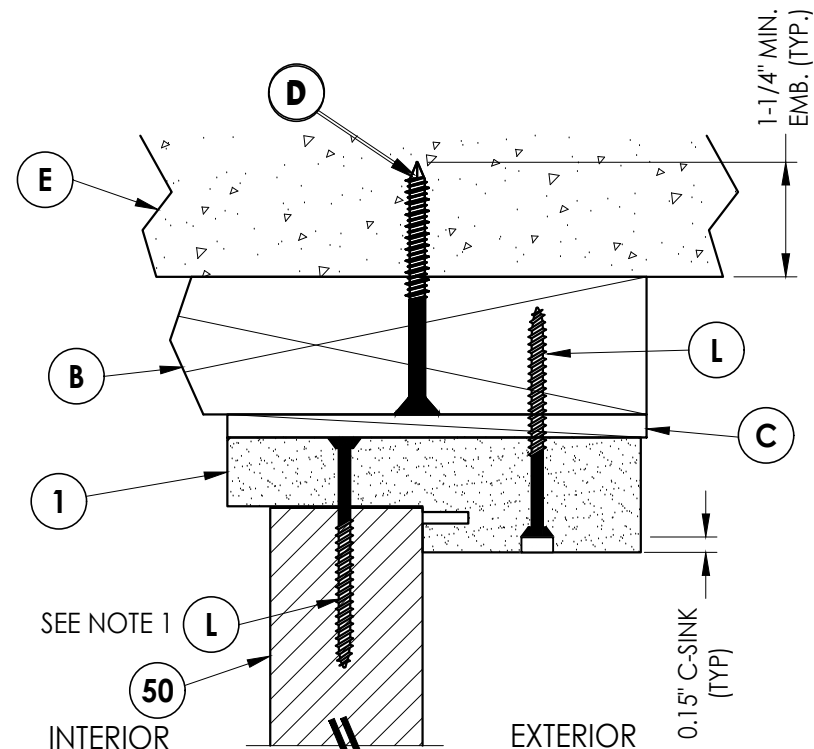

7
5 **VERTICAL CROSS SECTION**
Outswing shown (Inswing similar)

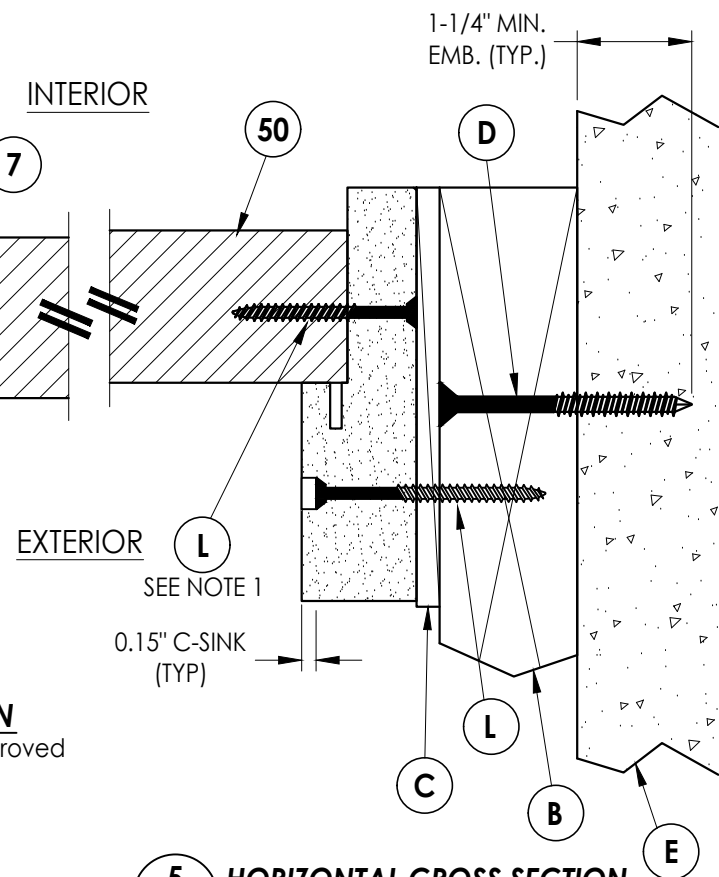

5
5 **HORIZONTAL CROSS SECTION**
Outswing shown (Inswing similar)

Documents Prepared By:
Lyndon F. Schmidt
P.E. No. 43409

PRODUCT: PLASTPRO INC.
FIBERGLASS DOOR

RW BUILDING CONSULTANTS, INC.
P.O. Box 230, Valrico, FL 33595
Phone No.: 813.659.9197
FBPE Registry No. 9813


PART OR ASSEMBLY:
HORIZONTAL
CROSS SECTIONS

NO.	DATE	REVISIONS				
		BY	CHK	DATE	DESCRIPTION	
5	8/14/23	LFS	FBC	UPDATE TO 8TH ED. (2023)		
4	8/16/22	LFS	FBC	REVISE DOOR PANEL/WIND ZONE		
3	7/23/20	LFS	FBC	UPDATE TO 7TH ED. (2020)		
2	7/24/17	JK	FBC	UPDATE TO 6TH ED. (2017)		
1	04/14/15	JK	FBC	UPDATE TO 5TH ED. (2014)		


DATE: 02/15/12
SCALE: N.T.S.
DWG. BY: JK
CHK. BY: LFS
DRAWING NO.: FL-15209.5
SHEET 5 OF 12

Z:\2023 FBC Drawings\Plastpro\FL-15209 R7\FL-15209.3-5.dwg


- Note:
1. Sidelite assembly screws located 6" from top and bottom then 5 more equally spaced (7 total).
 2. Spacing for item L: 3" from each end.

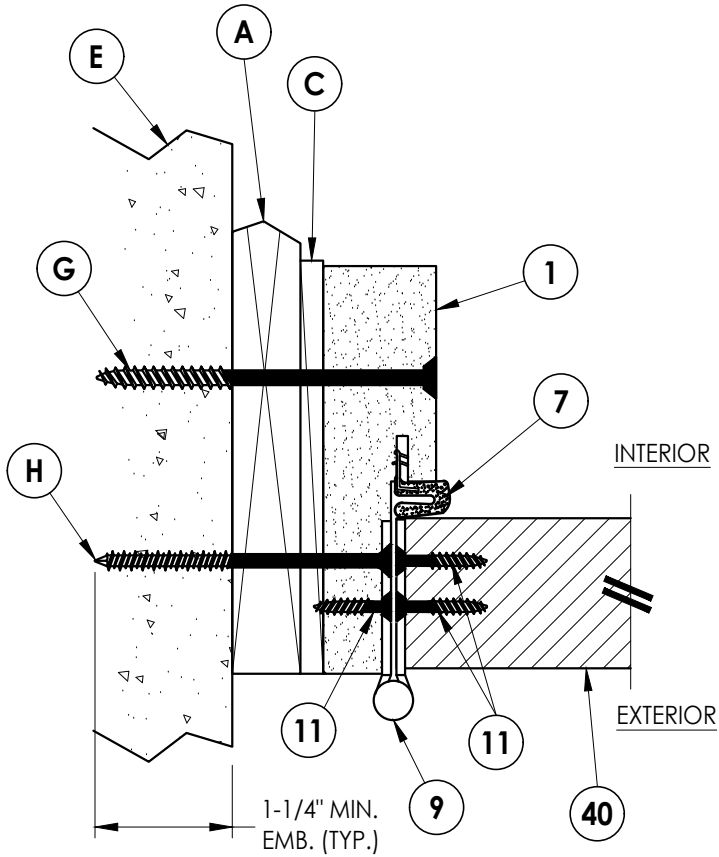


1
6 **HORIZONTAL CROSS SECTION**
Shown w/ 1X sub-buck
Outswing shown (Inswing similar)

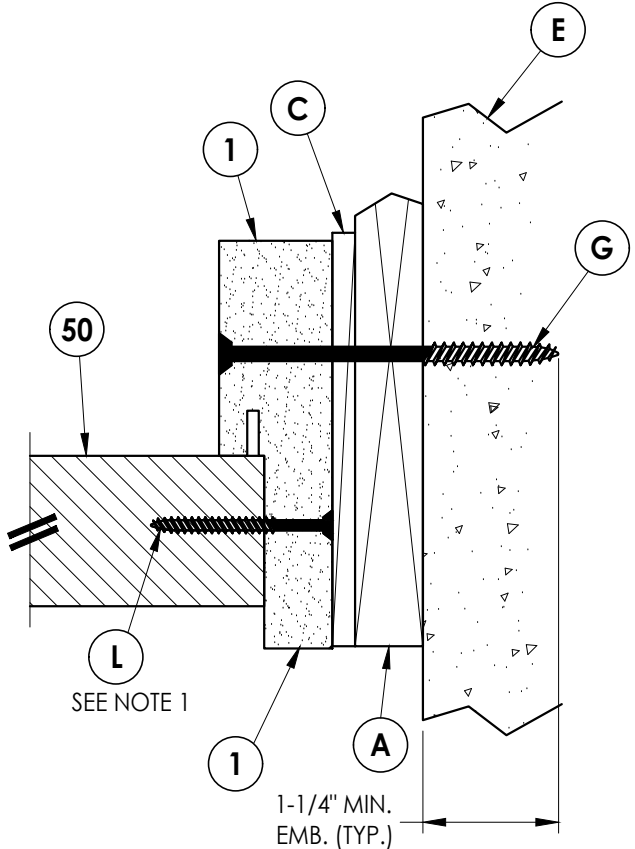

2
6 **HORIZONTAL CROSS SECTION**
Shown w/ 1X sub-buck
Outswing shown (Inswing similar)

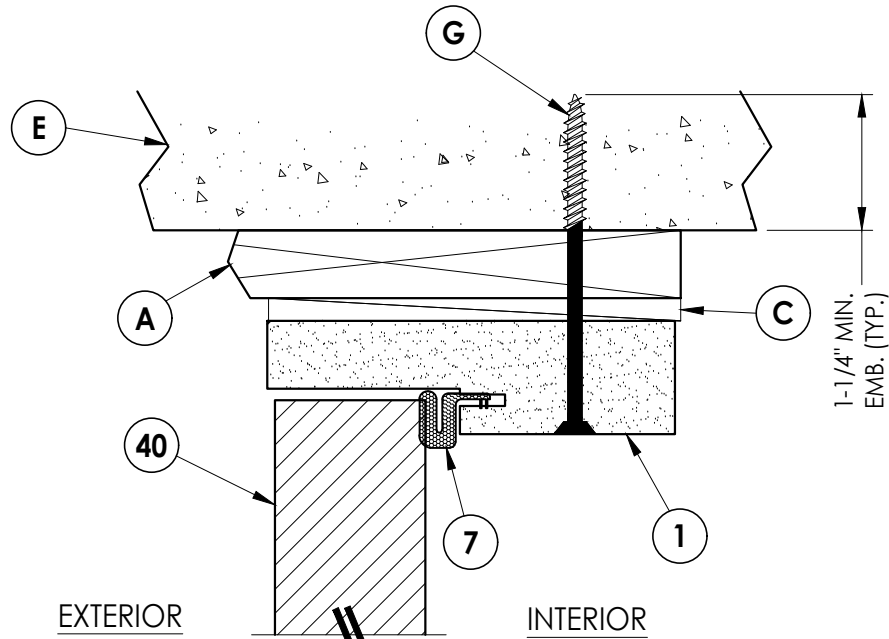

3
6 **VERTICAL CROSS SECTION**
Shown w/ 1X sub-buck
Outswing shown (Inswing similar)

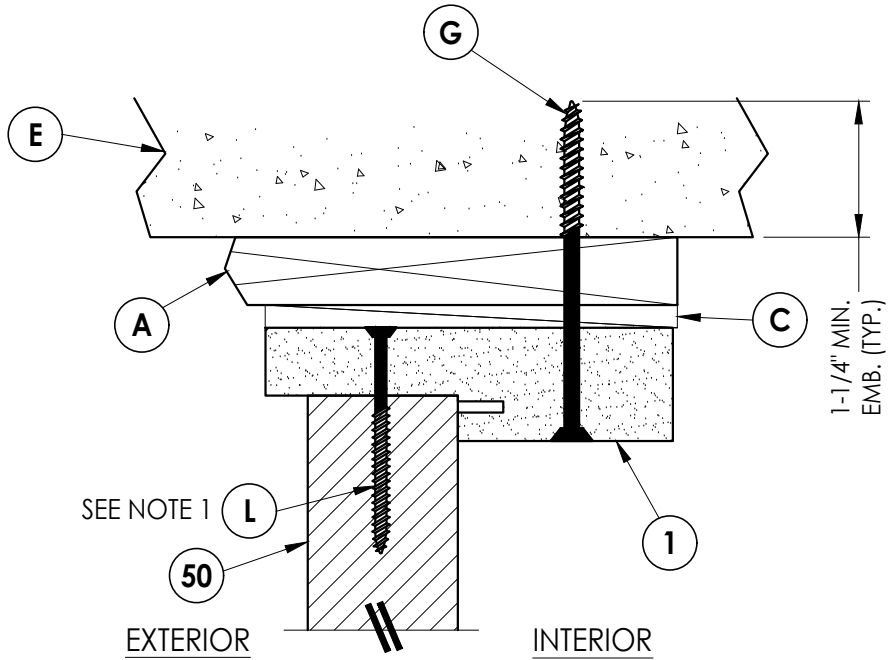


4
6 **VERTICAL CROSS SECTION**
Shown w/ 1X sub-buck
Outswing shown (Inswing similar)


Documents Prepared By: Lyndon F. Schmidt P.E. No. 43409		BUILDING CONSULTANTS, INC. P.O. Box 230, Valrico, FL 33595 Phone No.: 813.659.9197 FBPE Registry No. 9813	
PRODUCT: PLASTPRO INC. FIBERGLASS DOOR		PART OR ASSEMBLY: HORIZONTAL & VERTICAL CROSS SECTIONS (1X BUCK)	
5	8/14/23	UPDATE TO 8TH ED. (2023) FBC	LFS
4	8/16/22	REVISE DOOR PANEL/WIND ZONE	LFS
3	7/23/20	UPDATE TO 7TH ED (2020) FBC	LFS
2	7/24/17	UPDATE TO 6TH ED. (2017) FBC	JK
1	04/14/15	UPDATE TO 5TH ED. (2014) FBC	JK
NO.	DATE	REVISIONS	
DATE: 02/15/12			
SCALE: N.T.S.			
DWG. BY: JK			
CHK. BY: LFS			
DRAWING NO.: FL-15209.5			
SHEET 6 OF 12			

Z:\2023 FBC Drawings\Plastpro\FL-15209 R7\FL-15209.3-5.dwg


- Note:
1. Sidelite assembly screws located 6" from top and bottom then 5 more equally spaced (7 total).
 2. Spacing for item L: 3" from each end.

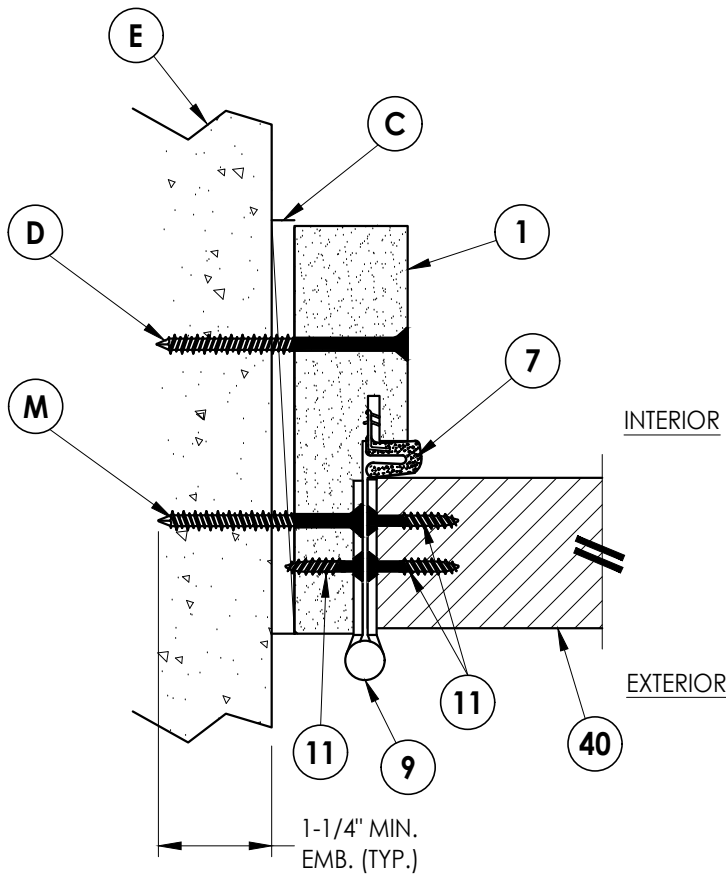


1
7 **HORIZONTAL CROSS SECTION**
Shown Direct to Masonry
Outswing shown (Inswing similar)

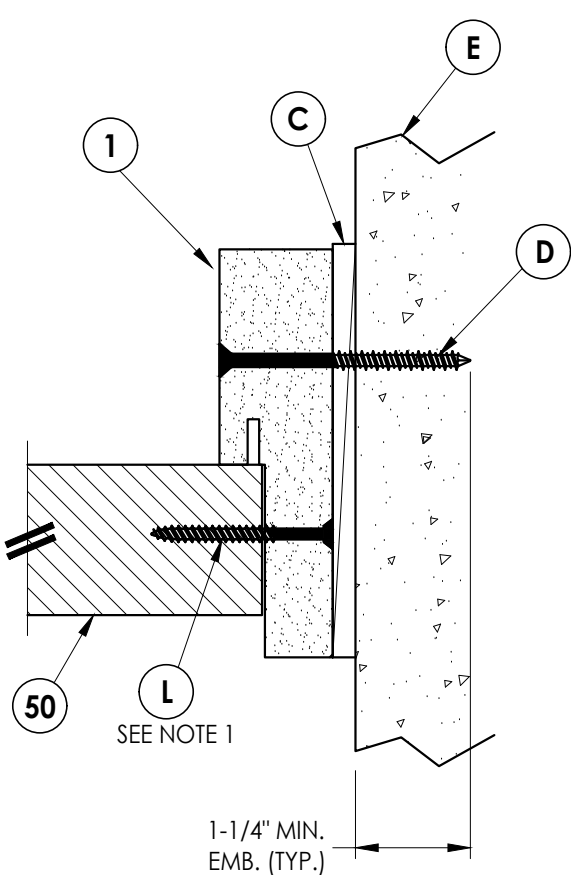

2
7 **HORIZONTAL CROSS SECTION**
Shown Direct to Masonry
Outswing shown (Inswing similar)

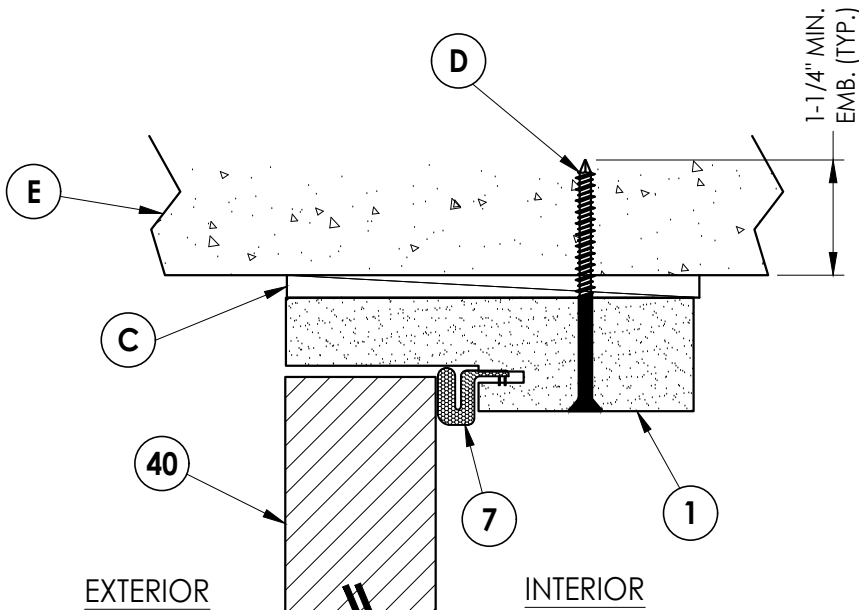


3
7 **VERTICAL CROSS SECTION**
Shown Direct to Masonry
Outswing shown (Inswing similar)

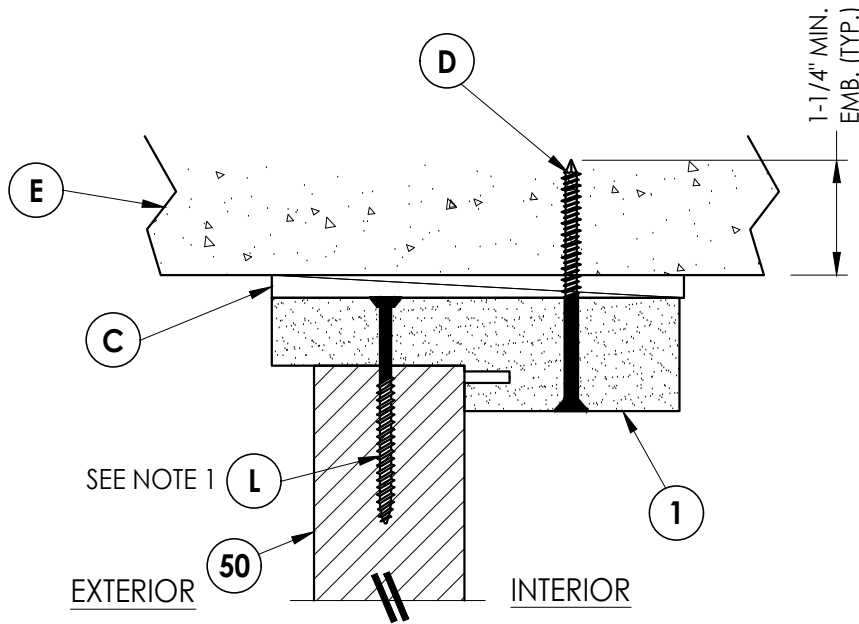


4
7 **VERTICAL CROSS SECTION**
Shown Direct to Masonry
Outswing shown (Inswing similar)


Documents Prepared By: Lyndon F. Schmidt P.E. No. 43409				BUILDING CONSULTANTS, INC. P.O. Box 230, Valrico, FL 33595 Phone No.: 813.659.9197 FBPE Registry No. 9813			
PRODUCT: PLASTPRO INC. FIBERGLASS DOOR				PART OR ASSEMBLY: HORIZONTAL & VERTICAL CROSS SECTIONS (DIRECT TO MASONRY)			
5	8/14/23	UPDATE TO 8TH ED. (2023) FBC	LFS				
4	8/16/22	REVISE DOOR PANEL/WIND ZONE	LFS				
3	7/23/20	UPDATE TO 7TH ED (2020) FBC	LFS				
2	7/24/17	UPDATE TO 6TH ED. (2017) FBC	JK				
1	04/14/15	UPDATE TO 5TH ED. (2014) FBC	JK				
NO.	DATE		BY				
				REVISIONS			
DATE: 02/15/12							
SCALE: N.T.S.							
DWG. BY: JK							
CHK. BY: LFS							
DRAWING NO.: FL-15209.5							
SHEET 7 OF 12							

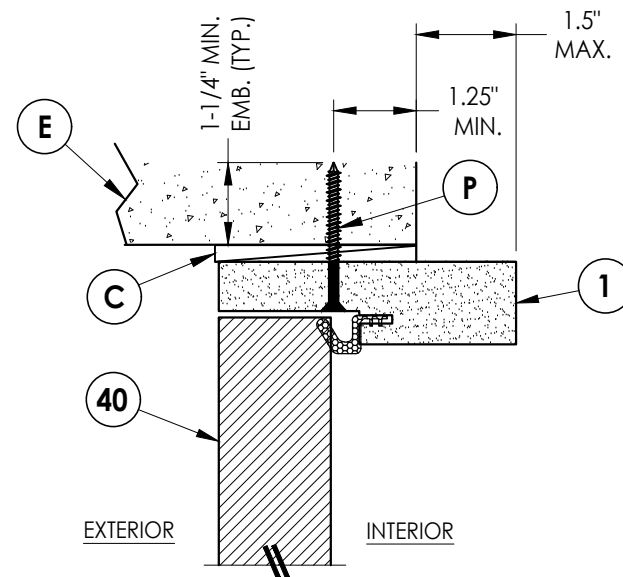

4 **VERTICAL CROSS SECTION**
8 Shown Direct to Masonry
 Outswing only w/ 4-9/16" jamb
 Double Door Only (N/A w/ Sidelites)

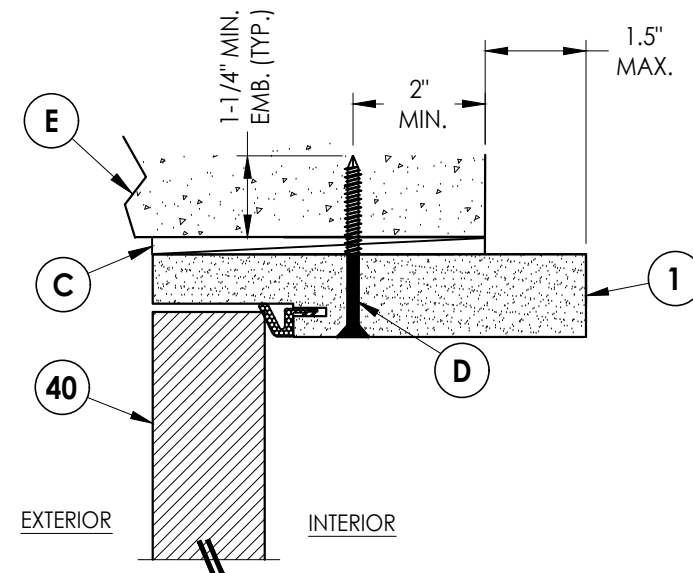


5 **VERTICAL CROSS SECTION**
8 Shown Direct to Masonry
 Outswing only w/ 6-9/16" jamb

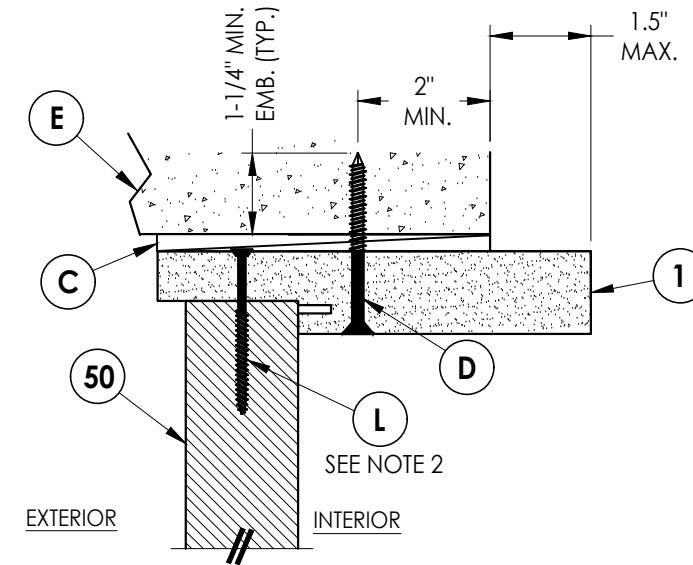

6 VERTICAL CROSS SECTION
8 Shown Direct to Masonry
Outswing only w/ 6-9/16" jamb


Notes:

1. Spacing for item L: 6" from ends and 5 more equally spaced along sidelite (7 total).
2. Spacing for item L: 3" from each end.

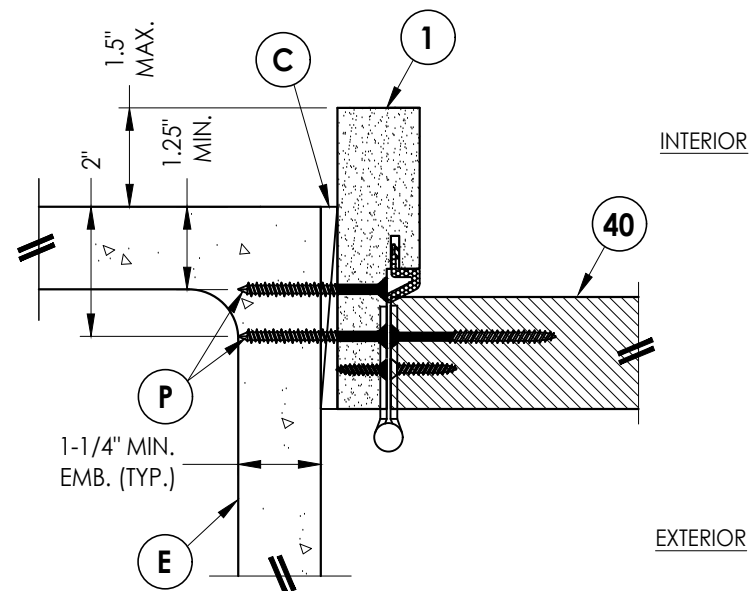


1 8 **HORIZONTAL CROSS SECTION**

Shown Direct to Masonry
Outswing only w/ 4-9/16" jamb
Double Door Only (N/A w/ Sidelites)

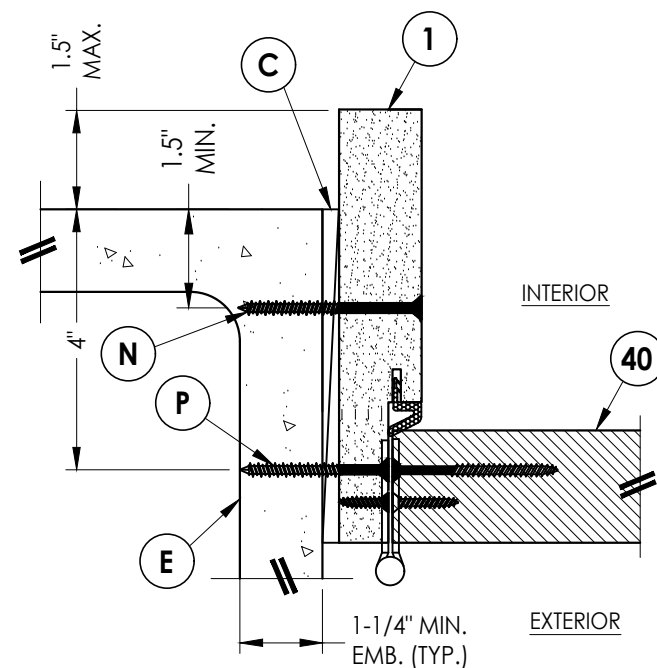




2 **HORIZONTAL CROSS SECTION**
8 Shown Direct to Masonry
 Outswing only w/ 6-9/16" jamb

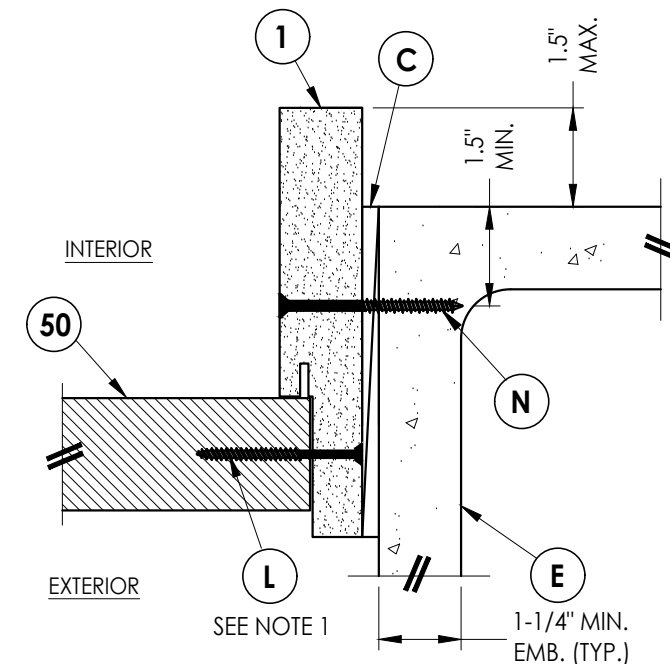




3 **HORIZONTAL CROSS SECTION**
8 Shown Direct to Masonry
Outswing only w/ 6-9/16" jamb

DATE: 02/15/12		PRODUCT:		PLASTPRO INC. FIBERGLASS DOOR
SCALE: N.T.S.				
DWG. BY: JK				
CHK. BY: LFS				
DRAWING NO.: FL-15209.5				
SHEET 8 OF 12				PART OR ASSEMBLY: HORIZONTAL & VERTICAL SECTIONS (DIRECT TO MASONRY)
				REVISIONS

Z:\2023 FBC Drawings\Plastpro\FL-15209 R7\FL-15209.3-5.dwg

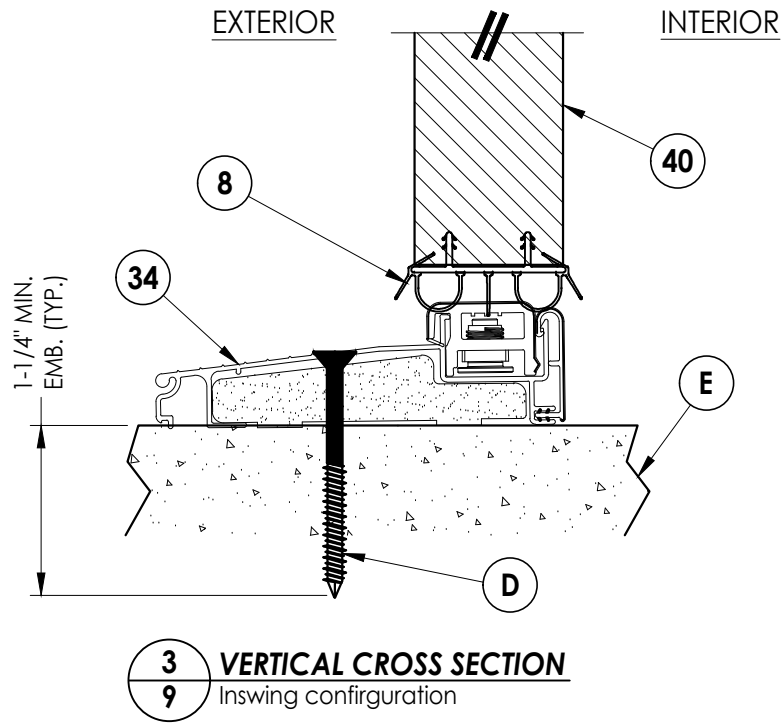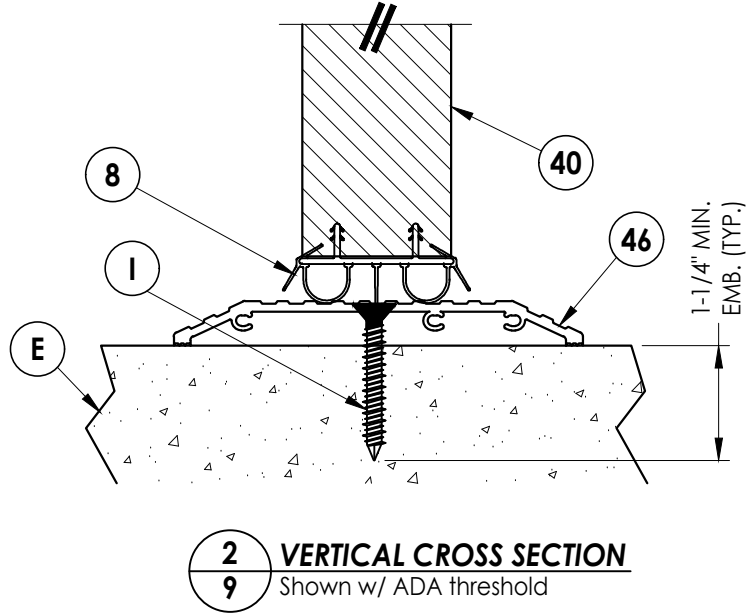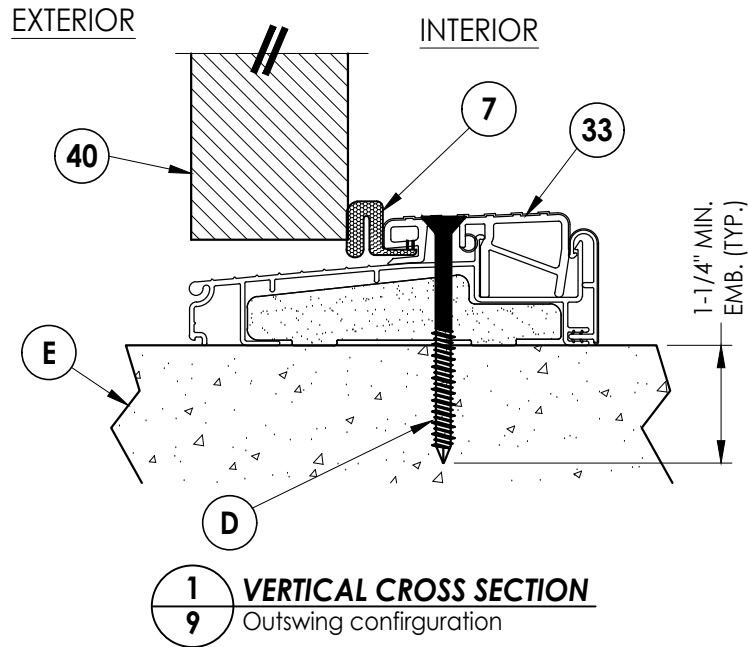

NOTE
1. Spacing for item L: 3" from each end.

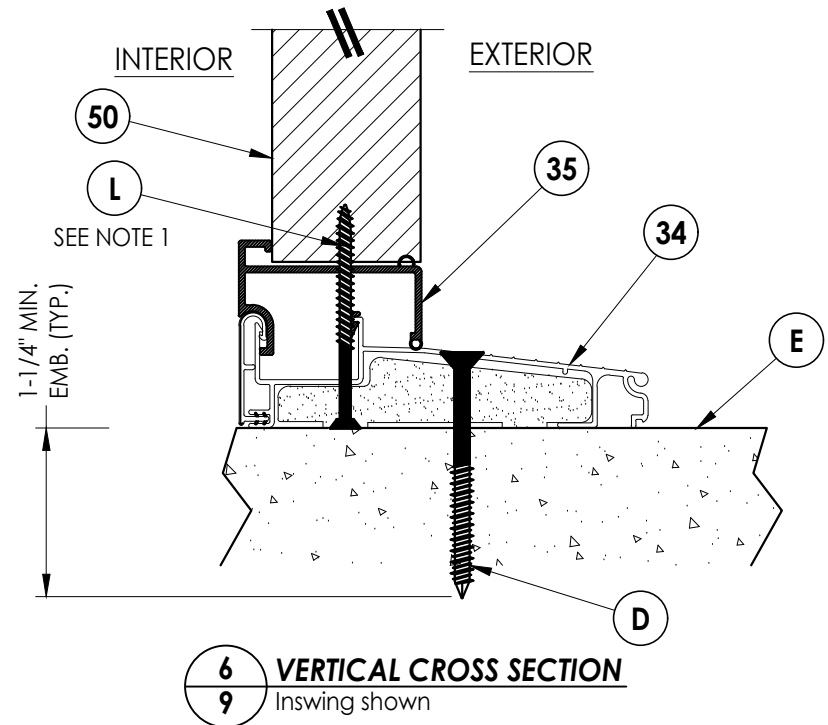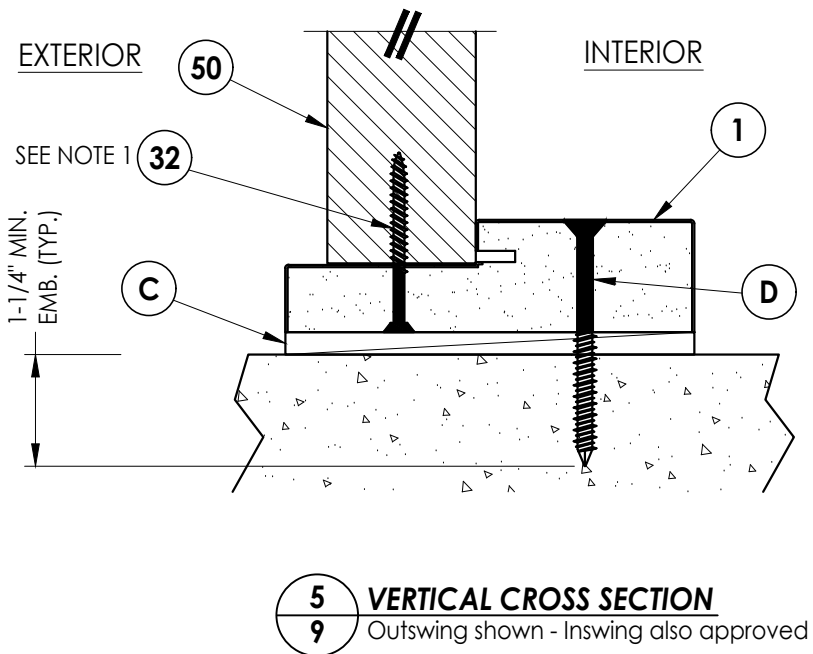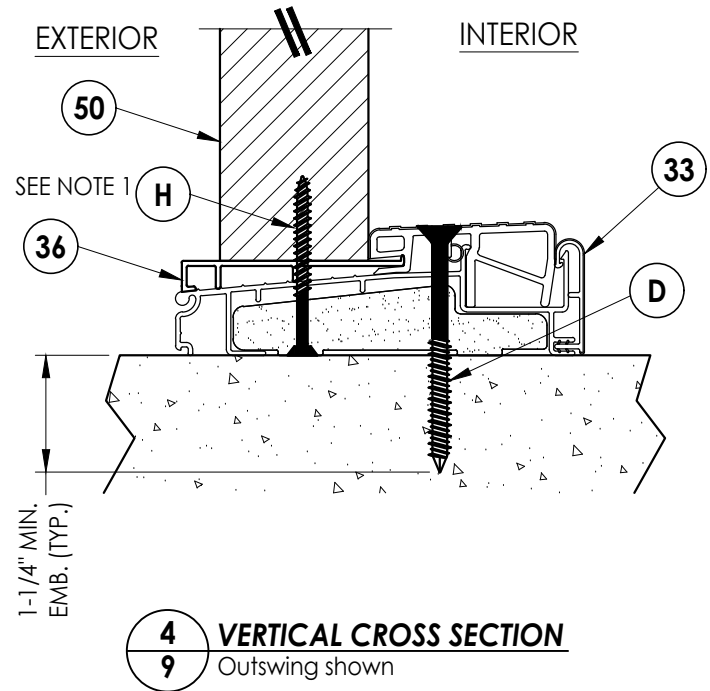

Documents Prepared By:
Lyndon F. Schmidt
P.E. No. 43409

BUILDING CONSULTANTS, INC.
P.O. Box 230, Valrico, FL 33595
Phone No.: 813.659.9197
FBPE Registry No. 9813

PRODUCT:
PLASTPRO INC.
FIBERGLASS DOOR

PART OR ASSEMBLY:
VERTICAL
CROSS SECTIONS

NO.	DATE	REVISIONS
5	8/14/23	UPDATE TO 8TH ED. (2023) FBC
4	8/16/22	REVISE DOOR PANEL/WIND ZONE
3	7/23/20	UPDATE TO 7TH ED (2020) FBC
2	7/24/17	UPDATE TO 6TH ED. (2017) FBC
1	04/14/15	UPDATE TO 5TH ED. (2014) FBC
NO.	DATE	BY

DATE: 02/15/12

SCALE: N.T.S.


DWG. BY: JK

CHK. BY: LFS


DRAWING NO.:
FL-15209.5

SHEET 9 OF 12

Z:\2023 FBC Drawings\Plastpro\FL-15209 R7\FL-15209.3-5.dwg

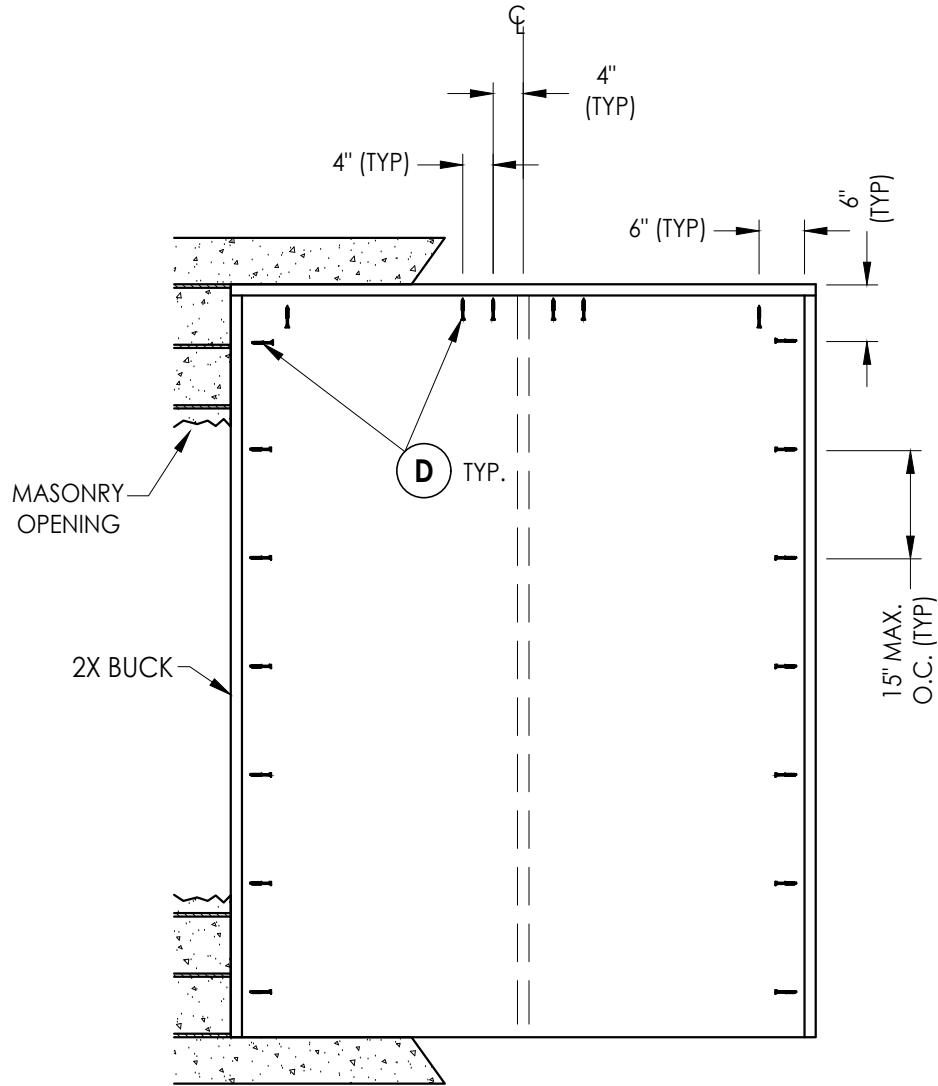

BUCK ANCHORING
XX

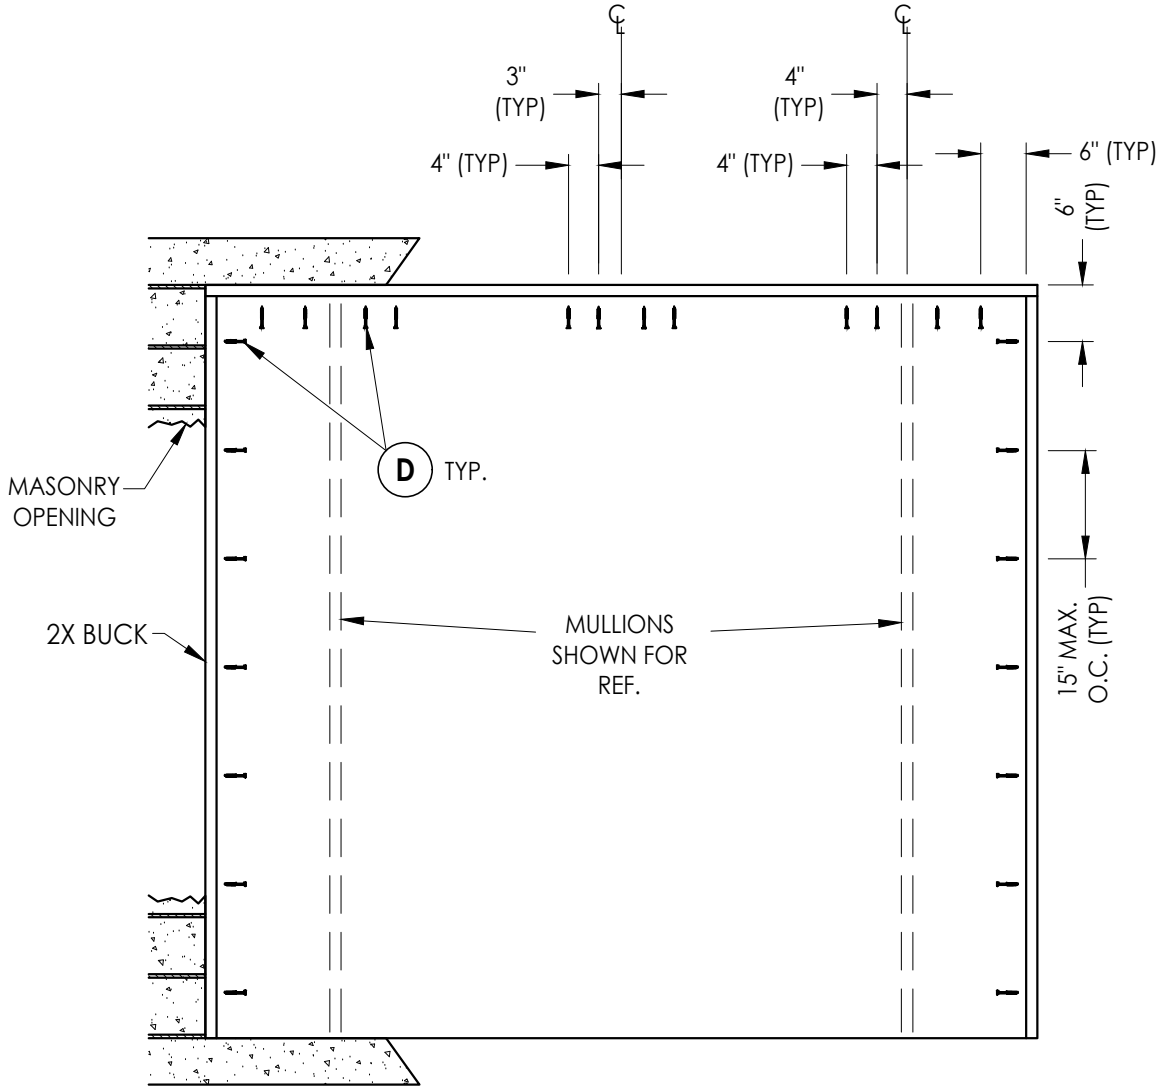

BUCK ANCHORING
OXXO

CONCRETE ANCHOR NOTES:

- Concrete anchor locations at the corners may be adjusted to maintain the min. edge distance to mortar joints.
- Concrete anchor locations noted as "MAX. ON CENTER" must be adjusted to maintain the min. edge distance to mortar joints, additional concrete anchors may be required to ensure the "MAX. ON CENTER" dimension are not exceeded.
- Concrete anchor table:

ANCHOR TYPE	ANCHOR SIZE	MIN. EMBEDMENT	MIN. CLEARANCE TO MASONRY EDGE	MIN. CLEARANCE TO ADJACENT ANCHOR
ITW TAPCON®	1/4"	1-1/4"	2"	4"
DeWALT ULTRACON®	1/4"	1-1/4"	1"	4"

Documents Prepared By:
Lyndon F. Schmidt
P.E. No. 43409

PRODUCT:
PLASTPRO INC.
FIBERGLASS DOOR



PART OR ASSEMBLY:
BUCK ANCHORING

NO.	DATE	REVISIONS
5	8/14/23	UPDATE TO 8TH ED. (2023) FBC
4	8/16/22	REVISE DOOR PANEL/WIND ZONE
3	7/23/20	UPDATE TO 7TH ED (2020) FBC
2	7/24/17	UPDATE TO 6TH ED. (2017) FBC
1	04/14/15	UPDATE TO 5TH ED. (2014) FBC
NO.	DATE	BY

DATE: 02/15/12
SCALE: N.T.S.
DWG. BY: JK
CHK. BY: LFS
DRAWING NO.: FL-15209.5
SHEET 10 OF 12

RW BUILDING CONSULTANTS, INC.
P.O. Box 230, Valrico, FL 33595
Phone No.: 813.659.9197
FBPE Registry No. 9813

Z:\2023 FBC Drawings\Plastpro\FL-15209 R7\FL-15209.3-5.dwg

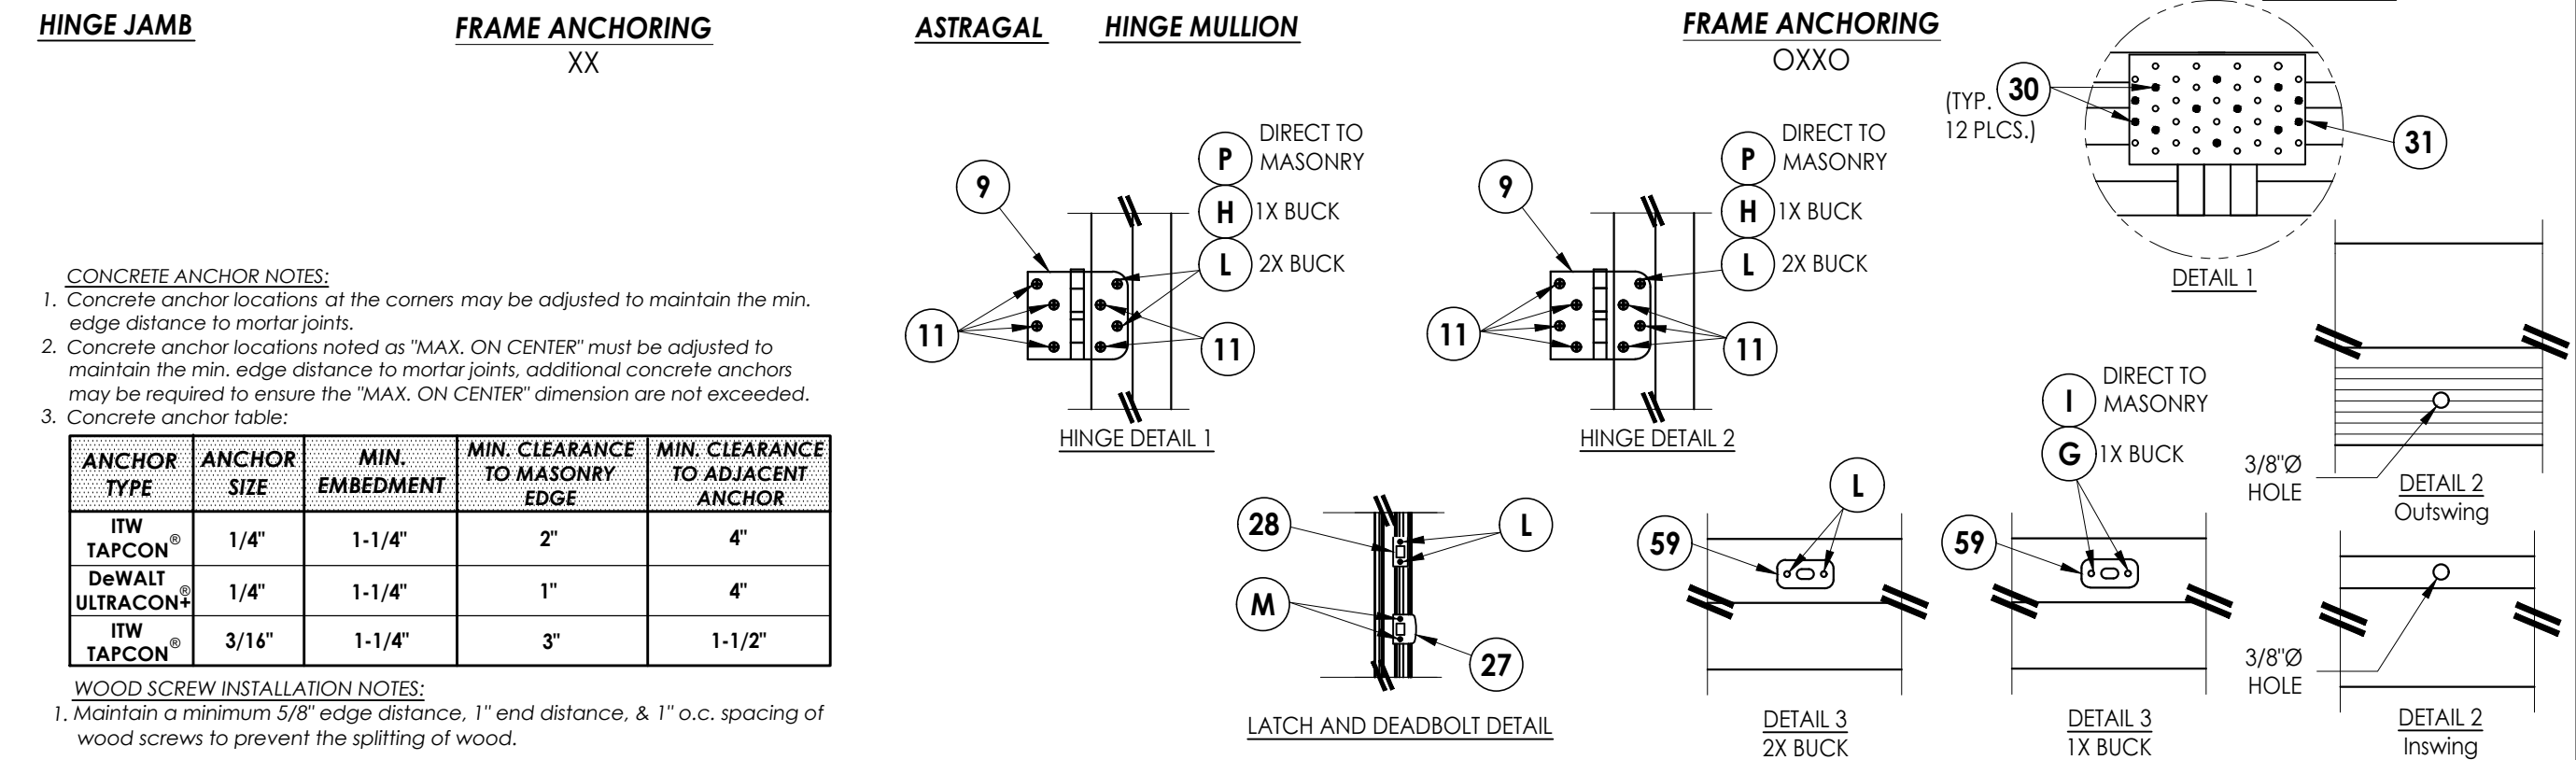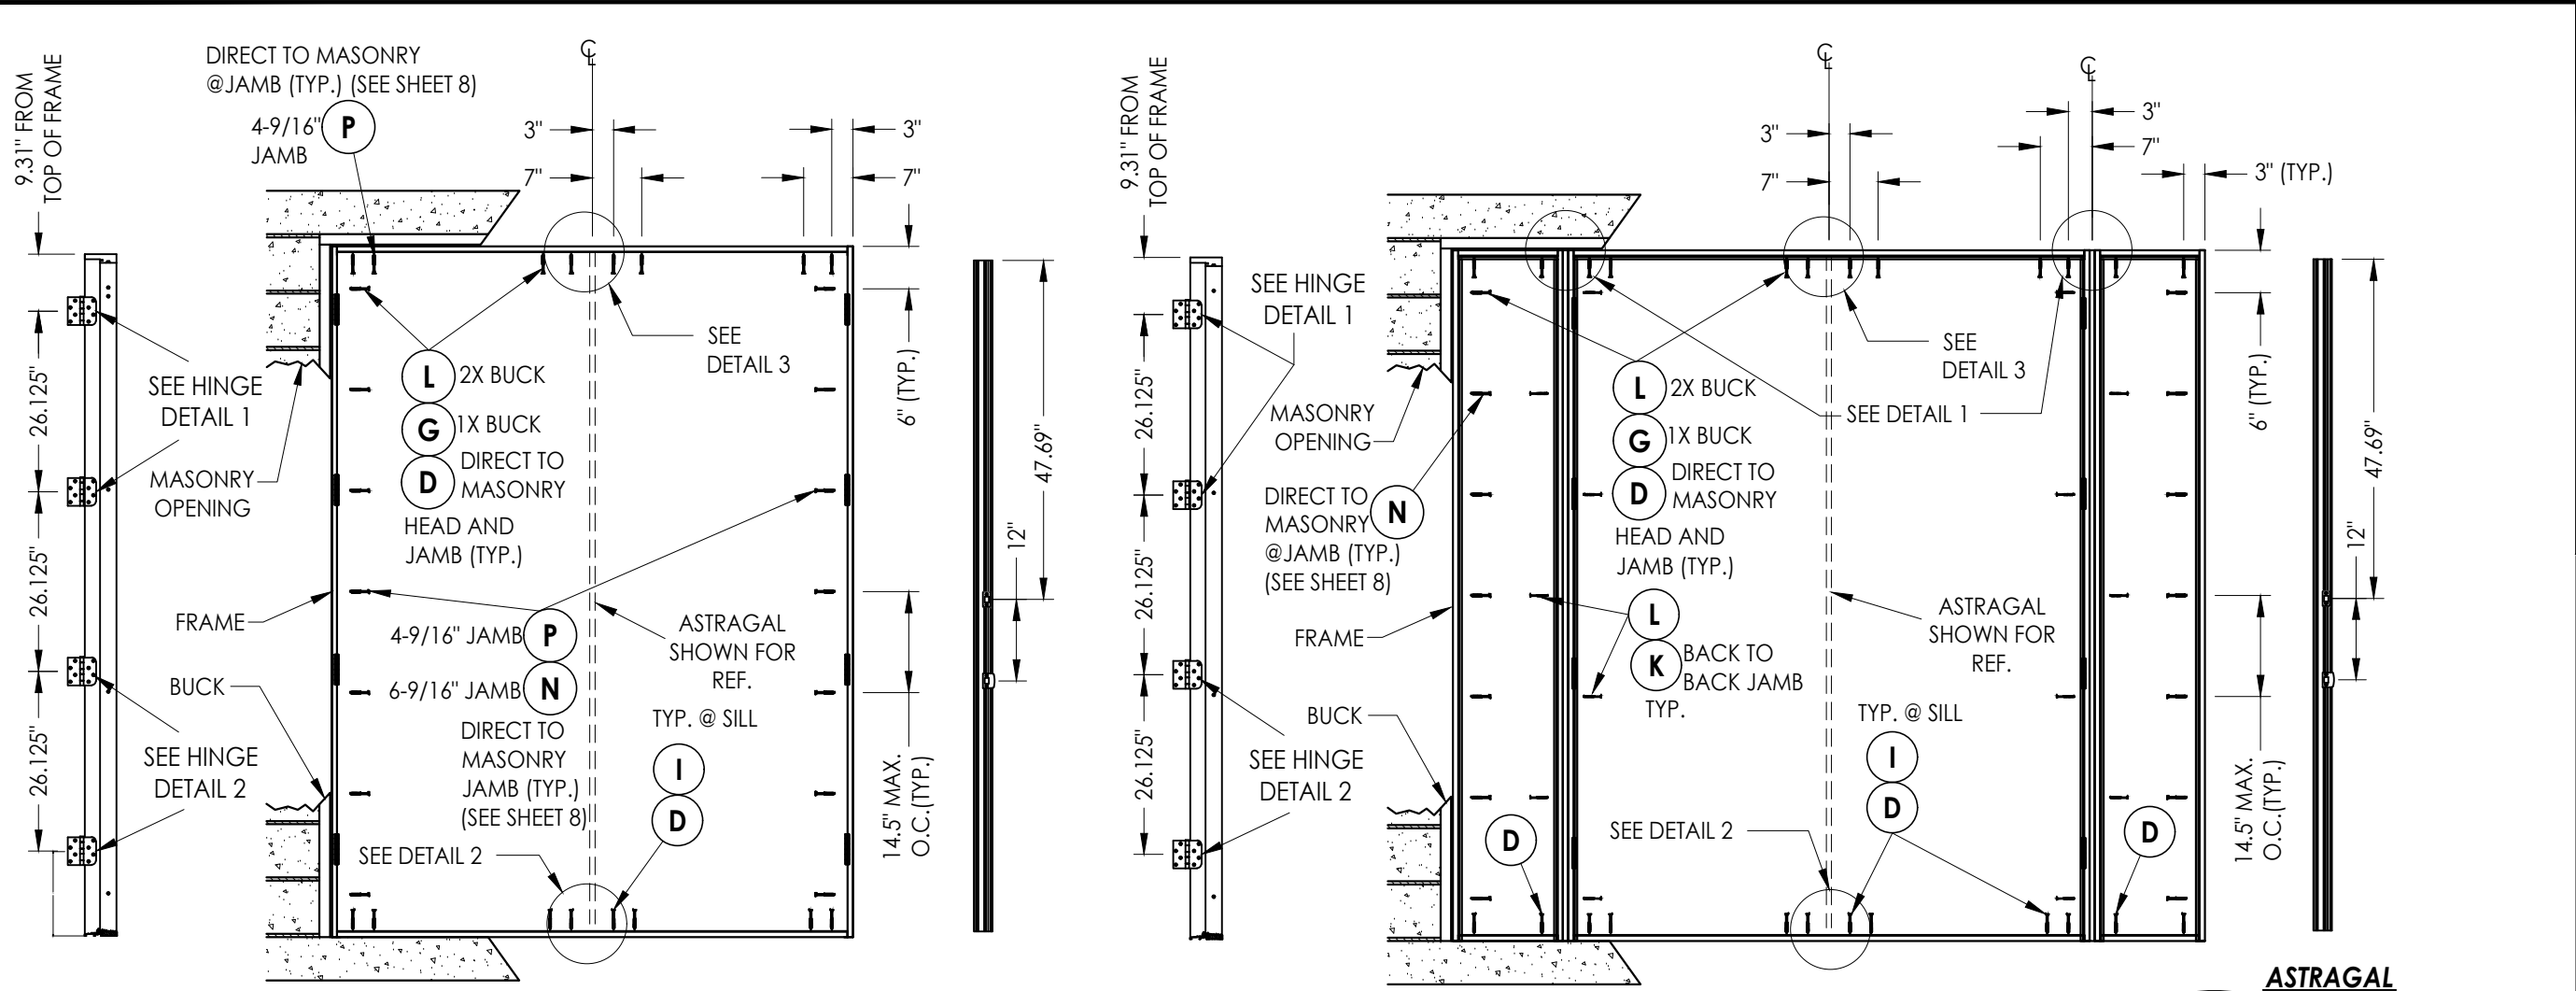

- CONCRETE ANCHOR NOTES:**
- Concrete anchor locations at the corners may be adjusted to maintain the min. edge distance to mortar joints.
 - Concrete anchor locations noted as "MAX. ON CENTER" must be adjusted to maintain the min. edge distance to mortar joints, additional concrete anchors may be required to ensure the "MAX. ON CENTER" dimension are not exceeded.
 - Concrete anchor table:
- | ANCHOR TYPE | ANCHOR SIZE | MIN. EMBEDMENT | MIN. CLEARANCE TO MASONRY EDGE | MIN. CLEARANCE TO ADJACENT ANCHOR |
|------------------|-------------|----------------|--------------------------------|-----------------------------------|
| ITW TAPCON® | 1/4" | 1-1/4" | 2" | 4" |
| DeWALT ULTRACON® | 1/4" | 1-1/4" | 1" | 4" |
| ITW TAPCON® | 3/16" | 1-1/4" | 3" | 1-1/2" |
- WOOD SCREW INSTALLATION NOTES:**
- Maintain a minimum 5/8" edge distance, 1" end distance, & 1" o.c. spacing of wood screws to prevent the splitting of wood.

Documents Prepared By:
Lyndon F. Schmidt
P.E. No. 43409

PRODUCT:
PLASTPRO INC.
FIBERGLASS DOOR

PART OR ASSEMBLY:
FRAME ANCHORING

	LFS	FBC	
5	8/14/23	UPDATE TO 8TH ED. (2023)	FBC
4	8/16/22	REVISE DOOR PANEL/WIND ZONE	LFS
3	7/23/20	UPDATE TO 7TH ED (2020)	FBC
2	7/24/17	UPDATE TO 6TH ED. (2017)	FBC
1	04/14/15	UPDATE TO 5TH ED. (2014)	FBC
NO.	DATE		BY

REVISIONS

DATE: 02/15/12

SCALE: N.T.S.

DWG. BY: JK

CHK. BY: LFS


DRAWING NO.: FL-15209.5

SHEET 11 OF 12


Building Consultants, Inc.
P.O. Box 230, Valrico, FL 33595
Phone No.: 813.659.9197
FBPE Registry No. 9813

Z:\2023 FBC Drawings\Plastpro\FL-15209 R7\FL-15209.3-5.dwg


BILL OF MATERIALS		
ITEM #	DESCRIPTION	MATERIAL
A	1X BUCK SG >= 0.55	WOOD
B	2X BUCK SG >= 0.55	WOOD
C	1/4" MAX. SHIM SPACE	-
D	1/4" X 2-3/4" DeWALT OR ITW CONCRETE SCREW	STEEL
E	MASONRY - 3,000 PSI MIN. CONCRETE CONFORMING TO ACI 301 OR HOLLOW BLOCK CONFORMING TO ASTM C90	CONCRETE
G	1/4" x 3-1/4" PFH DeWALT OR ITW CONCRETE SCREW	STEEL
H	3/16" x 3-1/4" PFH ITW CONCRETE SCREW	STEEL
I	1/4" X 2-1/4" PFH DeWALT OR ITW CONCRETE SCREW	STEEL
K	#10 X 2" PFH WOOD SCREW	STEEL
L	#10 X 2-1/2" PFH WOOD SCREW (1.15" MIN. EMBEDMENT)	STEEL
M	#8 X 1-1/2" PFH WOOD SCREW	STEEL
N	3/16" X 2-3/4" ITW CONCRETE SCREW	STEEL
P	3/16" X 2-1/4" ITW CONCRETE SCREW	STEEL
1	POLY FIBER JAMB	POLY FIBER
7	WEATHERSTRIP	FOAM
8	DOOR BOTTOM SWEEP	VINYL
9	4" X 4" BUTT HINGE	STEEL
11	#9 X 3/4" PFH WOOD SCREW	STEEL
27	LATCH STRIKE PLATE	STEEL
28	DEADBOLT STRIKE PLATE	STEEL
30	#6 X 3/4" PFH WOOD SCREW	STEEL
31	TIE PLATE (7" X 3.125" X 0.09" THICK)	STEEL
33	OUTSWING THRESHOLD	ALUM / COMP
34	INSWING ADJUSTABLE THRESHOLD	ALUM / COMP
35	INSWING SIDELITE ADAPTER	PVC
36	OUTSWING SIDELITE ADAPTER	PVC
40	DOOR PANEL - SEE DOOR PANEL DETAIL SHEET FOR CONSTRUCTION DETAILS	-
46	ADA THRESHOLD	ALUM
50	SIDELITE PANEL - SEE SIDELITE PANEL DETAIL SHEET FOR CONSTRUCTION DETAILS	-
55	EXTRUDED ALUMINUM ASTRAGAL (DLP)	ALUM
56	EXTRUDED ALUMINUM ASTRAGAL (ENDURA)	ALUM
59	ASTRAGAL STRIKE PLATE	STEEL
88	1X REINFORCEMENT SG >= 0.55	WOOD

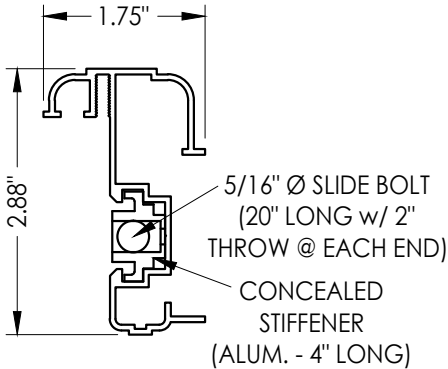


55 DLP ASTRAGAL

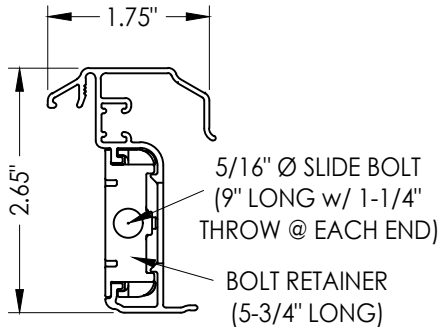


56 ENDURA ASTRAGAL
ULTIMATE HURRICANE

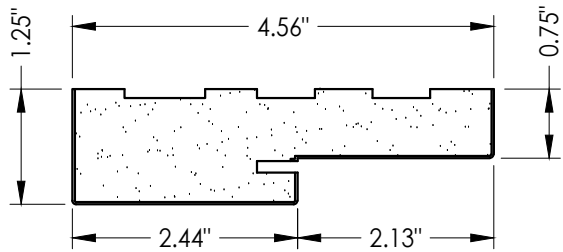


1 HEAD & SIDE
Poly fiber jamb

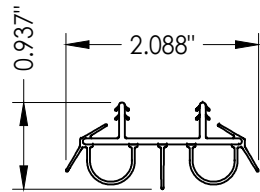


8 DOOR BOTTOM SWEEP

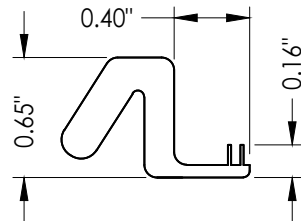


7 WEATHERSTRIP
Endura Force 5

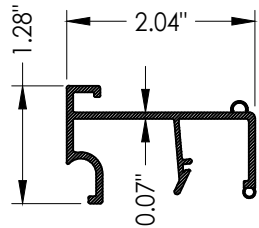


35 INSWING SIDELITE SPACER

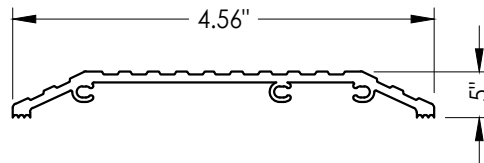


46 ADA THRESHOLD
DLP

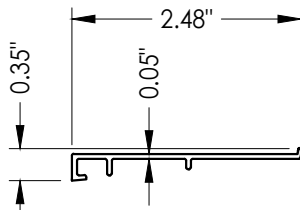

36 OUTSWING SIDELITE SPACER
Endura (Z-Series)

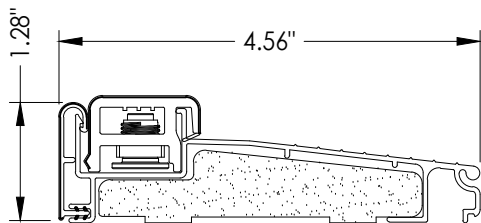

34 ADJUSTABLE INSWING THRESHOLD
Endura

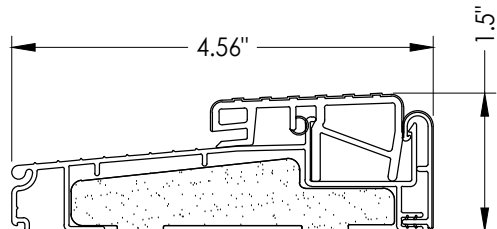

33 OUTSWING THRESHOLD
Endura (Z-Series)

Documents Prepared By:
Lyndon F. Schmidt
P.E. No. 43409

RW BUILDING CONSULTANTS, INC.
P.O. Box 230, Valrico, FL 33595
Phone No.: 813.659.9197
FBPE Registry No. 9813

PRODUCT:
PLASTPRO INC.
FIBERGLASS DOOR

PART OR ASSEMBLY:
BILL OF MATERIALS
AND COMPONENTS

NO.	DATE	REVISIONS
5	8/14/23	UPDATE TO 8TH ED. (2023) FBC
4	8/16/22	REVISE DOOR PANEL/WIND ZONE
3	7/23/20	UPDATE TO 7TH ED (2020) FBC
2	7/24/17	UPDATE TO 6TH ED. (2017) FBC
1	04/14/15	UPDATE TO 5TH ED. (2014) FBC

DATE: 02/15/12

SCALE: N.T.S.

DWG. BY: JK

CHK. BY: LFS

DRAWING NO.:
FL-15209.5

SHEET 12 OF 12