



5200 W. CENTURY BLVD.
LOS ANGELES, CA 90045


Smooth / Wood Grain / Mahogany / Rustic
Series Fiberglass Door
INSWING / OUTSWING
"NON-IMPACT"

GENERAL NOTES

- 1. This product has been evaluated and is in compliance with the 9th Edition (2026) Florida Building Code (FBC) structural requirements excluding the "High Velocity Hurricane Zone" (HVHZ).
- 2. Product anchors shall be as listed and spaced as shown on details. Anchor embedment to base material shall be beyond wall dressing or stucco.
- 3. When used in areas requiring wind borne debris protection this product is required to be protected with an impact resistant covering that complies with Section 1609.1.2 & R301.2.1.2 of the FBC.
- 4. For 2x stud framing construction, anchoring of these units shall be the same as that shown for 2x buck masonry construction.
- 5. Site conditions that deviate from the details of this drawing require further engineering analysis by a licensed engineer or registered architect.

TABLE OF CONTENTS


SHEET #	DESCRIPTION
1	Typical Elevations, Design Pressures & General Notes
2	Door Panel Details
3	Sidelite Panel Details and Glazing Detail
4	Elevations
5	Horizontal & Vertical Cross Sections (2X Buck)
6	Horizontal & Vertical Cross Sections (1X Buck)
7	Horizontal & Vertical Cross Sections (Direct to Masonry)
8	Vertical Cross Sections (Thresholds)
9	Horizontal & Vertical Cross Sections (Direct to Masonry)
10	Buck Anchoring
11	Frame Anchoring
12	Bill of Materials and components

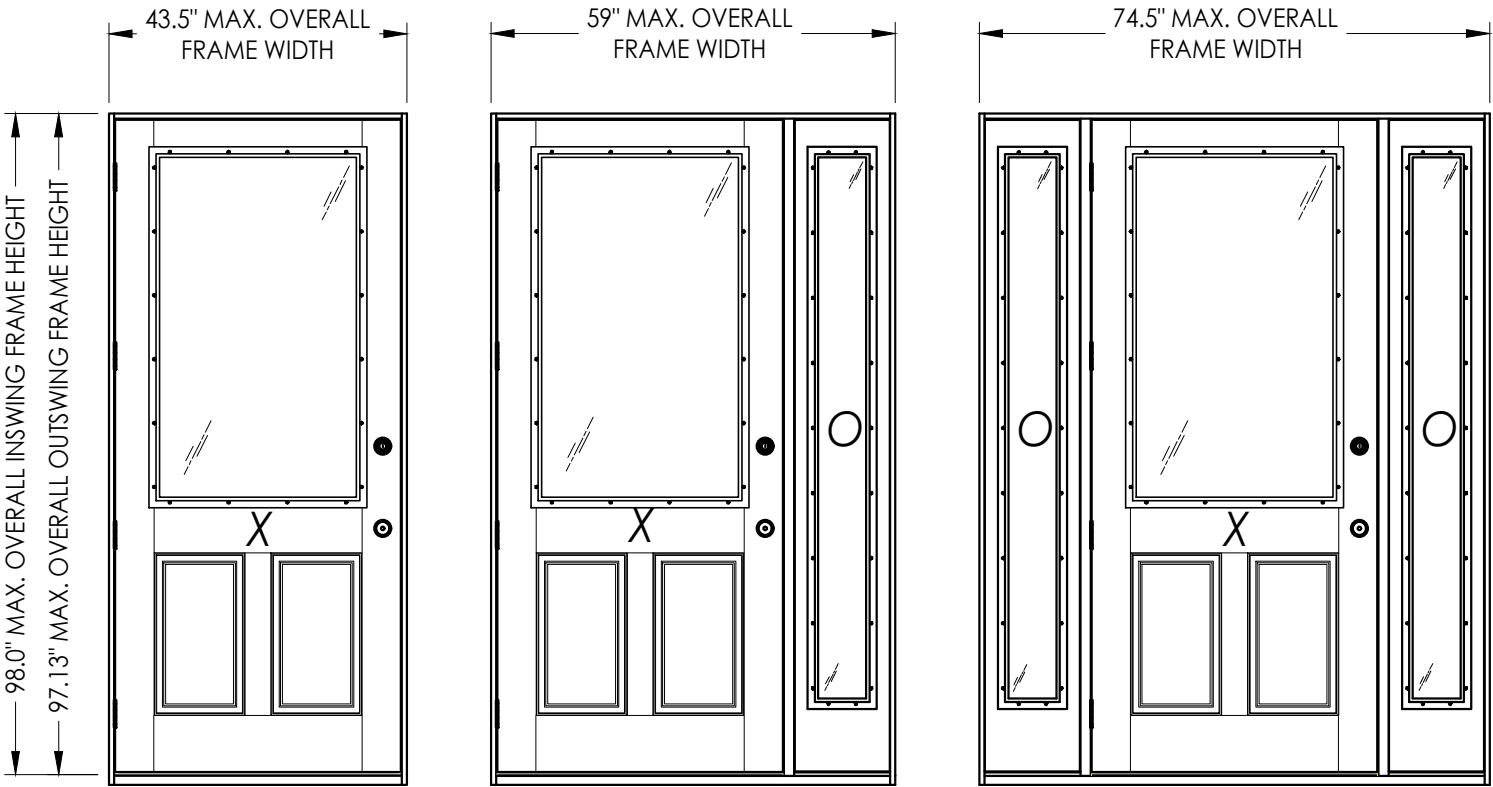

CONTINUOUS HEAD & SILL

CONFIGURATION	MAX. FRAME DIMENSION	MAX. SIDELITE D.L.O. DIMENSION	DESIGN PRESSURE (PSF) INSWING		DESIGN PRESSURE (PSF) OUTSWING	
			POSITIVE	NEGATIVE	POSITIVE	NEGATIVE
X	43.5" x 98.0"	N / A	+40.0	-50.0	+40.0	-40.0
OX/XO	59.0" x 98.0"	7" X 79"	+40.0	-50.0	+40.0	-40.0
OXO	74.5" x 98.0"	7" X 79"	+40.0	-50.0	+40.0	-40.0

See Sheet 2 for hardware limits on Design Pressure (PSF).

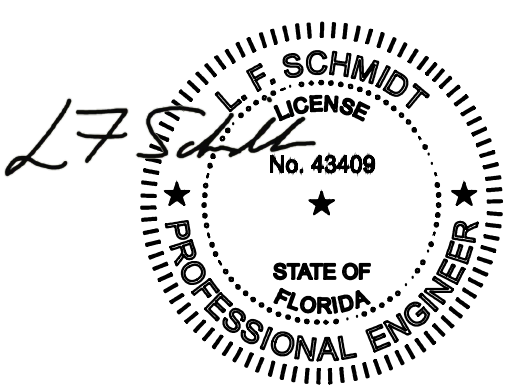

Digitally signed by
Lyndon F Schmidt
Date: 2026.07.28
13:28:34 -04'00'

This item has been digitally signed and sealed by
L. F. Schmidt, P.E. on the date adjacent to the seal.
Printed copies of this document are not
considered signed and sealed and the signature
must be verified on any electronic copies.

THIS PRODUCT APPROVAL IS VALID
ONLY FOR THE STATE OF FLORIDA

Documents Prepared By:
Lyndon F. Schmidt
P.E. No. 43409

BUILDING CONSULTANTS, INC.
P.O. Box 230, Valrico, FL 33595
Phone No.: 813.659.9197
FBPE Registry No. 9813

PRODUCT: PLASTPRO INC. FIBERGLASS DOOR
PART OR ASSEMBLY: TYPICAL ELEVATION, DESIGN PRESSURES & GENERAL NOTES

NO.	DATE	REVISIONS
5	7/01/26	UPDATE TO 9TH ED. (2026) FBC LFS
4	8/14/23	UPDATE TO 8TH ED. (2023) FBC LFS
3	7/19/22	REVISE DOOR PANEL LFS
NO.	DATE	BY

DATE: 04/14/16

SCALE: N.T.S.


DWG. BY: JK

CHK. BY: LFS

DRAWING NO.: FL-15209.7

SHEET 1 OF 12

G:\2023 FBC DRAWINGS 7-27-26\Plastpro\FL-15209 R7\FL-15209.7.dwg

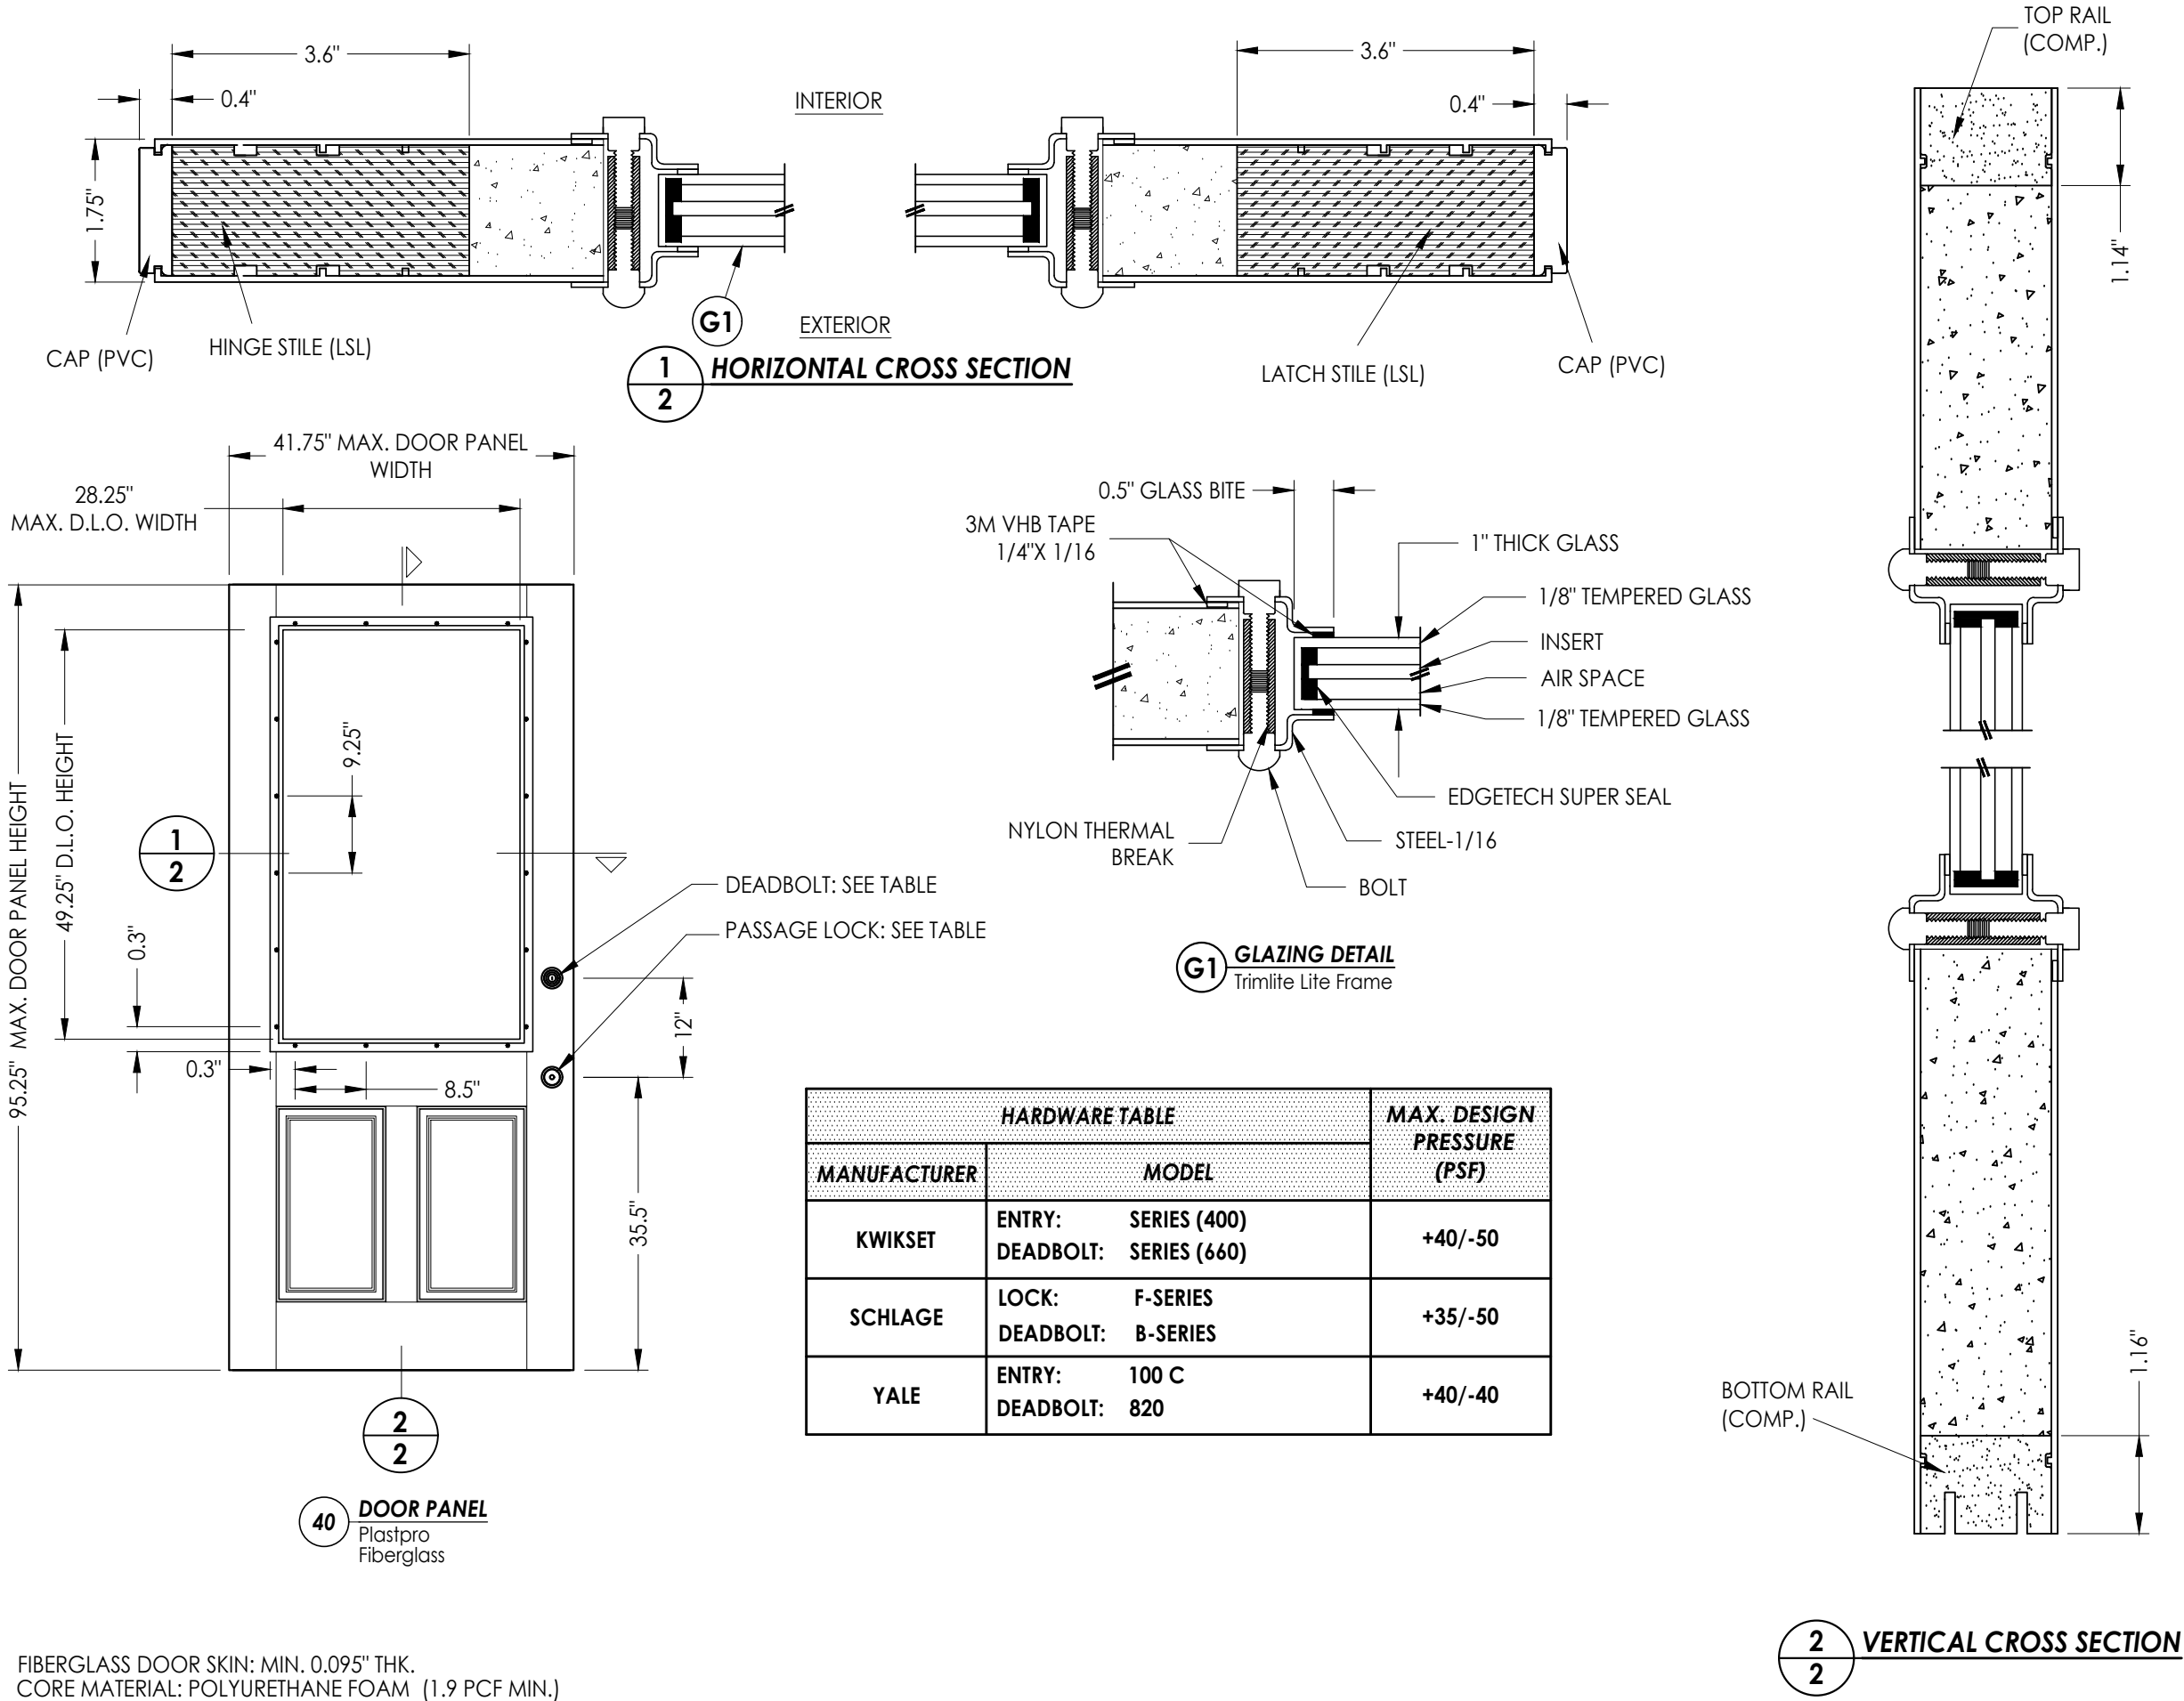

FIBERGLASS DOOR SKIN: MIN. 0.095" THK.
CORE MATERIAL: POLYURETHANE FOAM (1.9 PCF MIN.)

Documents Prepared By:
Lyndon F. Schmidt
P.E. No. 43409

PRODUCT:
PLASTPRO INC.
FIBERGLASS DOOR

PART OR ASSEMBLY:
DOOR PANEL DETAILS

DATE: 04/14/16

SCALE: N.T.S.

DWG. BY: JK

CHK. BY: LFS

DRAWING NO.: FL-15209.7

SHEET 2 OF 12

REVISIONS


NO.	DATE	BY
5	7/01/26	UPDATE TO 9TH ED. (2026) FBC LFS
4	8/14/23	UPDATE TO 8TH ED. (2023) FBC LFS
3	7/19/22	REVISE DOOR PANEL LFS

RW




BUILDING CONSULTANTS, INC.
P.O. Box 230, Vairico, FL 33595
Phone No.: 813.659.9197
FBPE Registry No. 9813

© 2016 R.W. BUILDING CONSULTANTS INC.

G:\2023 FBC DRAWINGS 7-27-26\Plastpro\FL-15209 R7\FL-15209.7.dwg

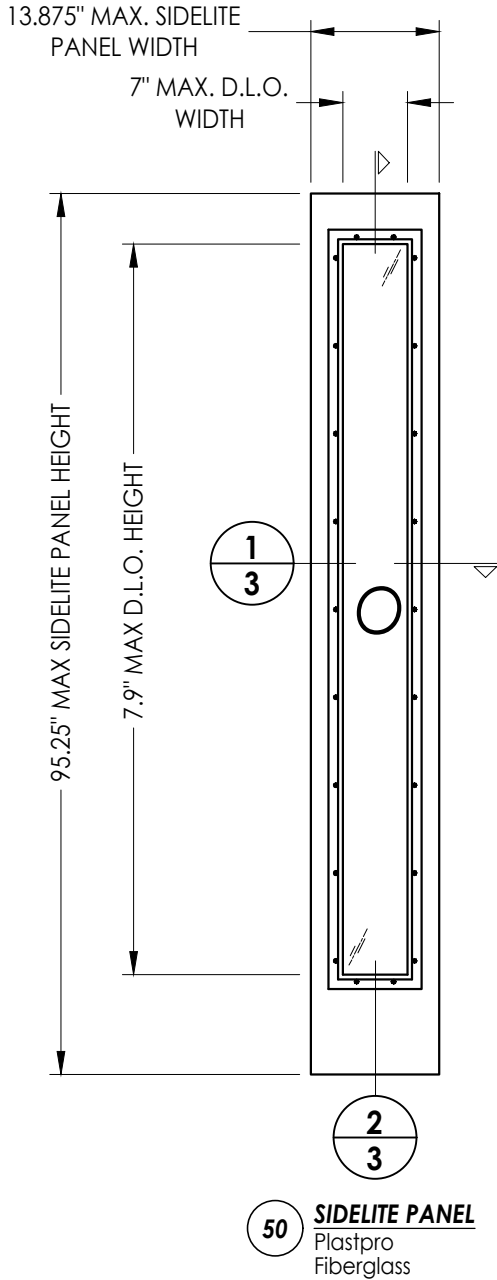

FIBERGLASS DOOR SKIN: MIN. 0.075" THK.
CORE MATERIAL: POLYURETHANE FOAM (1.9 PCF MIN.)

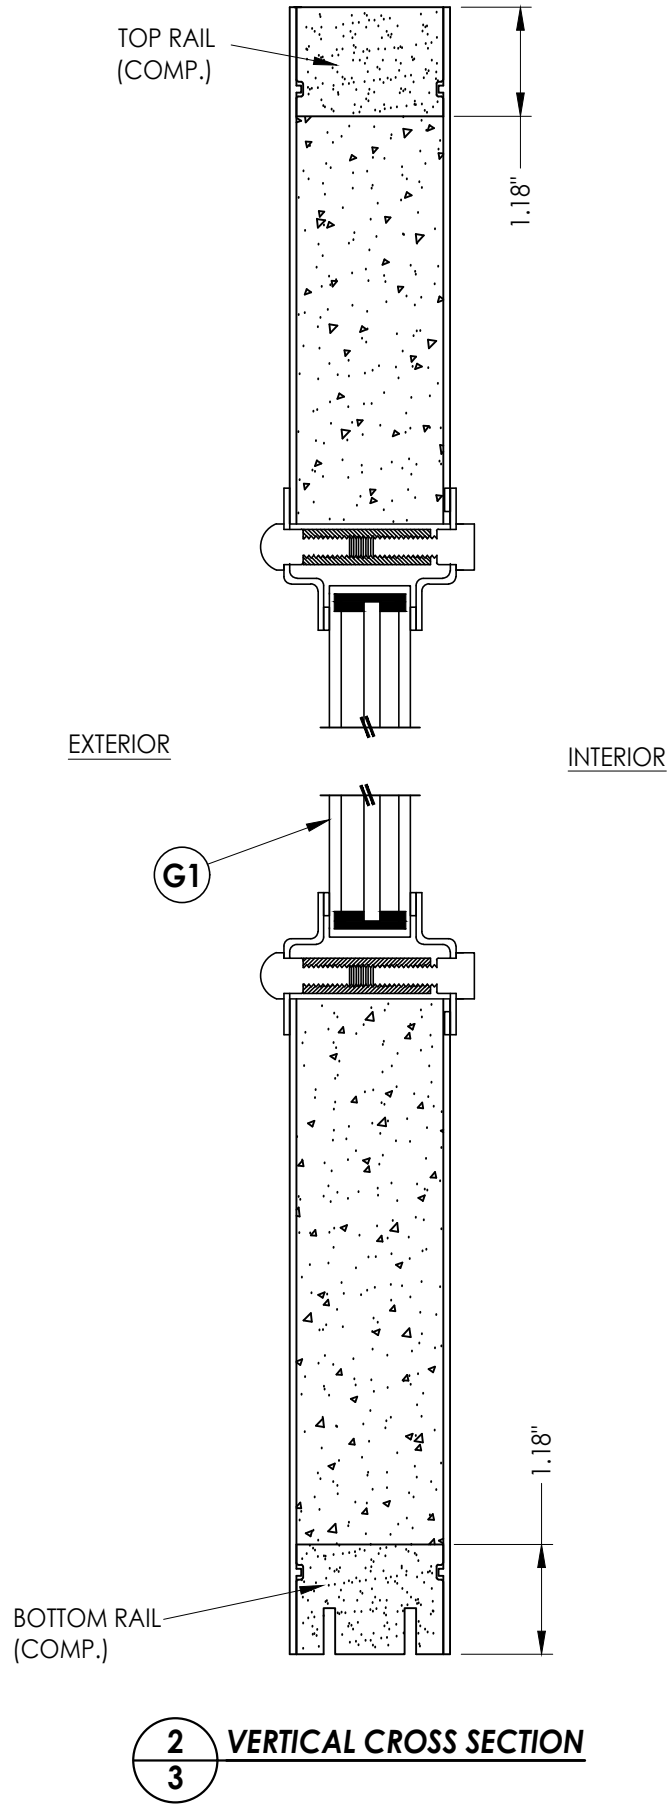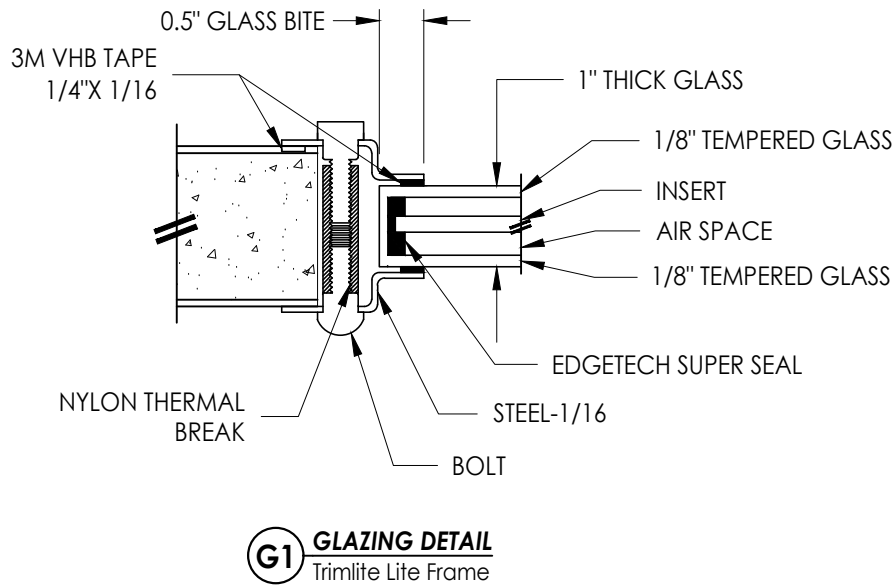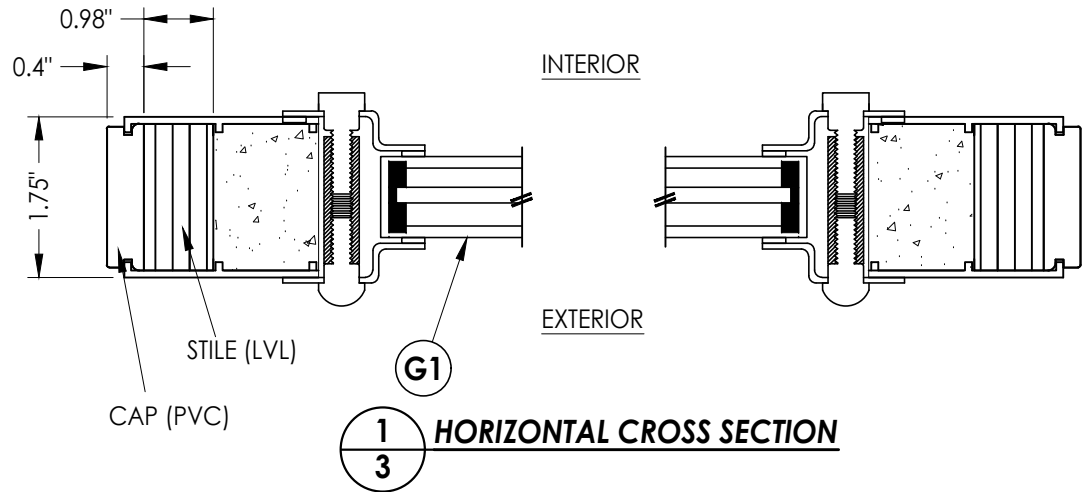


	</
--	--	----

PRODUCT:		PLASTPRO INC. FIBERGLASS DOOR	
PART OR ASSEMBLY:		SIDELITE PANEL DETAILS AND GLAZING DETAIL	


Documents Prepared By:
Lyndon F. Schmidt
P.E. No. 43409

RW BUILDING CONSULTANTS, INC.
P.O. Box 230, Valrico, FL 33595
Phone No.: 813.659.9197
FBPE Registry No. 9813


G:\2023 FBC DRAWINGS 7-27-26\Plastpro\FL-15209 R7\FL-15209.7.dwg

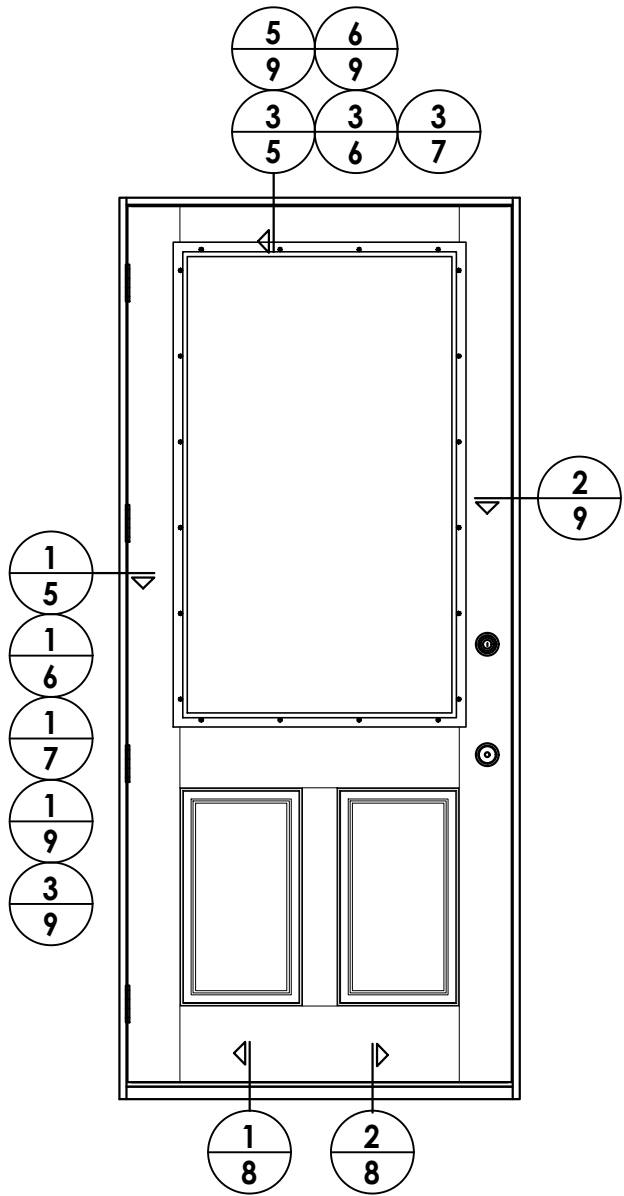

ELEVATION (X)

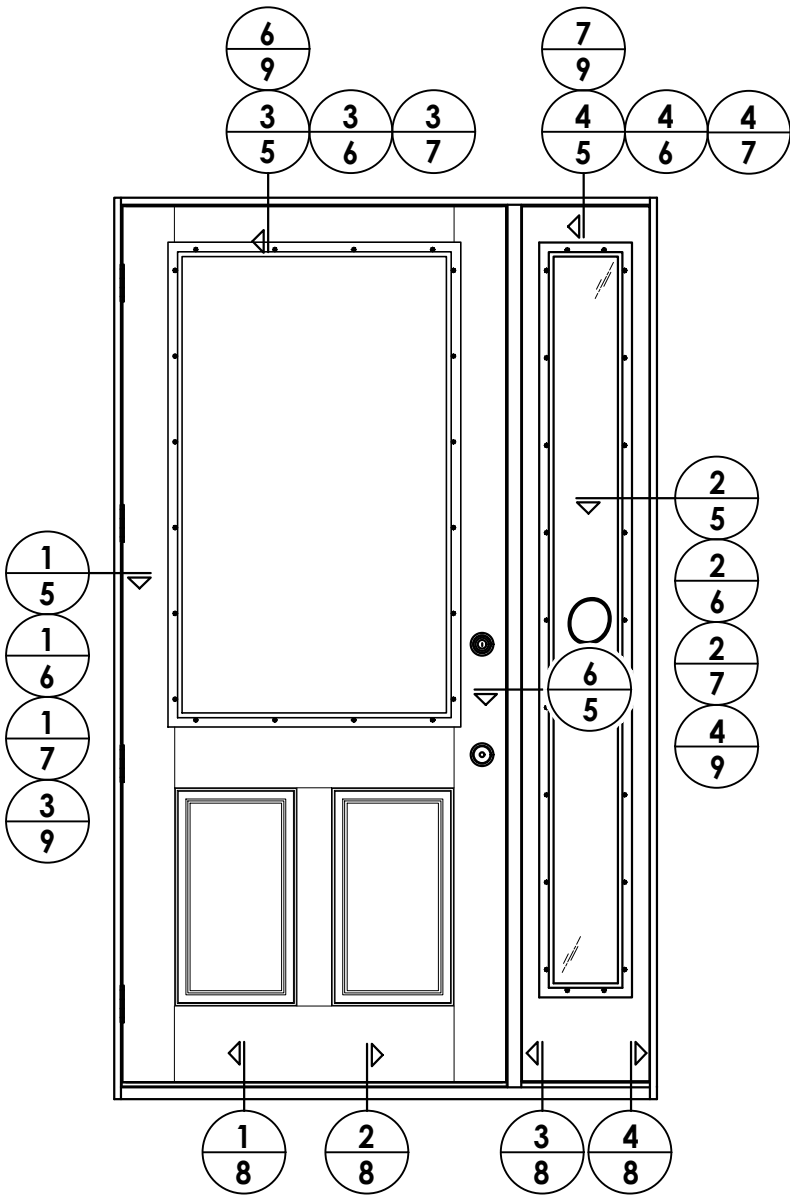

ELEVATION (XO)

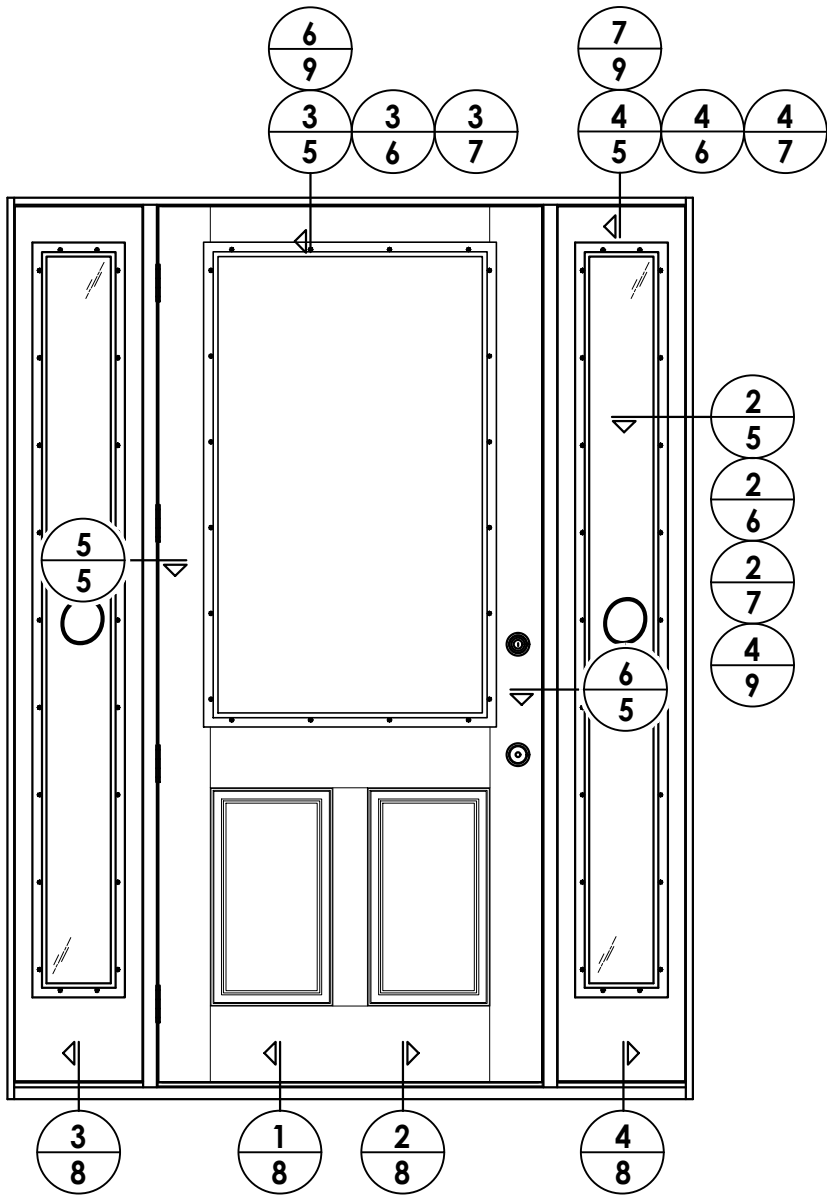

ELEVATION (OXO)

REVISIONS			
NO.	DATE	BY	
5	7/01/26	UPDATE TO 9TH ED. (2026)	FBC LFS
4	8/14/23	UPDATE TO 8TH ED. (2023)	FBC LFS
3	7/19/22	REVISE DOOR PANEL	LFS


DATE: 04/14/16
SCALE: N.T.S.
DWG. BY: JK
CHK. BY: LFS
DRAWING NO.: FL-15209.7
SHEET 4 OF 12

PRODUCT:	
PLASTPRO INC. FIBERGLASS DOOR	
PART OR ASSEMBLY:	
ELEVATIONS	


Documents Prepared By:
Lyndon F. Schmidt
P.E. No. 43409

BUILDING CONSULTANTS, INC.
P.O. Box 230, Valrico, FL 33595
Phone No.: 813.659.9197
FBPE Registry No. 9813


G:\2023 FBC DRAWINGS 7-27-26\Plastpro\FL-15209 R7\FL-15209.7.dwg

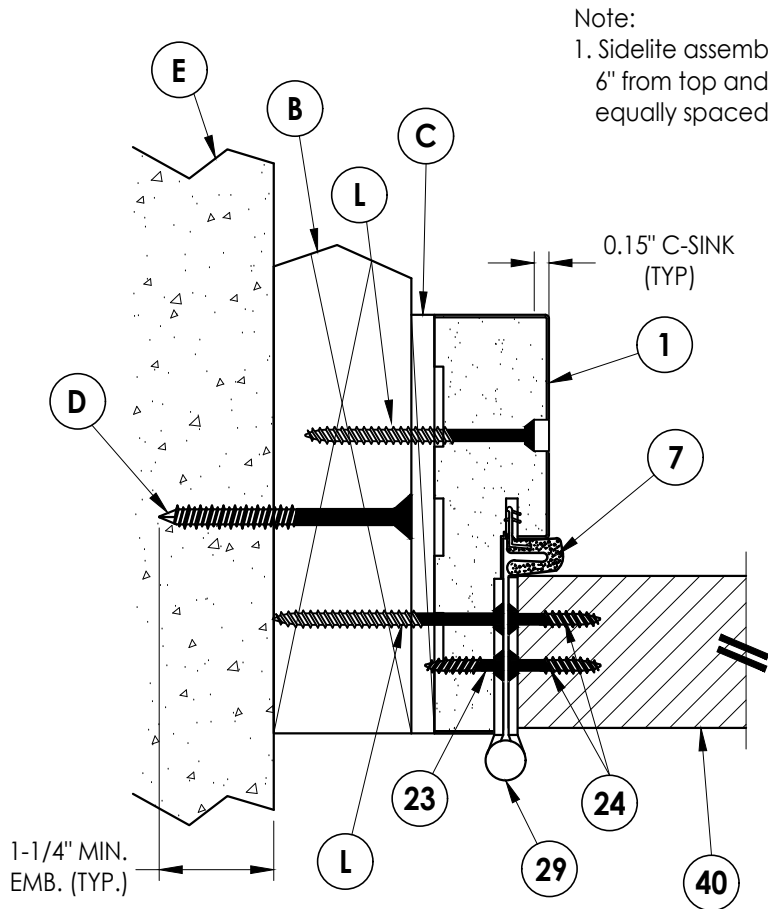


1
5 **HORIZONTAL CROSS SECTION**
Outswing shown (Inswing similar)

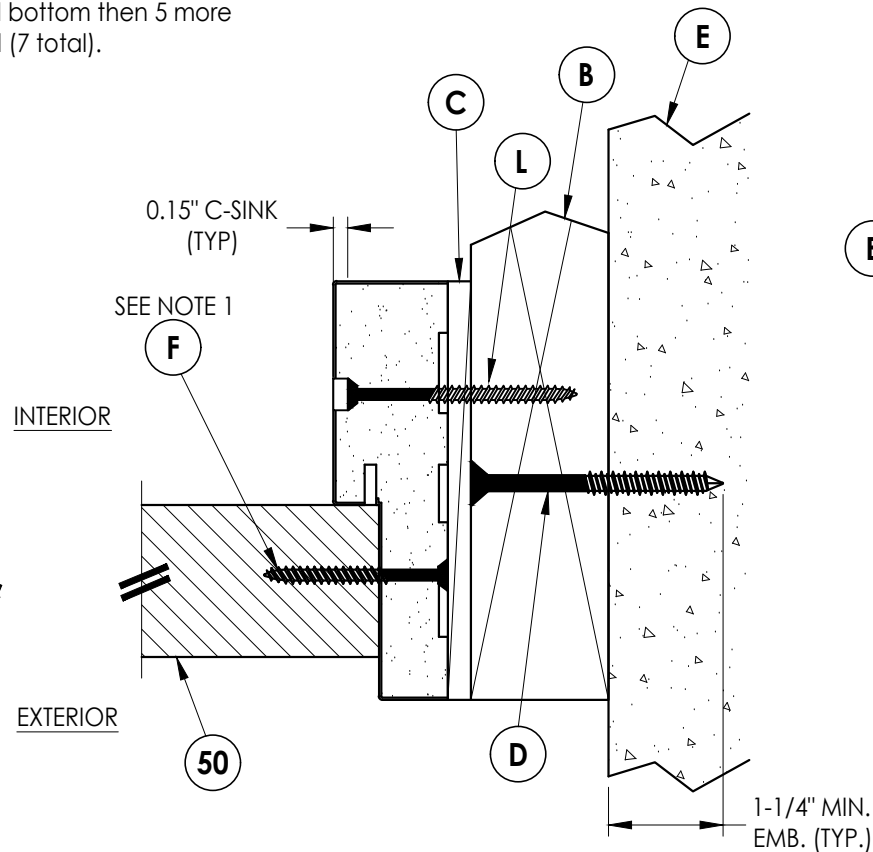


2
5 **HORIZONTAL CROSS SECTION**
Outswing shown (Inswing similar)

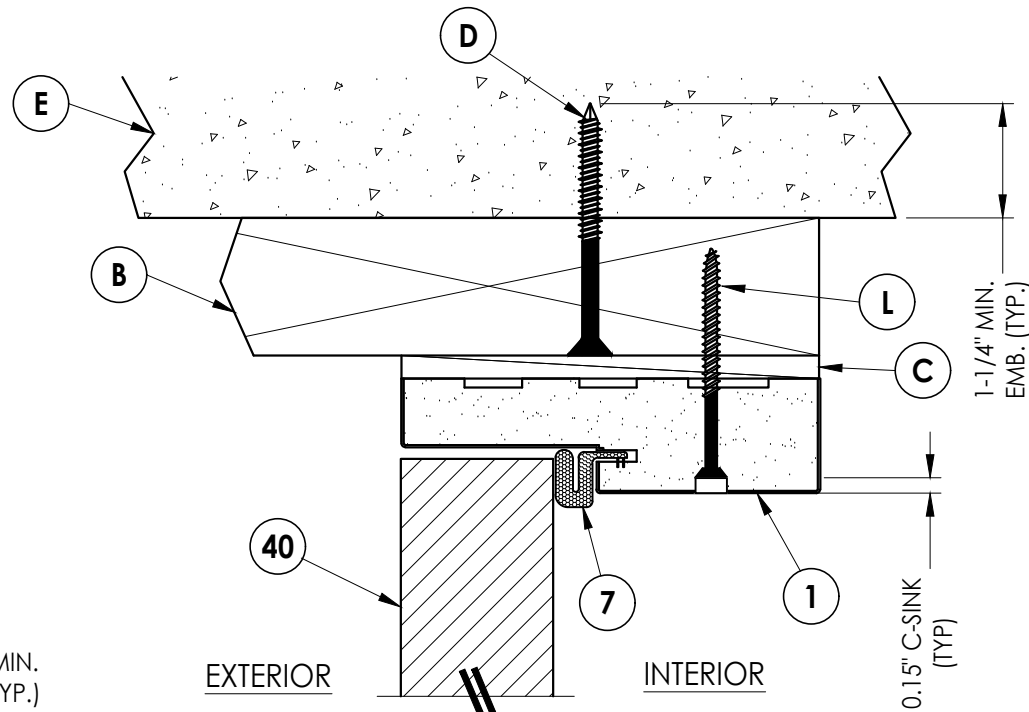


3
5 **VERTICAL CROSS SECTION**
Outswing shown (Inswing similar)

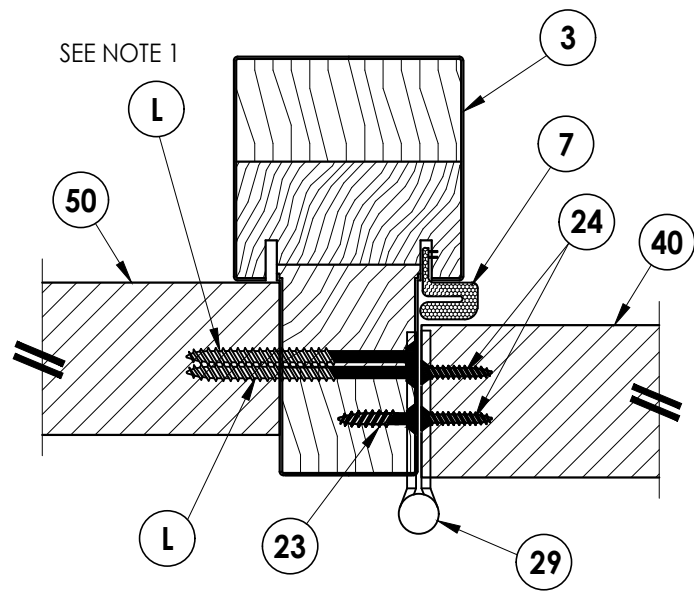

5
5 **HORIZONTAL CROSS SECTION**
Outswing shown (Inswing similar)

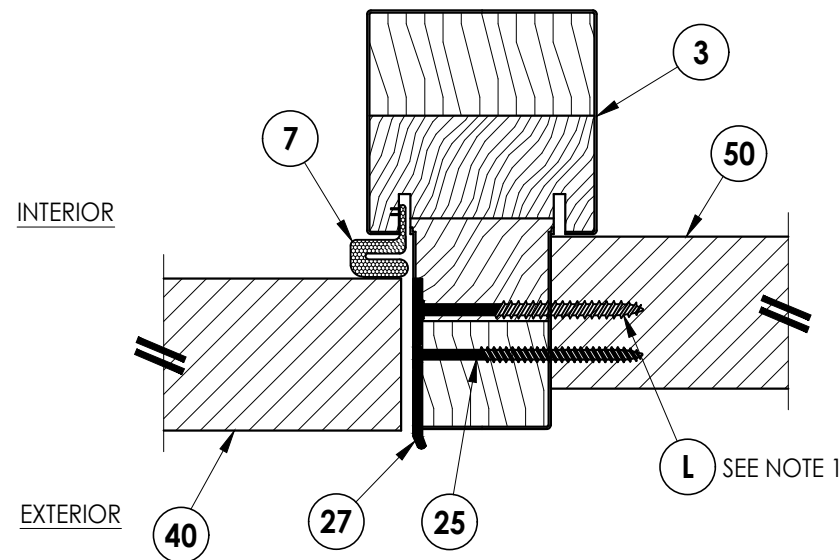

6
5 **HORIZONTAL CROSS SECTION**
Outswing shown (Inswing similar)

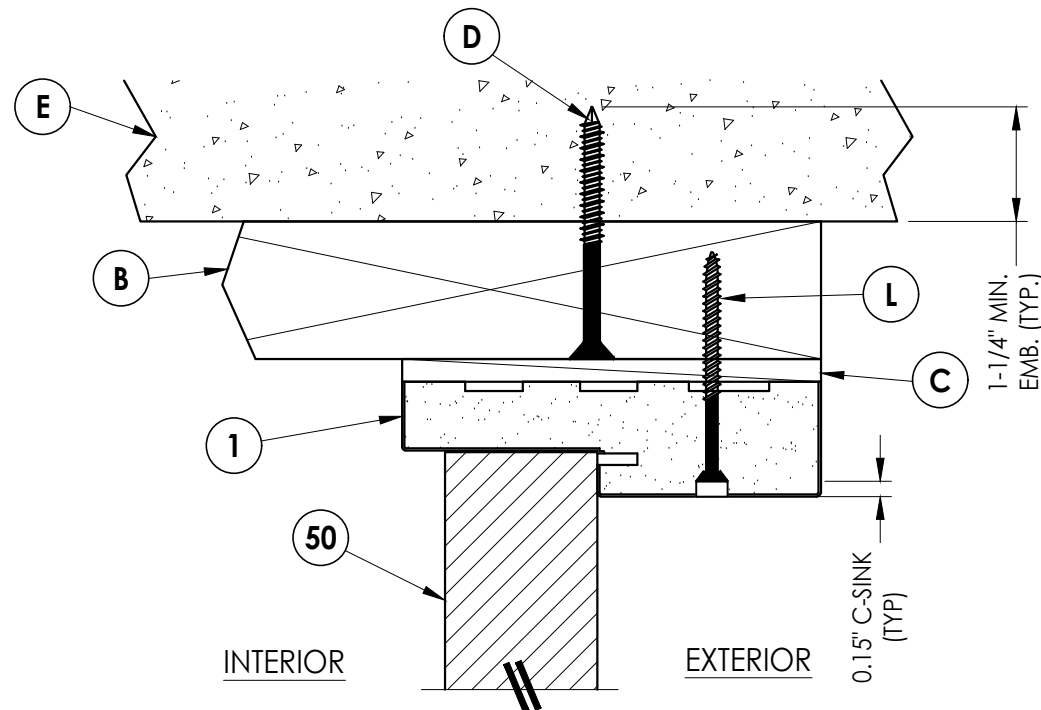

4
5 **VERTICAL CROSS SECTION**
Outswing shown (Inswing similar)

Documents Prepared By:
Lyndon F. Schmidt
P.E. No. 43409

RW BUILDING CONSULTANTS, INC.
P.O. Box 230, Vairico, FL 33595
Phone No.: 813.659.9197
FBPE Registry No. 9813

PRODUCT: PLASTPRO INC.
FIBERGLASS DOOR

PART OR ASSEMBLY:
HORIZONTAL & VERTICAL
CROSS SECTIONS (2X BUCK)

NO.	DATE	REVISIONS
5	7/01/26	UPDATE TO 9TH ED. (2026) FBC
4	8/14/23	UPDATE TO 8TH ED. (2023) FBC
3	7/19/22	REVISE DOOR PANEL

DATE: 04/14/16

SCALE: N.T.S.

DWG. BY: JK


CHK. BY: LFS

DRAWING NO.:


FL-15209.7

SHEET 5 OF 12


G:\2023 FBC DRAWINGS 7-27-26\Plastpro\FL-15209 R7\FL-15209.7.dwg

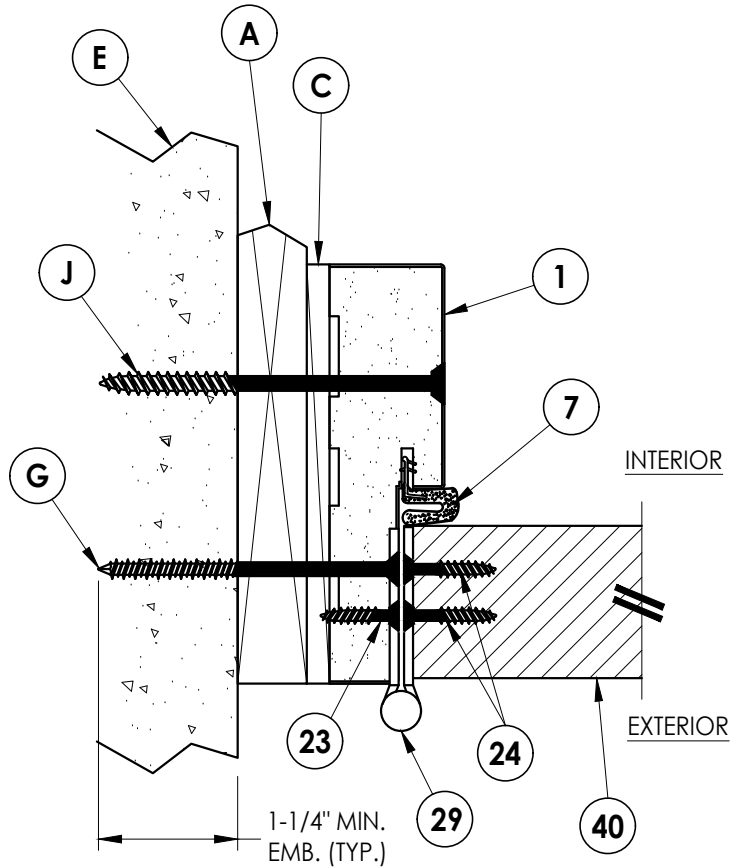


1
6 **HORIZONTAL CROSS SECTION**
Shown w/ 1X sub-buck
Outswing shown (Inswing similar)

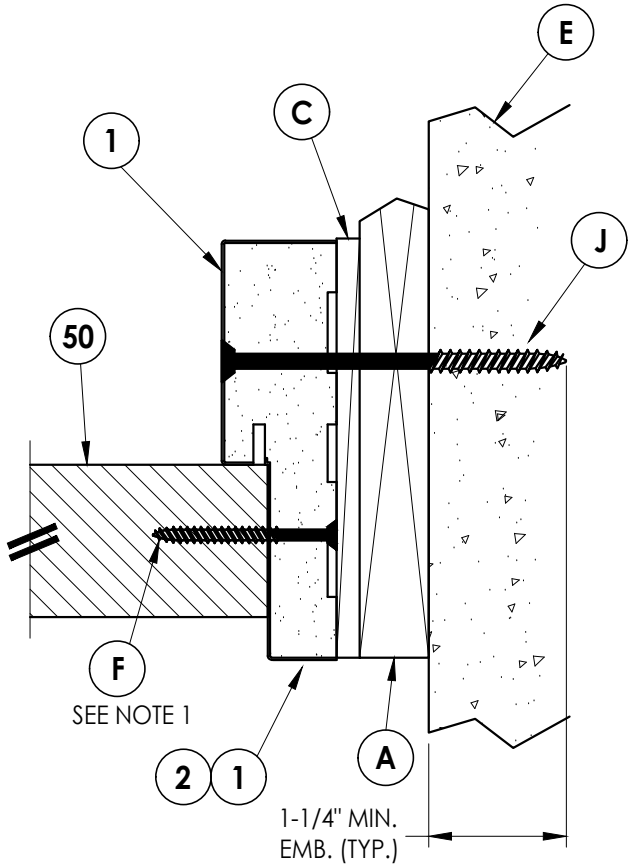

2
6 **HORIZONTAL CROSS SECTION**
Shown w/ 1X sub-buck
Outswing shown (Inswing similar)

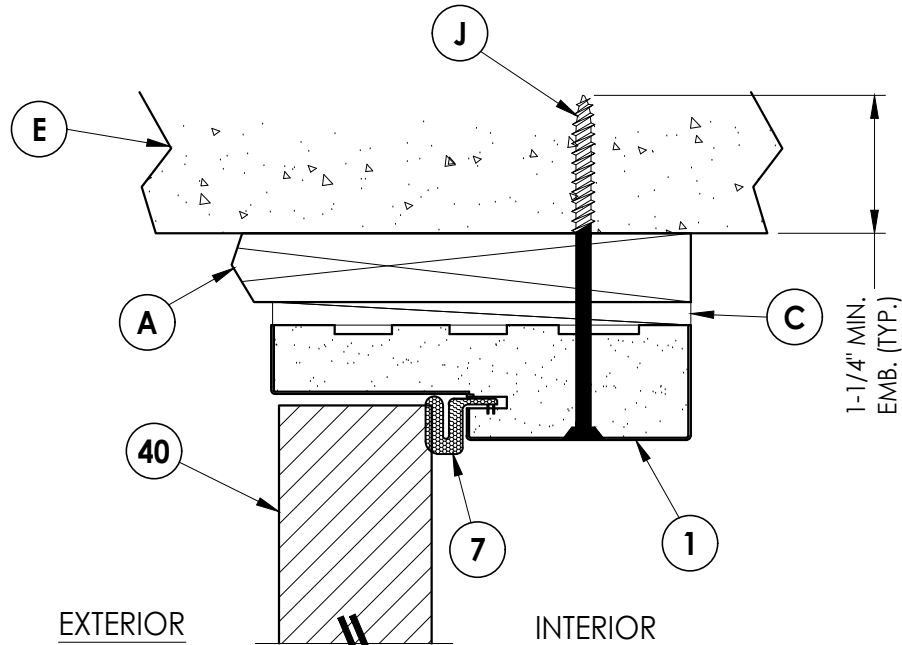

3
6 **VERTICAL CROSS SECTION**
Shown w/ 1X sub-buck
Outswing shown (Inswing similar)

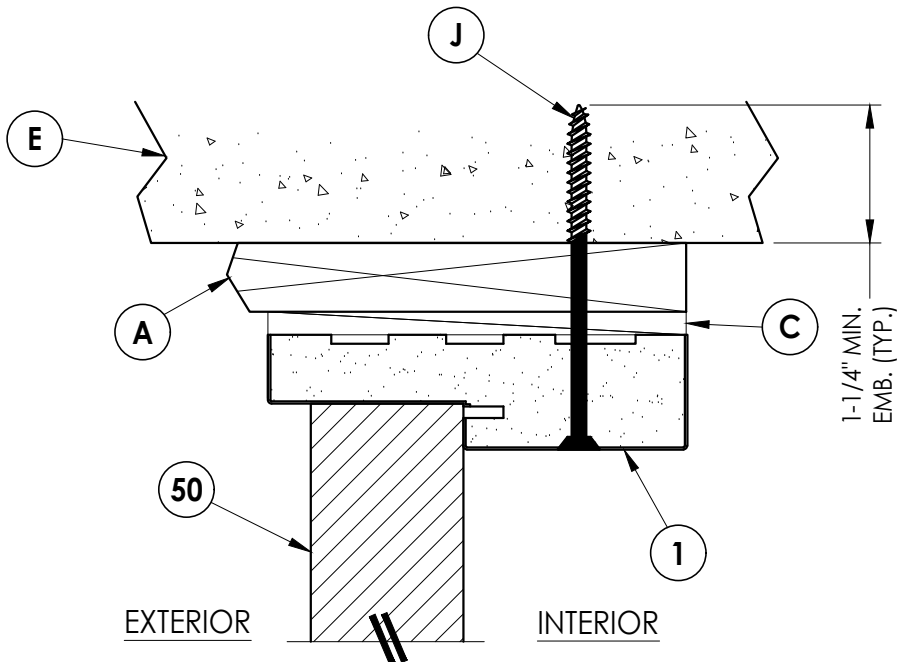

4
6 **VERTICAL CROSS SECTION**
Shown w/ 1X sub-buck
Outswing shown (Inswing similar)

Note:
1. Sidelite assembly screws located
6" from top and bottom then 5 more
equally spaced (7 total).

Documents Prepared By:
Lyndon F. Schmidt
P.E. No. 43409

RW BUILDING CONSULTANTS, INC.
P.O. Box 230, Valrico, FL 33595
Phone No.: 813.659.9197
FBPE Registry No. 9813

PRODUCT:
PLASTPRO INC.
FIBERGLASS DOOR


PART OR ASSEMBLY:
HORIZONTAL & VERTICAL
CROSS SECTIONS (1X BUCK)

NO.	DATE	REVISIONS	BY
5	7/01/26	UPDATE TO 9TH ED. (2026) FBC	LFS
4	8/14/23	UPDATE TO 8TH ED. (2023) FBC	LFS
3	7/19/22	REVISE DOOR PANEL	LFS

DATE: 04/14/16
SCALE: N.T.S.
DWG. BY: JK
CHK. BY: LFS
DRAWING NO.:
FL-15209.7
SHEET 6 OF 12


Note:

1. Sidelite assembly screws located 6" from top and bottom then 5 more equally spaced (7 total).

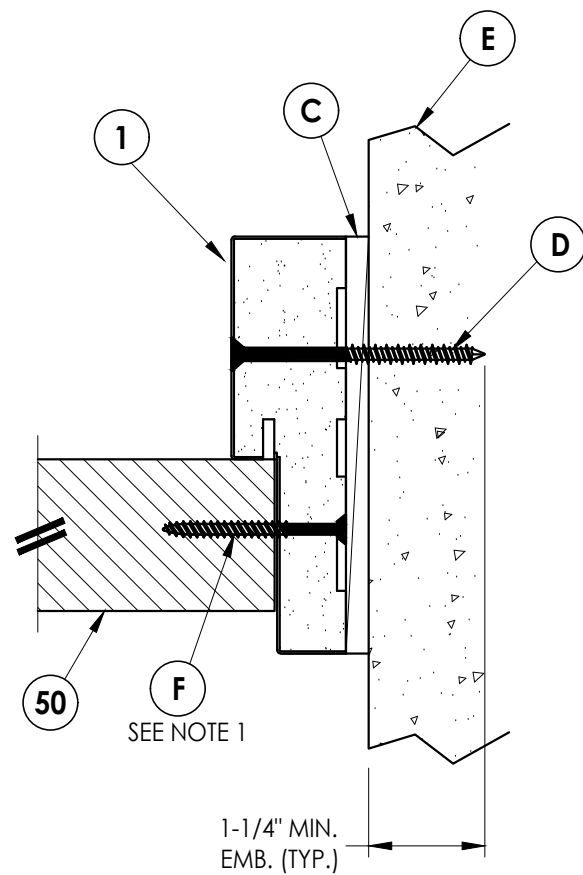


2 HORIZONTAL CROSS SECTION

7 Shown Direct to Masonry
Outswing shown (Inswing similar)

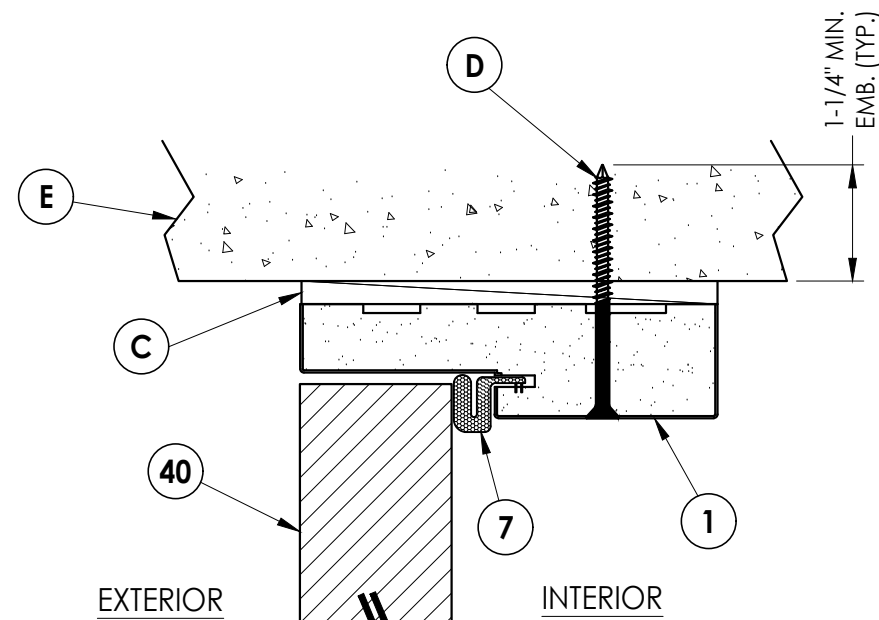

3 **VERTICAL CROSS SECTION**
7 Shown Direct to Masonry
 Outswing shown (Inswing similar)

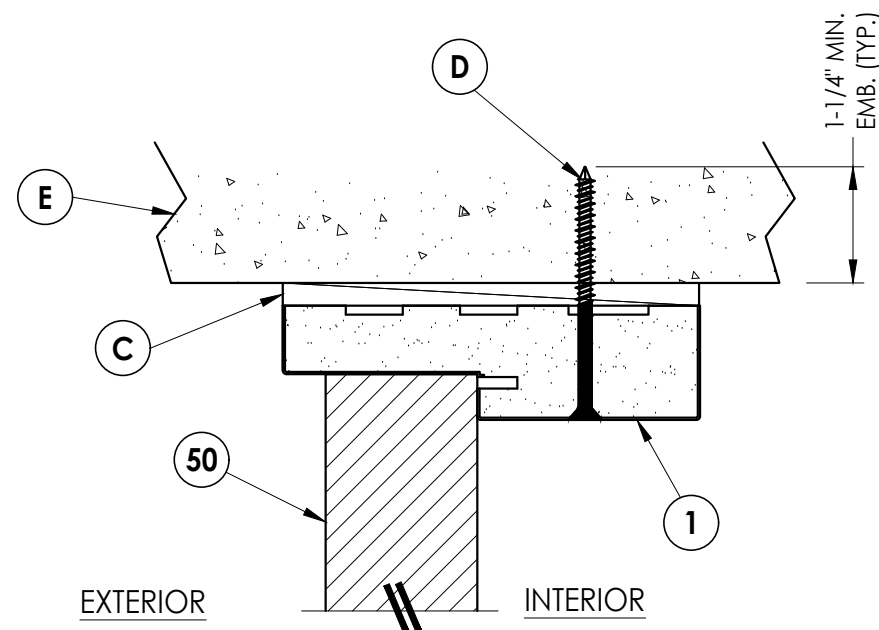

4 **VERTICAL CROSS SECTION**
7 Shown Direct to Masonry
 Outswing shown (Inswing similar)


[illegible]

PRODUCT:	PLASTPRO INC. FIBERGLASS DOOR
PART OR ASSEMBLY:	HORIZONTAL & VERTICAL CROSS SECTIONS (DIRECT TO MASONRY)


Documents Prepared By:
Lyndon F. Schmidt
P.E. No. 43409

R^W BUILDING CONSULTANTS, INC.
P.O. Box 230, Valrico, FL 33595
Phone No.: 813.659.9197
FBPE Registry No. 9813


G:\2023 FBC DRAWINGS 7-27-26\Plastpro\FL-15209 R7\FL-15209.7.dwg

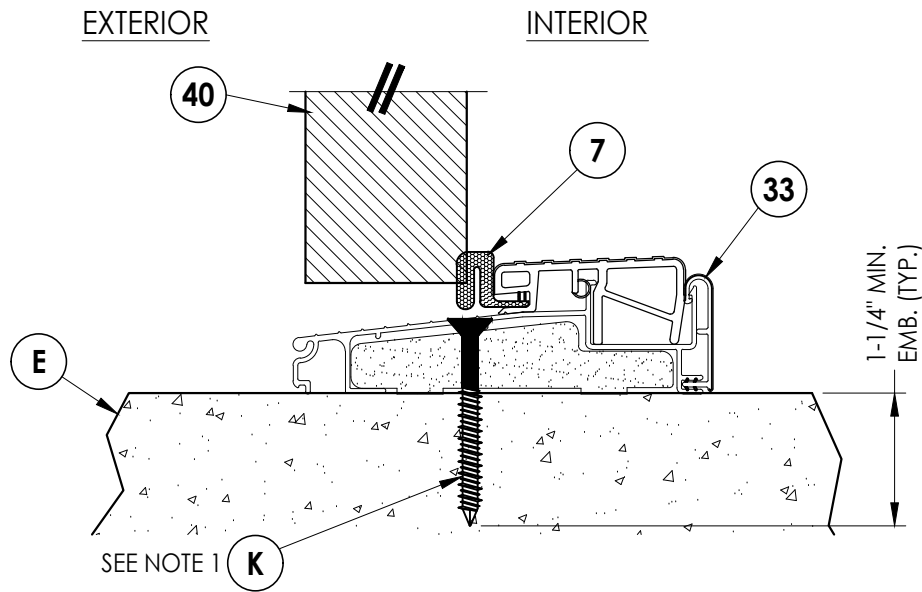


1 **VERTICAL CROSS SECTION**
8 Outswing configuration

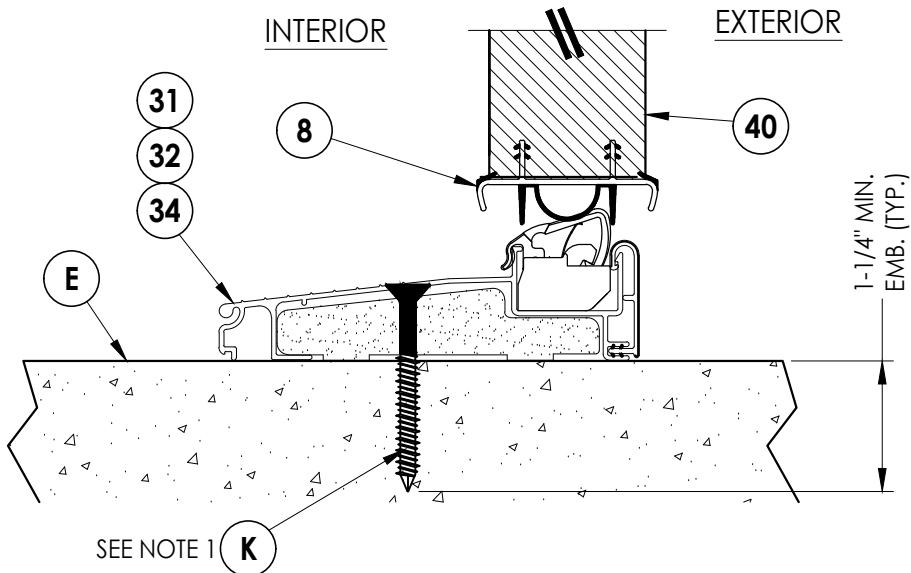

2 **VERTICAL CROSS SECTION**
8 Inswing configuration

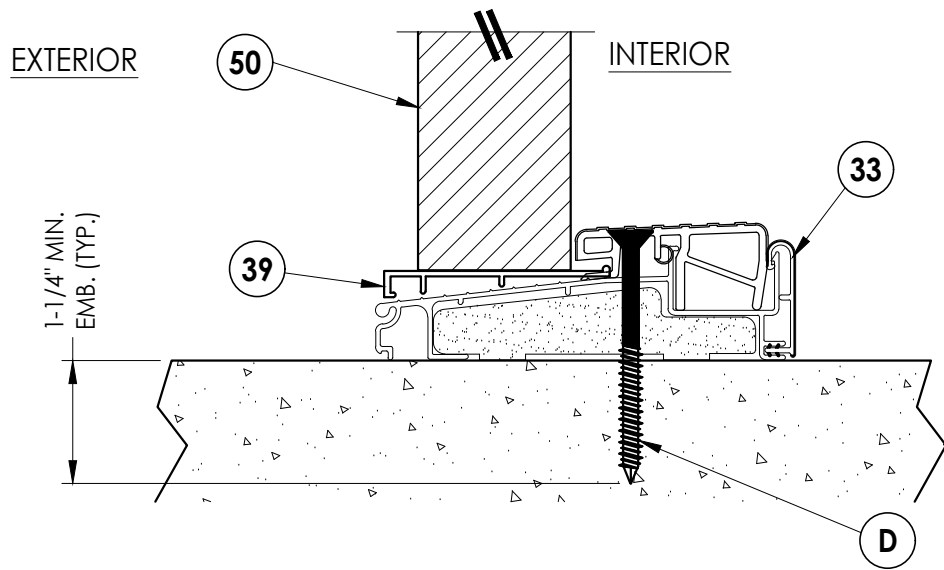

3 **VERTICAL CROSS SECTION**
8 Outswing configuration

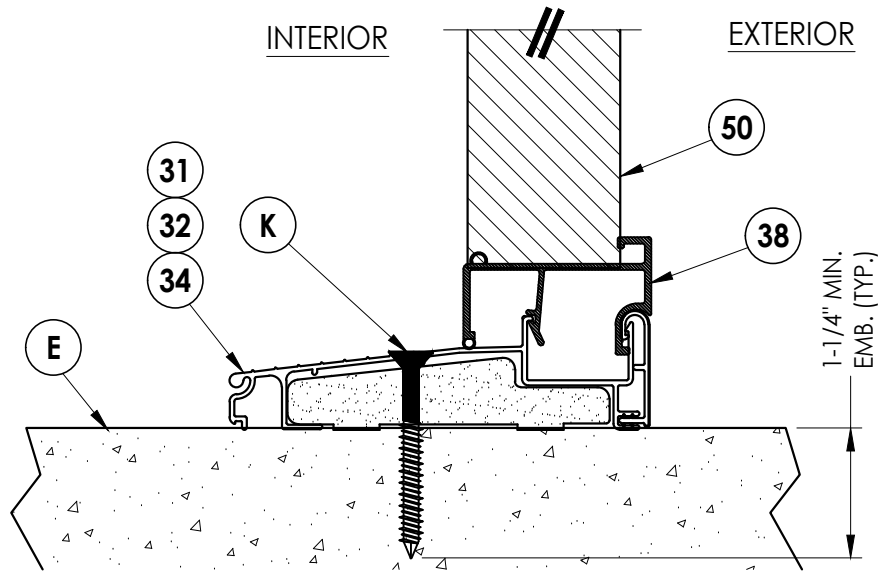


4 **VERTICAL CROSS SECTION**
8 Inswing configuration


NOTE
1. Not required for single without sidelites.

Documents Prepared By: Lyndon F. Schmidt P.E. No. 43409		R ^W BUILDING CONSULTANTS, INC. P.O. Box 230, Valrico, FL 33595 Phone No.: 813.659.9197 FBPE Registry No. 9813	
PRODUCT: PLASTPRO INC. FIBERGLASS DOOR		PART OR ASSEMBLY: VERTICAL CROSS SECTIONS (THRESHOLDS)	
		LFS	BY
		FBC	
5	7/01/26	UPDATE TO 9TH ED. (2026)	FBC
4	8/14/23	UPDATE TO 8TH ED. (2023)	FBC
3	7/19/22	REVISE DOOR PANEL	LFS
NO.	DATE	REVISIONS	
DATE: 04/14/16			
SCALE: N.T.S.			
DWG. BY: JK			
CHK. BY: LFS			
DRAWING NO.: FL-15209.7			
SHEET 8 OF 12			


G:\2023 FBC DRAWINGS 7-27-26\Plastpro\FL-15209 R7\FL-15209.7.dwg

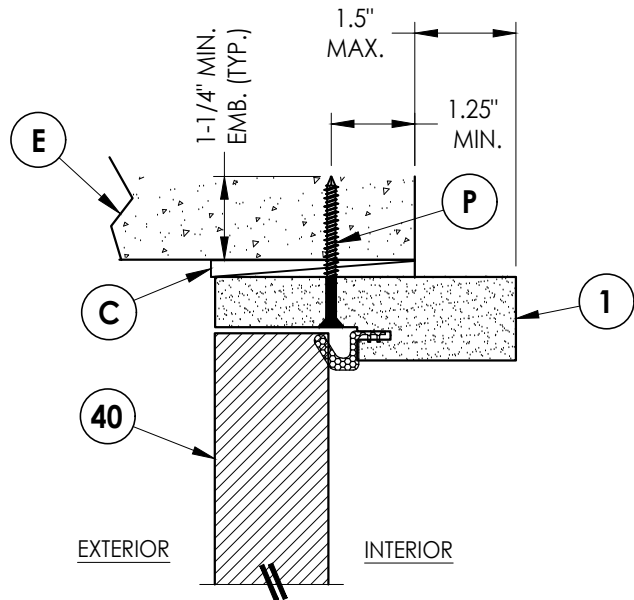

**5
9 VERTICAL CROSS SECTION**
Shown Direct to Masonry
Outswing only w/ 4-9/16" jamb
Single Door Only (N/A w/ Sidelites)

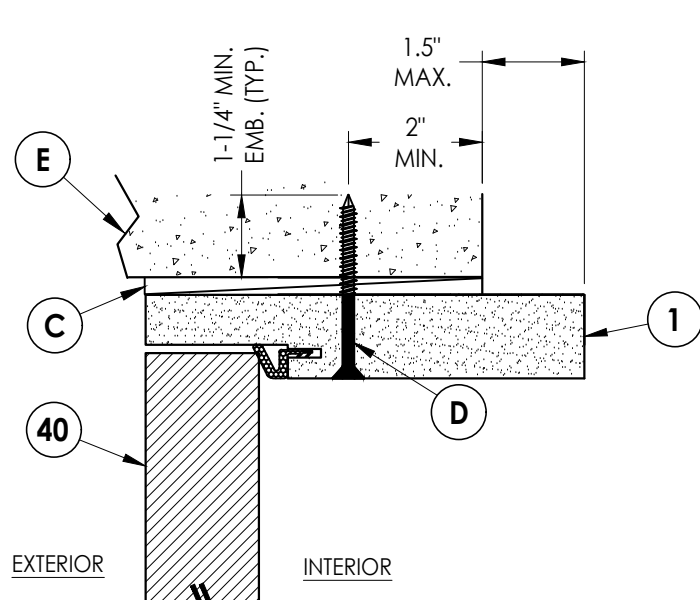


**6
9 VERTICAL CROSS SECTION**
Shown Direct to Masonry
Outswing only w/ 6-9/16" jamb

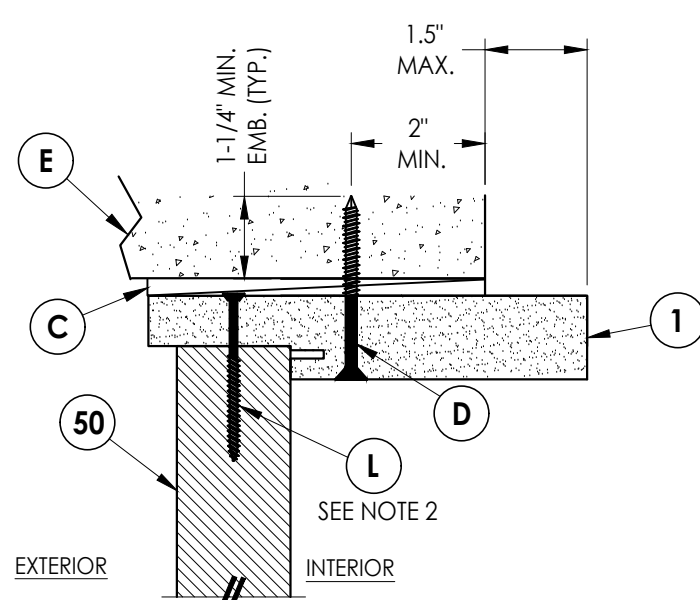


**7
9 VERTICAL CROSS SECTION**
Shown Direct to Masonry
Outswing only w/ 6-9/16" jamb


Notes:
1. Spacing for item L: 6" from ends and 5 more
equally spaced along sidelite (7 total).
2. Spacing for item L: 3" from each end.

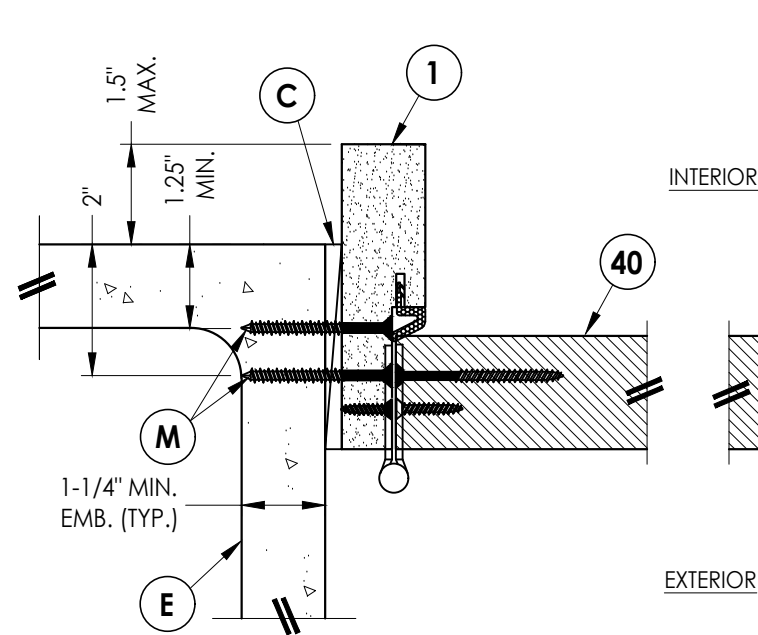


**1
9 HORIZONTAL CROSS SECTION**
Shown Direct to Masonry
Outswing only w/ 4-9/16" jamb
Single Door Only (N/A w/ Sidelites)

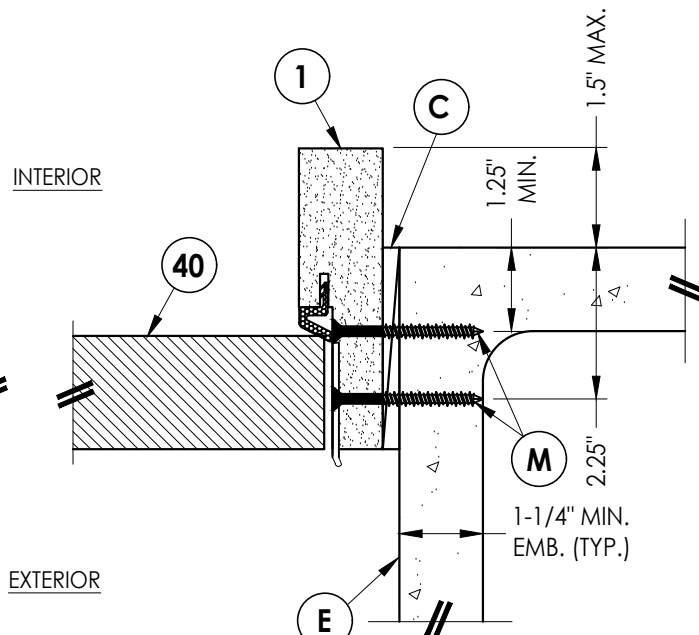

**2
9 HORIZONTAL CROSS SECTION**
Shown Direct to Masonry
Outswing only w/ 4-9/16" jamb
Single Door Only (N/A w/ Sidelites)

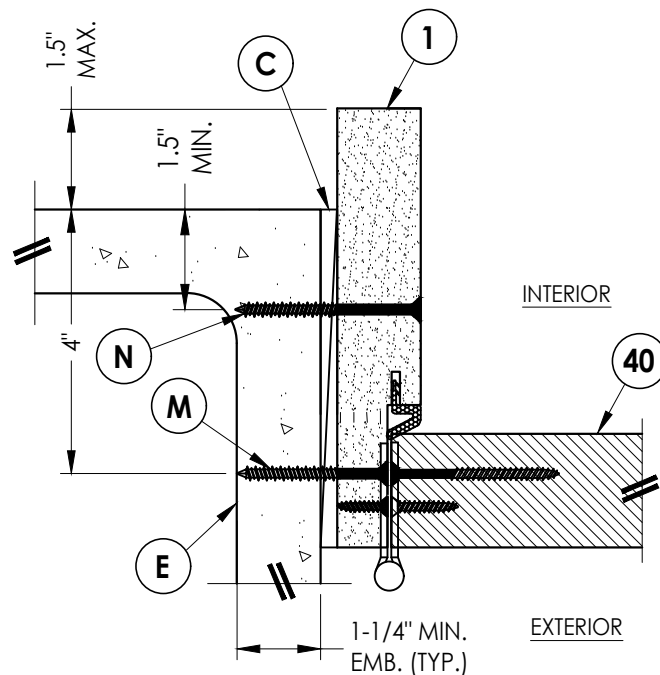

**3
9 HORIZONTAL CROSS SECTION**
Shown Direct to Masonry
Outswing only w/ 6-9/16" jamb

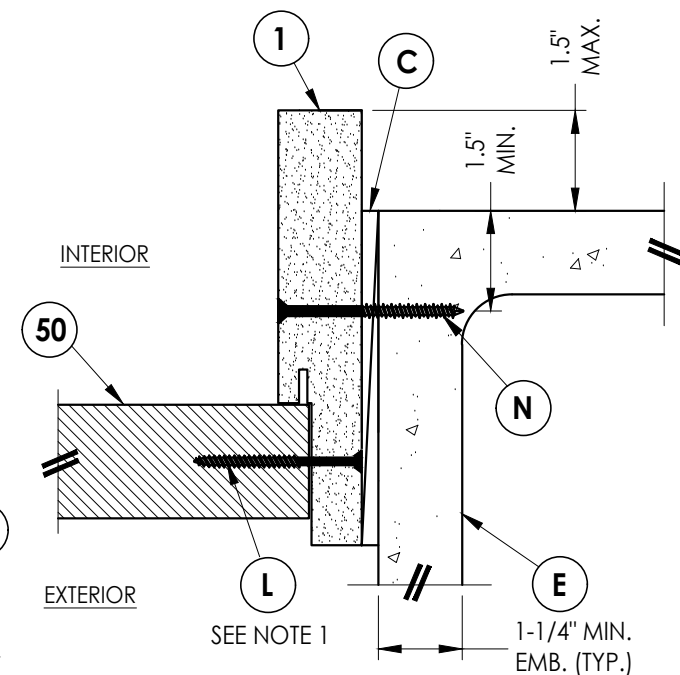

**4
9 HORIZONTAL CROSS SECTION**
Shown Direct to Masonry
Outswing only w/ 6-9/16" jamb

Documents Prepared By:
Lyndon F. Schmidt
P.E. No. 43409


PRODUCT:
PLASTPRO INC.
FIBERGLASS DOOR

RW BUILDING CONSULTANTS, INC.
P.O. Box 230, Valrico, FL 33595
Phone No.: 813.659.9197
FBPE Registry No. 9813


PART OR ASSEMBLY:
HORIZONTAL & VERTICAL
SECTIONS (DIRECT TO MASONRY)

REVISIONS			
NO.	DATE	BY	
5	7/01/26	UPDATE TO 9TH ED. (2026) FBC	LFS
4	8/14/23	UPDATE TO 8TH ED. (2023) FBC	LFS
3	7/19/22	REVISE DOOR PANEL	LFS


DATE: 04/14/16
SCALE: N.T.S.
DWG. BY: JK
CHK. BY: LFS
DRAWING NO.:
FL-15209.7
SHEET 9 OF 12

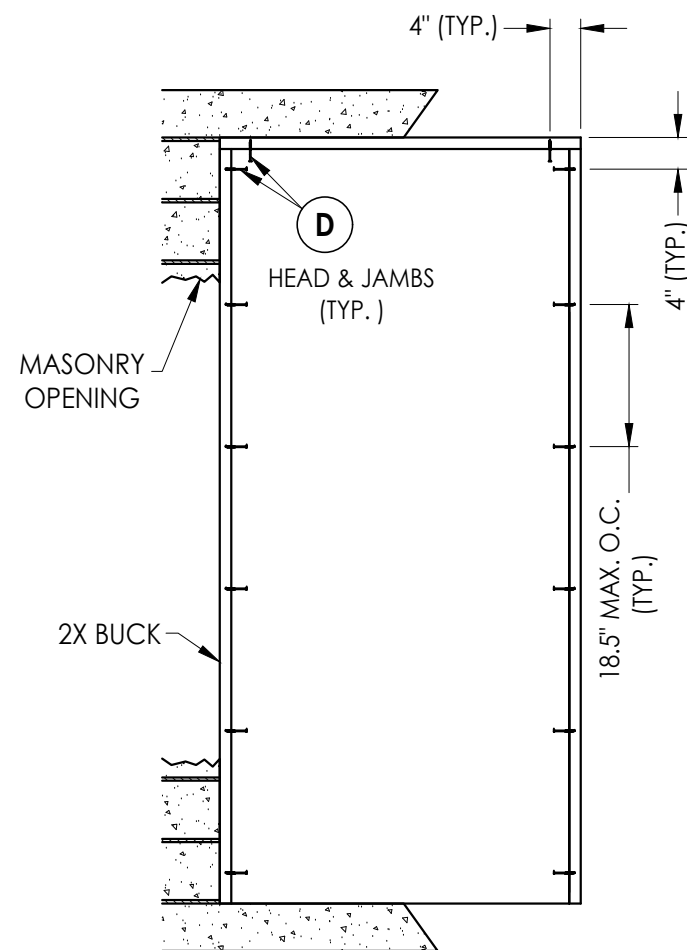

X

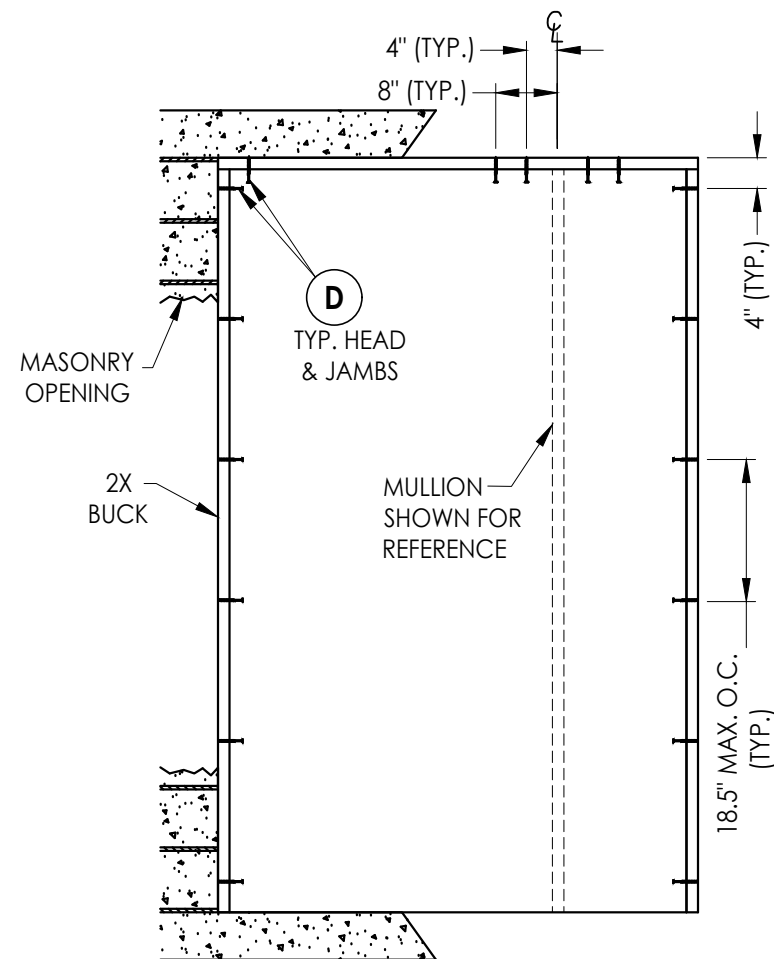

XO/OX

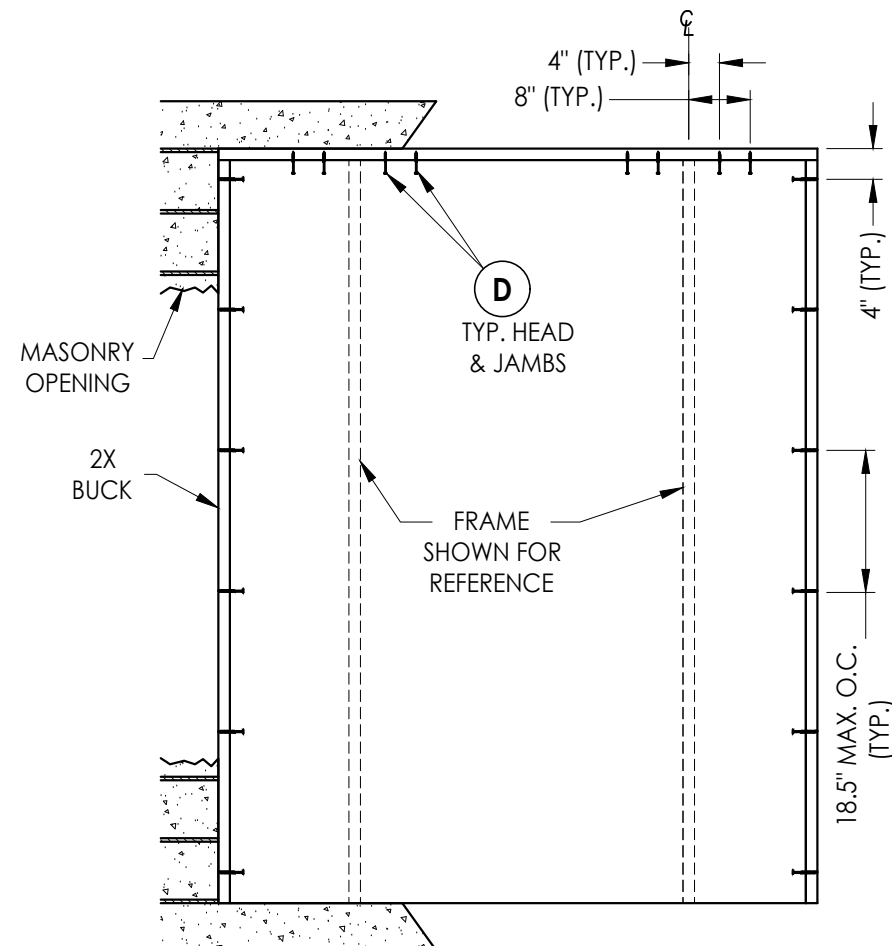

OXO

2X BUCK ANCHORING

CONCRETE ANCHOR NOTES:

1. Concrete anchor locations at the corners may be adjusted to maintain the min. edge distance to mortar joints.
2. Concrete anchor locations noted as "MAX. ON CENTER" must be adjusted to maintain the min. edge distance to mortar joints, additional concrete anchors may be required to ensure the "MAX. ON CENTER" dimension are not exceeded.
3. Concrete anchor table:

ANCHOR TYPE	ANCHOR SIZE	MIN. EMBEDMENT	MIN. CLEARANCE TO MASONRY EDGE	MIN. CLEARANCE TO ADJACENT ANCHOR
ITW TAPCON®	1/4"	1-1/4"	2"	4"
DeWALT ULTRACON+	1/4"	1-1/4"	1"	4"

[illegible]

DATE: 04/14/16

SCALE: N.T.S.

DWG. BY: JK

CHK. BY: *LFS*

DRAWING NO.:

FL-15209.7

SHEET 10 OF 12



Documents Prepared By:
Lyndon F. Schmidt
P.E. No. 43409

RCM BUILDING CONSULTANTS, INC.

P.O. Box 230, Valrico, FL 33595
Phone No.: 813.659.9197

Phone No.: 813.659.9197
FBPE Registry No. 9813

© 2016 R.W. BUILDING CONSULTANTS INC.

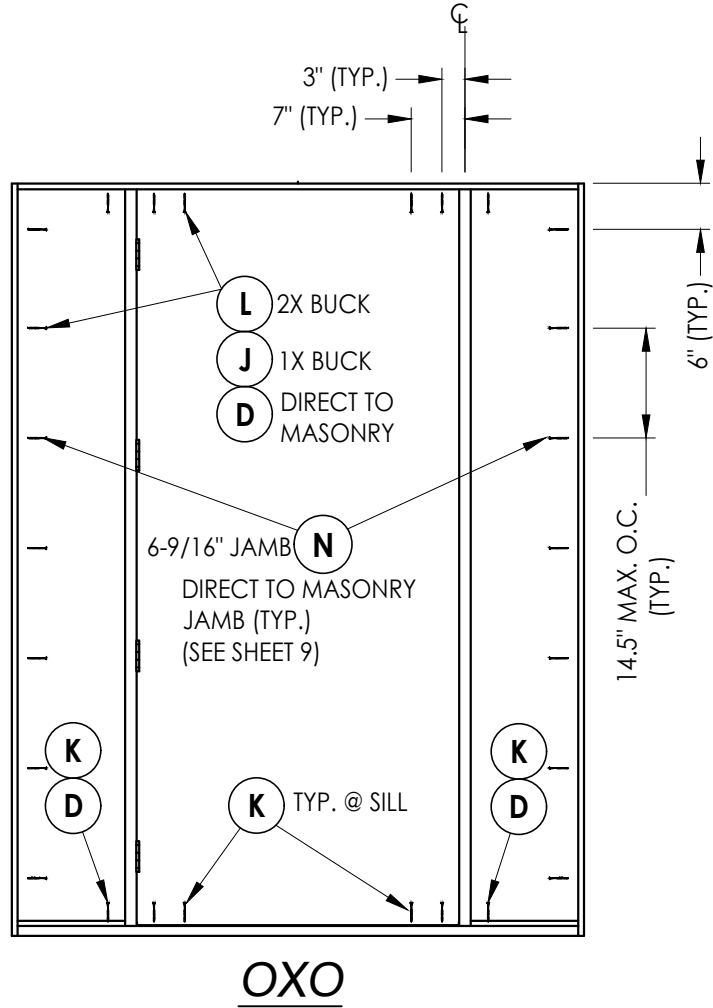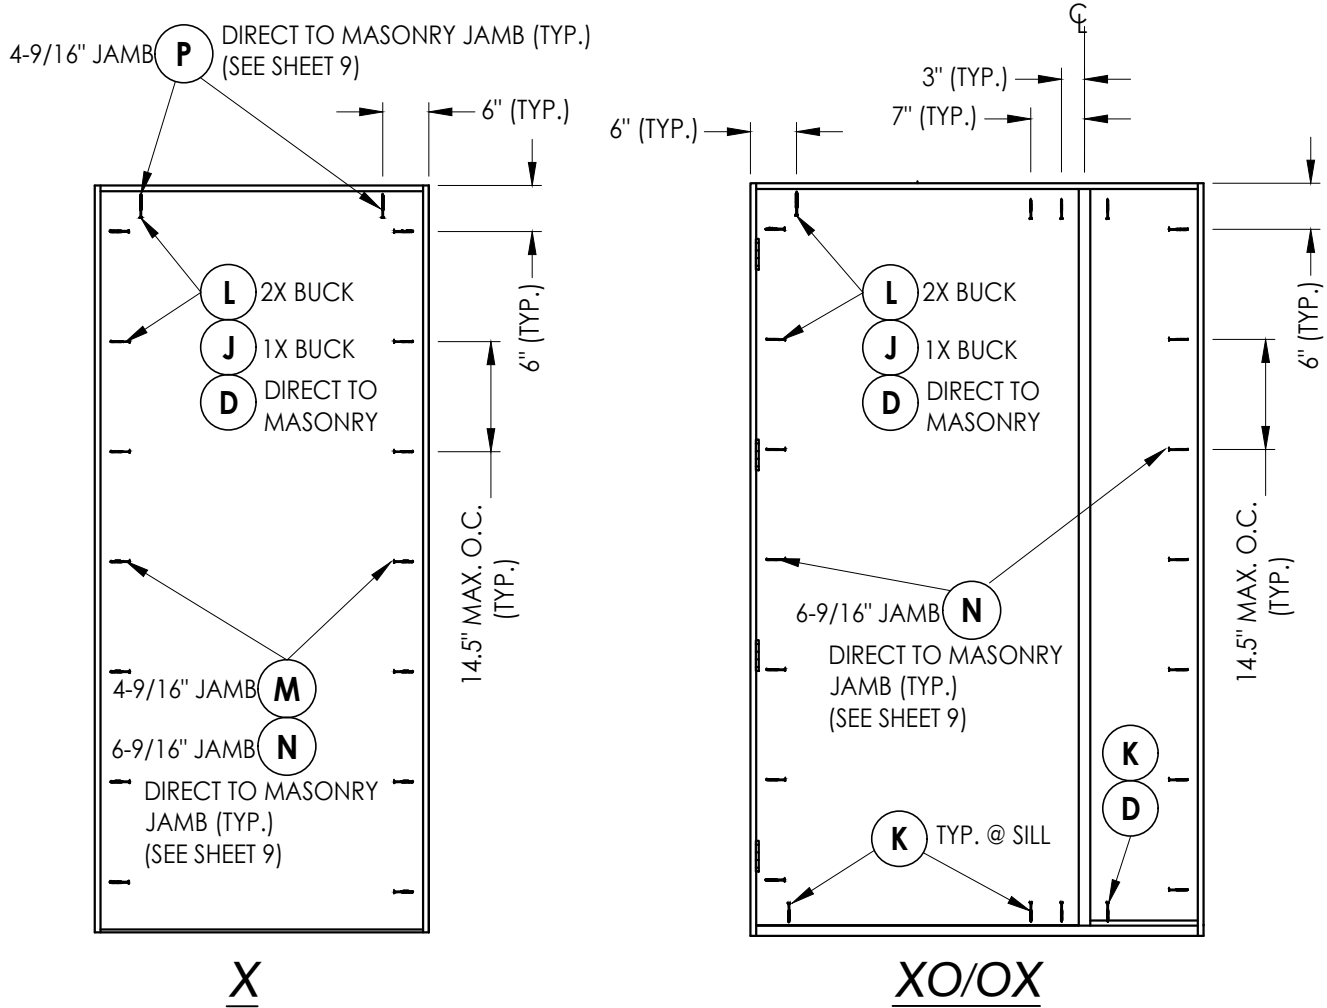

FRAME ANCHORING

CORROSION RESISTANCE - SALTWATER ENVIRONMENT

Fasteners & connectors in areas within 3000 ft (914 m) of a saltwater coastline shall comply with FBC Sections 1711.1 or R332.1.


CONCRETE ANCHOR NOTES:

- Concrete anchor locations at the corners may be adjusted to maintain the min. edge distance to mortar joints.
- Concrete anchor locations noted as "MAX. ON CENTER" must be adjusted to maintain the min. edge distance to mortar joints, additional concrete anchors may be required to ensure the "MAX. ON CENTER" dimension are not exceeded.
- Concrete anchor table:


ANCHOR TYPE	ANCHOR SIZE	MIN. EMBEDMENT	MIN. CLEARANCE TO MASONRY EDGE	MIN. CLEARANCE TO ADJACENT ANCHOR
ITW TAPCON®	1/4"	1-1/4"	2"	4"
DeWALT ULTRAACON®	1/4"	1-1/4"	1"	4"
ITW TAPCON®	3/16"	1-1/4"	3"	1-1/2"

WOOD SCREW INSTALLATION NOTES:

- Maintain a minimum 5/8 inch edge distance, 1 inch end distance, & 1 inch o.c. spacing of wood screws to prevent the splitting of wood.

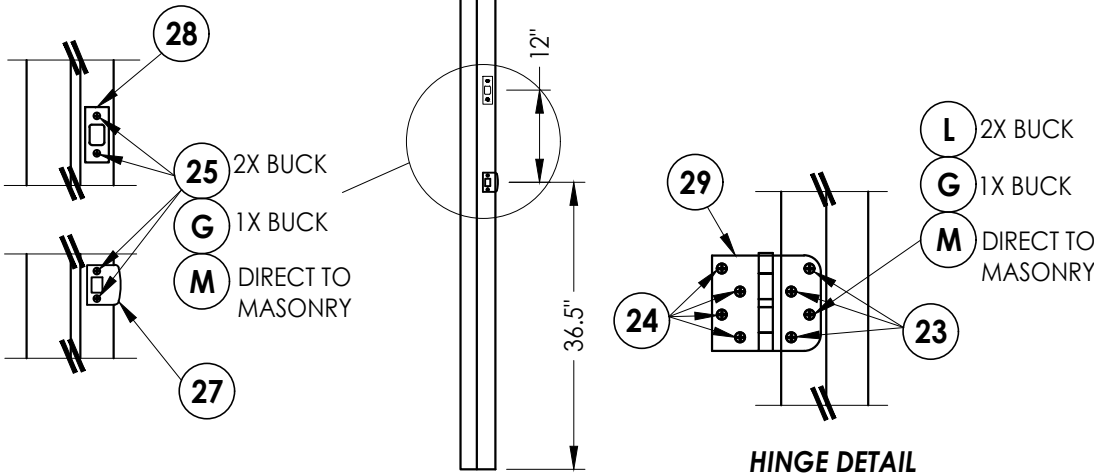

LATCH AND DEADBOLT STRIKE PLATE DETAILS

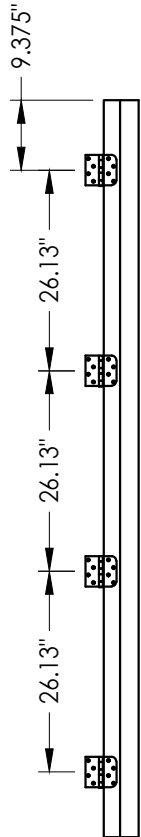

HINGE JAMB

Documents Prepared By:
Lyndon F. Schmidt
P.E. No. 43409


PRODUCT:
PLASTPRO INC.
FIBERGLASS DOOR

PART OR ASSEMBLY:
FRAME ANCHORING


RW BUILDING CONSULTANTS, INC.
P.O. Box 230, Valrico, FL 33595
Phone No.: 813.659.9197
FBPE Registry No. 9813

NO.	DATE	REVISIONS	BY
5	7/01/26	UPDATE TO 9TH ED. (2026) FBC	LFS
4	8/14/23	UPDATE TO 8TH ED. (2023) FBC	LFS
3	7/19/22	REVISE DOOR PANEL	LFS
2			
1			
DATE: 04/14/16			
SCALE: N.T.S.			
DWG. BY: JK			
CHK. BY: LFS			
DRAWING NO.: FL-15209.7			
SHEET 11 OF 12			


BILL OF MATERIALS		
ITEM #	DESCRIPTION	MATERIAL
A	1X BUCK SG >= 0.42	WOOD
B	2X BUCK SG >= 0.42	WOOD
C	1/4" MAX. SHIM SPACE	-
D	1/4" X 2-3/4" DeWALT OR ITW CONCRETE SCREW	STEEL
E	MASONRY - 3,000 PSI MIN. CONCRETE CONFORMING TO ACI 301 OR HOLLOW BLOCK CONFORMING TO ASTM C90	CONCRETE
F	#10 X 2" PFH WOOD SCREW	STEEL
G	3/16" X 3-1/4" ITW CONCRETE SCREW	STEEL
J	1/4" X 3-3/4" PFH DeWALT OR ITW CONCRETE SCREW	STEEL
K	1/4" X 2-1/4" ITW CONCRETE SCREW	STEEL
L	#10 X 2-1/2" PFH WOOD SCREW (1.15" MIN. EMBEDMENT)	STEEL
M	3/16" X 2-1/4" ITW CONCRETE SCREW	STEEL
N	3/16" X 2-3/4" ITW CONCRETE SCREW	STEEL
P	1/4" X 2-1/4" DeWALT CONCRETE SCREW	STEEL
1	POLY FIBER JAMB	POLY FIBER
3	MULLION (PINE)	WOOD
7	WEATHERSTRIP	FOAM
8	DOOR BOTTOM SWEEP	VINYL
23	#10 x 3/4" PFH WOOD SCREW	STEEL
24	#10 x 1" PFH WOOD SCREW	STEEL
25	#8 x 2-1/2" PFH WOOD SCREW	STEEL
27	LATCH STRIKE PLATE	STEEL
28	DEADBOLT STRIKE PLATE	STEEL
29	4" X 4" BUTT HINGE	STEEL
31	INSWING THRESHOLD	ALUM / WOOD
32	INSWING THRESHOLD	ALUM / COMP
33	OUTSWING THRESHOLD	ALUM / COMP
34	INSWING THRESHOLD	VINYL
35	INSWING THRESHOLD w/ SIDELITE ADAPTER	ALUM / COMP
36	OUTSWING THRESHOLD w/ SIDELITE ADAPTER	ALUM / COMP
38	SIDELITE ADAPTER	VINYL
39	SIDELITE ADAPTER	VINYL
40	DOOR PANEL - SEE DOOR PANEL DETAIL SHEET FOR CONSTRUCTION DETAILS	-
50	SIDELITE PANEL - SEE SIDELITE PANEL DETAIL SHEET FOR CONSTRUCTION DETAILS	-

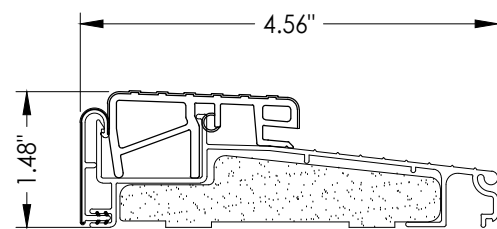


33 OUTSWING THRESHOLD

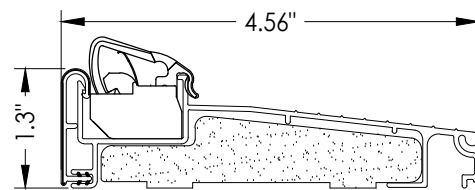


34 **IN SWING THRESHOLD**
Endura (Articulating)
ALUM/COMP/VINYL

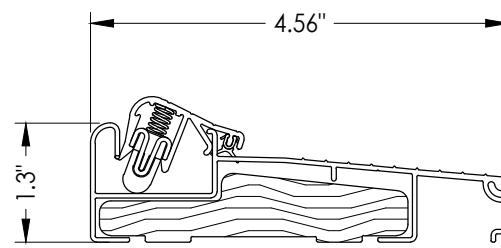


31 **INSWING THRESHOLD**
Endura (Articulating)
ALUM/WOOD

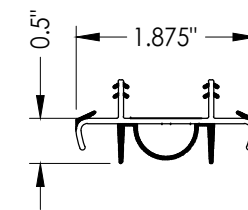


8 DOOR BOTTOM SWEEP

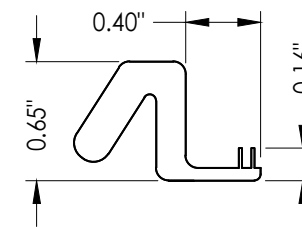


7 WEATHERSTRIP
Endura Force 5

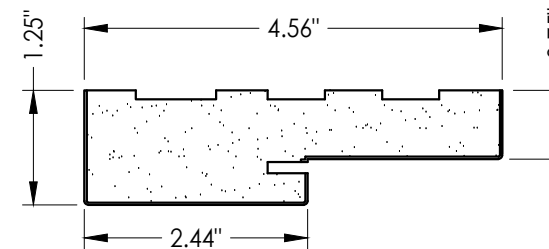


1 POLY FIBER JAMB

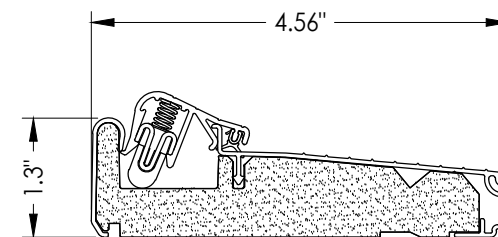


32 **INSWING THRESHOLD**
Endura (Articulating)
ALUM/COMP

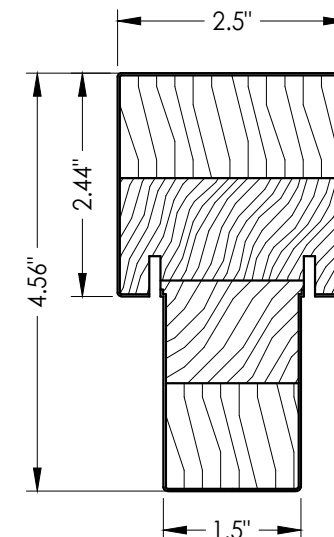

3 MULLION
Endura

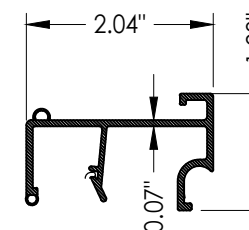

38 **SIDELITE ADAPTER**

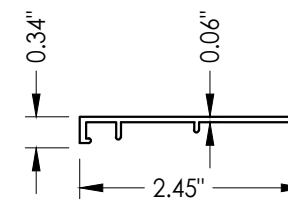

39 SIDELITE ADAPTER

[illegible]

Documents Prepared By:
Lyndon F. Schmidt
P.E. No. 43409

RW BUILDING CONSULTANTS, INC.
P.O. Box 230, Valrico, FL 33595
Phone No.: 813.659.9197
FBPE Registry No. 9813