




5200 W. CENTURY BLVD.
LOS ANGELES, CA 90045

Smooth / Wood Grain / White Wood Grain
Rustic / Mahogany
Series O Fiberglass Door
OUTSWING
"IMPACT"

GENERAL NOTES


1. This product has been evaluated and is in compliance with the 8th Edition (2023) Florida Building Code (FBC) structural requirements including the "High Velocity Hurricane Zone" (HVHZ).
2. Product anchors shall be as listed and spaced as shown on details. Anchor embedment to base material shall be beyond wall dressing or stucco.
3. When used in the "HVHZ" this product complies with Section 1626 of the Florida Building Code and does not require an impact resistant covering.
4. When used in areas outside of the "HVHZ" requiring wind borne debris protection, this product complies with FBC Sections 1609.1.2 & R301.2.1.2 and does not require an impact resistant covering. This product meets missile level "D" and includes Wind Zone 4 as defined in ASTM E 1996 and FBC Sections 1609.1.2.2 & R301.2.1.2.1.
5. For 2x stud construction, anchoring of these units shall be the same as that shown for 2x buck masonry construction.
6. Site conditions that deviate from the details of this drawing require further engineering analysis by a licensed engineer or registered architect.
7. Outswing configurations meet water infiltration requirements for "HVHZ".

TABLE OF CONTENTS	
SHEET #	DESCRIPTION
1	Typical elevations, design pressures & general notes
2	Door panel details
3	Horizontal & Vertical Cross Sections (2X Buck)
4	Horizontal & Vertical Cross Sections (1X Buck)
5	Horizontal & Vertical Cross Sections (Direct to Masonry)
6	Buck and frame anchoring
7	Astragal details (DLP)
8	Astragal details (Endura)
9	Bill of materials and components

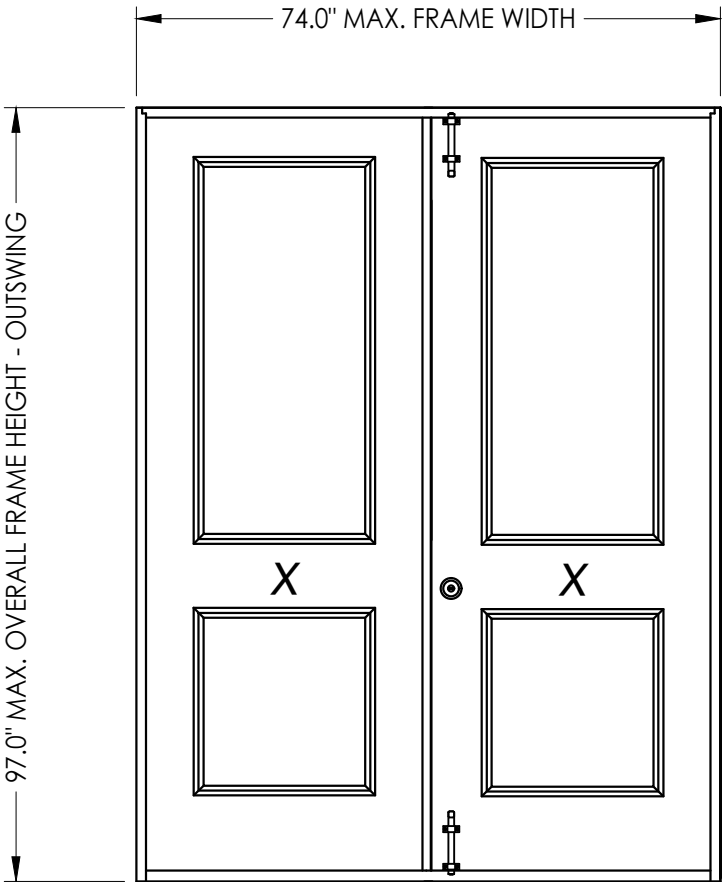

MAX. FRAME DIMENSION	DESIGN PRESSURE (PSF) w/ SURFACE BOLTS	
	POSITIVE	NEGATIVE
74.0" x 97.0"	+90.0	-90.0

See Sheet 8 for astragal design pressure limitations.

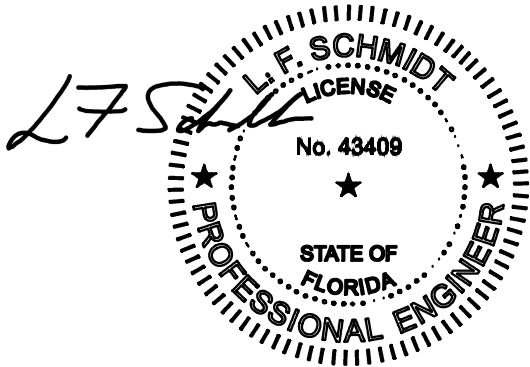

Digitally signed by Lyndon F Schmidt
Date: 2023.08.22 08:18:58 -04'00'

This item has been digitally signed and sealed by L. F. Schmidt, P.E. on the date adjacent to the seal.
Printed copies of this document are not considered signed and sealed and the signature must be verified on any electronic copies.

THIS PRODUCT APPROVAL IS VALID ONLY FOR THE STATE OF FLORIDA

Documents Prepared By:
Lyndon F. Schmidt
P.E. No. 43409

PLASTPRO INC.
FIBERGLASS DOOR

PART OR ASSEMBLY:
TYPICAL ELEVATION, DESIGN PRESSURES & GENERAL NOTES

4

8/17/23

UPDATE TO 8TH ED. (2023) FBC

3

7/29/20

UPDATE TO 7TH ED (2020) FBC & REVISE ENDURA ULT. ASTRAGAL

2

7/24/17

UPDATE TO 6TH ED. (2017) FBC

1

3/9/15

UPDATE TO 5TH ED. (2014) FBC

NO.

DATE

REVISIONS

DATE: 2/19/13

SCALE: N.T.S.

DWG. BY: JK

CHK. BY: LFS


DRAWING NO.: FL-15210.14

SHEET 1 OF 9


Building Consultants, Inc.
P.O. Box 230, Valrico, FL 33595
Phone No.: 813.659.9197
FBPE Registry No. 9813

© 2013 R.W. BUILDING CONSULTANTS INC.

Z:\2023 FBC Drawings\Plastpro\FL-15210 R10\FL-15210.12.14.dwg

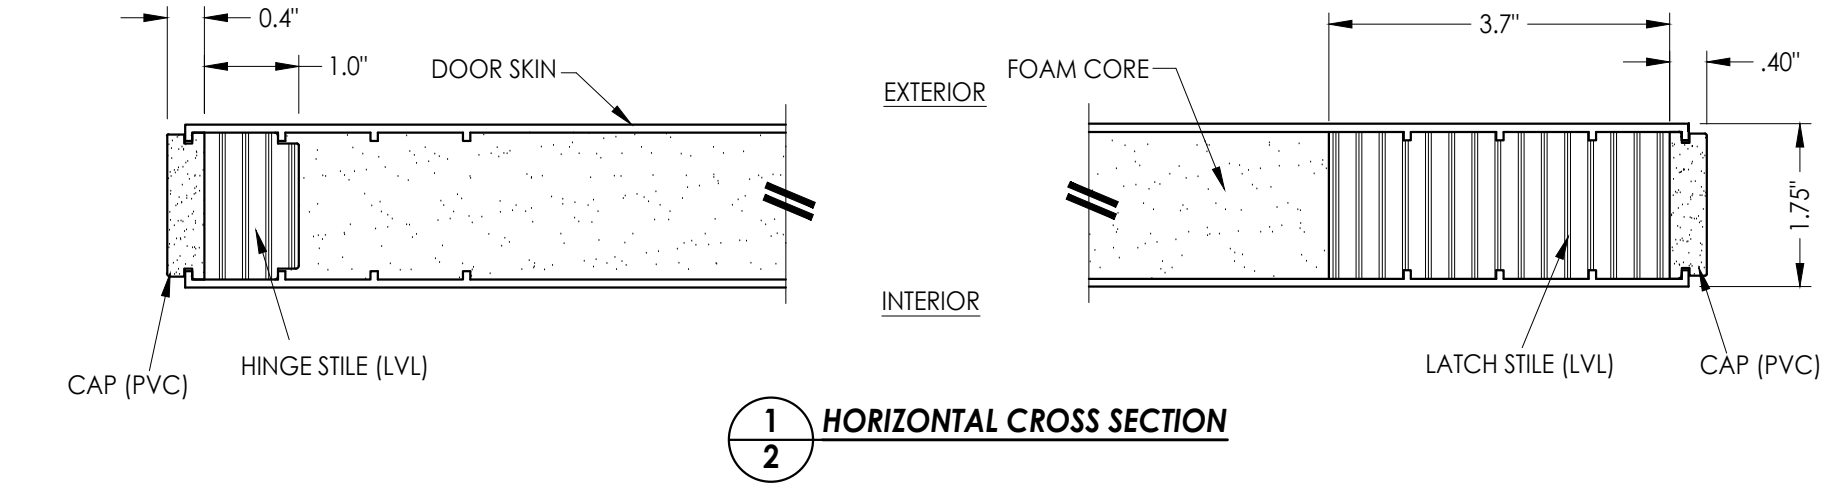



1
2 **HORIZONTAL CROSS SECTION**

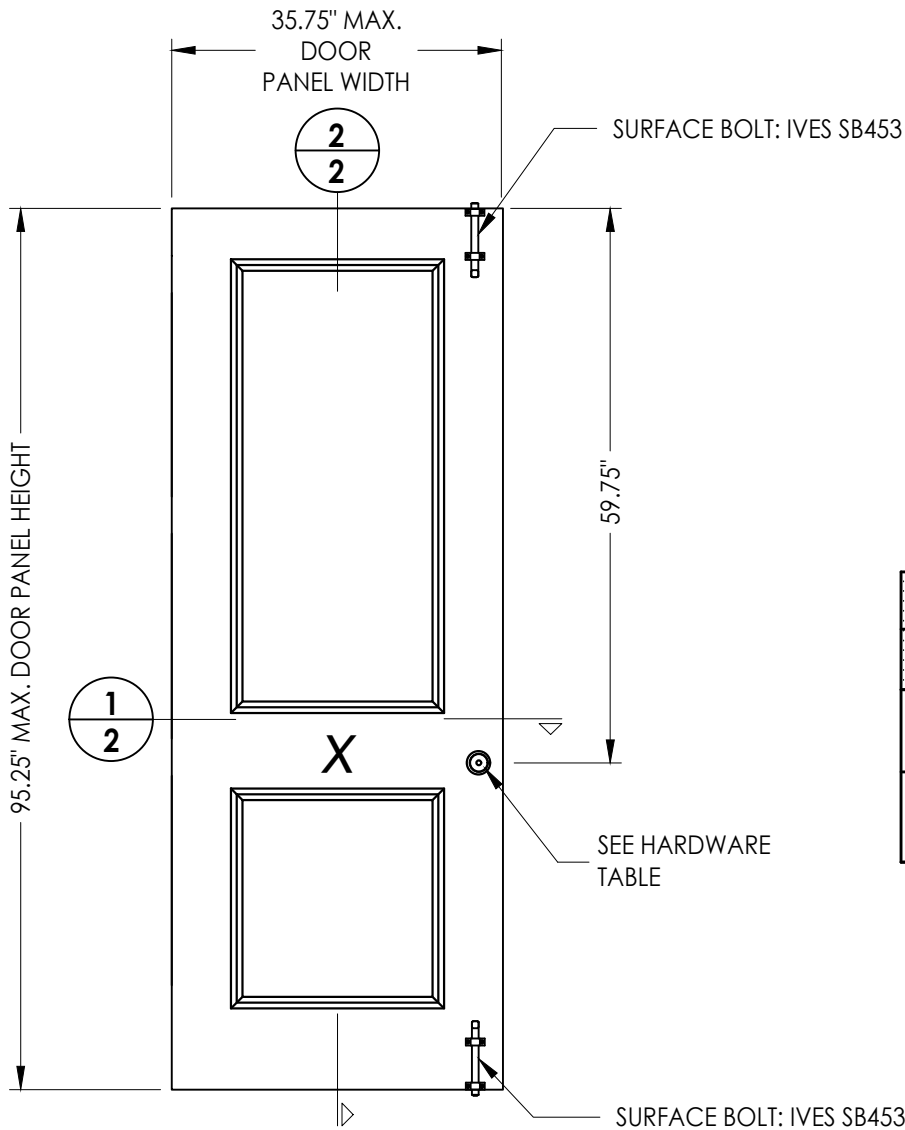

40 **DOOR PANEL**

HARDWARE TABLE		
MANUFACTURER	MODEL	
KWIKSET	Knob:	SIGNATURE SERIES
SCHLAGE	Knob:	"F" SERIES (F51)





Note: Optional deadbolt may be utilized at 5-1/2" or 12" on center above knob.

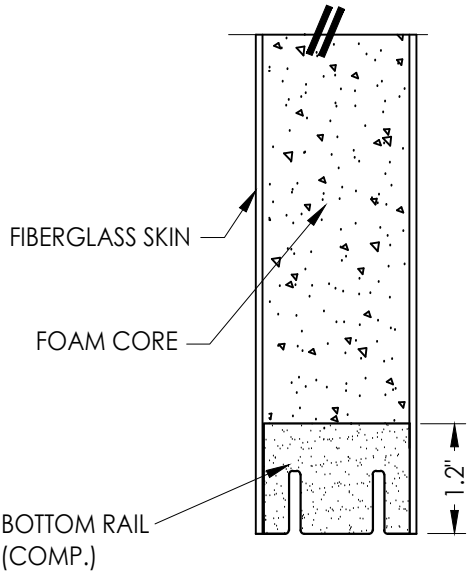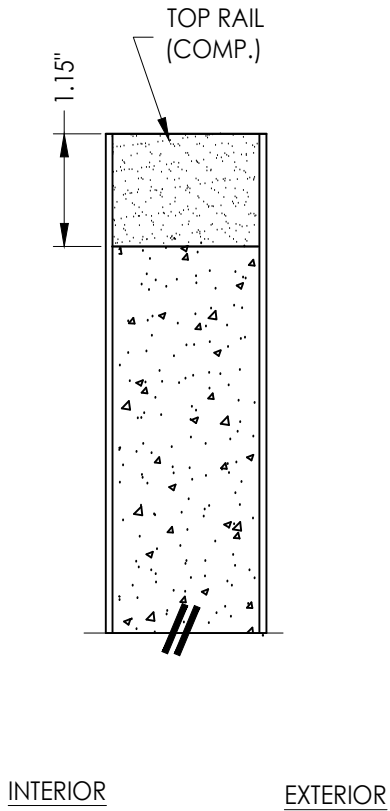

2
2 **VERTICAL CROSS SECTION**

FIBERGLASS DOOR SKIN: MIN. 0.130" THK.
CORE MATERIAL: POLYURETHANE FOAM (1.9 PCF MIN.)

Documents Prepared By: Lyndon F. Schmidt P.E. No. 43409				BUILDING CONSULTANTS, INC. P.O. Box 230, Valrico, FL 33595 Phone No.: 813.659.9197 FBPE Registry No. 9813			
PRODUCT: PLASTPRO INC. FIBERGLASS DOOR				PART OR ASSEMBLY: DOOR PANEL DETAILS			
4	8/17/23	UPDATE TO 8TH ED. (2023)	FBC	LFS			
3	7/29/20	UPDATE TO 7TH ED (2020)	FBC	LFS			
		& REVISE ENDURA ULT. ASTRAGAL					
2	7/24/17	UPDATE TO 6TH ED. (2017)	FBC	JK			
1	3/9/15	UPDATE TO 5TH ED. (2014)	FBC	JK			
NO.	DATE			BY			
REVISIONS							
DATE: 2/19/13							
SCALE: N.T.S.							
DWG. BY: JK							
CHK. BY: LFS							
DRAWING NO.: FL-15210.14							
SHEET 2 OF 9							

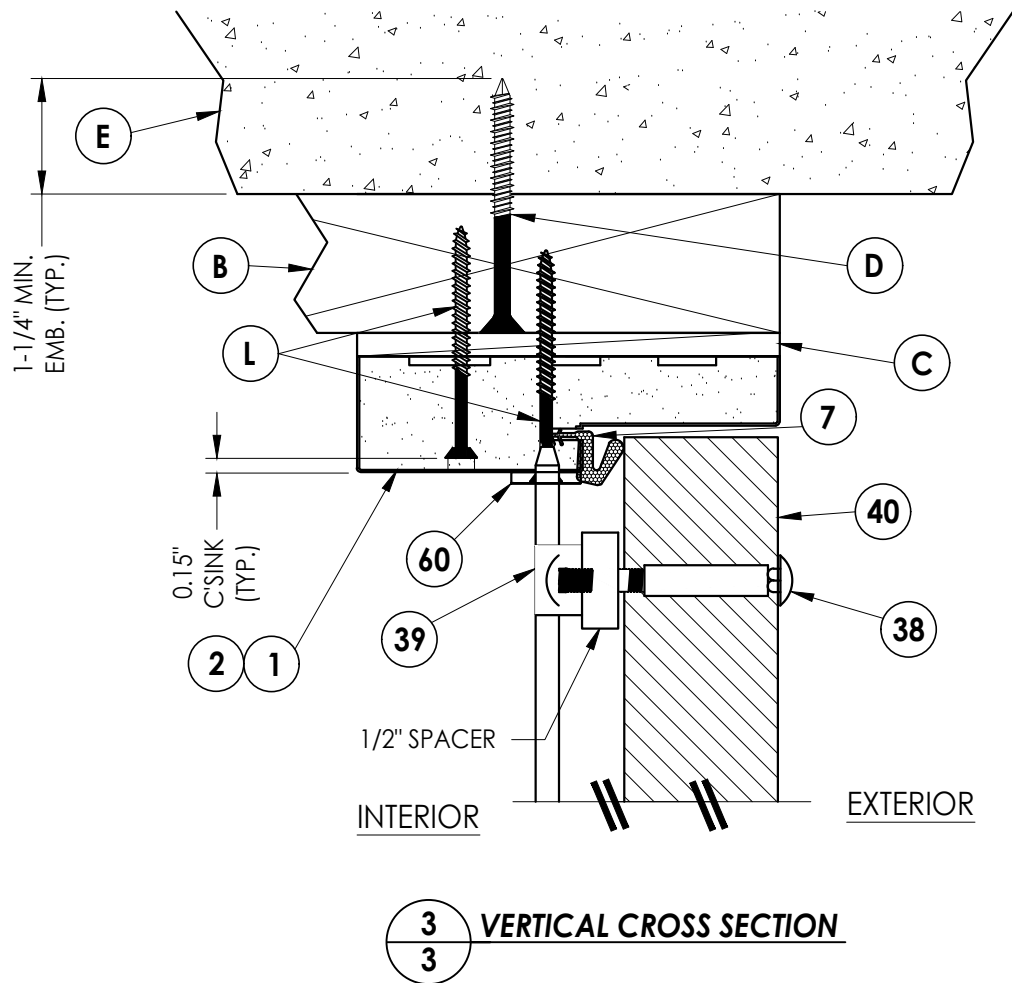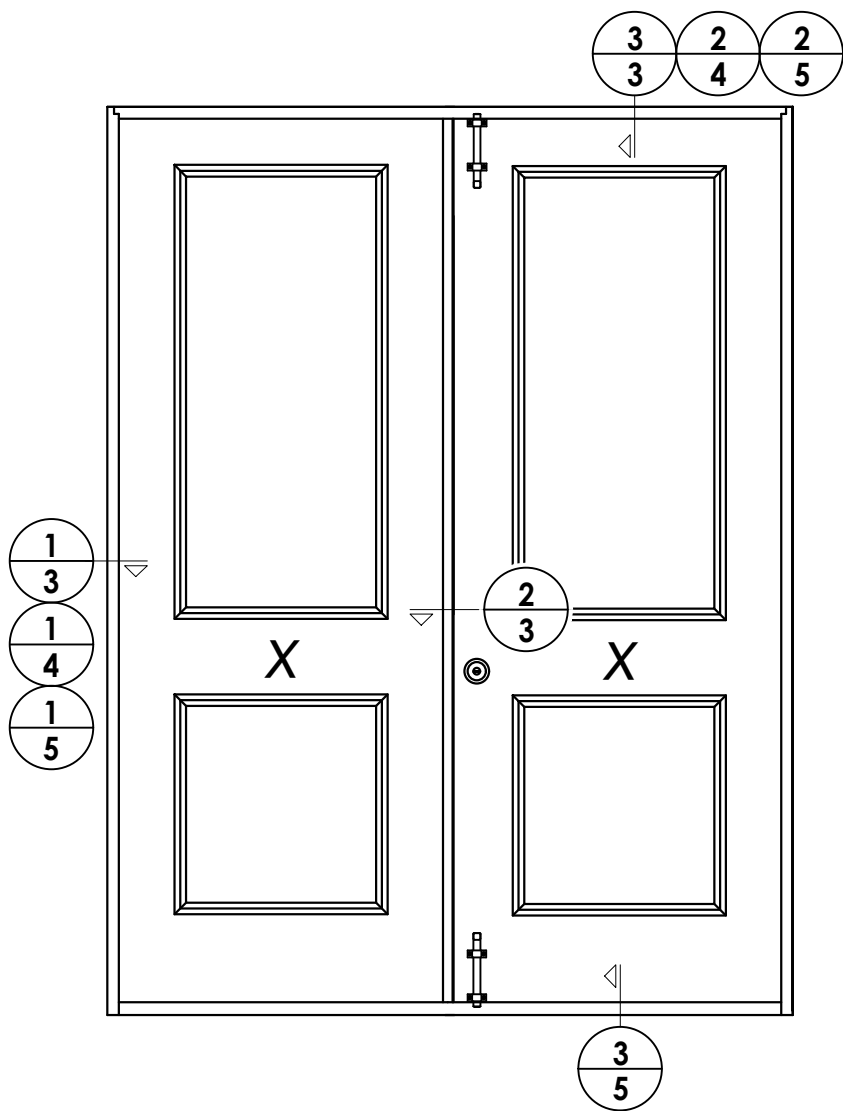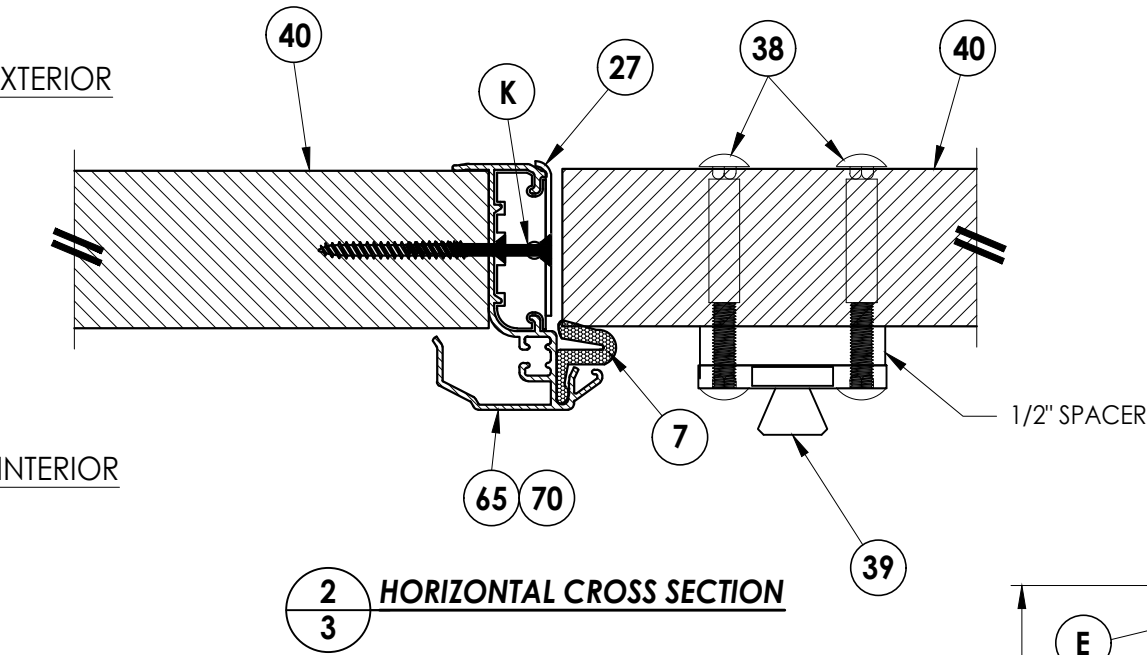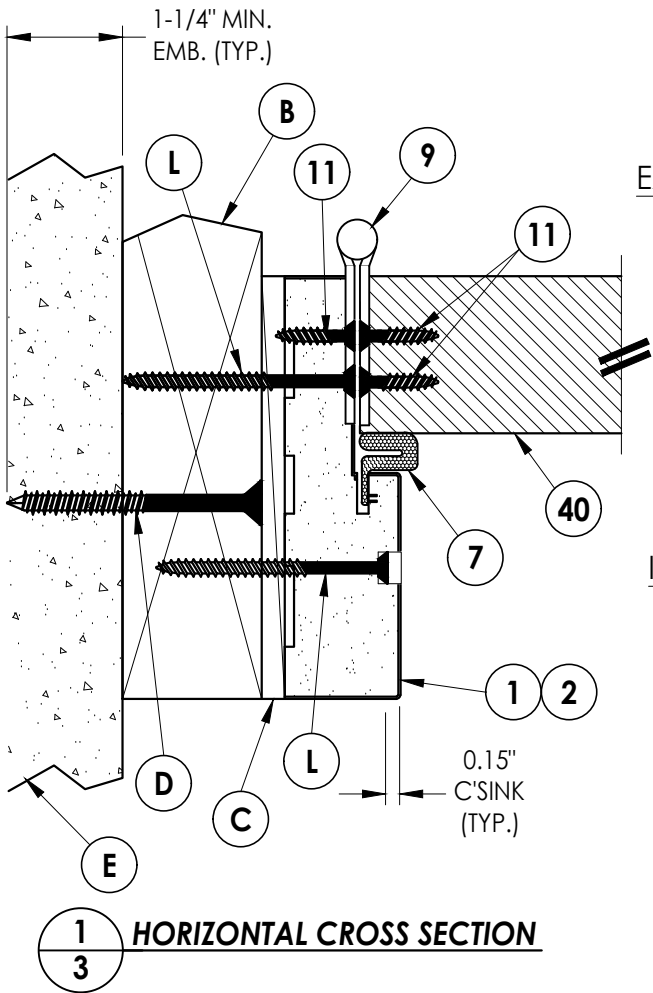

Documents Prepared By:
Lyndon F. Schmidt
P.E. No. 43409

PLASTPRO INC.
FIBERGLASS DOOR

BUILDING CONSULTANTS, INC.
P.O. Box 230, Valrico, FL 33595
Phone No.: 813.659.9197
FBPE Registry No. 9813

PRODUCT:
PLASTPRO INC.
FIBERGLASS DOOR

PART OR ASSEMBLY:
HORIZONTAL & VERTICAL
CROSS SECTIONS (2X BUCK)

NO.	DATE	REVISIONS
4	8/17/23	UPDATE TO 8TH ED. (2023) FBC
3	7/29/20	UPDATE TO 7TH ED (2020) FBC
		& REVISE ENDURA ULT. ASTRAGAL
2	7/24/17	UPDATE TO 6TH ED. (2017) FBC
1	3/9/15	UPDATE TO 5TH ED. (2014) FBC
		BY

DATE: 2/19/13

SCALE: N.T.S.



DWG. BY: JK

CHK. BY: LFS

DRAWING NO.: FL-15210.14

SHEET 3 OF 9

Z:\2023 FBC Drawings\Plastpro\FL-15210 R10\FL-15210.12.14.dwg

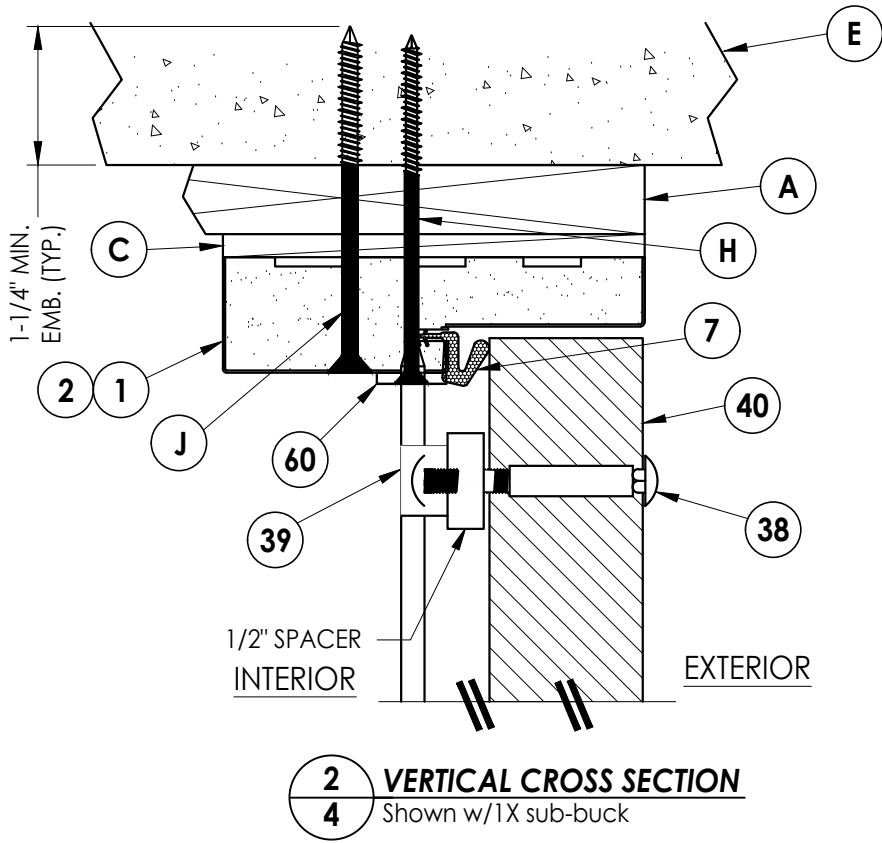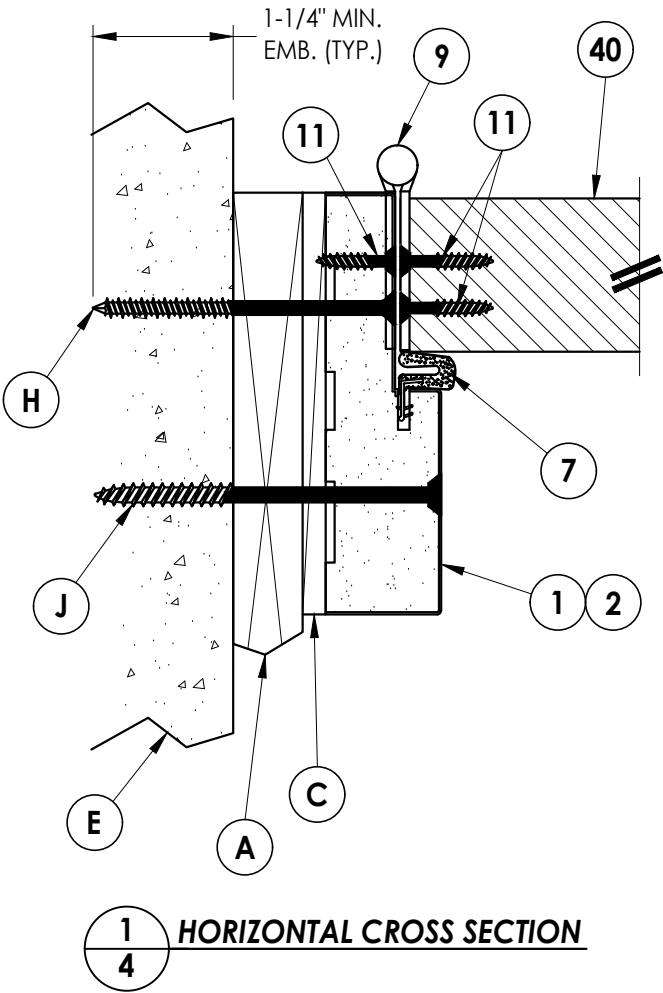

NO.	DATE	REVISIONS
4	8/17/23	UPDATE TO 8TH ED. (2023) FBC LFS
3	7/29/20	UPDATE TO 7TH ED. (2020) FBC LFS
		& REVISE ENDURA ULT. ASTRAGAL
2	7/24/17	UPDATE TO 6TH ED. (2017) FBC JK
1	3/9/15	UPDATE TO 5TH ED. (2014) FBC JK
		BY




DATE:	2/19/13
SCALE:	N.T.S.
DWG. BY:	JK
CHK. BY:	LFS
DRAWING NO.:	FL-15210.14
SHEET	4 OF 9

PRODUCT:	PLASTPRO INC. FIBERGLASS DOOR
PART OR ASSEMBLY:	HORIZONTAL & VERTICAL CROSS SECTIONS (1X BUCK)

Documents Prepared By:
Lyndon F. Schmidt
P.E. No. 43409

BUILDING CONSULTANTS, INC.
P.O. Box 230, Valrico, FL 33595
Phone No.: 813.659.9197
FBPE Registry No. 9813

Z:\2023 FBC Drawings\Plastpro\FL-15210 R10\FL-15210.12.14.dwg

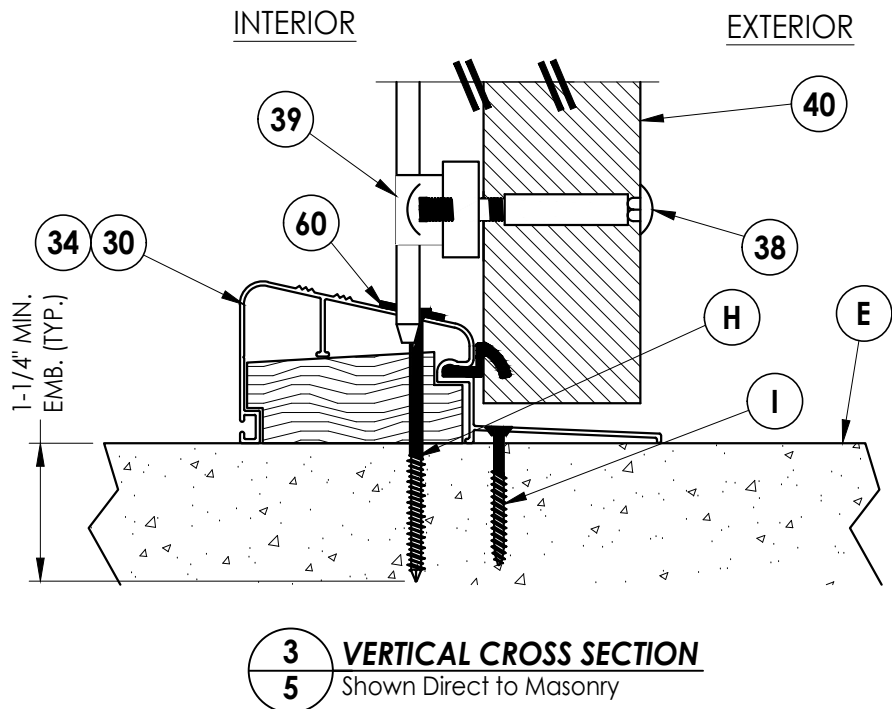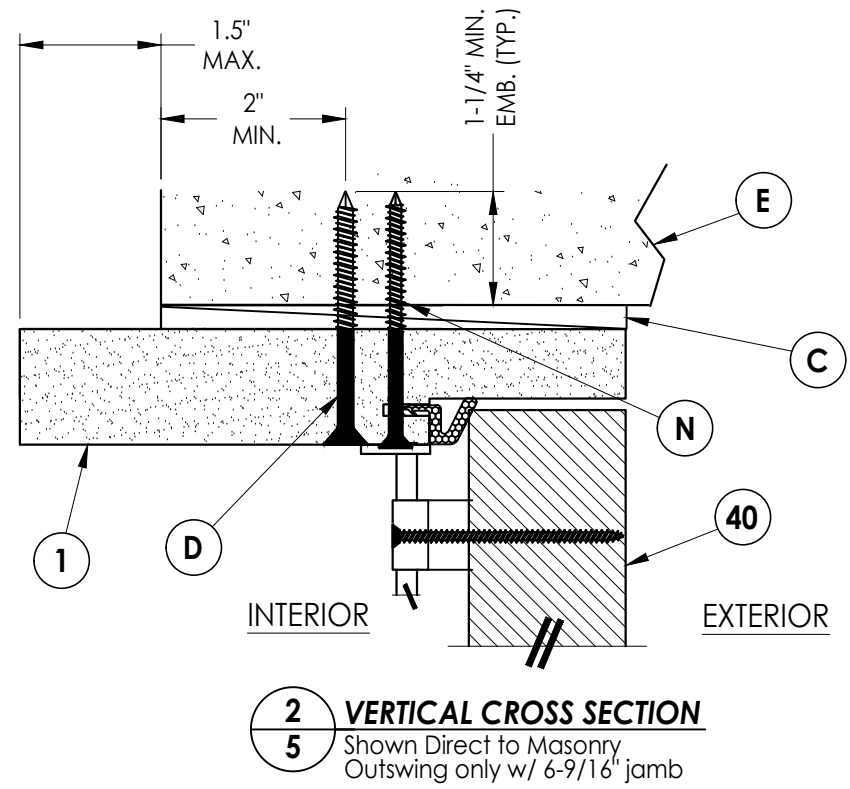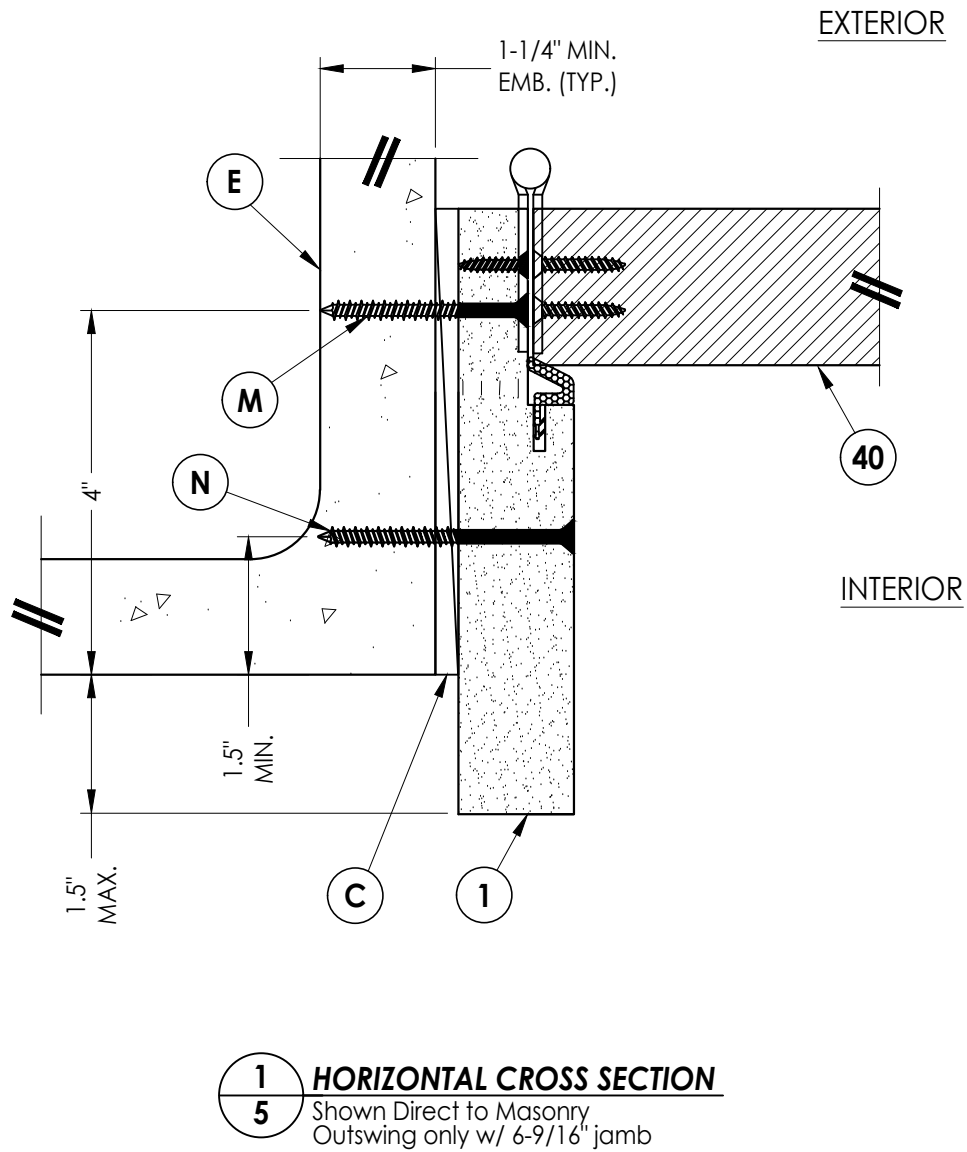




NO.	DATE	REVISIONS					
		JK	JK	BY			
4	8/17/23	UPDATE TO 8TH ED. (2023)	FBC	LFS			
3	7/29/20	UPDATE TO 7TH ED (2020)	FBC	LFS			
		& REVISE ENDURA ULT. ASTRAGAL					
2	7/24/17	UPDATE TO 6TH ED. (2017)	FBC	JK			
1	3/9/15	UPDATE TO 5TH ED. (2014)	FBC	JK			

DATE: 2/19/13
SCALE: N.T.S.
DWG. BY: JK
CHK. BY: LFS
DRAWING NO.: FL-15210.14
SHEET 5 OF 9

PRODUCT: PLASTPRO INC. FIBERGLASS DOOR
PART OR ASSEMBLY: HORIZONTAL & VERTICAL SECTIONS (DIRECT TO MASONRY)

Documents Prepared By:
Lyndon F. Schmidt
P.E. No. 43409
BUILDING CONSULTANTS, INC.
P.O. Box 230, Valrico, FL 33595
Phone No.: 813.659.9197
FBPE Registry No. 9813

Z:\2023 FBC Drawings\Plastpro\FL-15210 R10\FL-15210.12.14.dwg

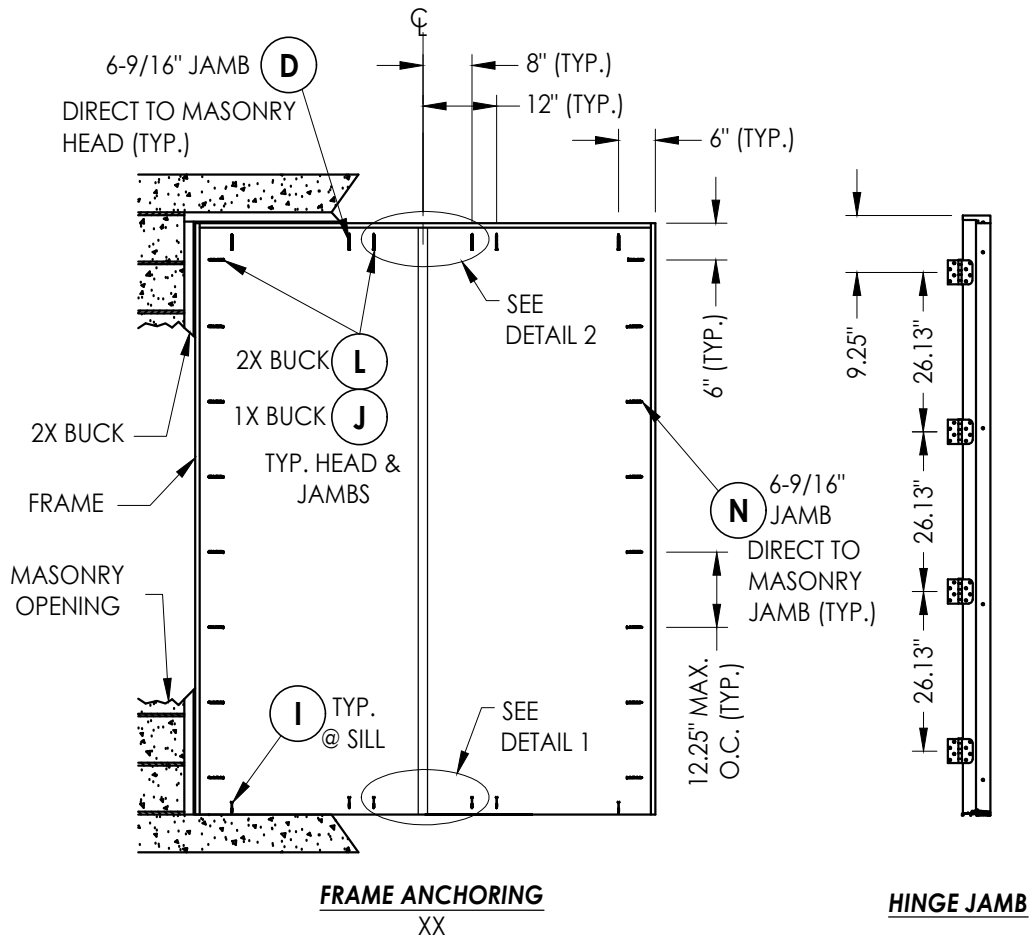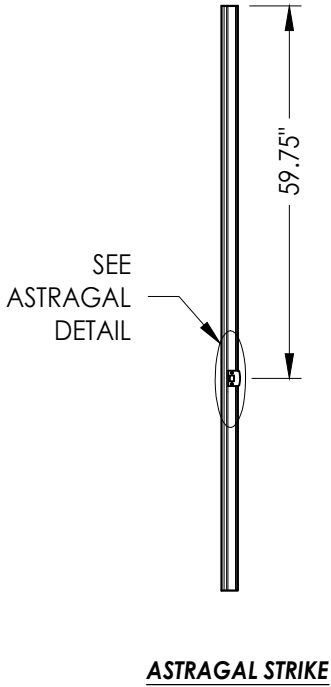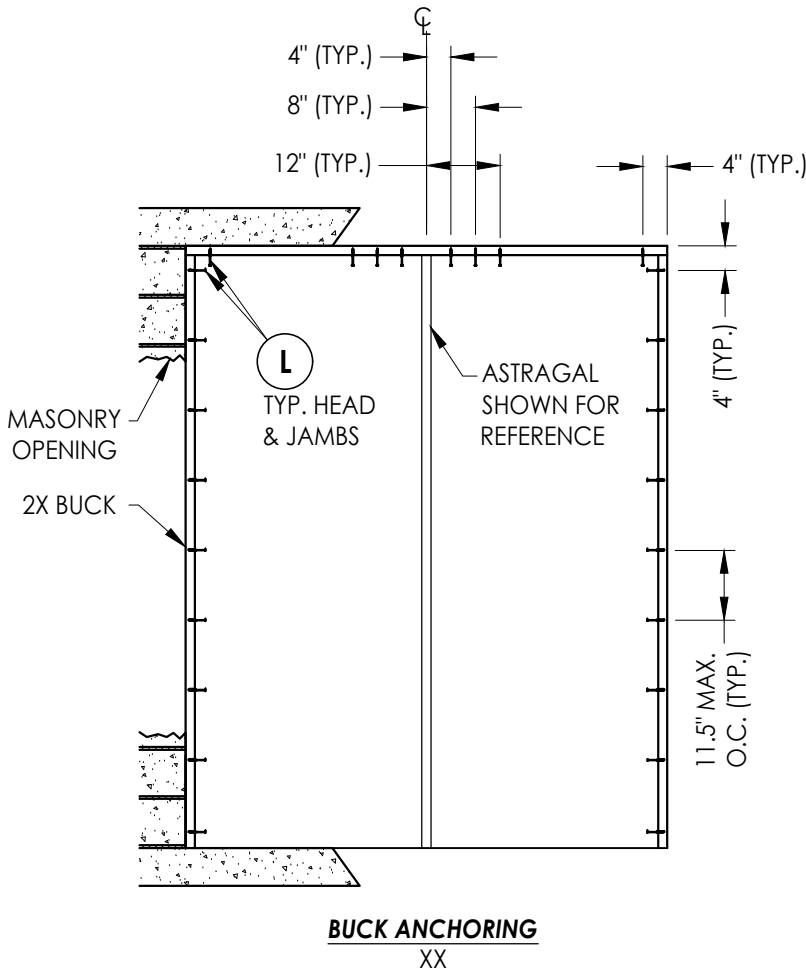

HINGE JAMB





CONCRETE ANCHOR NOTES:

- Concrete anchor locations at the corners may be adjusted to maintain the min. edge distance to mortar joints.
- Concrete anchor locations noted as "MAX. ON CENTER" must be adjusted to maintain the min. edge distance to mortar joints, additional concrete anchors may be required to ensure the "MAX. ON CENTER" dimension are not exceeded.
- Concrete anchor table:

ANCHOR TYPE	ANCHOR SIZE	MIN. EMBEDMENT	MIN. CLEARANCE TO MASONRY EDGE	MIN. CLEARANCE TO ADJACENT ANCHOR
ITW TAPCON®	1/4"	1-1/4"	2"	4"
DeWALT ULTRACON®	1/4"	1-1/4"	1"	4"
ITW TAPCON®	3/16"	1-1/4"	3"	1-1/2"

WOOD SCREW INSTALLATION NOTES:

- Maintain a minimum 5/8" edge distance, 1" end distance, & 1" o.c. spacing of wood screws to prevent the splitting of wood.

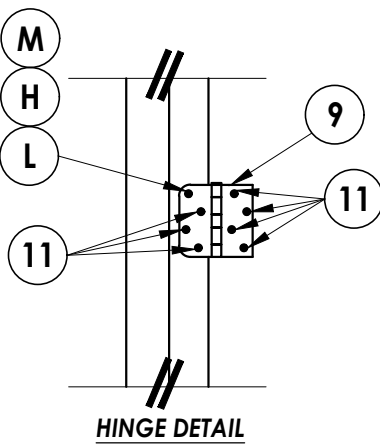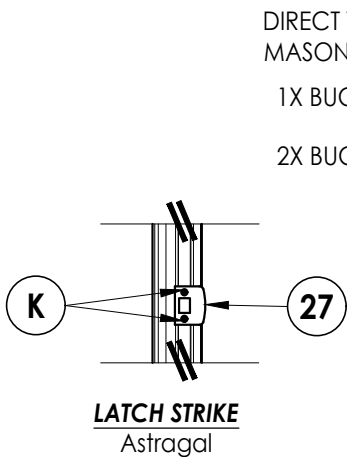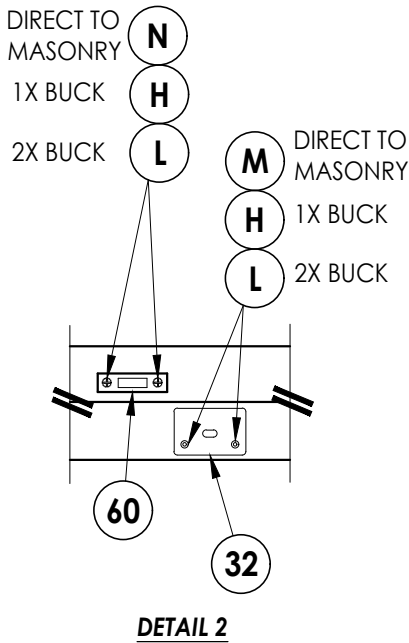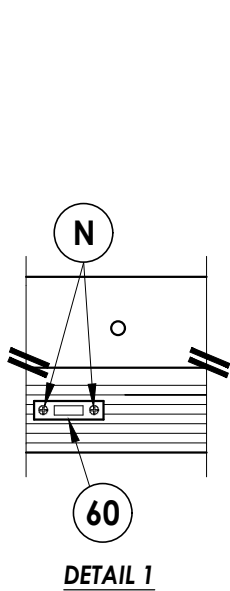

Documents Prepared By:
Lyndon F. Schmidt
P.E. No. 43409


PRODUCT: PLASTPRO INC.
FIBERGLASS DOOR

PART OR ASSEMBLY:
BUCK AND FRAME ANCHORING


BUILDING CONSULTANTS, INC.
P.O. Box 230, Valrico, FL 33595
Phone No.: 813.659.9197
FBPE Registry No. 9813

NO.	DATE	REVISIONS		
		LFS	FBC	BY
4	8/17/23	UPDATE TO 8TH ED. (2023)	FBC	
3	7/29/20	UPDATE TO 7TH ED (2020)	FBC	
		& REVISE ENDURA ULT. ASTRAGAL		
2	7/24/17	UPDATE TO 6TH ED. (2017)	FBC	JK
1	3/9/15	UPDATE TO 5TH ED. (2014)	FBC	JK
		NO.	DATE	
DATE: 2/19/13				
SCALE: N.T.S.				
DWG. BY: JK				
CHK. BY: LFS				
DRAWING NO.: FL-15210.14				
SHEET 6 OF 9				


Z:\2023 FBC Drawings\Plastpro\FL-15210 R10\FL-15210.12.14.dwg

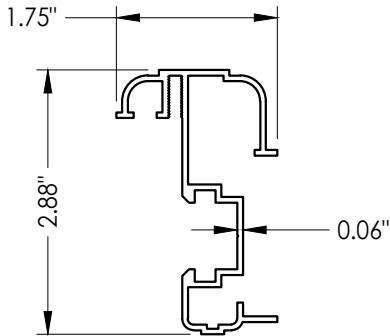


65 ASTRAGAL
DLP

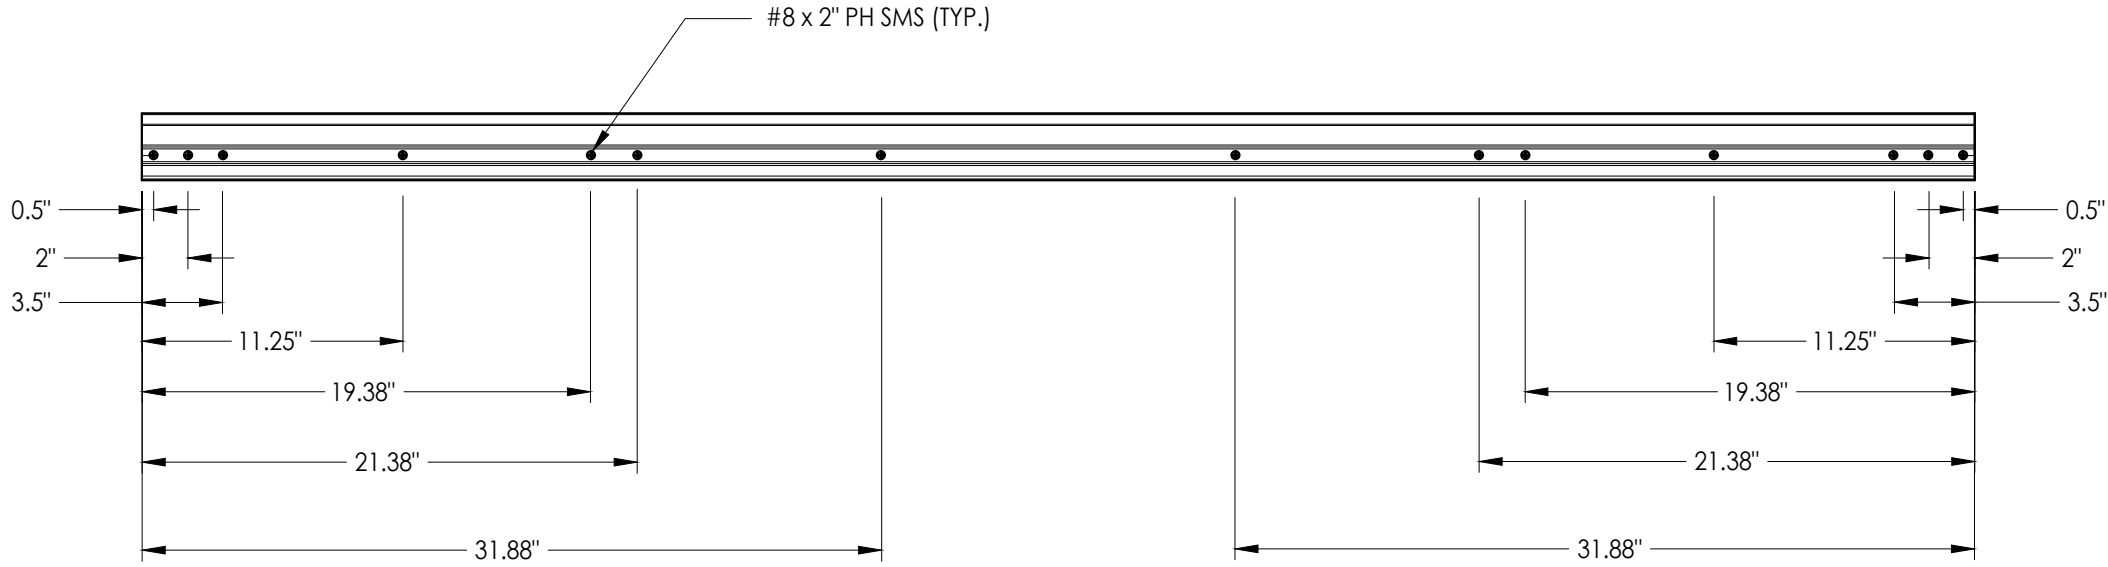

ASTRAGAL SCREW LOCATIONS

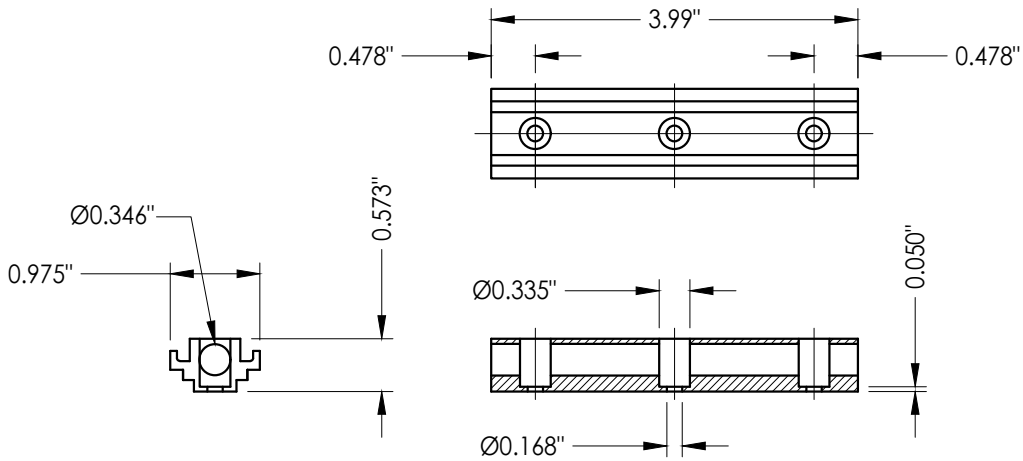

CONCEALED STIFFENER

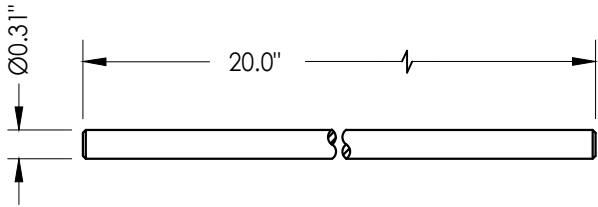

SLIDE BOLT ROD
Typ. top & bottom
of astragal
(2" throw)


NO.	DATE	REVISIONS		
4	8/17/23	UPDATE TO 8TH ED. (2023)	FBC	LFS
3	7/29/20	UPDATE TO 7TH ED (2020)	FBC	LFS
		& REVISE ENDURA ULT. ASTRAGAL		
2	7/24/17	UPDATE TO 6TH ED. (2017)	FBC	JK
1	3/9/15	UPDATE TO 5TH ED. (2014)	FBC	JK
				BY

DATE:	2/19/13
SCALE:	N.T.S.
DWG. BY:	JK
CHK. BY:	LFS
DRAWING NO.:	FL-15210.14
SHEET	7 OF 9


PRODUCT:	PLASTPRO INC. FIBERGLASS DOOR
PART OR ASSEMBLY:	ASTRAGAL DETAILS (DLP)

Documents Prepared By: Lyndon F. Schmidt P.E. No. 43409	RW BUILDING CONSULTANTS, INC. P.O. Box 230, Valrico, FL 33595 Phone No.: 813.659.9197 FBPE Registry No. 9813
---	---

Z:\2023 FBC Drawings\Plastpro\FL-15210 R10\FL-15210.12.14.dwg

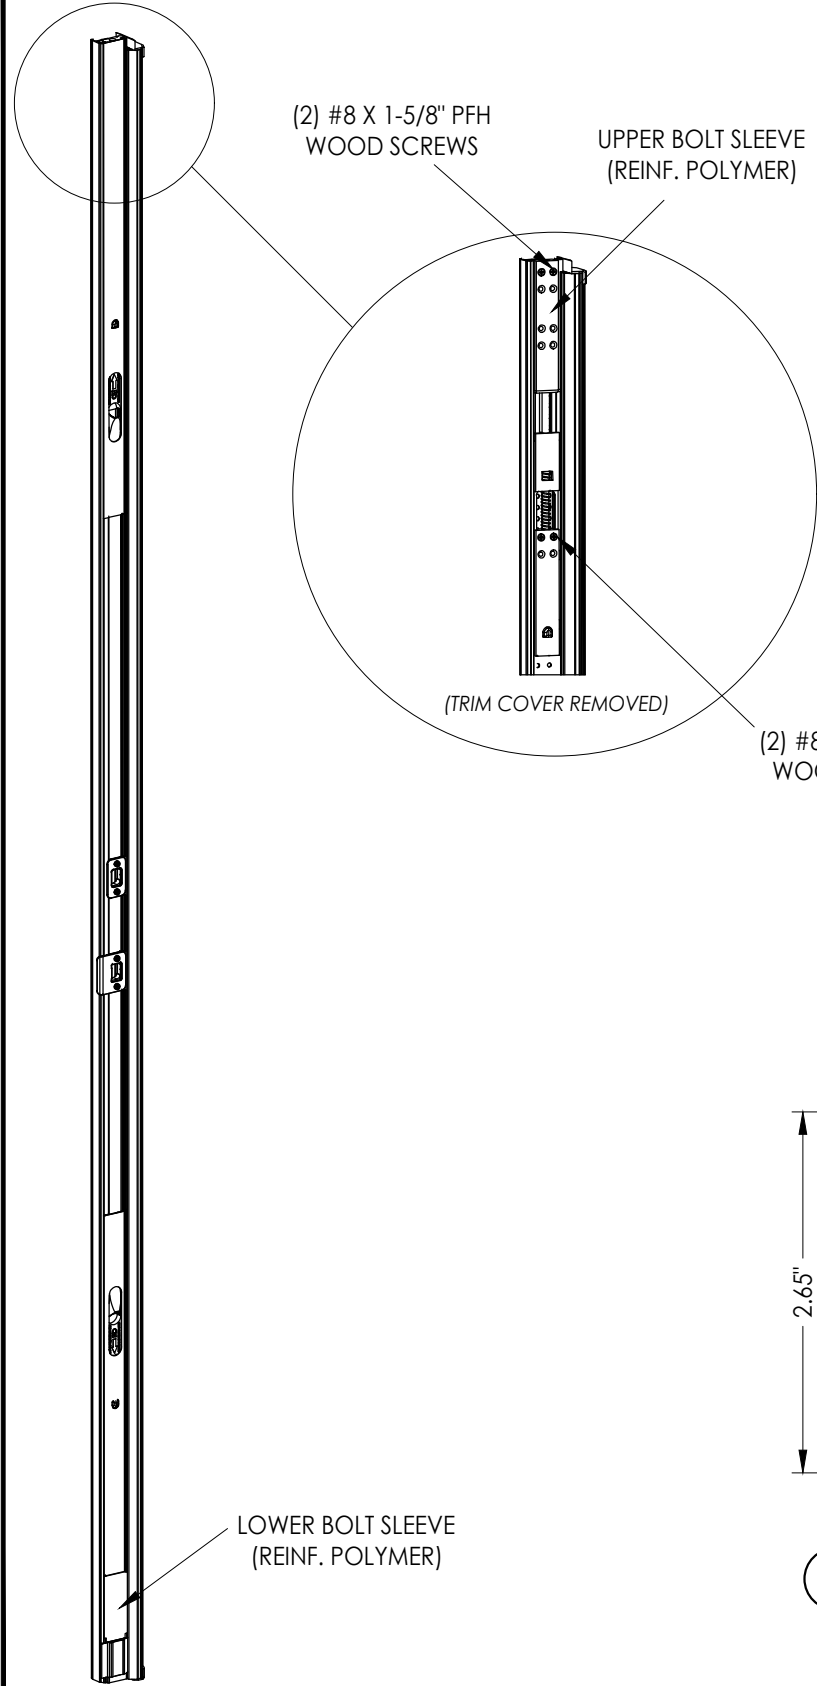


ULTIMATE HURRICANE ASTRAGAL


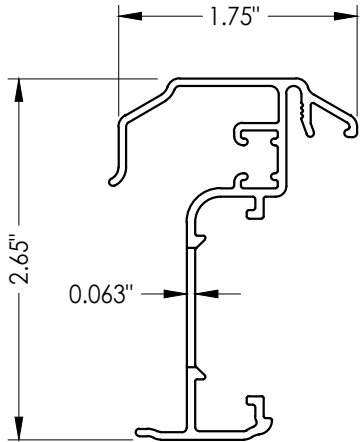


70 ALUMINUM ASTRAGAL
By Endura Products

Hardware Table		
Manufacturer	Model	Max. Design Pressure
ENDURA	ULTIMATE HURRICANE ASTRAGAL	± 45 PSF

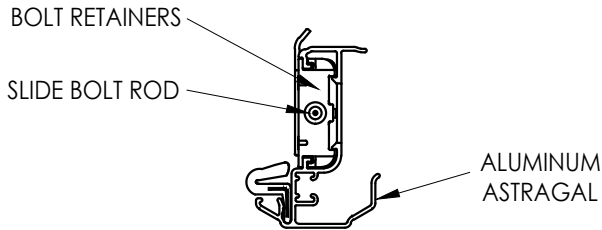


ALUMINUM ASTRAGAL ASSEMBLY

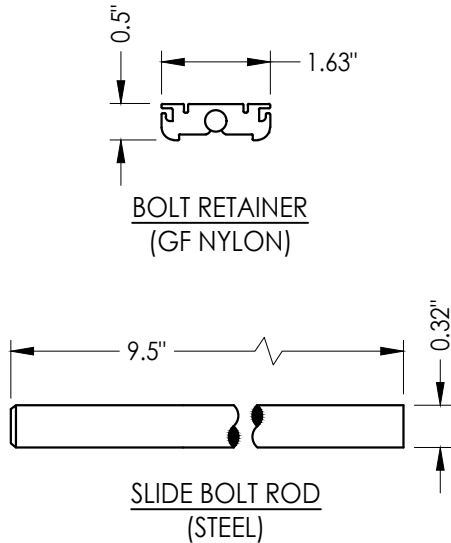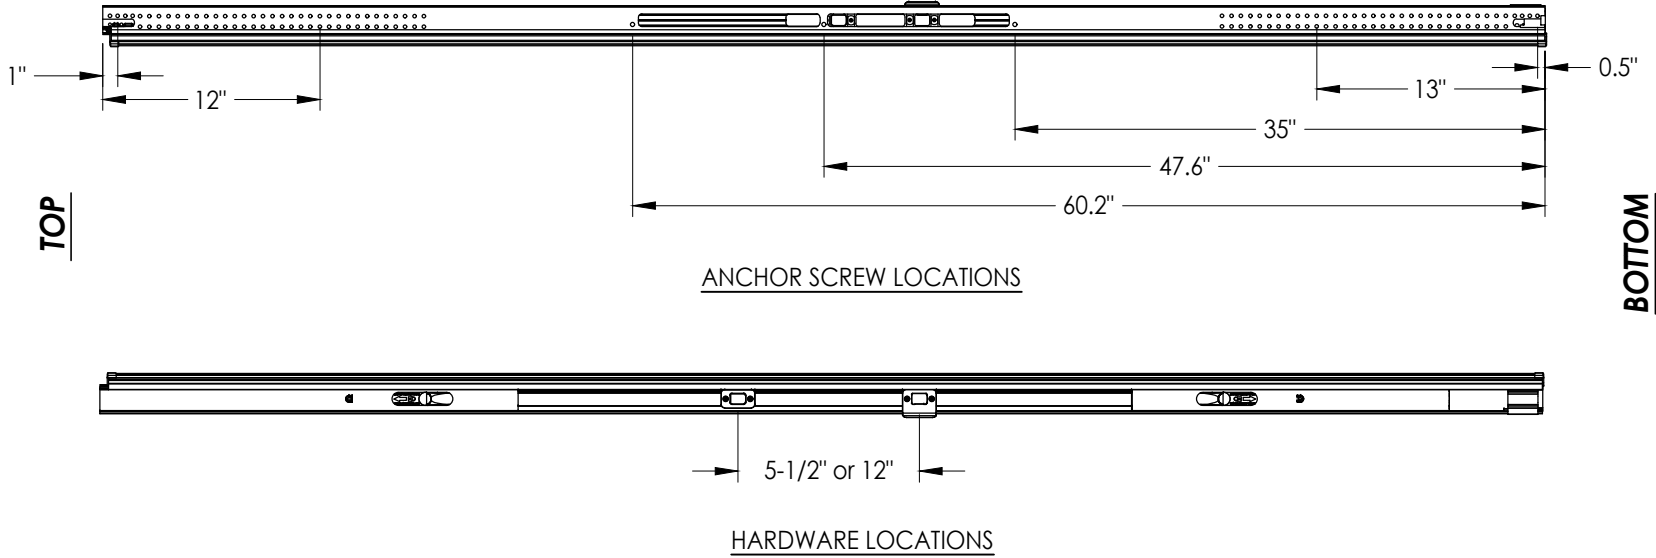


PRODUCT:		Documents Prepared By:				
		Lyndon F. Schmidt P.E. No. 43409				
PLASTPRO INC. FIBERGLASS DOOR		BUILDING CONSULTANTS, INC. P.O. Box 230, Valrico, FL 33595 Phone No.: 813.659.9197 FBPE Registry No. 9813				
PART OR ASSEMBLY:						
ASTRAGAL DETAILS (ULTIMATE HURRICANE)						
4	8/17/23			UPDATE TO 8TH ED. (2023)	FBC	LFS
3	7/29/20			UPDATE TO 7TH ED (2020)	FBC	LFS
				& REVISE ENDURA ULT. ASTRAGAL		
2	7/24/17			UPDATE TO 6TH ED. (2017)	FBC	JK
1	3/9/15	UPDATE TO 5TH ED. (2014)	FBC	JK		
	NO.	DATE		BY		
REVISIONS						
DATE: 2/19/13						
SCALE: N.T.S.						
DWG. BY: JK						
CHK. BY: LFS						
DRAWING NO.: FL-15210.14						
SHEET 8 OF 9						

Z:\2023 FBC Drawings\Plastpro\FL-15210 R10\FL-15210.12.14.dwg


BILL OF MATERIALS		
ITEM #	DESCRIPTION	MATERIAL
A	1X BUCK SG >= 0.55	WOOD
B	2X BUCK SG >= 0.55	WOOD
C	1/4" MAX. SHIM SPACE	-
D	1/4" X 2-3/4" PFH DeWALT OR ITW CONCRETE SCREW	STEEL
E	MASONRY - 3,000 PSI MIN. CONCRETE CONFORMING TO ACI 301 OR HOLLOW BLOCK CONFORMING TO ASTM C90	CONCRETE
H	3/16" x 3-1/4" PFH ITW CONCRETE SCREW	STEEL
I	1/4" X 1-3/4" PFH DeWALT OR ITW CONCRETE SCREW	STEEL
J	1/4" X 3-3/4" PFH DeWALT OR ITW CONCRETE SCREW	STEEL
K	#9 X 2-1/2" PFH WOOD SCREW	STEEL
L	#10 X 2-1/2" PFH WOOD SCREW (1.15" MIN. EMBEDMENT)	STEEL
M	3/16" x 2-1/4" PFH ITW CONCRETE SCREW	STEEL
N	3/16" x 2-3/4" PFH ITW CONCRETE SCREW	STEEL
1	POLY FIBER JAMB	POLY FIBER
2	JAMB (FINGER - JOINTED PINE)	WOOD
7	WEATHERSTRIP	FOAM
9	4" X 4" BUTT HINGE	STEEL
11	#9 X 3/4" PFH WOOD SCREW	STEEL
27	LATCH STRIKE PLATE	STEEL
28	DEADBOLT STRIKE PLATE	STEEL
30	OUTSWING THRESHOLD	ALUM/WOOD
32	ASTRAGAL STRIKE PLATE	STEEL
36	#6 X 3/4" PFH WS	STEEL
38	1/4-20 X 2" PH MS w/ 5/16" TH BARREL NUT	SS
39	SURFACE BOLT (IVES 453)	STEEL
40	DOOR PANEL - SEE DOOR PANEL DETAIL SHEET FOR CONSTRUCTION DETAILS	-
58	#8 X 2" PFH WS	STEEL
60	SURFACE BOLT STRIKE PLATE	STEEL
65	ASTRAGAL BY DLP	STEEL
70	ASTRAGAL BY ENDURA	ALUM

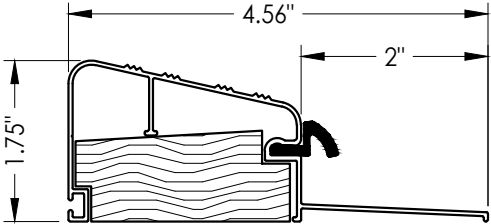


30 **OUTSWING THRESHOLD**
DLP (QOSR)

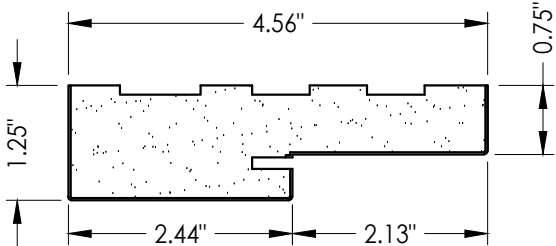


1 **POLY FIBER JAMB**
Plastpro

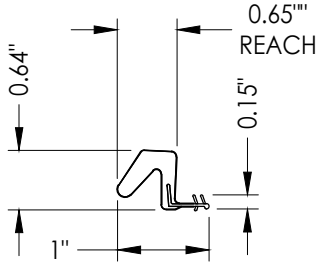

7 **WEATHERSTRIP**
Endura Force 5

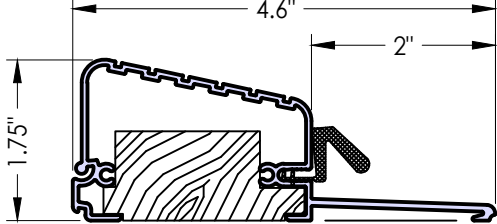

34 **OUTSWING THRESHOLD**
Columbia High Dam (581)

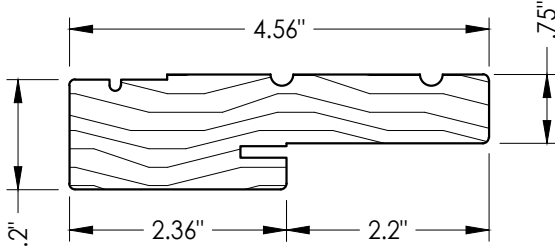

2 **WOOD JAMB**

Documents Prepared By: Lyndon F. Schmidt P.E. No. 43409		BUILDING CONSULTANTS, INC. P.O. Box 230, Valrico, FL 33595 Phone No.: 813.659.9197 FBPE Registry No. 9813	
PRODUCT: PLASTPRO INC. FIBERGLASS DOOR		PART OR ASSEMBLY: BILL OF MATERIALS & COMPONENTS	
4	8/17/23	UPDATE TO 8TH ED. (2023) FBC	LFS
3	7/29/20	UPDATE TO 7TH ED (2020) FBC & REVISE ENDURA ULT. ASTRAGAL	LFS
2	7/24/17	UPDATE TO 6TH ED. (2017) FBC	JK
1	3/9/15	UPDATE TO 5TH ED. (2014) FBC	JK
NO.	DATE		BY
REVISIONS			
DATE: 2/19/13			
SCALE: N.T.S.			
DWG. BY: JK			
CHK. BY: LFS			
DRAWING NO.: FL-15210.14			
SHEET 9 OF 9			