



5200 W. CENTURY BLVD.
LOS ANGELES, CA 90045



Smooth / Wood Grain / White Wood Grain
Rustic / Mahogany
Series O Fiberglass Door
OUTSWING
"IMPACT"

GENERAL NOTES

1. This product has been evaluated and is in compliance with the 9th Edition (2026) Florida Building Code (FBC) structural requirements including the "High Velocity Hurricane Zone" (HVHZ).
2. Product anchors shall be as listed and spaced as shown on details. Anchor embedment to base material shall be beyond wall dressing or stucco.
3. When used in the "HVHZ" this product complies with Section 1626 of the Florida Building Code and does not require an impact resistant covering.
4. When used in areas outside of the "HVHZ" requiring wind borne debris protection, this product complies with FBC Sections 1609.1.2 & R301.2.1.2 and does not require an impact resistant covering. This product meets missile level "D" and includes Wind Zone 4 as defined in ASTM E 1996.
5. For 2x stud construction, anchoring of these units shall be the same as that shown for 2x buck masonry construction.
6. Site conditions that deviate from the details of this drawing require further engineering analysis by a licensed engineer or registered architect.
7. Outswing configurations (using sill Items #30, 33 & 34) meet water infiltration requirements for "HVHZ". The ADA configuration (using sill Item #35) does not meet the water infiltration requirements for the "HVHZ" and must be installed only in non-habitable areas or at habitable locations protected by an overhang or canopy such that the angle between the edge of canopy or overhang to sill is less than 45 degrees.

TABLE OF CONTENTS

SHEET#	DESCRIPTION
1	Typical elevation, design pressures, & general notes
2	Door panel details
3	Lite frame details and glazing details
4	Horizontal & Vertical Cross Sections (2X Buck)
5	Horizontal & Vertical Cross Sections (1X Buck)
6	Horizontal & Vertical Cross Sections (Direct to Masonry)
7	Vertical Cross Sections (Thresholds)
8	Buck and frame anchoring
9	Frame anchoring
10	Bill of materials and components

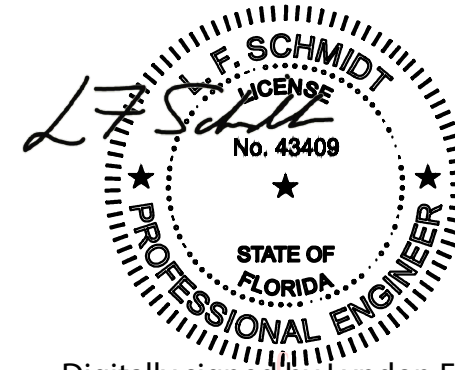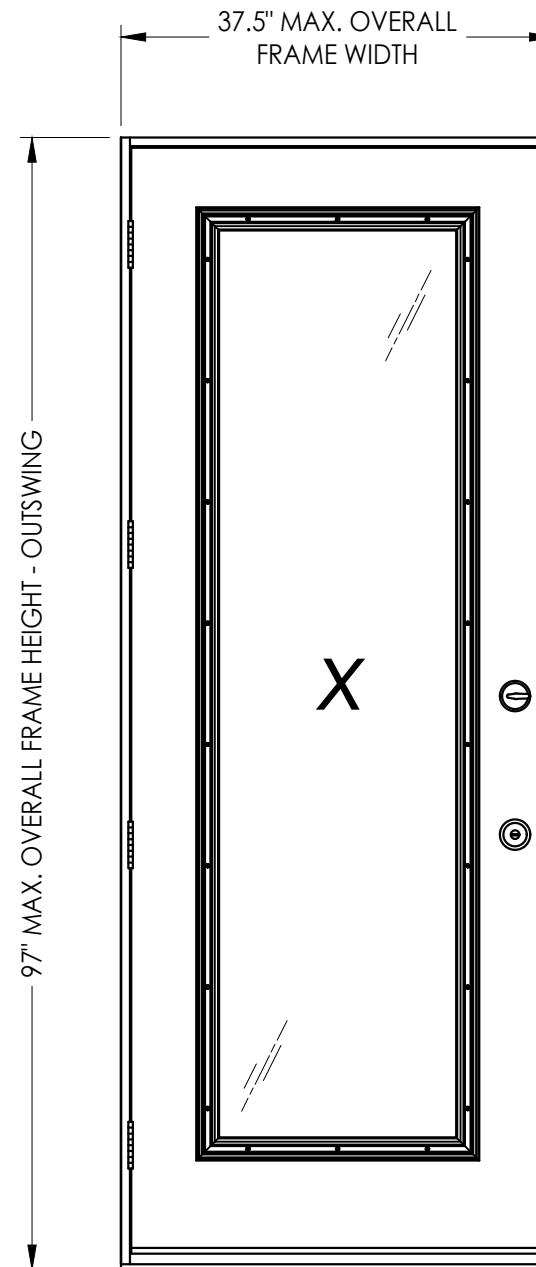

Digitally signed by Lyndon F Schmidt
Date: 2026.07.28 13:42:32 -04'00'

This item has been digitally signed and sealed by
L. F. Schmidt, P.E. on the date adjacent to the seal.
Printed copies of this document are not
considered signed and sealed and the signature
must be verified on any electronic copies.

THIS PRODUCT APPROVAL IS VALID
ONLY FOR THE STATE OF FLORIDA

MAX. FRAME DIMENSION	DESIGN PRESSURE (PSF) w/ POLY FIBER JAMB		DESIGN PRESSURE (PSF) w/ WOOD JAMB	
	POSITIVE	NEGATIVE	POSITIVE	NEGATIVE
37.5" x 97.0"	+65.0	-65.0	+50.0	-50.0

See Sheets 2 & 7 for hardware & ADA threshold design pressure limitations

Documents Prepared By:
Lyndon F. Schmidt
P.E. No. 43409

BUILDING CONSULTANTS, INC.
P.O. Box 230, Vairico, FL 33595
Phone No.: 813.659.9197
FBPE Registry No. 9813

PRODUCT:
PLASTPRO INC
FIBERGLASS DOOR

PART OR ASSEMBLY:
TYPICAL ELEVATION, DESIGN
PRESSURES & GENERAL NOTES

NO.	DATE	REVISIONS				
6	7/02/26	UPDATE TO 9TH ED.	(2026)	FBC	LFS	
5	8/17/23	UPDATE TO 8TH ED.	(2023)	FBC	LFS	
4	6/22/22	ADD ADA THRESHOLD				LFS
3	7/27/20	UPDATE TO 7TH ED	(2020)	FBC	LFS	
2	7/24/17	UPDATE TO 6TH ED.	(2017)	FBC	JK	
1	3/9/15	UPDATE TO 5TH ED.	(2014)	FBC	JK	
						BY

DATE: 6/18/12

SCALE: N.T.S.

DWG. BY: JK


CHK. BY: LFS

DRAWING NO.:


FL-15210.7

SHEET 1 OF 10

G:\2023 FBC DRAWINGS 7-27-26\Plastpro\FL-15210 R11\FL-15210.7.dwg

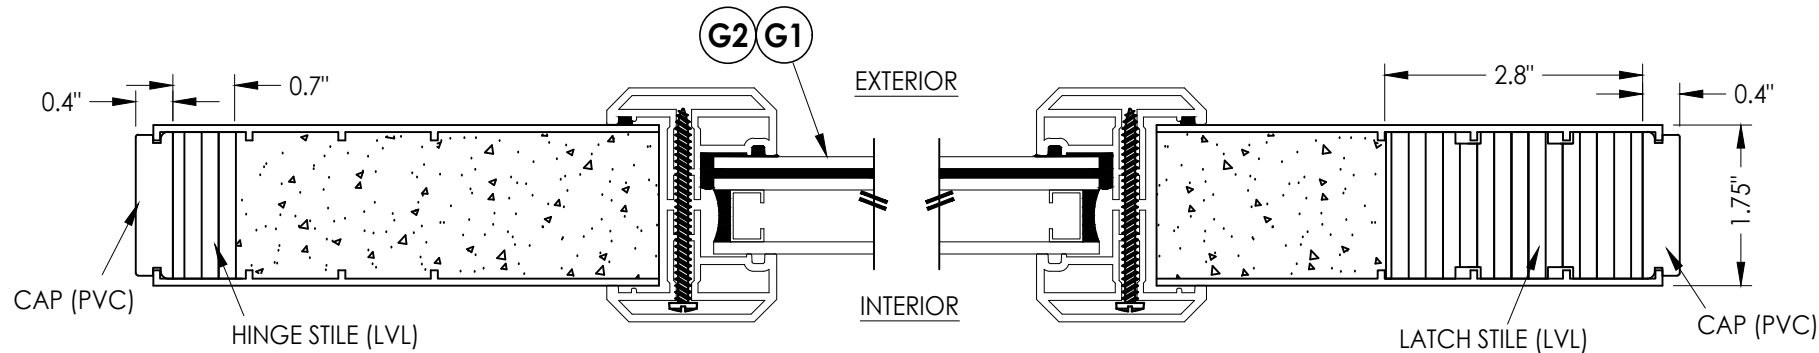


1
2 **HORIZONTAL CROSS SECTION**

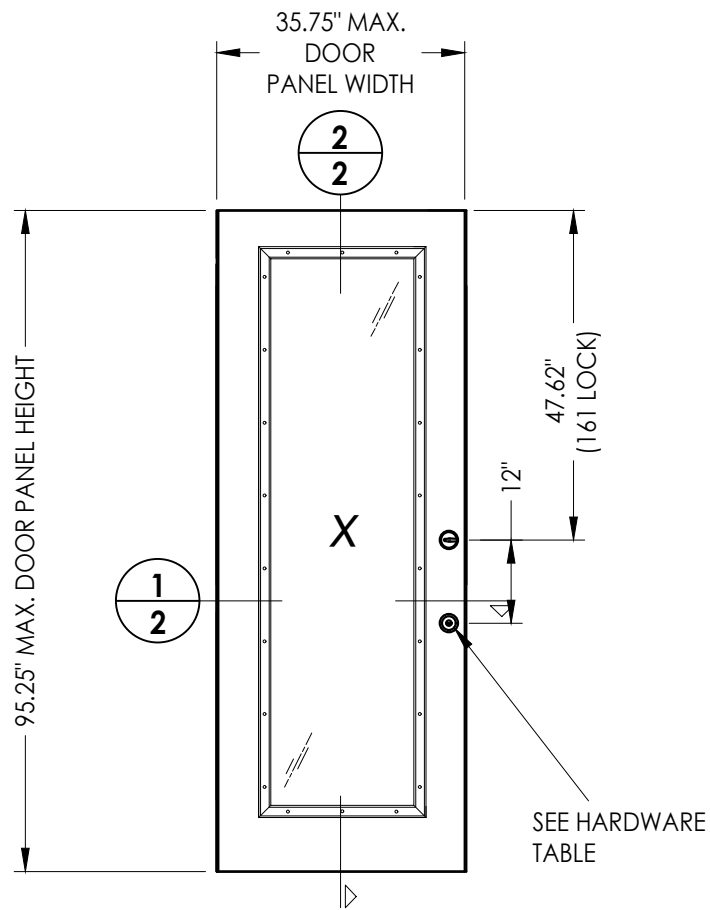

40 **DOOR PANEL**

HARDWARE TABLE			
MANUFACTURER	MODEL		MAX. DESIGN PRESSURE (PSF)
KWIKSET	Knob:	SIGNATURE SERIES	± 65
	Deadbolt:	SIGNATURE SERIES (980)	
SCHLAGE	Knob:	"F" SERIES (F51)	± 65
	Deadbolt:	"B" SERIES (B60/62)	
BALDWIN	Handleset/Lever & Deadbolt:	"PRESTIGE" SERIES (180)	± 47

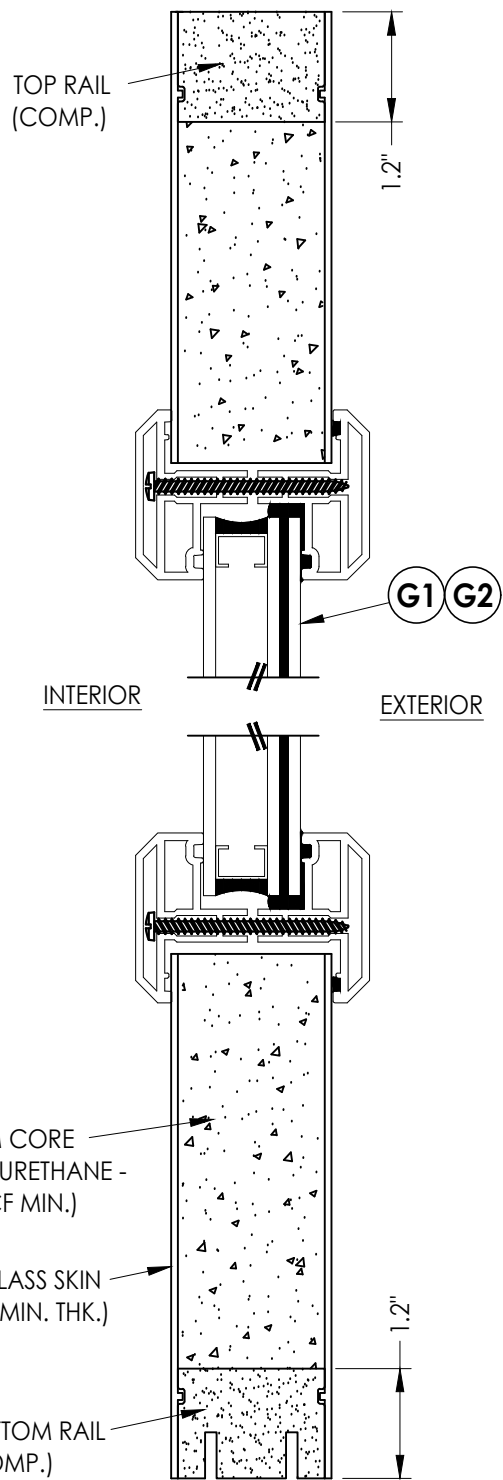

2
2 **VERTICAL CROSS SECTION**

Documents Prepared By:
Lyndon F. Schmidt
P.E. No. 43409

RW BUILDING CONSULTANTS, INC.
P.O. Box 230, Valrico, FL 33595
Phone No.: 813.659.9197
FBPE Registry No. 9813


PRODUCT:
PLASTPRO INC
FIBERGLASS DOOR

PART OR ASSEMBLY:
DOOR PANEL DETAILS



6	7/02/26	UPDATE TO 9TH ED. (2026)	FBC	LFS
5	8/17/23	UPDATE TO 8TH ED. (2023)	FBC	LFS
4	6/22/22	ADD ADA THRESHOLD		LFS
3	7/27/20	UPDATE TO 7TH ED (2020)	FBC	LFS
2	7/24/17	UPDATE TO 6TH ED. (2017)	FBC	JK
1	3/9/15	UPDATE TO 5TH ED. (2014)	FBC	JK
NO.	DATE			BY

© 2012 R.W. BUILDING CONSULTANTS INC.

G:\2023 FBC DRAWINGS 7-27-26\Plastpro\FL-15210 R11\FL-15210.7.dwg


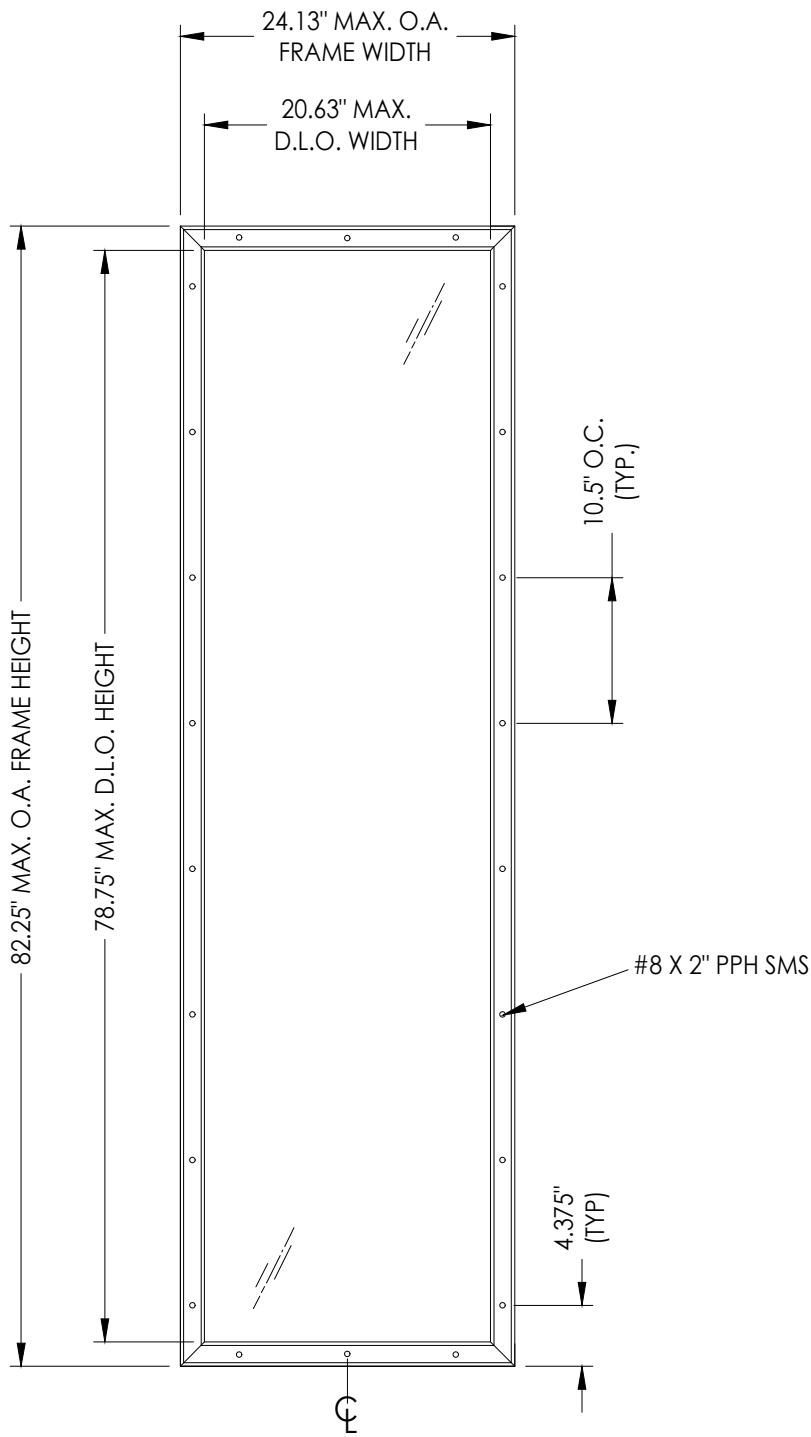


ODL LITE FRAME

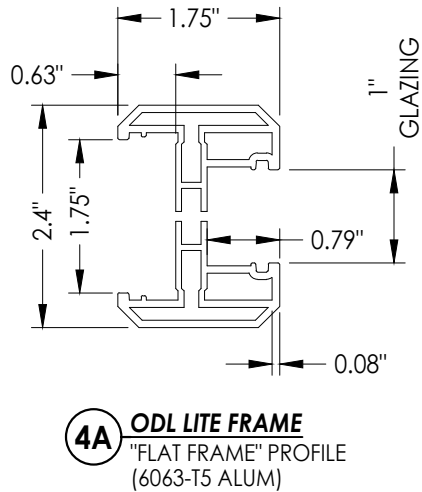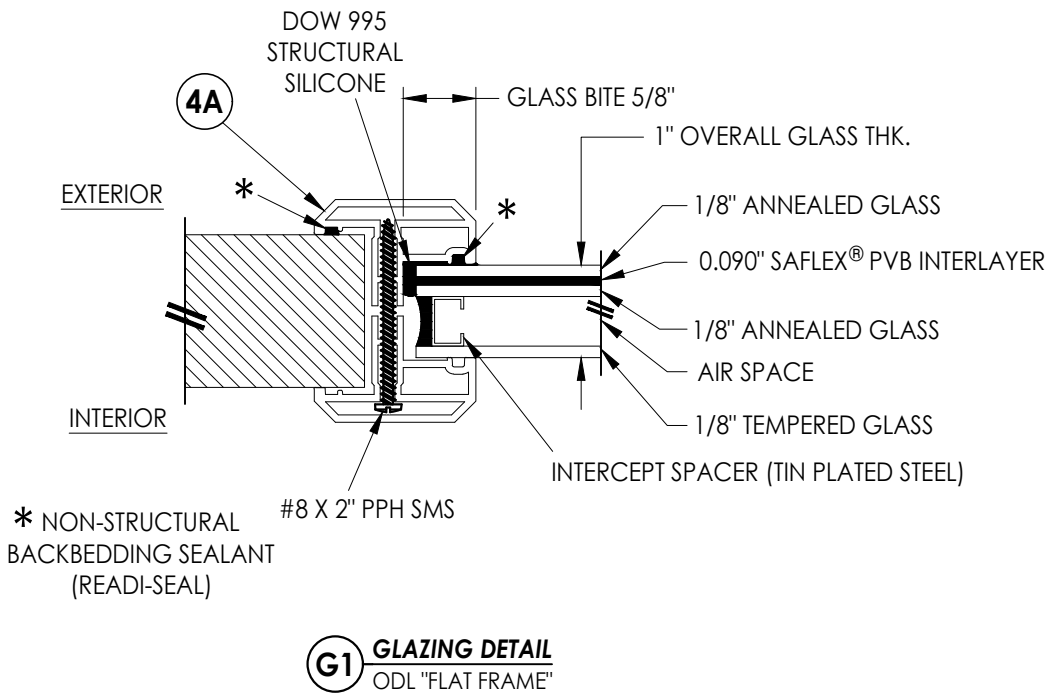

Documents Prepared By: Lyndon F. Schmidt P.E. No. 43409		BUILDING CONSULTANTS, INC. P.O. Box 230, Valrico, FL 33595 Phone No.: 813.659.9197 FBPE Registry No. 9813	
PRODUCT: PLASTPRO INC FIBERGLASS DOOR		PART OR ASSEMBLY: LITE FRAME DETAILS AND GLAZING DETAILS	
6	7/02/26	UPDATE TO 9TH ED. (2026)	FBC
5	8/17/23	UPDATE TO 8TH ED. (2023)	FBC
4	6/22/22	ADD ADA THRESHOLD	LFS
3	7/27/20	UPDATE TO 7TH ED (2020)	FBC
2	7/24/17	UPDATE TO 6TH ED. (2017)	JK
1	3/9/15	UPDATE TO 5TH ED. (2014)	JK
NO. DATE		BY	
REVISIONS			
DATE: 6/18/12			
SCALE: N.T.S.			
DWG. BY: JK			
CHK. BY: LFS			
DRAWING NO.: FL-15210.7			
SHEET 3 OF 10			

G:\2023 FBC DRAWINGS 7-27-26\Plastpro\FL-15210 R11\FL-15210.7.dwg

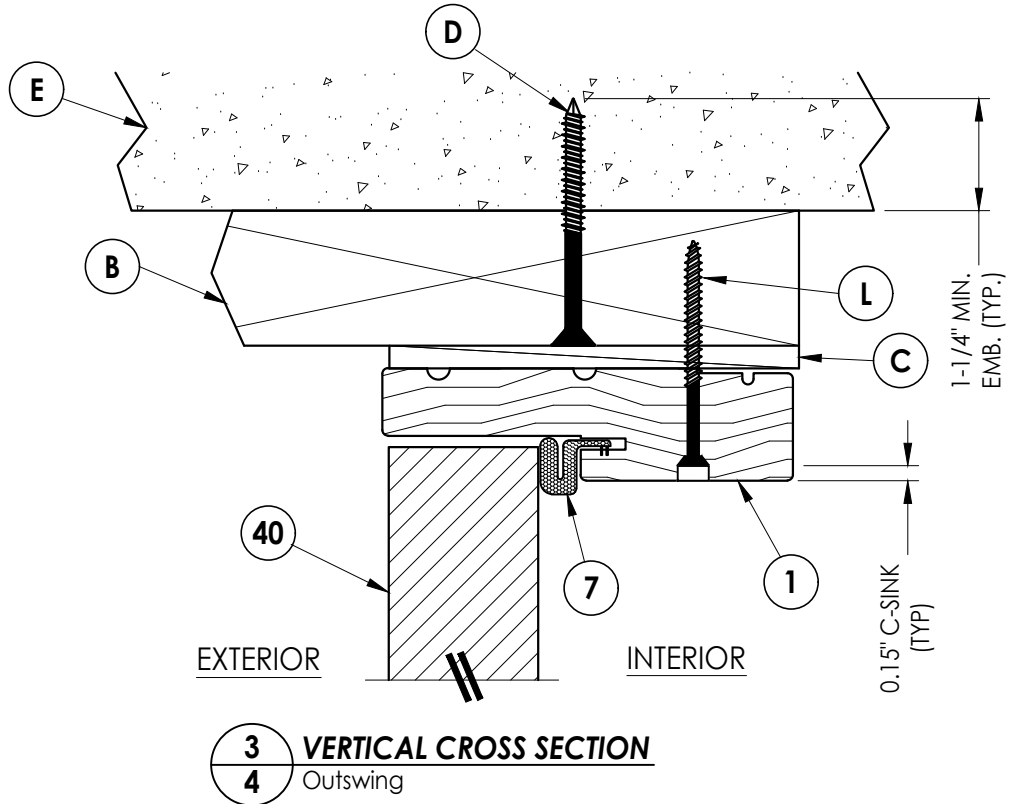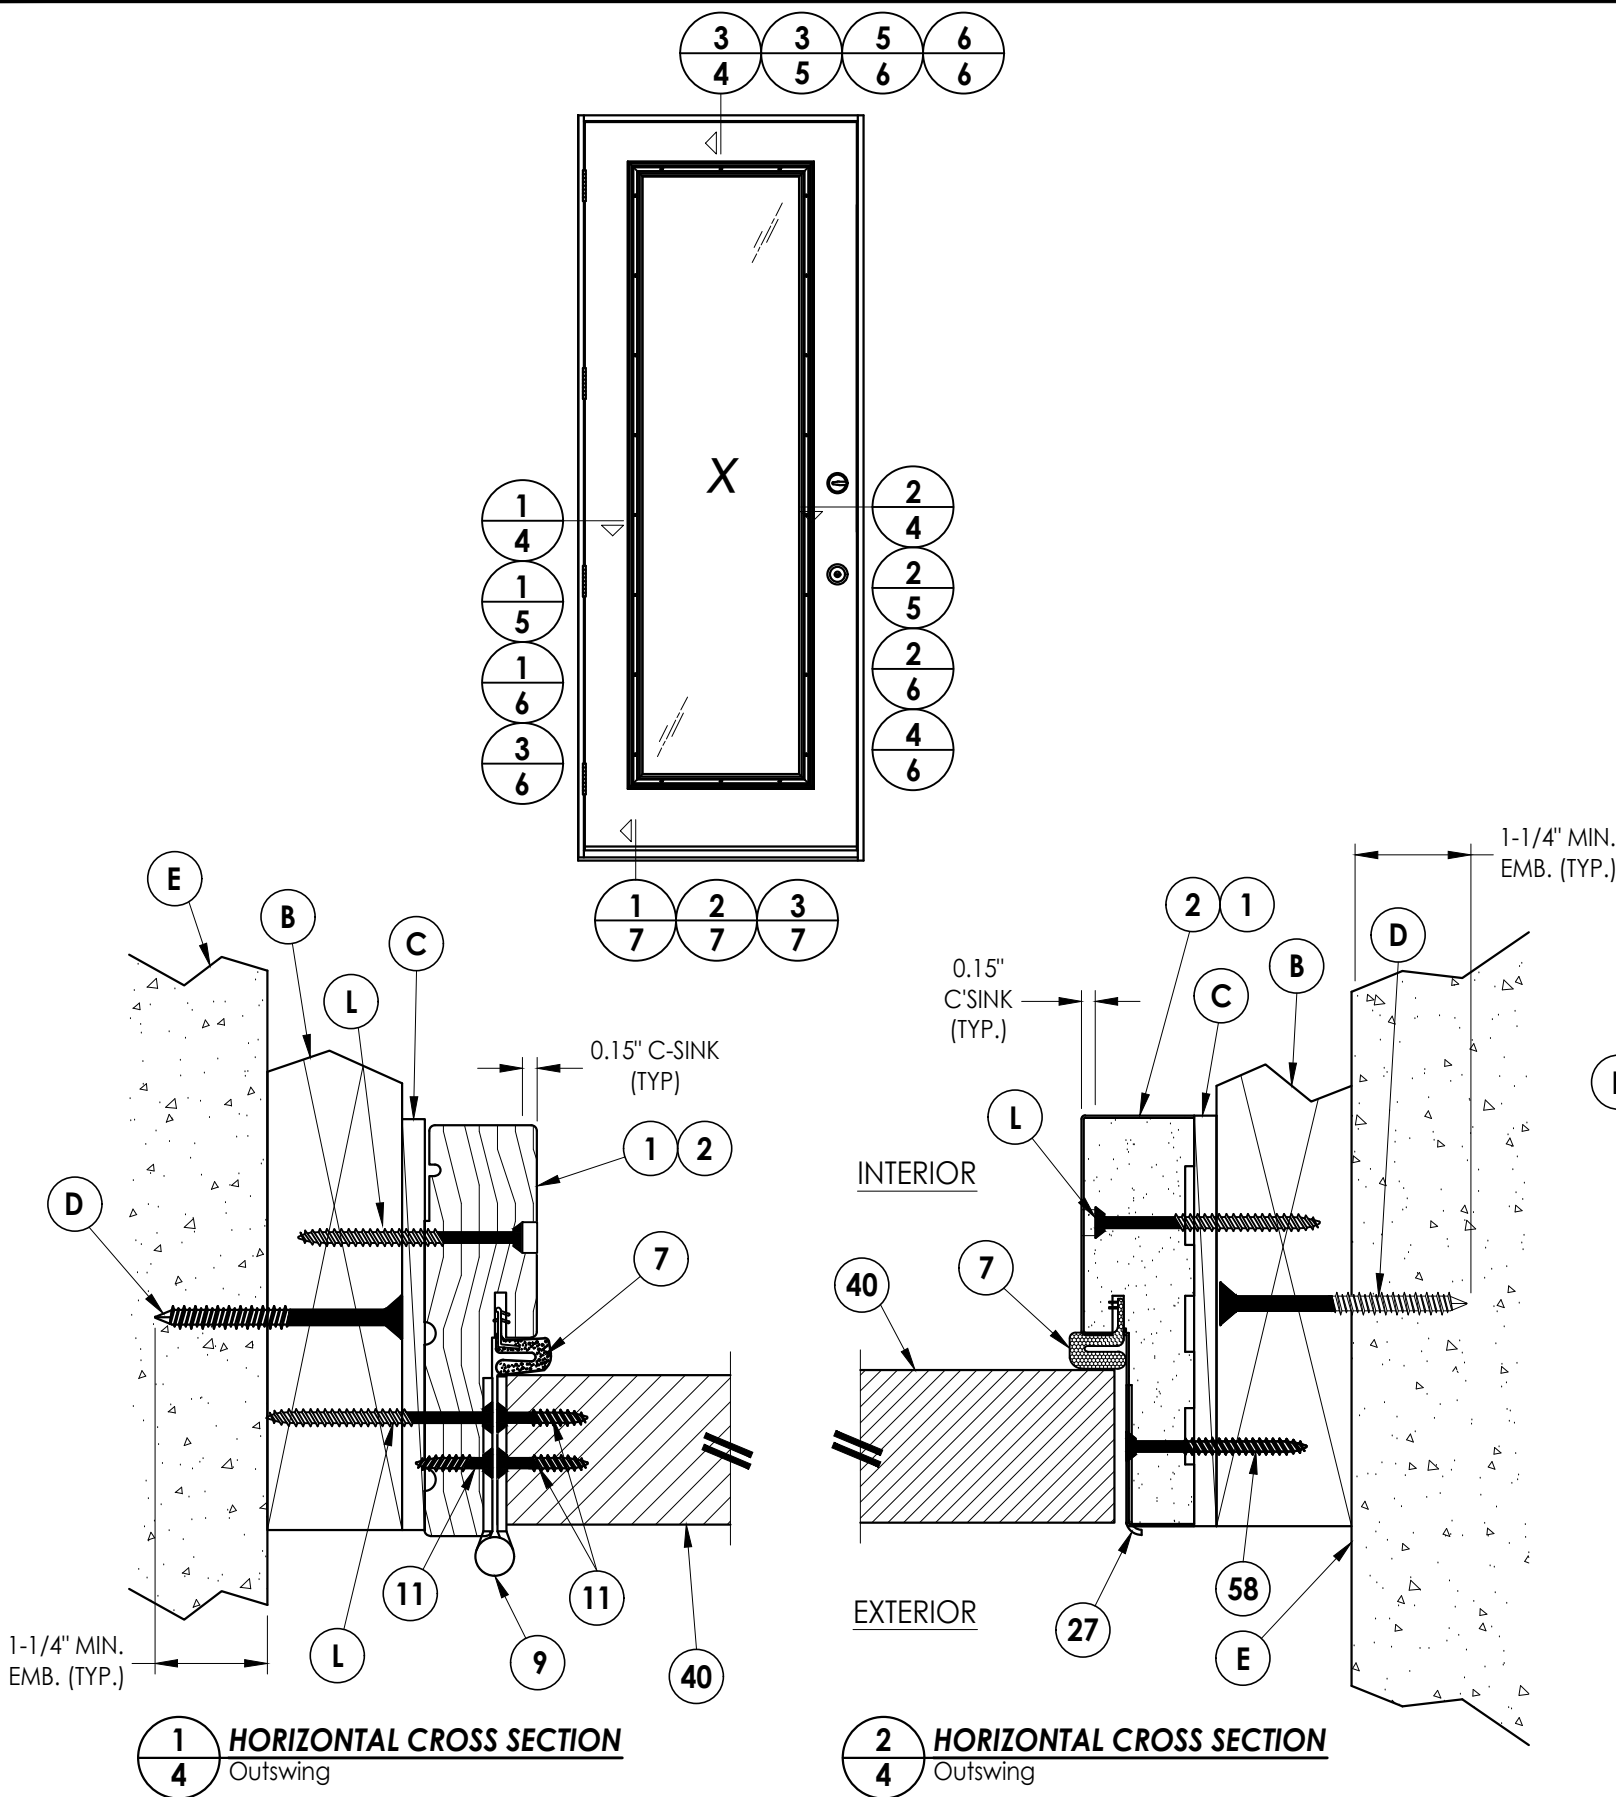

6	7/02/26	UPDATE TO 9TH ED. (2026)	FBC	LFS
5	8/17/23	UPDATE TO 8TH ED. (2023)	FBC	LFS
4	6/22/22	ADD ADA THRESHOLD	FBC	LFS
3	7/27/20	UPDATE TO 7TH ED (2020)	FBC	LFS
2	7/24/17	UPDATE TO 6TH ED. (2017)	FBC	JK
1	3/9/15	UPDATE TO 5TH ED. (2014)	FBC	JK
NO.	DATE			BY
REVISIONS				

DATE: 6/18/12
SCALE: N.T.S.
DWG. BY: JK
CHK. BY: LFS
DRAWING NO.: FL-15210.7
SHEET 4 OF 10


PRODUCT:
PLASTPRO INC
FIBERGLASS DOOR

PART OR ASSEMBLY:
HORIZONTAL & VERTICAL
CROSS SECTIONS (2X BUCK)


Documents Prepared By:
Lyndon F. Schmidt
P.E. No. 43409

RW BUILDING CONSULTANTS, INC.
P.O. Box 230, Valrico, FL 33595
Phone No.: 813.659.9197
FBPE Registry No. 9813


G:\2023 FBC DRAWINGS 7-27-26\Plastpro\FL-15210 R11\FL-15210.7.dwg

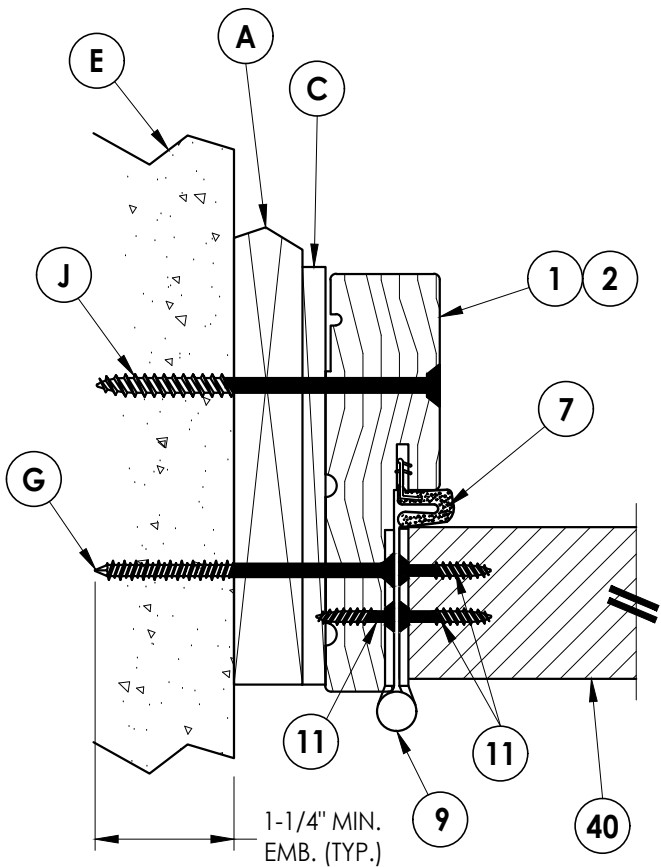

1
5 **HORIZONTAL CROSS SECTION**
Shown w/ 1X sub-buck
Outswing

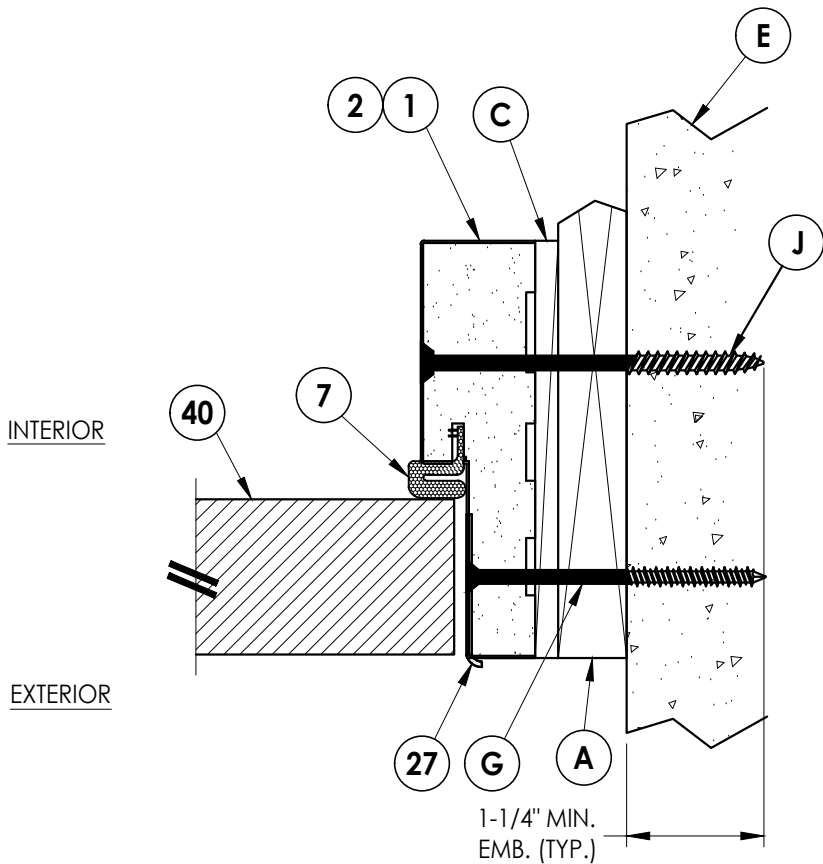

2
5 **HORIZONTAL CROSS SECTION**
Shown w/ 1X sub-buck
Outswing

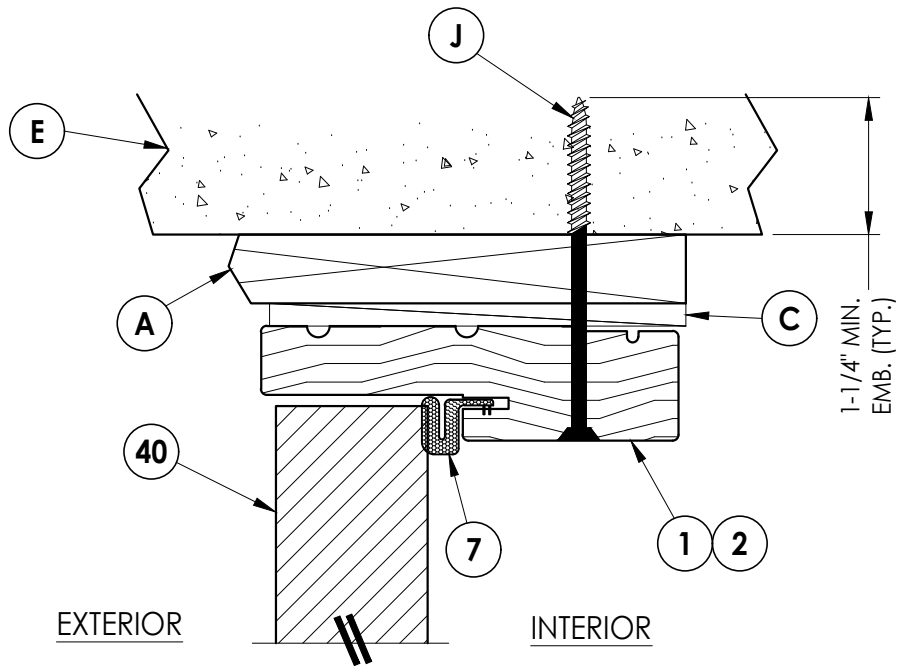

3
5 **VERTICAL CROSS SECTION**
Shown w/ 1X sub-buck
Outswing

NO.	DATE	REVISIONS
6	7/02/26	UPDATE TO 9TH ED. (2026)
5	8/17/23	UPDATE TO 8TH ED. (2023)
4	6/22/22	ADD ADA THRESHOLD
3	7/27/20	UPDATE TO 7TH ED. (2020)
2	7/24/17	UPDATE TO 6TH ED. (2017)
1	3/9/15	UPDATE TO 5TH ED. (2014)

DATE: 6/18/12

SCALE: N.T.S.

DWG. BY: JK

CHK. BY: LFS

DRAWING NO.:

FL-15210.7

SHEET 5 OF 10


Documents Prepared By:
Lyndon F. Schmidt
P.E. No. 43409

R^W BUILDING CONSULTANTS, INC.
P.O. Box 230, Valrico, FL 33595
Phone No.: 813.659.9197
FBPE Registry No. 9813


PRODUCT:
PLASTPRO INC
FIBERGLASS DOOR

PART OR ASSEMBLY:
HORIZONTAL & VERTICAL
CROSS SECTIONS (1X BUCK)


G:\2023 FBC DRAWINGS 7-27-26\Plastpro\FL-15210 R11\FL-15210.7.dwg

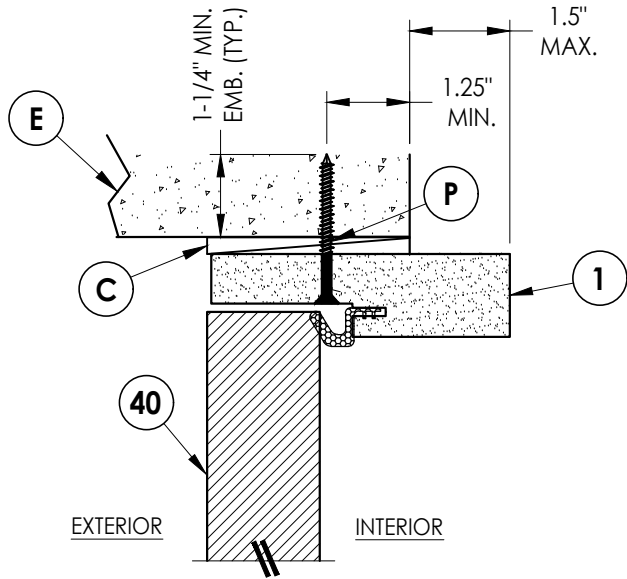


5 VERTICAL CROSS SECTION
6 Shown Direct to Masonry
Outswing only w/ 4-9/16" jamb

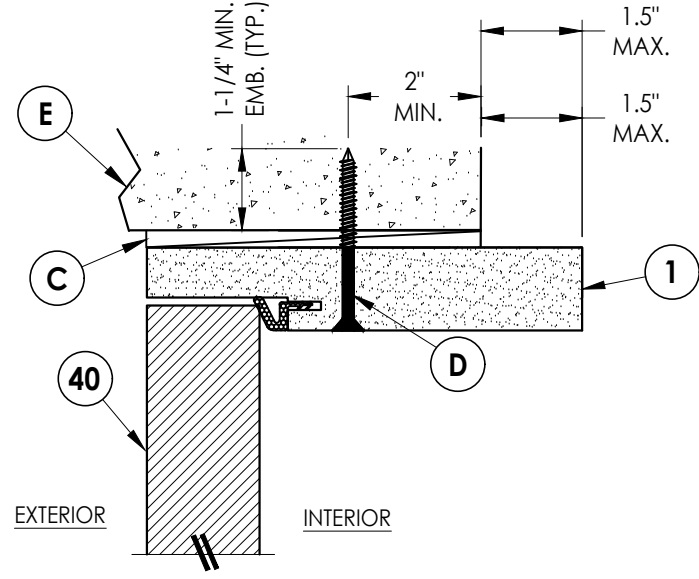


6 VERTICAL CROSS SECTION
6 Shown Direct to Masonry
Outswing only w/ 6-9/16" jamb

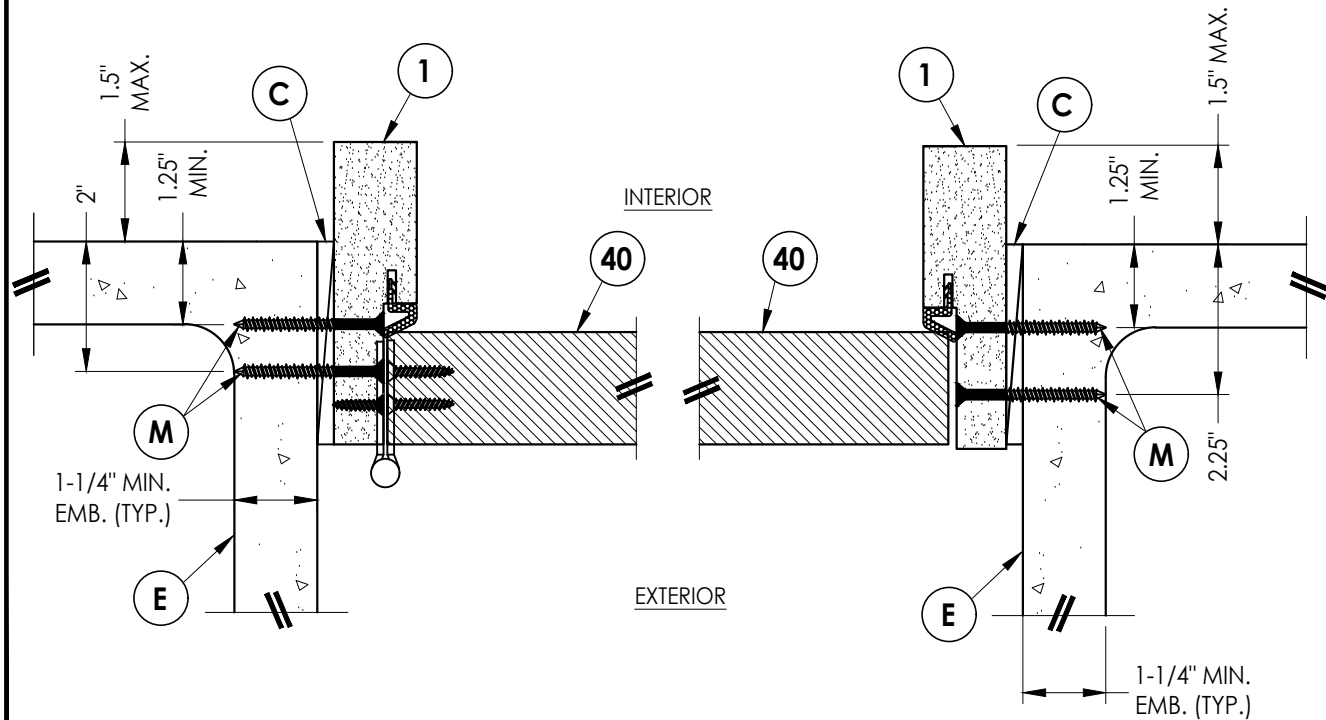


1 HORIZONTAL CROSS SECTION
6 Shown Direct to Masonry
Outswing only w/ 4-9/16" jamb

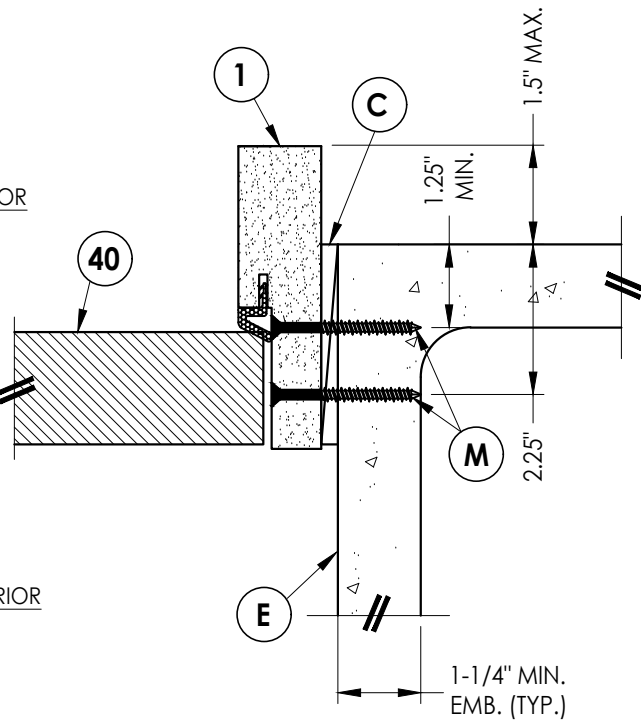

2 HORIZONTAL CROSS SECTION
6 Shown Direct to Masonry
Outswing only w/ 4-9/16" jamb

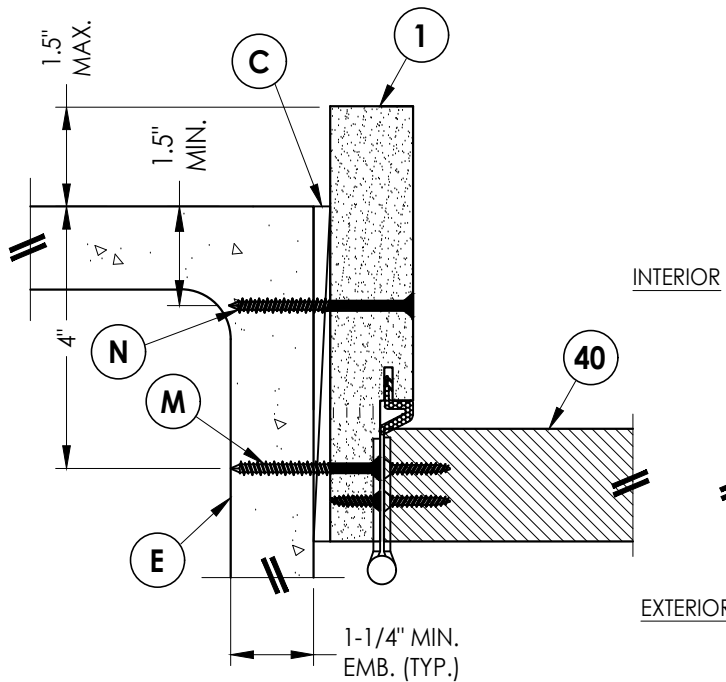

3 HORIZONTAL CROSS SECTION
6 Shown Direct to Masonry
Outswing only w/ 6-9/16" jamb

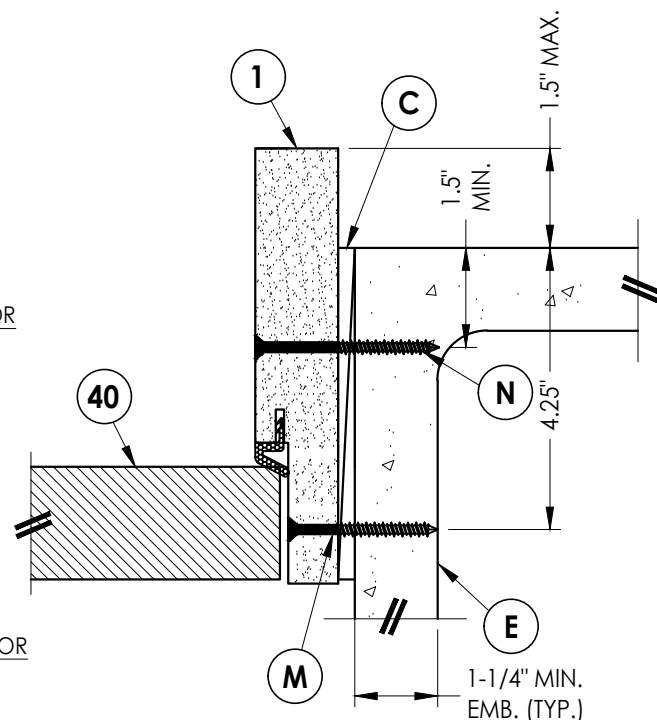

4 HORIZONTAL CROSS SECTION
6 Shown Direct to Masonry
Outswing only w/ 6-9/16" jamb

Documents Prepared By:
Lyndon F. Schmidt
P.E. No. 43409

PRODUCT:
PLASTPRO INC
FIBERGLASS DOOR




RW BUILDING CONSULTANTS, INC.
P.O. Box 230, Valrico, FL 33595
Phone No.: 813.659.9197
FBPE Registry No. 9813

PART OR ASSEMBLY:
HORIZONTAL & VERTICAL
SECTIONS (DIRECT TO MASONRY)

NO.	DATE	REVISIONS
6	7/02/26	UPDATE TO 9TH ED. (2026) FBC
5	8/17/23	UPDATE TO 8TH ED. (2023) FBC
4	6/22/22	ADD ADA THRESHOLD
3	7/27/20	UPDATE TO 7TH ED (2020) FBC
2	7/24/17	UPDATE TO 6TH ED. (2017) FBC
1	3/9/15	UPDATE TO 5TH ED. (2014) FBC
NO.	DATE	BY
6	6/18/12	JK
5	8/17/23	LFS
4	6/22/22	JK
3	7/27/20	JK
2	7/24/17	JK
1	3/9/15	JK
NO.	DATE	BY

SHEET 6 OF 10

G:\2023 FBC DRAWINGS 7-27-26\Plastpro\FL-15210 R11\FL-15210.7.dwg

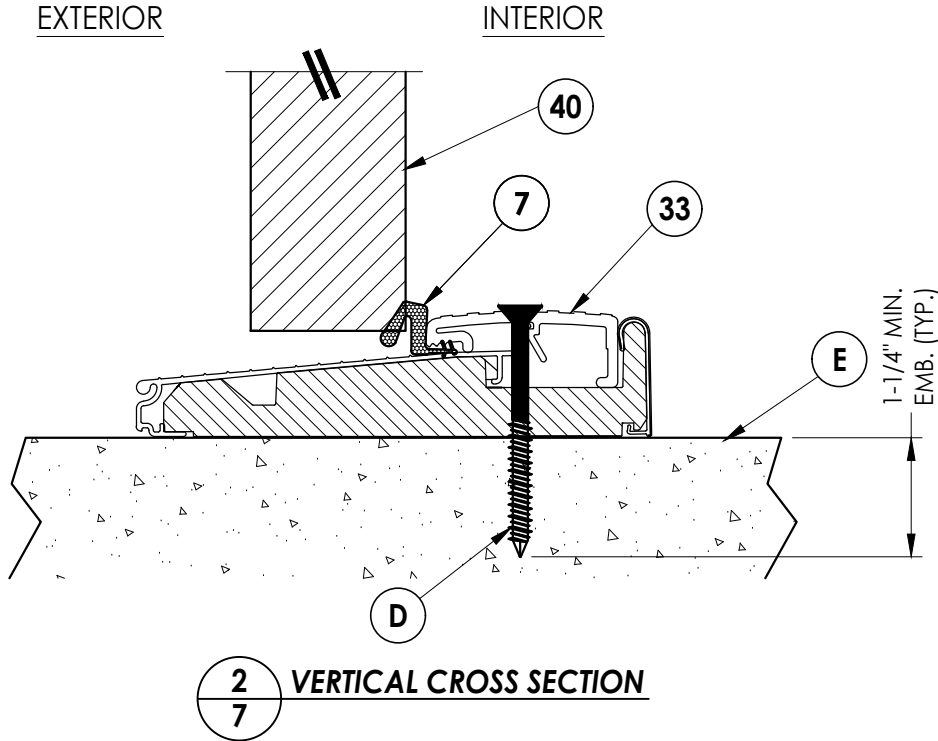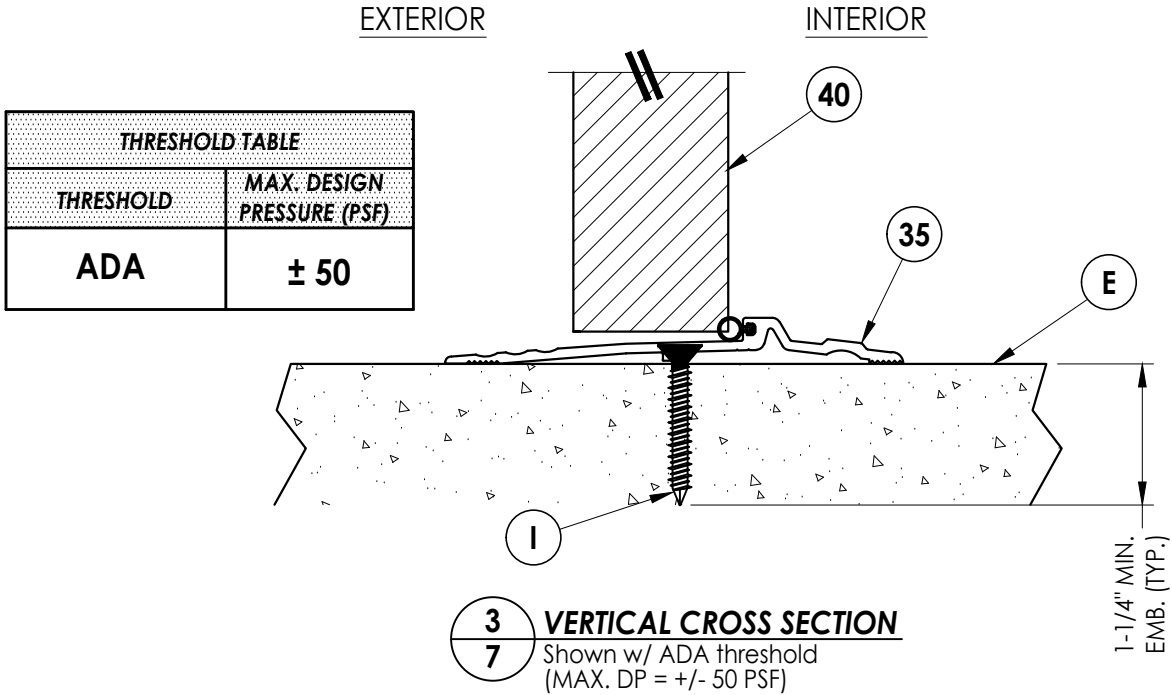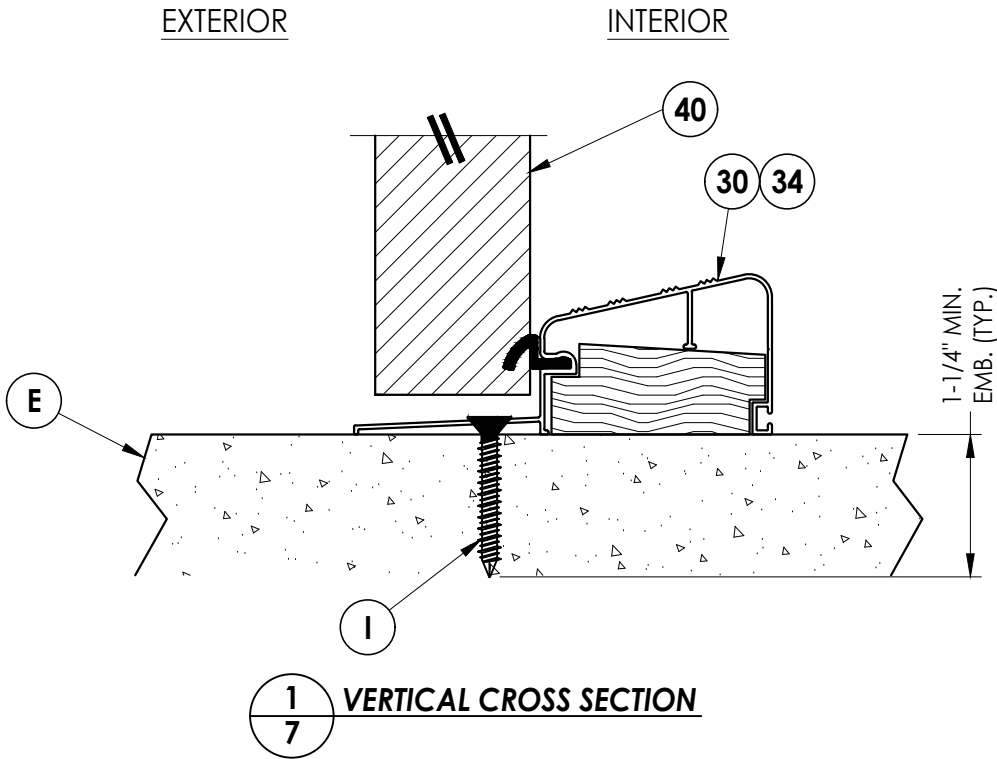

DATE: 6/18/12
SCALE: N.T.S.
DWG. BY: JK
CHK. BY: LFS
DRAWING NO.: FL-15210.7
SHEET 7 OF 10


NO.	DATE	REVISIONS
6	7/02/26	UPDATE TO 9TH ED. (2026) FBC LFS
5	8/17/23	UPDATE TO 8TH ED. (2023) FBC LFS
4	6/22/22	ADD ADA THRESHOLD LFS
3	7/27/20	UPDATE TO 7TH ED (2020) FBC LFS
2	7/24/17	UPDATE TO 6TH ED. (2017) FBC JK
1	3/9/15	UPDATE TO 5TH ED. (2014) FBC JK

PRODUCT:	PLASTPRO INC FIBERGLASS DOOR
PART OR ASSEMBLY:	VERTICAL CROSS SECTIONS (THRESHOLDS)


Documents Prepared By:
Lyndon F. Schmidt
P.E. No. 43409

BUILDING CONSULTANTS, INC.
P.O. Box 230, Vairico, FL 33595
Phone No.: 813.659.9197
FBPE Registry No. 9813

G:\2023 FBC DRAWINGS 7-27-26\Plastpro\FL-15210 R11\FL-15210.7.dwg

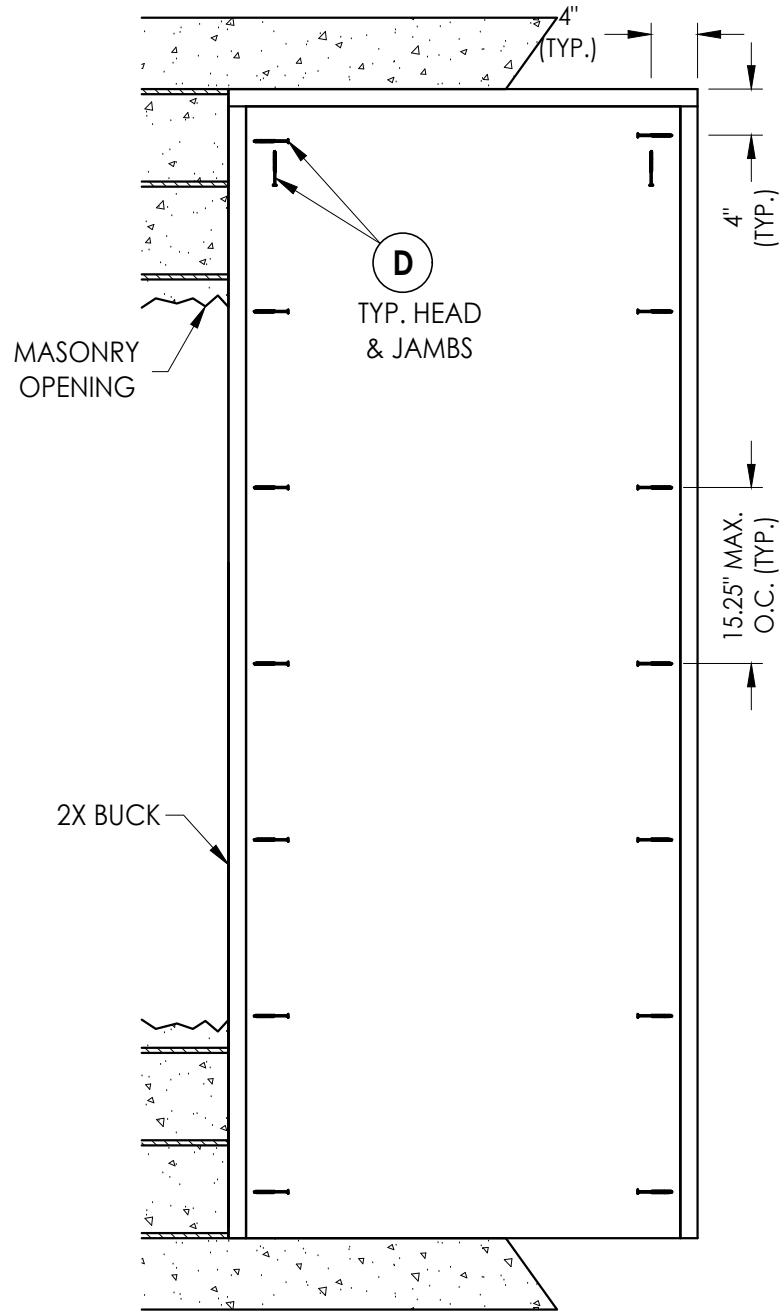


BUCK ANCHORING

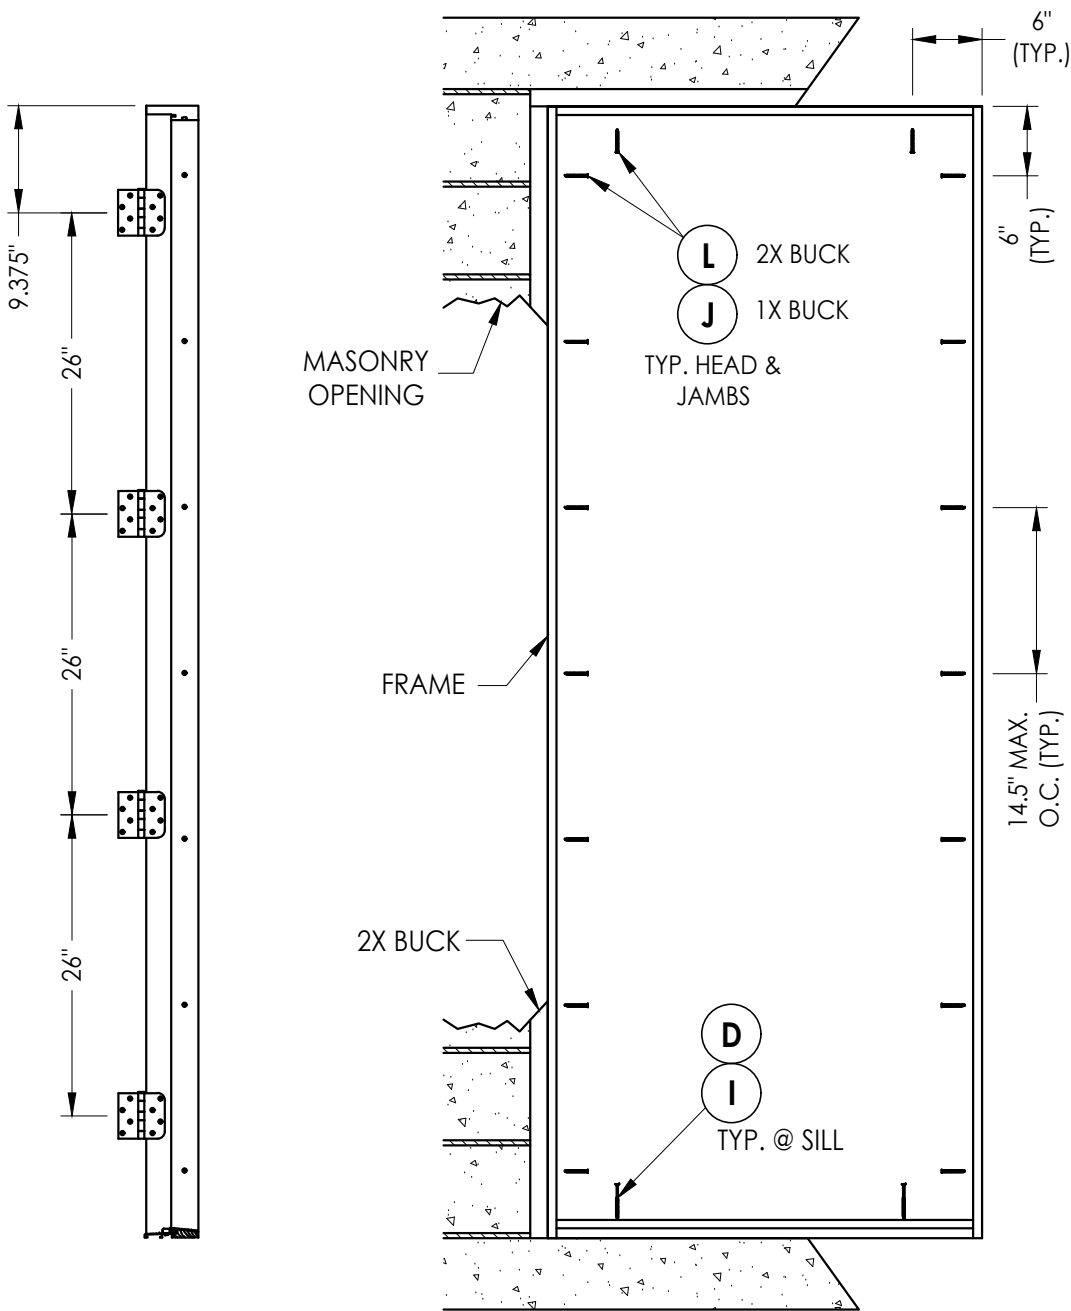

HINGE JAMB


FRAME ANCHORING

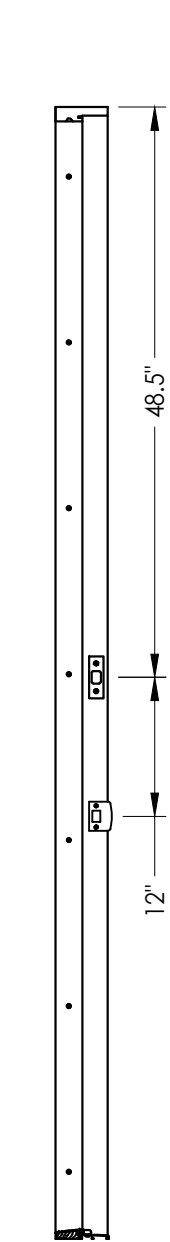


STRIKE JAMB

- CONCRETE ANCHOR NOTES:**
- Concrete anchor locations at the corners may be adjusted to maintain the min. edge distance to mortar joints.
 - Concrete anchor locations noted as "MAX. ON CENTER" must be adjusted to maintain the min. edge distance to mortar joints, additional concrete anchors may be required to ensure the "MAX. ON CENTER" dimension are not exceeded.
 - Concrete anchor table:


ANCHOR TYPE	ANCHOR SIZE	MIN. EMBEDMENT	MIN. CLEARANCE TO MASONRY EDGE	MIN. CLEARANCE TO ADJACENT ANCHOR
ITW TAPCON®	1/4"	1-1/4"	2"	4"
DeWALT ULTRACON®	1/4"	1-1/4"	1"	4"
ITW TAPCON	3/16"	1-1/4"	3"	1-1/2"

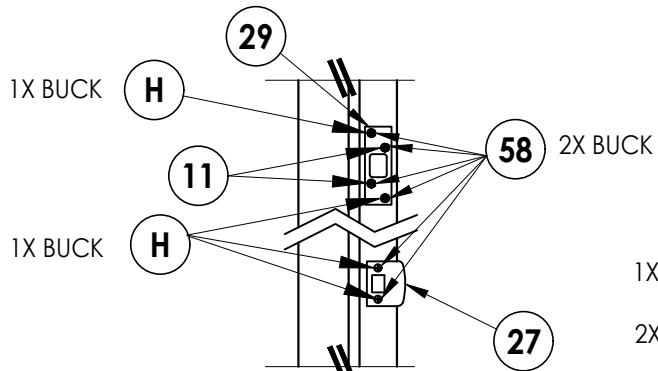

LATCH AND DEADBOLT DETAIL
Kwikset Signature Series

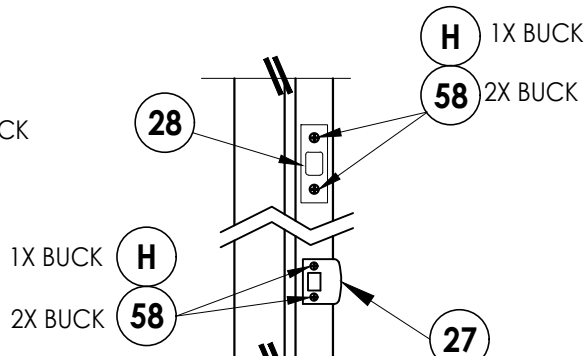





LATCH AND DEADBOLT DETAIL
Schlage F & B Series

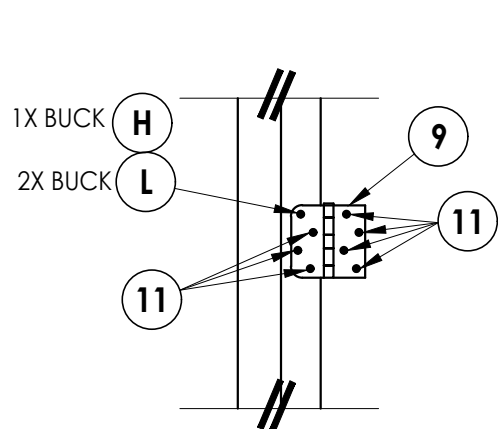


HINGE DETAIL

Documents Prepared By: Lyndon F. Schmidt P.E. No. 43409		BUILDING CONSULTANTS, INC. P.O. Box 230, Valrico, FL 33595 Phone No.: 813.659.9197 FBPE Registry No. 9813	
PRODUCT: PLASTPRO INC FIBERGLASS DOOR		PART OR ASSEMBLY: BUCK AND FRAME ANCHORING	
LFS	FBC	LFS	JK
LFS	FBC	LFS	JK
LFS	FBC	LFS	BY
6	7/02/26	UPDATE TO 9TH ED. (2026)	REVISIONS
5	8/17/23	UPDATE TO 8TH ED. (2023)	
4	6/22/22	ADD ADA THRESHOLD	
3	7/27/20	UPDATE TO 7TH ED (2020)	
2	7/24/17	UPDATE TO 6TH ED. (2017)	
1	3/9/15	UPDATE TO 5TH ED. (2014)	
NO.	DATE		
DATE: 6/18/12			
SCALE: N.T.S.			
DWG. BY: JK			
CHK. BY: LFS			
DRAWING NO.: FL-15210.7			
SHEET 8 OF 10			


G:\2023 FBC DRAWINGS 7-27-26\Plastpro\FL-15210 R11\FL-15210.7.dwg

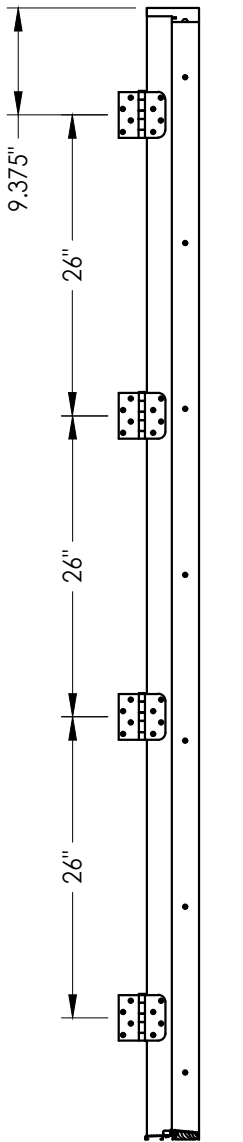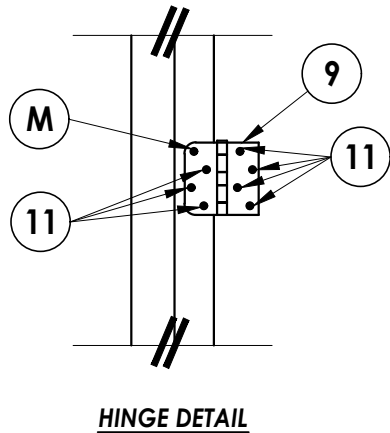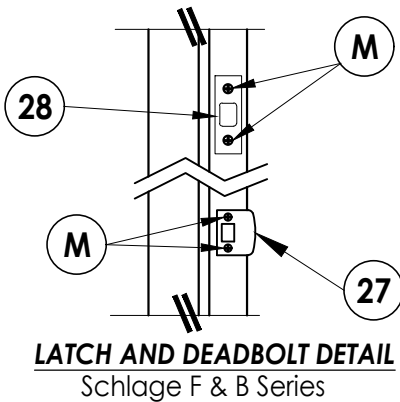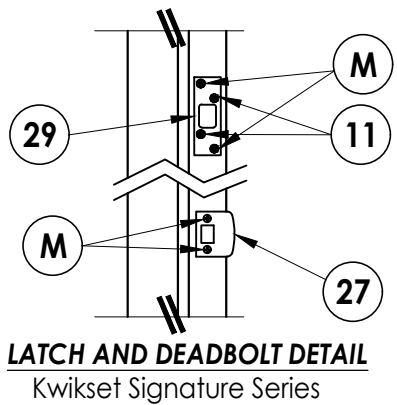

HINGE JAMB

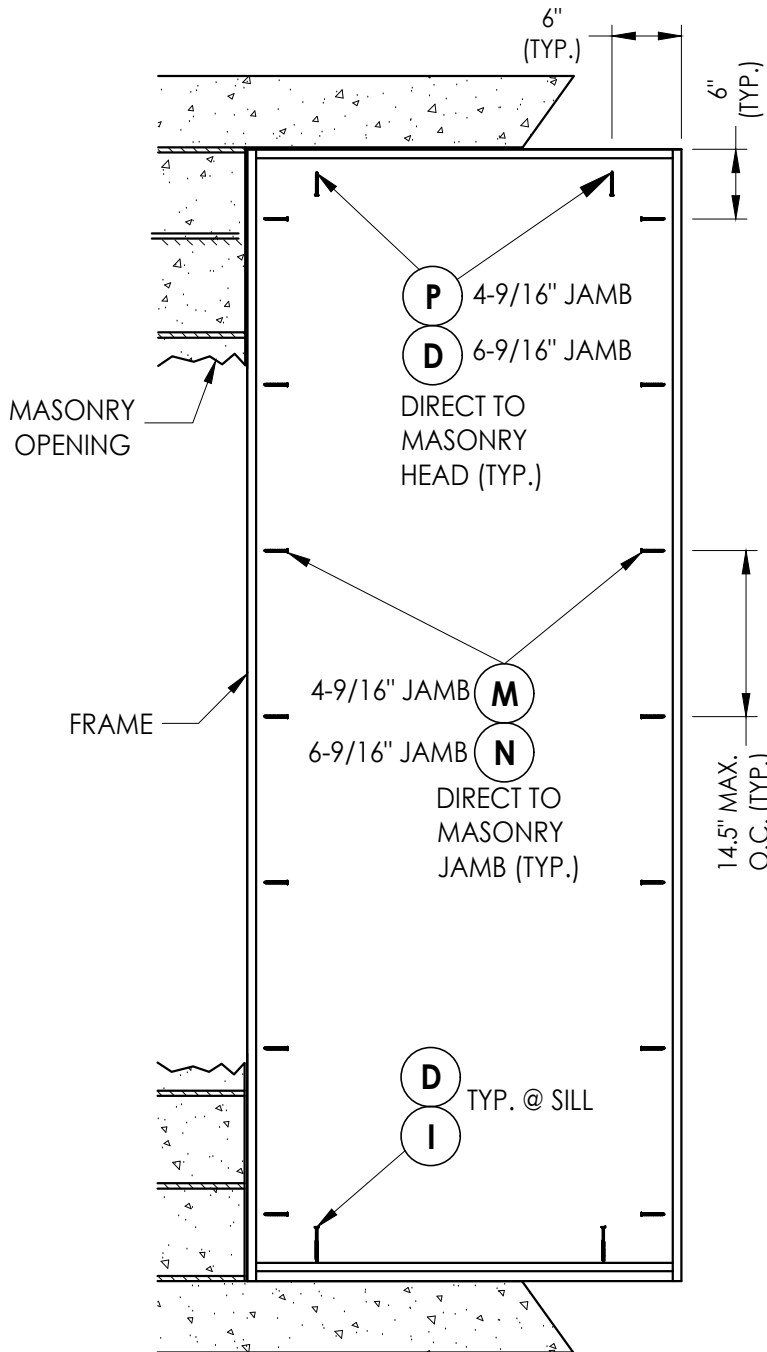

FRAME ANCHORING
Direct to Masonry construction

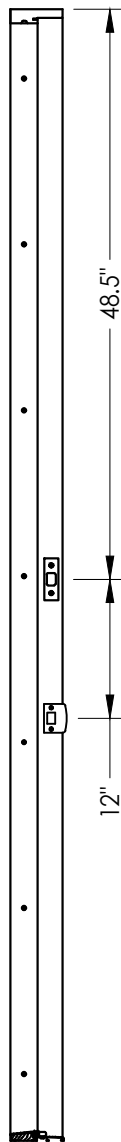

STRIKE JAMB

CONCRETE ANCHOR NOTES:

- Concrete anchor locations at the corners may be adjusted to maintain the min. edge distance to mortar joints.
- Concrete anchor locations noted as "MAX. ON CENTER" must be adjusted to maintain the min. edge distance to mortar joints, additional concrete anchors may be required to ensure the "MAX. ON CENTER" dimension are not exceeded.
- Concrete anchor table:

ANCHOR TYPE	ANCHOR SIZE	MIN. EMBEDMENT	MIN. CLEARANCE TO MASONRY EDGE	MIN. CLEARANCE TO ADJACENT ANCHOR
ITW TAPCON®	1/4"	1-1/4"	2"	4"
DeWALT ULTRA CON®	1/4"	1-1/4"	1"	4"
ITW TAPCON®	3/16"	1-1/4"	AS SHOWN	1-1/2"

CORROSION RESISTANCE - SALTWATER ENVIRONMENT

Fasteners & connectors in areas within 3000 ft (914 m) of a saltwater coastline shall comply with FBC Sections 1711.1 or R332.1.

WOOD SCREW INSTALLATION NOTES:

- Maintain a minimum 5/8" edge distance, 1" end distance, & 1" o.c. spacing of wood screws to prevent the splitting of wood.

Documents Prepared By:
Lyndon F. Schmidt
P.E. No. 43409

PRODUCT:
PLASTPRO INC.
FIBERGLASS DOOR

BUILDING CONSULTANTS, INC.
P.O. Box 230, Valrico, FL 33595
Phone No.: 813.659.9197
FBPE Registry No. 9813

PART OR ASSEMBLY:
FRAME ANCHORING

NO.	DATE	REVISIONS
6	7/02/26	UPDATE TO 9TH ED. (2026) FBC
5	8/17/23	UPDATE TO 8TH ED. (2023) FBC
4	6/22/22	ADD ADA THRESHOLD
3	7/27/20	UPDATE TO 7TH ED (2020) FBC
2	7/24/17	UPDATE TO 6TH ED. (2017) FBC
1	3/9/15	UPDATE TO 5TH ED. (2014) FBC

DATE: 6/18/12

SCALE: N.T.S.

DWG. BY: JK

CHK. BY: LFS


DRAWING NO.:

FL-15210.7


SHEET 9 OF 10

G:\2023 FBC DRAWINGS 7-27-26\Plastpro\FL-15210 R11\FL-15210.7.dwg


BILL OF MATERIALS		
ITEM #	DESCRIPTION	MATERIAL
A	1X BUCK SG >= 0.55	WOOD
B	2X BUCK SG >= 0.55	WOOD
C	1/4" MAX. SHIM SPACE	-
D	1/4" X 2-3/4" PFH DeWALT OR ITW CONCRETE SCREW	STEEL
E	MASONRY - 3,000 PSI MIN. CONCRETE CONFORMING TO ACI 301 OR HOLLOW BLOCK CONFORMING TO ASTM C90	CONCRETE
H	3/16" x 3-1/4" PFH ITW CONCRETE SCREW	STEEL
I	1/4" X 1-3/4" PFH DeWALT OR ITW CONCRETE SCREW	STEEL
J	1/4" X 3-3/4" PFH DeWALT OR ITW CONCRETE SCREW	STEEL
L	#10 X 2-1/2" PFH WOOD SCREW (1.15" MIN. EMBEDMENT)	STEEL
M	3/16" X 2-1/4" ITW CONCRETE SCREW	STEEL
N	3/16" X 2-3/4" ITW CONCRETE SCREW	STEEL
P	1/4" X 2-1/4" PFH DeWALT CONCRETE SCREW	STEEL
1	POLY FIBER JAMB	COMP. / VINYL
2	FINGER JOINTED PINE FRAME	WOOD
7	WEATHERSTRIP	FOAM
9	4" X 4" BUTT HINGE	STEEL
11	#9 X 3/4" PFH WOOD SCREW	STEEL
27	LATCH STRIKE PLATE	STEEL
28	DEADBOLT STRIKE PLATE	STEEL
29	DEADBOLT STRIKE PLATE (SECURITY)	STEEL
30	OUTSWING THRESHOLD	ALUM/WOOD
33	OUTSWING THRESHOLD	ALUM/WOOD
34	OUTSWING THRESHOLD	ALUM/WOOD
35	ADA THRESHOLD	ALUM
40	DOOR PANEL - SEE DOOR PANEL DETAIL SHEET FOR CONSTRUCTION DETAILS	-
58	#8 X 2" PFH WS	STEEL

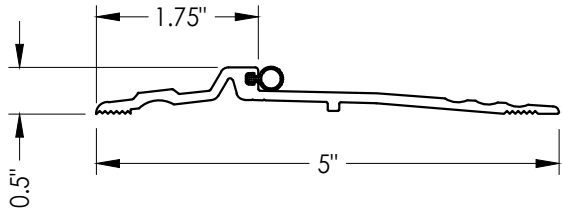


35 ADA THRESHOLD
NGP 896V

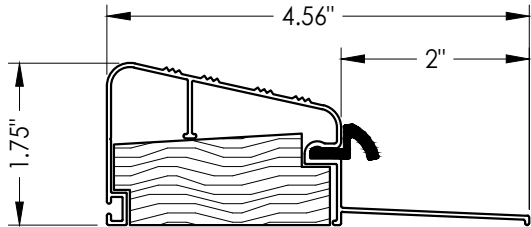


30 OUTSWING THRESHOLD
DLP (QOSR)

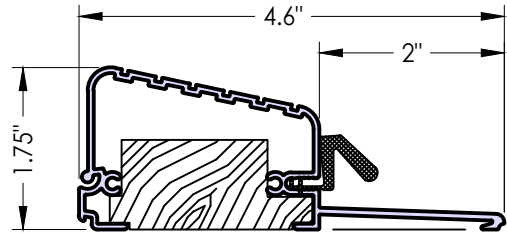


34 OUTSWING THRESHOLD
Columbia High Dam (581)

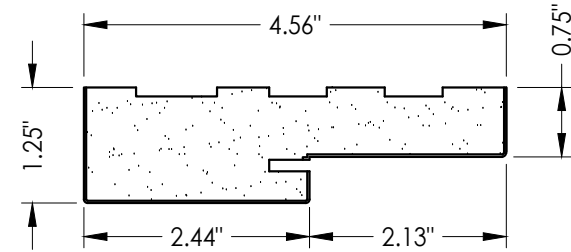

1 POLY FIBER JAMB
Plastpro

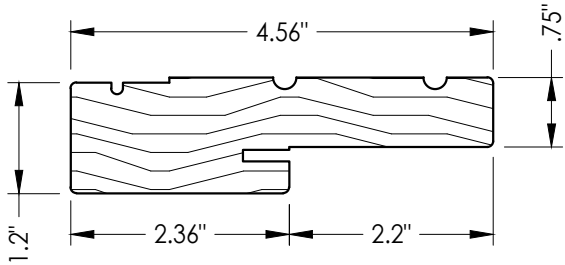

2 WOOD JAMB

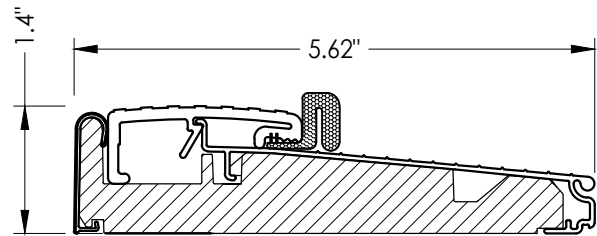

33 OUTSWING THRESHOLD
Endura (Z-Series)

Documents Prepared By: Lyndon F. Schmidt P.E. No. 43409		BUILDING CONSULTANTS, INC. P.O. Box 230, Valrico, FL 33595 Phone No.: 813.659.9197 FBPE Registry No. 9813	
PRODUCT: PLASTPRO INC FIBERGLASS DOOR		PART OR ASSEMBLY: BILL OF MATERIALS AND COMPONENTS	
6	7/02/26	UPDATE TO 9TH ED. (2026)	FBC
5	8/17/23	UPDATE TO 8TH ED. (2023)	FBC
4	6/22/22	ADD ADA THRESHOLD	LFS
3	7/27/20	UPDATE TO 7TH ED (2020)	FBC
2	7/24/17	UPDATE TO 6TH ED. (2017)	FBC
1	3/9/15	UPDATE TO 5TH ED. (2014)	FBC
NO.	DATE		BY
REVISIONS			
DATE: 6/18/12			
SCALE: N.T.S.			
DWG. BY: JK			
CHK. BY: LFS			
DRAWING NO.: FL-15210.7			
SHEET 10 OF 10			