

plastpro


5200 W. CENTURY BLVD.
LOS ANGELES, CA 90045

Smooth / Wood Grain / White Wood Grain
Rustic / Mahogany
Series O Fiberglass Door
OUTSWING
"IMPACT"

GENERAL NOTES

1. This product has been evaluated and is in compliance with the 9th Edition (2026) Florida Building Code (FBC) structural requirements including the "High Velocity Hurricane Zone" (HVHZ).
2. Product anchors shall be as listed and spaced as shown on details. Anchor embedment to base material shall be beyond wall dressing or stucco.
3. When used in the "HVHZ" this product complies with Section 1626 of the Florida Building Code and does not require an impact resistant covering.
4. When used in areas outside of the "HVHZ" requiring wind borne debris protection, this product complies with FBC Sections 1609.1.2 & R301.2.1.2 and does not require an impact resistant covering. This product meets missile level "D" and includes Wind Zone 4 as defined in ASTM E 1996.
5. For 2x stud construction, anchoring of these units shall be the same as that shown for 2x buck masonry construction.
6. Site conditions that deviate from the details of this drawing require further engineering analysis by a licensed engineer or registered architect.
7. Outswing configurations meet water infiltration requirements for "HVHZ".



TABLE OF CONTENTS	
SHEET #	DESCRIPTION
1	Typical elevations, design pressures & general notes
2	Door panel details
3	Sidelite panel details
4	Lite frame details and glazing details
5	Elevations
6	Horizontal & Vertical Cross Sections (2X Buck)
7	Horizontal & Vertical Cross Sections (1X Buck)
8	Horizontal & Vertical Cross Sections (Direct to Masonry)
9	Vertical Cross Sections (Thresholds)
10	Buck anchoring
11	Frame anchoring
12	Astragal details (DLP)
13	Astragal details (Endura)
14	Bill of materials and components

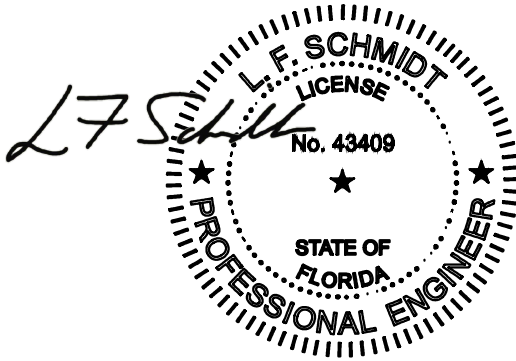

Digitally signed by
Lyndon F Schmidt
Date: 2026.07.28
13:51:36 -04'00'

This item has been digitally signed and sealed by
L. F. Schmidt, P.E. on the date adjacent to the seal.
Printed copies of this document are not
considered signed and sealed and the signature
must be verified on any electronic copies.

THIS PRODUCT APPROVAL IS VALID
ONLY FOR THE STATE OF FLORIDA

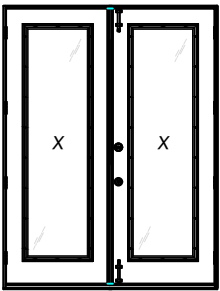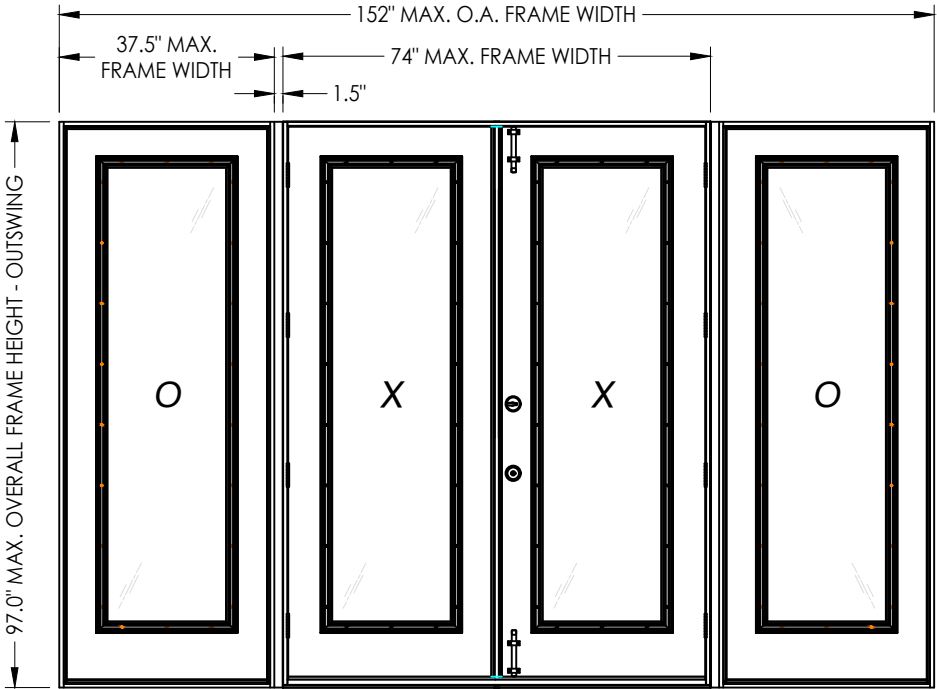

XX

CONFIGURATION	MAX. FRAME DIMENSION	DESIGN PRESSURE (PSF) w/ SURFACE BOLTS				DESIGN PRESSURE (PSF) w/out SURFACE BOLTS			
		POLY FIBER JAMB		WOOD JAMB		POLY FIBER JAMB		WOOD JAMB	
		POS.	NEG.	POS.	NEG.	POS.	NEG.	POS.	NEG.
XX	74.0" x 97.0"	+65.0	-65.0	+50.0	-50.0	+50.0	-50.0	+50.0	-50.0
OXO	152.0" x 97.0"	+65.0	-65.0	+50.0	-50.0	+50.0	-50.0	+50.0	-50.0

See Sheets 2 & 13 for hardware & astragal design pressure limitations

Documents Prepared By:
Lyndon F. Schmidt
P.E. No. 43409

PLASTPRO INC.
FIBERGLASS DOOR

PART OR ASSEMBLY:
TYPICAL ELEVATION, DESIGN
PRESSURES & GENERAL NOTES

LFS

LFS

LFS

LFS

JK

JK

BY

5

4

3

2

1

NO.

DATE

7/02/26

8/17/23

7/29/20

7/24/17

3/9/15

DATE

UPDATE TO 9TH ED. (2026)

UPDATE TO 8TH ED. (2023)

UPDATE TO 7TH ED (2020)

UPDATE TO 6TH ED. (2017)

UPDATE TO 5TH ED. (2014)

REVISIONS

DATE: 6/20/12

SCALE: N.T.S.

DWG. BY: JK

CHK. BY: LFS


DRAWING NO.: FL-15210.9

SHEET 1 OF 14


Building Consultants, Inc.
P.O. Box 230, Valrico, FL 33595
Phone No.: 813.659.9197
FBPE Registry No. 9813

© 2012 R.W. BUILDING CONSULTANTS INC.


G:\2023 FBC DRAWINGS 7-27-26\Plastpro\FL-15210 R11\FL-15210.9.dwg

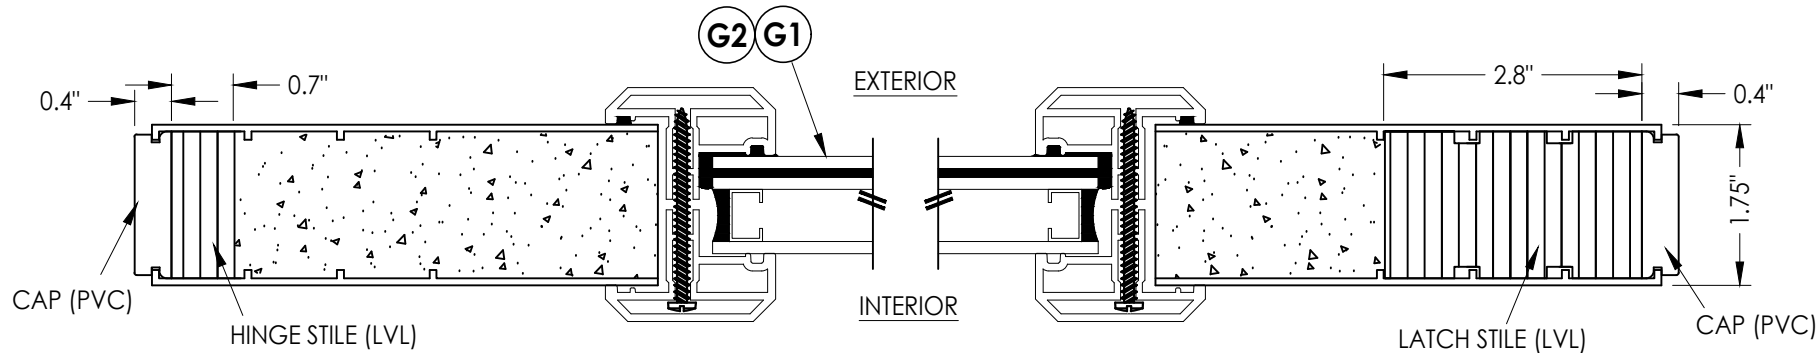

1
2 **HORIZONTAL CROSS SECTION**

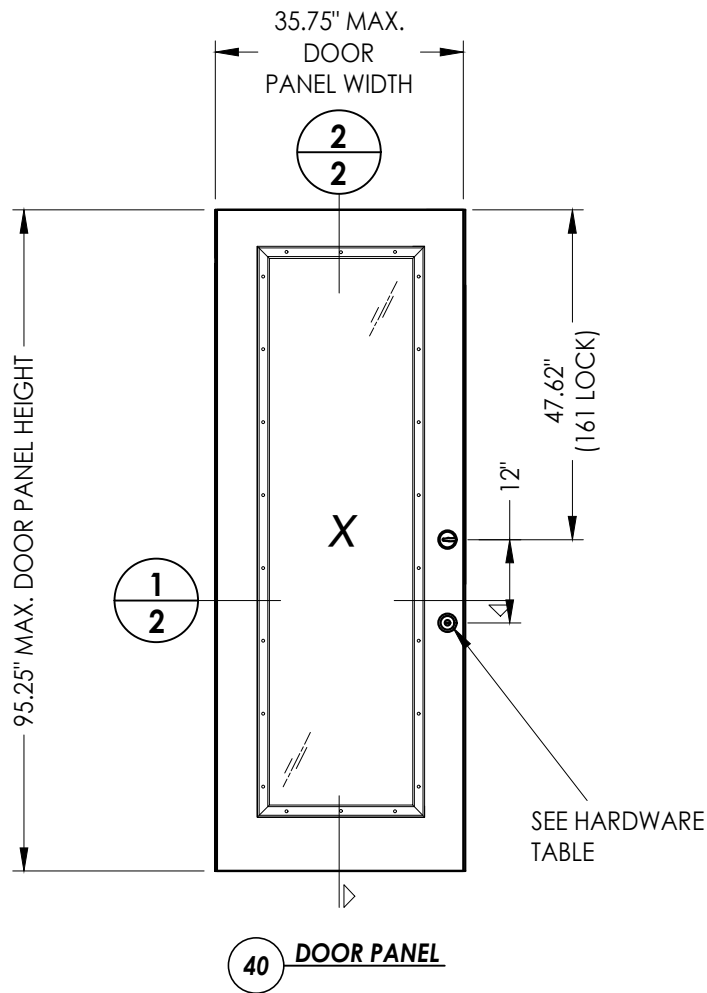

HARDWARE TABLE			
MANUFACTURER	MODEL		MAX. DESIGN PRESSURE (PSF)
KWIKSET	Knob:	SIGNATURE SERIES	± 65
	DEADBOLT:	SIGNATURE SERIES (980)	
SCHLAGE	Knob:	"F" SERIES (F51)	± 65
	DEADBOLT:	"B" SERIES (B60/62)	
BALDWIN	HANDLESET/LEVER & DEADBOLT:	"PRESTIGE" SERIES (180)	± 47

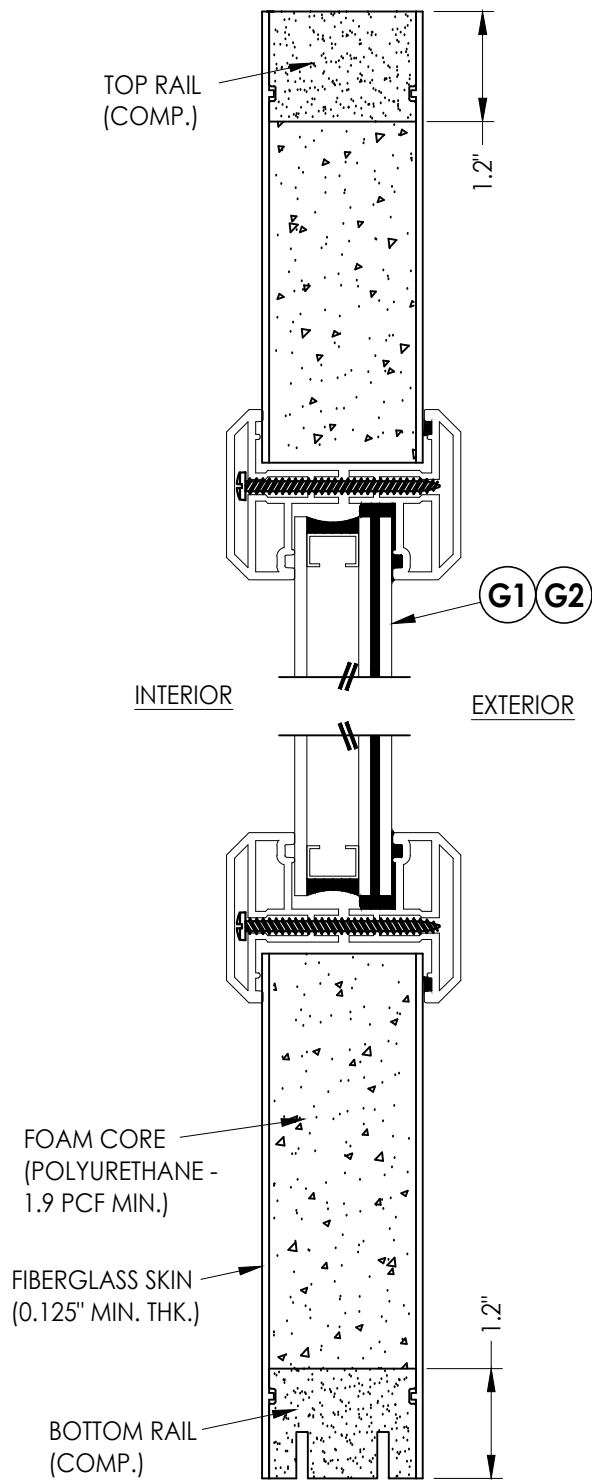

2
2 **VERTICAL CROSS SECTION**

Documents Prepared By:
Lyndon F. Schmidt
P.E. No. 43409

BUILDING CONSULTANTS, INC.
P.O. Box 230, Valrico, FL 33595
Phone No.: 813.659.9197
FBPE Registry No. 9813

PRODUCT:
PLASTPRO INC.
FIBERGLASS DOOR

PART OR ASSEMBLY:
DOOR PANEL DETAILS

5	7/02/26	UPDATE TO 9TH ED. (2026)	FBC	LFS
4	8/17/23	UPDATE TO 8TH ED. (2023)	FBC	LFS
3	7/29/20	UPDATE TO 7TH ED. (2020)	FBC	LFS
		& REVISE ENDURA ULT. ASTRAGAL		
2	7/24/17	UPDATE TO 6TH ED. (2017)	FBC	JK
1	3/9/15	UPDATE TO 5TH ED. (2014)	FBC	JK
NO.	DATE			BY

DATE: 6/20/12

SCALE: N.T.S.

DWG. BY: JK


CHK. BY: LFS

DRAWING NO.:


FL-15210.9

SHEET 2 OF 14


G:\2023 FBC DRAWINGS 7-27-26\Plastpro\FL-15210 R11\FL-15210.9.dwg

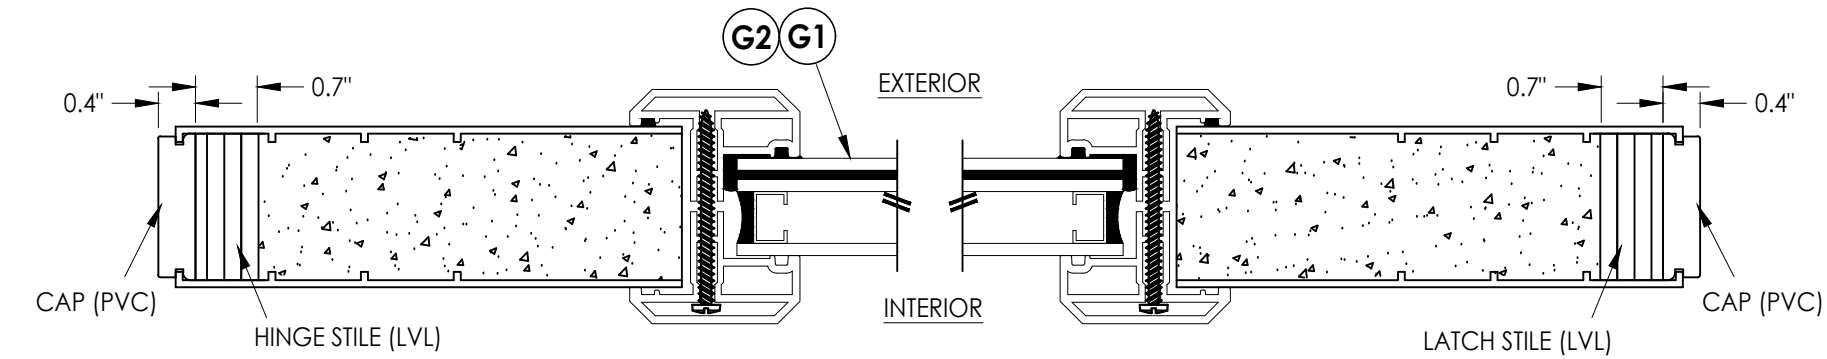

1
3 HORIZONTAL CROSS SECTION

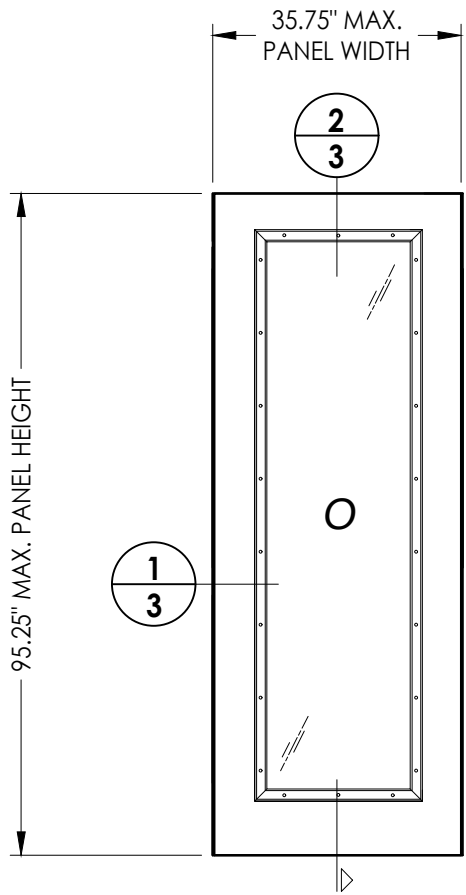




50 SIDELITE PANEL

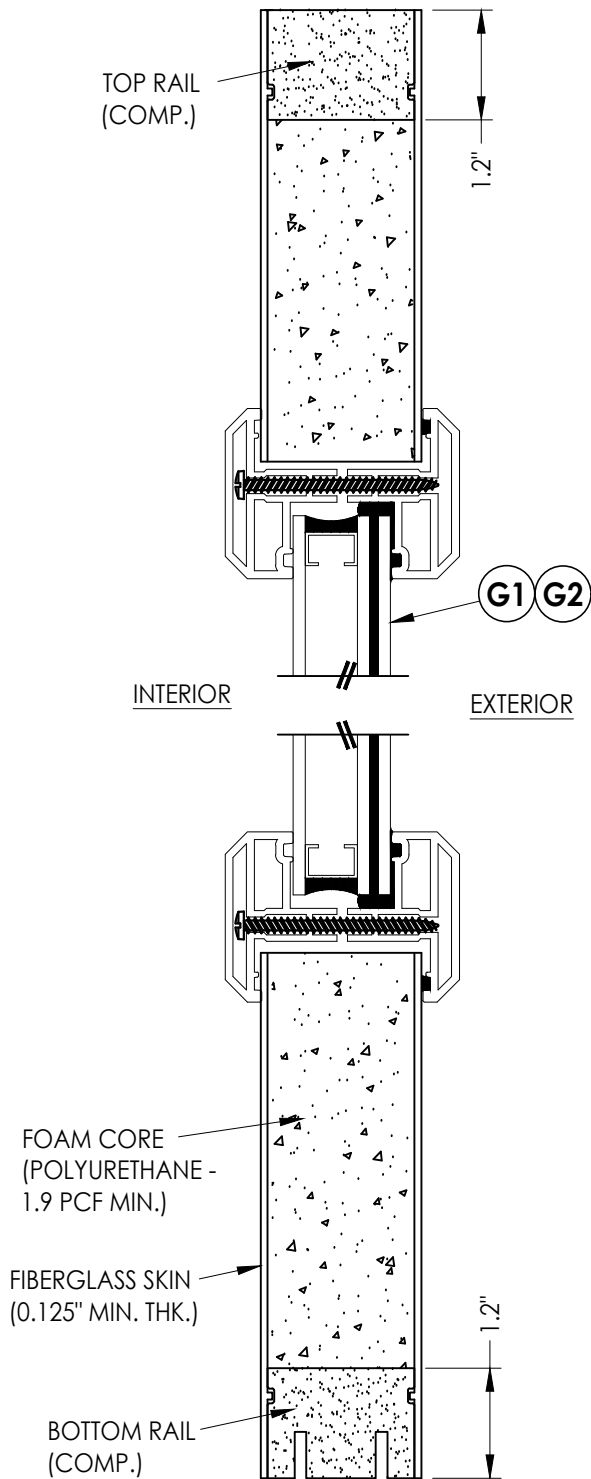

2
3 VERTICAL CROSS SECTION


Documents Prepared By: Lyndon F. Schmidt P.E. No. 43409		BUILDING CONSULTANTS, INC. P.O. Box 230, Valrico, FL 33595 Phone No.: 813.659.9197 FBPE Registry No. 9813	
PRODUCT: PLASTPRO INC. FIBERGLASS DOOR		PART OR ASSEMBLY: SIDELITE PANEL DETAILS	
5	7/02/26	UPDATE TO 9TH ED. (2026)	FBC
4	8/17/23	UPDATE TO 8TH ED. (2023)	FBC
3	7/29/20	UPDATE TO 7TH ED. (2020)	FBC
		& REVISE ENDURA ULT. ASTRAGAL	
2	7/24/17	UPDATE TO 6TH ED. (2017)	FBC
1	3/9/15	UPDATE TO 5TH ED. (2014)	FBC
NO.	DATE		BY
REVISIONS			
DATE: 6/20/12			
SCALE: N.T.S.			
DWG. BY: JK			
CHK. BY: LFS			
DRAWING NO.: FL-15210.9			
SHEET 3 of 14			

G:\2023 FBC DRAWINGS 7-27-26\Plastpro\FL-15210 R11\FL-15210.9.dwg

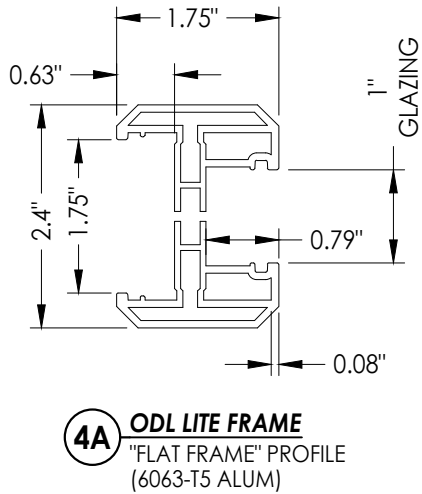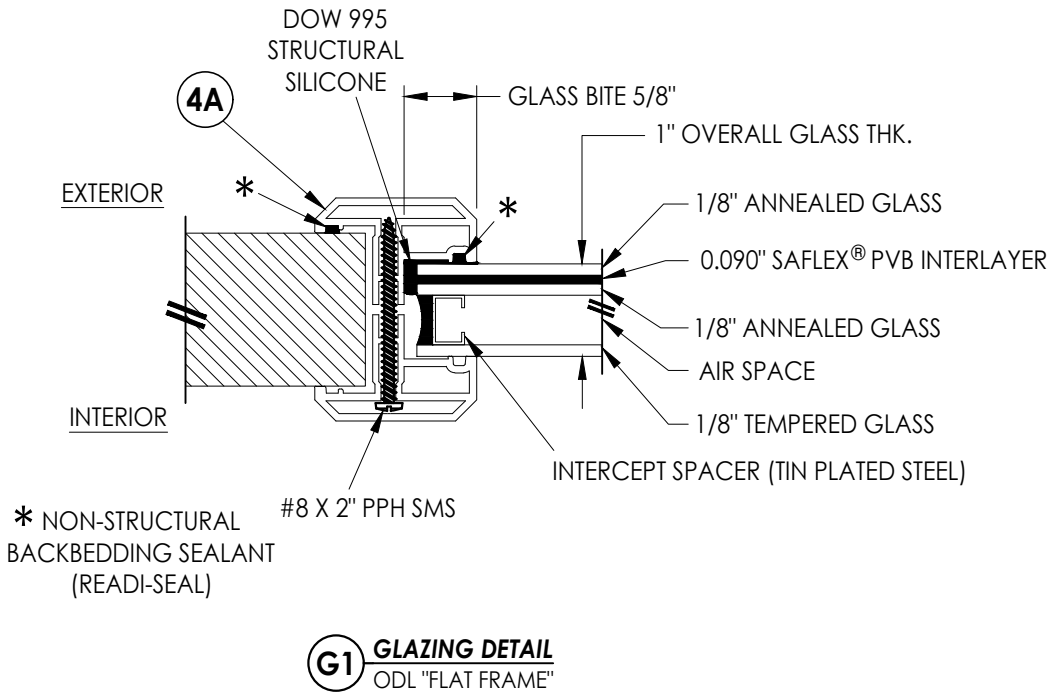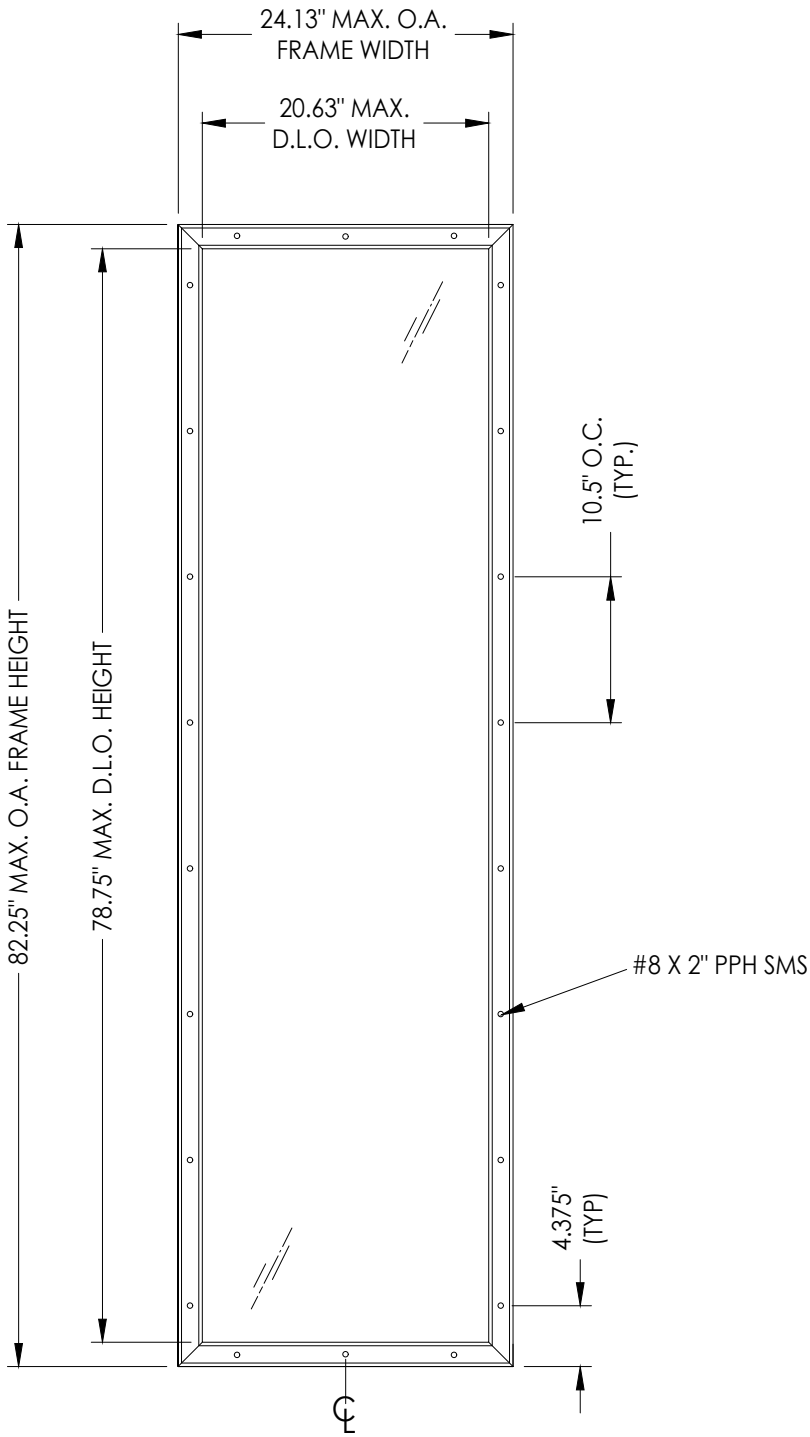


Documents Prepared By: Lyndon F. Schmidt P.E. No. 43409		BUILDING CONSULTANTS, INC. P.O. Box 230, Valrico, FL 33595 Phone No.: 813.659.9197 FBPE Registry No. 9813	
PRODUCT: PLASTPRO INC. FIBERGLASS DOOR		PART OR ASSEMBLY: LITE FRAME DETAILS AND GLAZING DETAILS	
5	7/02/26	UPDATE TO 9TH ED. (2026)	FBC
4	8/17/23	UPDATE TO 8TH ED. (2023)	FBC
3	7/29/20	UPDATE TO 7TH ED. (2020)	FBC
		& REVISE ENDURA ULT. ASTRAGAL	
2	7/24/17	UPDATE TO 6TH ED. (2017)	FBC
1	3/9/15	UPDATE TO 5TH ED. (2014)	FBC
NO.	DATE		BY
REVISIONS			
DATE: 6/20/12			
SCALE: N.T.S.			
DWG. BY: JK			
CHK. BY: LFS			
DRAWING NO.: FL-15210.9			
SHEET 4 OF 14			

G:\2023 FBC DRAWINGS 7-27-26\Plastpro\FL-15210 R11\FL-15210.9.dwg

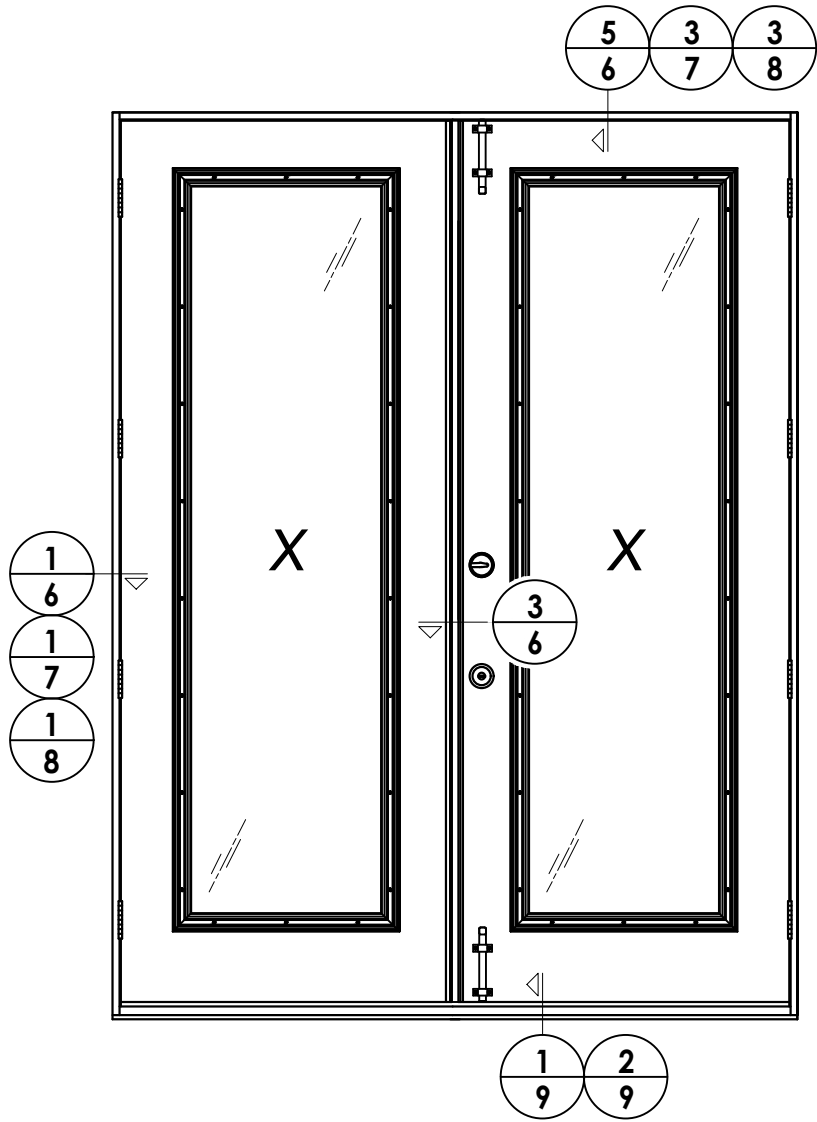


ELEVATION (XX)

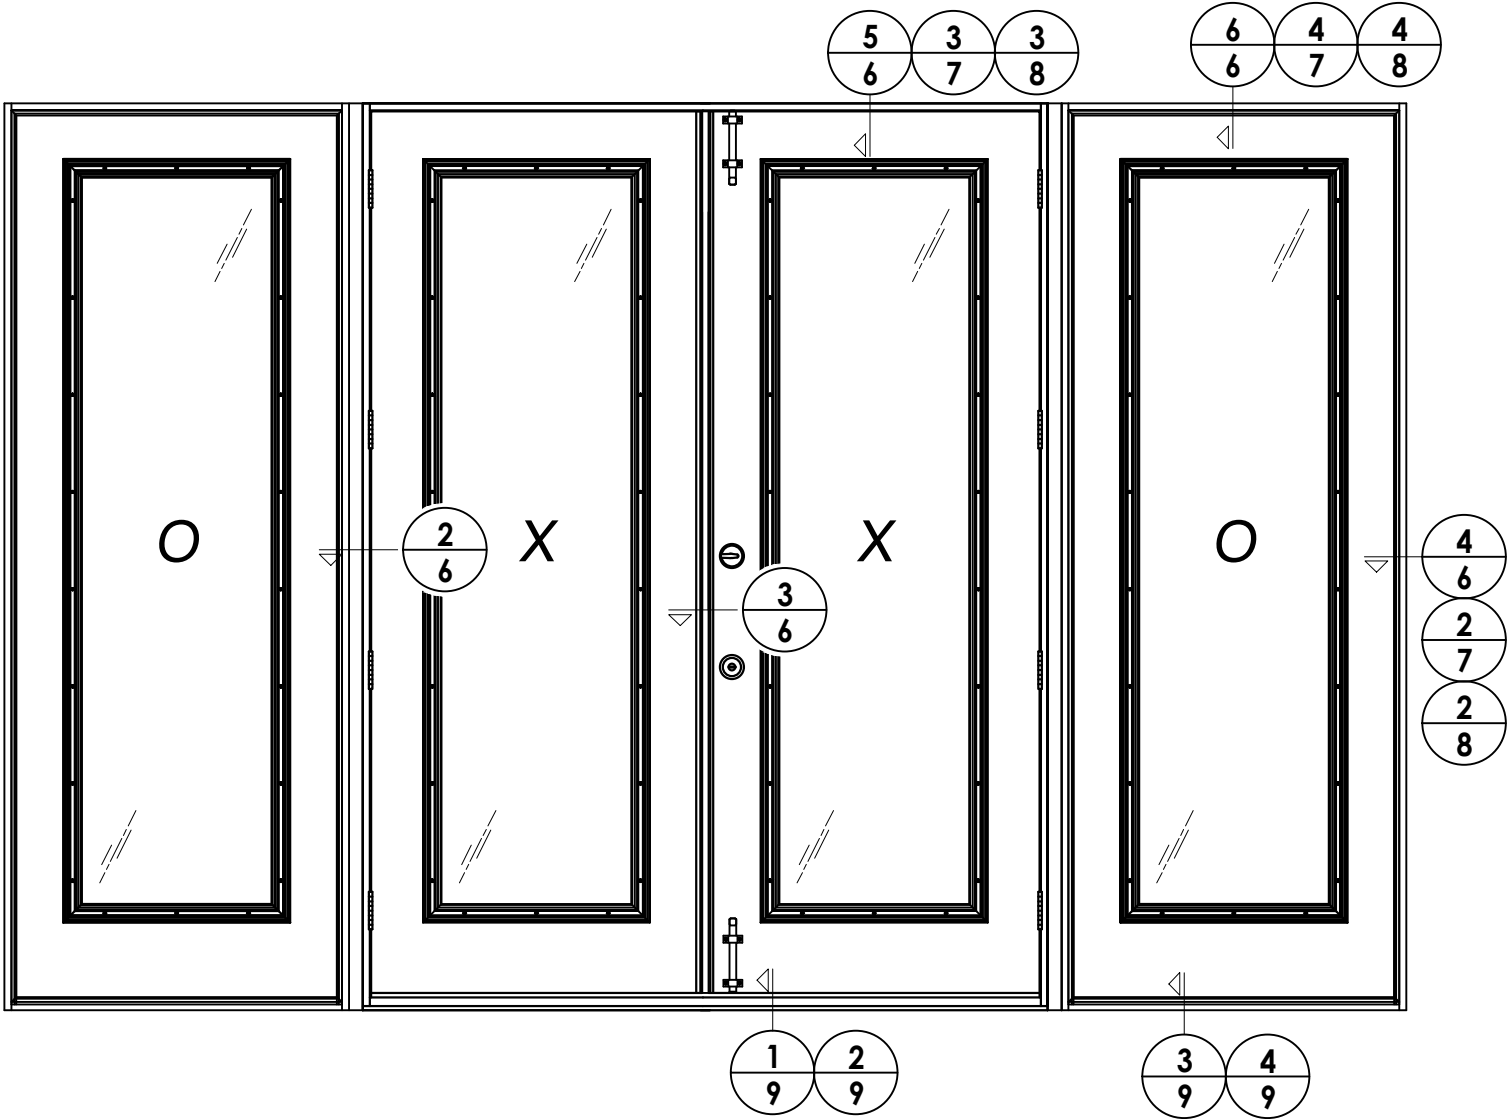


ELEVATION (OXXO)

DATE: 6/20/12		5		7/02/26	UPDATE TO 9TH ED. (2026)	FBC	LFS
SCALE: N.T.S.		4		8/17/23	UPDATE TO 8TH ED. (2023)	FBC	LFS
DWG. BY: JK		3		7/29/20	UPDATE TO 7TH ED (2020)	FBC	LFS
CHK. BY: LFS					& REVISE ENDURA ULT. ASTRAGAL		
DRAWING NO.: FL-15210.9		2		7/24/17	UPDATE TO 6TH ED. (2017)	FBC	JK
SHEET 5 OF 14		1		3/9/15	UPDATE TO 5TH ED. (2014)	FBC	JK
		NO.		DATE			BY


G:\2023 FBC DRAWINGS 7-27-26\Plastpro\FL-15210 R11\FL-15210.9.dwg

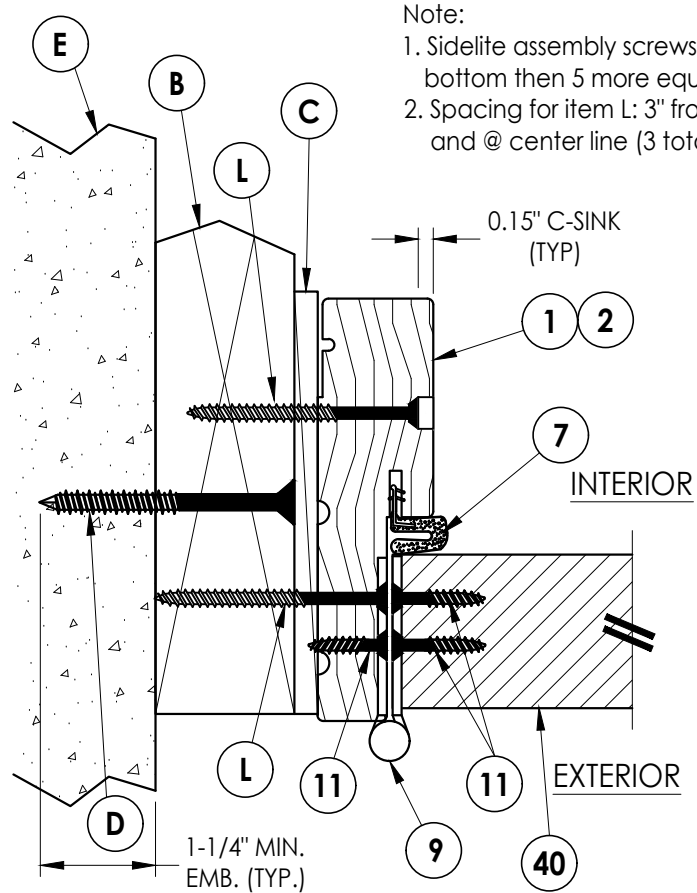


1
6 HORIZONTAL CROSS SECTION

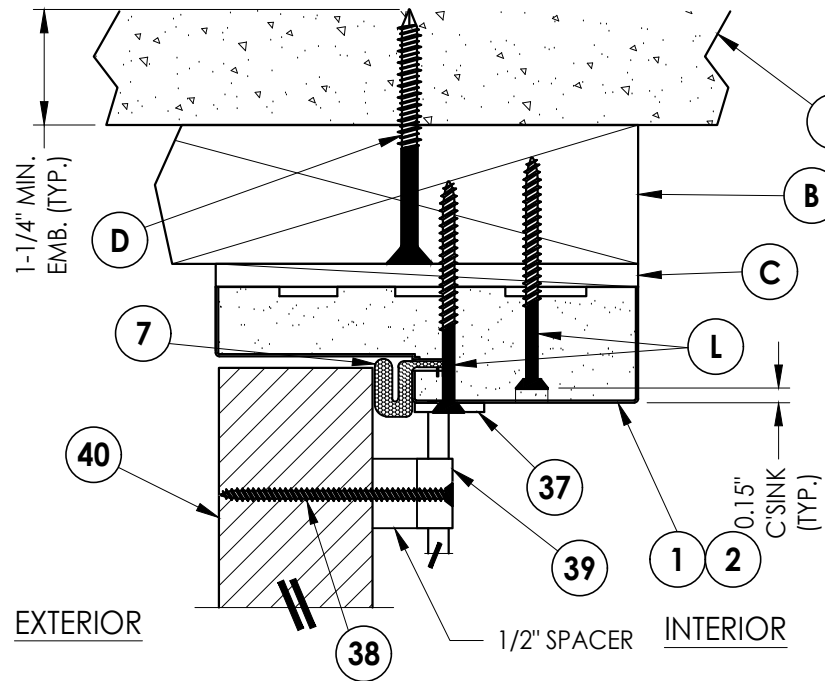


5
6 VERTICAL CROSS SECTION

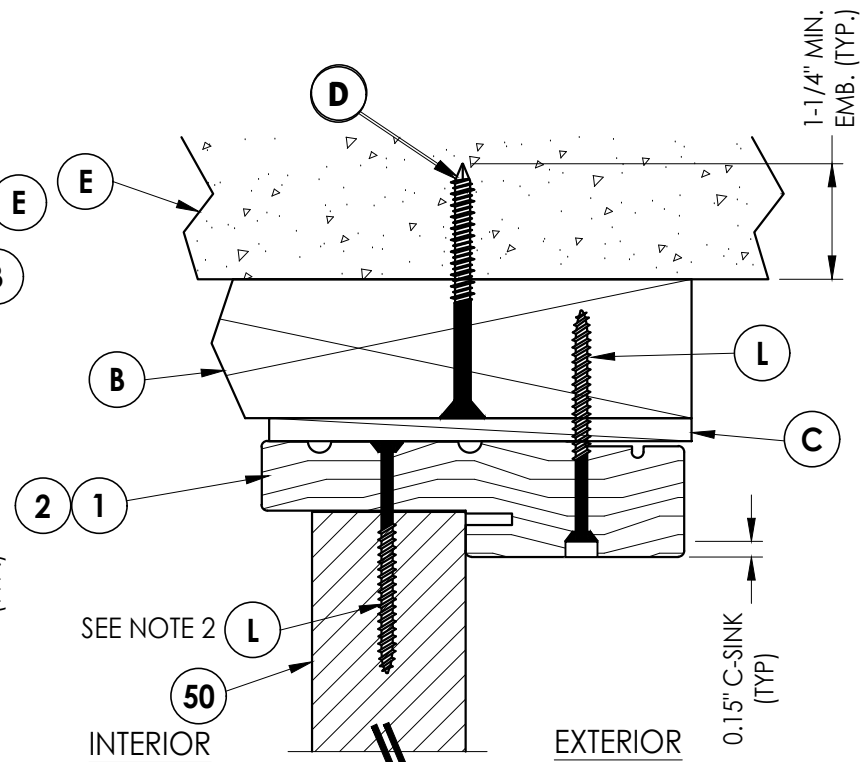


6
6 VERTICAL CROSS SECTION

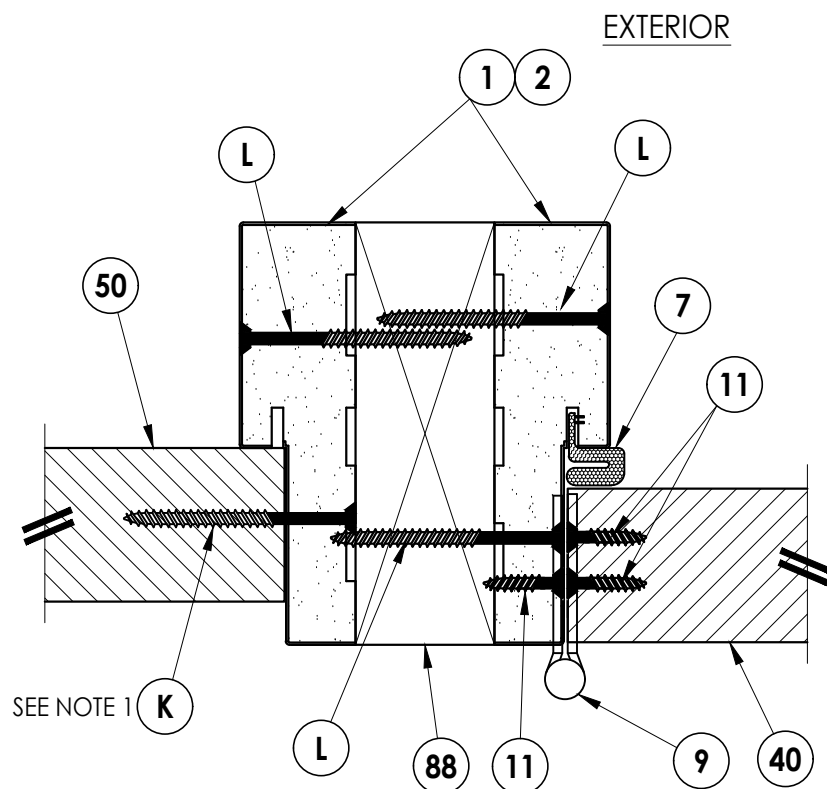

2
6 HORIZONTAL CROSS SECTION

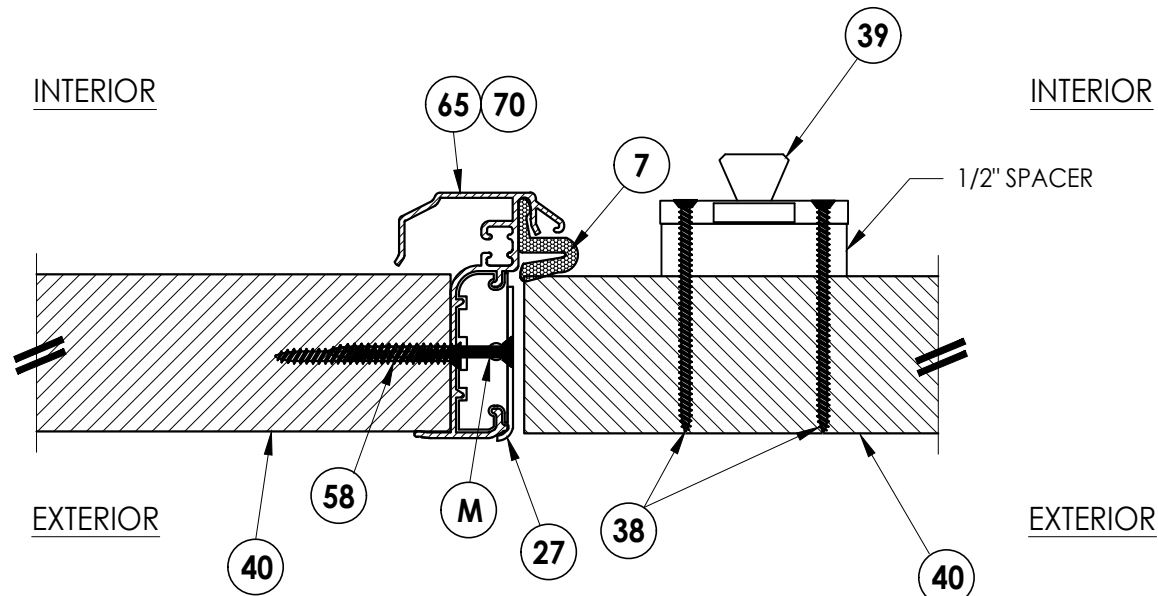

3
6 HORIZONTAL CROSS SECTION

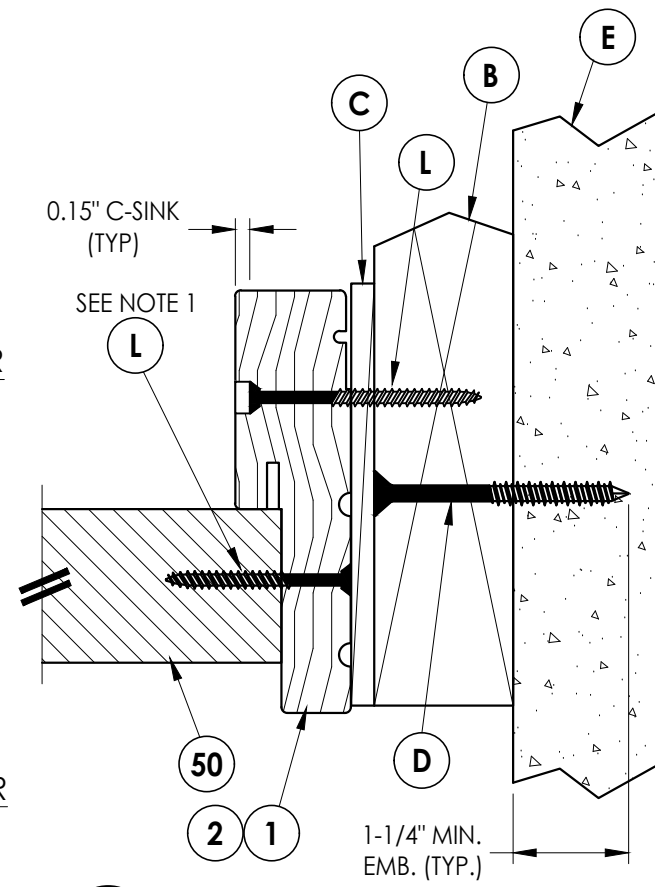

4
6 HORIZONTAL CROSS SECTION
Outswing shown (Inswing similar)

Documents Prepared By:
Lyndon F. Schmidt
P.E. No. 43409

PRODUCT:
PLASTPRO INC.
FIBERGLASS DOOR





PART OR ASSEMBLY:
HORIZONTAL & VERTICAL
CROSS SECTIONS (2X BUCK)

BUILDING CONSULTANTS, INC.
P.O. Box 230, Valrico, FL 33595
Phone No.: 813.659.9197
FBPE Registry No. 9813


NO.	DATE	REVISIONS
5	7/02/26	UPDATE TO 9TH ED. (2026) FBC
4	8/17/23	UPDATE TO 8TH ED. (2023) FBC
3	7/29/20	UPDATE TO 7TH ED. (2020) FBC & REVISE ENDURA ULT. ASTRAGAL
2	7/24/17	UPDATE TO 6TH ED. (2017) FBC
1	3/9/15	UPDATE TO 5TH ED. (2014) FBC
NO.	DATE	BY

DATE: 6/20/12
SCALE: N.T.S.
DWG. BY: JK
CHK. BY: LFS
DRAWING NO.: FL-15210.9
SHEET 6 OF 14


1. Sidelite assembly screws located 6" from top and bottom then 5 more equally spaced (7 total).
2. Spacing for item L: 3" from each end and @ center line (3 total).

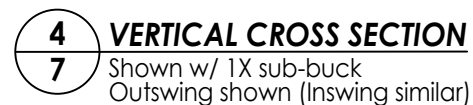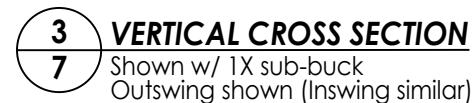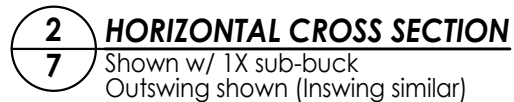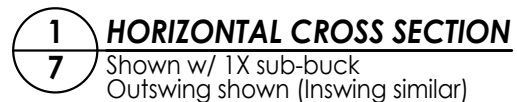

DATE: 6/20/12					PRODUCT: PLASTPRO INC. FIBERGLASS DOOR PART OR ASSEMBLY: HORIZONTAL & VERTICAL CROSS SECTIONS (1X BUCK)
SCALE: N.T.S.					
DWG. BY: JK					
CHK. BY: LFS					
DRAWING NO.: FL-15210.9					
SHEET 7 OF 14					
5	7/02/26	UPDATE TO 9TH ED. (2026)	FBC	LFS	
4	8/17/23	UPDATE TO 8TH ED. (2023)	FBC	LFS	
3	7/29/20	UPDATE TO 7TH ED (2020)	FBC	LFS	
		& REVISE ENDURA ULT. ASTRAGAL			
2	7/24/17	UPDATE TO 6TH ED. (2017)	FBC	JK	
1	3/9/15	UPDATE TO 5TH ED. (2014)	FBC	JK	
NO.	DATE			BY	
REVISIONS					
Documents Prepared By: Lyndon F. Schmidt P.E. No. 43409					BUILDING CONSULTANTS, INC. P.O. Box 230, Valrico, FL 33595 Phone No.: 813.659.9197 FBPE Registry No. 9813

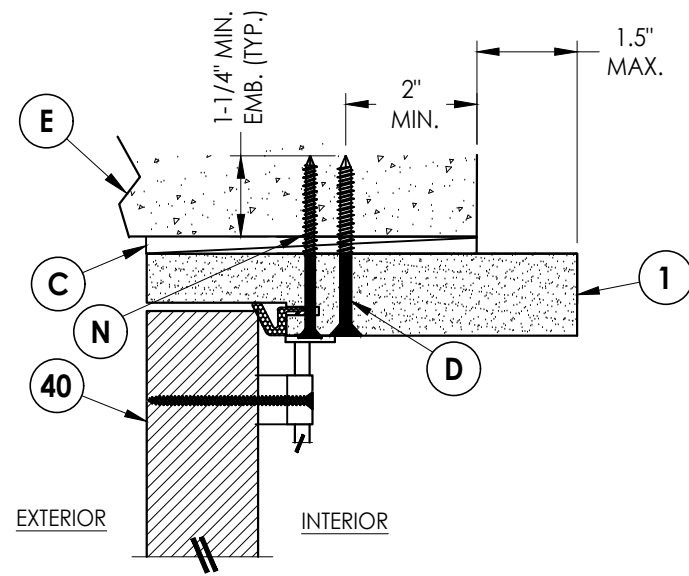


3 **VERTICAL CROSS SECTION**
8 Shown Direct to Masonry
 Outswing only w/ 6-9/16" jamb

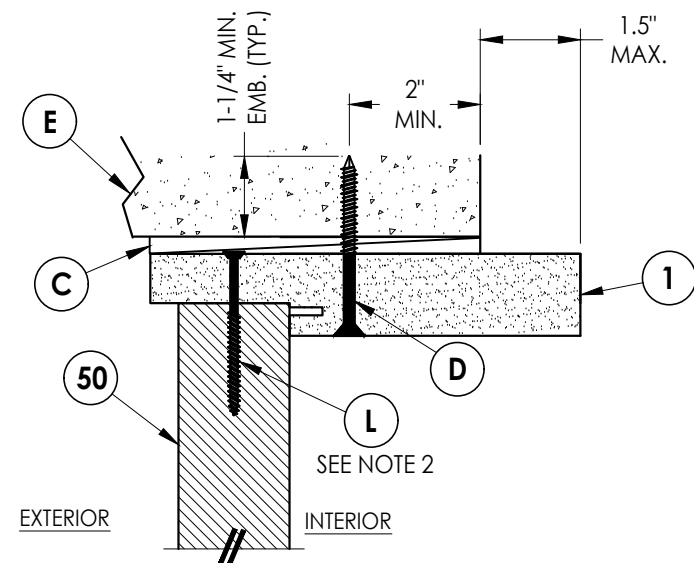


4 **VERTICAL CROSS SECTION**
8 Shown Direct to Masonry
 Outswing only w/ 6-9/16" jamb

Note:

1. Sidelite assembly screws located 6" from top and bottom then 5 more equally spaced (7 total).
2. Spacing for item L: 3" from each end and @ center line (3 total).

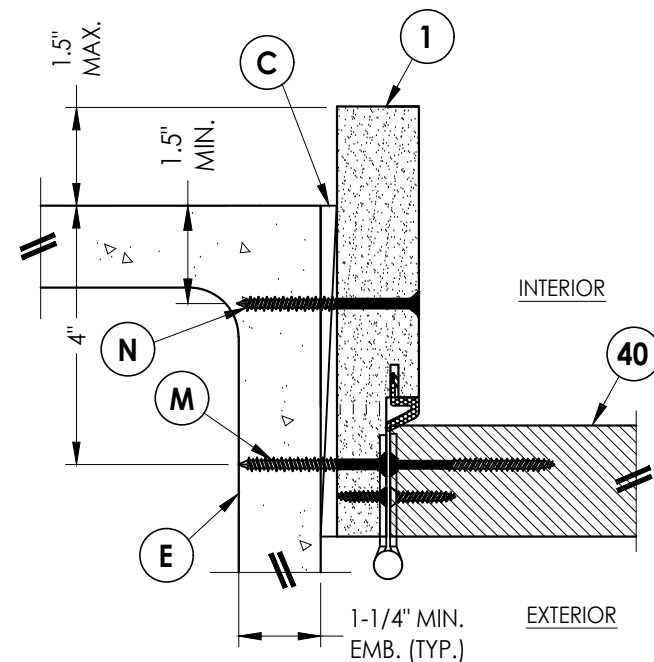

1 **HORIZONTAL CROSS SECTION**
8 Shown Direct to Masonry
 Outswing only w/ 6-9/16" jamb

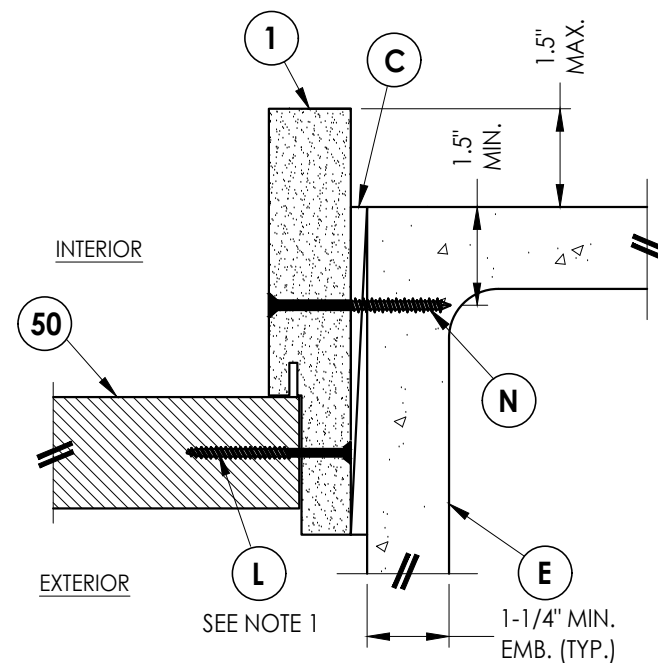

2 **HORIZONTAL CROSS SECTION**
8 Shown Direct to Masonry
 Outswing only w/ 6-9/16" jamb

5	7/02/26	UPDATE TO 9TH ED. (2026)	FBC	LFS
4	8/17/23	UPDATE TO 8TH ED. (2023)	FBC	LFS
3	7/29/20	UPDATE TO 7TH ED (2020)	FBC	LFS
		& REVISE ENDURA ULT.	ASTRAGAL	
2	7/24/17	UPDATE TO 6TH ED. (2017)	FBC	JK
1	3/9/15	UPDATE TO 5TH ED. (2014)	FBC	JK
NO.	DATE			BY
				REVISIONS

Documents Prepared By:
Lyndon F. Schmidt
P.E. No. 43409


Building Consultants, Inc.
P.O. Box 230, Valrico, FL 33595
Phone No.: 813.659.9197
FBPE Registry No. 9813

PART OR ASSEMBLY:
**HORIZONTAL & VERTICAL
SECTIONS (DIRECT TO MASONRY)**


G:\2023 FBC DRAWINGS 7-27-26\Plastpro\FL-15210 R11\FL-15210.9.dwg

NOTE


1. Spacing for item K:
6" from each end
and at centerline.

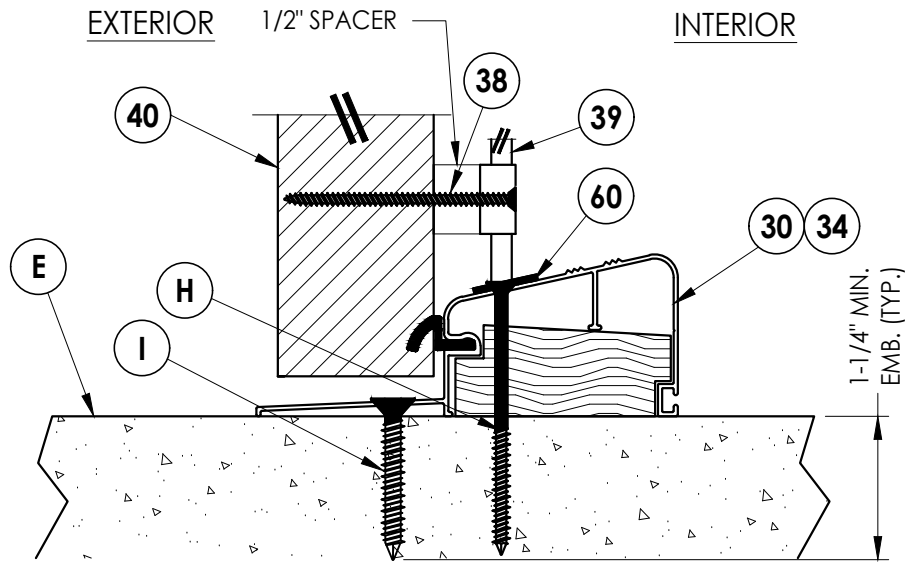


1
9 VERTICAL CROSS SECTION

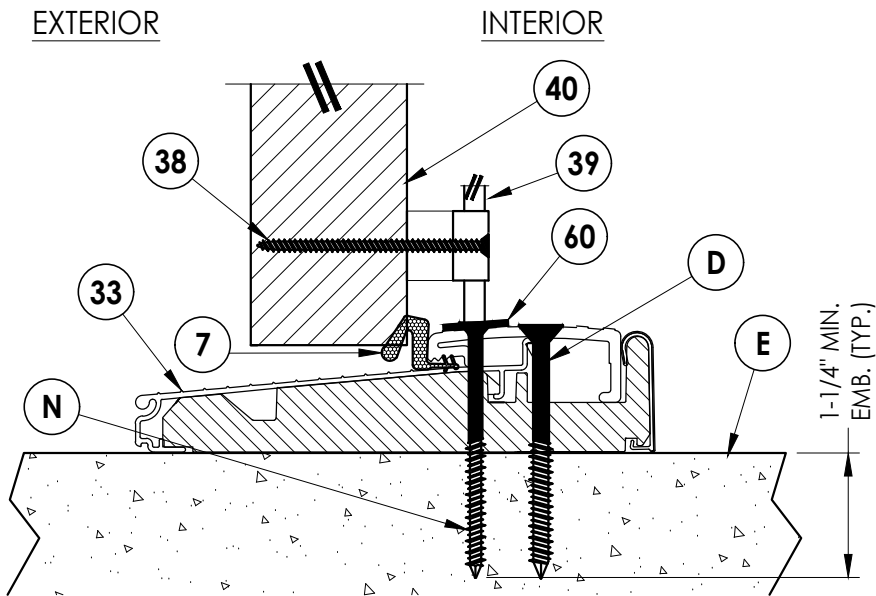

2
9 VERTICAL CROSS SECTION

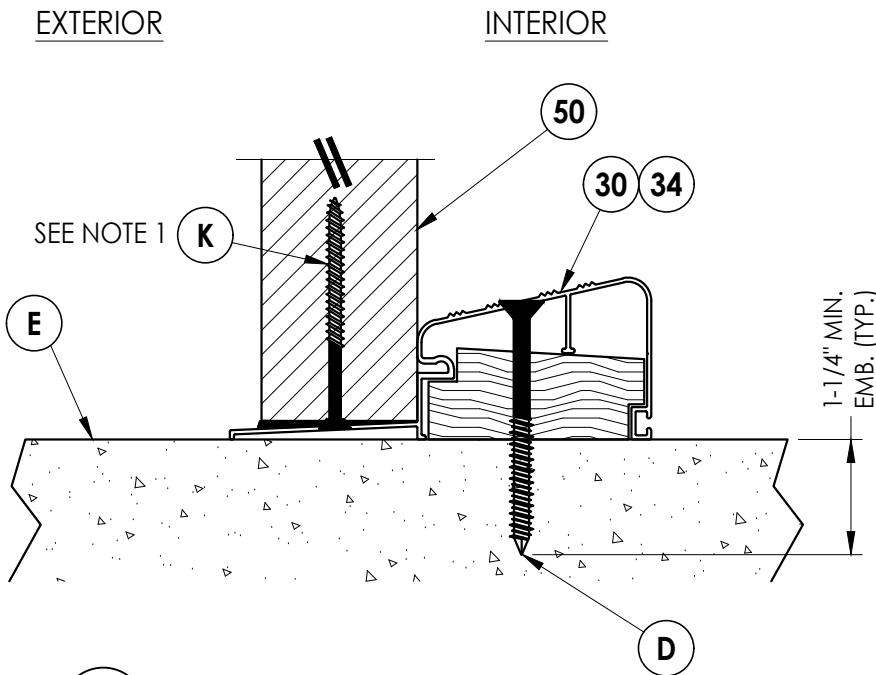

3
9 VERTICAL CROSS SECTION

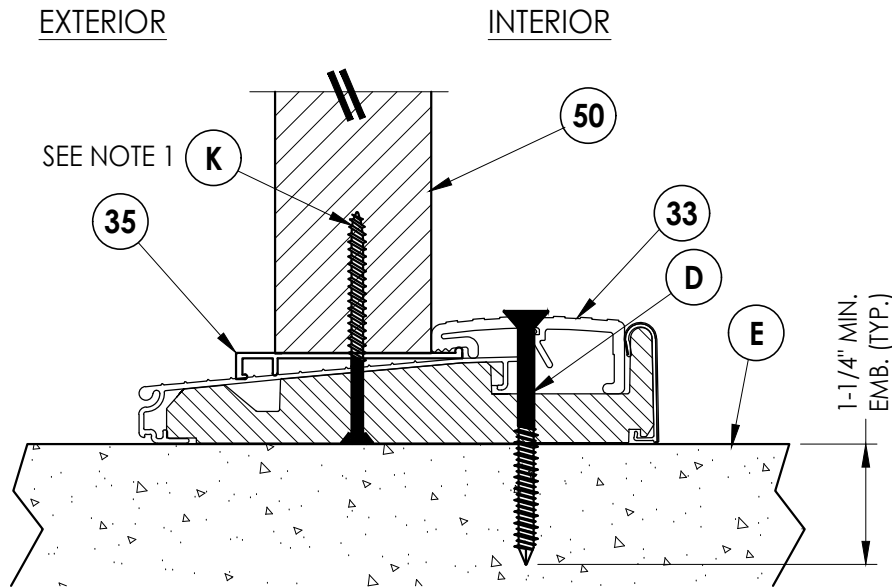

4
9 VERTICAL CROSS SECTION

Documents Prepared By:
Lyndon F. Schmidt
P.E. No. 43409

PRODUCT:
PLASTPRO INC.
FIBERGLASS DOOR

BUILDING CONSULTANTS, INC.
P.O. Box 230, Valrico, FL 33595
Phone No.: 813.659.9197
FBPE Registry No. 9813

PART OR ASSEMBLY:
VERTICAL CROSS SECTIONS
(THRESHOLDS)

NO.	DATE	REVISIONS				LFS	FBC	(2026)	(2023)	(2020)	ASTRAGAL	FBC	(2017)	FBC	(2014)	FBC	BY
5	7/02/26	UPDATE TO 9TH ED.	(2026)	FBC	LFS												
4	8/17/23	UPDATE TO 8TH ED.	(2023)	FBC	LFS												
3	7/29/20	UPDATE TO 7TH ED.	(2020)	FBC	LFS												
2	7/24/17	& REVISE ENDURA ULT.	(2017)	FBC	JK												
1	3/9/15	UPDATE TO 6TH ED.	(2014)	FBC	JK												

DATE: 6/20/12

SCALE: N.T.S.

DWG. BY: JK


CHK. BY: LFS

DRAWING NO.:


FL-15210.9

SHEET 9 OF 14

G:\2023 FBC DRAWINGS 7-27-26\Plastpro\FL-15210 R11\FL-15210.9.dwg

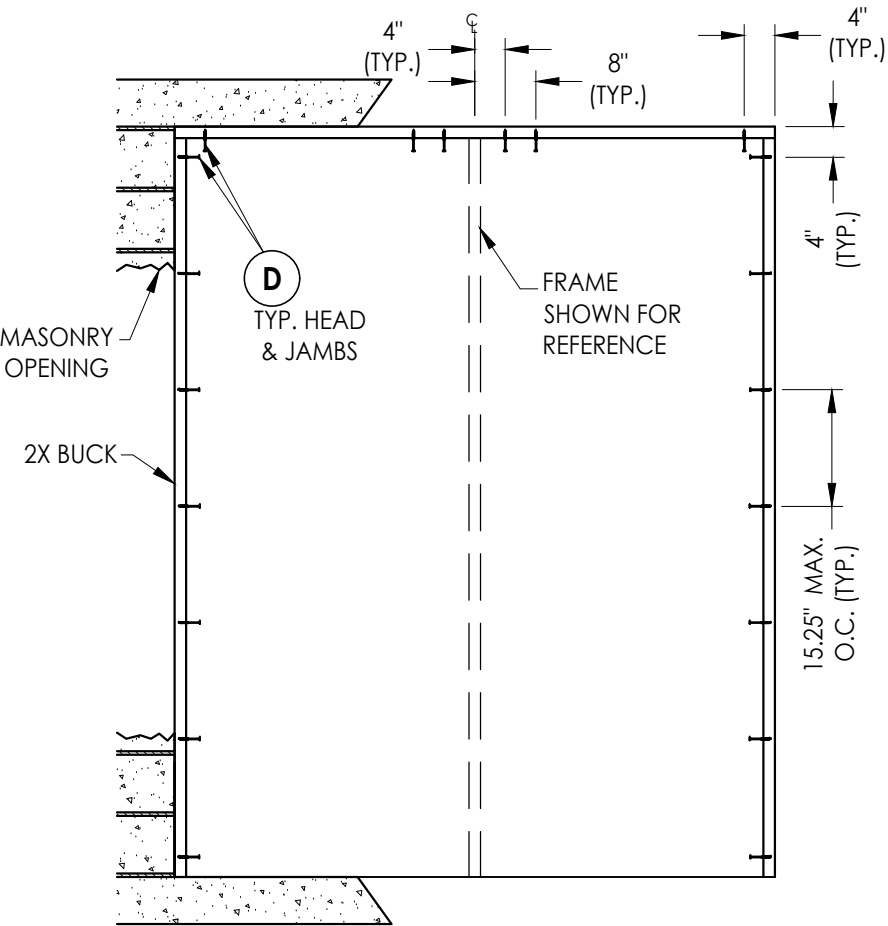

BUCK ANCHORING
XX

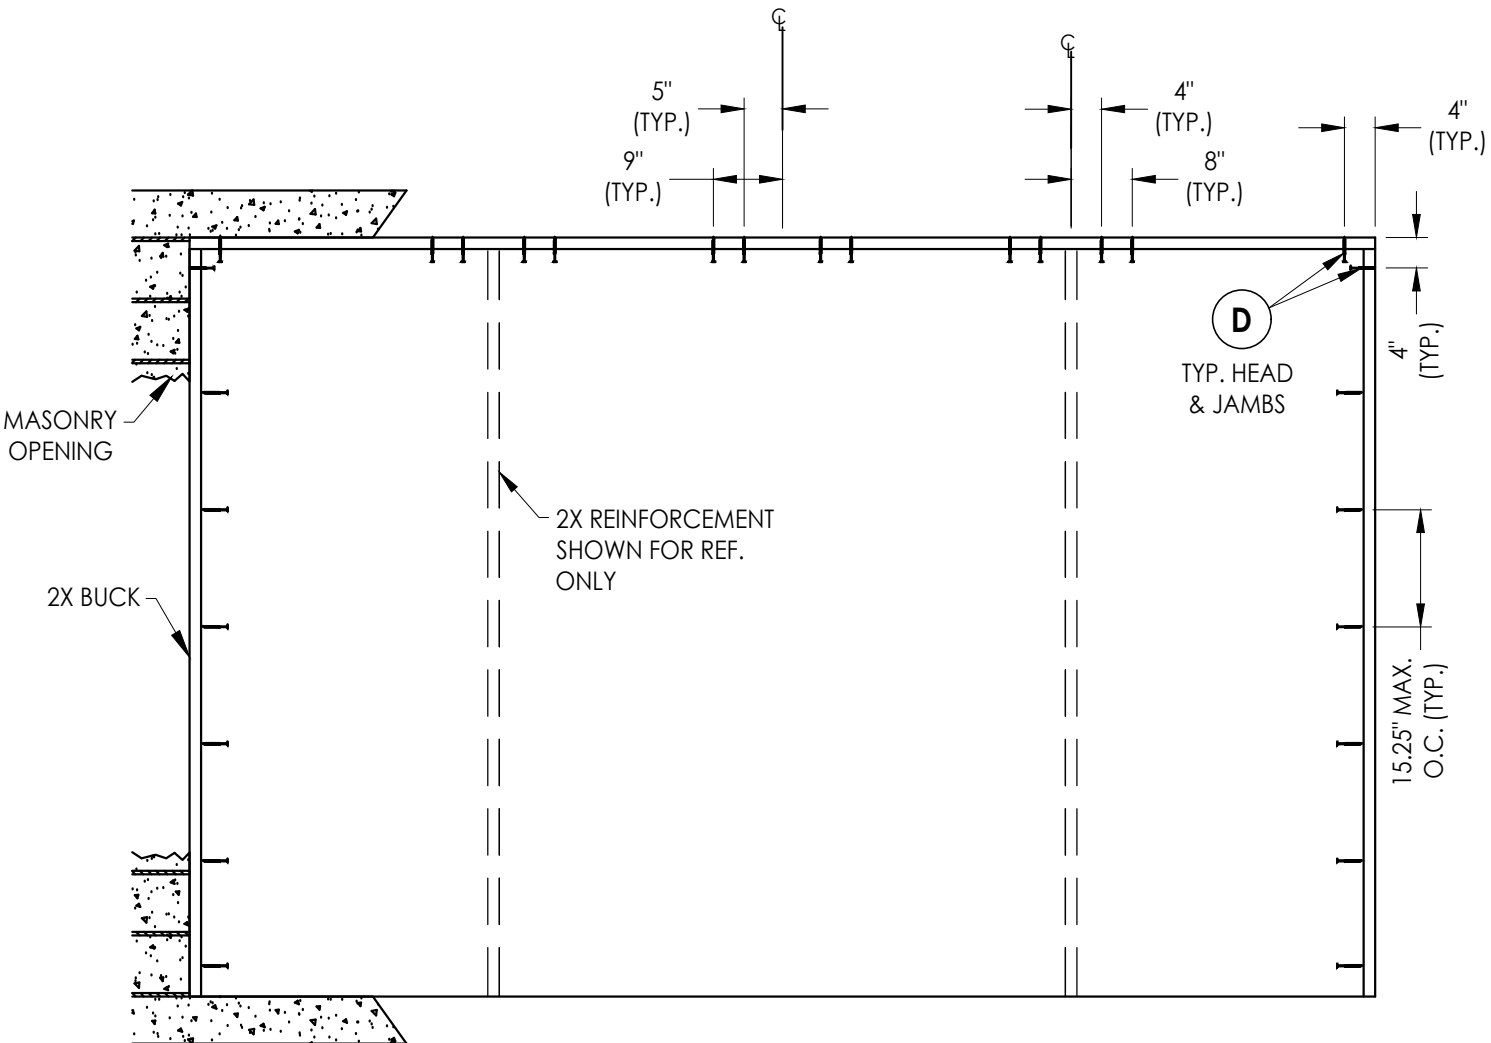

BUCK ANCHORING
OXXO

CONCRETE ANCHOR NOTES:

- Concrete anchor locations at the corners may be adjusted to maintain the min. edge distance to mortar joints.
- Concrete anchor locations noted as "MAX. ON CENTER" must be adjusted to maintain the min. edge distance to mortar joints, additional concrete anchors may be required to ensure the "MAX. ON CENTER" dimension are not exceeded.
- Concrete anchor table:

ANCHOR TYPE	ANCHOR SIZE	MIN. EMBEDMENT	MIN. CLEARANCE TO MASONRY EDGE	MIN. CLEARANCE TO ADJACENT ANCHOR
ITW TAPCON®	1/4"	1-1/4"	2"	4"
DeWALT ULTRACON®	1/4"	1-1/4"	1"	4"

Documents Prepared By:
Lyndon F. Schmidt
P.E. No. 43409

PRODUCT:
PLASTPRO INC.
FIBERGLASS DOOR

BUILDING CONSULTANTS, INC.
P.O. Box 230, Valrico, FL 33595
Phone No.: 813.659.9197
FBPE Registry No. 9813

PART OR ASSEMBLY:
BUCK ANCHORING

NO.	DATE	REVISIONS
5	7/02/26	UPDATE TO 9TH ED. (2026) FBC
4	8/17/23	UPDATE TO 8TH ED. (2023) FBC
3	7/29/20	UPDATE TO 7TH ED. (2020) FBC
2	7/24/17	UPDATE TO 6TH ED. (2017) FBC
1	3/9/15	UPDATE TO 5TH ED. (2014) FBC
NO.	DATE	BY

DATE: 6/20/12

SCALE: N.T.S.




DWG. BY: JK

CHK. BY: LFS

DRAWING NO.: FL-15210.9

SHEET 10 OF 14

G:\2023 FBC DRAWINGS 7-27-26\Plastpro\FL-15210 R11\FL-15210.9.dwg


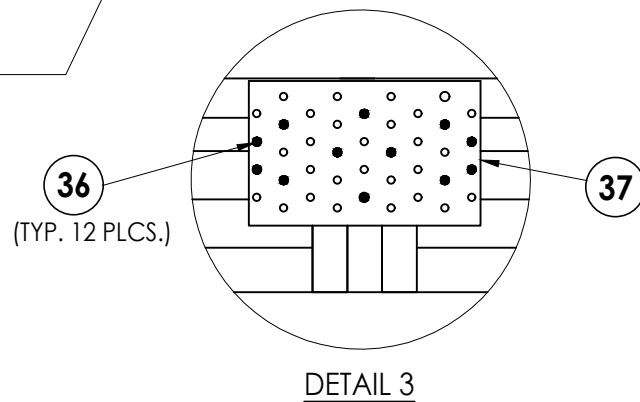
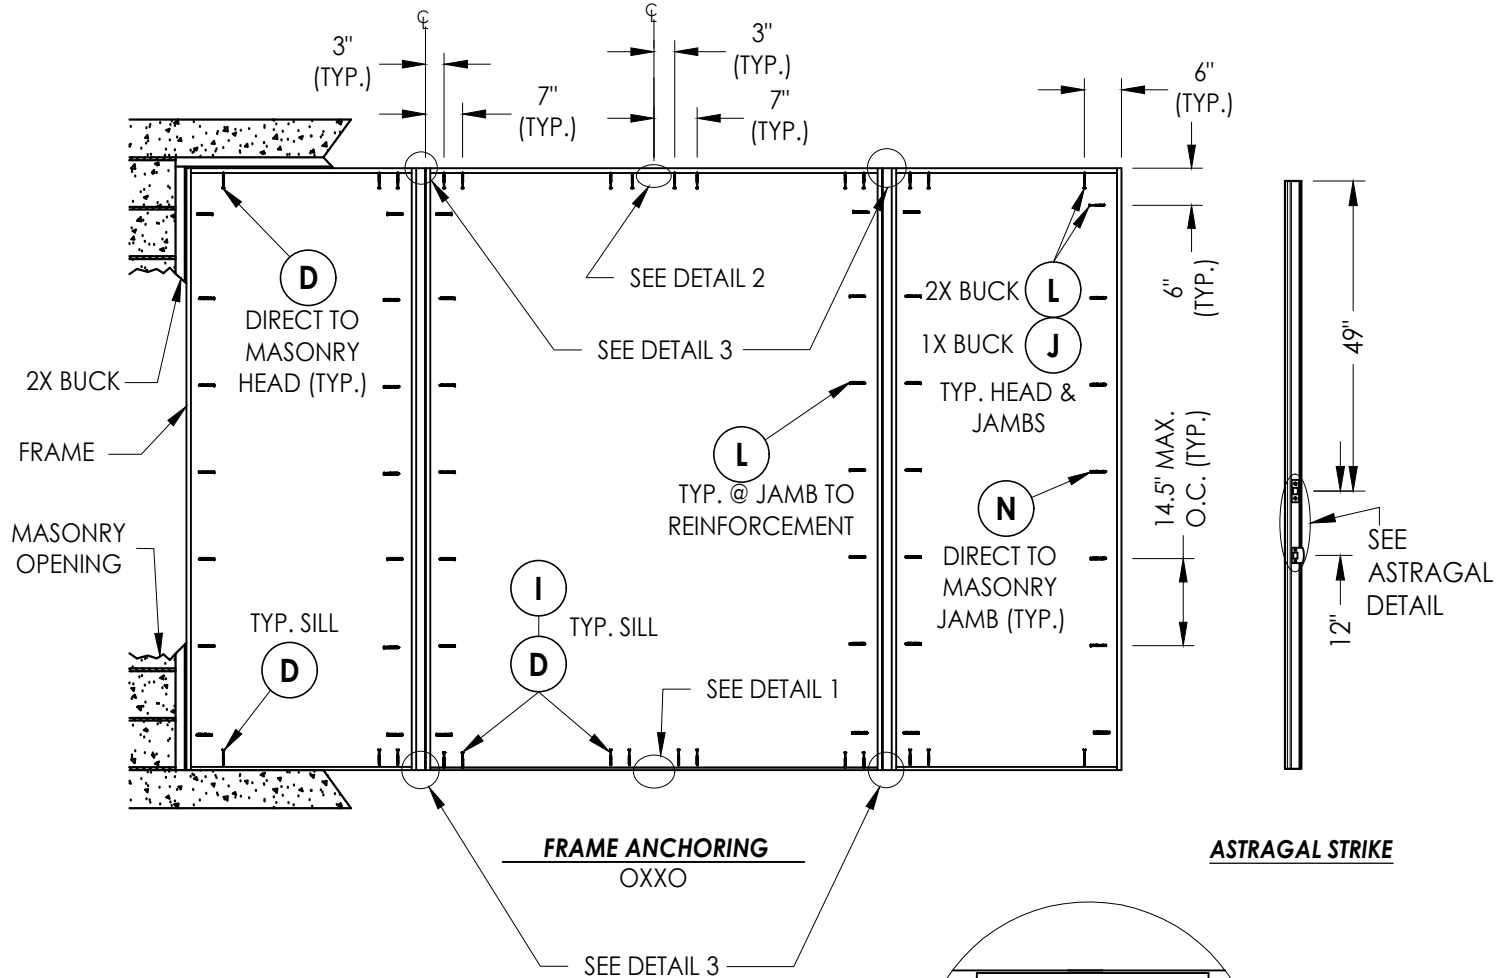
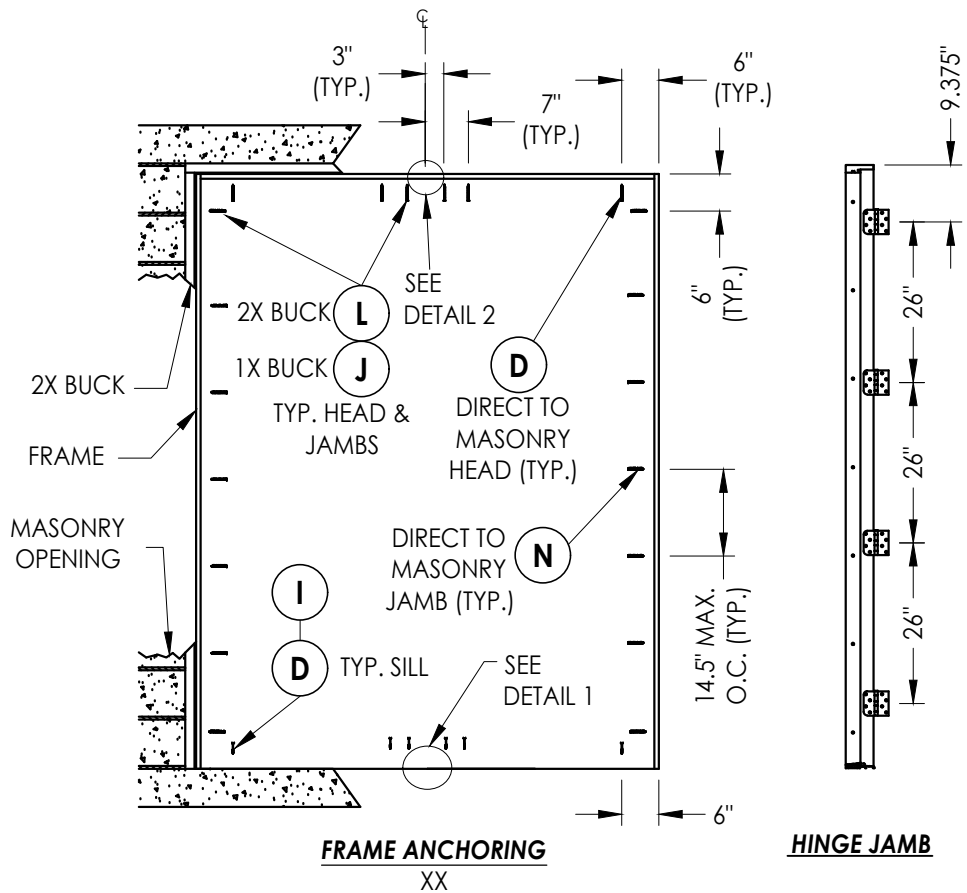


CORROSION RESISTANCE - SALTWATER ENVIRONMENT
Fasteners & connectors in areas within 3000 ft (914 m) of a saltwater coastline shall comply with FBC Sections 1711.1 or R332.1.

- CONCRETE ANCHOR NOTES:**
- Concrete anchor locations at the corners may be adjusted to maintain the min. edge distance to mortar joints.
 - Concrete anchor locations noted as "MAX. ON CENTER" must be adjusted to maintain the min. edge distance to mortar joints, additional concrete anchors may be required to ensure the "MAX. ON CENTER" dimension are not exceeded.
 - Concrete anchor table:

ANCHOR TYPE	ANCHOR SIZE	MIN. EMBEDMENT	MIN. CLEARANCE TO MASONRY EDGE	MIN. CLEARANCE TO ADJACENT ANCHOR
ITW TAPCON®	1/4"	1-1/4"	2"	4"
DeWALT ULTRACON®	1/4"	1-1/4"	1"	4"
ITW TAPCON®	3/16"	1-1/4"	AS SHOWN	1-1/2"

- WOOD SCREW INSTALLATION NOTES:**
- Maintain a minimum 5/8" edge distance, 1" end distance, & 1" o.c. spacing of wood screws to prevent the splitting of wood.

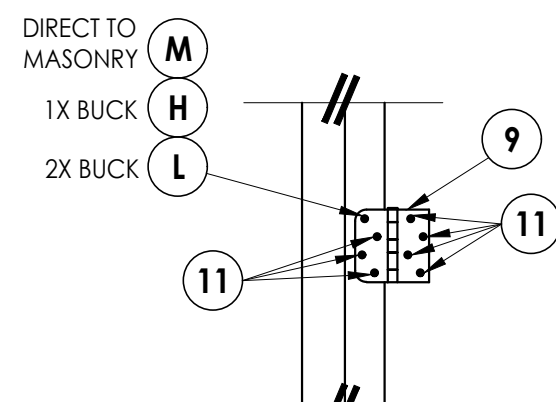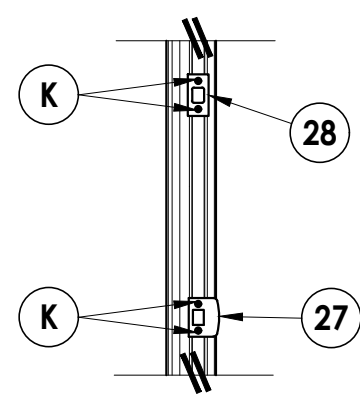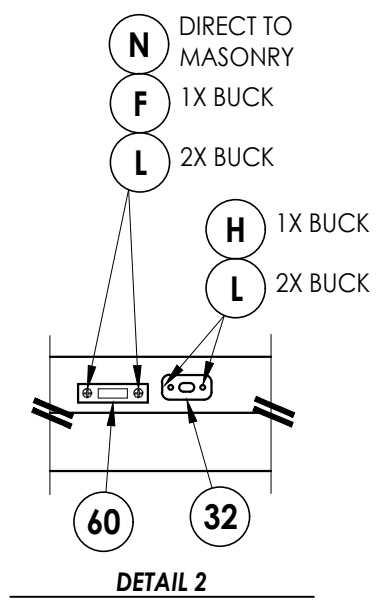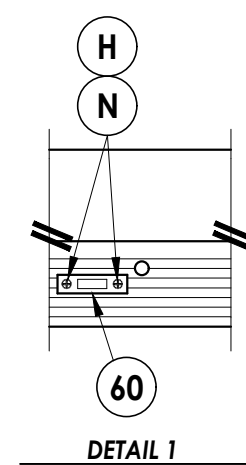

Documents Prepared By:
Lyndon F. Schmidt
P.E. No. 43409

PRODUCT:
PLASTPRO INC.
FIBERGLASS DOOR

PART OR ASSEMBLY:
FRAME ANCHORING

5	7/02/26	UPDATE TO 9TH ED. (2026)	FBC	LFS
4	8/17/23	UPDATE TO 8TH ED. (2023)	FBC	LFS
3	7/29/20	UPDATE TO 7TH ED. (2020)	FBC	LFS
		& REVISE ENDURA ULT. ASTRAGAL		
2	7/24/17	UPDATE TO 6TH ED. (2017)	FBC	JK
1	3/9/15	UPDATE TO 5TH ED. (2014)	FBC	JK
	NO.	DATE		BY

DATE: 6/20/12

SCALE: N.T.S.

DWG. BY: JK

CHK. BY: LFS

DRAWING NO.: FL-15210.9


SHEET 11 OF 14

BUILDING CONSULTANTS, INC.
P.O. Box 230, Valrico, FL 33595
Phone No.: 813.659.9197
FBPE Registry No. 9813


© 2012 R.W. BUILDING CONSULTANTS INC.

© 2012 R.W. BUILDING CONSULTANTS INC.


G:\2023 FBC DRAWINGS 7-27-26\Plastpro\FL-15210 R11\FL-15210.9.dwg

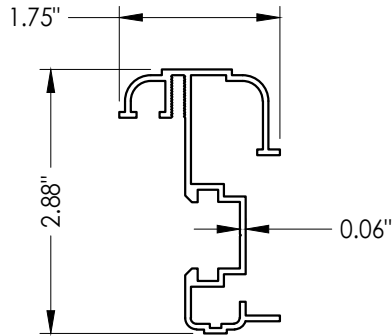


65 ASTRAGAL
DLP

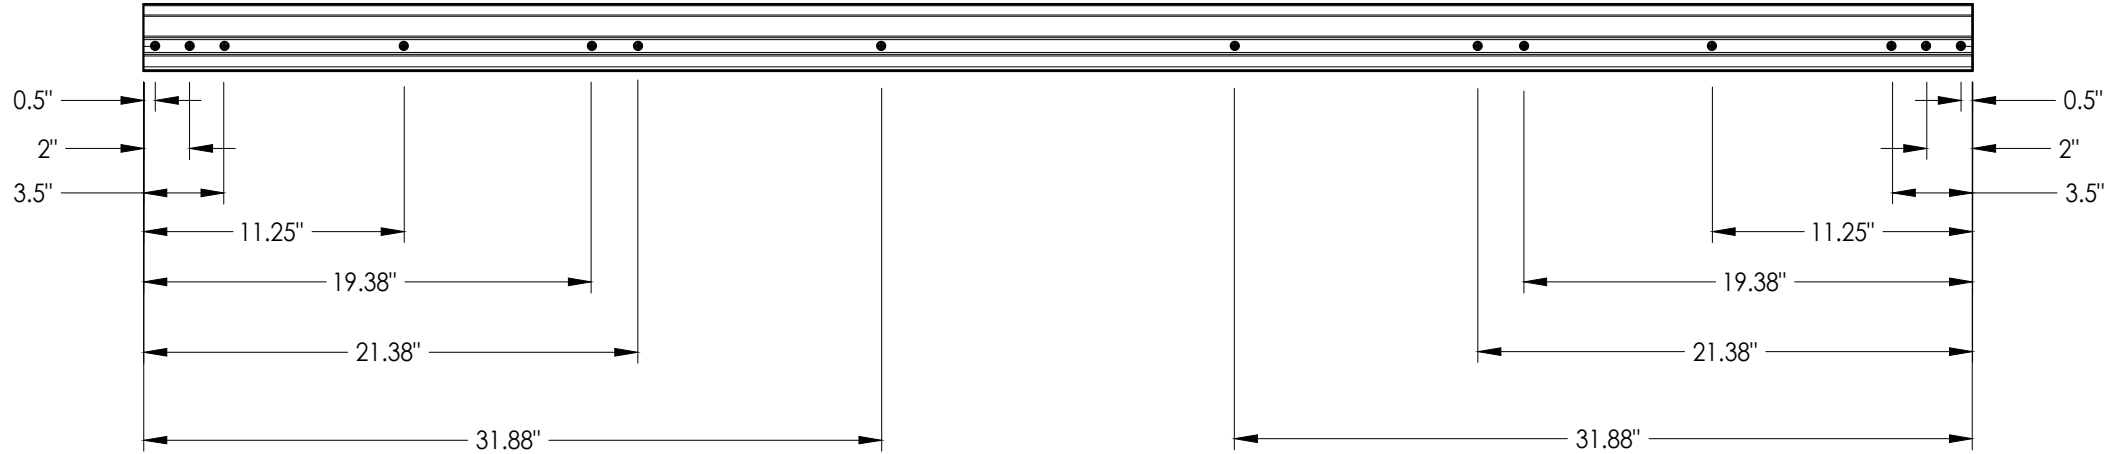

ASTRAGAL SCREW LOCATIONS

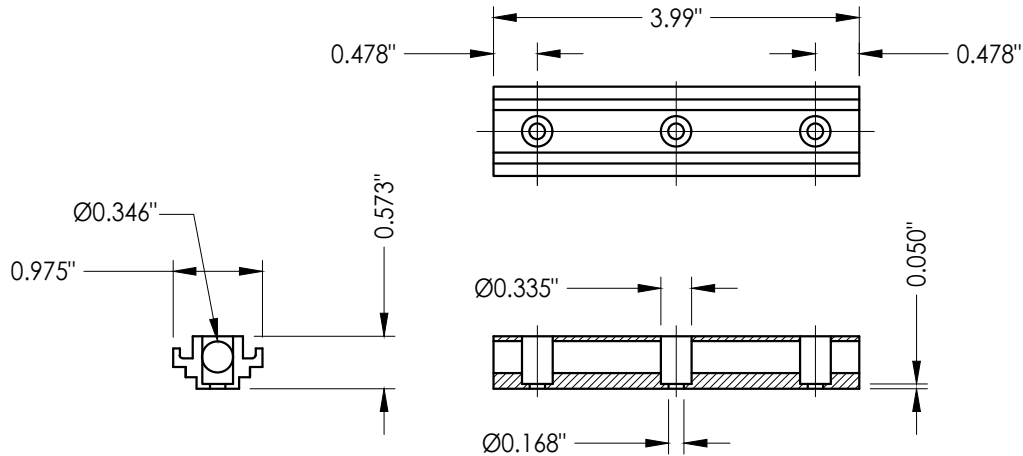

CONCEALED STIFFENER

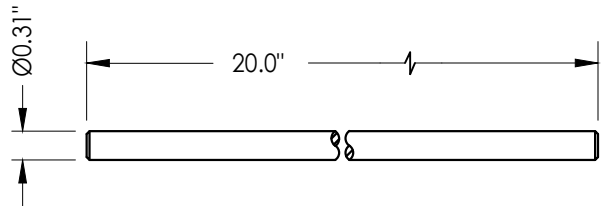

SLIDE BOLT ROD
Typ. top & bottom
of astragal
top through 1.98"
bottom through 1.98"

NO.	DATE	REVISIONS
5	7/02/26	UPDATE TO 9TH ED. (2026)
4	8/17/23	UPDATE TO 8TH ED. (2023)
3	7/29/20	UPDATE TO 7TH ED. (2020)
2	7/24/17	& REVISE ENDURA ULT. ASTRAGAL
1	3/9/15	UPDATE TO 6TH ED. (2017)
		UPDATE TO 5TH ED. (2014)

DATE: 6/20/12

SCALE: N.T.S.

DWG. BY: JK

CHK. BY: LFS

DRAWING NO.:

FL-15210.9


SHEET 12 OF 14

PRODUCT:	PLASTPRO INC. FIBERGLASS DOOR
PART OR ASSEMBLY:	ASTRAGAL DETAILS (DLP)


Documents Prepared By:
Lyndon F. Schmidt
P.E. No. 43409

RW
BUILDING CONSULTANTS, INC.
P.O. Box 230, Valrico, FL 33595
Phone No.: 813.659.9197
FBPE Registry No. 9813


G:\2023 FBC DRAWINGS 7-27-26\Plastpro\FL-15210 R11\FL-15210.9.dwg

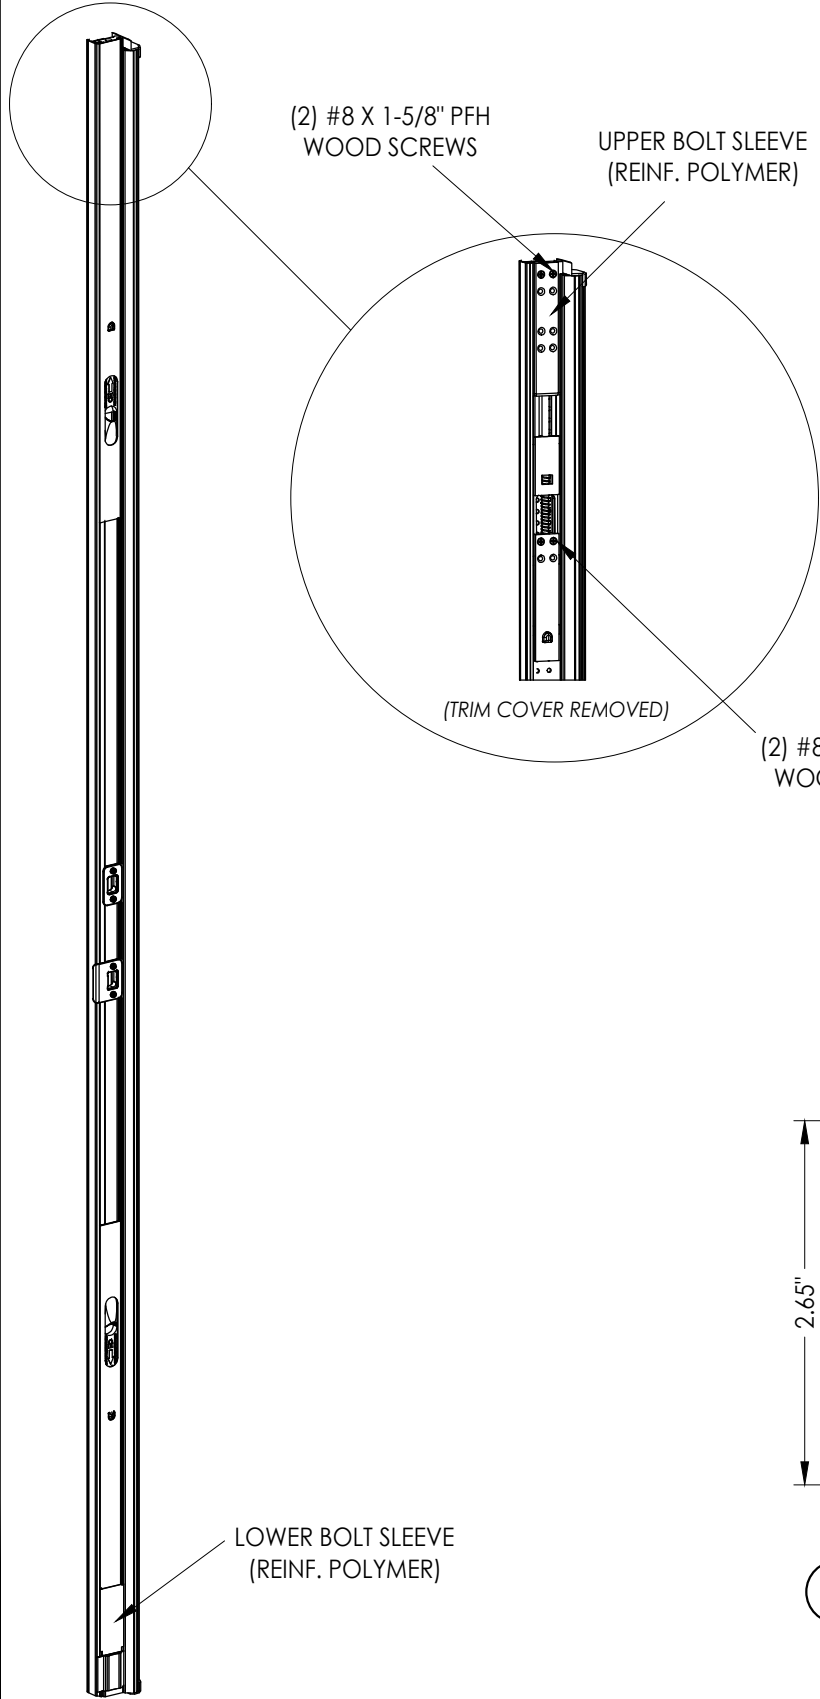


ULTIMATE HURRICANE ASTRAGAL

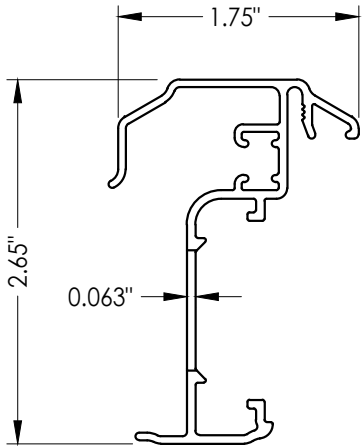


70 ALUMINUM ASTRAGAL
By Endura Products

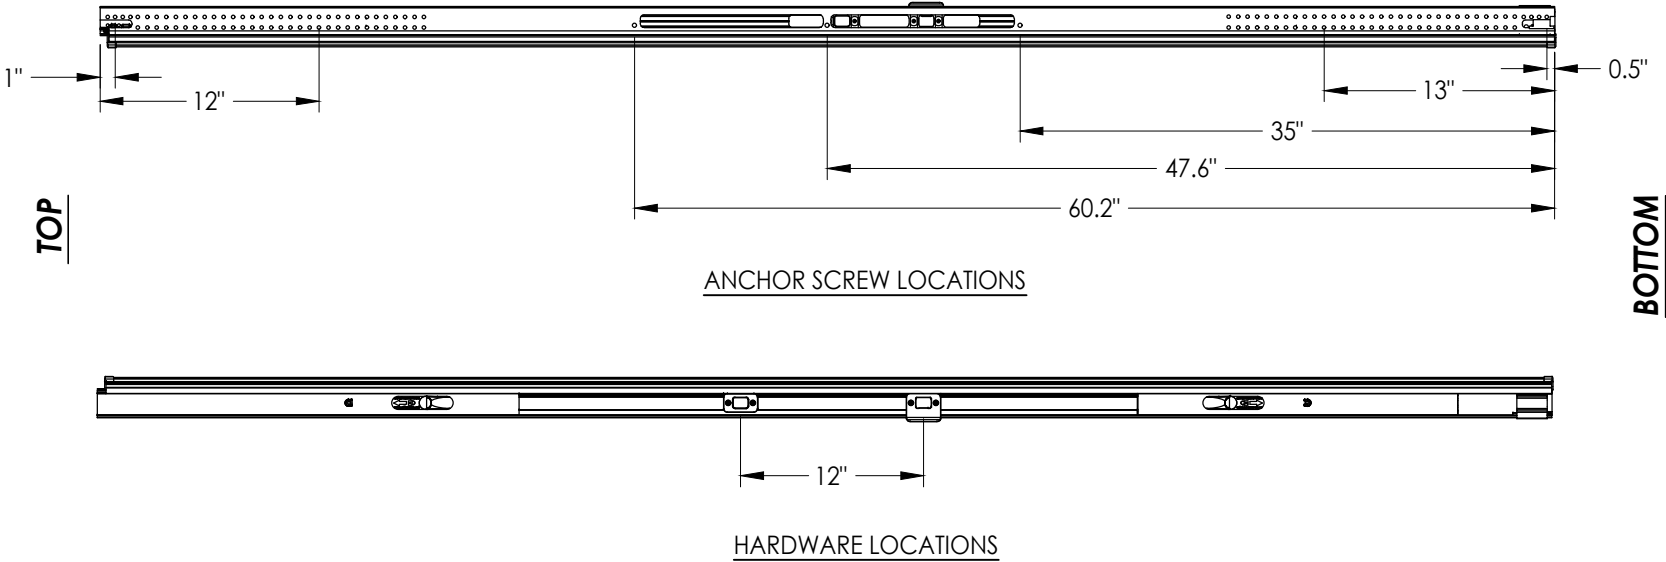

HARDWARE TABLE		
MANUFACTURER	MODEL	MAX. DESIGN PRESSURE
ENDURA	ULTIMATE HURRICANE ASTRAGAL	± 45 PSF

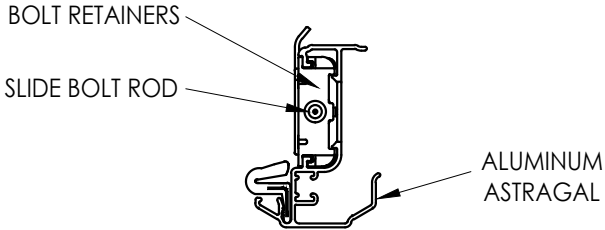


ALUMINUM ASTRAGAL ASSEMBLY

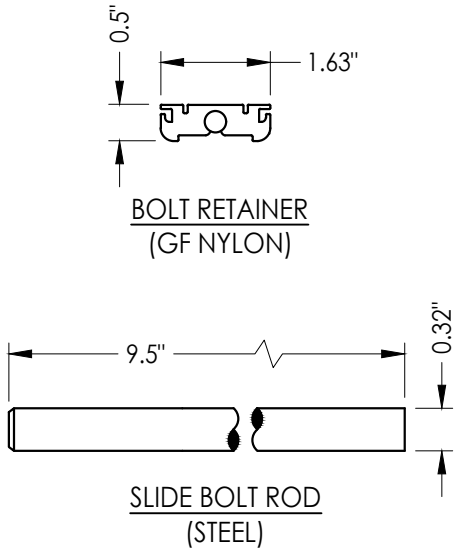


Documents Prepared By: Lyndon F. Schmidt P.E. No. 43409				BUILDING CONSULTANTS, INC. P.O. Box 230, Valrico, FL 33595 Phone No.: 813.659.9197 FBPE Registry No. 9813			
PRODUCT: PLASTPRO INC. FIBERGLASS DOOR				PART OR ASSEMBLY: ASTRAGAL DETAILS (ULTIMATE HURRICANE)			
5	7/02/26	UPDATE TO 9TH ED. (2026)	FBC	LFS			
4	8/17/23	UPDATE TO 8TH ED. (2023)	FBC	LFS			
3	7/29/20	UPDATE TO 7TH ED. (2020)	FBC	LFS			
		& REVISE ENDURA ULT. ASTRAGAL					
2	7/24/17	UPDATE TO 6TH ED. (2017)	FBC	JK			
1	3/9/15	UPDATE TO 5TH ED. (2014)	FBC	JK			
NO.	DATE			BY			
				REVISIONS			
DATE: 2/23/13							
SCALE: N.T.S.							
DWG. BY: JK							
CHK. BY: LFS							
DRAWING NO.: FL-15210.9							
SHEET 13 OF 14							

G:\2023 FBC DRAWINGS 7-27-26\Plastpro\FL-15210 R11\FL-15210.9.dwg


BILL OF MATERIALS		
ITEM #	DESCRIPTION	MATERIAL
A	1X BUCK SG >= 0.55	WOOD
B	2X BUCK SG >= 0.55	WOOD
C	1/4" MAX. SHIM SPACE	-
D	1/4" X 2-3/4" PFH DeWALT OR ITW CONCRETE SCREW	STEEL
E	MASONRY - 3,000 PSI MIN. CONCRETE CONFORMING TO ACI 301 OR HOLLOW BLOCK CONFORMING TO ASTM C90	CONCRETE
F	3/16" x 3-3/4" PFH ITW CONCRETE SCREW	STEEL
H	3/16" x 3-1/4" PFH ITW CONCRETE SCREW	STEEL
I	1/4" X 1-3/4" PFH DeWALT OR ITW CONCRETE SCREW	STEEL
J	1/4" X 3-3/4" PFH DeWALT OR ITW CONCRETE SCREW	STEEL
K	#9 X 2-1/2" PFH WOOD SCREW	STEEL
L	#10 X 2-1/2" PFH WOOD SCREW (1.15" MIN. EMBEDMENT)	STEEL
M	3/16" x 2-1/4" PFH ITW CONCRETE SCREW	STEEL
N	3/16" x 2-3/4" PFH ITW CONCRETE SCREW	STEEL
P	1/4" X 2-1/4" PFH DeWALT CONCRETE SCREW	STEEL
1	POLY FIBER JAMB	COMP. / VINYL
2	FINGER JOINTED PINE FRAME	WOOD
7	WEATHERSTRIP	FOAM
8	DOOR BOTTOM SWEEP	VINYL
9	4" X 4" BUTT HINGE	STEEL
11	#9 X 3/4" PFH WOOD SCREW	STEEL
27	LATCH STRIKE PLATE	STEEL
28	DEADBOLT STRIKE PLATE	STEEL
30	OUTSWING THRESHOLD	ALUM/WOOD
32	ASTRAGAL STRIKE PLATE	STEEL
35	SIDELITE SPACER	PVC
36	#6 X 3/4" PFH WS	STEEL
37	TIE PLATE	STEEL
38	#8 X 3" PFH WOOD SCREW	SS
39	SURFACE BOLT (IVES 453)	STEEL
40	DOOR PANEL - SEE DOOR PANEL DETAIL SHEET FOR CONSTRUCTION DETAILS	-
50	SIDELITE PANEL - SEE SIDELITE PANEL DETAIL SHEET FOR CONSTRUCTION DETAILS	-
58	#8 X 2" PFH WS	STEEL
60	SURFACE BOLT STRIKE PLATE	STEEL
65	ASTRAGAL BY DLP	STEEL
70	ASTRAGAL BY ENDURA	ALUM
88	2X REINFORCEMENT SG >= 0.55	WOOD

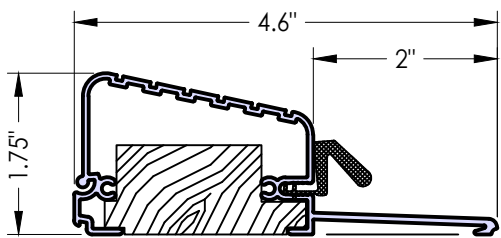


34 **OUTSWING THRESHOLD**
Columbia High Dam (581)

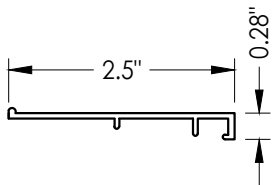


35 **OUTSWING SIDELITE ADAPTER**

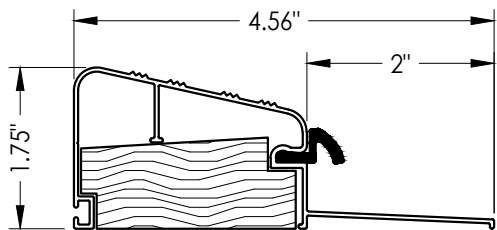


30 **OUTSWING THRESHOLD**
DLP (QOSR)

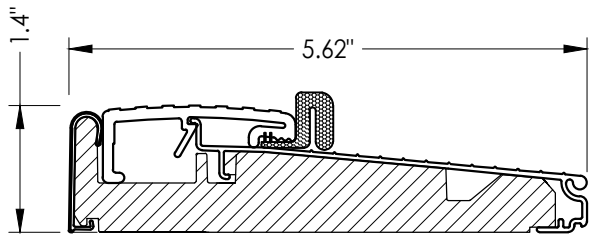


33 **OUTSWING THRESHOLD**
Endura (Z-Series)

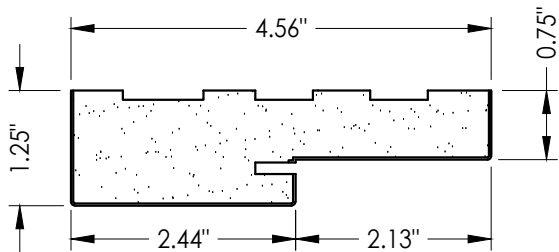

1 **POLY FIBER JAMB**
Plastpro

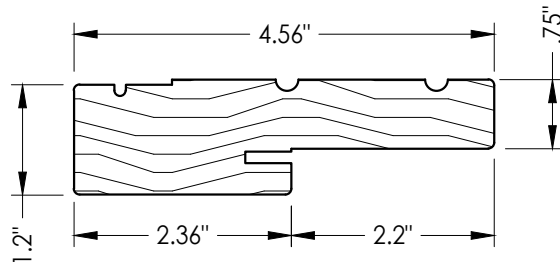

2 **WOOD JAMB**

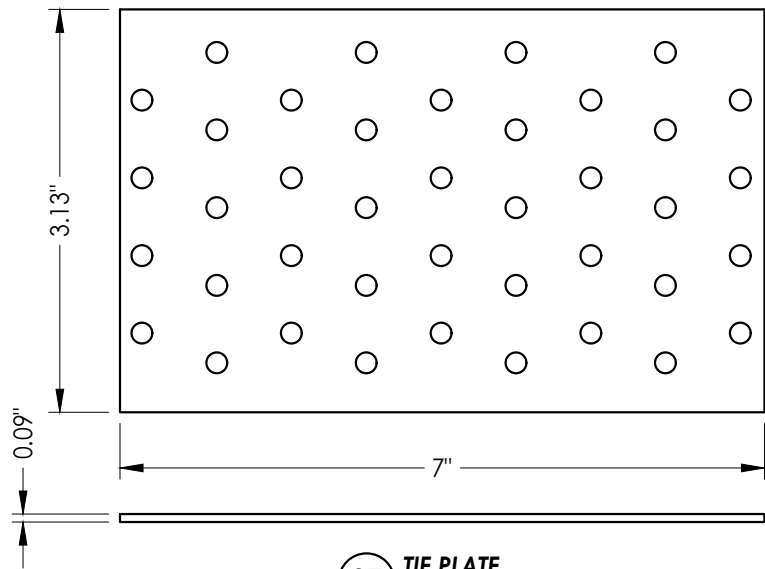

37 **TIE PLATE**

Documents Prepared By:
Lyndon F. Schmidt
P.E. No. 43409

RW BUILDING CONSULTANTS, INC.
P.O. Box 230, Valrico, FL 33595
Phone No.: 813.659.9197
FBPE Registry No. 9813

PRODUCT:
PLASTPRO INC.
FIBERGLASS DOOR

PART OR ASSEMBLY:
BILL OF MATERIALS
& COMPONENTS

5	7/02/26	UPDATE TO 9TH ED. (2026)	FBC	LFS
4	8/17/23	UPDATE TO 8TH ED. (2023)	FBC	LFS
3	7/29/20	UPDATE TO 7TH ED. (2020)	FBC	LFS
2	7/24/17	& REVISE ENDURA ULT. ASTRAGAL	ASTRAGAL	JK
1	3/9/15	UPDATE TO 6TH ED. (2017)	FBC	JK
NO.	DATE	UPDATE TO 5TH ED. (2014)	FBC	BY

DATE: 6/20/12

SCALE: N.T.S.

DWG. BY: JK

CHK. BY: LFS

DRAWING NO.:

FL-15210.9

SHEET 14 OF 14