




5200 W. CENTURY BLVD.
LOS ANGELES, CA 90045

Smooth / Wood Grain / White Wood Grain
Rustic / Mahogany
Series Fiberglass Door
INSWING / OUTSWING
"IMPACT"

GENERAL NOTES

1. This product has been evaluated and is in compliance with the 8th Edition (2023) Florida Building Code (FBC) structural requirements excluding the "High Velocity Hurricane Zone" (HVHZ).
2. Product anchors shall be as listed and spaced as shown on details. Anchor embedment to base material shall be beyond wall dressing or stucco.
3. When used in areas requiring wind borne debris protection this product complies with FBC Sections 1609.1.2 & R301.2.1.2 and does not require an impact resistant covering. This product meets missile level "D" and includes Wind Zone 4 as defined in ASTM E1996 and FBC Sections 1609.1.2.2 & R301.2.1.2.1.
4. For 2x stud framing construction, anchoring of these units shall be the same as that shown for 2x buck masonry construction.
5. Site conditions that deviate from the details of this drawing require further engineering analysis by a licensed engineer or registered architect.


TABLE OF CONTENTS	
SHEET #	DESCRIPTION
1	Typical elevation, design pressures, & general notes
2	Door panel details
3	Horizontal cross sections
4	Vertical cross sections
5	Buck and frame anchoring - 2X buck masonry construction
6	Frame anchoring - 1X buck masonry construction
7	Bill of materials & components

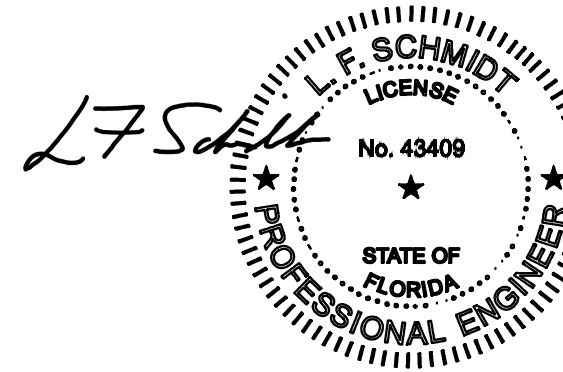

Digitally signed by Lyndon F Schmidt
Date: 2023.08.24 10:24:37 -04'00'

This item has been digitally signed and sealed by
L. F. Schmidt, P.E. on the date adjacent to the seal.
Printed copies of this document are not
considered signed and sealed and the signature
must be verified on any electronic copies.

THIS PRODUCT APPROVAL IS VALID
ONLY FOR THE STATE OF FLORIDA

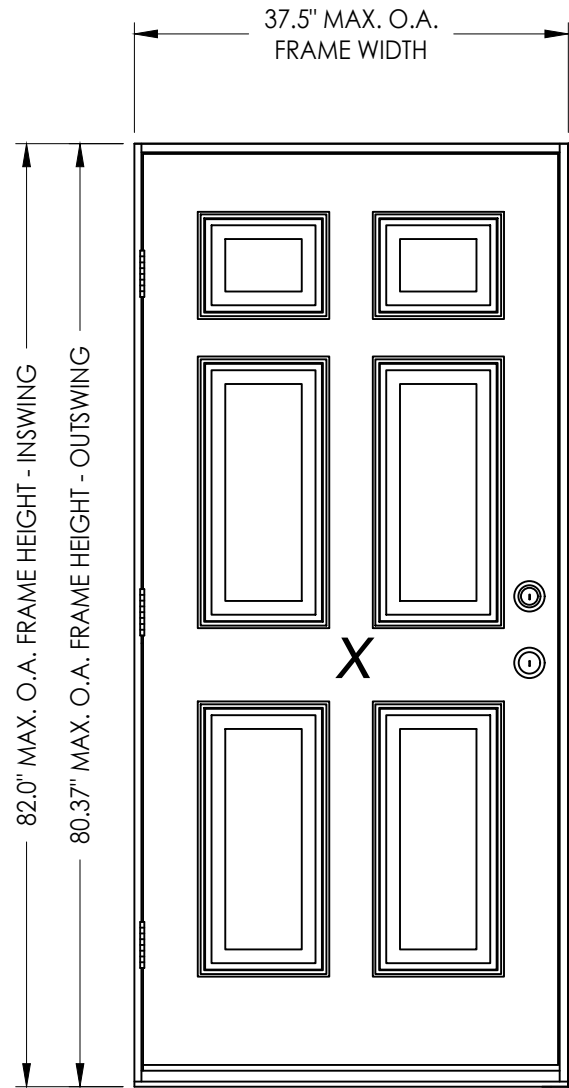

SWING	OVERALL FRAME DIMENSION	DESIGN PRESSURE (PSF)	
		POSITIVE	NEGATIVE
INSWING	37.5" x 82.0"	+65.0	-70.0
OUTSWING	37.5" x 80.37"	+65.0	-65.0

Documents Prepared By:
Lyndon F. Schmidt
P.E. No. 43409

PLASTPRO INC.
FIBERGLASS DOOR
PART OR ASSEMBLY:
TYPICAL ELEVATION, DESIGN
PRESSURES & GENERAL NOTES

4	8/24/23	UPDATE TO 8TH ED. (2023)	FBC	LFS
3	7/27/20	UPDATE TO 7TH ED. (2020)	FBC	LFS
2	10/19/17	UPDATE TO 6TH ED. (2017)	FBC	LFS
1	04/22/15	UPDATE TO 5TH ED. (2014)	FBC	JK
NO.	DATE			BY

REVISIONS

DATE: 02/16/12

SCALE: N.T.S.

DWG. BY: JK


CHK. BY: LFS

DRAWING NO.: FL-15213.1

SHEET 1 OF 7





RW
BUILDING CONSULTANTS, INC.
P.O. Box 230, Valrico, FL 33595
Phone No.: 813.659.9197
FBPE Registry No. 9813

Z:\2023 FBC Drawings\Plastpro\FL-15213 R6\FL-15213.1-8.dwg

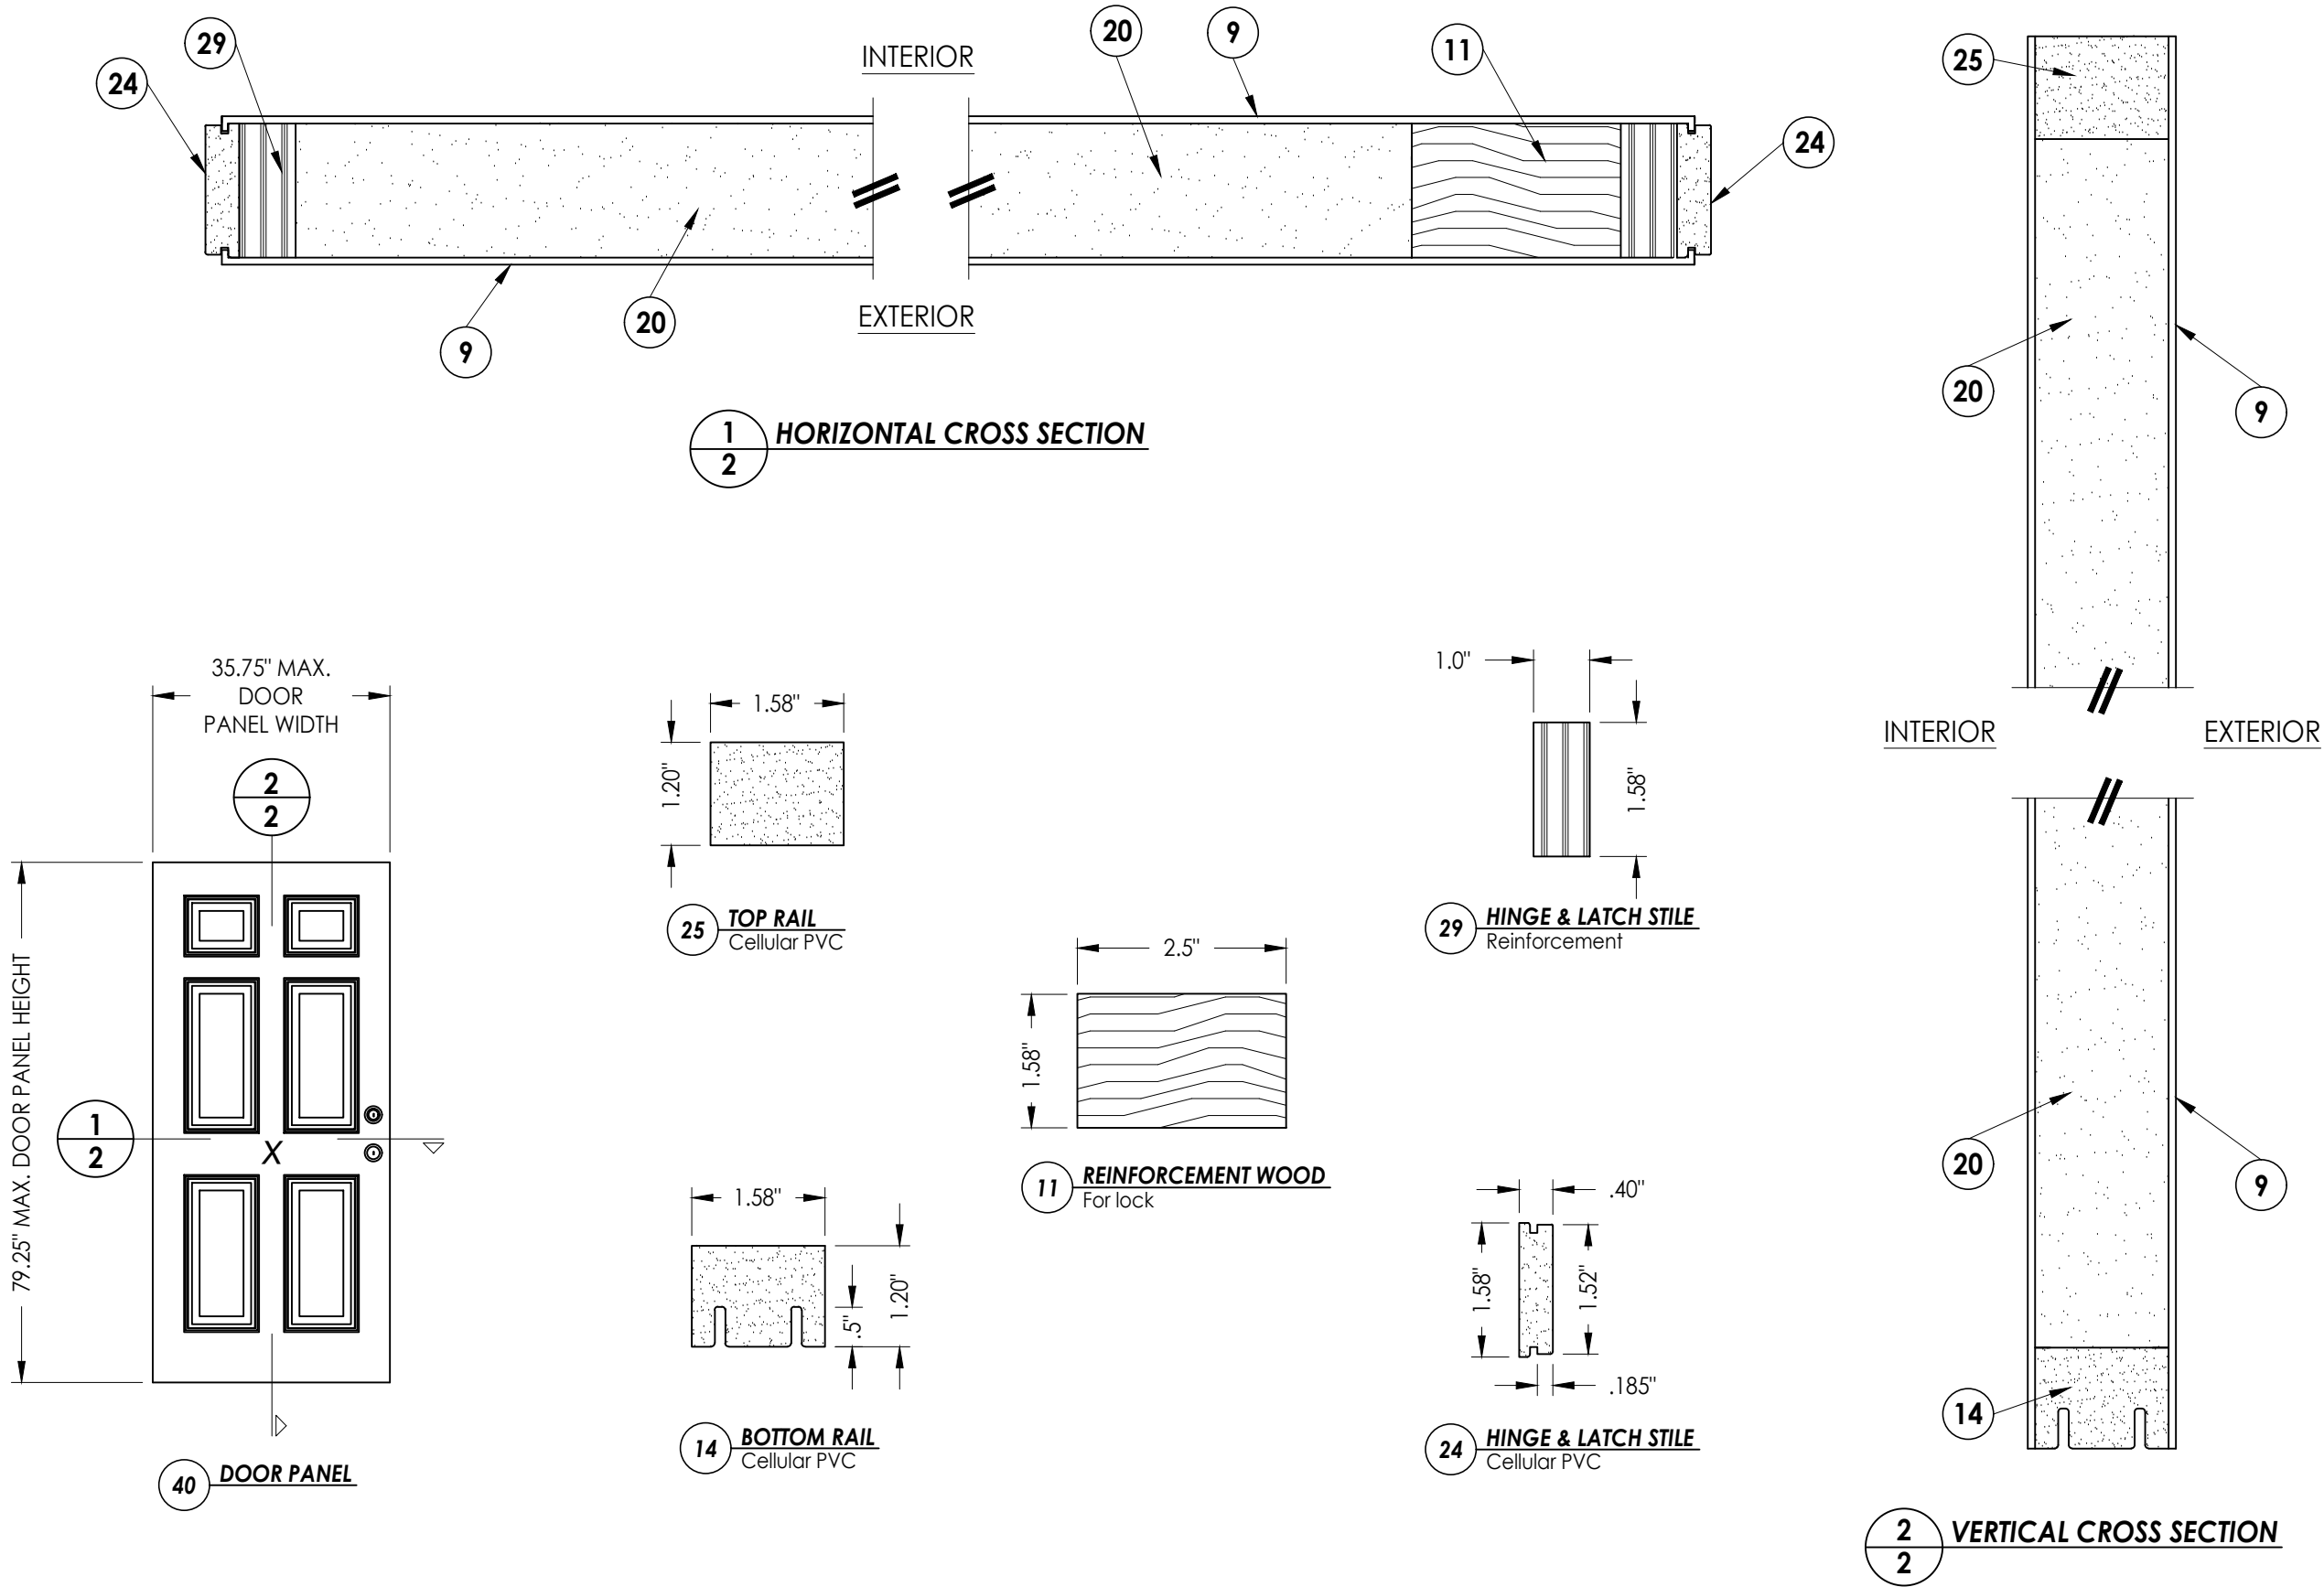

Documents Prepared By: Lyndon F. Schmidt P.E. No. 43409		PLASTPRO INC. FIBERGLASS DOOR		PART OR ASSEMBLY: DOOR PANEL DETAILS		R.W. BUILDING CONSULTANTS, INC. P.O. Box 230, Valrico, FL 33595 Phone No.: 813.659.9197 FBPE Registry No. 9813	
DATE: 02/16/12		SCALE: N.T.S.		DWG. BY: JK		CHK. BY: LFS	
DRAWING NO.: FL-15213.1		SHEET 2 OF 7		REVISONS		NO. DATE	
4	8/24/23	UPDATE TO 8TH ED. (2023)	FBC	LFS	JK	BY	
3	7/27/20	UPDATE TO 7TH ED. (2020)	FBC	LFS	JK	BY	
2	10/19/17	UPDATE TO 6TH ED. (2017)	FBC	LFS	JK	BY	
1	04/22/15	UPDATE TO 5TH ED. (2014)	FBC	LFS	JK	BY	

Z:\2023 FBC Drawings\Plastpro\FL-15213 R6\FL-15213.1-8.dwg

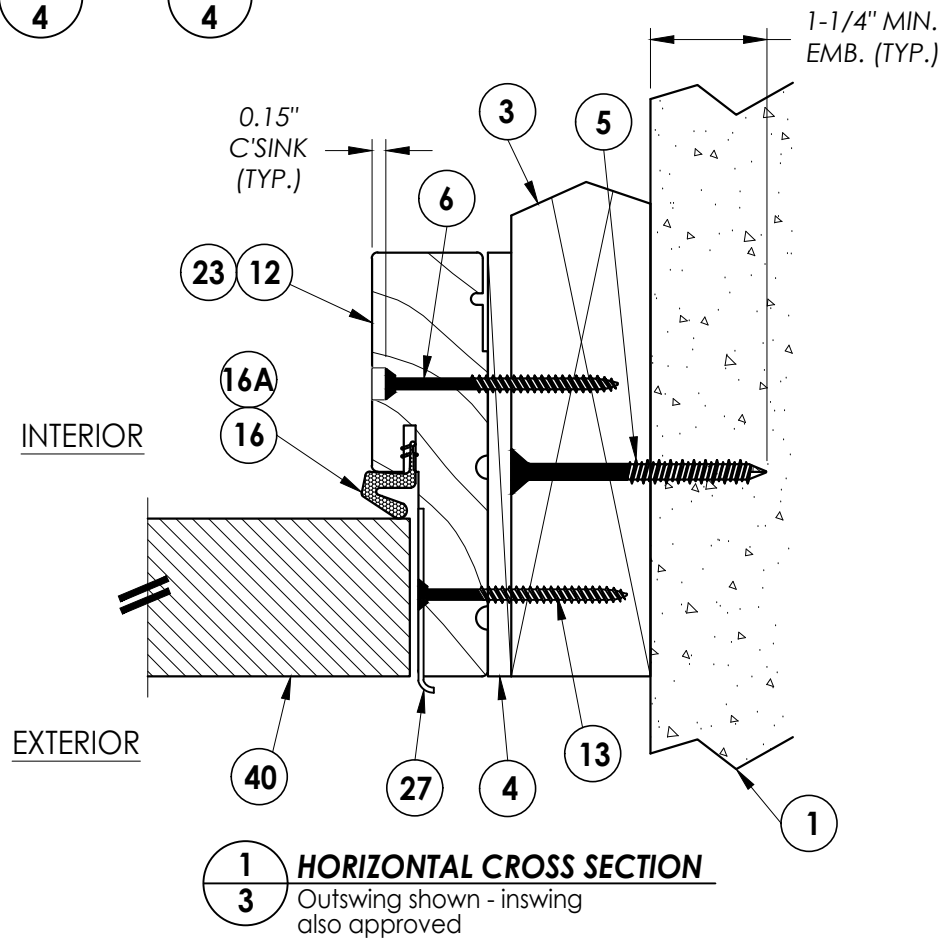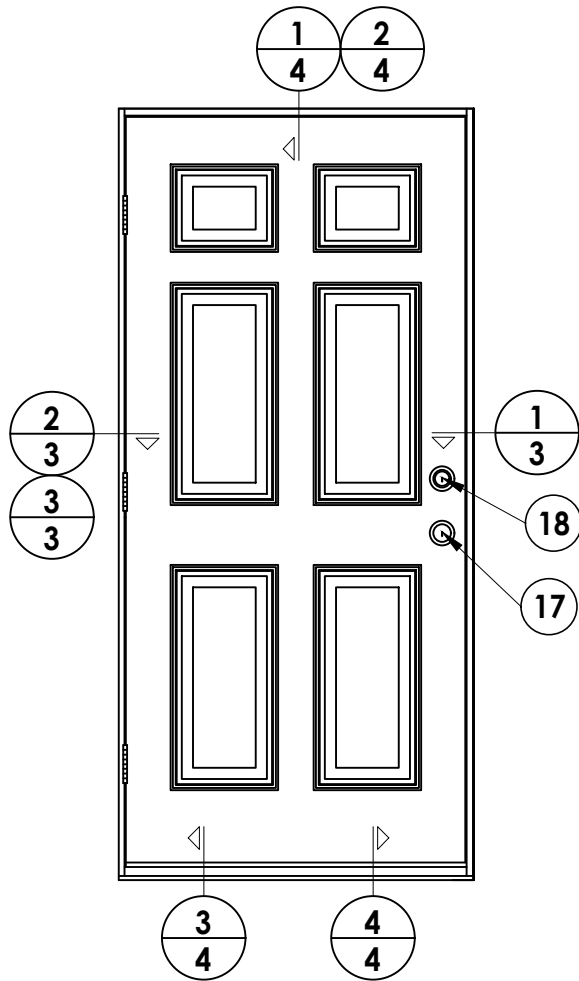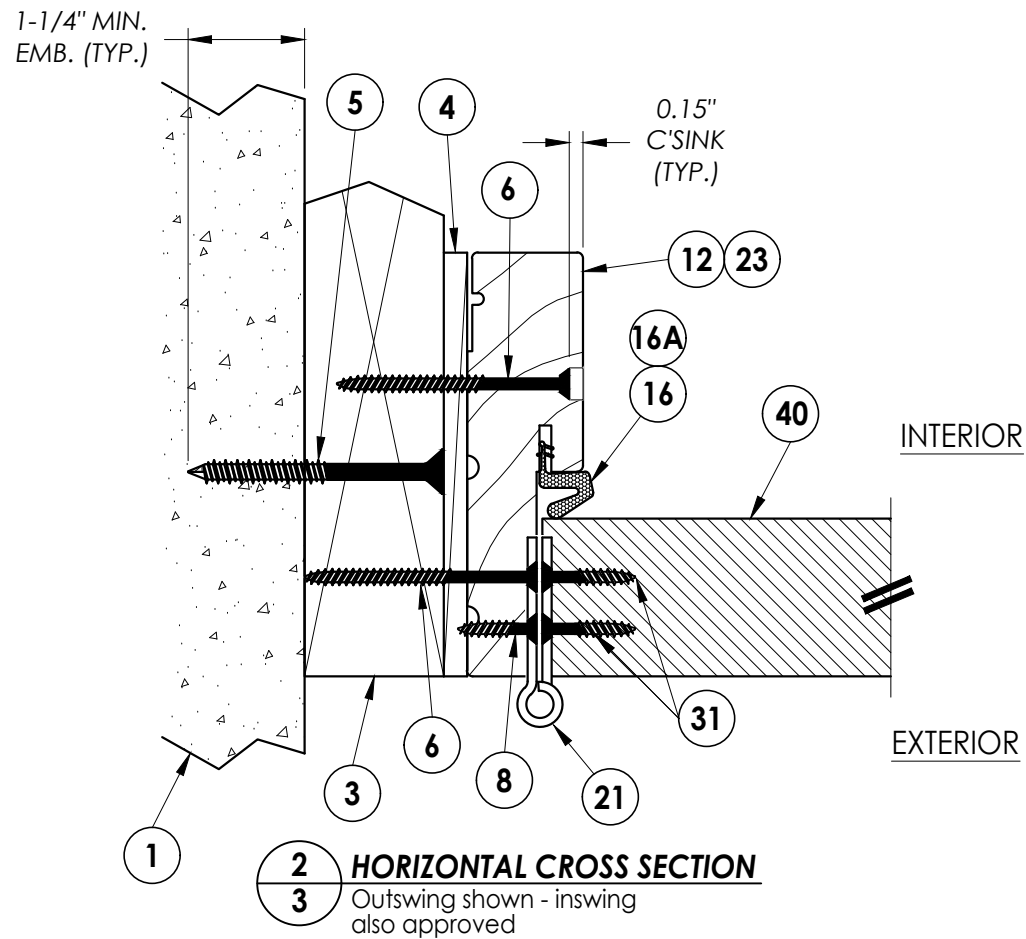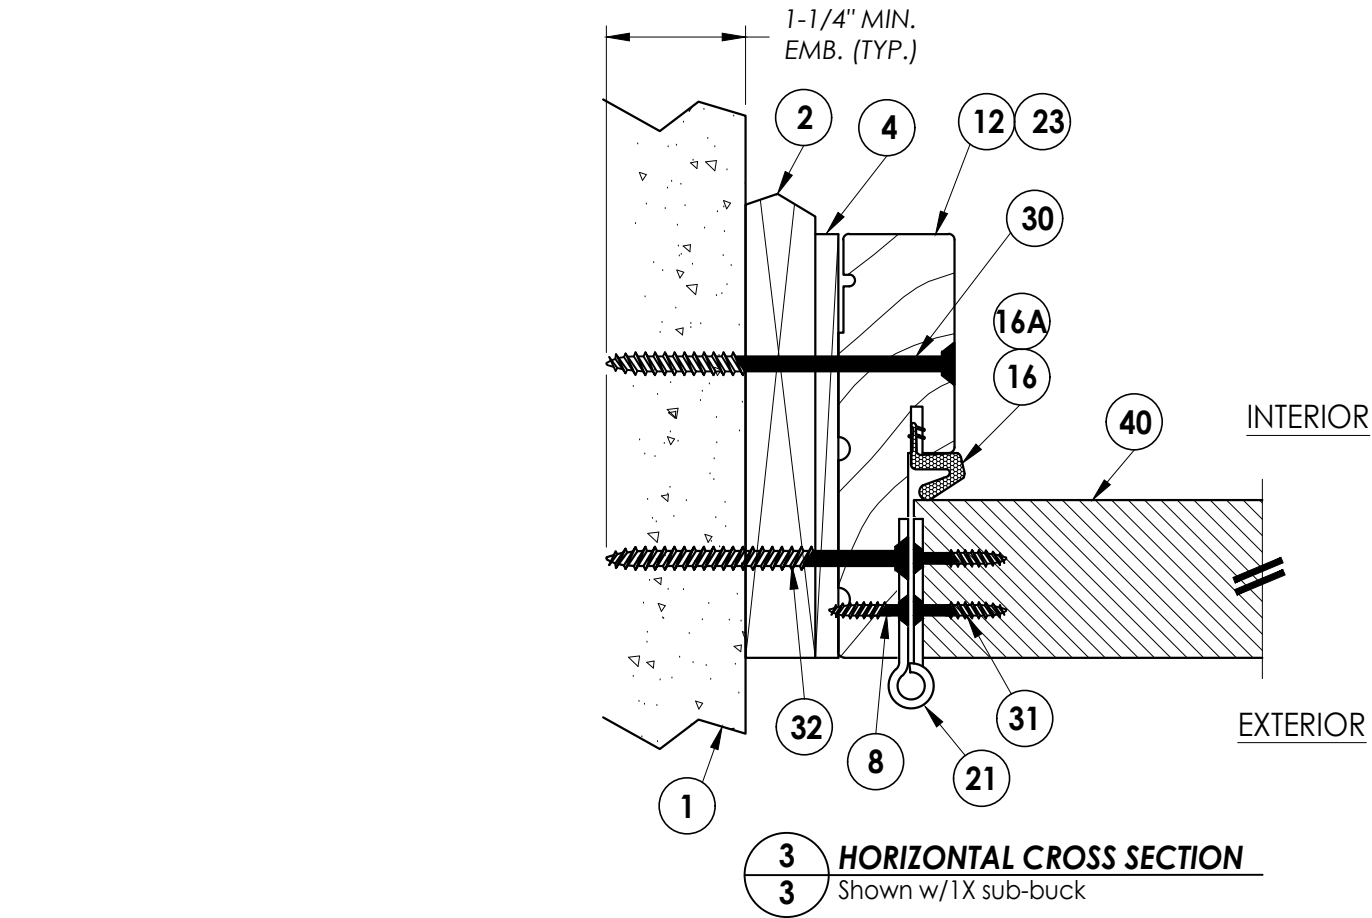


Documents Prepared By:
Lyndon F. Schmidt
P.E. No. 43409

RW BUILDING CONSULTANTS, INC.
P.O. Box 230, Vairico, FL 33595
Phone No.: 813.659.9197
FBPE Registry No. 9813


PRODUCT:
PLASTPRO INC.
FIBERGLASS DOOR
PART OR ASSEMBLY:
HORIZONTAL CROSS SECTIONS

NO.	DATE	REVISIONS
4	8/24/23	UPDATE TO 8TH ED. (2023) FBC LFS
3	7/27/20	UPDATE TO 7TH ED. (2020) FBC LFS
2	10/19/17	UPDATE TO 6TH ED. (2017) FBC LFS
1	04/22/15	UPDATE TO 5TH ED. (2014) FBC JK


DATE: 02/16/12
SCALE: N.T.S.
DWG. BY: JK
CHK. BY: LFS
DRAWING NO.:
FL-15213.1
SHEET 3 OF 7

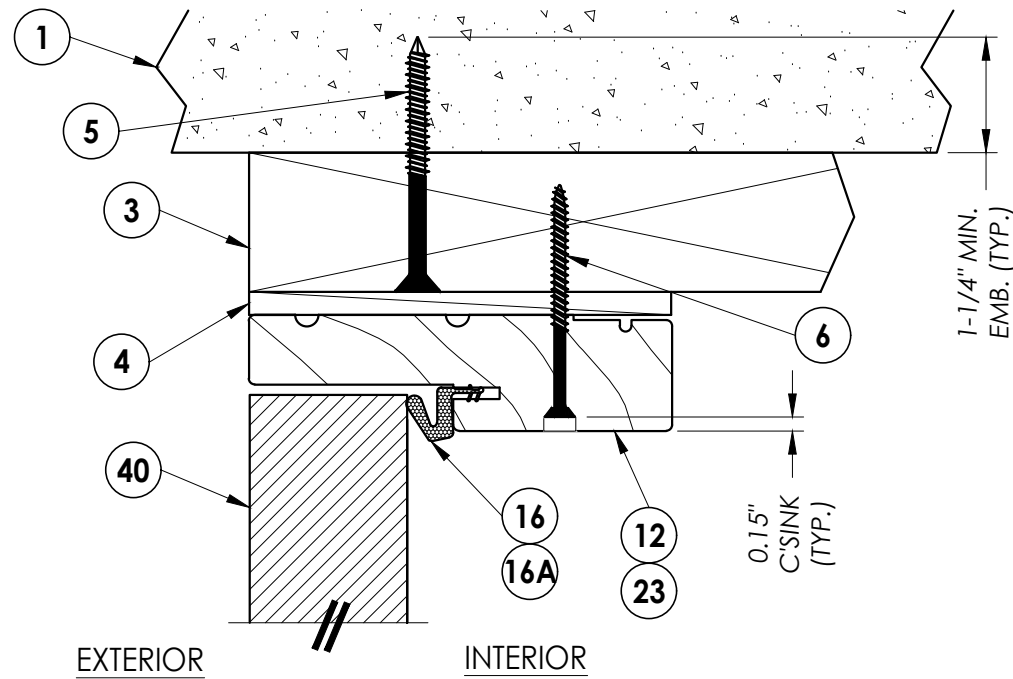


1 **VERTICAL CROSS SECTION**
4 Outswing shown - inswing
also approved

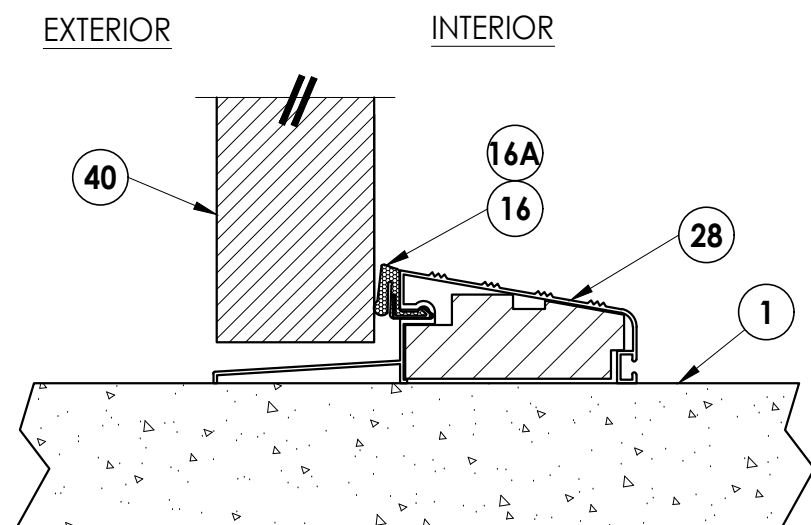

3 VERTICAL CROSS SECTION
4 Outswing configuration

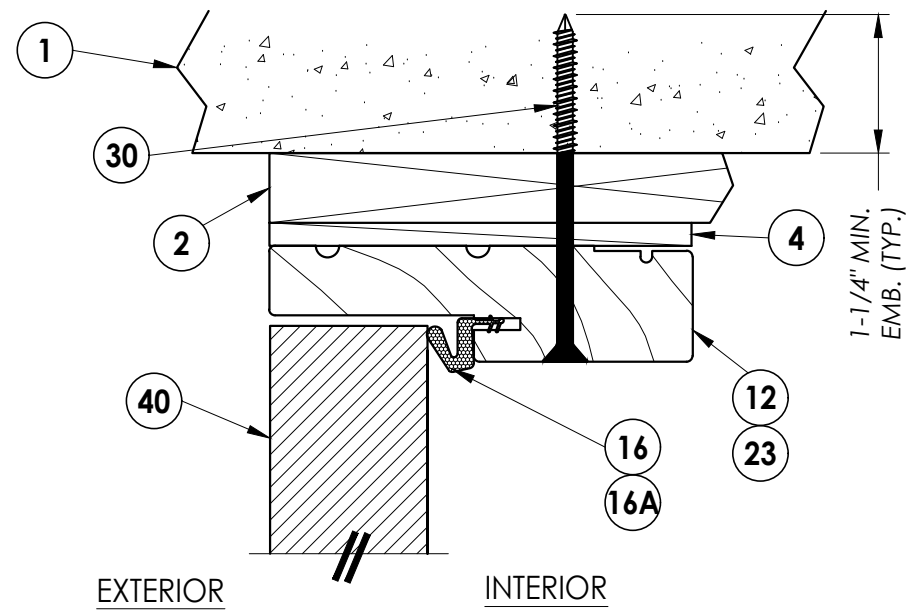


2 VERTICAL CROSS SECTION
4 Shown w/1X sub-buck

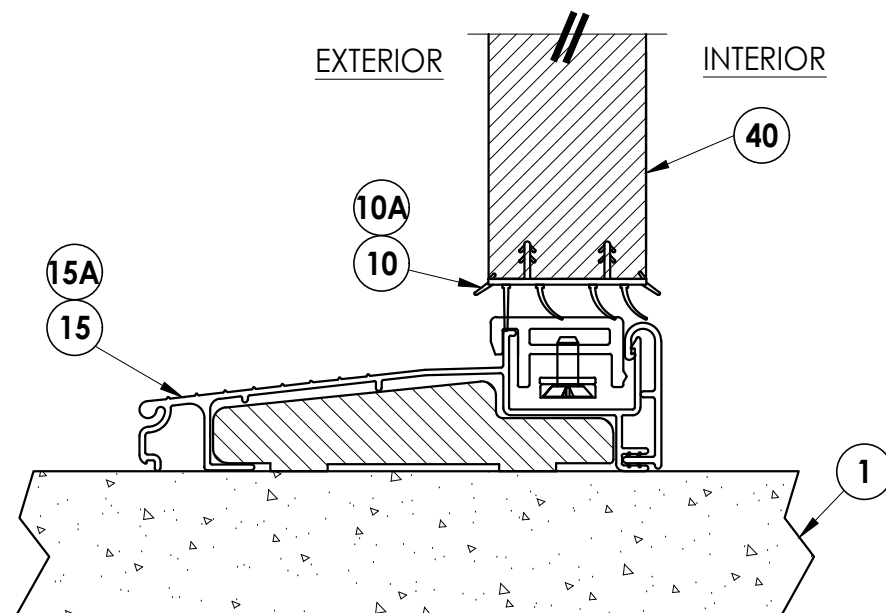

4 VERTICAL CROSS SECTION


Documents Prepared By: Lyndon F. Schmidt P.E. No. 43409		BUILDING CONSULTANTS, INC. P.O. Box 230, Valrico, FL 33595 Phone No.: 813.659.9197 FBPE Registry No. 9813	
PRODUCT:		PLASTPRO INC. FIBERGLASS DOOR	
PART OR ASSEMBLY:		VERTICAL CROSS SECTIONS	
4	8/24/23	UPDATE TO 8TH ED. (2023)	FBC LFS
3	7/27/20	UPDATE TO 7TH ED. (2020)	FBC LFS
2	10/19/17	UPDATE TO 6TH ED. (2017)	FBC LFS
1	04/22/15	UPDATE TO 5TH ED. (2014)	FBC JK
NO.	DATE		BY
REVISIONS			
DATE: 02/16/12			
SCALE: N.T.S.			
DWG. BY: JK			
CHK. BY: LFS			
DRAWING NO.: FL-15213.1			
SHEET 4 OF 7			

Z:\2023 FBC Drawings\Plastpro\FL-15213 R6\FL-15213.1-8.dwg

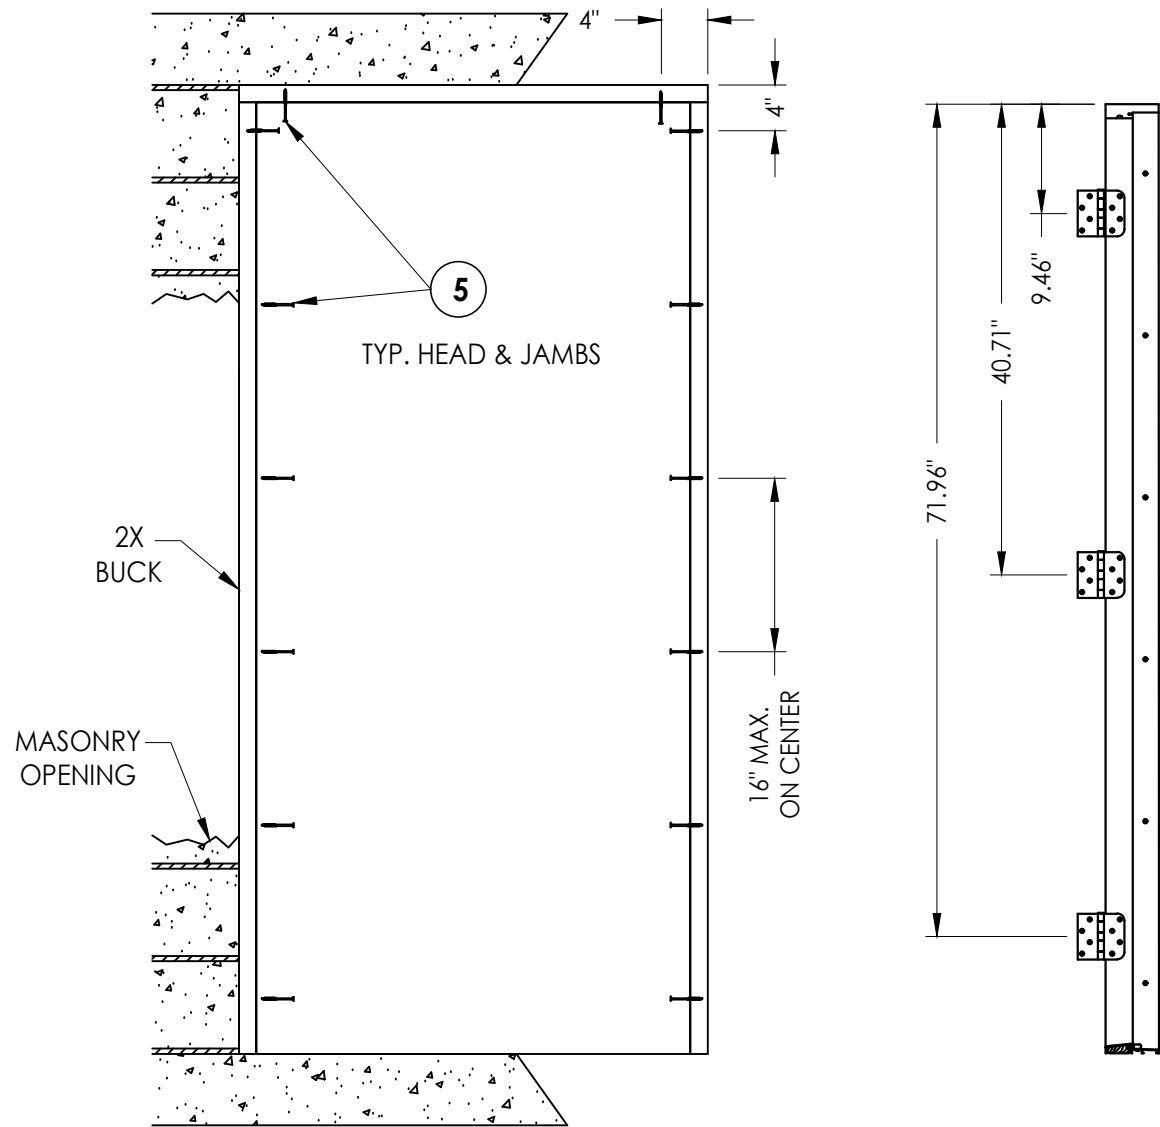


BUCK ANCHORING

HINGE JAMB

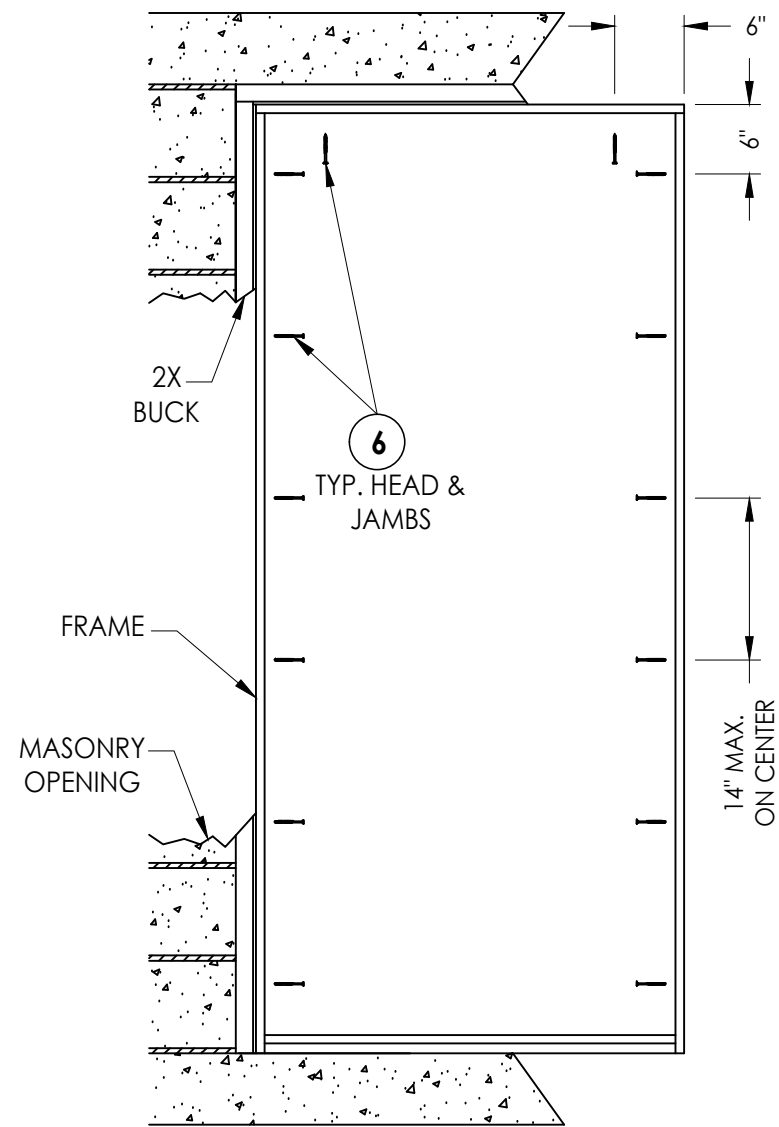

FRAME ANCHORING

Masonry 2X buck construction

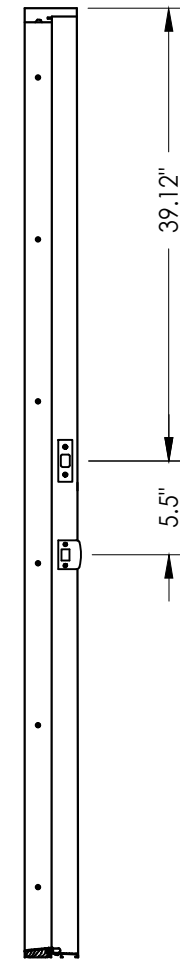

STRIKE JAMB


CONCRETE ANCHOR NOTES:

- Concrete anchor locations at the corners may be adjusted to maintain the min. edge distance to mortar joints.
- Concrete anchor locations noted as "MAX. ON CENTER" must be adjusted to maintain the min. edge distance to mortar joints, additional concrete anchors may be required to ensure the "MAX. ON CENTER" dimension are not exceeded.
- Concrete anchor table:


ANCHOR TYPE	ANCHOR SIZE	MIN. EMBEDMENT	MIN. CLEARANCE TO MASONRY EDGE	MIN. CLEARANCE TO ADJACENT ANCHOR
ITW TAPCON®	1/4"	1-1/4"	2"	4"
DeWALT ULTRACON®	1/4"	1-1/4"	1"	4"

WOOD SCREW INSTALLATION NOTES:

- Maintain a minimum 5/8" edge distance, 1" end distance, & 1" o.c. spacing of wood screws to prevent the splitting of wood.

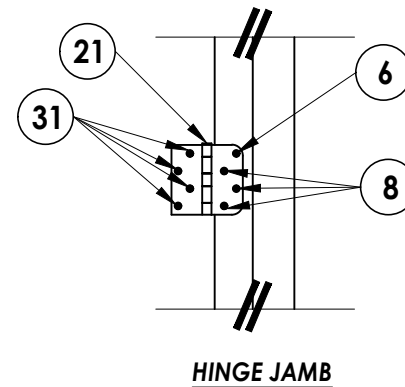

HINGE JAMB

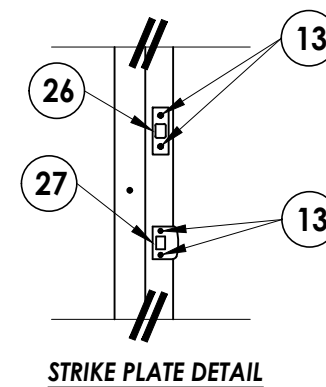

STRIKE PLATE DETAIL


Documents Prepared By:
Lyndon F. Schmidt
P.E. No. 43409

RW BUILDING CONSULTANTS, INC.
P.O. Box 230, Valrico, FL 33595
Phone No.: 813.659.9197
FBPE Registry No. 9813


PRODUCT: PLASTPRO INC. FIBERGLASS DOOR
PART OR ASSEMBLY: BUCK & FRAME ANCHORING
2X BUCK MASONRY CONSTRUCTION

NO.	DATE	REVISIONS
4	8/24/23	UPDATE TO 8TH ED. (2023) FBC
3	7/27/20	UPDATE TO 7TH ED. (2020) FBC
2	10/19/17	UPDATE TO 6TH ED. (2017) FBC
1	04/22/15	UPDATE TO 5TH ED. (2014) FBC


DATE: 02/16/12
SCALE: N.T.S.
DWG. BY: JK
CHK. BY: LFS
DRAWING NO.: FL-15213.1
SHEET 5 OF 7

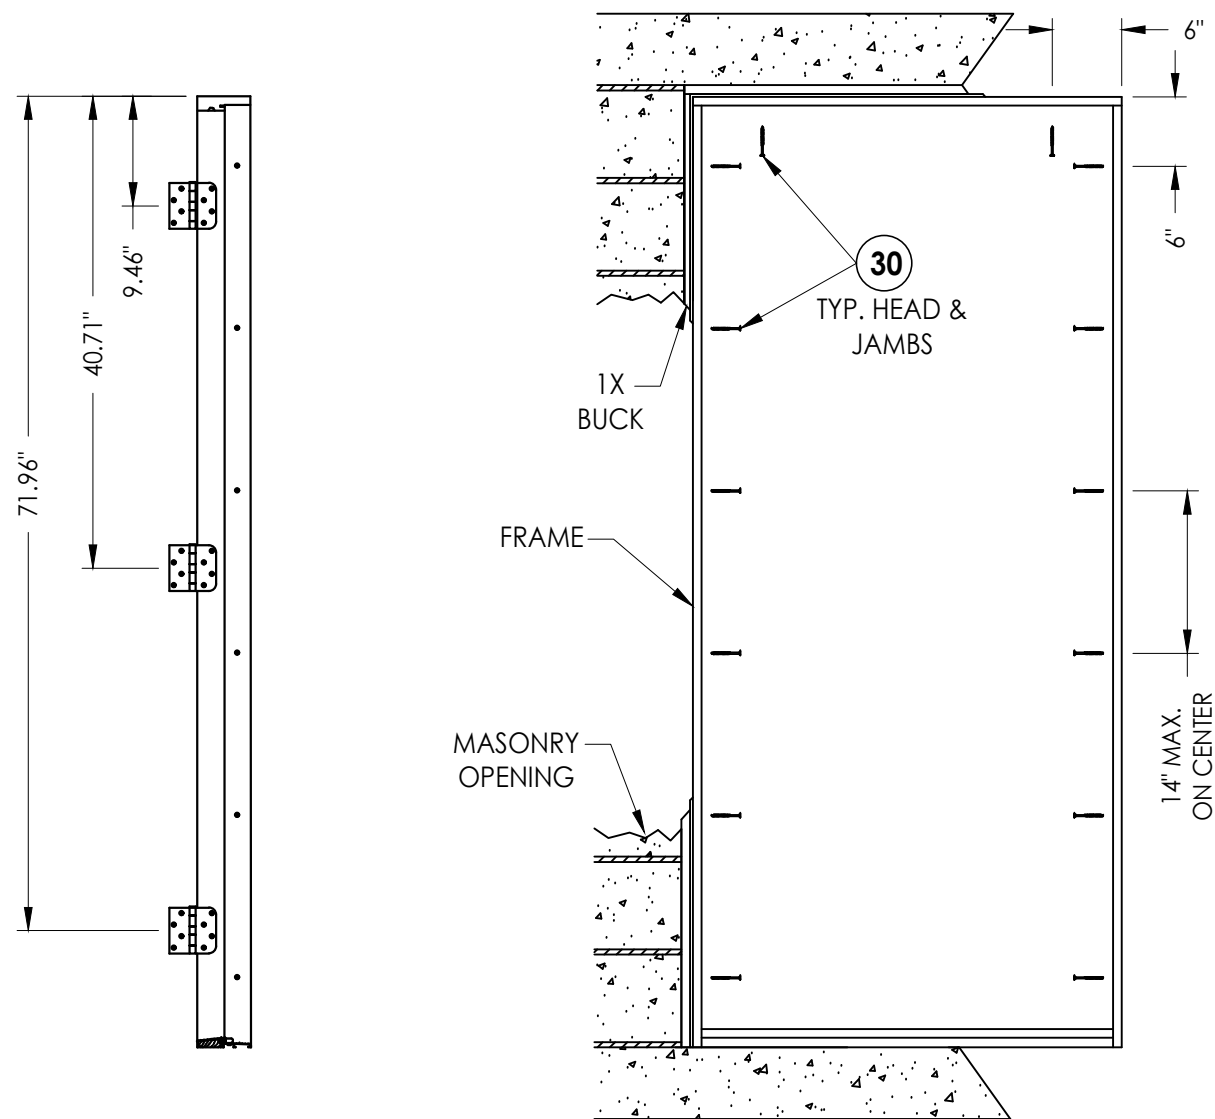


HINGE JAMB

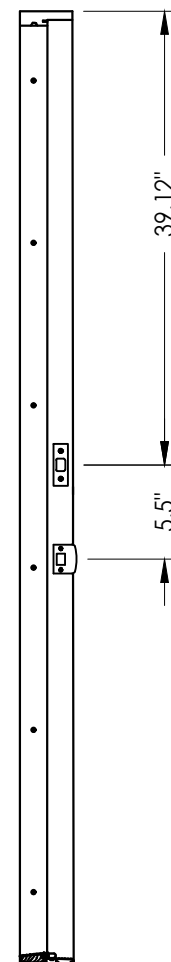

STRIKE JAMB

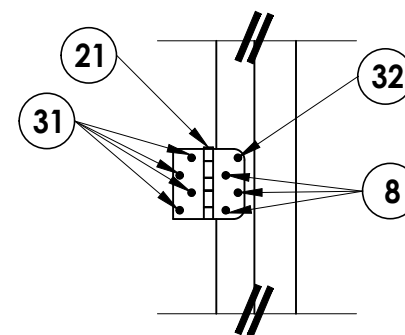

HINGE JAMB

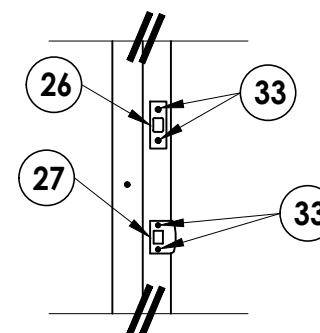

STRIKE PLATE DETAIL

CONCRETE ANCHOR NOTES:

1. Concrete anchor locations at the corners may be adjusted to maintain the min. edge distance to mortar joints.
2. Concrete anchor locations noted as "MAX. ON CENTER" must be adjusted to maintain the min. edge distance to mortar joints, additional concrete anchors may be required to ensure the "MAX. ON CENTER" dimension are not exceeded.
3. Concrete anchor table:


ANCHOR TYPE	ANCHOR SIZE	MIN. EMBEDMENT	MIN. CLEARANCE TO MASONRY EDGE	MIN. CLEARANCE TO ADJACENT ANCHOR
ITW TAPCON®	1/4"	1-1/4"	2"	4"
DeWALT ULTRACON®	1/4"	1-1/4"	1"	4"
ITW TAPCON®	3/16"	1-1/4"	3"	1-1/2"

WOOD SCREW INSTALLATION NOTES:


1. Maintain a minimum 5/8" edge distance, 1" end distance, & 1" o.c. spacing of wood screws to prevent the splitting of wood.

[illegible]


BILL OF MATERIALS		
ITEM	DESCRIPTION	MATERIAL
1	MASONRY - 3,000 PSI MIN. CONCRETE CONFORMING TO ACI 301 OR HOLLOW BLOCK CONFORMING TO ASTM C90	CONCRETE
2	1X BUCK SG >= 0.55	WOOD
3	2X BUCK SG >= 0.55	WOOD
4	1/4" MAX. SHIM SPACE	-
5	1/4" X 2-3/4" PFH DeWALT OR ITW CONCRETE SCREW	STEEL
6	#10 x 2-1/2" PFH WOOD SCREW (1.15" MIN. EMBEDMENT)	STEEL
8	#9 x 3/4" PFH WOOD SCREW	STEEL
9	DOOR SKIN (MIN. 0.075" THICK)	FIBERGLASS
10	INSWING VINYL DOOR BOTTOM SWEEP BY ENDURA	VINYL
10A	VINYL DOOR BOTTOM SWEEP #3628 BY HOLM IND.	VINYL
11	REINFORCEMENT WOOD FOR LOCK	WOOD
12	FINGER JOINTED PINE JAMB	WOOD
13	#9 x 2-1/4" PFH WOOD SCREW	STEEL
14	BOTTOM RAIL	CELLULAR PVC
15	INSWING ADJUSTABLE THRESHOLD BY ENDURA	ALUM. / WOOD
15A	INSWING ADJUSTABLE ALUMINUM THRESHOLD BY DLP	ALUM. / WOOD
16	FORCE 5 WEATHER STRIPPING BY ENDURA	FOAM
16A	COMPRESSION WEATHER STRIP QLON 650 BY SCHLEGEL	FOAM
17	KWIKSET KEYED ENTRY - SIGNATURE SERIES	STEEL
18	KWIKSET DEADBOLT - SIGNATURE SERIES (780)	STEEL
20	POLYURETHANE FOAM BY NANYA	POLYURETHANE
21	4" x 4" BUTT HINGE	STEEL
23	POLY FIBER JAMB	COMP. / VINYL
24	HINGE & LATCH STILE	CELLULAR PVC
25	TOP RAIL	CELLULAR PVC
26	DEADBOLT STRIKE PLATE	STEEL
27	LATCH STRIKE PLATE	STEEL
28	OUTSWING BUMP THRESHOLD	ALUM. / WOOD
29	HINGE & LATCH STILE REINFORCEMENT	LVL
30	1/4" X 3-3/4" PFH ITW CONCRETE SCREW	STEEL
31	#9 x 1" PFH WOOD SCREW	STEEL
32	1/4" x 3-1/4" PFH ITW CONCRETE SCREW	STEEL
33	3/16" X 3-1/4" PFH ITW CONCRETE SCREW	STEEL
40	DOOR PANEL - SEE DOOR PANEL DETAIL SHEET FOR CONSTRUCTION DETAILS	-

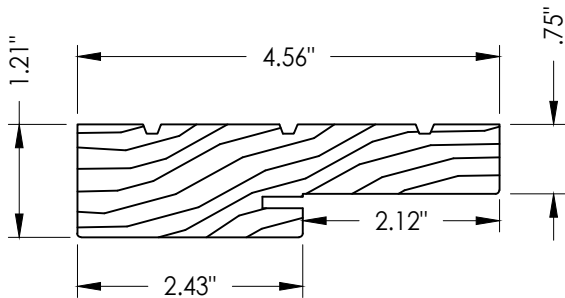


12 JAMB

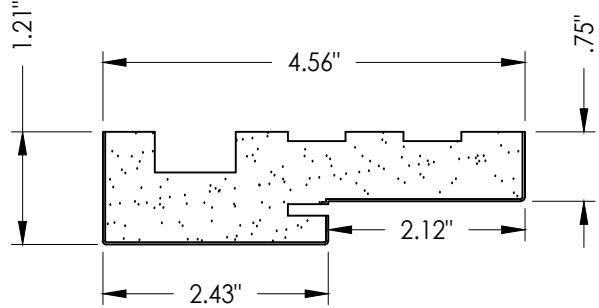


23 POLY FIBER JAMB

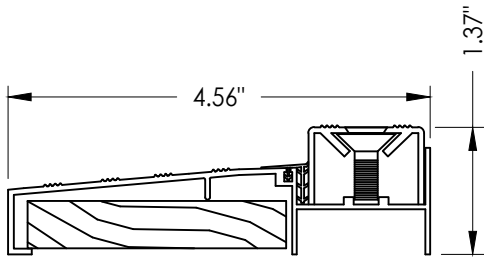

15A ADJUSTABLE INSWING SILL

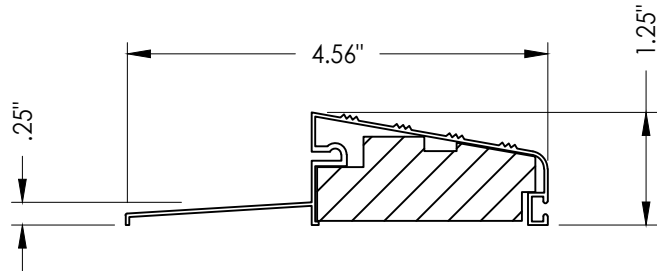

28 OUTSWING BUMP THRESHOLD

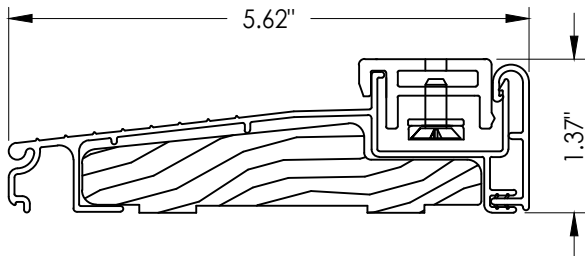

15 ADJUSTABLE INSWING SILL

[illegible]