




5200 W. CENTURY BLVD.
LOS ANGELES, CA 90045

ONELITE SERIES
FLUSH GLAZED FIBERGLASS DOORS
w/ SIDELITES
INSWING / OUTSWING
"NON-IMPACT"

GENERAL NOTES

1. This product has been evaluated and is in compliance with the 8th Edition (2023) Florida Building Code (FBC) structural requirements excluding the "High Velocity Hurricane Zone" (HVHZ).
2. Product anchors shall be as listed and spaced as shown on details. Anchor embedment to base material shall be beyond wall dressing or stucco.
3. When used in areas requiring wind borne debris protection this product is required to be protected with an impact resistant covering that complies with Section 1609.1.2 & R301.2.1.2 of the FBC.
4. For 2x stud framing construction, anchoring of these units shall be the same as that shown for 2x buck masonry construction.
5. Site conditions that deviate from the details of this drawing require further engineering analysis by a licensed engineer or registered architect.


TABLE OF CONTENTS	
SHEET #	DESCRIPTION
1	Typical elevation, design pressures, & general notes
2	Door panel details
3	Sidelite panel details
4	Horizontal cross sections
5	Vertical cross sections
6	Vertical cross sections
7	Buck anchoring
8	Frame anchoring - 2X buck masonry construction
9	Frame anchoring - 1X buck masonry construction
10	Endura astragal details
11	Bill of materials, glazing detail & components

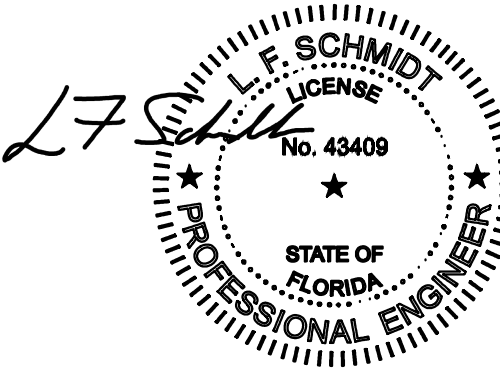

Digitally signed by
Lyndon F Schmidt
Date: 2023.08.16
09:05:40 -04'00'

This item has been digitally signed and sealed by
L. F. Schmidt, P.E. on the date adjacent to the seal.
Printed copies of this document are not
considered signed and sealed and the signature
must be verified on any electronic copies.

THIS PRODUCT APPROVAL IS VALID
ONLY FOR THE STATE OF FLORIDA

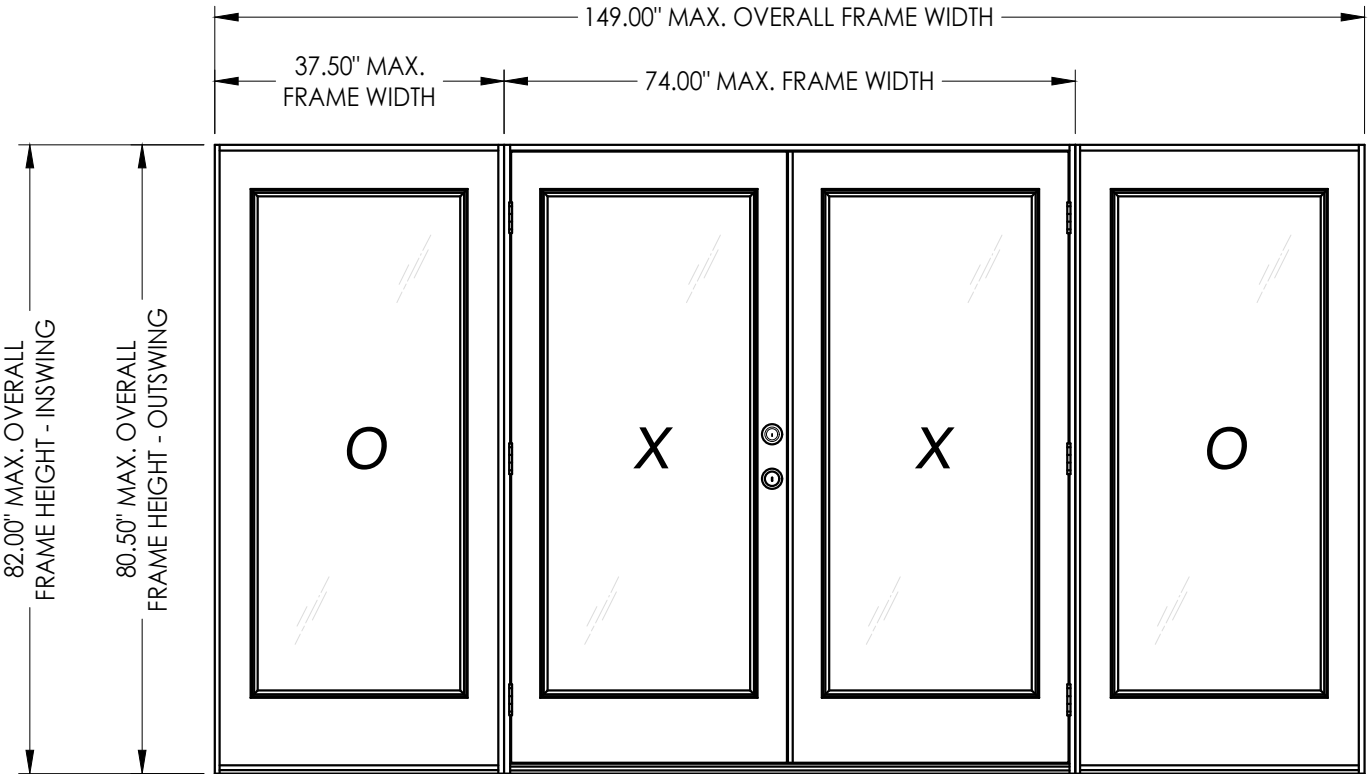

SWING	OVERALL FRAME DIMENSION	DOOR D.L.O. DIMENSION	SIDELITE D.L.O. DIMENSION	GLASS TYPE	DESIGN PRESSURE (PSF)	
					POSITIVE	NEGATIVE
INSWING	149.00" x 82.00"	26.25" x 65.93"	26.25" x 65.93"	G1	+50.0	-50.0
OUTSWING	149.00" x 80.50"	26.25" x 65.93"	26.25" x 65.93"		+50.0	-50.0

Documents Prepared By:
Lyndon F. Schmidt
P.E. No. 43409

PRODUCT:
PLASTPRO INC.
FIBERGLASS DOOR

REVISIONS

DATE: 02/15/12

SCALE: N.T.S.

DWG. BY: JK

CHK. BY: LFS

DRAWING NO.: FL-15215.5



SHEET 1 OF 11

Part or Assembly:
TYPICAL ELEVATION, DESIGN
PRESSURES & GENERAL NOTES

4 8/15/23 UPDATE TO 8TH ED. (2023) FBC LFS
3 8/05/20 UPDATE TO 7TH ED. (2020) FBC DAC
2 7/25/17 UPDATE TO 6TH ED. (2017) FBC JK
1 04/22/15 UPDATE TO 5TH ED. (2014) FBC JK
NO. DATE

© 2012 R.W. BUILDING CONSULTANTS INC.


RW BUILDING CONSULTANTS, INC.
P.O. Box 230, Vairico, FL 33595
Phone No.: 813.659.9197
FBPE Registry No. 9813

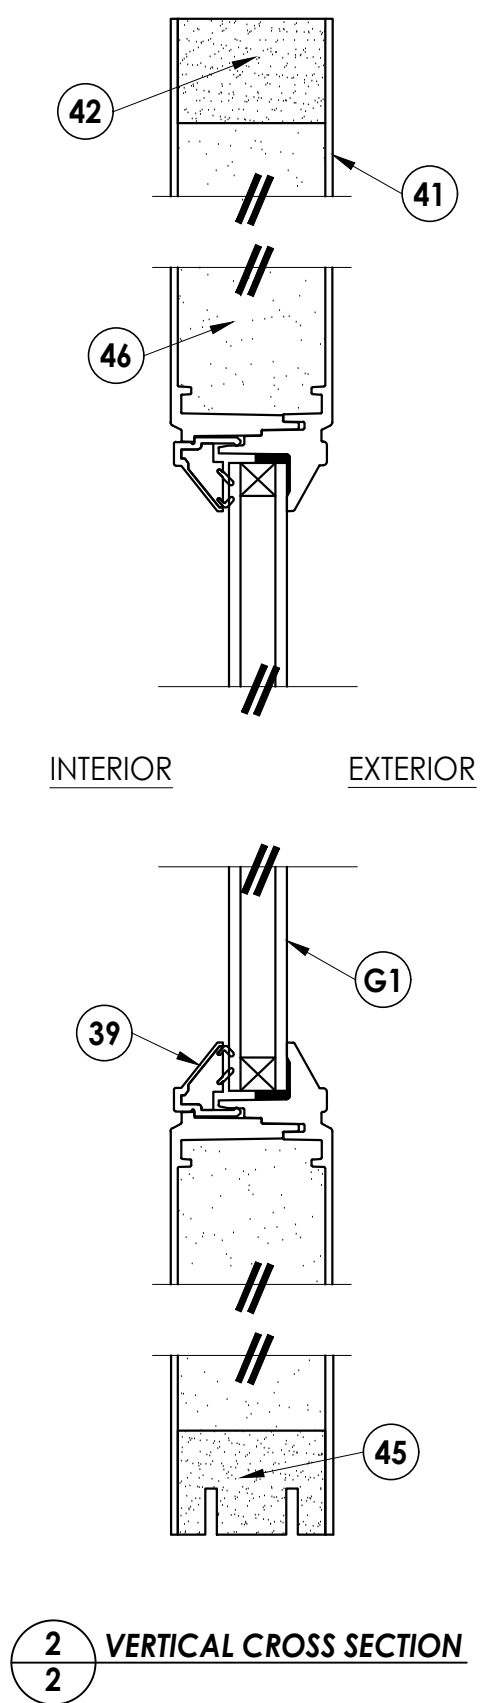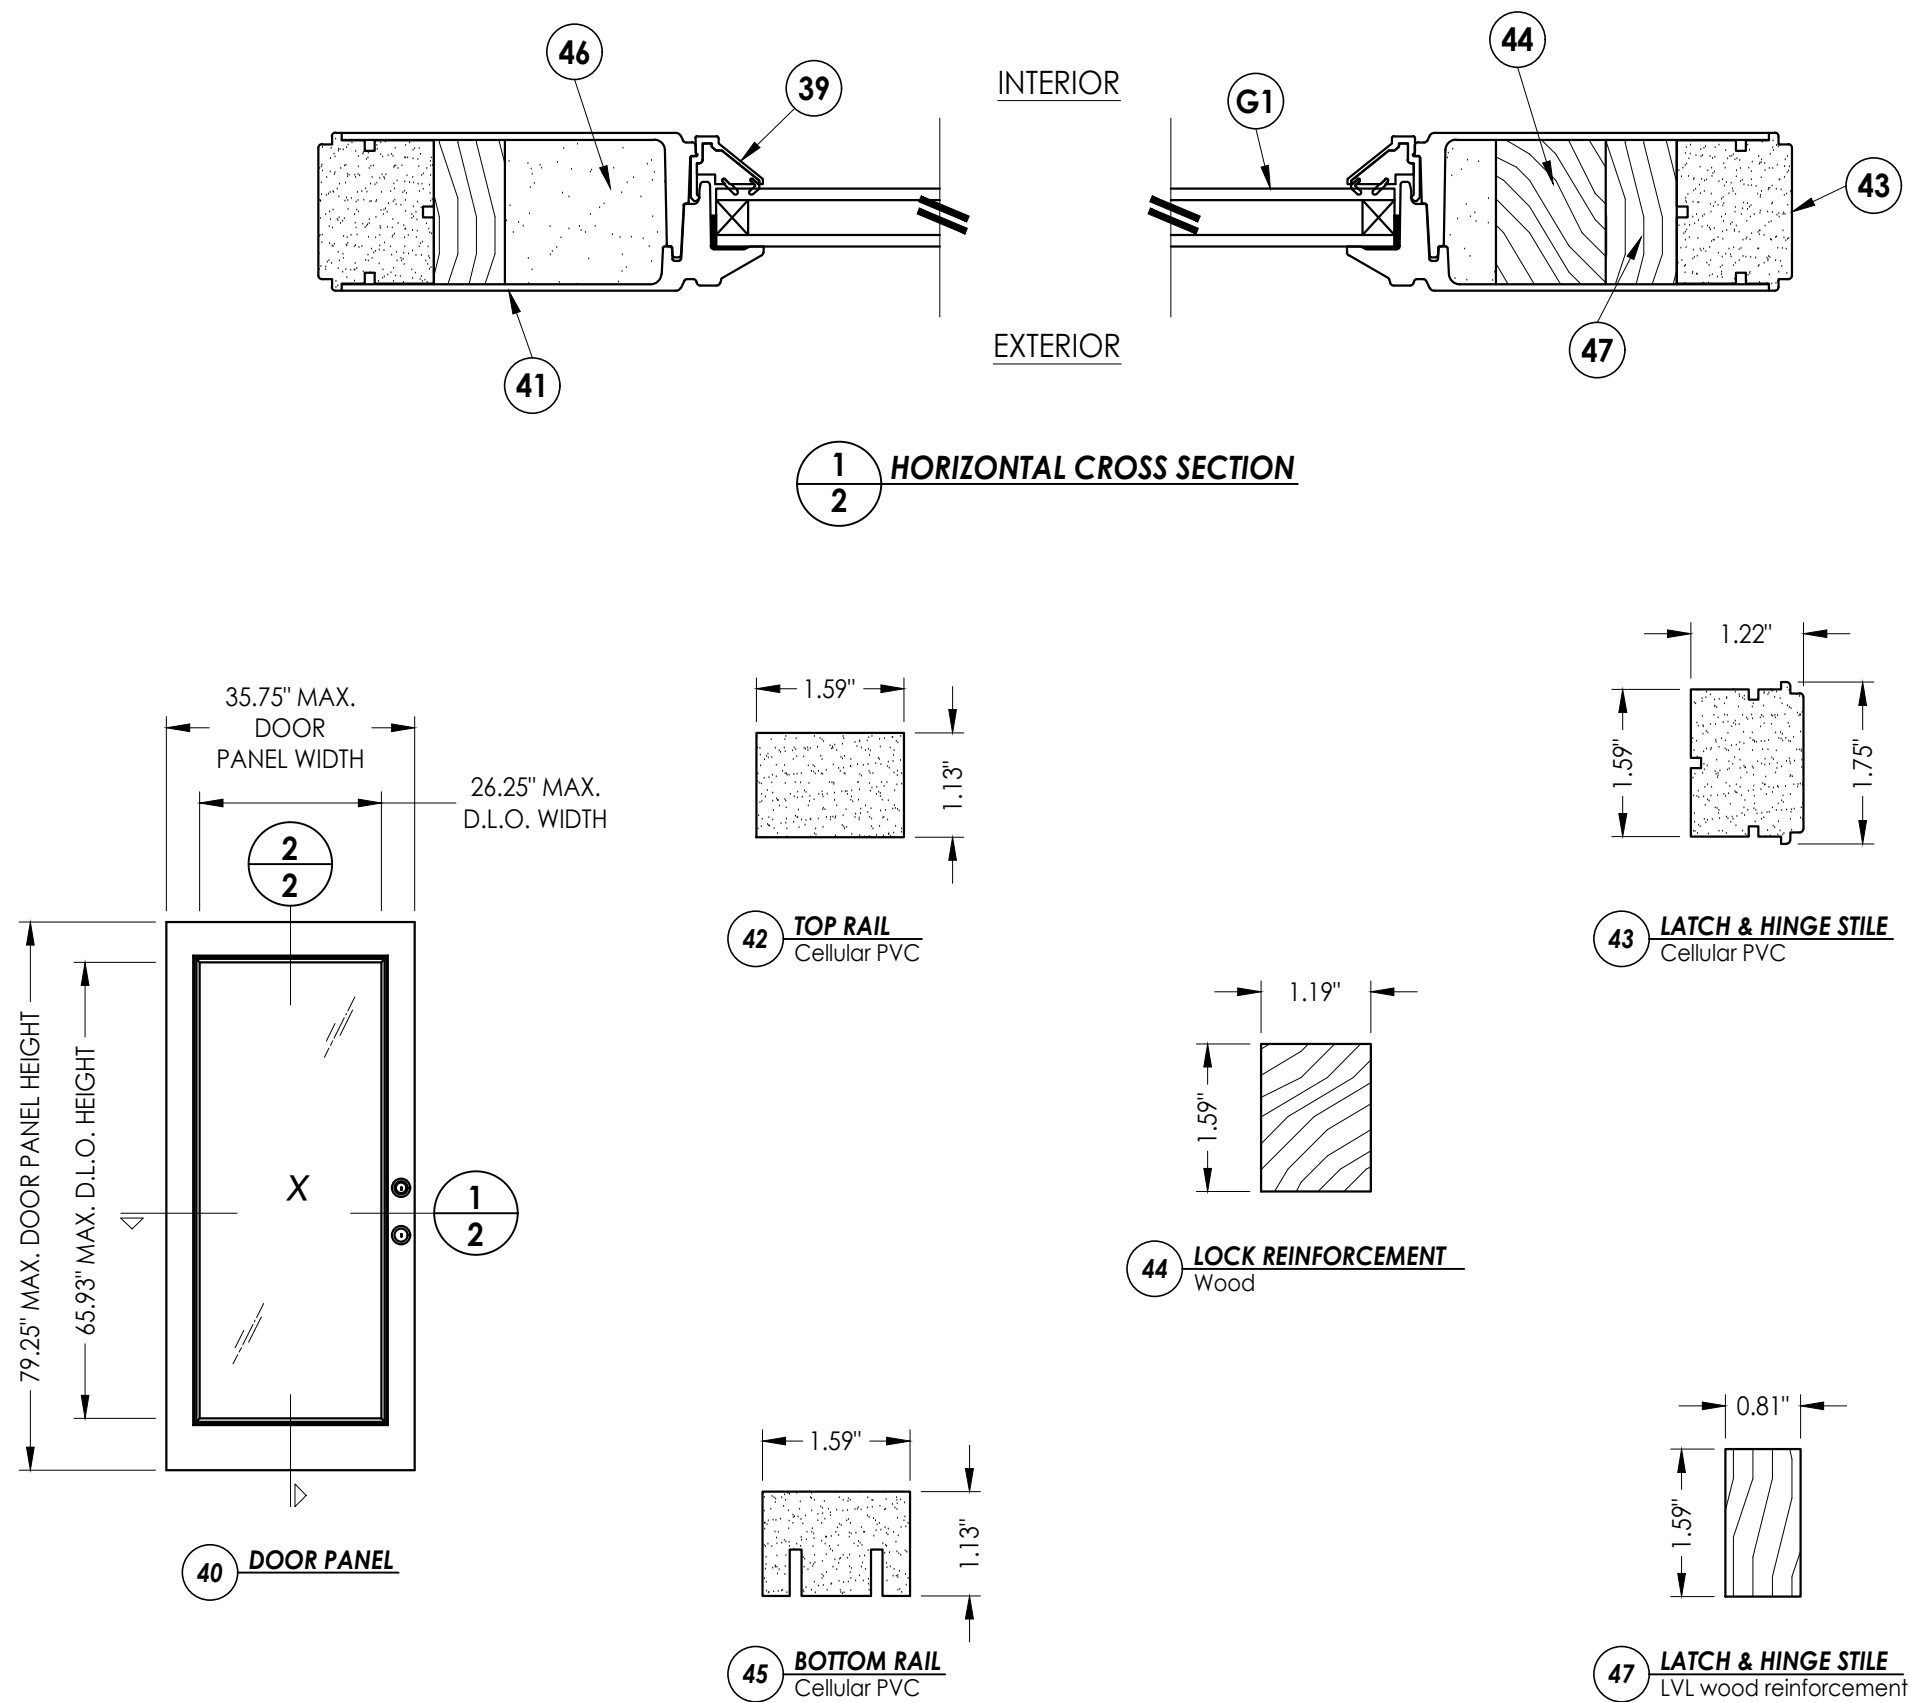[illegible]



Documents Prepared By:
Lyndon F. Schmidt
P.E. No. 43409

RW BUILDING CONSULTANTS, INC.
P.O. Box 230, Valrico, FL 33595
Phone No.: 813.659.9197
FBPE Registry No. 9813


G:\2023 FBC DRAWINGS\Plastpro\FL-15215 R7\FL-15215.1-10.dwg

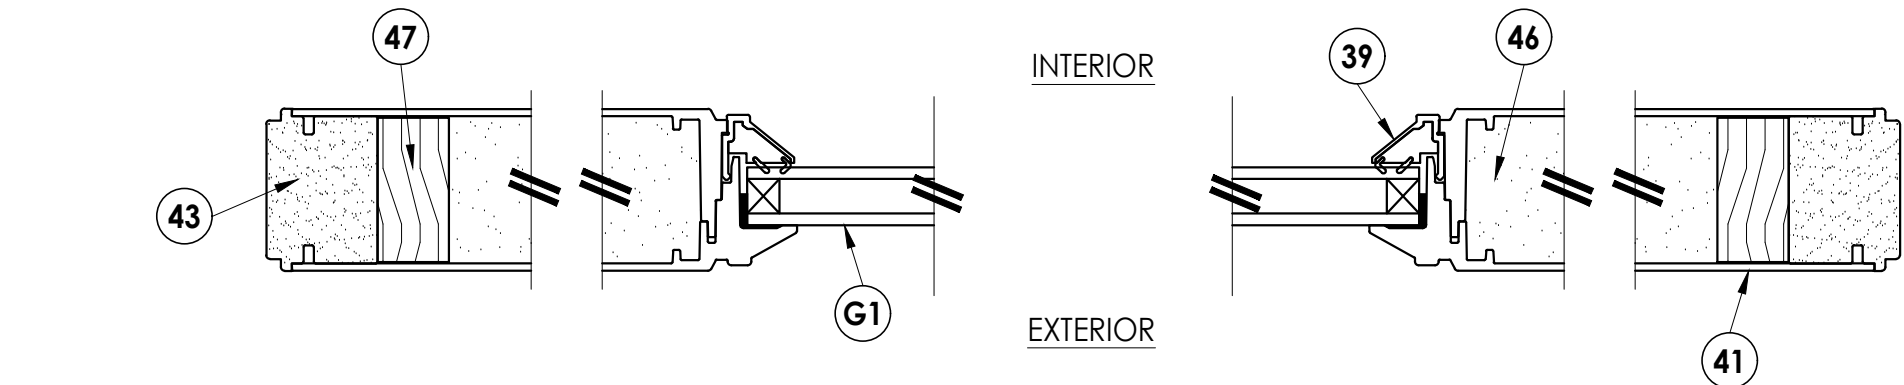


1
3 HORIZONTAL CROSS SECTION

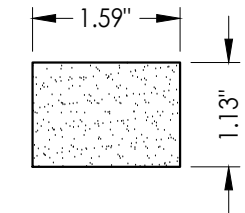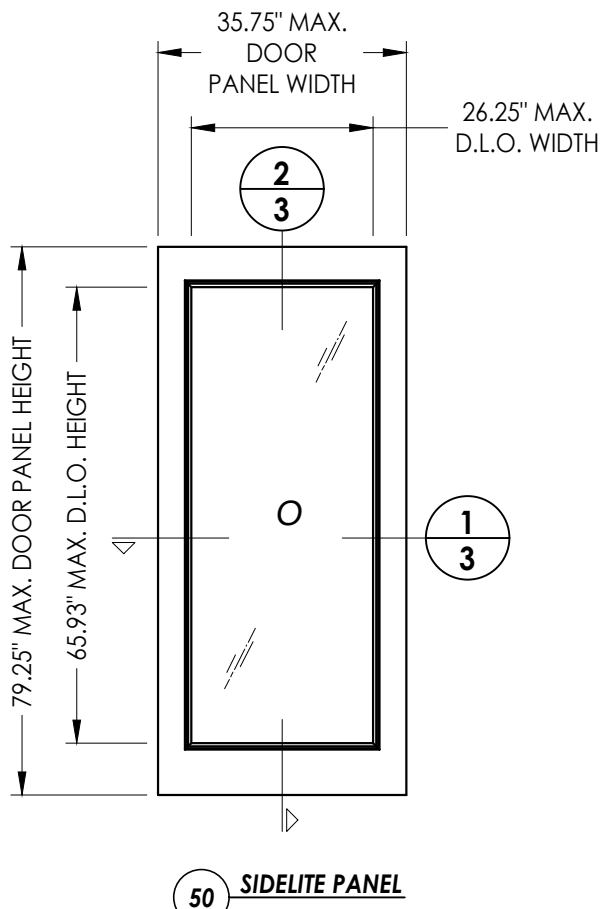


42 TOP RAIL
Cellular PVC

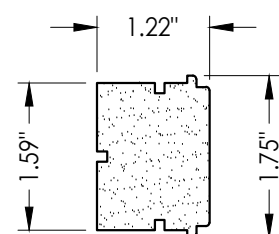



43 LATCH & HINGE STILE
Cellular PVC

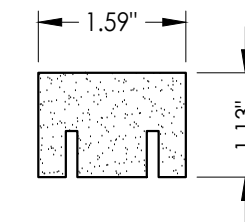

45 BOTTOM RAIL
Cellular PVC

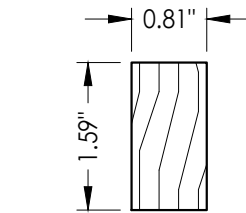


47 LATCH & HINGE STILE
LVL wood reinforcement

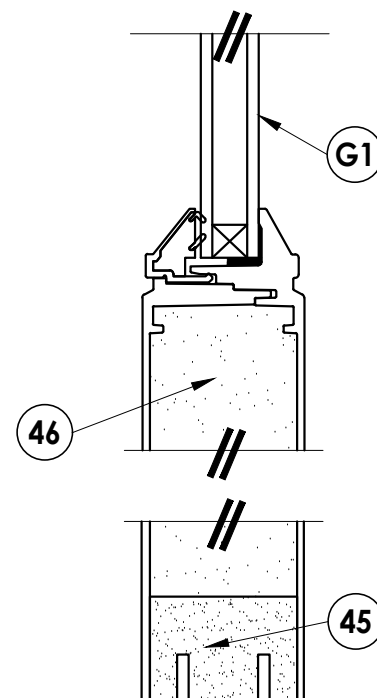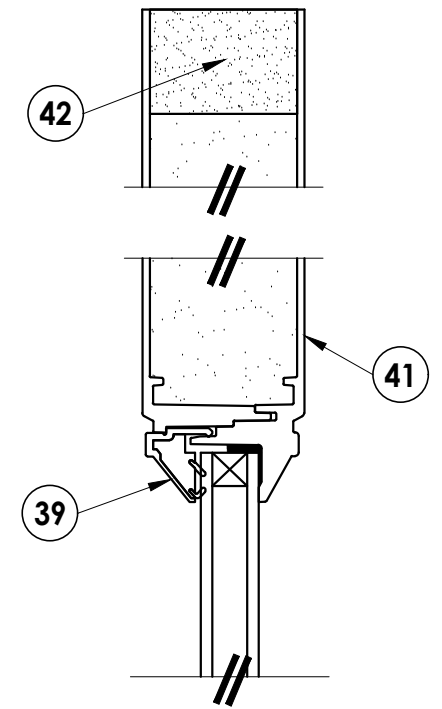

2
3 VERTICAL CROSS SECTION




PRODUCT:		PLASTPRO INC. FIBERGLASS DOOR		PART OR ASSEMBLY:		SIDELITE PANEL DETAILS	
DOCUMENTS PREPARED BY:		Lyndon F. Schmidt P.E. No. 43409		BUILDING CONSULTANTS, INC.		P.O. Box 230, Vairico, FL 33595 Phone No.: 813.659.9197 FBPE Registry No. 9813	
DATE:		02/15/12		SCALE:		N.T.S.	
DWG. BY:		JK		CHK. BY:		LFS	
DRAWING NO.:		FL-15215.5		SHEET		3 OF 11	
NO.		DATE		REVISIONS			
4	8/15/23	UPDATE TO 8TH ED. (2023)		FBC	LFS		
3	8/05/20	UPDATE TO 7TH ED. (2020)		FBC	DAC		
2	7/25/17	UPDATE TO 6TH ED. (2017)		FBC	JK		
1	04/22/15	UPDATE TO 5TH ED. (2014)		FBC	JK		

G:\2023 FBC DRAWINGS\Plastpro\FL-15215 R7\FL-15215.1-10.dwg

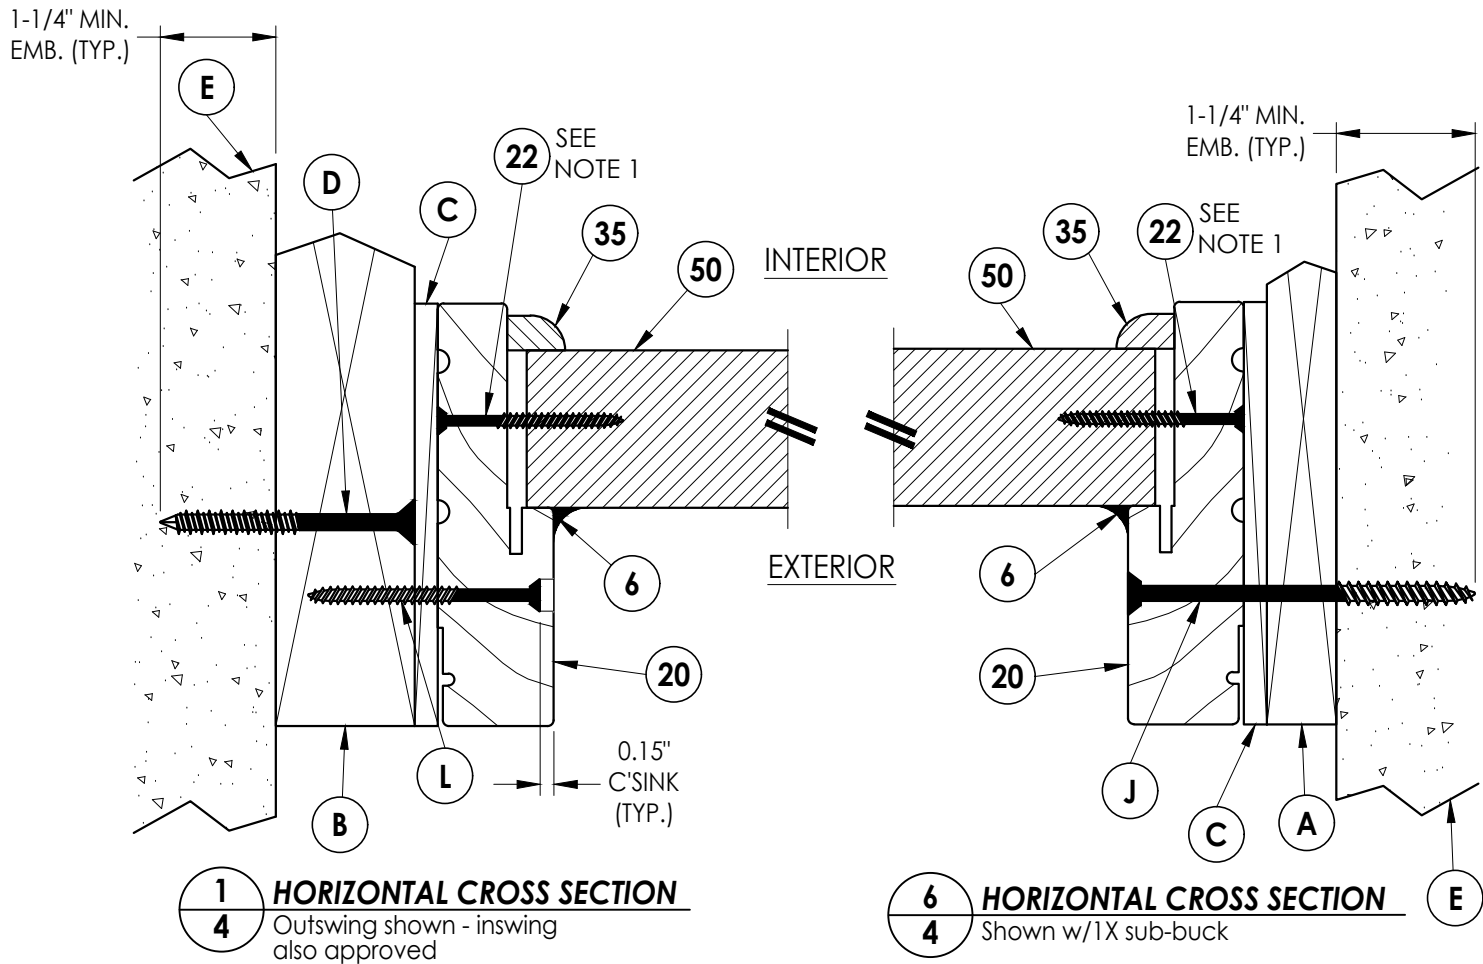

NOTE:

1. Sidelite panel secured to the sidelite frame with (4) of item #22 located 10", 30.5", 51" and 71.5" from top of each jamb and (2) of item #22 in the head and sill 3" from each end.
2. As noted in the test report astragal was attached to the inactive leaf with (10) #8 x 3" psh sms and (4) #10 x 2-1/2" pfh sms for all 6'-8" (outswing). Astragal was attached to the inactive leaf with (9) #8 x 3" psh sms and (4) #10 x 2-1/2" pfh sms for all 6'-8" (inswing).

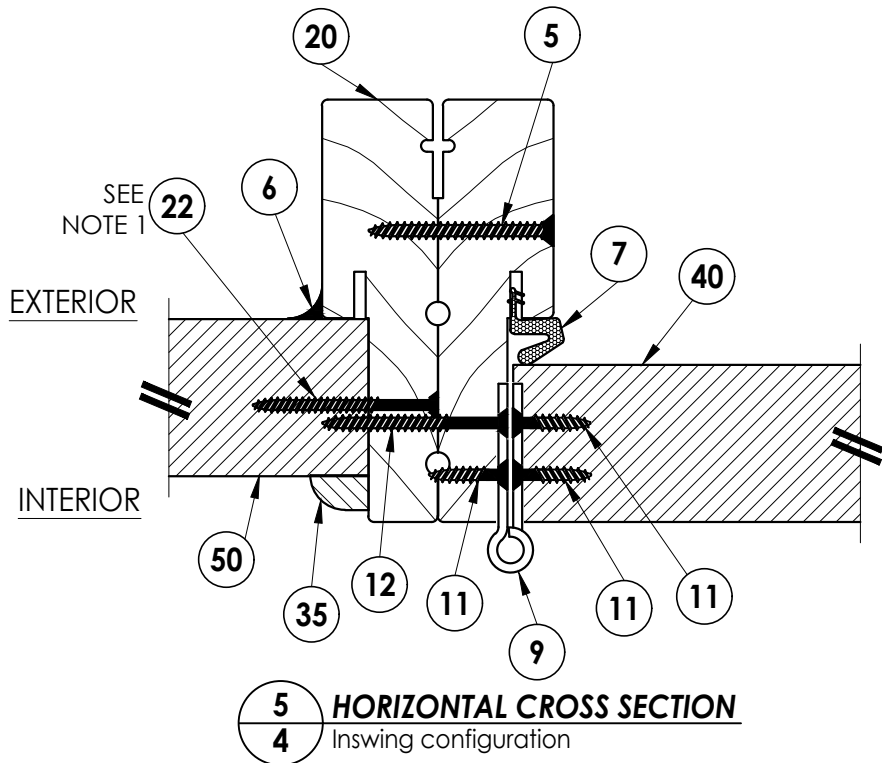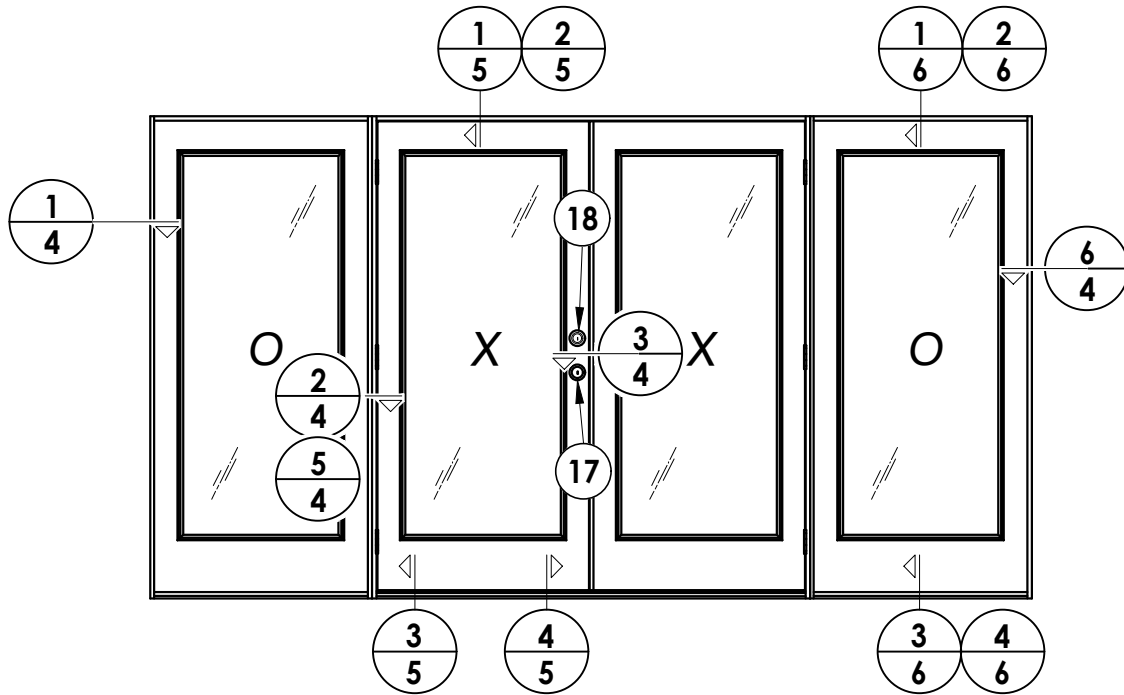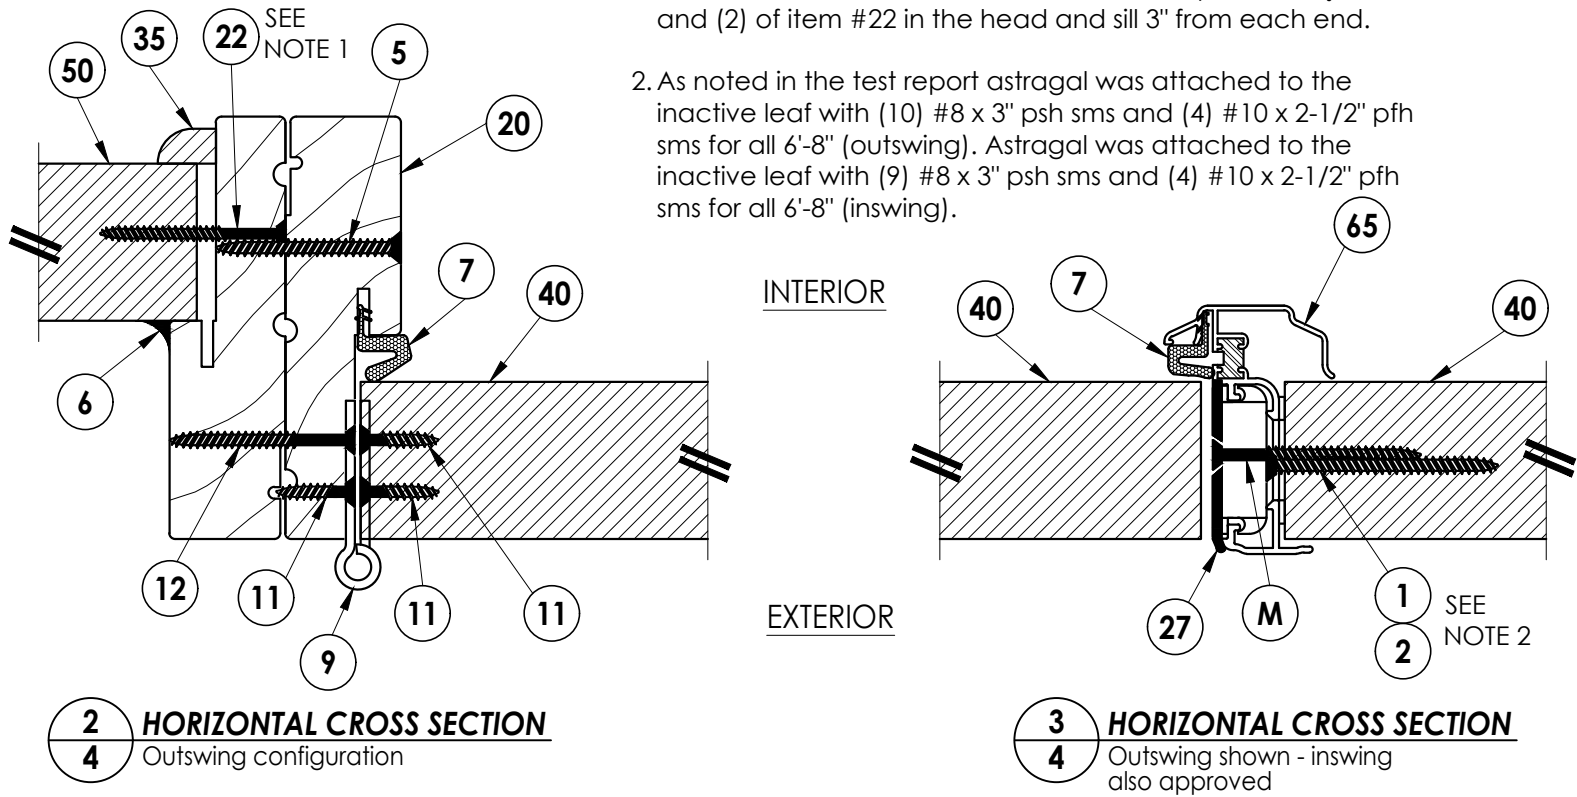

Documents Prepared By:
Lyndon F. Schmidt
P.E. No. 43409

RW BUILDING CONSULTANTS, INC.
P.O. Box 230, Valrico, FL 33595
Phone No.: 813.659.9197
FBPE Registry No. 9813

PRODUCT: PLASTPRO INC.
FIBERGLASS DOOR
PART OR ASSEMBLY:
HORIZONTAL CROSS SECTIONS

						REVISIONS	
						NO.	DATE
4	8/15/23	UPDATE TO 8TH ED. (2023)	FBC	LFS			
3	8/05/20	UPDATE TO 7TH ED. (2020)	FBC	DAC			
2	7/25/17	UPDATE TO 6TH ED. (2017)	FBC	JK			
1	04/22/15	UPDATE TO 5TH ED. (2014)	FBC	JK			

DATE: 02/15/12

SCALE: N.T.S.


DWG. BY: JK

CHK. BY: LFS


DRAWING NO.: FL-15215.5

SHEET 4 OF 11


G:\2023 FBC DRAWINGS\Plastpro\FL-15215 R7\FL-15215.1-10.dwg

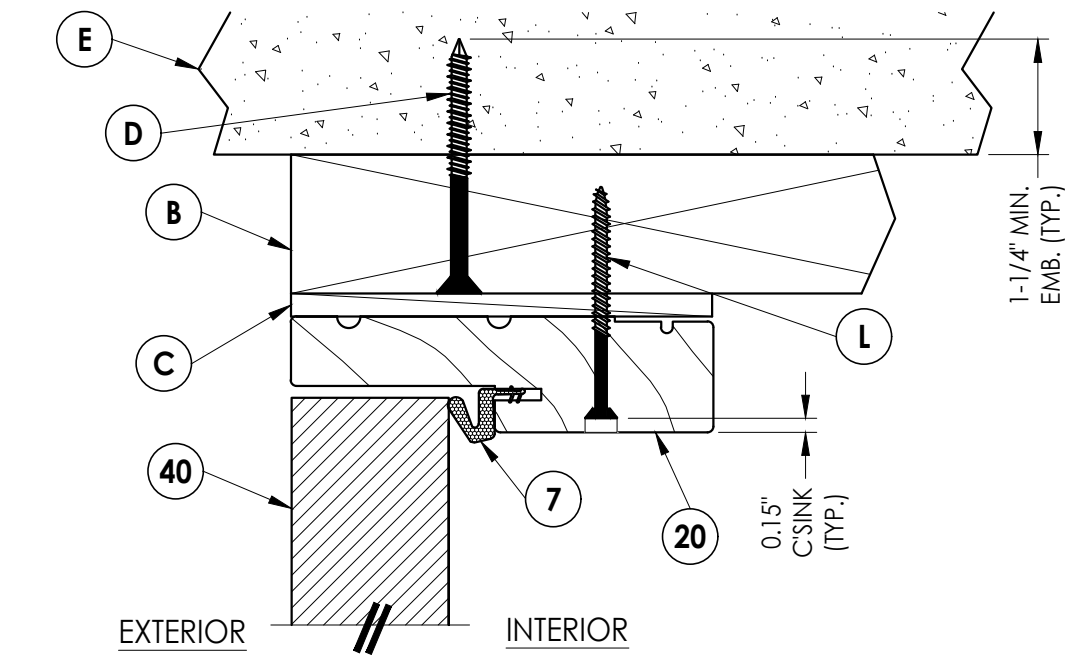


1
5 **VERTICAL CROSS SECTION**
Outswing shown - inswing
also approved

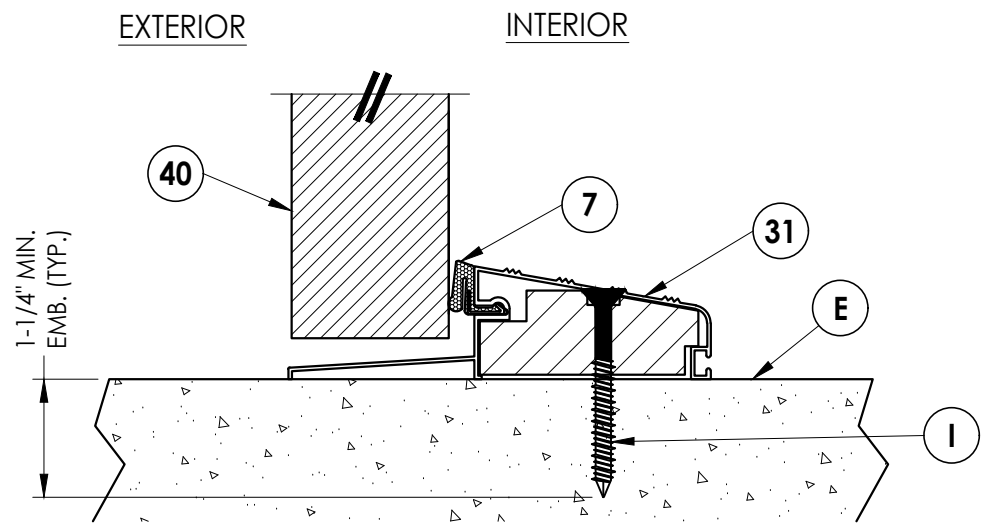

3
5 **VERTICAL CROSS SECTION**
Outswing configuration

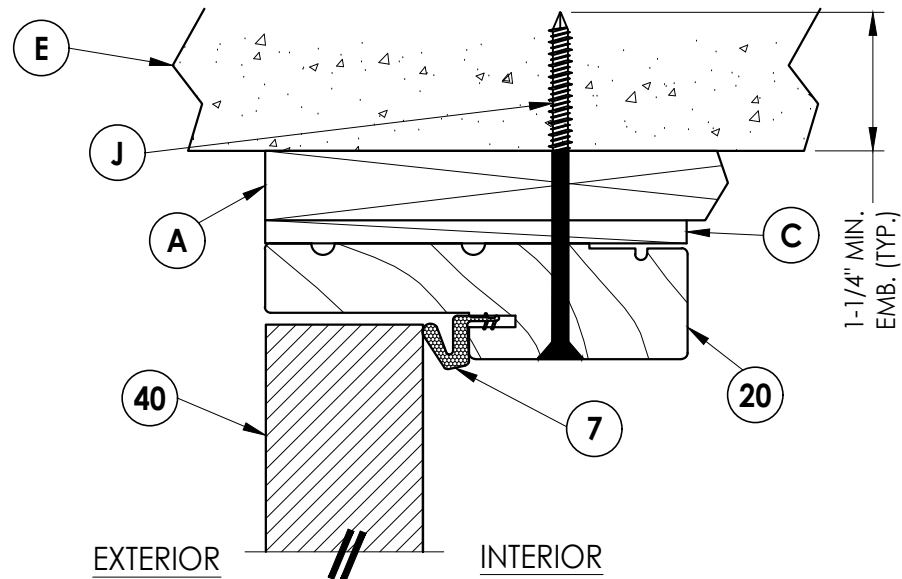

2
5 **VERTICAL CROSS SECTION**
Shown w/1X sub-buck

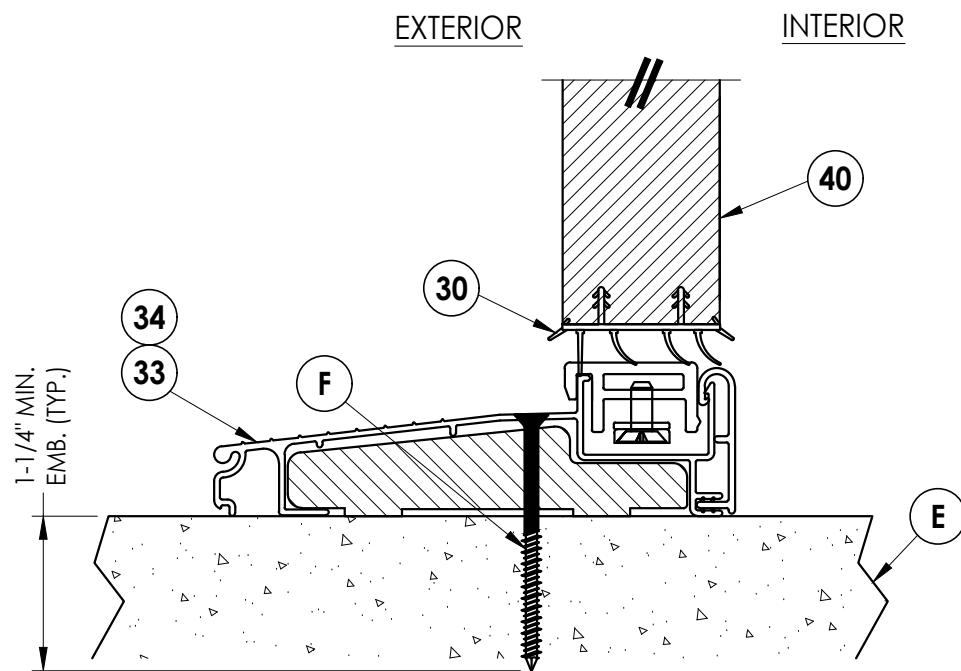

4
5 **VERTICAL CROSS SECTION**
Inswing configuration

Documents Prepared By:
Lyndon F. Schmidt
P.E. No. 43409

RW BUILDING CONSULTANTS, INC.
P.O. Box 230, Valrico, FL 33595
Phone No.: 813.659.9197
FBPE Registry No. 9813

PRODUCT: PLASTPRO INC.
FIBERGLASS DOOR
PART OR ASSEMBLY:
VERTICAL CROSS SECTIONS

NO.	DATE	REVISIONS
4	8/15/23	UPDATE TO 8TH ED. (2023) FBC LFS
3	8/05/20	UPDATE TO 7TH ED. (2020) FBC DAC
2	7/25/17	UPDATE TO 6TH ED. (2017) FBC JK
1	04/22/15	UPDATE TO 5TH ED. (2014) FBC JK

DATE: 02/15/12


SCALE: N.T.S.

DWG. BY: JK


CHK. BY: LFS

DRAWING NO.:
FL-15215.5

SHEET 5 OF 11

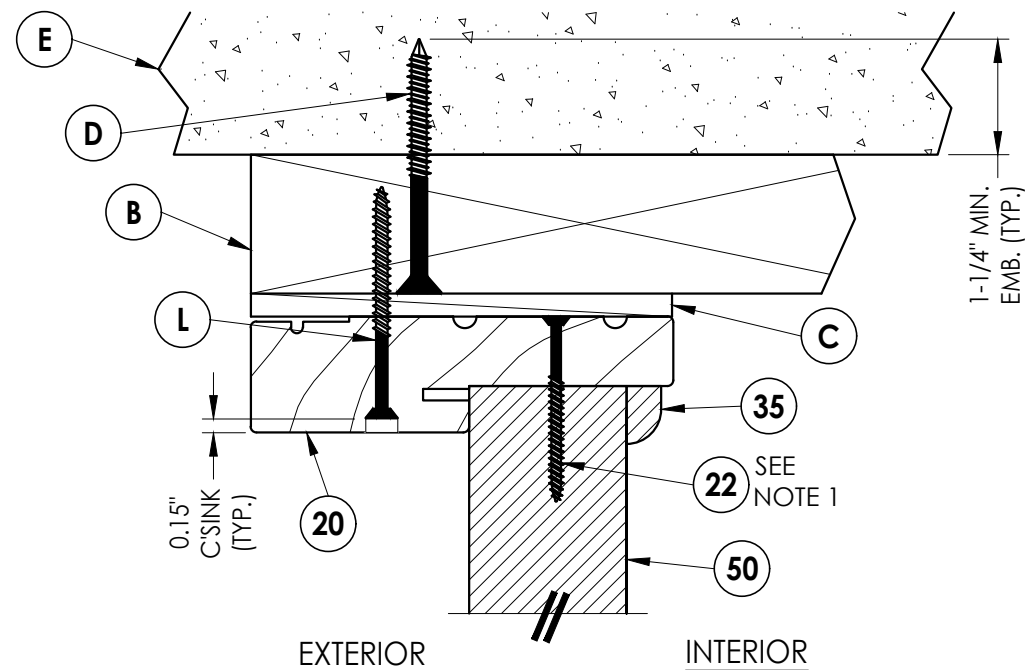


1 **VERTICAL CROSS SECTION**
6 Outswing shown - inswing
also approved

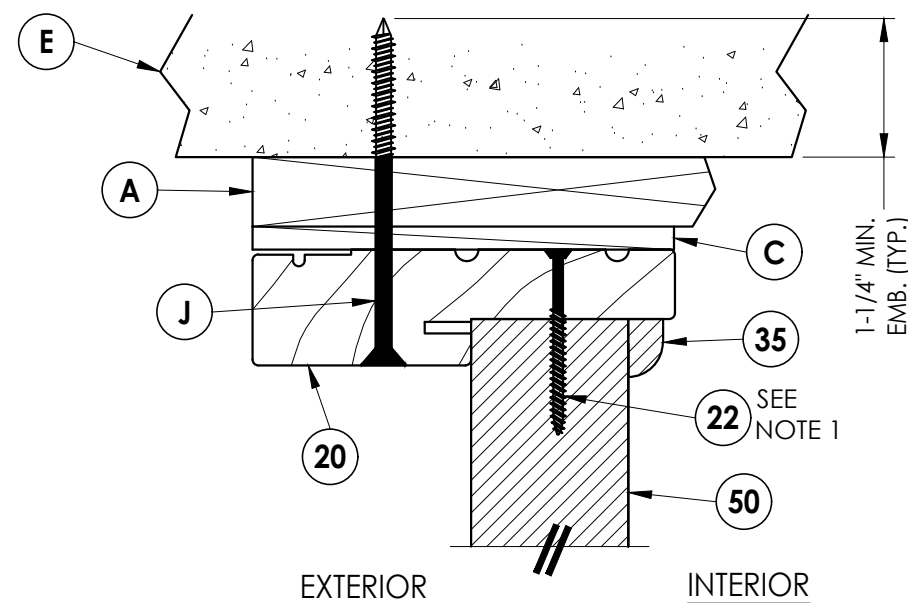


2 VERTICAL CROSS SECTION
6 Shown w/1X sub-buck

NOTE:

1. Sidelite panel secured to the sidelite frame with (4) of item #22 located 10", 30.5", 51" and 71.5" from top of each jamb and (2) of item #22 in the head and sill 3" from each end

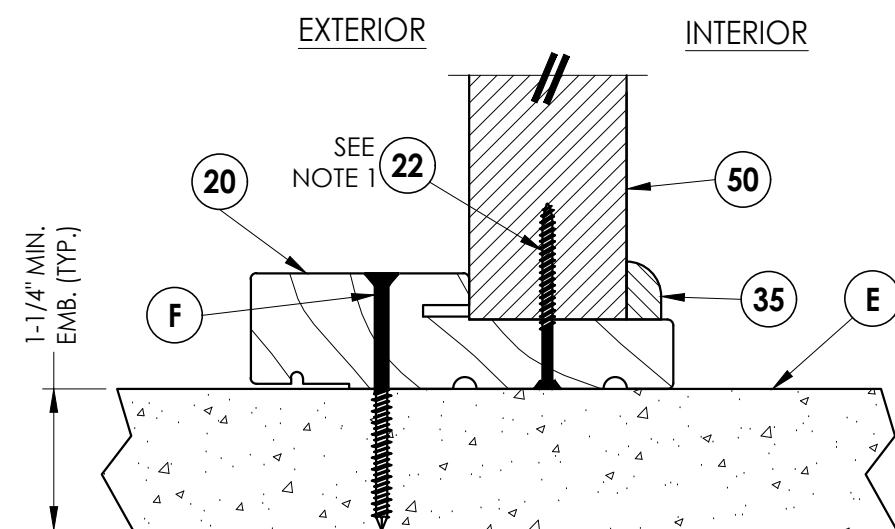


3 **VERTICAL CROSS SECTION**
6 Outswing configuration

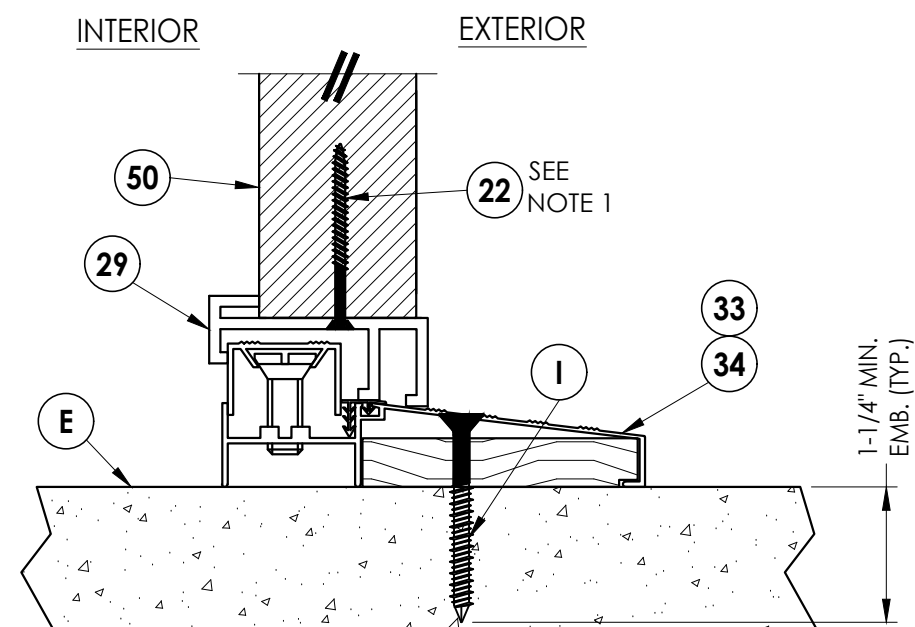

4 VERTICAL CROSS SECTION
6 Inswing configuration

[illegible]

G:\2023 FBC DRAWINGS\Plastpro\FL-15215 R7\FL-15215.1-10.dwg

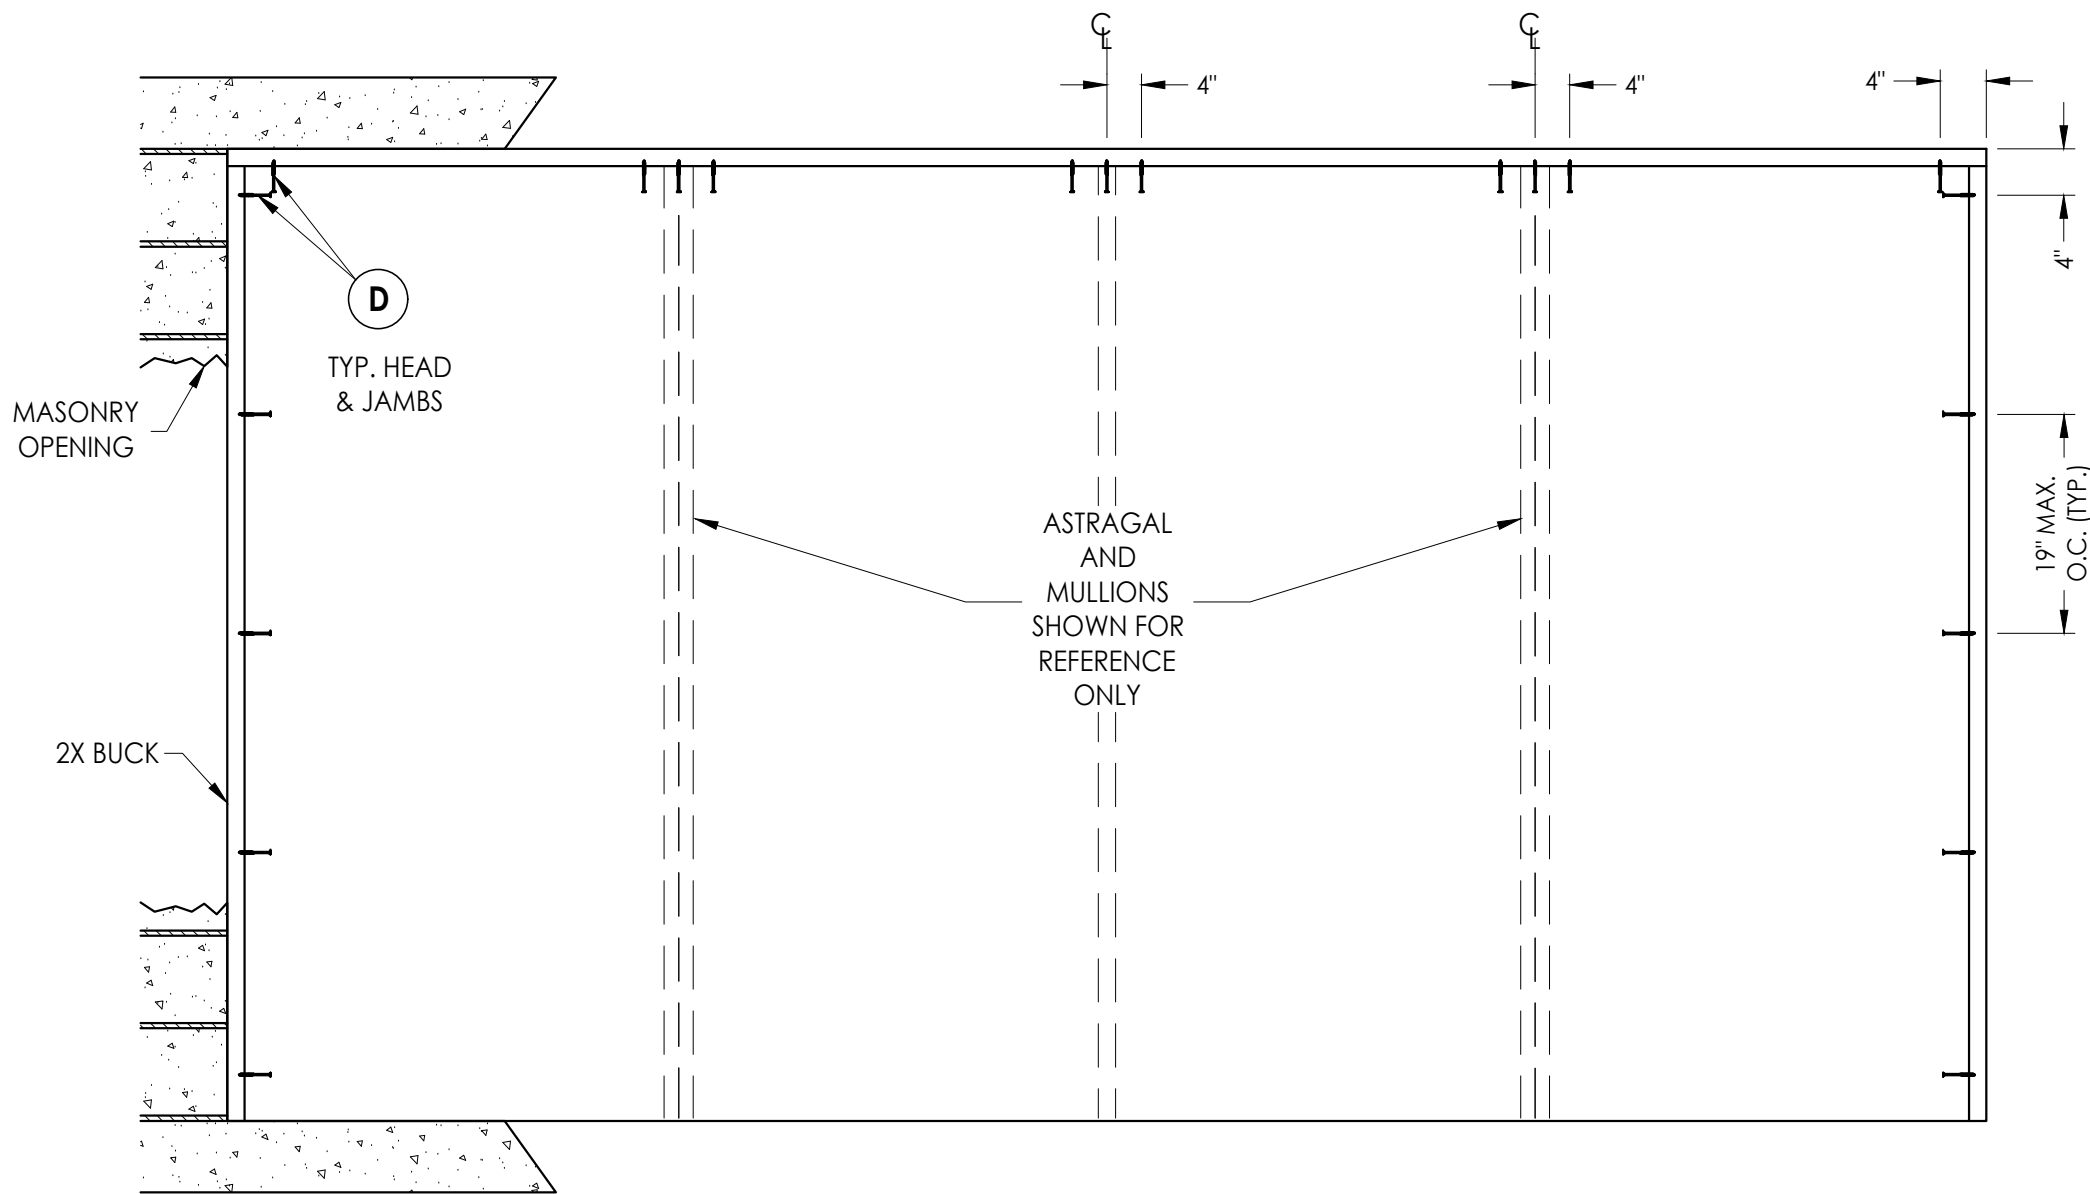

BUCK ANCHORING

CONCRETE ANCHOR NOTES:

1. Concrete anchor locations at the corners may be adjusted to maintain the min. edge distance to mortar joints.
2. Concrete anchor locations noted as "MAX. ON CENTER" must be adjusted to maintain the min. edge distance to mortar joints, additional concrete anchors may be required to ensure the "MAX. ON CENTER" dimension are not exceeded.
3. Concrete anchor table:

ANCHOR TYPE	ANCHOR SIZE	MIN. EMBEDMENT	MIN. CLEARANCE TO MASONRY EDGE	MIN. CLEARANCE TO ADJACENT ANCHOR
ITW TAPCON®	1/4"	1-1/4"	2"	4"
ITW TAPCON®	3/16"	1-1/4"	3"	1-1/2"

NO.	DATE	REVISIONS
4	8/15/23	UPDATE TO 8TH ED. (2023) FBC LFS
3	8/05/20	UPDATE TO 7TH ED. (2020) FBC DAC
2	7/25/17	UPDATE TO 6TH ED. (2017) FBC JK
1	04/22/15	UPDATE TO 5TH ED. (2014) FBC JK

DATE: 02/15/12

SCALE: N.T.S.

DWG. BY: JK

CHK. BY: LFS

DRAWING NO.:
FL-15215.5

SHEET 7 OF 11


Documents Prepared By:
Lyndon F. Schmidt
P.E. No. 43409

RW BUILDING CONSULTANTS, INC.
P.O. Box 230, Valrico, FL 33595
Phone No.: 813.659.9197
FBPE Registry No. 9813

PRODUCT:
PLASTPRO INC.
FIBERGLASS DOOR


PART OR ASSEMBLY:
BUCK ANCHORING

G:\2023 FBC DRAWINGS\Plastpro\FL-15215 R7\FL-15215.1-10.dwg

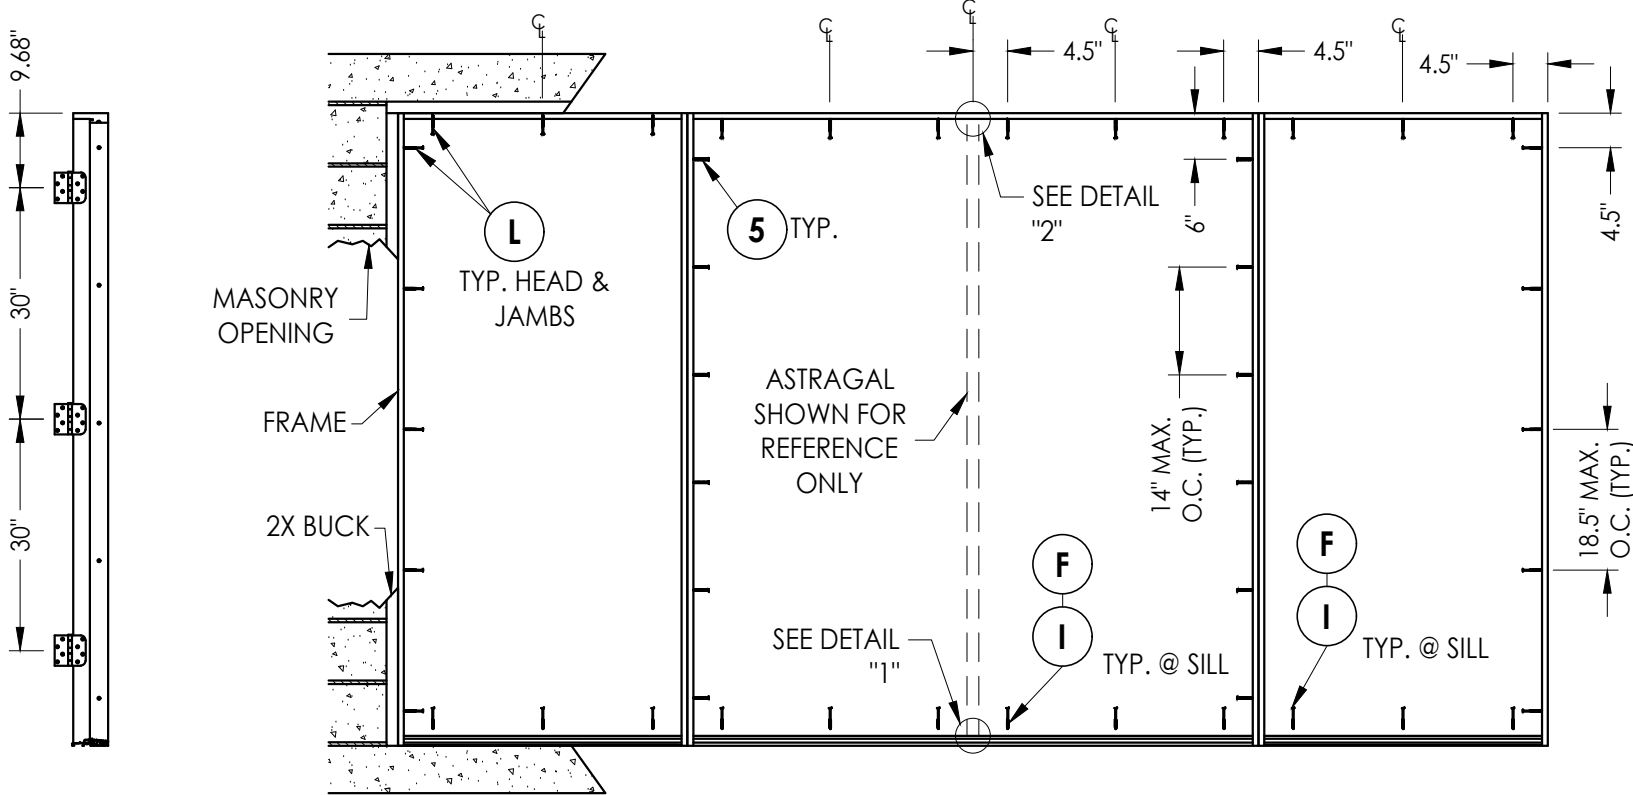


HINGE JAMB

FRAME ANCHORING
Masonry 2X buck construction

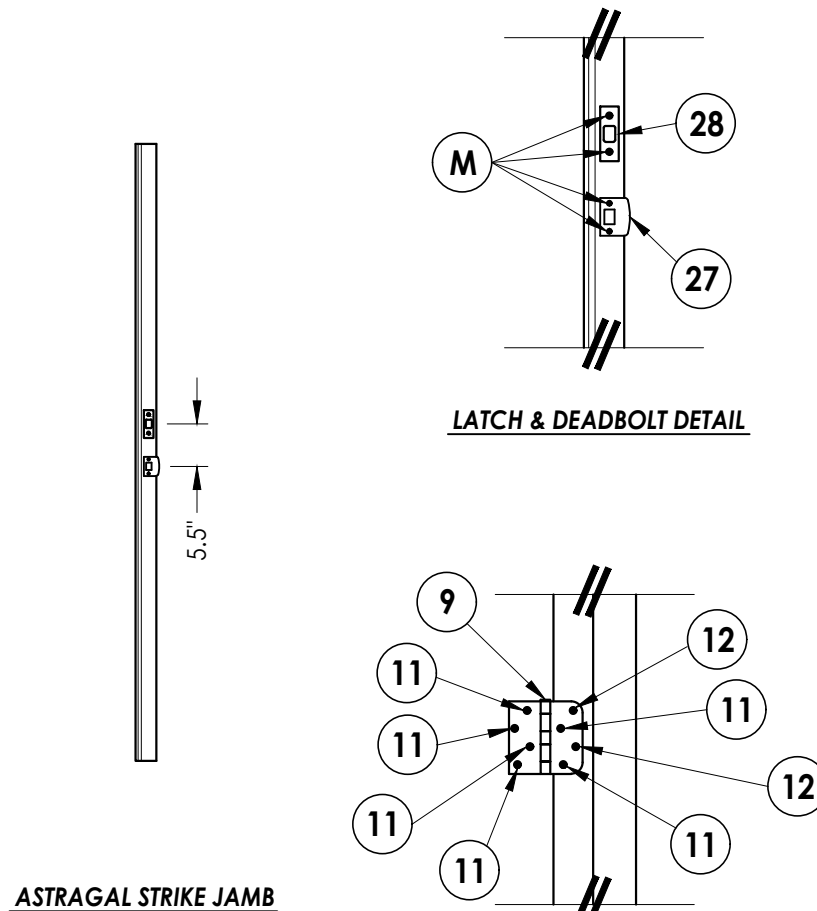


ASTRAGAL STRIKE JAMB


LATCH & DEADBOLT DETAIL

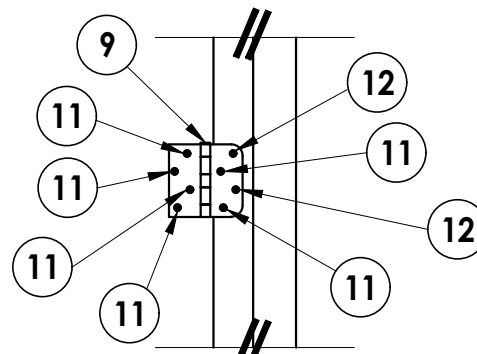


HINGE DETAIL

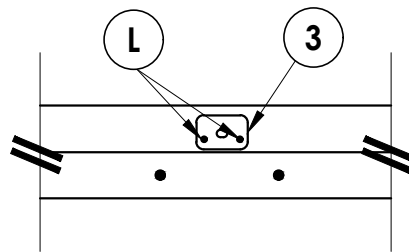

DETAIL 2

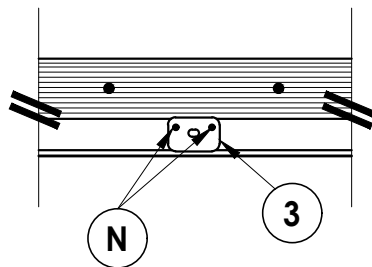

DETAIL 1
Inswing configuration

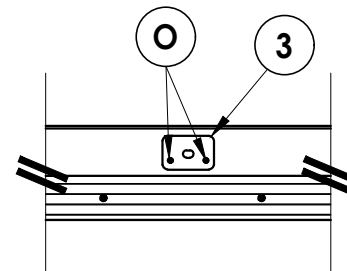

DETAIL 1
Outswing configuration

CONCRETE ANCHOR NOTES:

- Concrete anchor locations at the corners may be adjusted to maintain the min. edge distance to mortar joints.
- Concrete anchor locations noted as "MAX. ON CENTER" must be adjusted to maintain the min. edge distance to mortar joints, additional concrete anchors may be required to ensure the "MAX. ON CENTER" dimension are not exceeded.
- Concrete anchor table:

ANCHOR TYPE	ANCHOR SIZE	MIN. EMBEDMENT	MIN. CLEARANCE TO MASONRY EDGE	MIN. CLEARANCE TO ADJACENT ANCHOR
ITW TAPCON®	1/4"	1-1/4"	2"	4"
DeWALT ULTRACON®	1/4"	1-1/4"	1"	4"
ITW TAPCON®	3/16"	1-1/4"	3"	1-1/2"

WOOD SCREW INSTALLATION NOTES:

- Maintain a minimum 5/8" edge distance, 1" end distance, & 1" o.c. spacing of wood screws to prevent the splitting of wood.

Documents Prepared By:
Lyndon F. Schmidt
P.E. No. 43409

BUILDING CONSULTANTS, INC.
P.O. Box 230, Valrico, FL 33595
Phone No.: 813.659.9197
FBPE Registry No. 9813

PRODUCT: PLASTPRO INC.
FIBERGLASS DOOR

PART OR ASSEMBLY:
FRAME ANCHORING 2X BUCK
MASONRY CONSTRUCTION

NO.	DATE	REVISIONS
4	8/15/23	UPDATE TO 8TH ED. (2023) FBC LFS
3	8/05/20	UPDATE TO 7TH ED. (2020) FBC DAC
2	7/25/17	UPDATE TO 6TH ED. (2017) FBC JK
1	04/22/15	UPDATE TO 5TH ED. (2014) FBC JK

DATE: 02/15/12


SCALE: N.T.S.

DWG. BY: JK




CHK. BY: LFS

DRAWING NO.: FL-15215.5



SHEET 8 OF 11

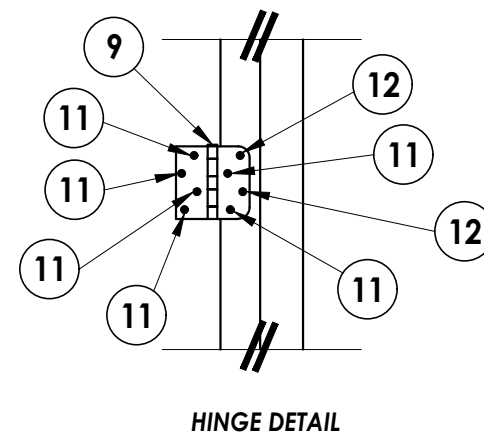

G:\2023 FBC DRAWINGS\Plastpro\FL-15215 R7\FL-15215.1-10.dwg

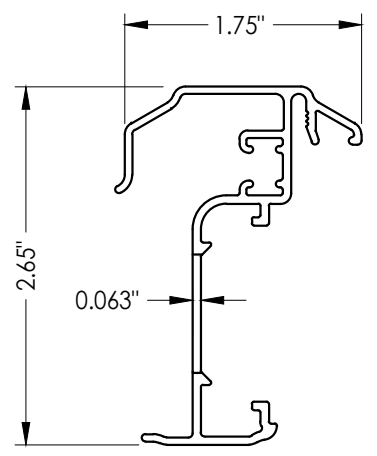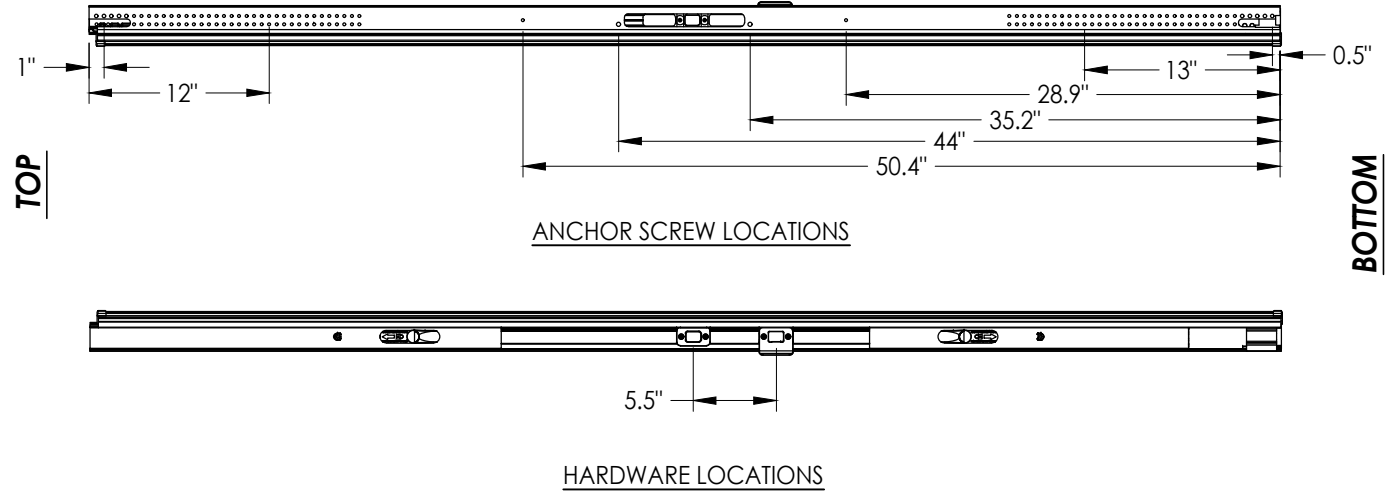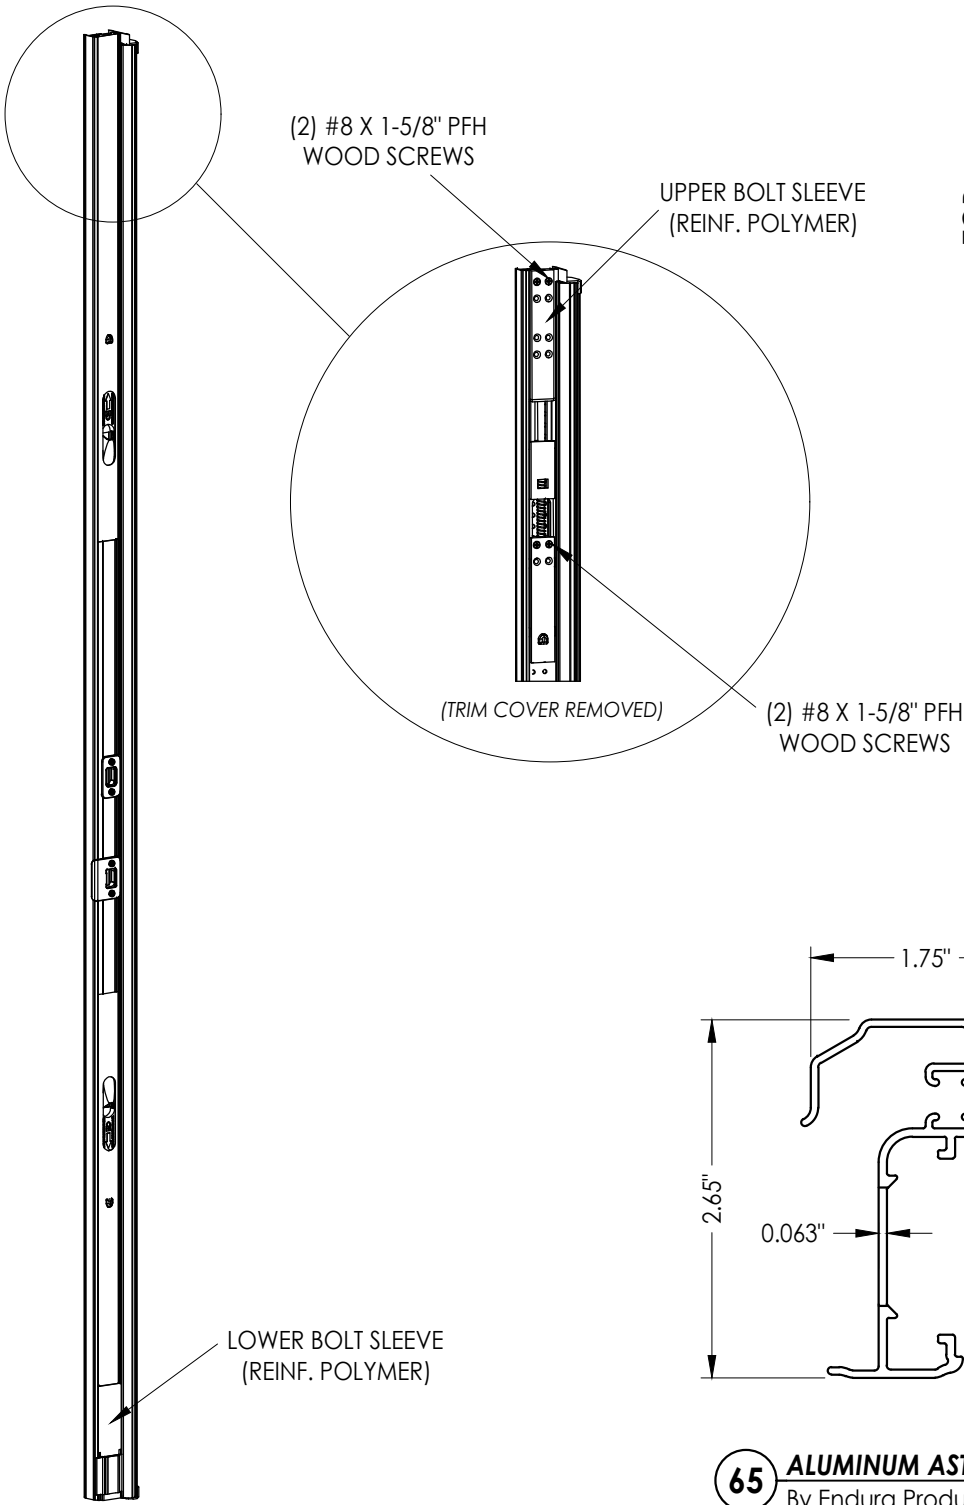

65 ALUMINUM ASTRAGAL
By Endura Products

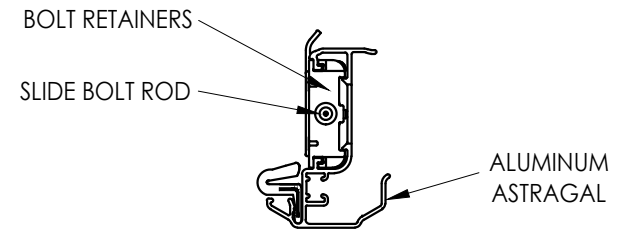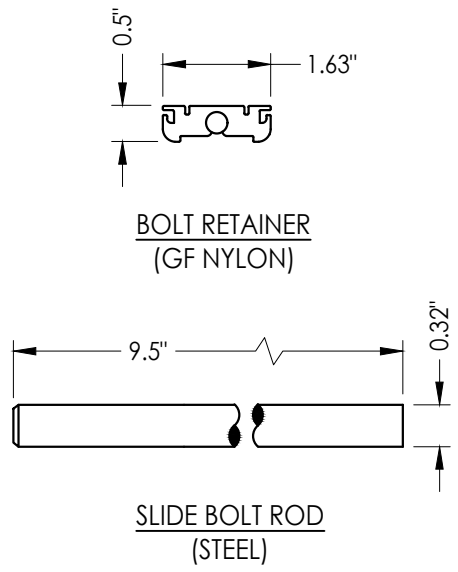

ALUMINUM ASTRAGAL ASSEMBLY

ULTIMATE HURRICANE ASTRAGAL


Documents Prepared By: Lyndon F. Schmidt P.E. No. 43409		PRODUCT: PLASTPRO INC. FIBERGLASS DOOR		PART OR ASSEMBLY: ENDURA ASTRAGAL DETAILS	
4	8/15/23	UPDATE TO 8TH ED. (2023)	FBC	LFS	BY
3	8/05/20	UPDATE TO 7TH ED. (2020)	FBC	DAC	JK
2	7/25/17	UPDATE TO 6TH ED. (2017)	FBC	JK	JK
1	04/22/15	UPDATE TO 5TH ED. (2014)	FBC	JK	JK
NO.		DATE	REVISIONS		
DATE: 02/15/12					
SCALE: N.T.S.					
DWG. BY: JK					
CHK. BY: LFS					
DRAWING NO.: FL-15215.5					
SHEET 10 OF 11					

© 2012 R.W. BUILDING CONSULTANTS INC.


RW BUILDING CONSULTANTS, INC.
P.O. Box 230, Valrico, FL 33595
Phone No.: 813.659.9197
FBPE Registry No. 9813

G:\2023 FBC DRAWINGS\Plastpro\FL-15215 R7\FL-15215.1-.10.dwg


BILL OF MATERIALS					
ITEM	DESCRIPTION	MATERIAL	ITEM	DESCRIPTION	MATERIAL
A	1X BUCK SG >= 0.55	WOOD	20	FINGER JOINTED PINE FRAME, HEAD & HINGE JAMBS	WOOD
B	2X BUCK SG >= 0.55	WOOD	22	#8 X 2" PFH WOOD SCREW	STEEL
C	1/4" MAX. SHIM SPACE	-	27	LATCH STRIKE PLATE	STEEL
D	1/4" X 2-3/4" PFH DeWALT OR ITW CONCRETE SCREW	STEEL	28	DEADBOLT STRIKE PLATE	STEEL
E	MASONRY - 3,000 PSI MIN. CONCRETE CONFORMING TO ACI 301 OR HOLLOW BLOCK CONFORMING TO ASTM C90	CONCRETE	29	SIDELITE SPACER	PVC
			30	WEATHER-STOP 3647 HOLM INDUSTRIES	VINYL
F	1/4" X 2-3/4" PFH ITW CONCRETE SCREW	STEEL	31	OUTSWING BUMP THRESHOLD	ALUM. / WOOD
G	3/16" X 3-1/4" PFH ITW CONCRETE SCREW	STEEL	33	INSWING ADJUSTABLE THRESHOLD BY ENDURA	ALUM. / WOOD
I	1/4" X 2-1/4" PFH ITW CONCRETE SCREW	STEEL	34	INSWING ADJUSTABLE ALUMINUM THRESHOLD BY DLP	ALUM. / WOOD
J	1/4" X 3-3/4" PFH ITW CONCRETE SCREW	STEEL	35	SHOE MOULD 5/8" X 3/8"	WOOD
L	#10 X 2-1/2" PFH WOOD SCREW (1.15" MIN. EMBEDMENT)	STEEL	38	GLAZING SPACER	ALUM.
M	#9 X 2-1/4" PFH WOOD SCREW	STEEL	39	GLAZING BEAD	PVC
N	3/16" X 3-1/2" PFH ITW CONCRETE SCREW	STEEL	40	DOOR PANEL - SEE DOOR PANEL DETAIL SHEET FOR CONSTRUCTION DETAILS	-
O	3/16" X 1-1/2" PFH ITW CONCRETE SCREW	STEEL	41	DOOR SKIN (MIN. 0.075" THICK)	FIBERGLASS
1	#10 X 2-1/2" PFH SMS	STEEL	42	TOP RAIL	CELLULAR PVC
2	#8 X 3" PSH SMS	STEEL	43	LATCH & HINGE STILE	CELLULAR PVC
3	FLUSH BOLT STRIKE PLATE	STEEL	44	LOCK REINFORCEMENT	WOOD
5	#10 X 2" PFH SCREW	STEEL	45	BOTTOM RAIL	CELLULAR PVC
6	SEALANT	SILICONE	46	POLYURETHANE FOAM	POLYURETHANE
7	Q-LON 650 WEATHERSTRIP SCHLEGEL	FOAM	47	CONTINUOUS LATCH & HINGE STILE REINFORCEMENT	WOOD
9	4" X 4" BUTT HINGE	STEEL	49	GLAZING COMPOUND DOW 995	SILICONE
10	NOT USED	-	50	SIDELITE PANEL - SEE SIDELITE PANEL DETAIL SHEET FOR CONSTRUCTION DETAILS	-
11	#9 X 3/4" PFH WOOD SCREW	STEEL	65	ASTRAGAL (ENDURA)	ALUMINUM
12	#9 X 2" PFH WOOD SCREW	STEEL			
17	KWIKSET KEYED ENTRY - SIGNATURE SERIES	STEEL			
18	KWIKSET DEADBOLT - SIGNATURE SERIES (780)	STEEL			

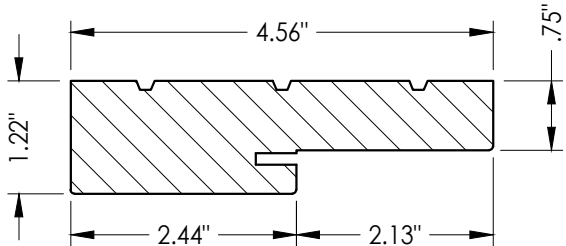


20 HEAD & SIDE
Jamb

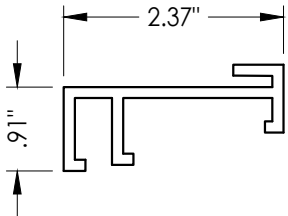


29 SIDELITE SPACER

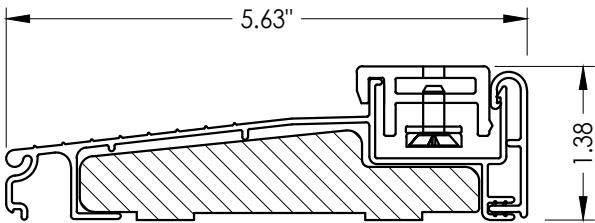


33 ADJUSTABLE INSWING THRESHOLD

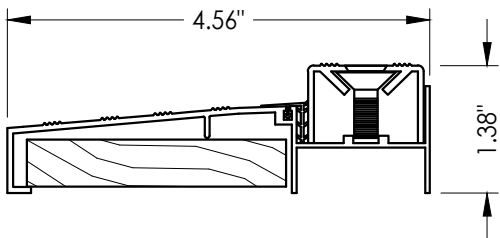

34 ADJUSTABLE INSWING THRESHOLD

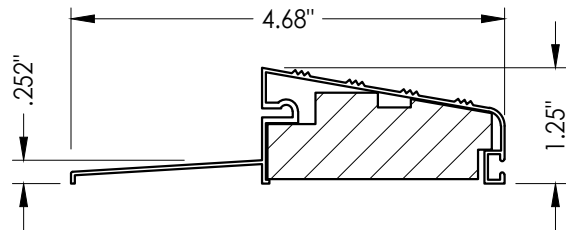

31 OUTSWING BUMP THRESHOLD

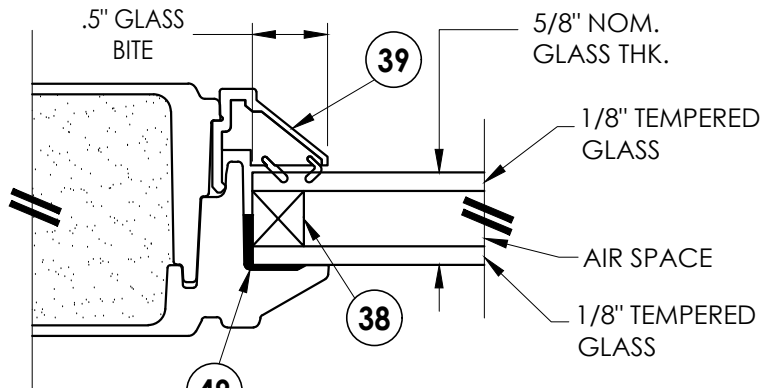

G1 GLAZING DETAIL

Documents Prepared By:

Lyndon F. Schmidt

P.E. No. 43409

BUILDING CONSULTANTS, INC.

P.O. Box 230, Valrico, FL 33595

Phone No.: 813.659.9197

FBPE Registry No. 9813

PRODUCT:

PLASTPRO INC.
FIBERGLASS DOOR

PART OR ASSEMBLY:

BILL OF MATERIALS, GLAZING
DETAIL & COMPONENTS

DATE: 02/15/12

SCALE: N.T.S.

DWG. BY: JK

CHK. BY: LFS

DRAWING NO.:

FL-15215.5

SHEET 11 OF 11