




5200 W. CENTURY BLVD.
LOS ANGELES, CA 90045

Smooth / Wood Grain / White Wood Grain
Rustic / Mahogany
Series N Fiberglass Door
INSWING / OUTSWING
"NON-IMPACT"

GENERAL NOTES

1. This product has been evaluated and is in compliance with the 8th Edition (2023) Florida Building Code (FBC) structural requirements including the "High Velocity Hurricane Zone" (HVHZ).
2. Product anchors shall be as listed and spaced as shown on details. Anchor embedment to base material shall be beyond wall dressing or stucco.
3. When used in the "HVHZ" this product complies with Section 1626 of the Florida Building Code and does not require an impact resistant covering.
4. When used in areas requiring wind borne debris protection, this product is required to be protected with an impact resistant covering that complies with FBC Sections 1609.1.2 & R301.2.1.2.
5. For 2x stud construction, anchoring of these units shall be the same as that shown for 2x buck masonry construction.
6. Site conditions that deviate from the details of this drawing require further engineering analysis by a licensed engineer or registered architect.
7. Outswing configurations meet water infiltration requirements for "HVHZ".
8. Inswing configurations do not meet the water infiltration requirements for the "HVHZ". Inswing units shall be installed only in non-habitable areas or at habitable locations protected by an overhang or canopy such that the angle between the edge of canopy or overhang to sill is less than 45 degrees.


TABLE OF CONTENTS	
SHEET#	DESCRIPTION
1	Typical elevations, design pressures & general notes
2	Door panel details
3	Horizontal & Vertical Cross Sections (2X Buck)
4	Horizontal & Vertical Cross Sections (1X Buck)
5	Horizontal & Vertical Cross Sections (Direct to Masonry)
6	Horizontal & Vertical Cross Sections (Direct to Masonry)
7	Vertical Cross Sections (Thresholds)
8	Buck and frame anchoring
9	Astragal details
10	Bill of materials & components

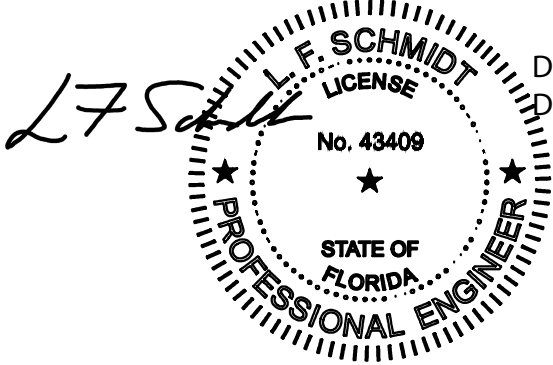

Digitally signed by Lyndon F Schmidt
Date: 2023.08.14 13:51:35 -04'00'

This item has been digitally signed and sealed by
L. F. Schmidt, P.E. on the date adjacent to the seal.
Printed copies of this document are not
considered signed and sealed and the signature
must be verified on any electronic copies.

THIS PRODUCT APPROVAL IS VALID
ONLY FOR THE STATE OF FLORIDA

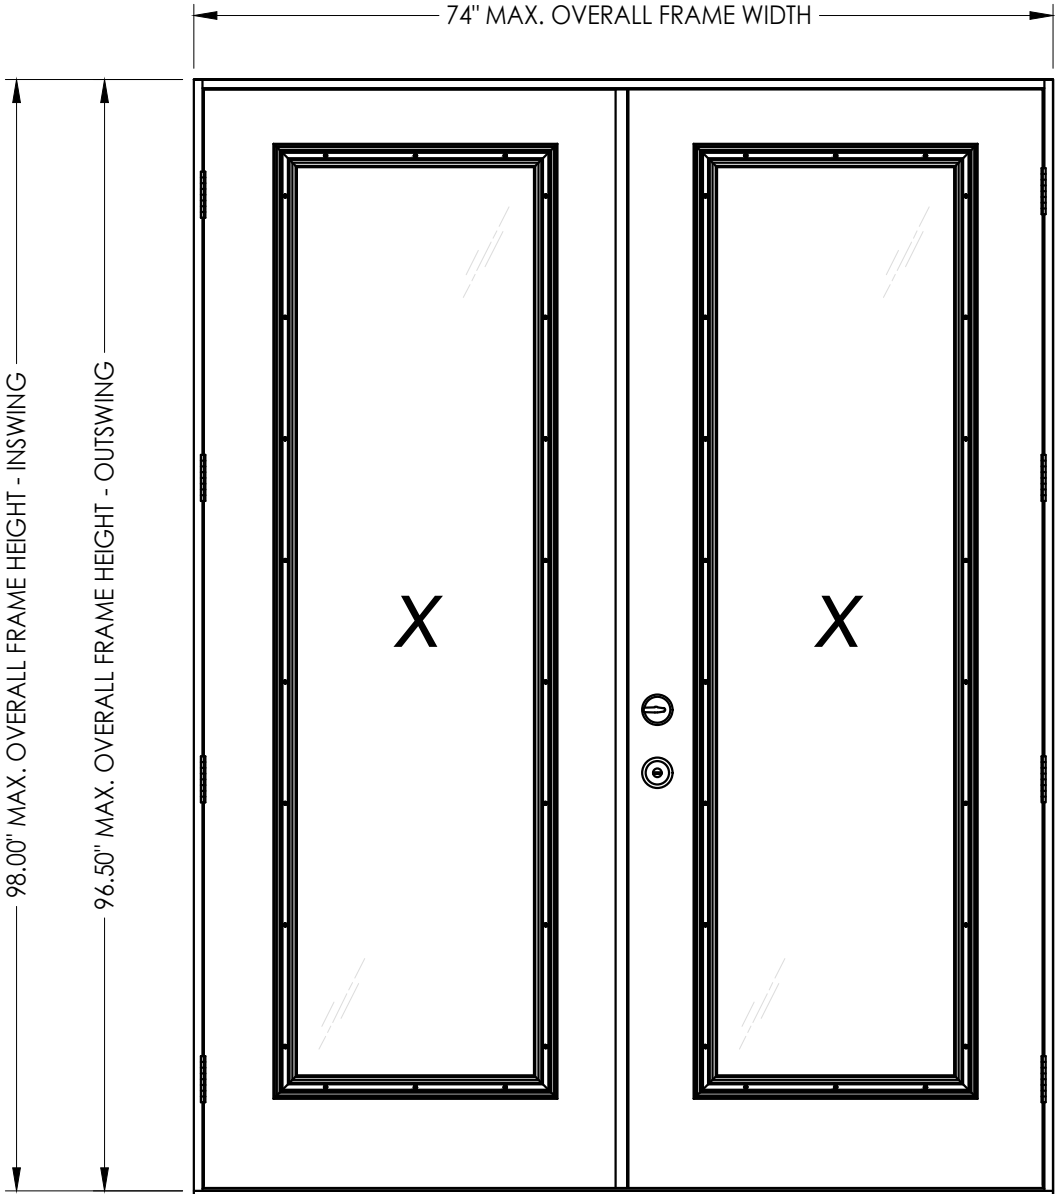

OVERALL FRAME DIMENSION	OVERALL D.L.O. DIMENSION	GLASS TYPE	DESIGN PRESSURE (PSF)	
			POSITIVE	NEGATIVE
74.0" X 98.0"	21.0" X 79.0"	G1	+47.0	-47.0

Documents Prepared By:
Lyndon F. Schmidt
P.E. No. 43409

PLASTPRO INC.
FIBERGLASS DOOR

PART OR ASSEMBLY:
TYPICAL ELEVATION, DESIGN
PRESSURES & GENERAL NOTES

48/14/23UPDATE TO 8TH ED. (2023) FBC

37/27/20UPDATE TO 7TH ED (2020) FBC

208/02/17UPDATE TO 6TH ED. (2017) FBC

104/22/15UPDATE TO 5TH ED. (2014) FBC

NO. DATE

REVISIONS

DATE: 02/20/12

SCALE: N.T.S.

DWG. BY: JK

CHK. BY: LFS


DRAWING NO.:
FL-15220.14

SHEET 1 OF 10

RW

BUILDING CONSULTANTS, INC.
P.O. Box 230, Vairico, FL 33595
Phone No.: 813.659.9197
FBPE Registry No. 9813

Z:\2023 FBC Drawings\Plastpro\FL-15220 R5\FL-15220.14.dwg

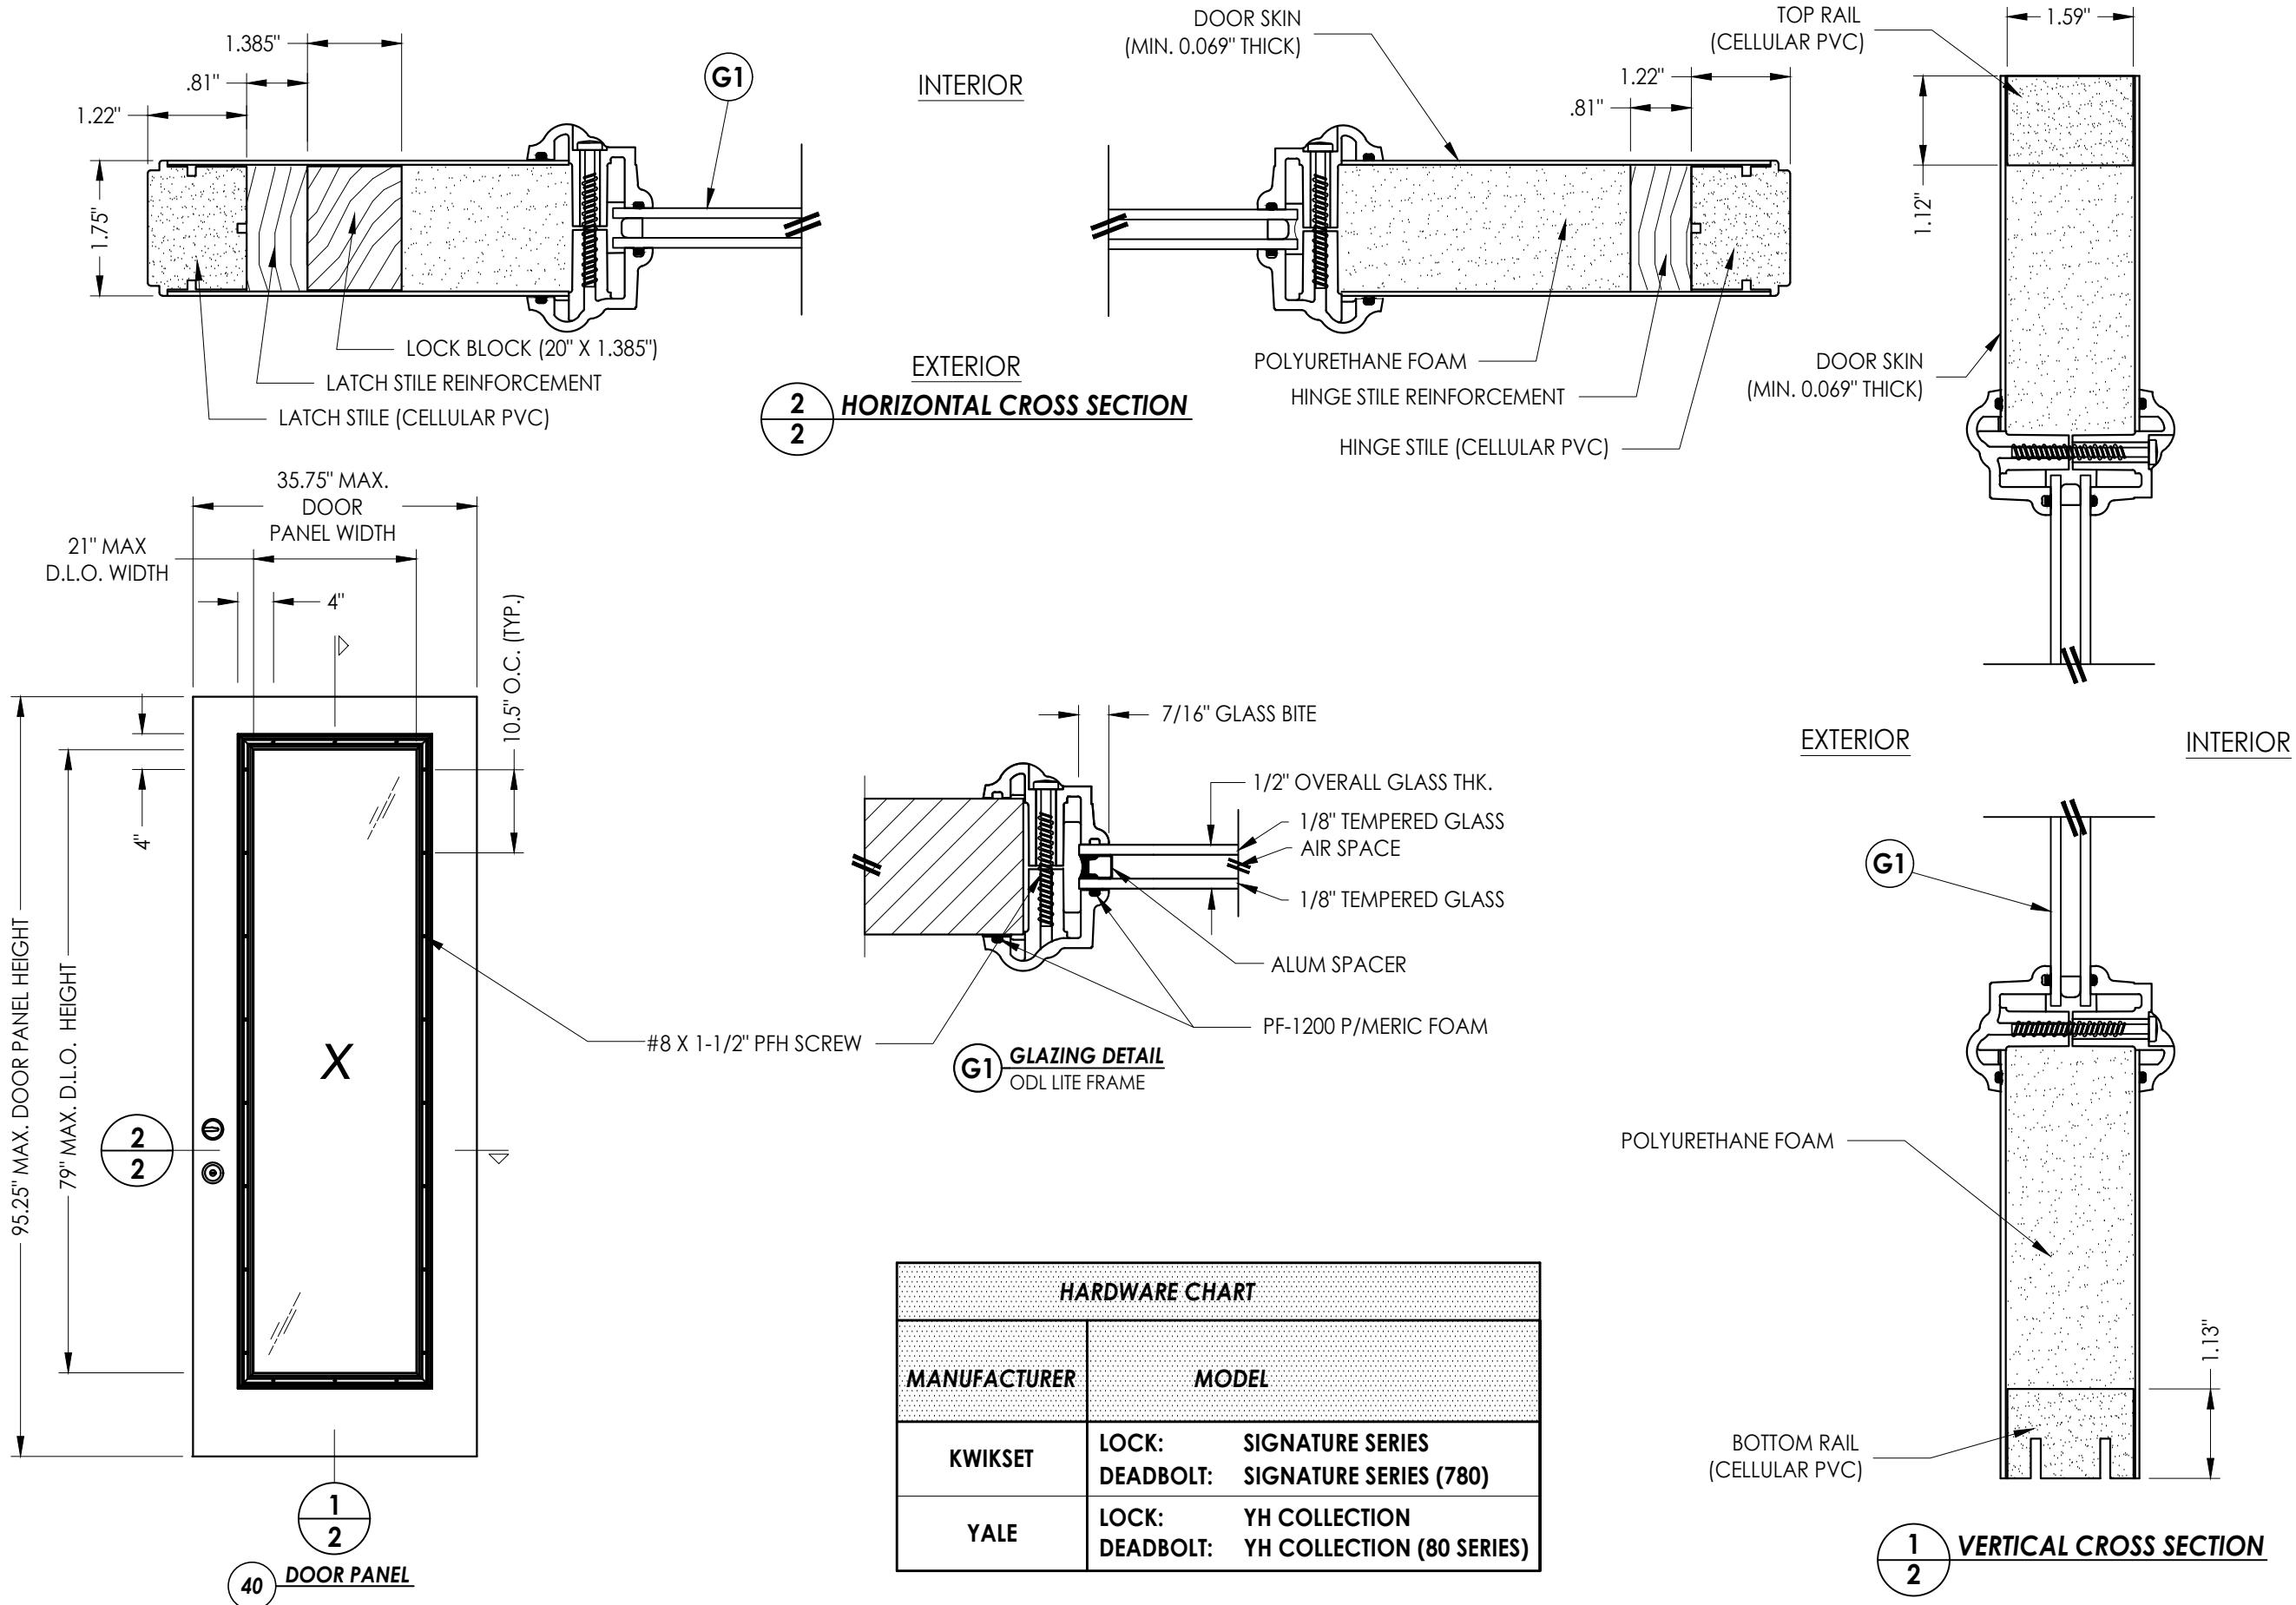

HARDWARE CHART		
MANUFACTURER	MODEL	
KWIKSET	LOCK:	SIGNATURE SERIES
	DEADBOLT:	SIGNATURE SERIES (780)
YALE	LOCK:	YH COLLECTION
	DEADBOLT:	YH COLLECTION (80 SERIES)

Documents Prepared By:
Lyndon F. Schmidt
P.E. No. 43409

PLASTPRO INC.
FIBERGLASS DOOR

REVISIONS

DATE: 02/20/12

SCALE: N.T.S.

DWG. BY: JK

CHK. BY: LFS

DRAWING NO.: FL-15220.14

SHEET 2 OF 10

PRODUCT:
PLASTPRO INC.
FIBERGLASS DOOR

PART OR ASSEMBLY:
DOOR PANEL DETAILS
AND GLAZING DETAIL




4	8/14/23	UPDATE TO 8TH ED. (2023)	FBC	LFS
3	7/27/20	UPDATE TO 7TH ED (2020)	FBC	LFS
2	08/02/17	UPDATE TO 6TH ED. (2017)	FBC	JK
1	04/22/15	UPDATE TO 5TH ED. (2014)	FBC	JK
NO.	DATE			BY

REVISIONS


RW BUILDING CONSULTANTS, INC.
P.O. Box 230, Valrico, FL 33595
Phone No.: 813.659.9197
FBPE Registry No. 9813

© 2012 R.W. BUILDING CONSULTANTS INC.


Z:\2023 FBC Drawings\Plastpro\FL-15220 R5\FL-15220.14.dwg

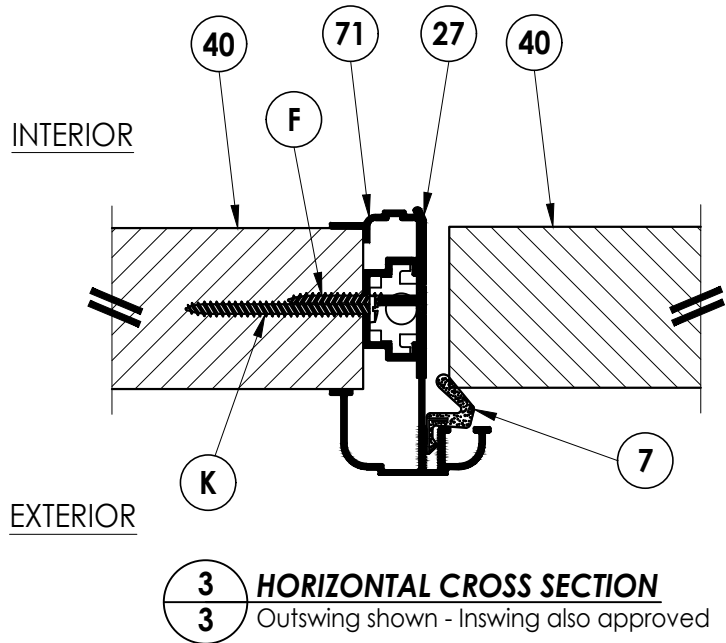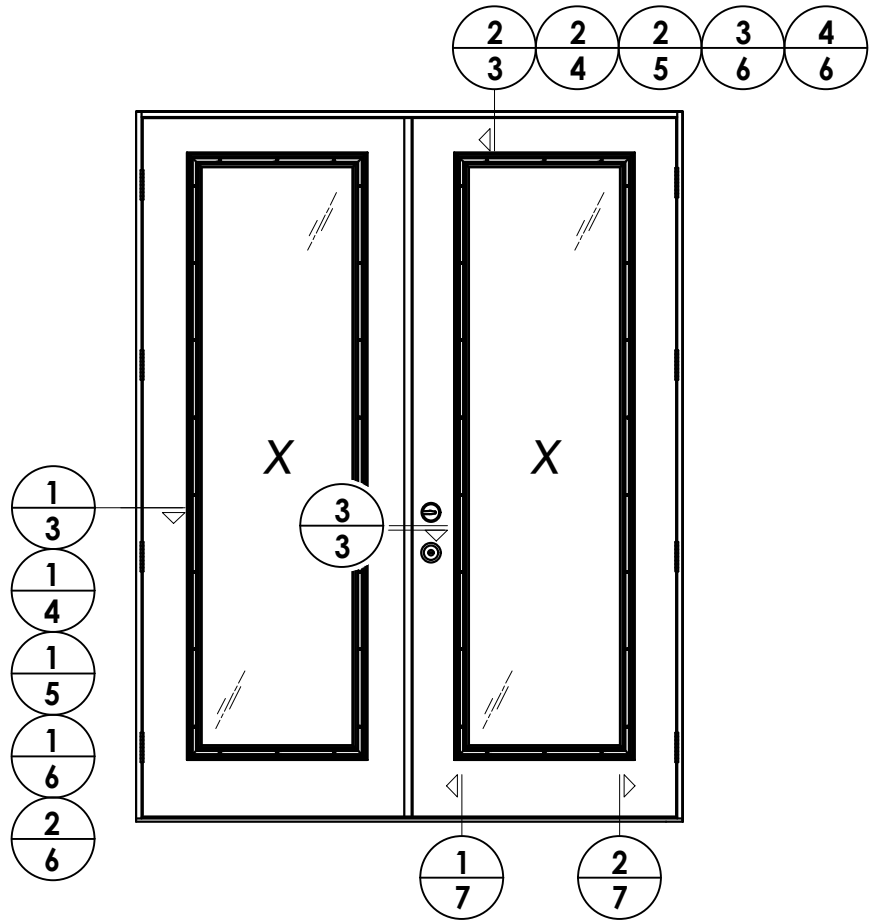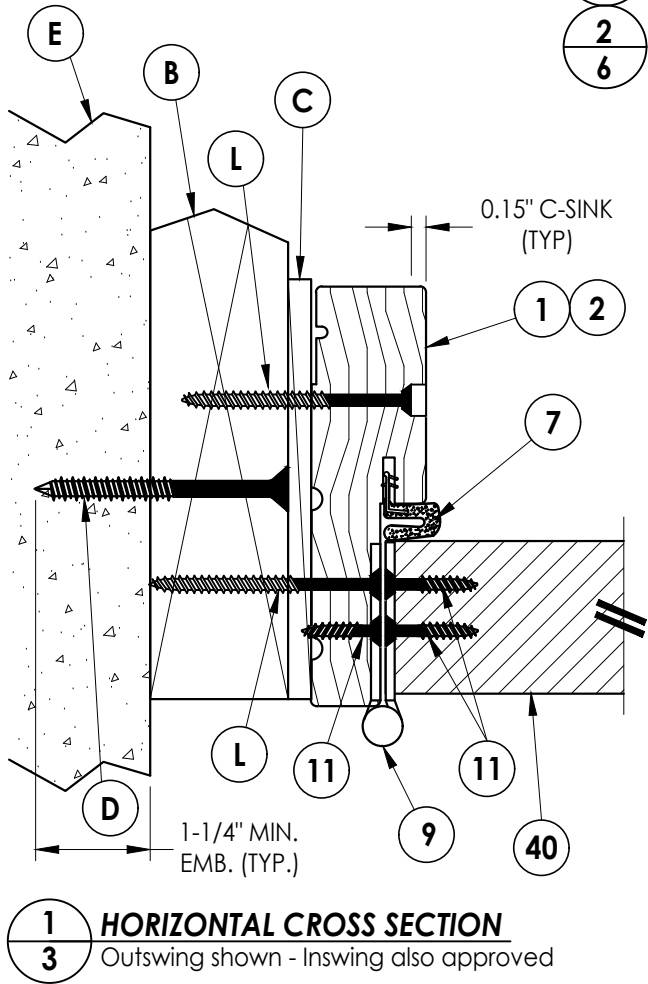

PRODUCT:		PLASTPRO INC. FIBERGLASS DOOR		PART OR ASSEMBLY:		HORIZONTAL CROSS SECTIONS	
DOCUMENTS PREPARED BY:		Lyndon F. Schmidt P.E. No. 43409		BUILDING CONSULTANTS, INC. P.O. Box 230, Valrico, FL 33595 Phone No.: 813.659.9197 FBPE Registry No. 9813			
DATE:		02/20/12		SCALE:		N.T.S.	
DWG. BY:		JK		CHK. BY:		LFS	
DRAWING NO.:		FL-15220.14		SHEET		3 OF 10	
NO.		DATE		REVISIONS			
4	8/14/23	UPDATE TO 8TH ED. (2023) FBC		LFS			
3	7/27/20	UPDATE TO 7TH ED. (2020) FBC		LFS			
2	08/02/17	UPDATE TO 6TH ED. (2017) FBC		JK			
1	04/22/15	UPDATE TO 5TH ED. (2014) FBC		JK			

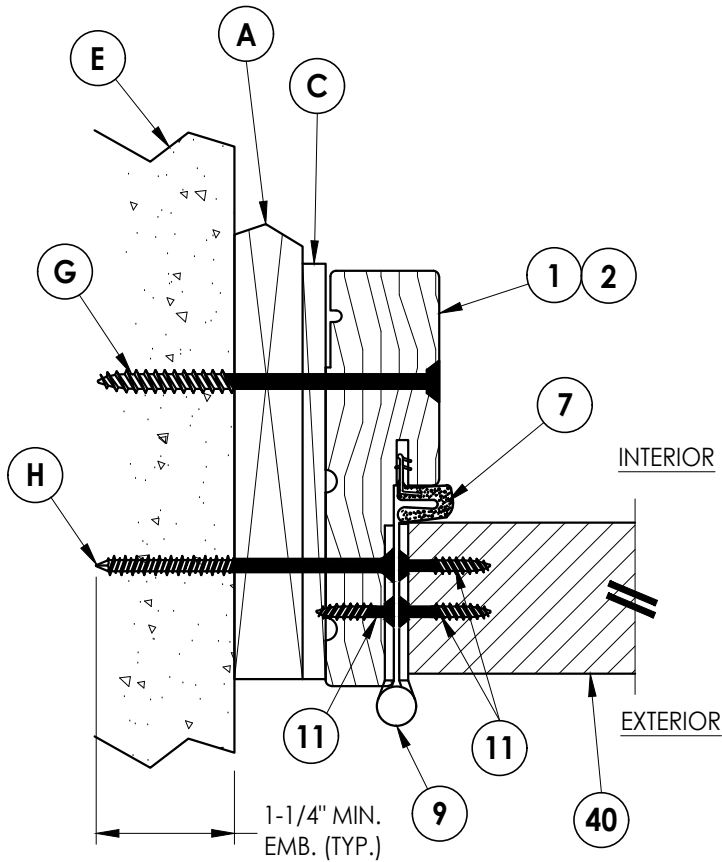

1 **HORIZONTAL CROSS SECTION**
4 Shown w/ 1X sub-buck
Outswing shown (Inswing similar)

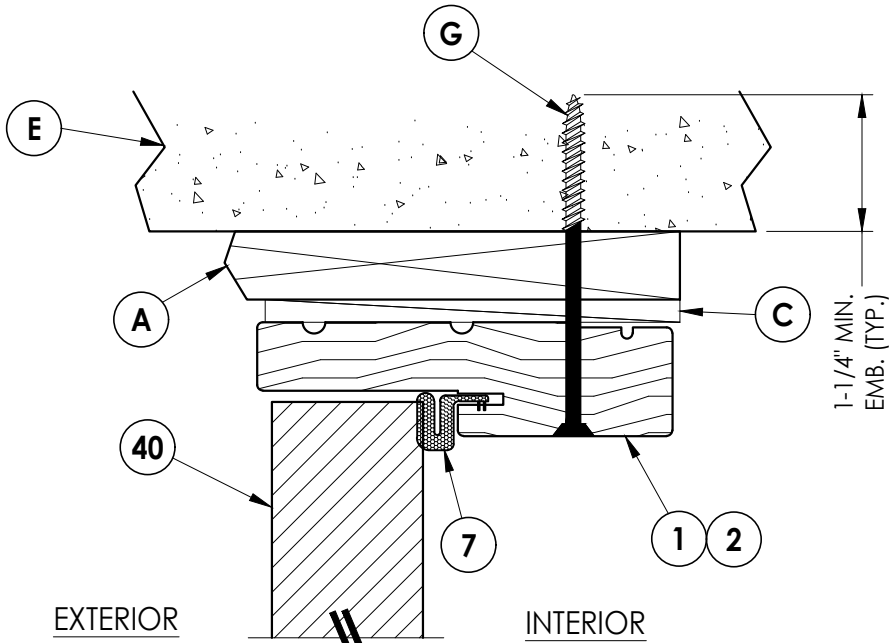

2 **VERTICAL CROSS SECTION**
4 Shown w/ 1X sub-buck
Outswing shown (Inswing similar)

DATE: 02/20/12

SCALE: N.T.S.

DWG. BY: JK

CHK. BY: LFS

DRAWING NO.:
FL-15220.14

SHEET 4 OF 10


PRODUCT:
PLASTPRO INC.
FIBERGLASS DOOR

PART OR ASSEMBLY:
HORIZONTAL & VERTICAL
CROSS SECTIONS (1X BUCK)


Documents Prepared By:
Lyndon F. Schmidt
P.E. No. 43409

RW BUILDING CONSULTANTS, INC.
P.O. Box 230, Vairico, FL 33595
Phone No.: 813.659.9197
FBPE Registry No. 9813

Z:\2023 FBC Drawings\Plastpro\FL-15220 R5\FL-15220.14.dwg

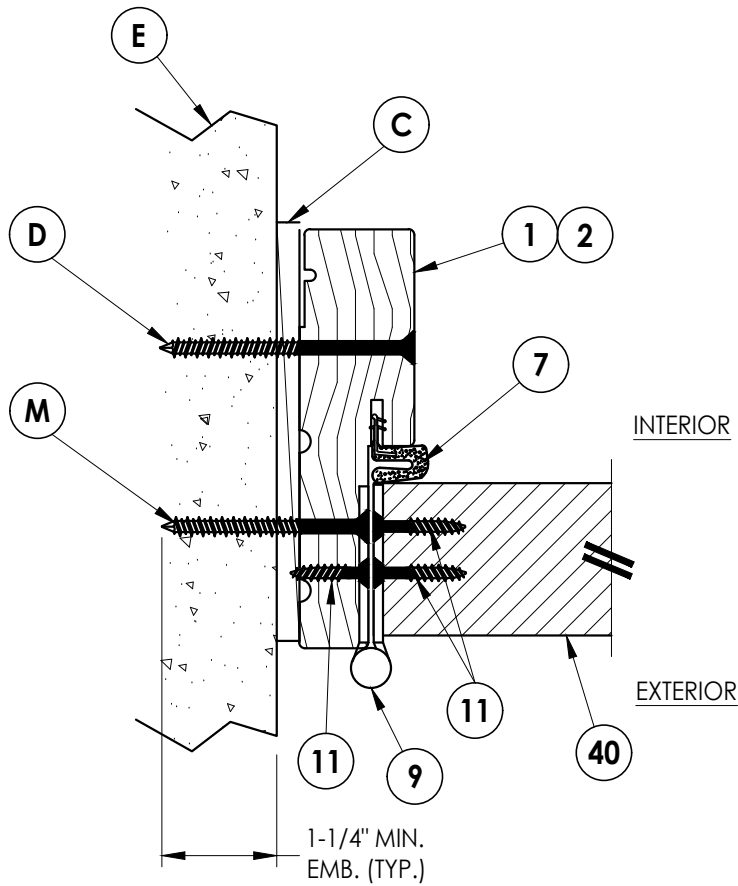

1 **HORIZONTAL CROSS SECTION**
5 Shown Direct to Masonry
Outswing shown (Inswing similar)

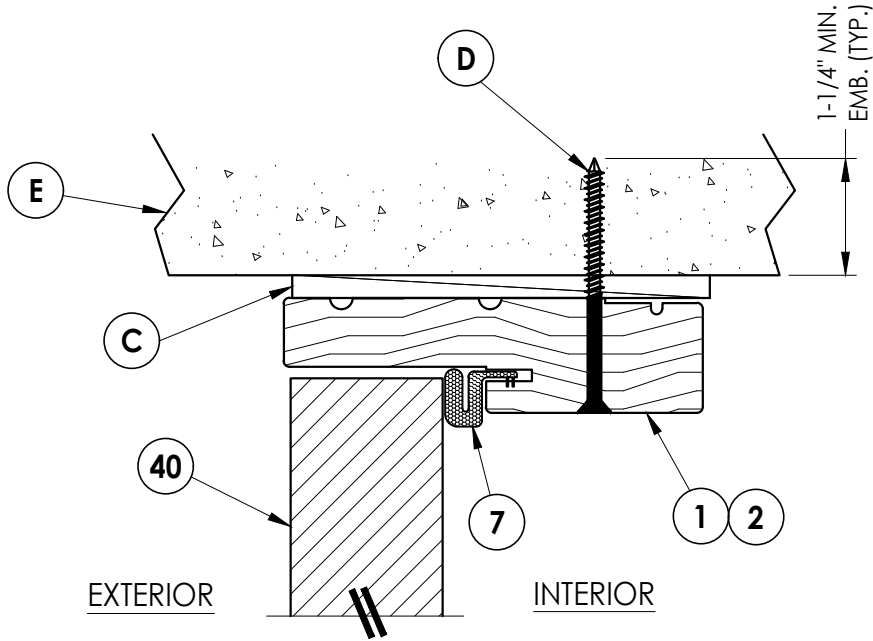


2 **VERTICAL CROSS SECTION**
5 Shown Direct to Masonry
Outswing shown (Inswing similar)


DATE:		02/20/12	
SCALE:		N.T.S.	
DWG. BY:		JK	
CHK. BY:		LFS	
DRAWING NO.:		FL-15220.14	
SHEET		5 of 10	

PRODUCT:		PLASTPRO INC. FIBERGLASS DOOR	
PART OR ASSEMBLY:		HORIZONTAL & VERTICAL CROSS SECTIONS (DIRECT TO MASONRY)	


DOCUMENTS PREPARED BY:		R.W. BUILDING CONSULTANTS, INC.	
Lyndon F. Schmidt		P.O. Box 230, Valrico, FL 33595	
P.E. No. 43409		Phone No.: 813.659.9197	
		FBPE Registry No. 9813	

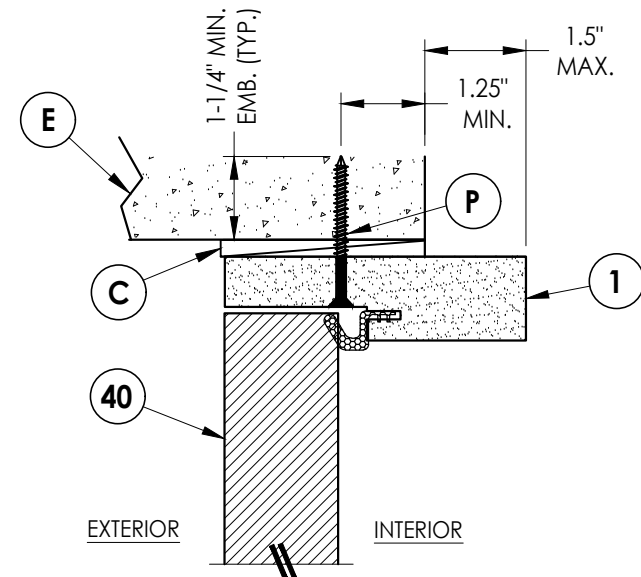

3 **VERTICAL CROSS SECTION**
6 Shown Direct to Masonry
 Outswing only w/ 4-9/16" jamb
 Double Door Only (N/A w/ Sidelites)

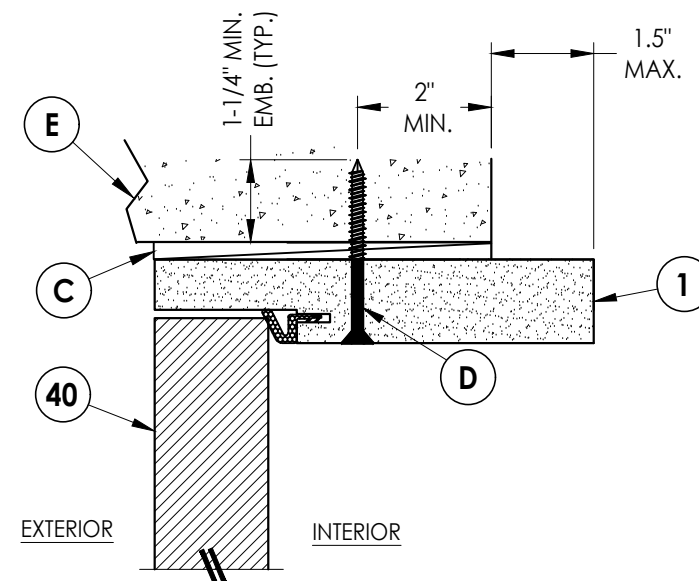


4 **VERTICAL CROSS SECTION**
6 Shown Direct to Masonry
 Outswing only w/ 6-9/16" jamb

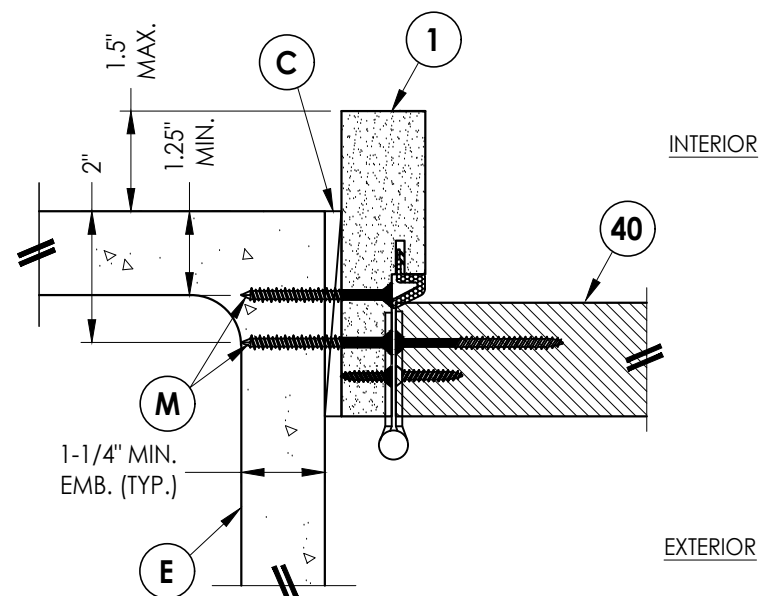

1 6 **HORIZONTAL CROSS SECTION**

Shown Direct to Masonry
Outswing only w/ 4-9/16" jamb
Double Door Only (N/A w/ Sidelites)

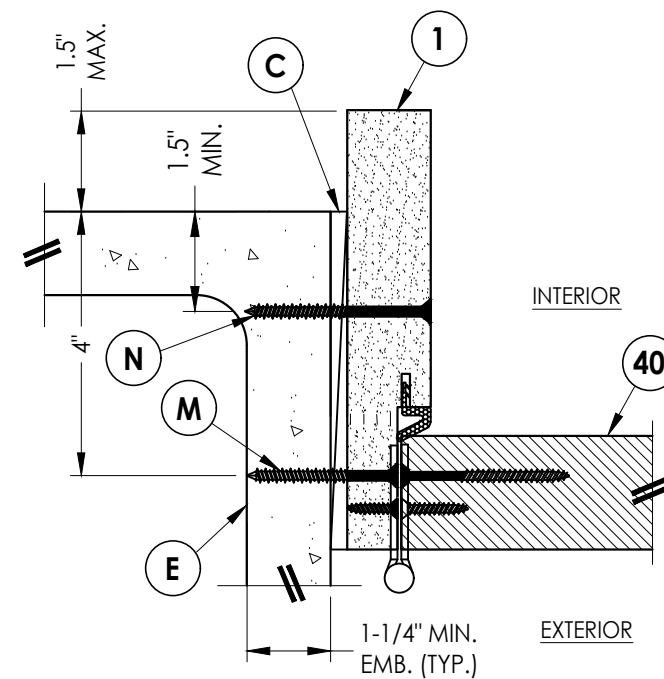

2 **HORIZONTAL CROSS SECTION**
6 Shown Direct to Masonry
Outswing only w/ 6-9/16" jamb


[illegible]

Documents Prepared By:
Lyndon F. Schmidt
P.E. No. 43409


R^W BUILDING CONSULTANTS, INC.
P.O. Box 230, Valrico, FL 33595
Phone No.: 813.659.9197
FBPE Registry No. 9813

© 2012 R.W. BUILDING CONSULTANTS INC.

Z:\2023 FBC Drawings\Plastpro\FL-15220 R5\FL-15220.14.dwg

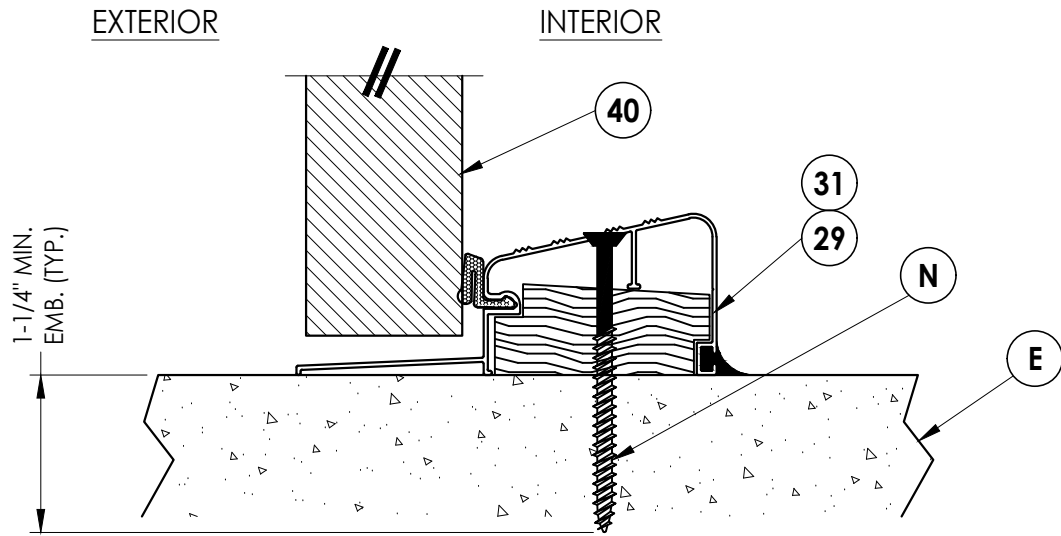

1
7 VERTICAL CROSS SECTION
Outswing configuration

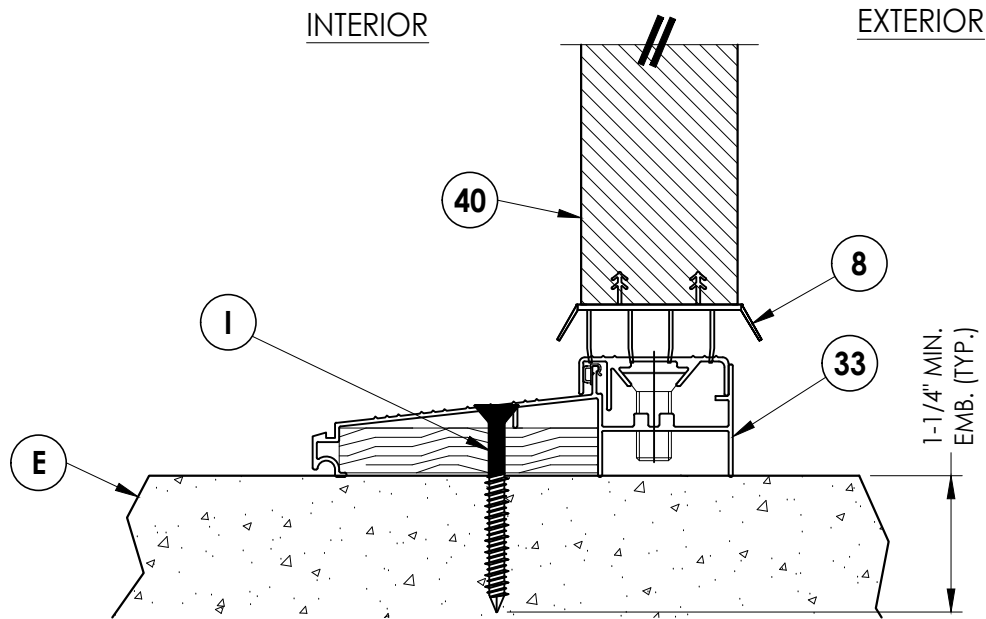

2
7 VERTICAL CROSS SECTION
Inswing configuration

DATE: 02/20/12

SCALE: N.T.S.

DWG. BY: JK

CHK. BY: LFS

DRAWING NO.:

FL-15220.14


SHEET 7 OF 10

PRODUCT:
PLASTPRO INC.
FIBERGLASS DOOR

PART OR ASSEMBLY:
VERTICAL CROSS SECTIONS


Documents Prepared By:
Lyndon F. Schmidt
P.E. No. 43409

RW BUILDING CONSULTANTS, INC.
P.O. Box 230, Valrico, FL 33595
Phone No.: 813.659.9197
FBPE Registry No. 9813

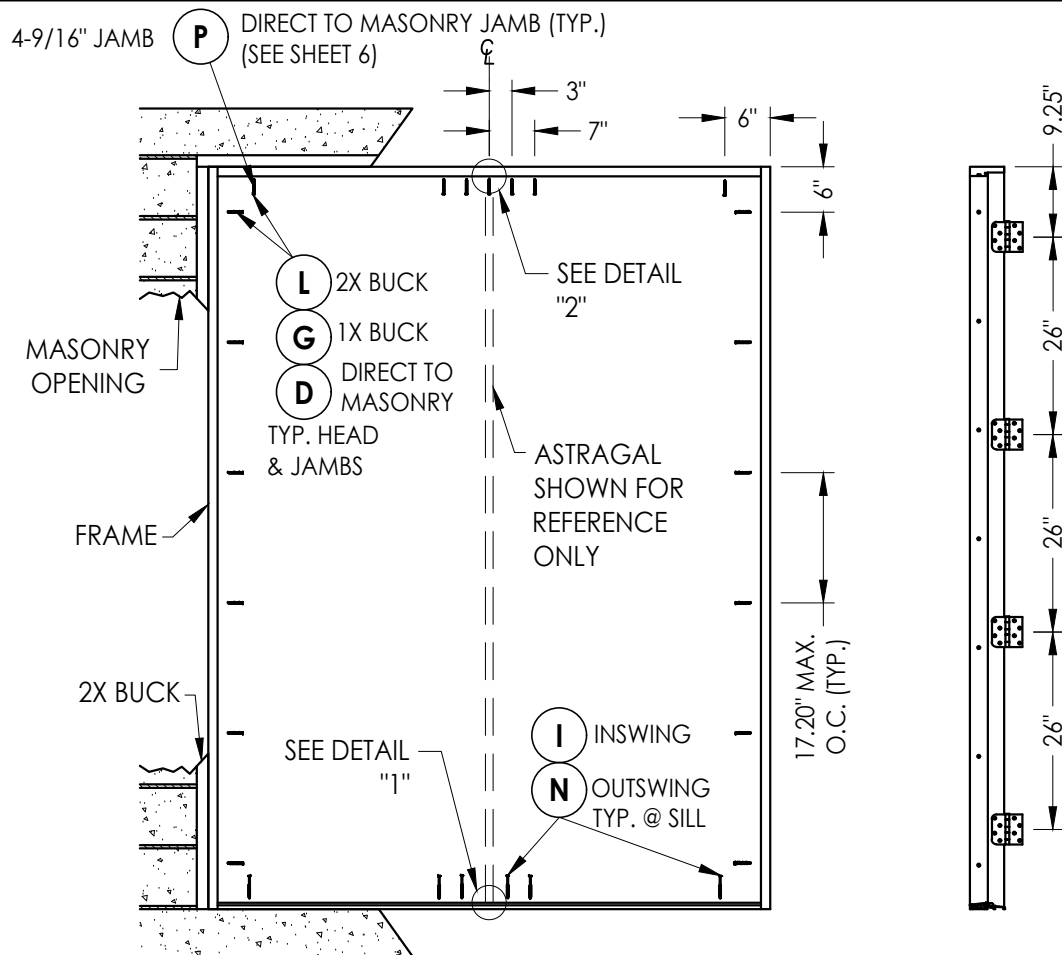


FRAME ANCHORING
Masonry 2X buck construction

HINGE JAMB

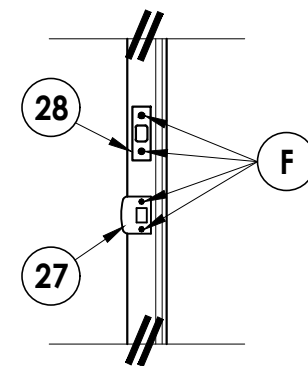

LATCH & DEAD BOLT DETAIL

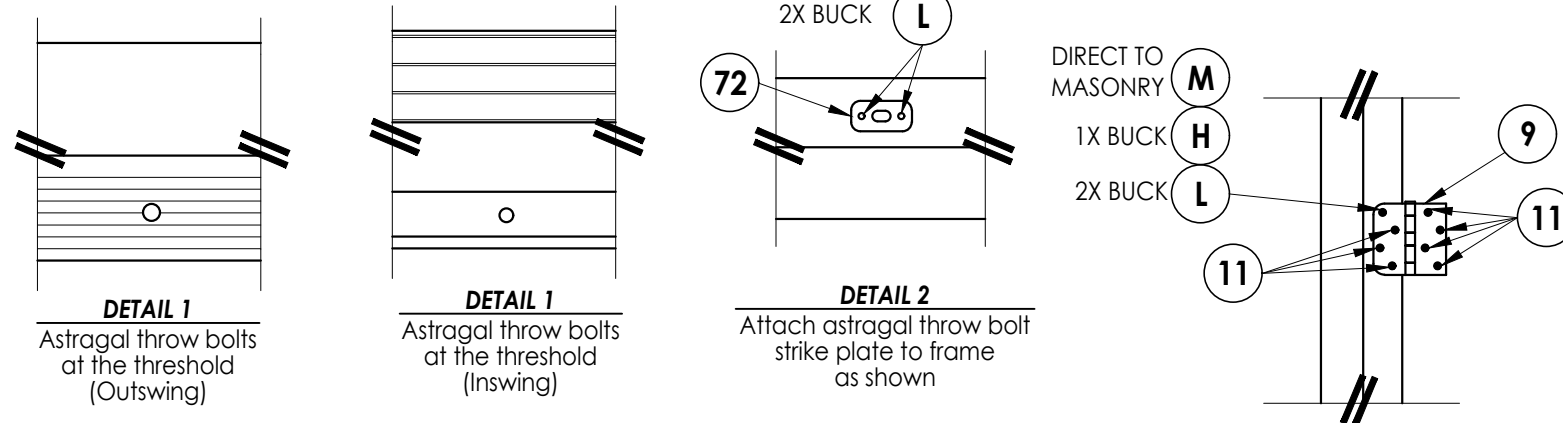


HINGE DETAIL


ANCHOR TYPE	ANCHOR SIZE	MIN. EMBEDMENT	MIN. CLEARANCE TO MASONRY EDGE	MIN. CLEARANCE TO ADJACENT ANCHOR
ITW TAPCON®	1/4"	1-1/4"	2"	4"
DeWALT ULTRACON+	1/4"	1-1/4"	1"	4"
ITW TAPCON®	3/16"	1-1/4"	3"	1-1/2"

[illegible]


Z:\2023 FBC Drawings\Plastpro\FL-15220 R5\FL-15220.14.dwg

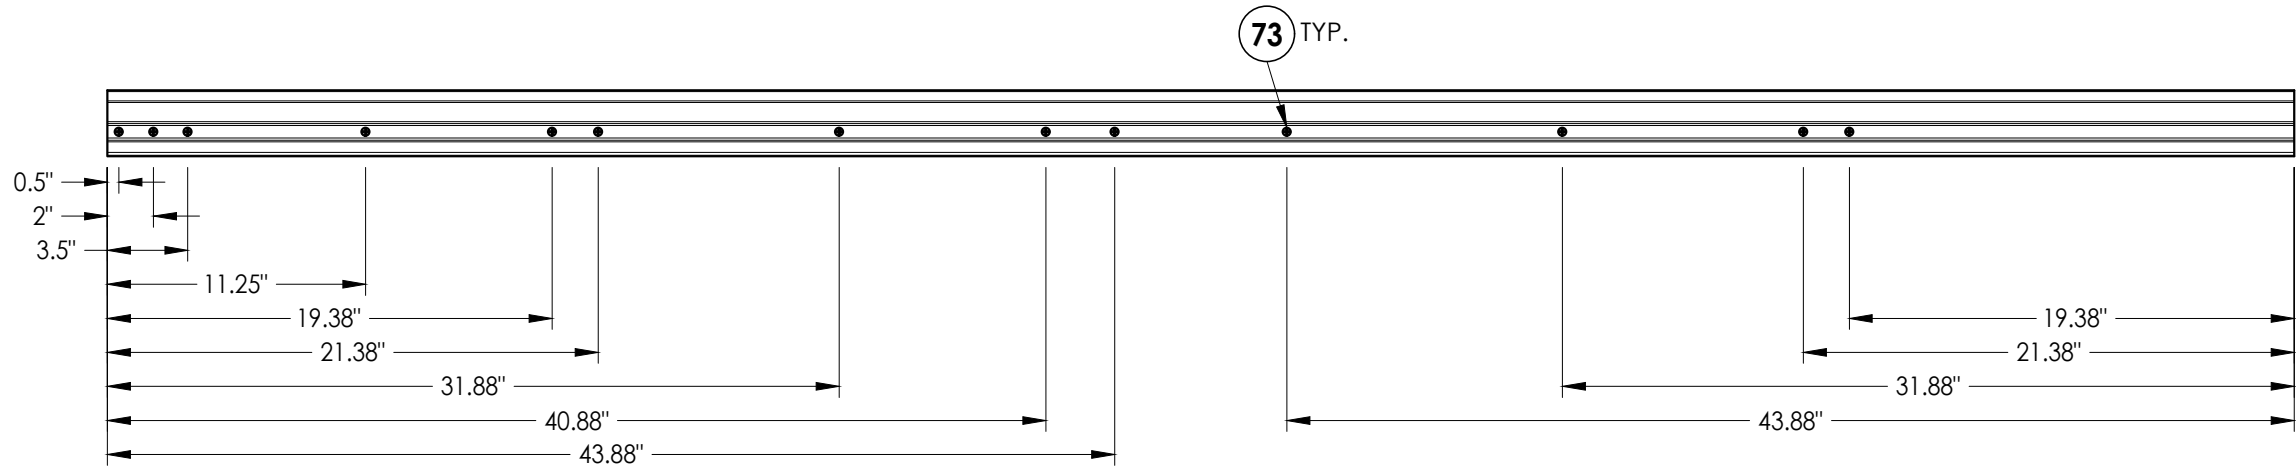


ASTRAGAL SCREW LOCATIONS

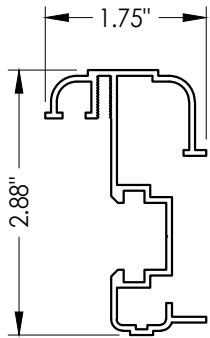

71 ASTRAGAL
DLP

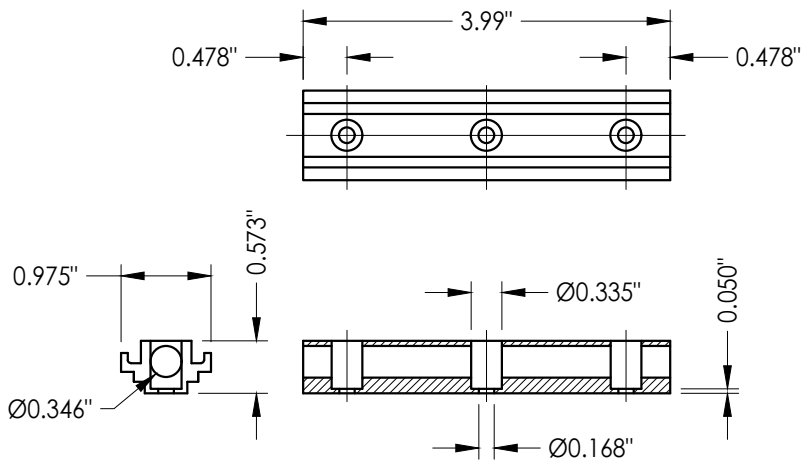

74 CONCEALED STIFFENER

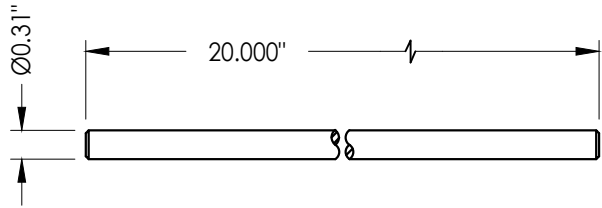

77 SLIDE BOLT ROD
Typ. top & bottom
of astragal
top through 1.98"
bottom through 1.98"


NO.	DATE	REVISIONS
4	8/14/23	UPDATE TO 8TH ED. (2023) FBC LFS
3	7/27/20	UPDATE TO 7TH ED. (2020) FBC LFS
2	08/02/17	UPDATE TO 6TH ED. (2017) FBC JK
1	04/22/15	UPDATE TO 5TH ED. (2014) FBC JK
		BY

DATE:	02/20/12
SCALE:	N.T.S.
DWG. BY:	JK
CHK. BY:	LFS
DRAWING NO.:	FL-15220.14
SHEET	9 OF 10


PRODUCT:	PLASTPRO INC. FIBERGLASS DOOR
PART OR ASSEMBLY:	ASTRAGAL DETAILS

Documents Prepared By: Lyndon F. Schmidt P.E. No. 43409	<i>RW</i> BUILDING CONSULTANTS, INC. P.O. Box 230, Valrico, FL 33595 Phone No.: 813.659.9197 FBPE Registry No. 9813
---	--


BILL OF MATERIALS		
ITEM #	DESCRIPTION	MATERIAL
A	1X BUCK SG >= 0.55	WOOD
B	2X BUCK SG >= 0.55	WOOD
C	1/4" MAX. SHIM SPACE	-
D	1/4" X 2-3/4" DeWALT OR ITW CONCRETE SCREW	STEEL
E	MASONRY - 3,000 PSI MIN. CONCRETE CONFORMING TO ACI 301 OR HOLLOW BLOCK CONFORMING TO ASTM C90	CONCRETE
G	3/16" X 3-1/4" PFH ITW CONCRETE SCREW	STEEL
H	1/4" x 3-1/4" PFH DeWALT OR ITW CONCRETE SCREW	STEEL
I	1/4" X 2-1/4" PFH DeWALT OR ITW CONCRETE SCREW	STEEL
J	1/4" X 3-3/4" PFH DeWALT OR ITW CONCRETE SCREW	STEEL
K	#9 X 2-1/2" PFH WOOD SCREW	STEEL
L	#10 X 2-1/2" PFH WOOD SCREW (1.15" MIN. EMBEDMENT)	STEEL
M	#8 X 2" PFH WOOD SCREW	STEEL
N	1/4" x 3-1/4" PFH ITW CONCRETE SCREW	STEEL
7	FORCE 5 WEATHERSTRIPPING BY ENDURA	FOAM
8	COMPRESSION WEATHERSTRIP QLON 650 BY SCHLEGEL	FOAM
9	4" X 4" BUTT HINGE	STEEL
11	#9 X 3/4" PFH WOOD SCREW	STEEL
12	#10 X 3" PFH WOOD SCREW	STEEL
20	FINGER JOINTED PINE FRAME, HEAD & HINGE JAMBS	WOOD
21	POLY FIBER JAMB	COMP. / VINYL
27	LATCH STRIKE PLATE	STEEL
28	DEADBOLT PLATE	STEEL
29	OUTSWING THRESHOLD BY DLP	ALUM./WOOD
30	INSWING VINYL DOOR BOTTOM SWEEP	VINYL
33	INSWING ADJUSTABLE ALUMINUM THRESHOLD BY DLP	ALUM. / WOOD
40	DOOR PANEL - SEE DOOR PANEL DETAIL SHEET FOR CONSTRUCTION DETAILS	-
71	ASTRAGAL BY DLP (6063-T5 ALUMINUM)	ALUM.
72	ASTRAGAL STRIKE PLATE	STEEL
73	#8 X 2" PFH SCREW	STEEL
74	CONCEALED STIFFENER BY PLASPRO (6063-T6 ALUMINUM)	ALUM.
77	SLIDE BOLT ROD	STEEL

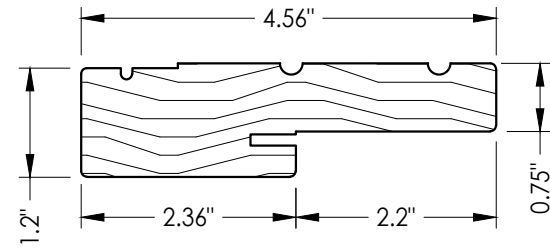


20 **HEAD & SIDE**
Jamb

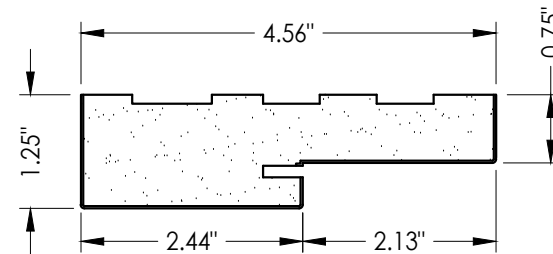

21 **HEAD & SIDE**
Poly fiber jamb

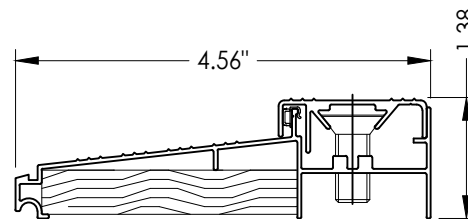

33 ADJUSTABLE INSWING THRESHOLD

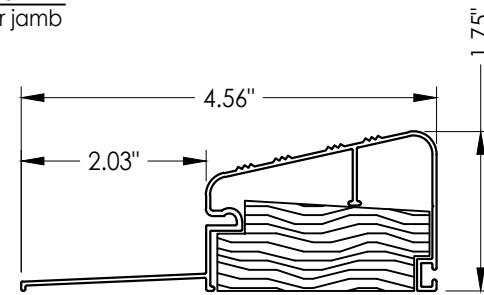

29 OUTSWING THRESHOLD BY DLP

Documents Prepared By: Lyndon F. Schmidt P.E. No. 43409 </									
---	--	--	--	--	--	--	--	--	--