



5200 W. CENTURY BLVD.


LOS ANGELES, CA 90045

Smooth / Wood Grain / White Wood Grain
Rustic / Mahogany
Series N Fiberglass Door
INSWING / OUTSWING
"NON-IMPACT"

GENERAL NOTES

1. This product has been evaluated and is in compliance with the 8th Edition (2023) Florida Building Code (FBC) structural requirements including the "High Velocity Hurricane Zone" (HVHZ).
2. Product anchors shall be as listed and spaced as shown on details. Anchor embedment to base material shall be beyond wall dressing or stucco.
3. When used in the "HVHZ" this product is required to be protected with an impact resistant covering that complies with Section 1626 of the FBC.
4. When used in areas outside of the "HVHZ" requiring wind borne debris protection, this product is required to be protected with an impact resistant covering that complies with FBC Sections 1609.1.2 & R301.2.1.2.
5. For 2x stud construction, anchoring of these units shall be the same as that shown for 2x buck masonry construction.
6. Site conditions that deviate from the details of this drawing require further engineering analysis by a licensed engineer or registered architect.
7. Outswing configurations meet water infiltration requirements for "HVHZ".
8. Inswing configurations do not meet the water infiltration requirements for the "HVHZ". Inswing units shall be installed only in non-habitable areas or at habitable locations protected by an overhang or canopy such that the angle between the edge of canopy or overhang to sill is less than 45 degrees.


TABLE OF CONTENTS	
SHEET#	DESCRIPTION
1	Typical elevations, design pressures & general notes
2	Door panel details and glazing detail
3	Sidelite panel details and glazing detail
4	Elevations
5	Horizontal & Vertical Cross Sections (2X Buck)
6	Horizontal & Vertical Cross Sections (1X Buck)
7	Horizontal & Vertical Cross Sections (Direct to Masonry)
8	Vertical Cross Sections (Thresholds)
9	Horizontal & Vertical Cross Sections (Direct to Masonry)
10	Buck and frame anchoring
11	Bill of materials & components

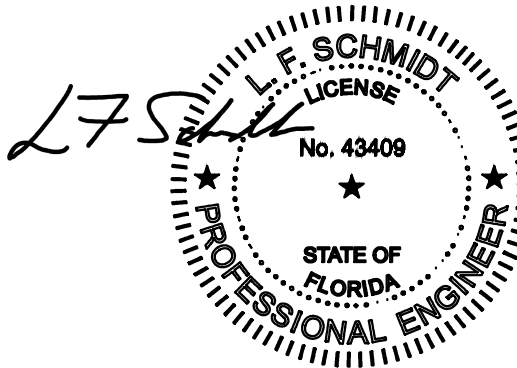

Digitally signed by Lyndon F Schmidt
Date: 2023.08.14 13:46:39 -04'00'

This item has been digitally signed and sealed by
L. F. Schmidt, P.E. on the date adjacent to the seal.
Printed copies of this document are not
considered signed and sealed and the signature
must be verified on any electronic copies.

THIS PRODUCT APPROVAL IS VALID
ONLY FOR THE STATE OF FLORIDA

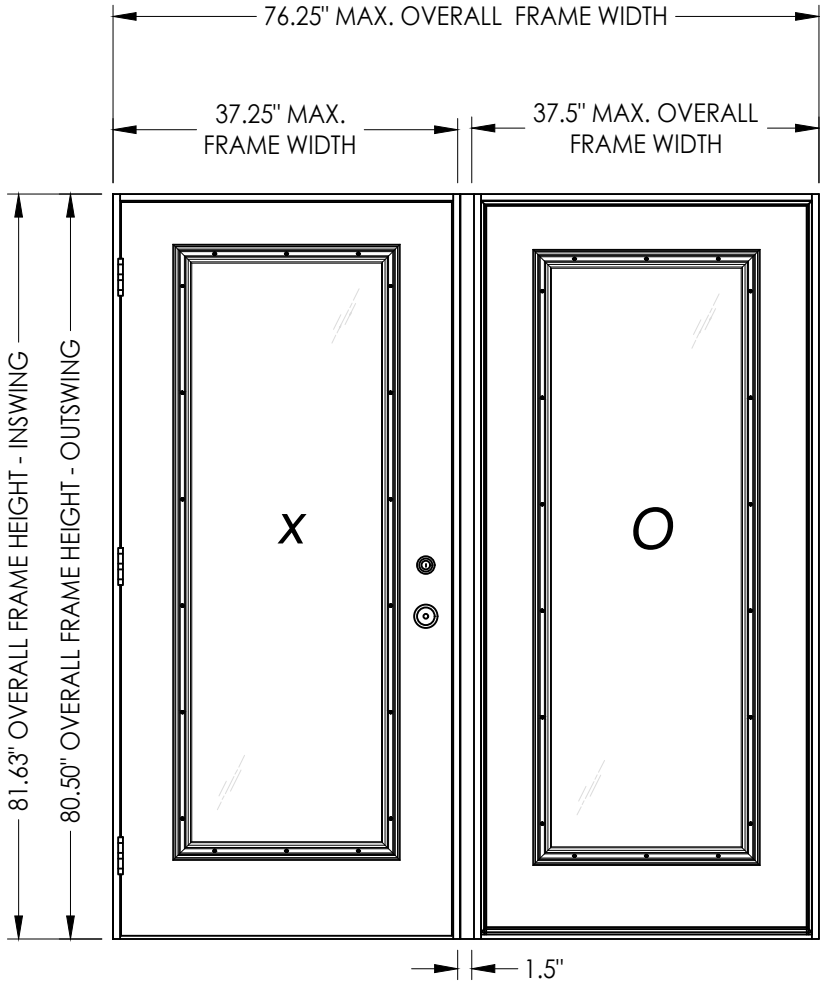

OVERALL FRAME DIMENSION	OVERALL D.L.O. DIMENSION	GLASS TYPE	DESIGN PRESSURE (PSF)	
			POSITIVE	NEGATIVE
76.25" X 81.63"	20.50" X 62.75"	G1	+50.0	-50.0

Documents Prepared By:
Lyndon F. Schmidt
P.E. No. 43409

PLASTPRO INC
FIBERGLASS DOOR

PART OR ASSEMBLY:
TYPICAL ELEVATION, DESIGN
PRESSURES & GENERAL NOTES

4	8/14/23	UPDATE TO 8TH ED. (2023) FBC	LFS
3	7/27/20	UPDATE TO 7TH ED (2020) FBC	LFS
2	08/02/17	UPDATE TO 6TH ED. (2017) FBC	JK
1	04/22/15	UPDATE TO 5TH ED. (2014) FBC	JK
NO.	DATE		BY

REVISIONS

DATE: 02/20/12

SCALE: N.T.S.

DWG. BY: JK

CHK. BY: LFS

DRAWING NO.:
FL-15220.2


SHEET 1 OF 11

Building Consultants, Inc.
P.O. Box 230, Valrico, FL 33595
Phone No.: 813.659.9197
FBPE Registry No. 9813


© 2012 R.W. BUILDING CONSULTANTS INC.

DATE: 02/20/12					
SCALE: N.T.S.					
DWG. BY: JK					
CHK. BY: LFS					
DRAWING NO.: FL-15220.2					
SHEET 2 OF 11					
4	8/14/23	UPDATE TO 8TH ED. (2023)	FBC	LFS	
3	7/27/20	UPDATE TO 7TH ED (2020)	FBC	LFS	
2	08/02/17	UPDATE TO 6TH ED. (2017)	FBC	JK	
1	04/22/15	UPDATE TO 5TH ED. (2014)	FBC	JK	
NO.	DATE			BY	
REVISIONS					
PRODUCT:		PLASTPRO INC FIBERGLASS DOOR			
PART OR ASSEMBLY:		DOOR PANEL DETAILS AND GLAZING DETAIL			
Documents Prepared By: Lyndon F. Schmidt P.E. No. 43409					
<i>RW</i> BUILDING CONSULTANTS, INC. P.O. Box 230, Vairico, FL 33595 Phone No.: 813.659.9197 FBPE Registry No. 9813					

Z:\2023 FBC Drawings\Plastpro\FL-15220.R5\FL-15220.2.dwg

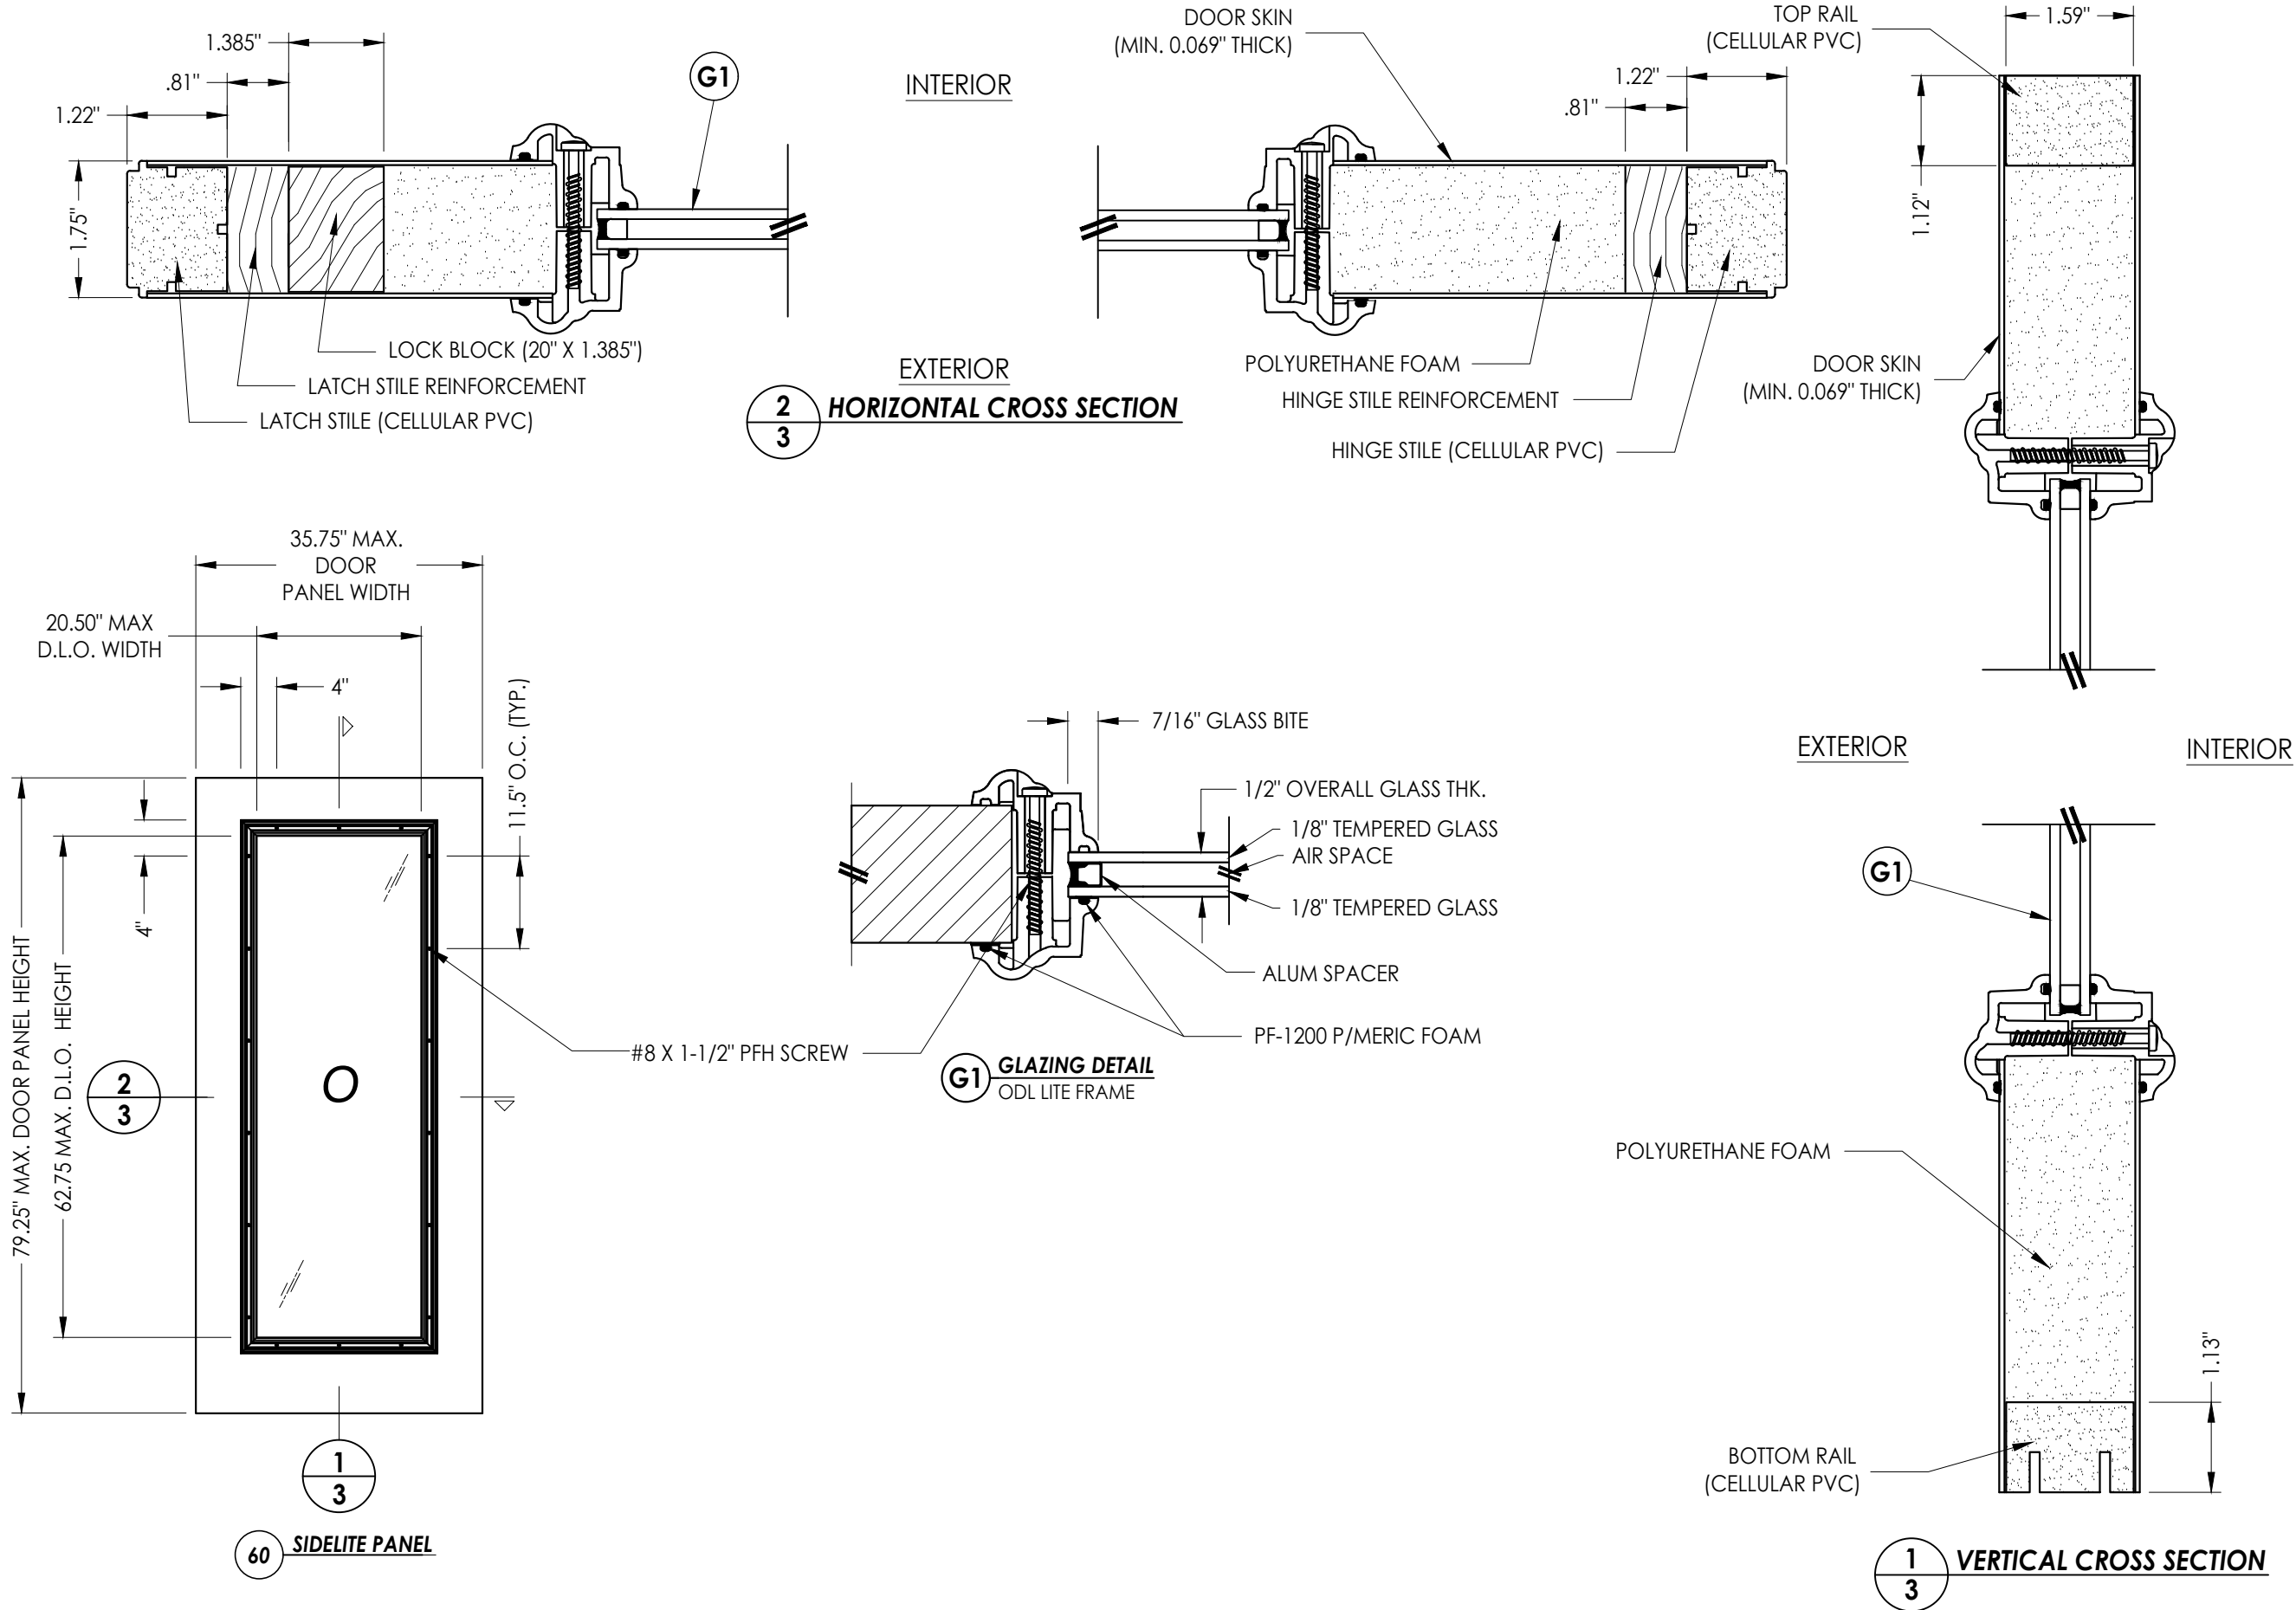

Documents Prepared By: Lyndon F. Schmidt P.E. No. 43409		BUILDING CONSULTANTS, INC. P.O. Box 230, Valrico, FL 33595 Phone No.: 813.659.9197 FBPE Registry No. 9813	
PRODUCT: PLASTPRO INC FIBERGLASS DOOR		PART OR ASSEMBLY: SIDELITE PANEL DETAILS AND GLAZING DETAIL	
4	8/14/23	UPDATE TO 8TH ED. (2023)	FBC LFS
3	7/27/20	UPDATE TO 7TH ED. (2020)	FBC LFS
2	08/02/17	UPDATE TO 6TH ED. (2017)	FBC JK
1	04/22/15	UPDATE TO 5TH ED. (2014)	FBC JK
NO.	DATE	REVISIONS	
DATE: 02/20/12			
SCALE: N.T.S.			
DWG. BY: JK			
CHK. BY: LFS			
DRAWING NO.: FL-15220.2			
SHEET 3 OF 11			

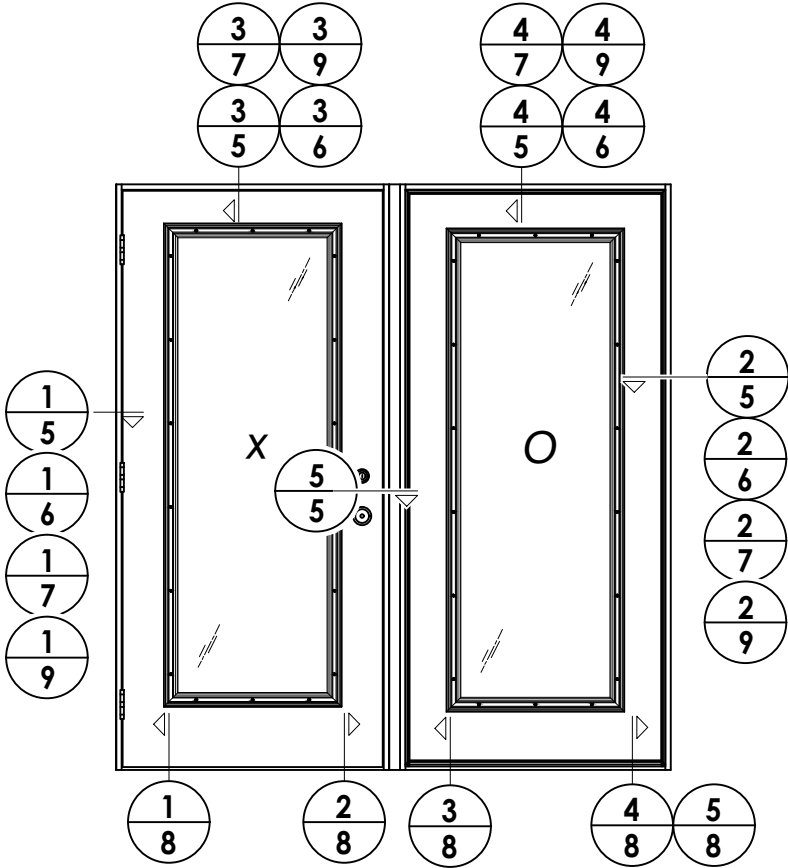

	4	8/14/23	UPDATE TO 8TH ED. (2023)	FBC	LFS
	3	7/27/20	UPDATE TO 7TH ED (2020)	FBC	LFS
	2	08/02/17	UPDATE TO 6TH ED. (2017)	FBC	JK
	1	04/22/15	UPDATE TO 5TH ED. (2014)	FBC	JK
	NO.	DATE			BY
DATE: 02/20/12					
SCALE: N.T.S.					
DWG. BY: JK					
CHK. BY: LFS					
DRAWING NO.: FL-15220.2					
SHEET 4 OF 11					

DATE: 02/20/12

SCALE: N.T.S.

DWG. BY: JK

CHK. BY: LFS

DRAWING NO.:
FL-15220.2

SHEET 4 OF 11

PRODUCT:

PLASTPRO INC
FIBERGLASS DOOR

PART OR ASSEMBLY:

ELEVATION

Documents Prepared By:

Lyndon F. Schmidt
P.E. No. 43409




BUILDING CONSULTANTS, INC.

P.O. Box 230, Valrico, FL 33595

FBPE Registry No. 9813

© 2012 R.W. BUILDING CONSULTANTS INC.

Z:\2023 FBC Drawings\Plastpro\FL-15220 R5\FL-15220.2.dwg

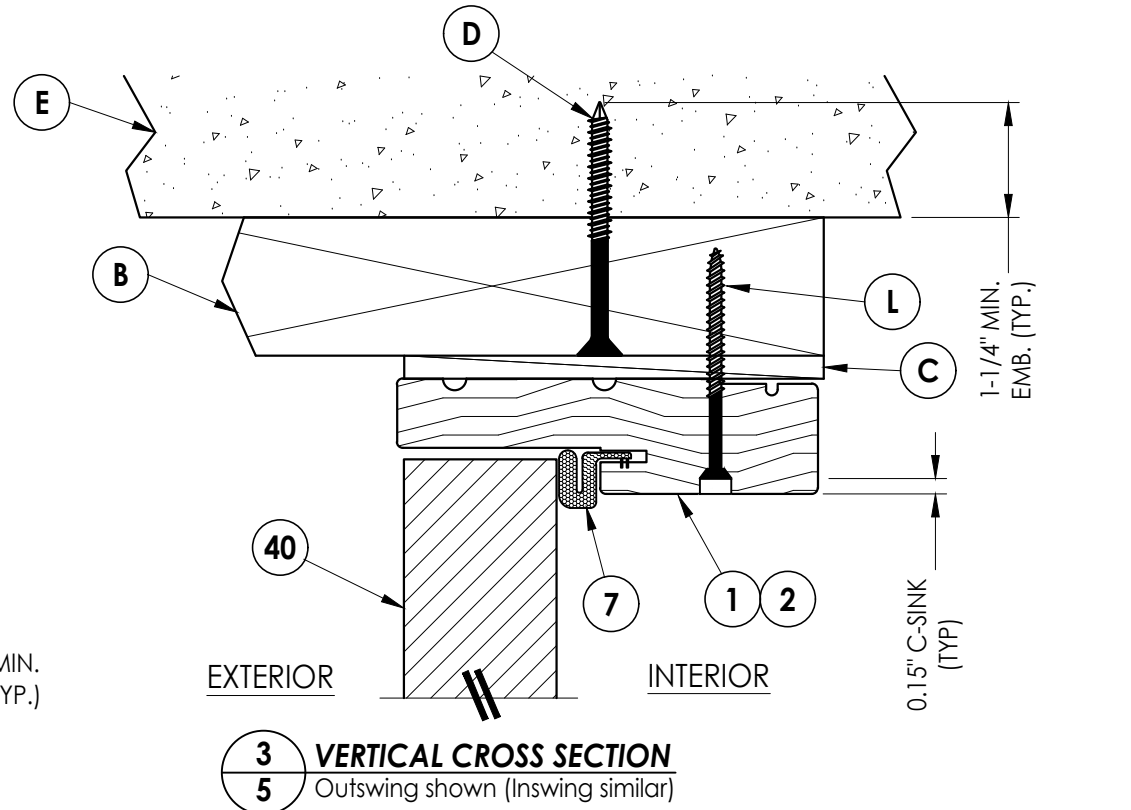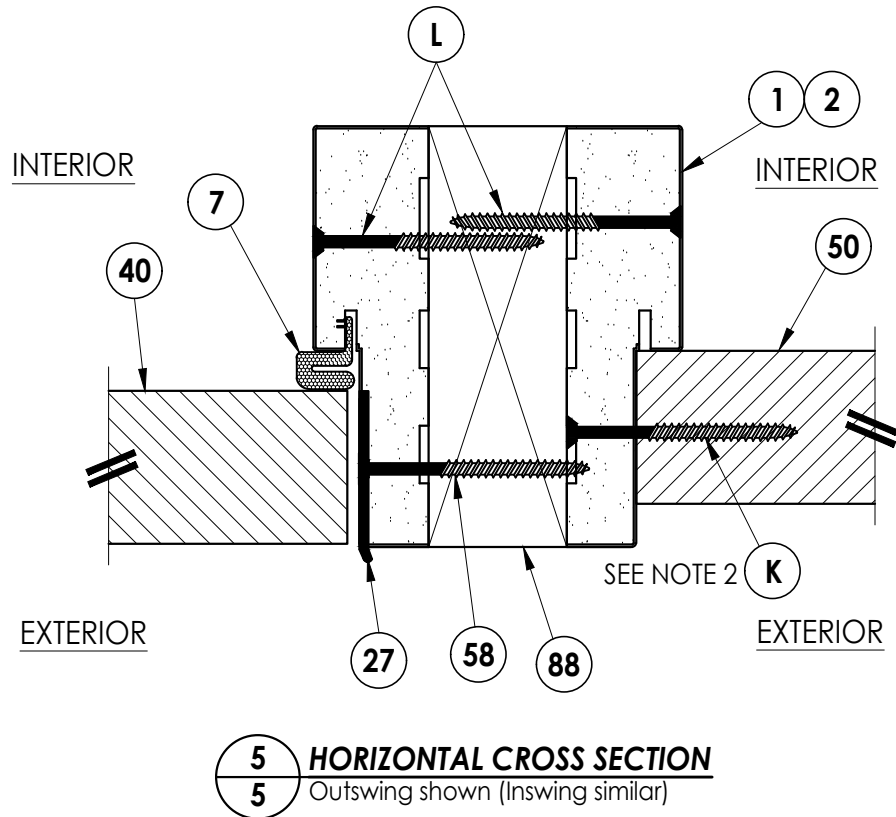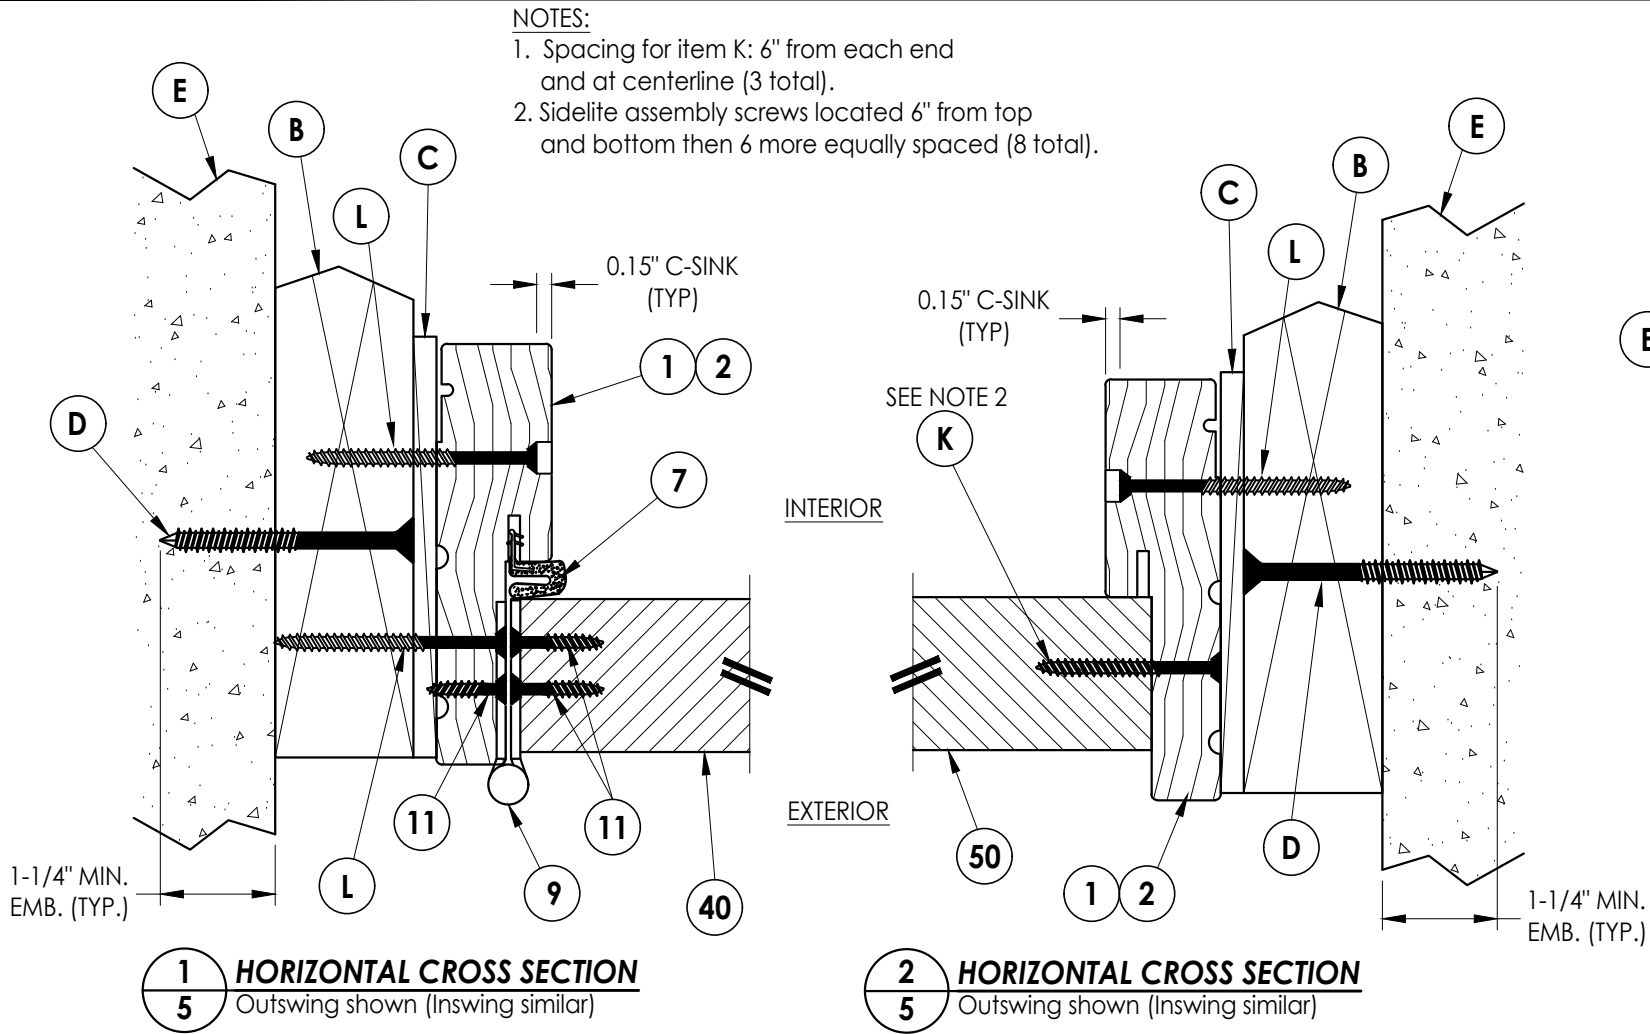


Documents Prepared By:
Lyndon F. Schmidt
P.E. No. 43409

RW BUILDING CONSULTANTS, INC.
P.O. Box 230, Valrico, FL 33595
Phone No.: 813.659.9197
FBPE Registry No. 9813


PRODUCT: PLASTPRO INC
FIBERGLASS DOOR

PART OR ASSEMBLY:
HORIZONTAL & VERTICAL
CROSS SECTIONS (2X BUCK)


Z:\2023 FBC Drawings\Plastpro\FL-15220 R5\FL-15220.2.dwg

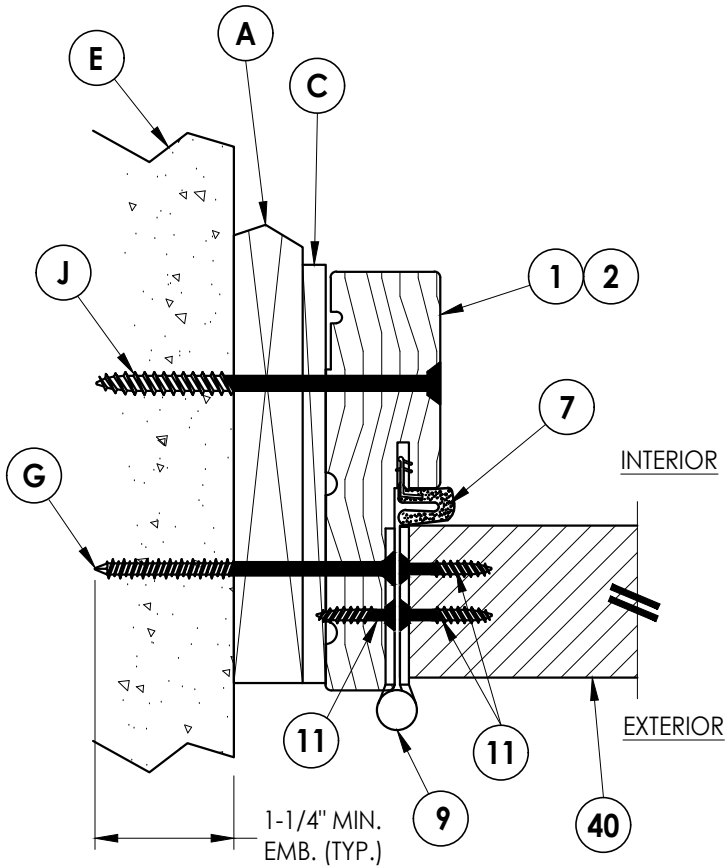


1
6 **HORIZONTAL CROSS SECTION**
Shown w/ 1X sub-buck
Outswing shown (Inswing similar)

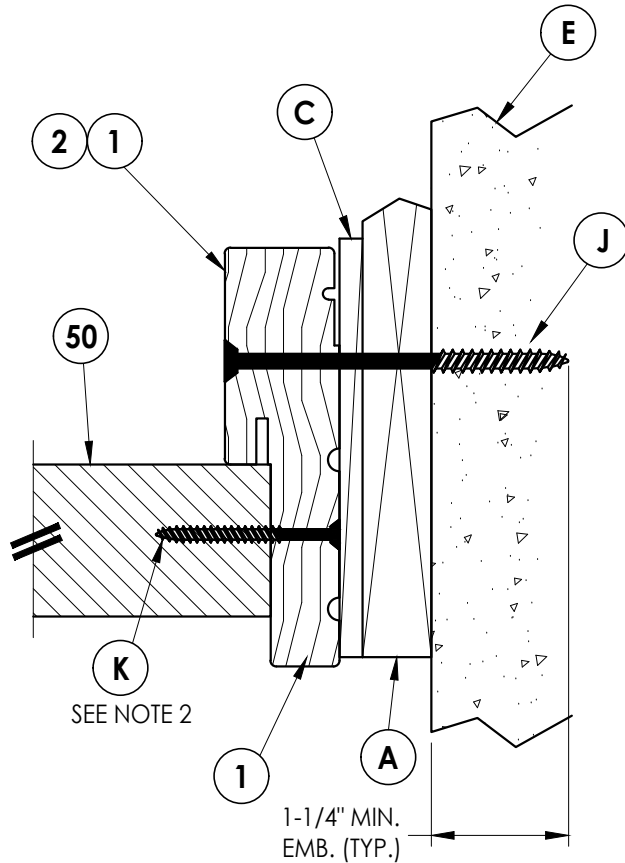

2
6 **HORIZONTAL CROSS SECTION**
Shown w/ 1X sub-buck
Outswing shown (Inswing similar)

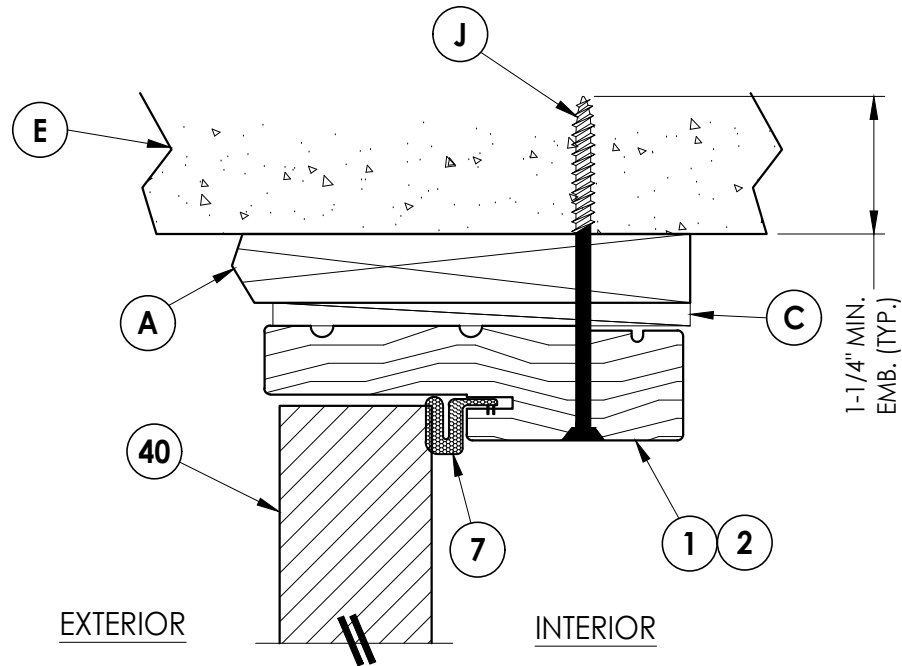

3
6 **VERTICAL CROSS SECTION**
Shown w/ 1X sub-buck
Outswing shown (Inswing similar)

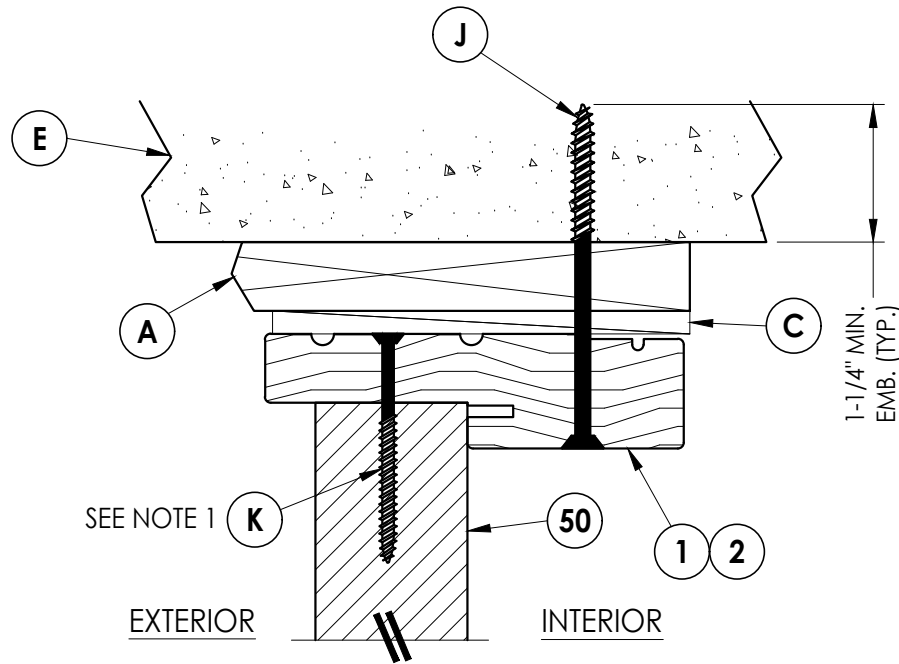

4
6 **VERTICAL CROSS SECTION**
Shown w/ 1X sub-buck
Outswing shown (Inswing similar)

NOTES:

1. Spacing for item K: 6" from each end and at centerline (3 total).
2. Sidelite assembly screws located 6" from top and bottom then 6 more equally spaced (8 total).

Documents Prepared By:
Lyndon F. Schmidt
P.E. No. 43409

RW BUILDING CONSULTANTS, INC.
P.O. Box 230, Valrico, FL 33595
Phone No.: 813.659.9197
FBPE Registry No. 9813

PRODUCT:
PLASTPRO INC
FIBERGLASS DOOR

PART OR ASSEMBLY:
HORIZONTAL & VERTICAL
CROSS SECTIONS (1X BUCK)

NO	DATE	REVISIONS
4	8/14/23	UPDATE TO 8TH ED. (2023) FBC LFS
3	7/27/20	UPDATE TO 7TH ED (2020) FBC LFS
2	08/02/17	UPDATE TO 6TH ED. (2017) FBC JK
1	04/22/15	UPDATE TO 5TH ED. (2014) FBC JK

DATE: 02/20/12

SCALE: N.T.S.

DWG. BY: JK


CHK. BY: LFS

DRAWING NO.:


FL-15220.2

SHEET 6 OF 11


Z:\2023 FBC Drawings\Plastpro\FL-15220 R5\FL-15220.2.dwg

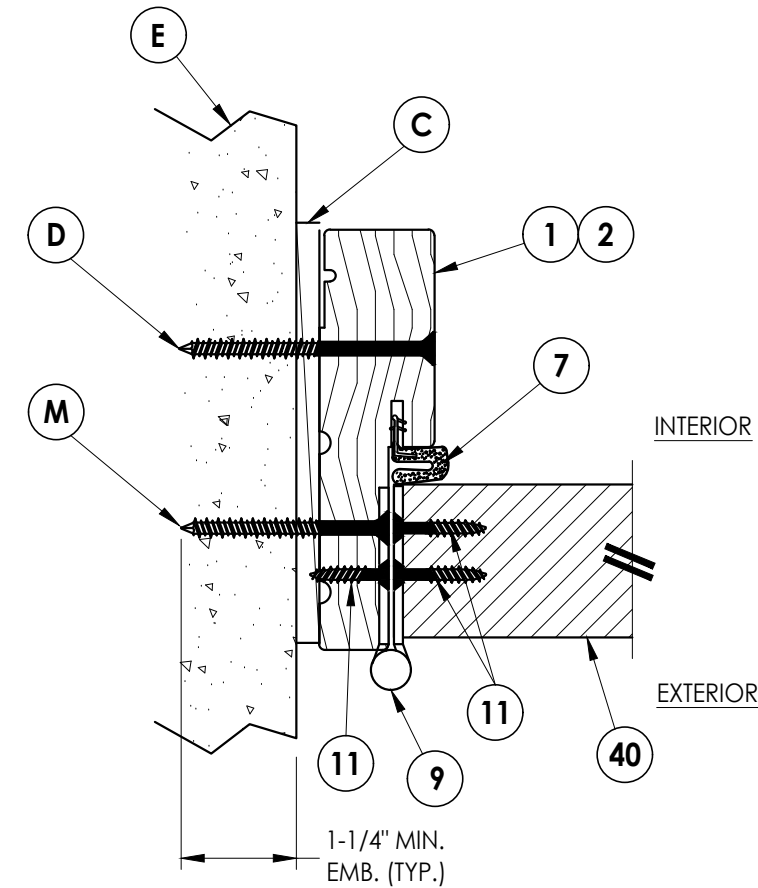


1
7 **HORIZONTAL CROSS SECTION**
Shown Direct to Masonry
Outswing shown (Inswing similar)

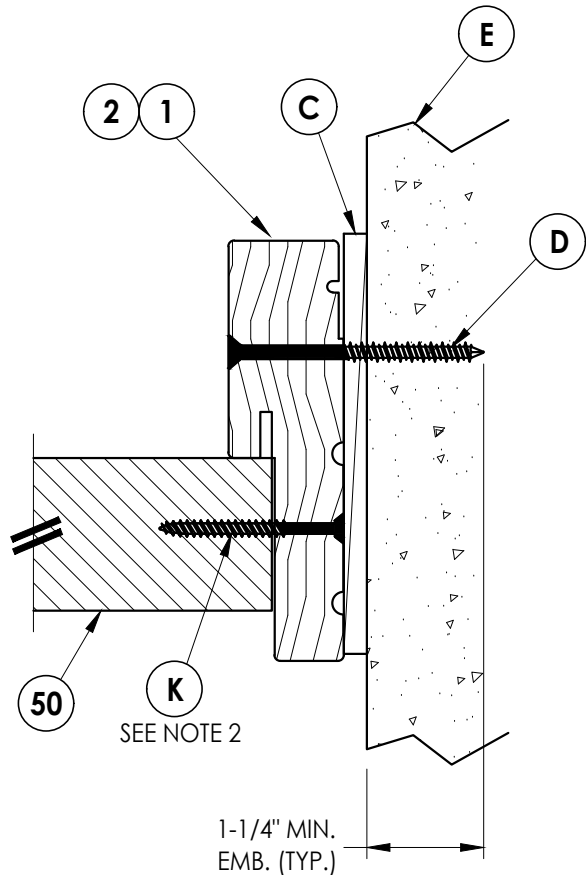

2
7 **HORIZONTAL CROSS SECTION**
Shown Direct to Masonry
Outswing shown (Inswing similar)

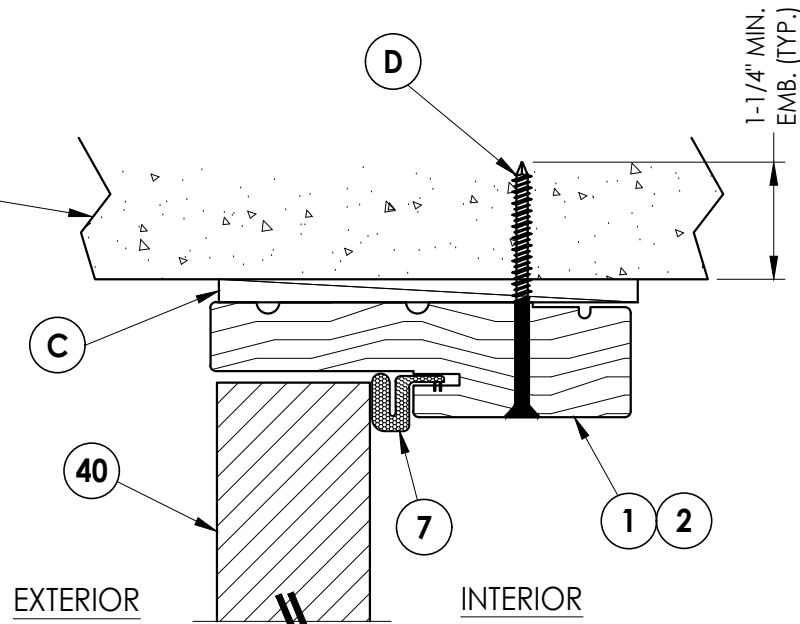

3
7 **VERTICAL CROSS SECTION**
Shown Direct to Masonry
Outswing shown (Inswing similar)

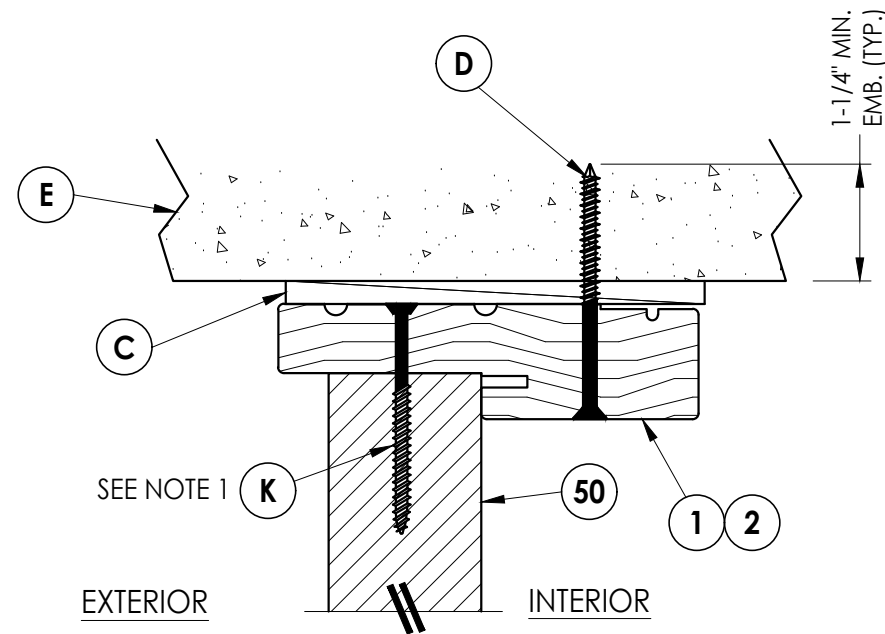

4
7 **VERTICAL CROSS SECTION**
Shown Direct to Masonry
Outswing shown (Inswing similar)






NOTES:

1. Spacing for item K: 6" from each end and at centerline (3 total).
2. Sidelite assembly screws located 6" from top and bottom then 6 more equally spaced (8 total).

PRODUCT:		PART OR ASSEMBLY:	
PLASTPRO INC FIBERGLASS DOOR		HORIZONTAL & VERTICAL CROSS SECTIONS (DIRECT TO MASONRY)	
NO.	DATE	REVISIONS	BY
4	8/14/23	UPDATE TO 8TH ED. (2023) FBC	LFS
3	7/27/20	UPDATE TO 7TH ED. (2020) FBC	LFS
2	08/02/17	UPDATE TO 6TH ED. (2017) FBC	JK
1	04/22/15	UPDATE TO 5TH ED. (2014) FBC	JK
DATE:		02/20/12	
SCALE:		N.T.S.	
DWG. BY:		JK	
CHK. BY:		LFS	
DRAWING NO.:		FL-15220.2	
SHEET		7	OF 11

Documents Prepared By:
Lyndon F. Schmidt
P.E. No. 43409

RW BUILDING CONSULTANTS, INC.
P.O. Box 230, Valrico, FL 33595
Phone No.: 813.659.9197
FBPE Registry No. 9813

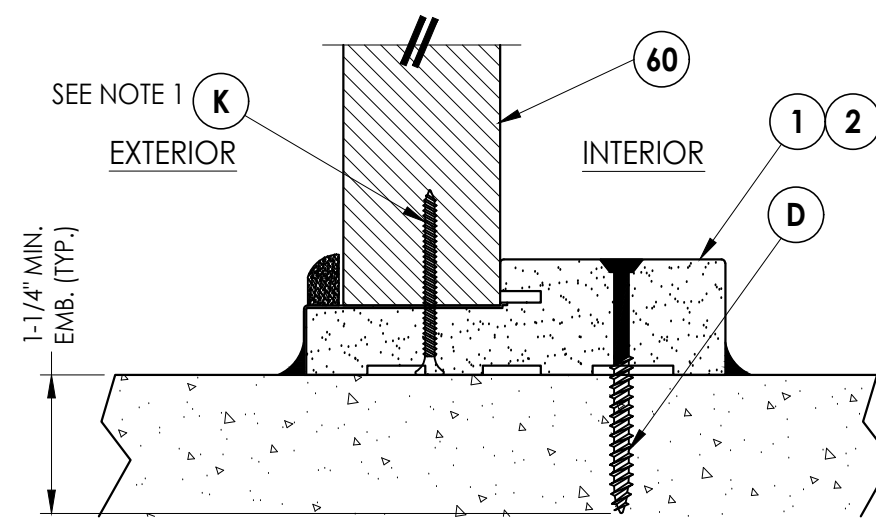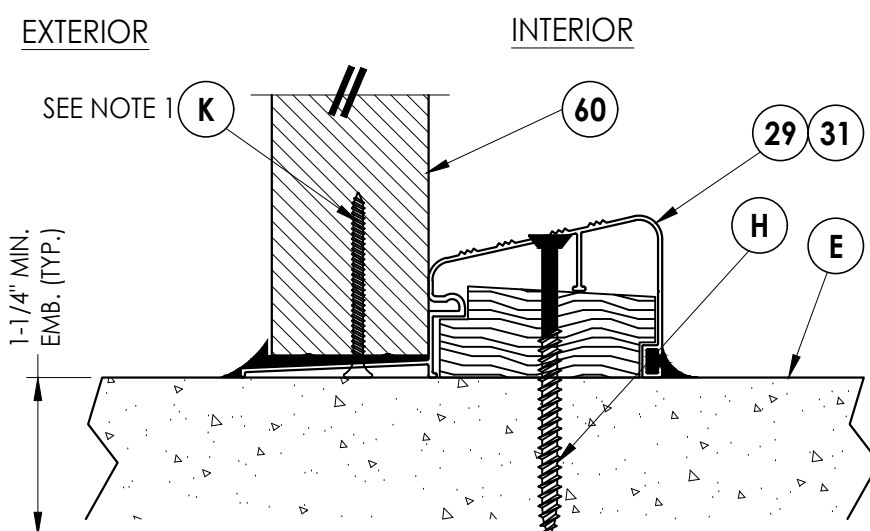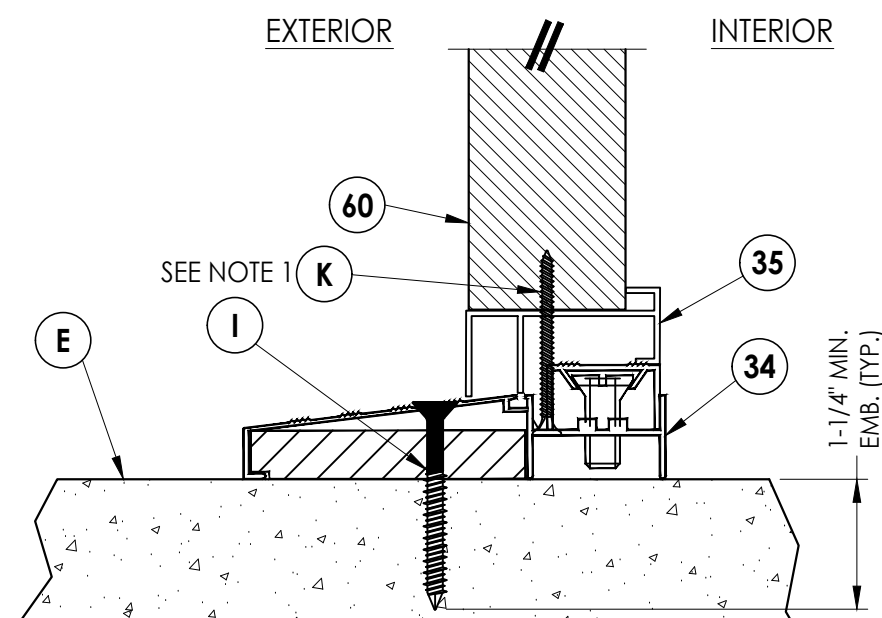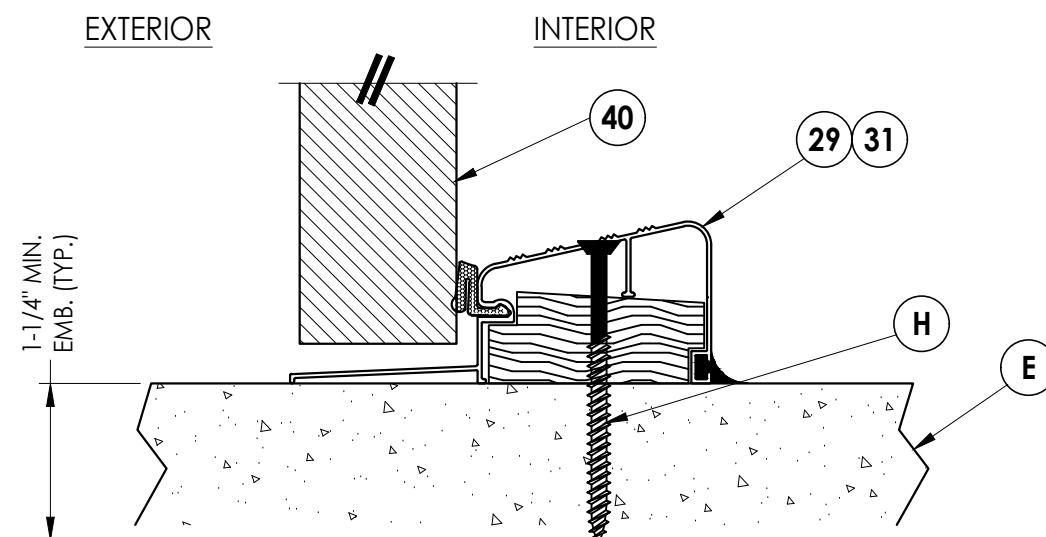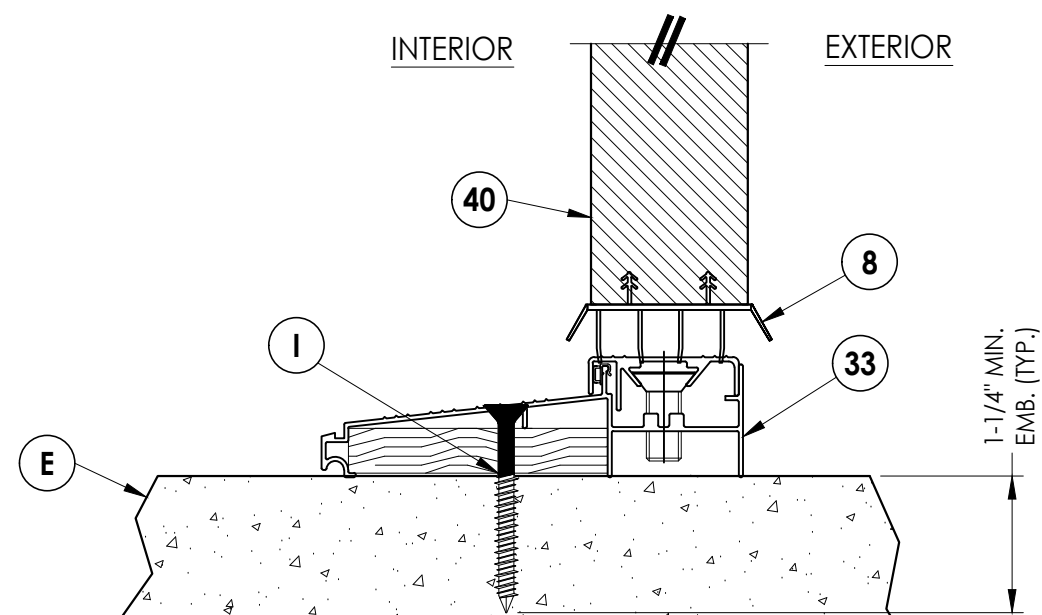

NOTE:

1. Spacing for item K: 6" from each end and at centerline (3 total).

Documents Prepared By:
Lyndon F. Schmidt
P.E. No. 43409

R^gW BUILDING CONSULTANTS, INC.
P.O. Box 230, Valrico, FL 33487
Phone No.: 813.659.9197
FBPE Registry No. 9813

PRODUCT: PLASTPRO INC
FIBERGLASS DOOR

PART OR ASSEMBLY:

4	8/14/23	UPDATE TO 8TH ED. (2023)	FBC	LFS	
3	7/27/20	UPDATE TO 7TH ED (2020)	FBC	LFS	
2	08/02/17	UPDATE TO 6TH ED. (2017)	FBC	JK	
1	04/22/15	UPDATE TO 5TH ED. (2014)	FBC	JK	
NO.	DATE			BY	
REVISIONS					

DATE: 02/20/12

SCALE: N.T.S.

DWG. BY: JK


CHK. BY: *LFS*

DRAWING NO.:


FL-15220.2

© 2016 R.W. BUILDING CONSULTANTS INC.

Z:\2023 FBC Drawings\Plastpro\FL-15220 R5\FL-15220.2.dwg

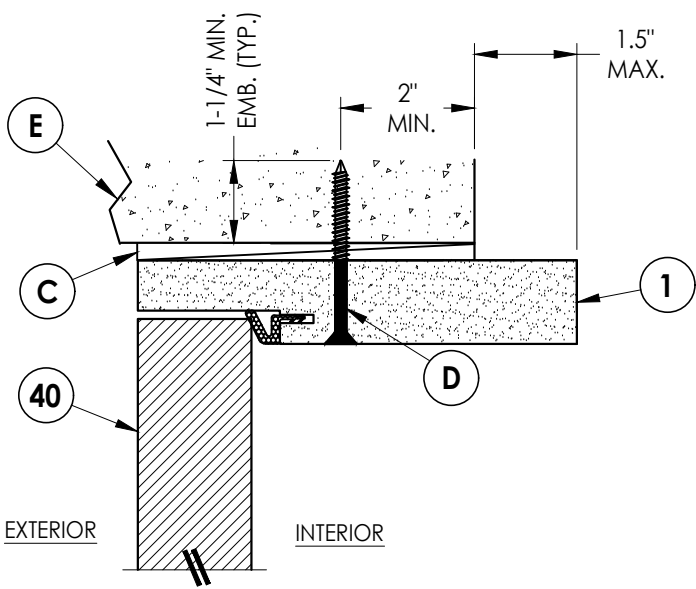


3
9 **VERTICAL CROSS SECTION**
Shown Direct to Masonry
Outswing only w/ 6-9/16" jamb

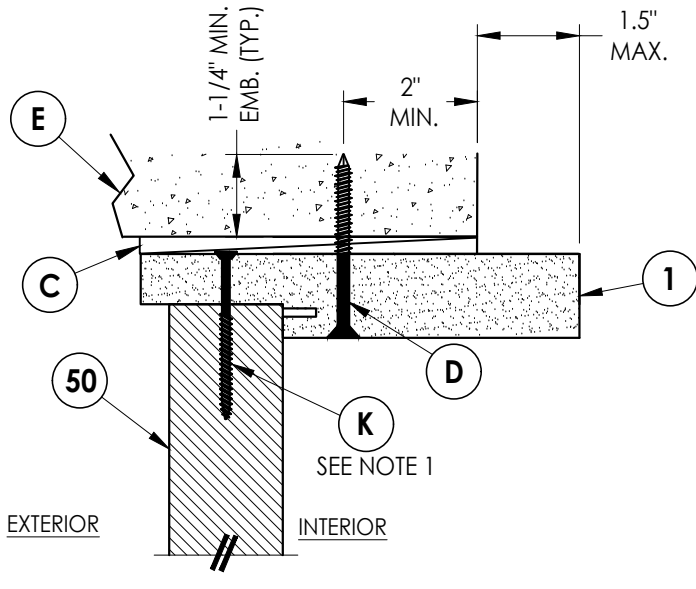


4
9 **VERTICAL CROSS SECTION**
Shown Direct to Masonry
Outswing only w/ 6-9/16" jamb

NOTES:

1. Spacing for item K: 6" from each end and at centerline (3 total).
2. Sidelite assembly screws located 6" from top and bottom then 6 more equally spaced (8 total).

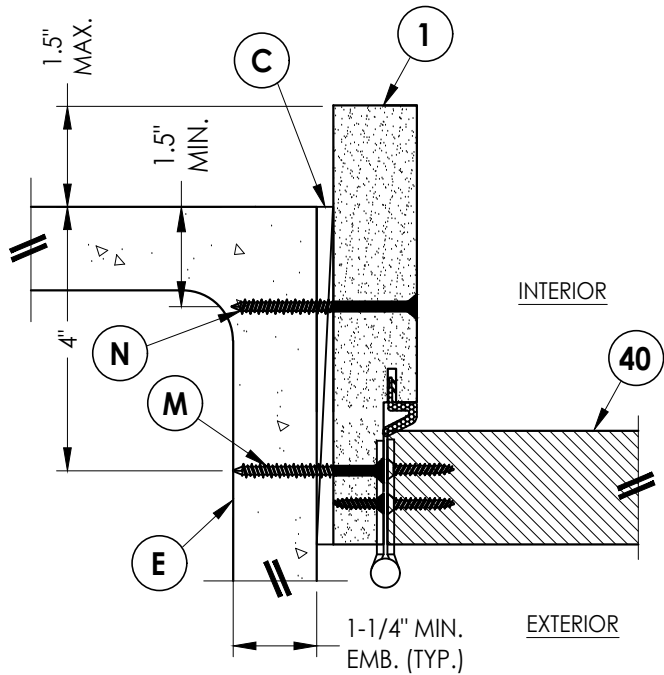

1
9 **HORIZONTAL CROSS SECTION**
Shown Direct to Masonry
Outswing only w/ 6-9/16" jamb

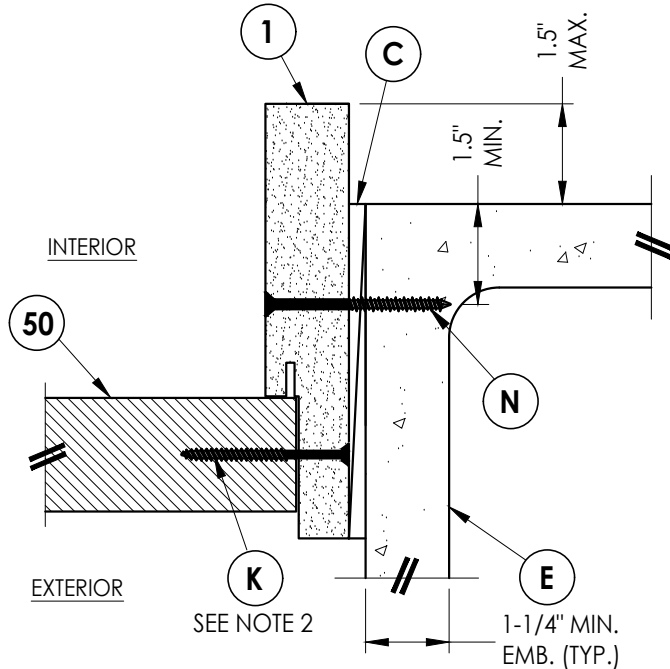

2
9 **HORIZONTAL CROSS SECTION**
Shown Direct to Masonry
Outswing only w/ 6-9/16" jamb

Documents Prepared By:
Lyndon F. Schmidt
P.E. No. 43409

RW BUILDING CONSULTANTS, INC.
P.O. Box 230, Valrico, FL 33595
Phone No.: 813.659.9197
FBPE Registry No. 9813

PRODUCT:
PLASTPRO INC
FIBERGLASS DOOR

PART OR ASSEMBLY:
HORIZONTAL & VERTICAL
SECTIONS (DIRECT TO MASONRY)

NO.	DATE	REVISIONS
4	8/14/23	UPDATE TO 8TH ED. (2023) FBC LFS
3	7/27/20	UPDATE TO 7TH ED (2020) FBC LFS
2	08/02/17	UPDATE TO 6TH ED. (2017) FBC JK
1	04/22/15	UPDATE TO 5TH ED. (2014) FBC JK

DATE: 02/20/12

SCALE: N.T.S.

DWG. BY: JK

CHK. BY: LFS

DRAWING NO.:

FL-15220.2

SHEET 9 OF 11




CONCRETE ANCHOR NOTES:

1. Concrete anchor locations at the corners may be adjusted to maintain the min. edge distance to mortar joints.
2. Concrete anchor locations noted as "MAX. ON CENTER" must be adjusted to maintain the min. edge distance to mortar joints; additional concrete anchors may be required to ensure the "MAX. ON CENTER" dimension are not exceeded.
3. Concrete anchor table:

ANCHOR TYPE	ANCHOR SIZE	MIN. EMBEDMENT	MIN. CLEARANCE TO MASONRY EDGE	MIN. CLEARANCE TO ADJACENT ANCHOR
ITW TAPCON®	1/4"	1-1/4"	2"	4"
DeWALT ULTRACON+	1/4"	1-1/4"	1"	4"


WOOD SCREW INSTALLATION NOTES:

1. Maintain a minimum 5/8" edge distance, 1" end distance, & 1" o.c. spacing of wood screws to prevent the splitting of wood.

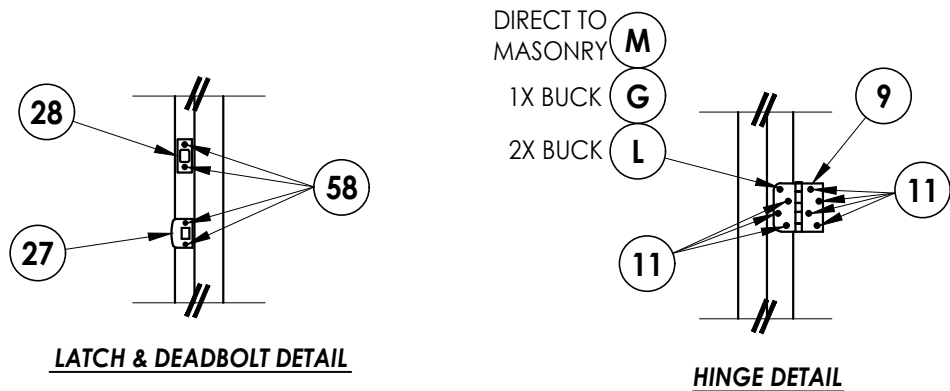
[illegible]

Z:\2023 FBC Drawings\Plastpro\FL-15220 R5\FL-15220.2.dwg


BILL OF MATERIALS		
ITEM #	DESCRIPTION	MATERIAL
A	1X BUCK SG >= 0.55	WOOD
B	2X BUCK SG >= 0.55	WOOD
C	1/4" MAX. SHIM SPACE	-
D	1/4" X 2-3/4" PFH DeWALT OR ITW CONCRETE SCREW	STEEL
E	MASONRY - 3,000 PSI MIN. CONCRETE CONFORMING TO ACI 301 OR HOLLOW BLOCK CONFORMING TO ASTM C90	CONCRETE
G	3/16" x 3-1/4" PFH ITW CONCRETE SCREW	STEEL
H	1/4" X 3-1/4" PFH DeWALT OR ITW CONCRETE SCREW	STEEL
I	1/4" X 1-3/4" PFH DeWALT OR ITW CONCRETE SCREW	STEEL
J	1/4" X 3-3/4" PFH DeWALT OR ITW CONCRETE SCREW	STEEL
K	#7 X 2" PFH DRYWALL SCREW	STEEL
L	#10 X 2-1/2" PFH WOOD SCREW (1.15" MIN. EMBEDMENT)	STEEL
M	3/16" X 2-1/4" ITW CONCRETE SCREW	STEEL
N	3/16" X 2-3/4" ITW CONCRETE SCREW	STEEL
1	POLY FIBER JAMB	COMP. / VINYL
2	FINGER JOINTED PINE FRAME	WOOD
7	WEATHERSTRIP	FOAM
8	DOOR BOTTOM SWEEP	VINYL
9	4" X 4" BUTT HINGE	STEEL
11	#9 X 3/4" PFH WOOD SCREW	STEEL
27	LATCH STRIKE PLATE	STEEL
28	DEADBOLT STRIKE PLATE	STEEL
29	OUTSWING THRESHOLD BY DLP	ALUM/WOOD
30	INSWING VINYL DOOR BOTTOM SWEEP	VINYL
31	OUTSWING THRESHOLD BY DLP	ALUM/WOOD
33	INSWING ADJUSTABLE ALUMINUM THRESHOLD BY DLP	ALUM/WOOD
34	INSWING SIDELITE ALUMINUM THRESHOLD BY DLP	ALUM/WOOD
35	SIDELITE SPACER	PVC
40	DOOR PANEL - SEE DOOR PANEL DETAIL SHEET FOR CONSTRUCTION DETAILS	-
58	#8 X 2" PFH WOOD SCREW	STEEL
60	SIDELITE PANEL - SEE SIDELITE PANEL DETAIL SHEET FOR CONSTRUCTION DETAILS	-
88	2X REINFORCEMENT (CLEAR PINE) SG >= 0.49	WOOD

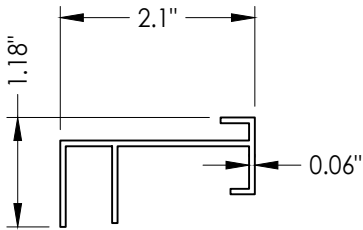


35 SIDELITE SPACER

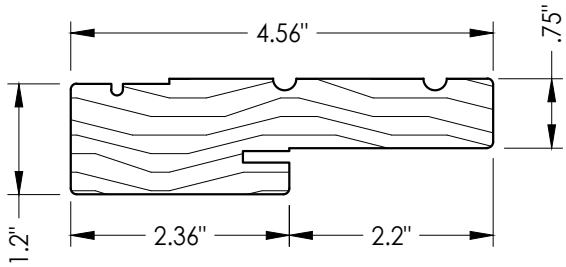


1 HEAD & SIDE Jamb

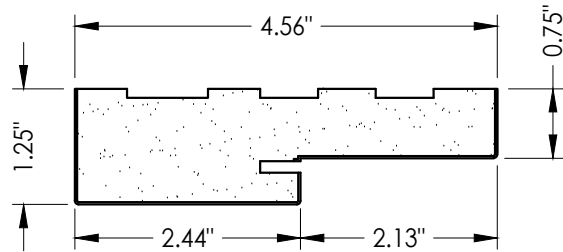


2 HEAD & SIDE Poly fiber jamb

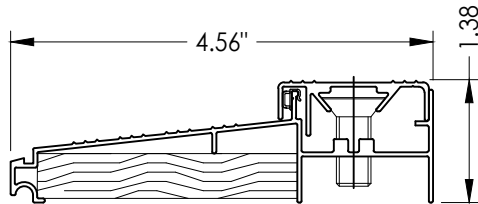


33 ADJUSTABLE INSWING THRESHOLD

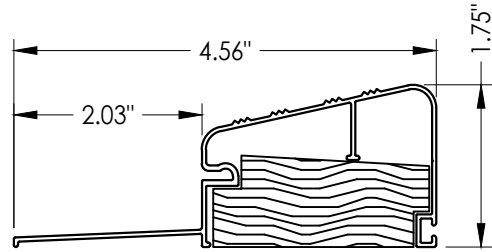

29 OUTSWING THRESHOLD BY DLP

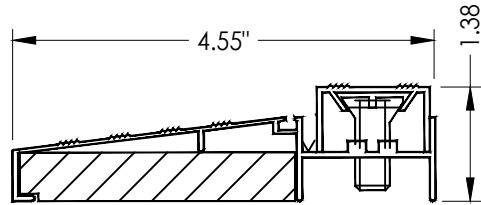

34 SIDELITE INSWING THRESHOLD

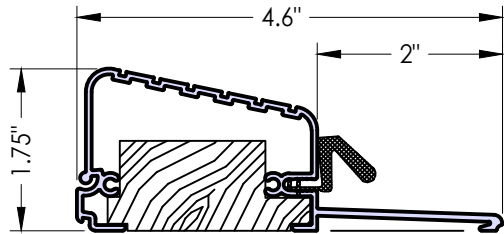

31 OUTSWING THRESHOLD Columbia High Dam (581)

Documents Prepared By:
Lyndon F. Schmidt
P.E. No. 43409

RW BUILDING CONSULTANTS, INC.
P.O. Box 230, Vairico, FL 33595
Phone No.: 813.659.9197
FBPE Registry No. 9813

PRODUCT:
PLASTPRO INC
FIBERGLASS DOOR

PART OR ASSEMBLY:
BILL OF MATERIALS
& COMPONENTS

NO.	DATE	REVISIONS
4	8/14/23	UPDATE TO 8TH ED. (2023) FBC
3	7/27/20	UPDATE TO 7TH ED (2020) FBC
2	08/02/17	UPDATE TO 6TH ED. (2017) FBC
1	04/22/15	UPDATE TO 5TH ED. (2014) FBC

DATE: 02/20/12

SCALE: N.T.S.

DWG. BY: JK

CHK. BY: LFS

DRAWING NO.:

FL-15220.2

SHEET 11 OF 11