

Smooth / Wood Grain / White Wood Grain
Rustic / Mahogany
Series N Fiberglass Door
INSWING / OUTSWING
"NON-IMPACT"

GENERAL NOTES

1.

This product has been evaluated and is in compliance with the 8th Edition (2023) Florida Building Code (FBC) structural requirements including the "High Velocity Hurricane Zone" (HVHZ).
2.

Product anchors shall be as listed and spaced as shown on details. Anchor embedment to base material shall be beyond wall dressing or stucco.
3.

When used in the "HVHZ" this product is required to be protected with an impact resistant covering that complies with Section 1626 of the FBC.
4.


When used in areas outside of the "HVHZ" requiring wind borne debris protection, this product is required to be protected with an impact resistant covering that complies with FBC Sections 1609.1.2 & R301.2.1.2.
5.

For 2x stud construction, anchoring of these units shall be the same as that shown for 2x buck masonry construction.
6.


Site conditions that deviate from the details of this drawing require further engineering analysis by a licensed engineer or registered architect.
7.

Outswing configurations (using sill Items #30 & 34) meet water infiltration requirements for "HVHZ". All other configurations do not meet the water infiltration requirements for the "HVHZ" and must be installed only in non-habitable areas or at habitable locations protected by an overhang or canopy such that the angle between the edge of canopy or overhang to sill is less than 45 degrees.

TABLE OF CONTENTS	
SHEET#	DESCRIPTION
1	Typical elevations, design pressures & general notes
2	Door panel details
3	Horizontal & Vertical Cross Sections (2X Buck)
4	Horizontal & Vertical Cross Sections (1X Buck)
5	Horizontal & Vertical Cross Sections (Direct to Masonry)
6	Vertical Cross Sections (Thresholds)
7	Horizontal & Vertical Cross Sections (Direct to Masonry)
8	Buck and frame anchoring
9	Bill of materials & components

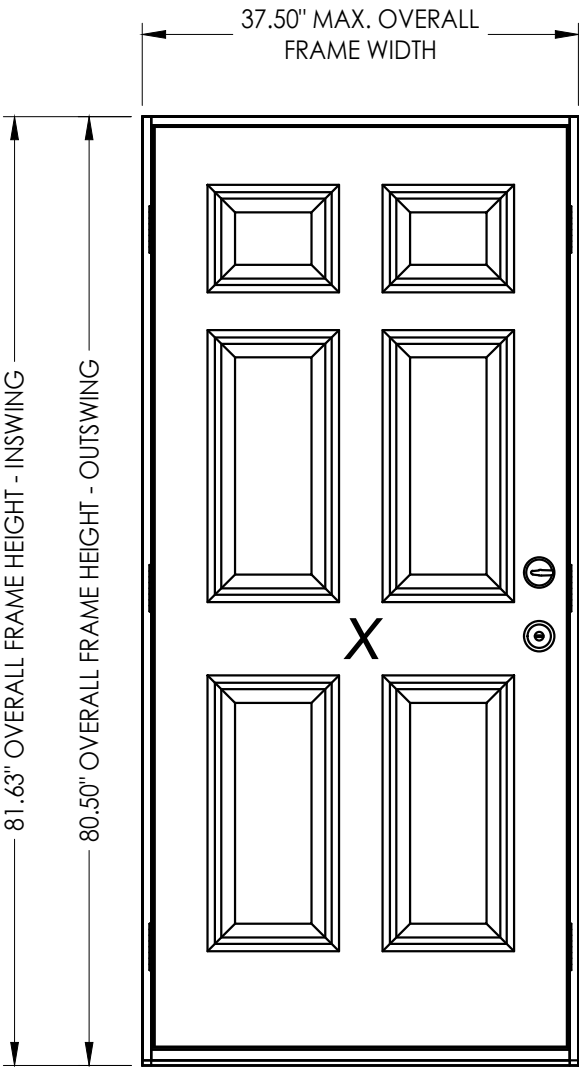

SWING	MAX. FRAME DIMENSION	DESIGN PRESSURE (PSF)	
		POSITIVE	NEGATIVE
INSWING	37.50" x 81.63"	+50.0	-50.0
OUTSWING	37.50" x 80.50"	+50.0	-50.0

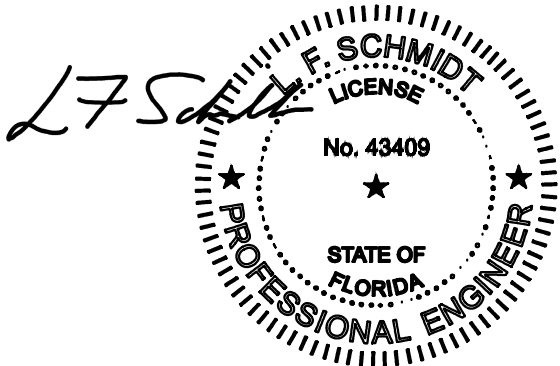


Digitally signed by Lyndon F Schmidt
Date: 2023.08.14 13:45:43 -04'00'

This item has been digitally signed and sealed by
L. F. Schmidt, P.E. on the date adjacent to the seal.
Printed copies of this document are not
considered signed and sealed and the signature
must be verified on any electronic copies.

THIS PRODUCT APPROVAL IS VALID
ONLY FOR THE STATE OF FLORIDA


PRODUCT:		PLASTPRO INC. FIBERGLASS DOOR		PART OR ASSEMBLY:		TYPICAL ELEVATION, DESIGN PRESSURES & GENERAL NOTES	
5	8/14/23	UPDATE TO 8TH ED. (2023)	FBC	LFS			
4	6/28/22	ADD ADA THRESHOLDS		LFS			
3	7/27/20	UPDATE TO 7TH ED (2020)	FBC	LFS			
2	08/02/17	UPDATE TO 6TH ED. (2017)	FBC	JK			
1	04/22/15	UPDATE TO 5TH ED. (2014)	FBC	JK			
NO.	DATE			BY			
				REVISIONS			
DATE: 02/20/16							
SCALE: N.T.S.							
DWG. BY: JK							
CHK. BY: LFS							
DRAWING NO.: FL-15220.6							
SHEET 1 OF 9							

Z:\2023 FBC Drawings\Plastpro\FL-15220 R5\FL-15220.6.dwg

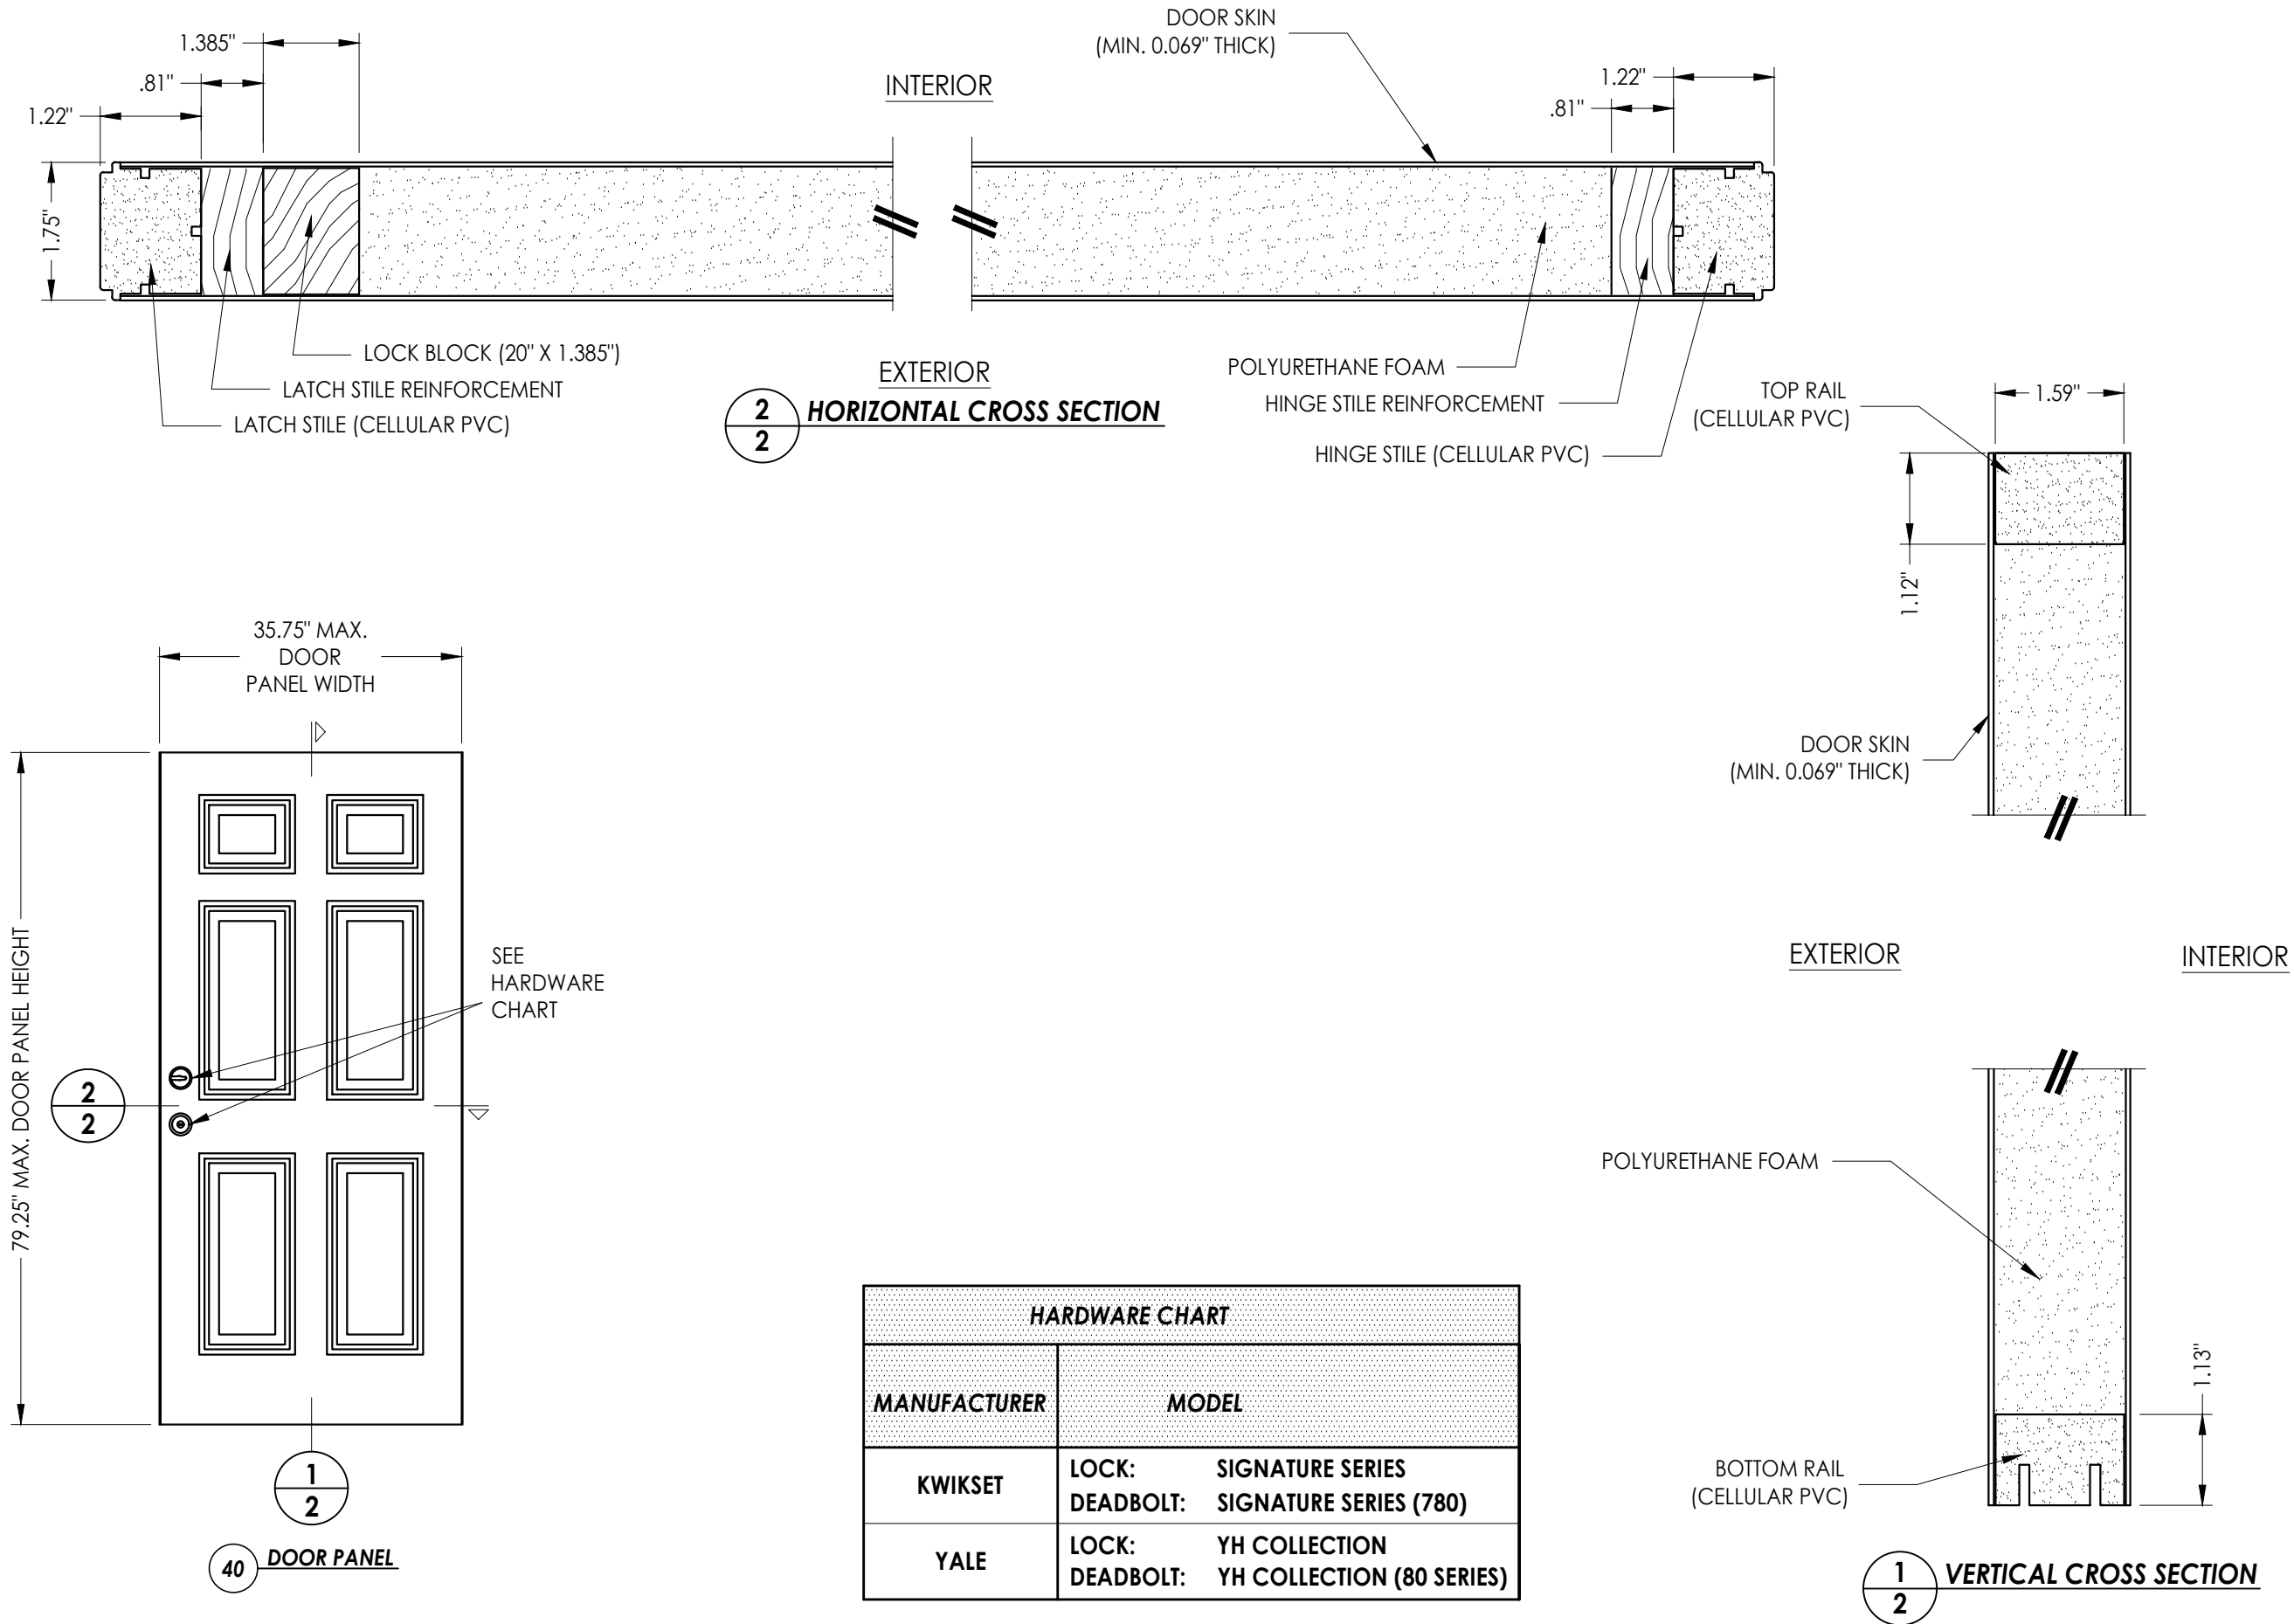

Documents Prepared By: Lyndon F. Schmidt P.E. No. 43409				BUILDING CONSULTANTS, INC. P.O. Box 230, Valrico, FL 33595 Phone No.: 813.659.9197 FBPE Registry No. 9813			
PRODUCT: PLASTPRO INC. FIBERGLASS DOOR				PART OR ASSEMBLY: DOOR PANEL DETAILS			
5	8/14/23	UPDATE TO 8TH ED. (2023)	FBC	LFS			
4	6/28/22	ADD ADA THRESHOLDS		LFS			
3	7/27/20	UPDATE TO 7TH ED (2020)	FBC	LFS			
2	08/02/17	UPDATE TO 6TH ED. (2017)	FBC	JK			
1	04/22/15	UPDATE TO 5TH ED. (2014)	FBC	JK			
NO.	DATE			BY			
				REVISIONS			
DATE: 02/20/16							
SCALE: N.T.S.							
DWG. BY: JK							
CHK. BY: LFS							
DRAWING NO.: FL-15220.6							
SHEET 2 OF 9							

Z:\2023 FBC Drawings\Plastpro\FL-15220 R5\FL-15220.6.dwg

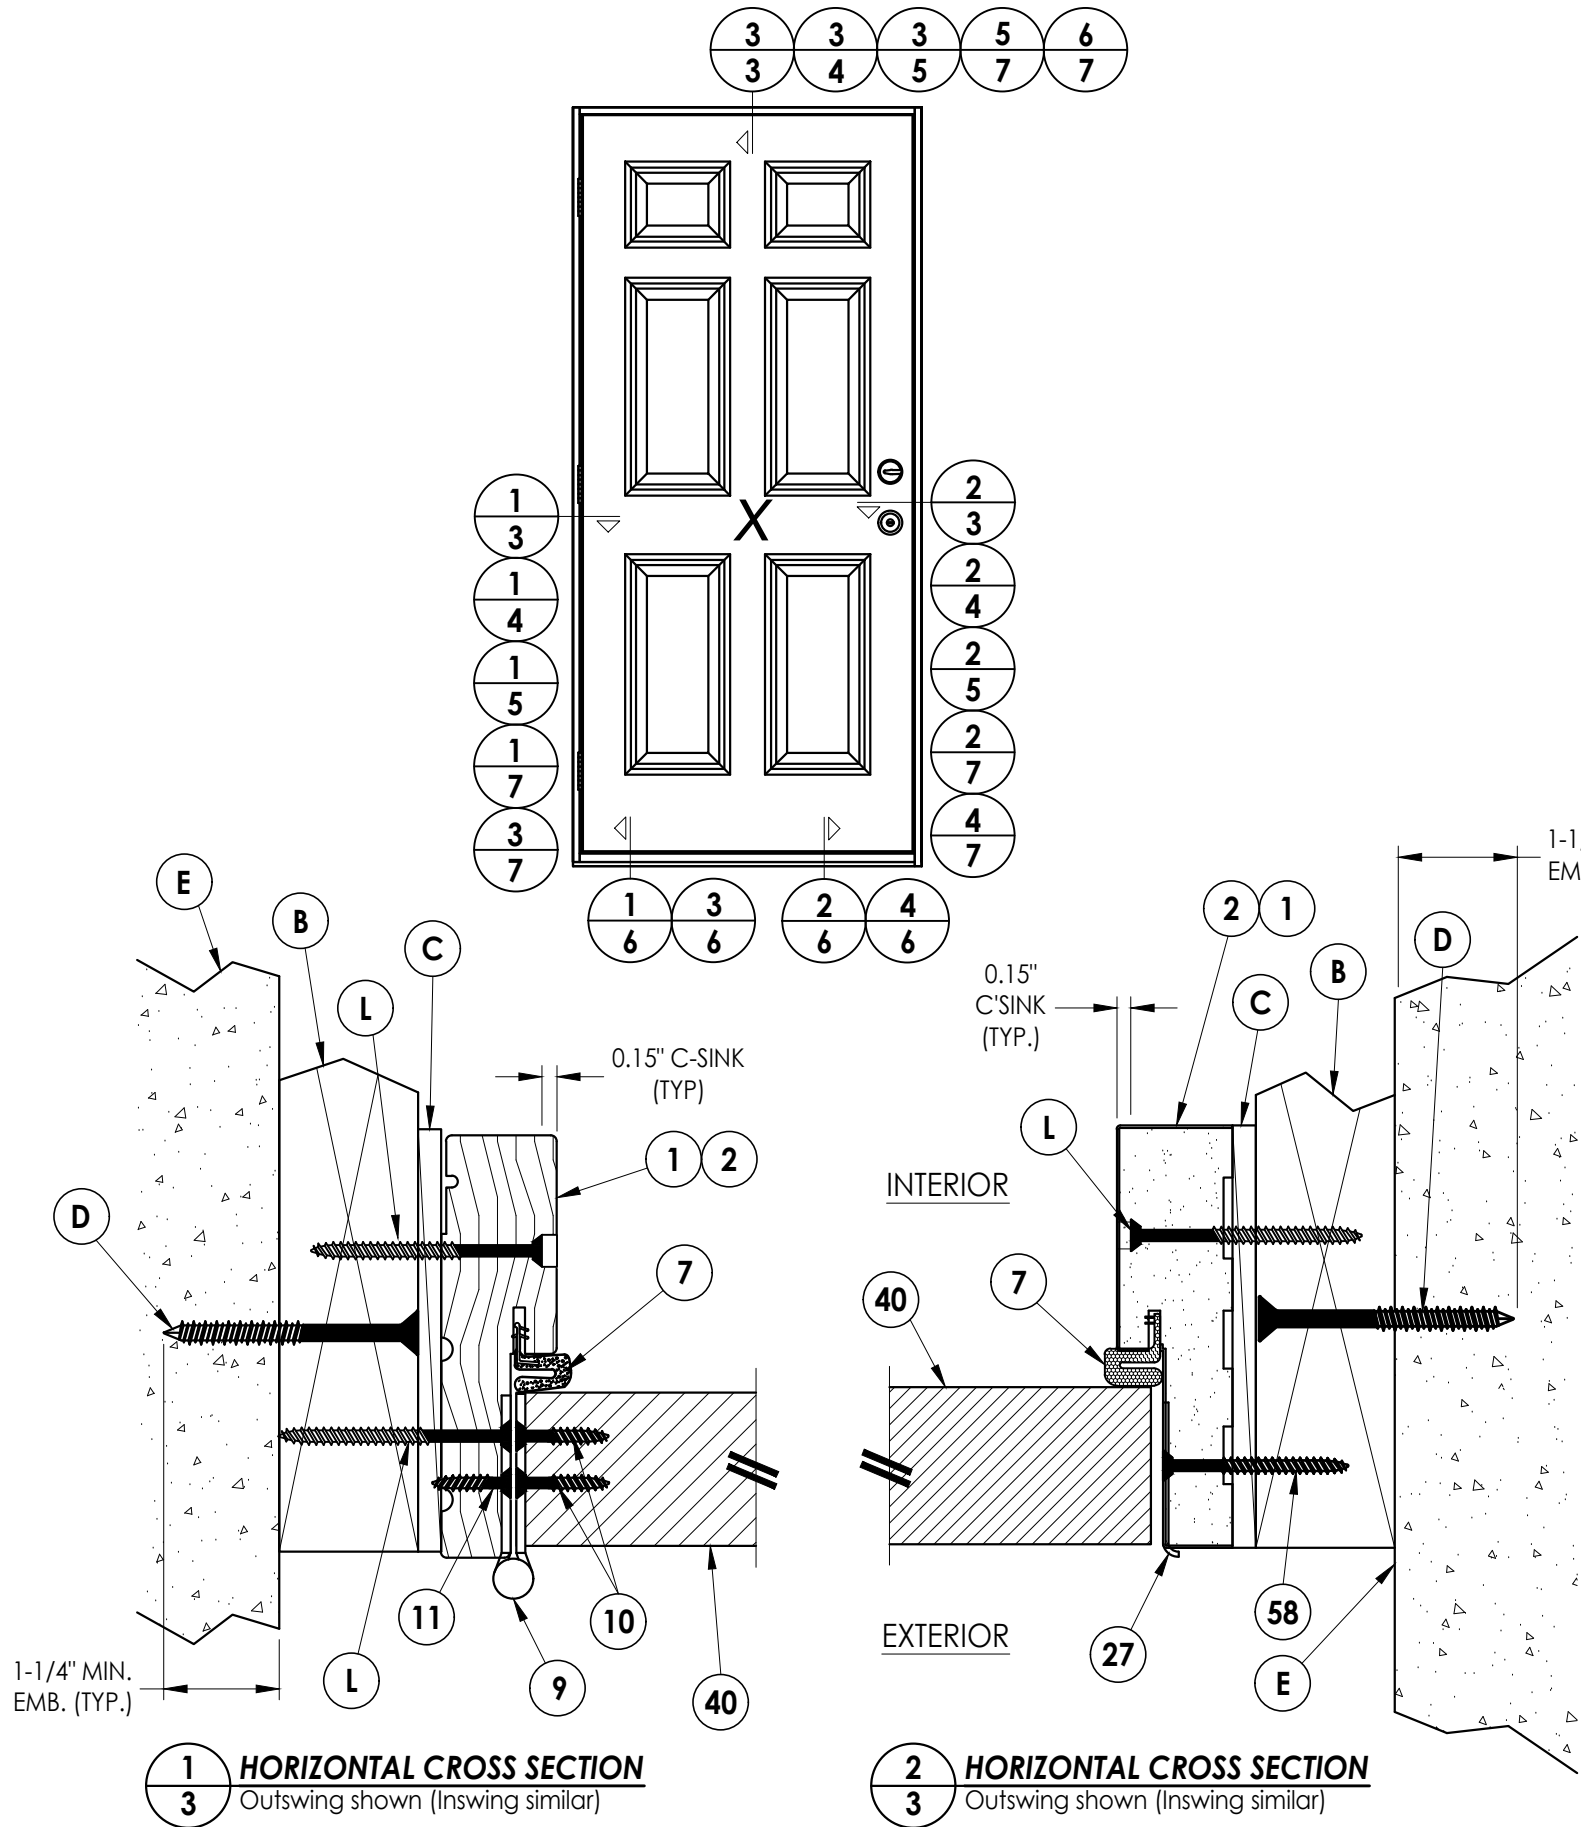

NO.		DATE	REVISIONS			
5	8/14/23	UPDATE TO 8TH ED. (2023)	FBC	LFS		
4	6/28/22	ADD ADA THRESHOLDS		LFS		
3	7/27/20	UPDATE TO 7TH ED. (2020)	FBC	LFS		
2	08/02/17	UPDATE TO 6TH ED. (2017)	FBC	JK		
1	04/22/15	UPDATE TO 5TH ED. (2014)	FBC	JK		
				BY		

DATE: 02/20/16

SCALE: N.T.S.

DWG. BY: JK

CHK. BY: LFS

DRAWING NO.:

FL-15220.6

SHEET 3 OF 9


PRODUCT: PLASTPRO INC.
FIBERGLASS DOOR

PART OR ASSEMBLY:
HORIZONTAL & VERTICAL
CROSS SECTIONS (2X BUCK)


Documents Prepared By:
Lyndon F. Schmidt
P.E. No. 43409

RW BUILDING CONSULTANTS, INC.
P.O. Box 230, Vairico, FL 33595
Phone No.: 813.659.9197
FBPE Registry No. 9813


Z:\2023 FBC Drawings\Plastpro\FL-15220 R5\FL-15220.6.dwg

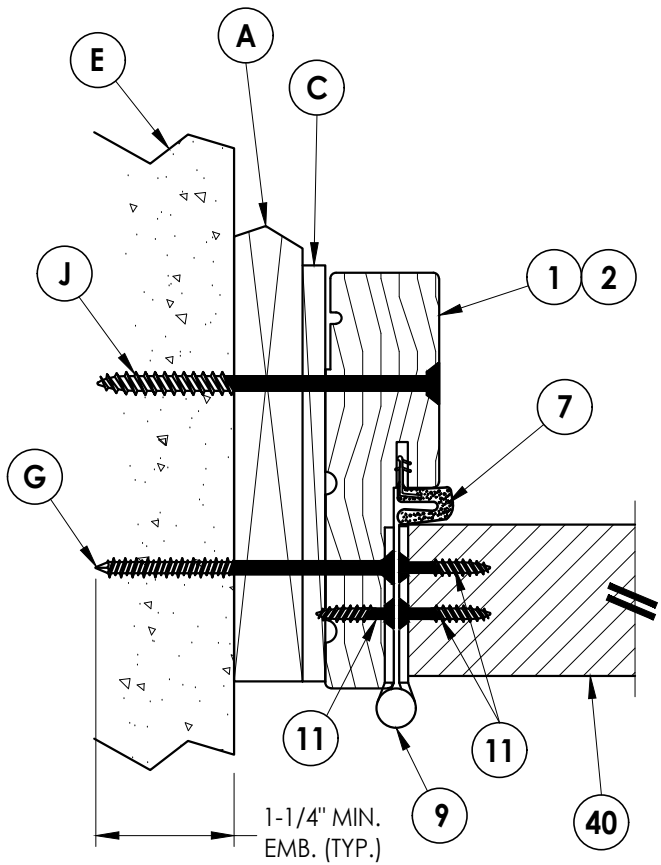

1 **HORIZONTAL CROSS SECTION**
4 Shown w/ 1X sub-buck
Outswing shown (Inswing similar)

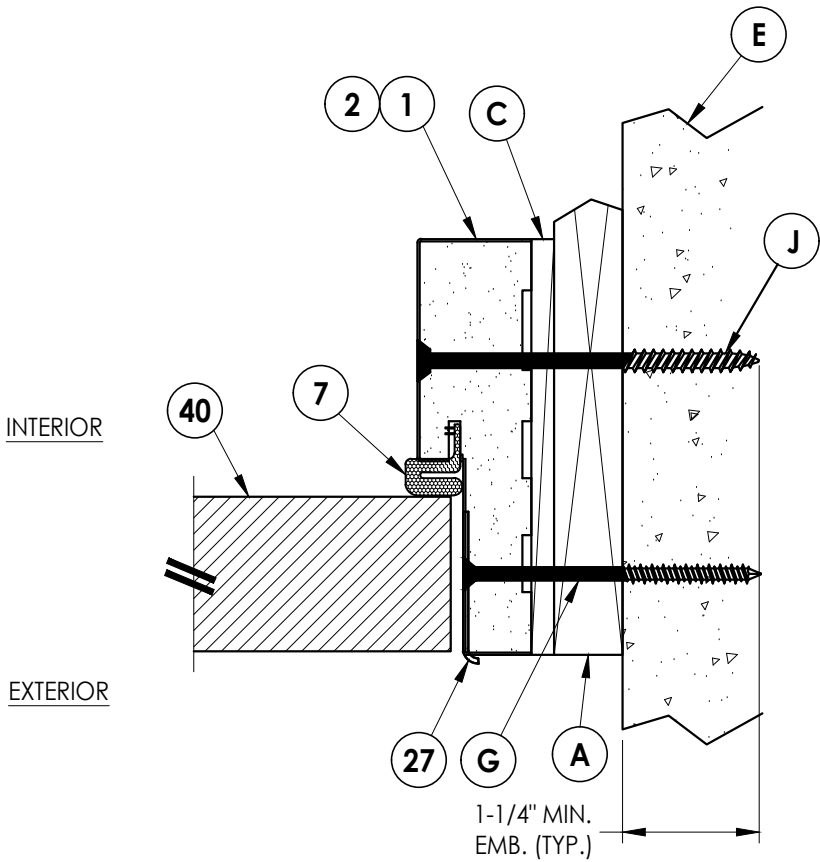

2 **HORIZONTAL CROSS SECTION**
4 Shown w/ 1X sub-buck
Outswing shown (Inswing similar)

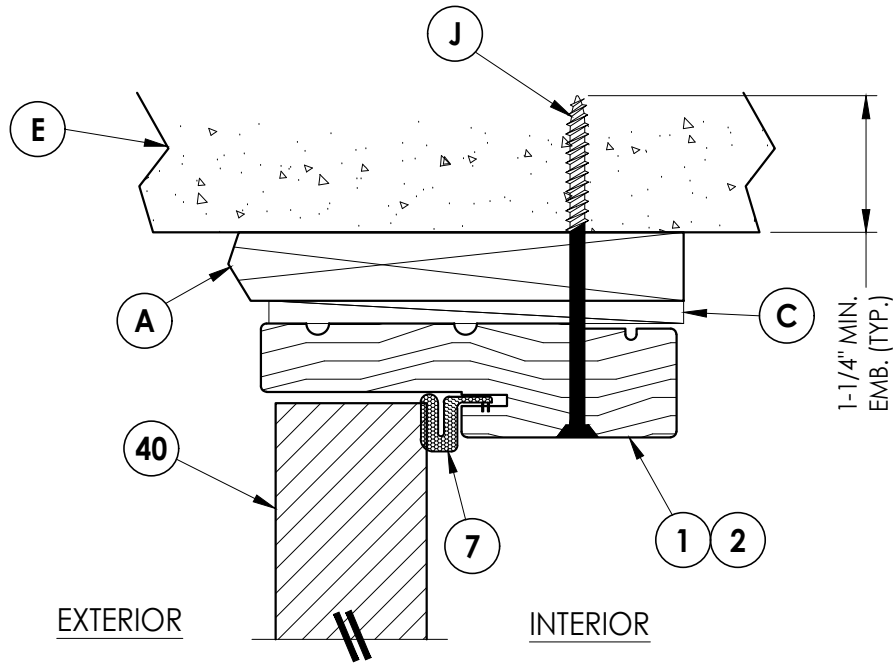

3 **VERTICAL CROSS SECTION**
4 Shown w/ 1X sub-buck
Outswing shown (Inswing similar)

NO.	DATE	REVISIONS			
5	8/14/23	UPDATE TO 8TH ED. (2023)	FBC	LFS	
4	6/28/22	ADD ADA THRESHOLDS		LFS	
3	7/27/20	UPDATE TO 7TH ED. (2020)	FBC	LFS	
2	08/02/17	UPDATE TO 6TH ED. (2017)	FBC	JK	
1	04/22/15	UPDATE TO 5TH ED. (2014)	FBC	JK	

DATE: 02/20/16

SCALE: N.T.S.

DWG. BY: JK

CHK. BY: LFS

DRAWING NO.:

FL-15220.6


SHEET 4 OF 9

PRODUCT:	PLASTPRO INC. FIBERGLASS DOOR
	PART OR ASSEMBLY: HORIZONTAL & VERTICAL CROSS SECTIONS (1X BUCK)

Documents Prepared By:
Lyndon F. Schmidt
P.E. No. 43409


RW BUILDING CONSULTANTS, INC.
P.O. Box 230, Valrico, FL 33595
Phone No.: 813.659.9197
FBPE Registry No. 9813

Z:\2023 FBC Drawings\Plastpro\FL-15220 R5\FL-15220.6.dwg

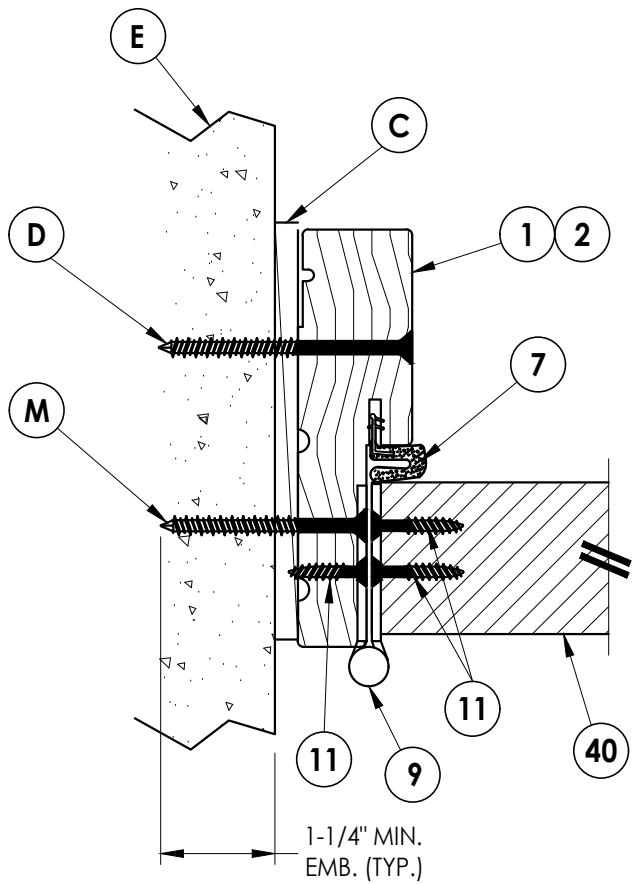


1
5 **HORIZONTAL CROSS SECTION**
Shown Direct to Masonry
Outswing shown (Inswing similar)

INTERIOR
EXTERIOR

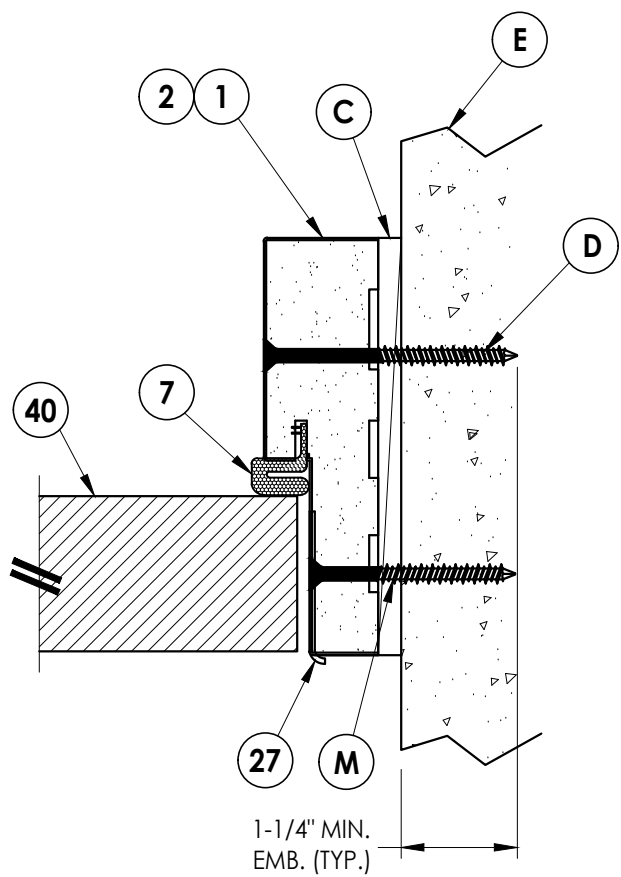

2
5 **HORIZONTAL CROSS SECTION**
Shown Direct to Masonry
Outswing shown (Inswing similar)

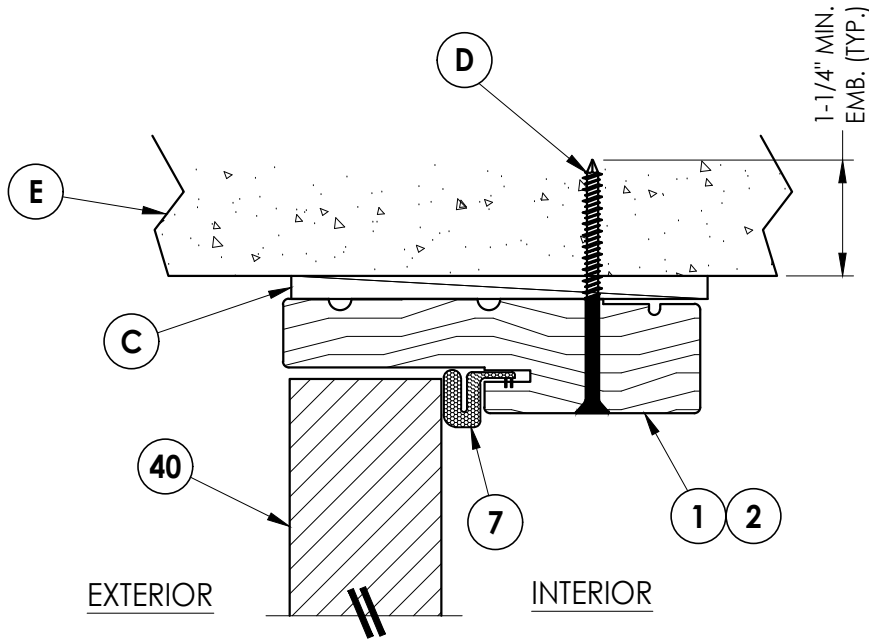

3
5 **VERTICAL CROSS SECTION**
Shown Direct to Masonry
Outswing shown (Inswing similar)

DATE:	02/20/16
SCALE:	N.T.S.
DWG. BY:	JK
CHK. BY:	LFS
DRAWING NO.:	FL-15220.6
SHEET	5 OF 9


NO.	DATE	REVISIONS
5	8/14/23	UPDATE TO 8TH ED. (2023) FBC
4	6/28/22	ADD ADA THRESHOLDS
3	7/27/20	UPDATE TO 7TH ED (2020) FBC
2	08/02/17	UPDATE TO 6TH ED. (2017) FBC
1	04/22/15	UPDATE TO 5TH ED. (2014) FBC
NO.	DATE	BY

PRODUCT:	PLASTPRO INC. FIBERGLASS DOOR
PART OR ASSEMBLY:	HORIZONTAL & VERTICAL CROSS SECTIONS (DIRECT TO MASONRY)


Documents Prepared By:
Lyndon F. Schmidt
P.E. No. 43409

RW BUILDING CONSULTANTS, INC.
P.O. Box 230, Valrico, FL 33595
Phone No.: 813.659.9197
FBPE Registry No. 9813


Z:\2023 FBC Drawings\Plastpro\FL-15220 R5\FL-15220.6.dwg

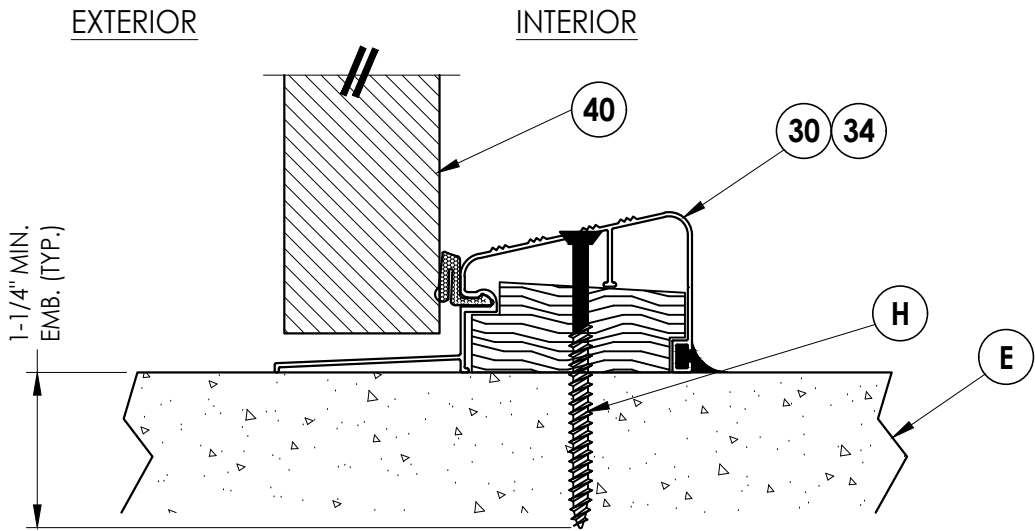


1
6 **VERTICAL CROSS SECTION**
Outswing configuration

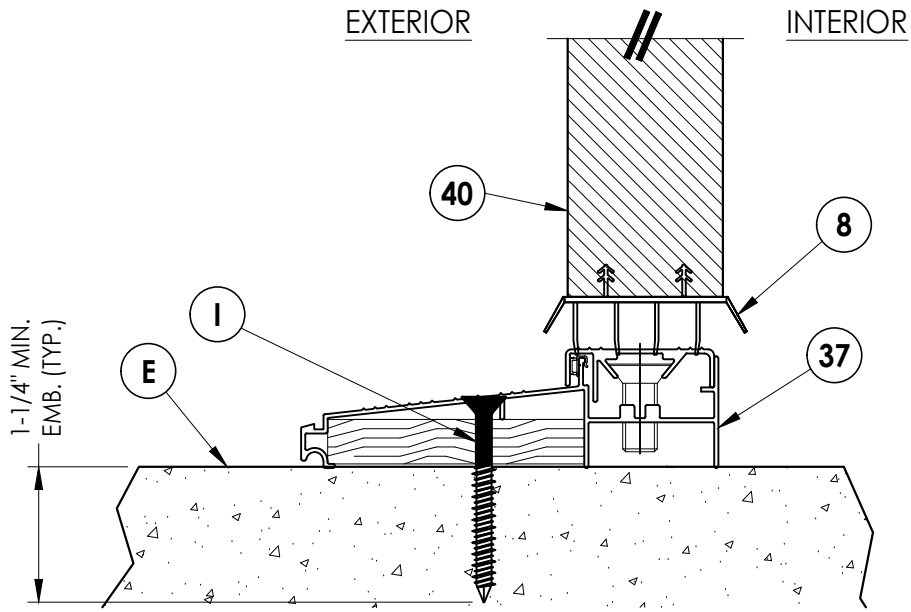

2
6 **VERTICAL CROSS SECTION**
Inswing configuration

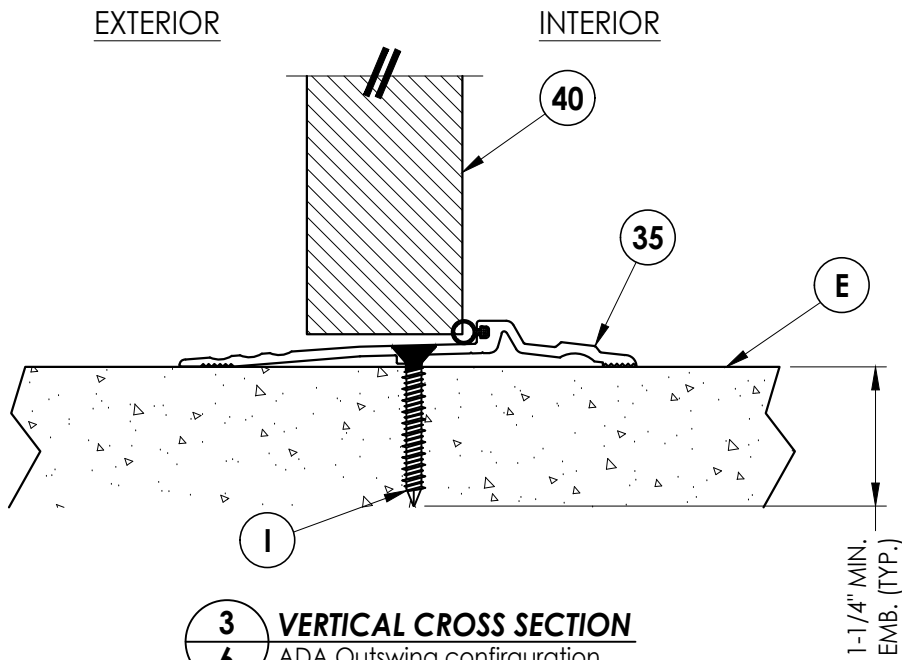


3
6 **VERTICAL CROSS SECTION**
ADA Outswing configuration


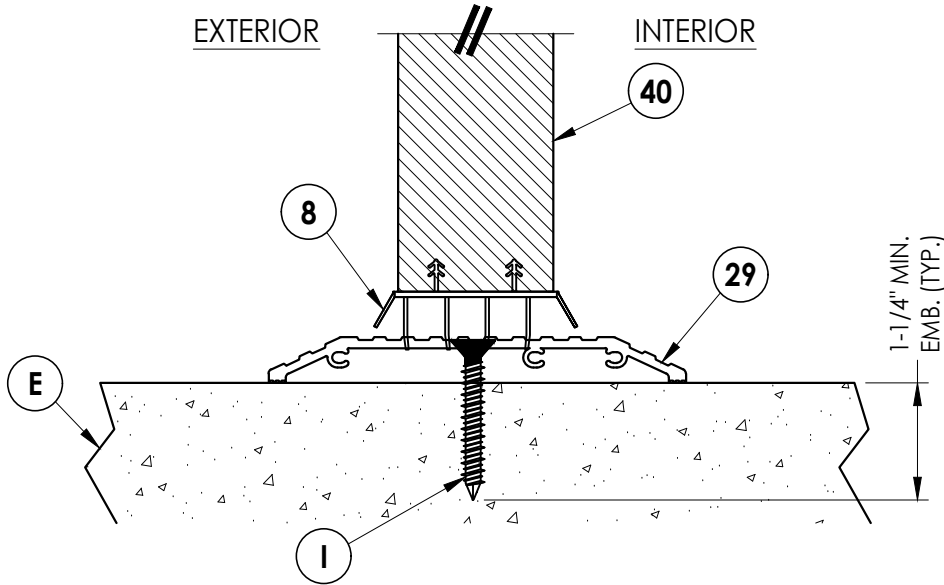


4
6 **VERTICAL CROSS SECTION**
ADA Inswing configuration


Documents Prepared By:		Lyndon F. Schmidt P.E. No. 43409		R ^W BUILDING CONSULTANTS, INC. P.O. Box 230, Valrico, FL 33595 Phone No.: 813.659.9197 FBPE Registry No. 9813		
PRODUCT:		PLASTPRO INC. FIBERGLASS DOOR		PART OR ASSEMBLY: VERTICAL CROSS SECTIONS (THRESHOLDS)		
			8/14/23	UPDATE TO 8TH ED. (2023)	FBC	LFS
5			6/28/22	ADD ADA THRESHOLDS		LFS
			7/27/20	UPDATE TO 7TH ED (2020)	FBC	LFS
3			08/02/17	UPDATE TO 6TH ED. (2017)	FBC	JK
2			04/22/15	UPDATE TO 5TH ED. (2014)	FBC	JK
1			NO.	DATE		BY
						REVISIONS
DATE: 02/20/16						
SCALE: N.T.S.						
DWG. BY: JK						
CHK. BY: LFS						
DRAWING NO.: FL-15220.6						
SHEET 6 OF 9						

 


Z:\2023 FBC Drawings\Plastpro\FL-15220 R5\FL-15220.6.dwg

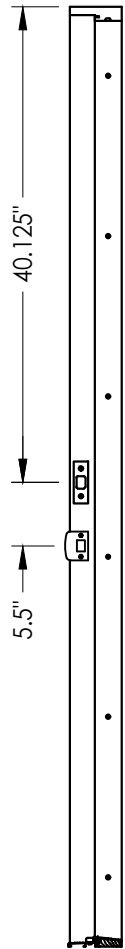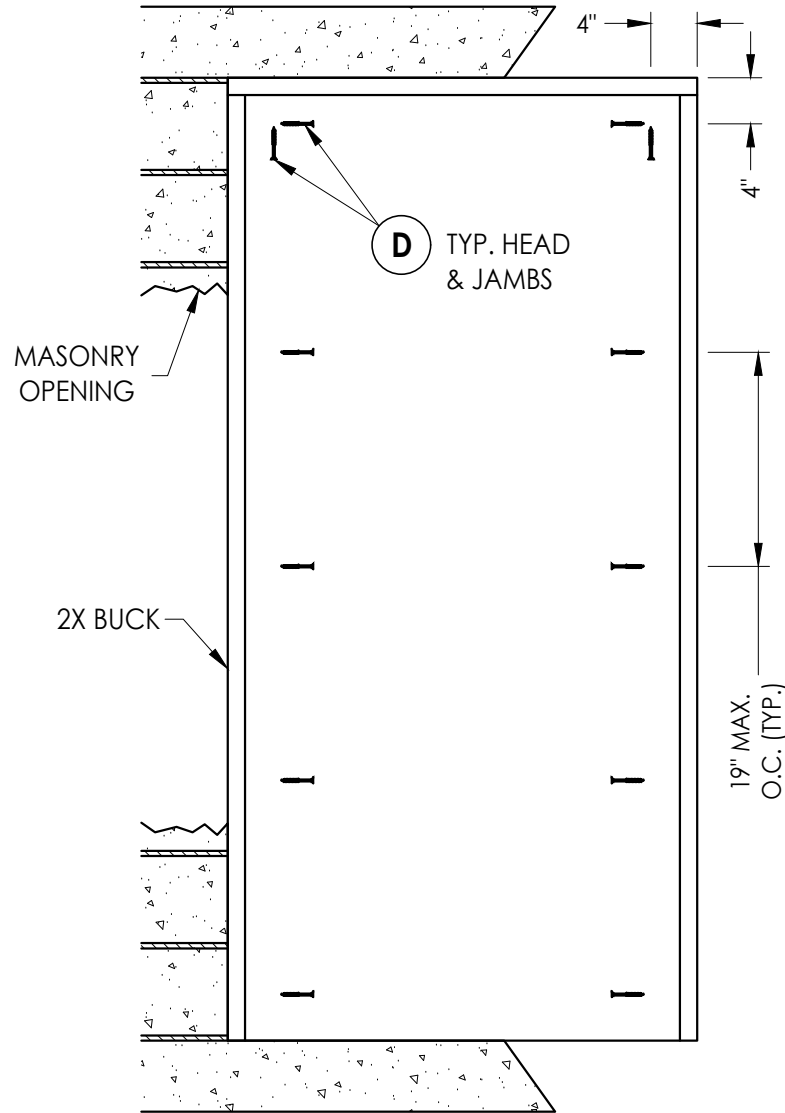

STRIKE JAMB

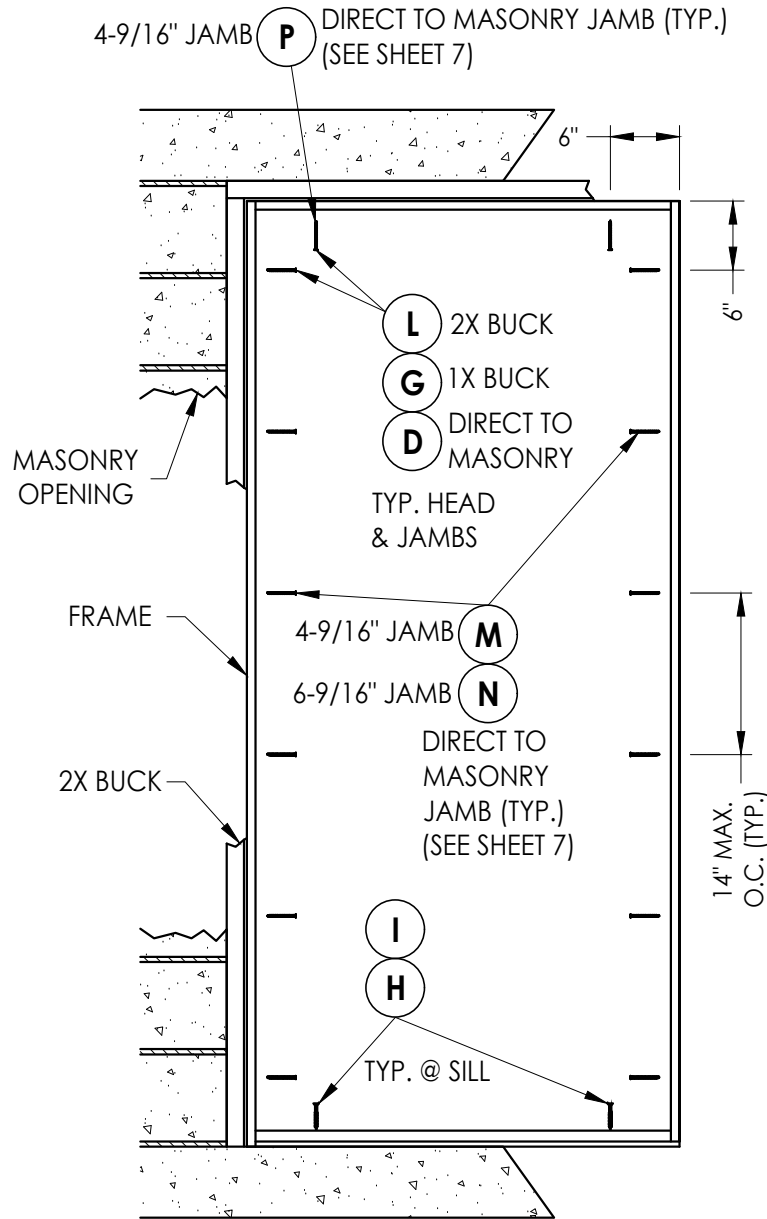

FRAME ANCHORING
Masonry 2X buck construction

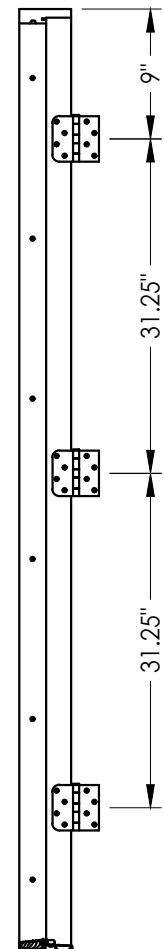

HINGE JAMB


CONCRETE ANCHOR NOTES: **BUCK ANCHORING**

- Concrete anchor locations at the corners may be adjusted to maintain the min. edge distance to mortar joints.
- Concrete anchor locations noted as "MAX. ON CENTER" must be adjusted to maintain the min. edge distance to mortar joints, additional concrete anchors may be required to ensure the "MAX. ON CENTER" dimension are not exceeded.
- Concrete anchor table:


ANCHOR TYPE	ANCHOR SIZE	MIN. EMBEDMENT	MIN. CLEARANCE TO MASONRY EDGE	MIN. CLEARANCE TO ADJACENT ANCHOR
ITW TAPCON®	1/4"	1-1/4"	2"	4"
DeWALT ULTRACON®	1/4"	1-1/4"	1"	4"
ITW TAPCON®	3/16"	1-1/4"	3"	1-1/2"

WOOD SCREW INSTALLATION NOTES:

- Maintain a minimum 5/8" edge distance, 1" end distance, & 1" o.c. spacing of wood screws to prevent the splitting of wood.

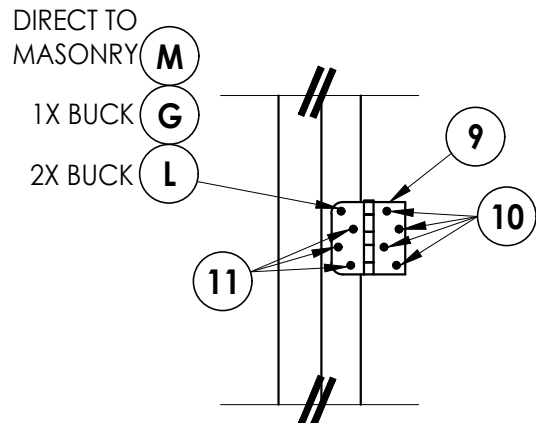

HINGE DETAIL

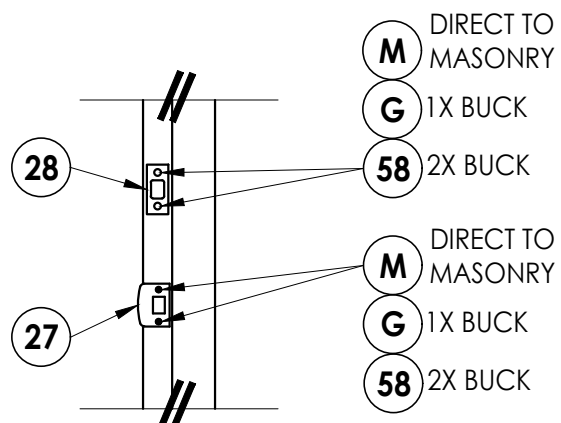

LATCH & DEADBOLT DETAIL

Documents Prepared By:
Lyndon F. Schmidt
P.E. No. 43409

PRODUCT:
PLASTPRO INC.
FIBERGLASS DOOR


NO.	DATE	REVISIONS
5	8/14/23	UPDATE TO 8TH ED. (2023) FBC
4	6/28/22	ADD ADA THRESHOLDS
3	7/27/20	UPDATE TO 7TH ED. (2020) FBC
2	08/02/17	UPDATE TO 6TH ED. (2017) FBC
1	04/22/15	UPDATE TO 5TH ED. (2014) FBC

DATE: 02/20/16
SCALE: N.T.S.
DWG. BY: JK
CHK. BY: LFS
DRAWING NO.: FL-15220.6
SHEET 8 OF 9


RW BUILDING CONSULTANTS, INC.
P.O. Box 230, Valrico, FL 33595
Phone No.: 813.659.9197
FBPE Registry No. 9813

Z:\2023 FBC Drawings\Plastpro\FL-15220 R5\FL-15220.6.dwg


BILL OF MATERIALS		
ITEM #	DESCRIPTION	MATERIAL
A	1X BUCK SG >= 0.55	WOOD
B	2X BUCK SG >= 0.55	WOOD
C	1/4" MAX. SHIM SPACE	-
D	1/4" X 2-3/4" PFH DeWALT OR ITW CONCRETE SCREW	STEEL
E	MASONRY - 3,000 PSI MIN. CONCRETE CONFORMING TO ACI 301 OR HOLLOW BLOCK CONFORMING TO ASTM C90	CONCRETE
G	3/16" x 3-1/4" PFH ITW CONCRETE SCREW	STEEL
H	1/4" X 3-1/4" PFH DeWALT OR ITW CONCRETE SCREW	STEEL
I	1/4" X 1-3/4" PFH DeWALT OR ITW CONCRETE SCREW	STEEL
J	1/4" X 3-3/4" PFH DeWALT OR ITW CONCRETE SCREW	STEEL
K	1/4" X 2-1/4" ITW CONCRETE SCREW	STEEL
L	#10 X 2-1/2" PFH WOOD SCREW (1.15" MIN. EMBEDMENT)	STEEL
M	3/16" X 2-1/4" ITW CONCRETE SCREW	STEEL
N	3/16" X 2-3/4" ITW CONCRETE SCREW	STEEL
P	1/4" X 2-1/4" PFH DeWALT CONCRETE SCREW	STEEL
1	POLY FIBER JAMB	COMP. / VINYL
2	FINGER JOINTED PINE FRAME	WOOD
7	WEATHERSTRIP	FOAM
8	DOOR BOTTOM SWEEP	VINYL
9	4" X 4" BUTT HINGE	STEEL
11	#9 X 3/4" PFH WOOD SCREW	STEEL
27	LATCH STRIKE PLATE	STEEL
28	DEADBOLT STRIKE PLATE	STEEL
29	ADA THRESHOLD	ALUM
30	OUTSWING THRESHOLD	ALUM/WOOD
34	OUTSWING THRESHOLD	ALUM/WOOD
35	ADA THRESHOLD	ALUM
37	INSWING THRESHOLD	ALUM/WOOD
40	DOOR PANEL - SEE DOOR PANEL DETAIL SHEET FOR CONSTRUCTION DETAILS	-
58	#8 X 2" PFH WOOD SCREW	STEEL

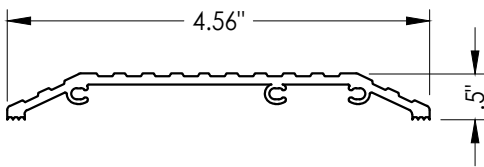


29 ADA THRESHOLD
DLP

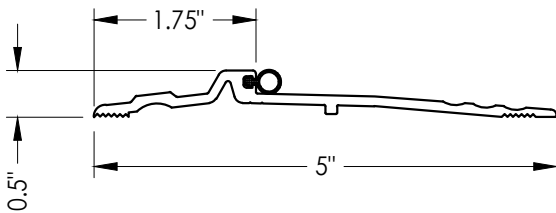


35 ADA THRESHOLD
NGP 896V

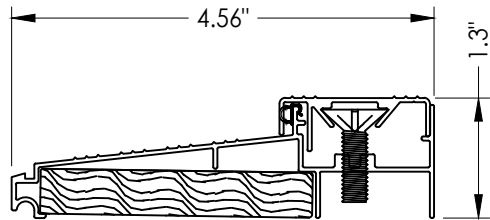


37 INSWING THRESHOLD
DLP (ISC)

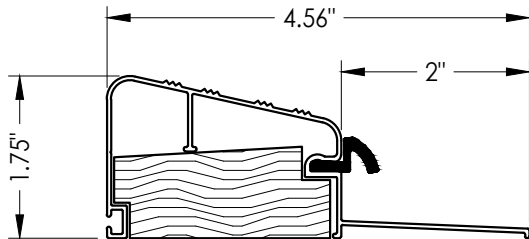


30 OUTSWING THRESHOLD
DLP (QOSR)

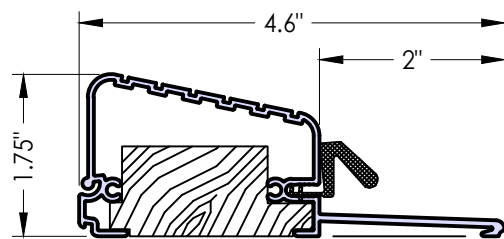

34 OUTSWING THRESHOLD
Columbia High Dam (581)

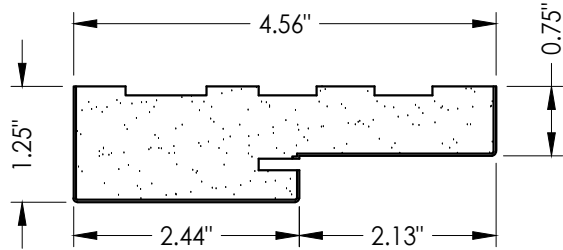

1 POLY FIBER JAMB
Plastpro

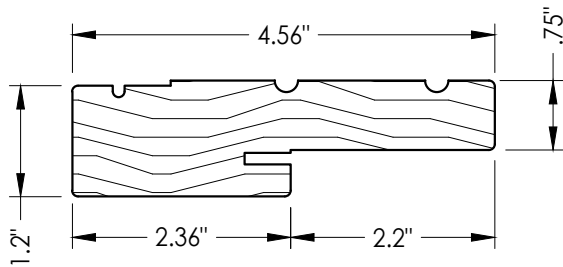

2 WOOD JAMB

Documents Prepared By: Lyndon F. Schmidt P.E. No. 43409		BUILDING CONSULTANTS, INC. P.O. Box 230, Valrico, FL 33595 Phone No.: 813.659.9197 FBPE Registry No. 9813	
PRODUCT: PLASTPRO INC. FIBERGLASS DOOR		PART OR ASSEMBLY: BILL OF MATERIALS	
5	8/14/23	UPDATE TO 8TH ED. (2023)	FBC
4	6/28/22	ADD ADA THRESHOLDS	LFS
3	7/27/20	UPDATE TO 7TH ED (2020)	FBC
2	08/02/17	UPDATE TO 6TH ED. (2017)	JK
1	04/22/15	UPDATE TO 5TH ED. (2014)	JK
NO.	DATE		BY
REVISIONS			
DATE: 02/20/16			
SCALE: N.T.S.			
DWG. BY: JK			
CHK. BY: LFS			
DRAWING NO.: FL-15220.6			
SHEET 9 OF 9			