





5200 W. CENTURY BLVD.
LOS ANGELES, CA 90045

Smooth / Wood Grain / White Wood Grain
Rustic / Mahogany
Fiberglass Door
INSWING / OUTSWING
"NON-IMPACT"

GENERAL NOTES

- This product has been evaluated and is in compliance with the 9th Edition (2026) Florida Building Code (FBC) structural requirements excluding the "High Velocity Hurricane Zone" (HVHZ).
- Product anchors shall be as listed and spaced as shown on details. Anchor embedment to base material shall be beyond wall dressing or stucco.
- When used in areas requiring wind borne debris protection, this product is required to be protected with an impact resistant covering that complies with FBC Sections 1609.1.2 & R301.2.1.2.
- For 2x stud framing construction, anchoring of these units shall be the same as that shown for 2x buck masonry construction.
- Site conditions that deviate from the details of this drawing require further engineering analysis by a licensed engineer or registered architect.


TABLE OF CONTENTS	
SHEET#	DESCRIPTION
1	Typical elevations, design pressures & general notes
2	Door panel details
3	Sidelite panel details
4	Transom panel details
5	Elevations
6	Horizontal & Vertical Cross Sections (2X Buck)
7	Horizontal & Vertical Cross Sections
8	Horizontal & Vertical Cross Sections (1X Buck)
9	Horizontal & Vertical Cross Sections (Direct to Masonry)
10	Vertical Cross Sections (Thresholds)
11	Buck anchoring
12	Frame anchoring
13	Bill of materials, components and glazing details

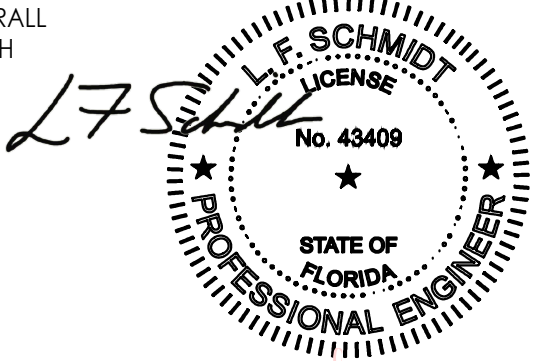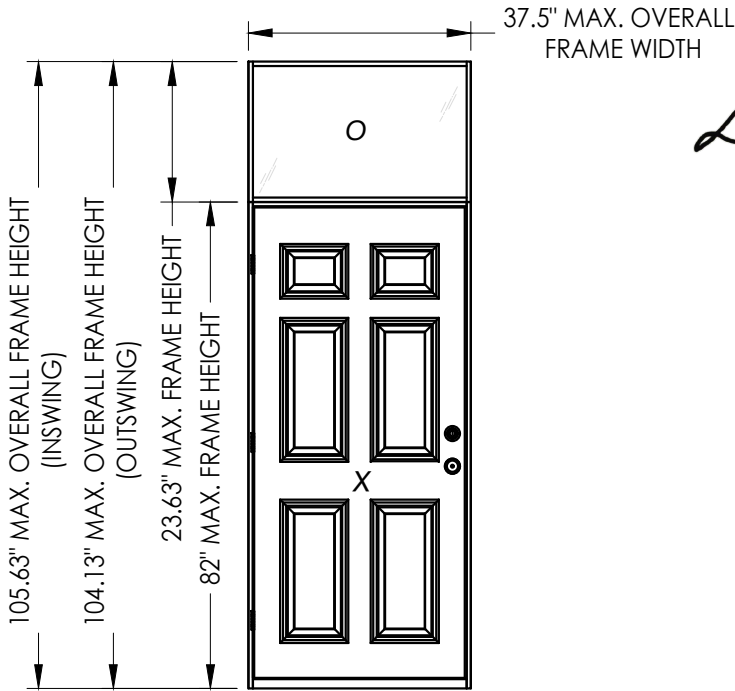

Digitally signed by Lyndon F Schmidt
Date: 2026.08.04 08:06:15 -04'00'

This item has been digitally signed and sealed by L. F. Schmidt, P.E. on the date adjacent to the seal.
Printed copies of this document are not considered signed and sealed and the signature must be verified on any electronic copies.

THIS PRODUCT APPROVAL IS VALID
ONLY FOR THE STATE OF FLORIDA

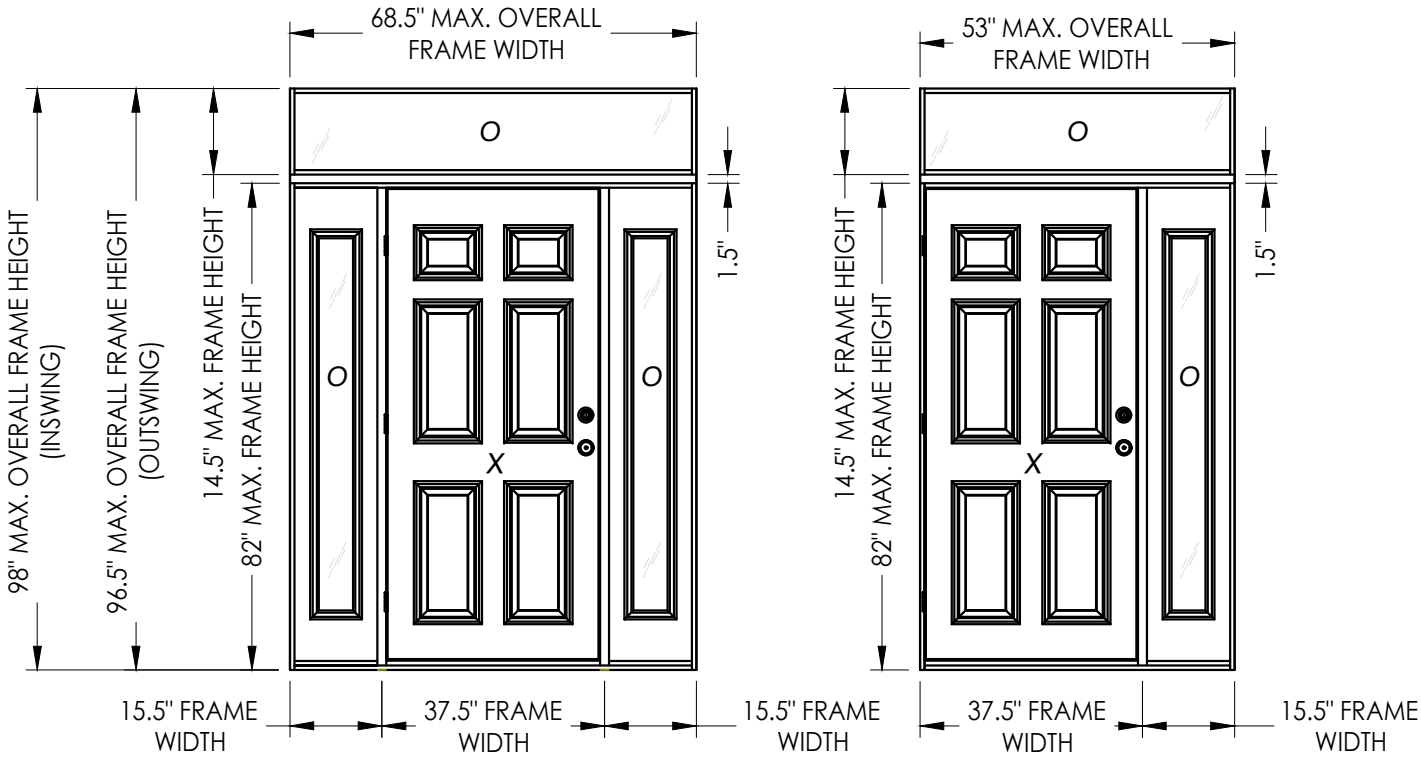

CONTINUOUS HEAD & SILL

CONFIGURATION	MAX. FRAME DIMENSION	MAX. SIDELITE D.L.O. DIMENSION	MAX. TRANSOM D.L.O. DIMENSION	DESIGN PRESSURE (PSF) INSWING		DESIGN PRESSURE (PSF) OUTSWING	
				POSITIVE	NEGATIVE	POSITIVE	NEGATIVE
O/X	37.5" x 105.63"	N/A	35.0" X 21.13"	+55.0	-55.0	+55.0	-55.0
O/OX	53.0" x 98.0"	7.0" X 63.0"	50.5" X 12.0"	+35.0	-45.0	+35.0	-35.0
O/OXO	68.5" x 98.0"	7.0" X 63.0"	66.0" X 12.0"	+35.0	-45.0	+35.0	-35.0

Documents Prepared By:
Lyndon F. Schmidt
P.E. No. 43409

PLASTPRO INC.
FIBERGLASS DOOR

7/02/26 UPDATE TO 9TH ED. (2026) FBC LFS
8/14/23 UPDATE TO 8TH ED. (2023) FBC LFS
7/27/20 UPDATE TO 7TH ED. (2020) FBC LFS
7/24/17 UPDATE TO 6TH ED. (2017) FBC JK
04/14/15 UPDATE TO 5TH ED. (2014) FBC JK



DATE: 2/15/12
SCALE: N.T.S.
DWG. BY: JK
CHK. BY: LFS
DRAWING NO.: FL-15221.2
SHEET 1 OF 13

Building Consultants, Inc.
P.O. Box 230, Valrico, FL 33595
Phone No.: 813.659.9197
FBPE Registry No. 9813


PART OR ASSEMBLY:
TYPICAL ELEVATION, DESIGN PRESSURES & GENERAL NOTES

REVISIONS

G:\2023 FBC DRAWINGS 7-27-26\Plastpro\FL-15221 R5\FL-15221.2.dwg

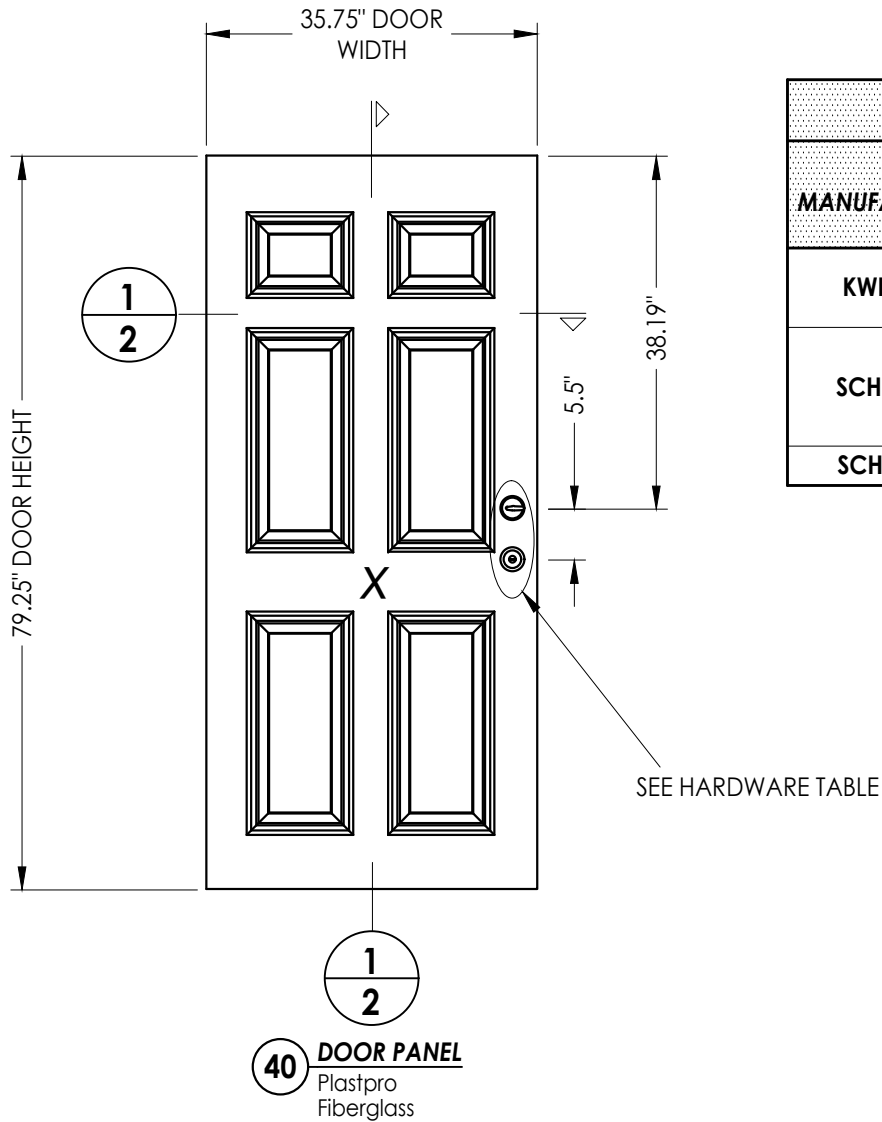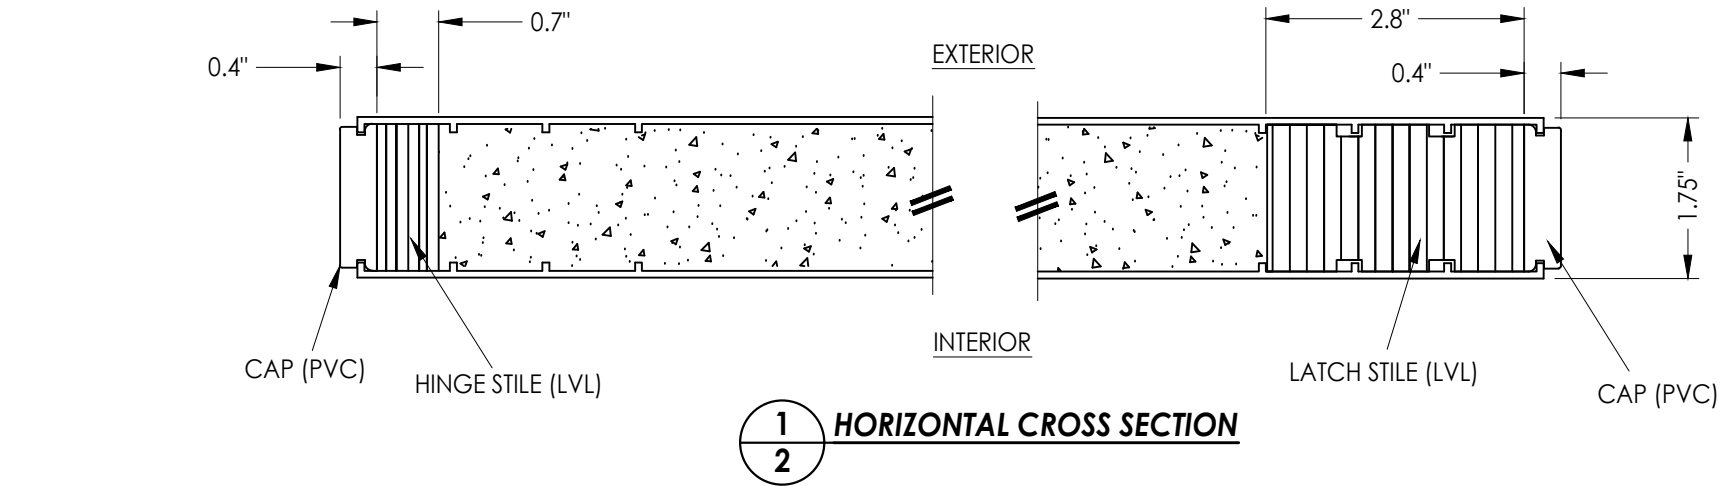

HARDWARE TABLE			
MANUFACTURER	MODEL	MAX. DESIGN PRESSURE (PSF)	
		POSITIVE	NEGATIVE
KWIKSET	Knob: SIGNATURE SERIES Deadbolt: SIGNATURE SERIES (780)	+55.0	-55.0
SCHLAGE	Knob: "F" SERIES (F10) Lever: "F" SERIES (F10) Deadbolt: "B" SERIES (B60/62)	+45.0	-45.0
SCHLAGE	HANDLE SET W/DEADBOLT: "F" SERIES (F60)	+45.0	-45.0

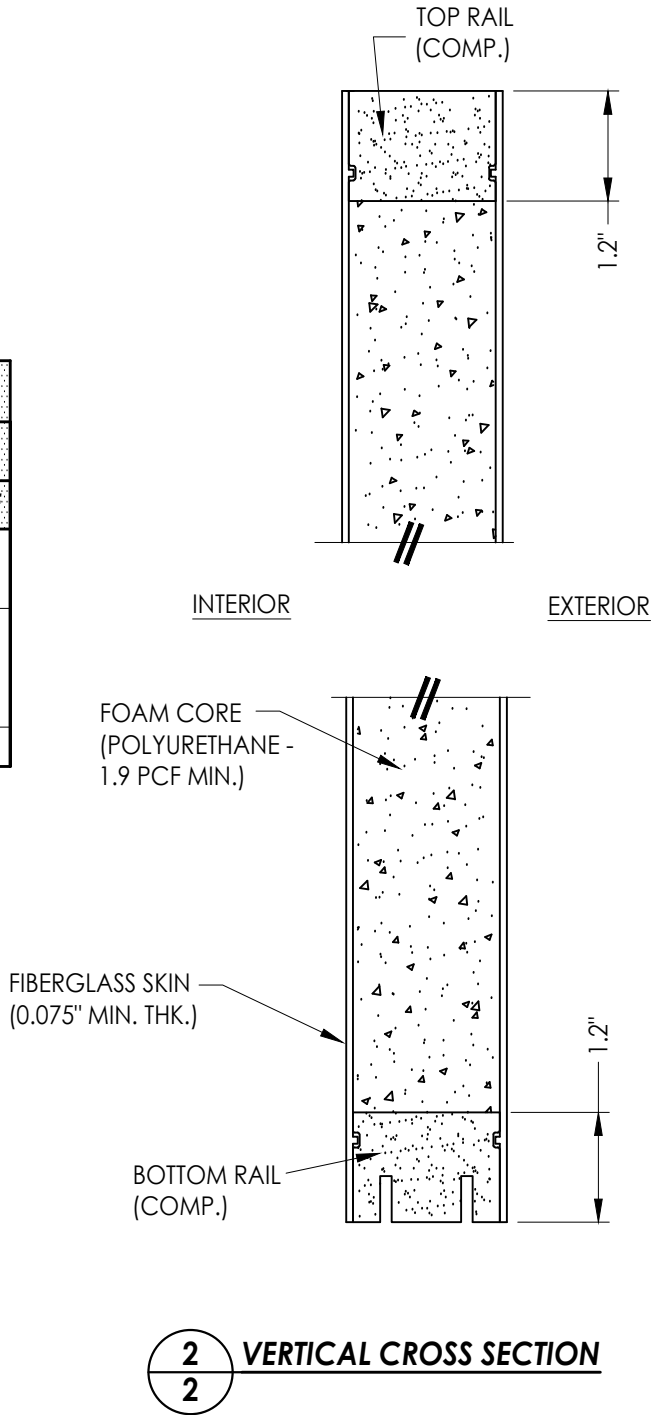

Documents Prepared By:
Lyndon F. Schmidt
P.E. No. 43409

PLASTPRO INC.
FIBERGLASS DOOR

PART OR ASSEMBLY:
DOOR PANEL DETAILS

REVISIONS

NO.	DATE	DESCRIPTION
5	7/02/26	UPDATE TO 9TH ED. (2026) FBC
4	8/14/23	UPDATE TO 8TH ED. (2023) FBC
3	7/27/20	UPDATE TO 7TH ED. (2020) FBC
2	7/24/17	UPDATE TO 6TH ED. (2017) FBC
1	04/14/15	UPDATE TO 5TH ED. (2014) FBC

DATE: 2/15/12

SCALE: N.T.S.

DWG. BY: JK


CHK. BY: LFS

DRAWING NO.: FL-15221.2

SHEET 2 OF 13

Building Consultants, Inc.
P.O. Box 230, Valrico, FL 33595
Phone No.: 813.659.9197
FBPE Registry No. 9813

G:\2023 FBC DRAWINGS 7-27-26\Plastpro\FL-15221 R5\FL-15221.2.dwg

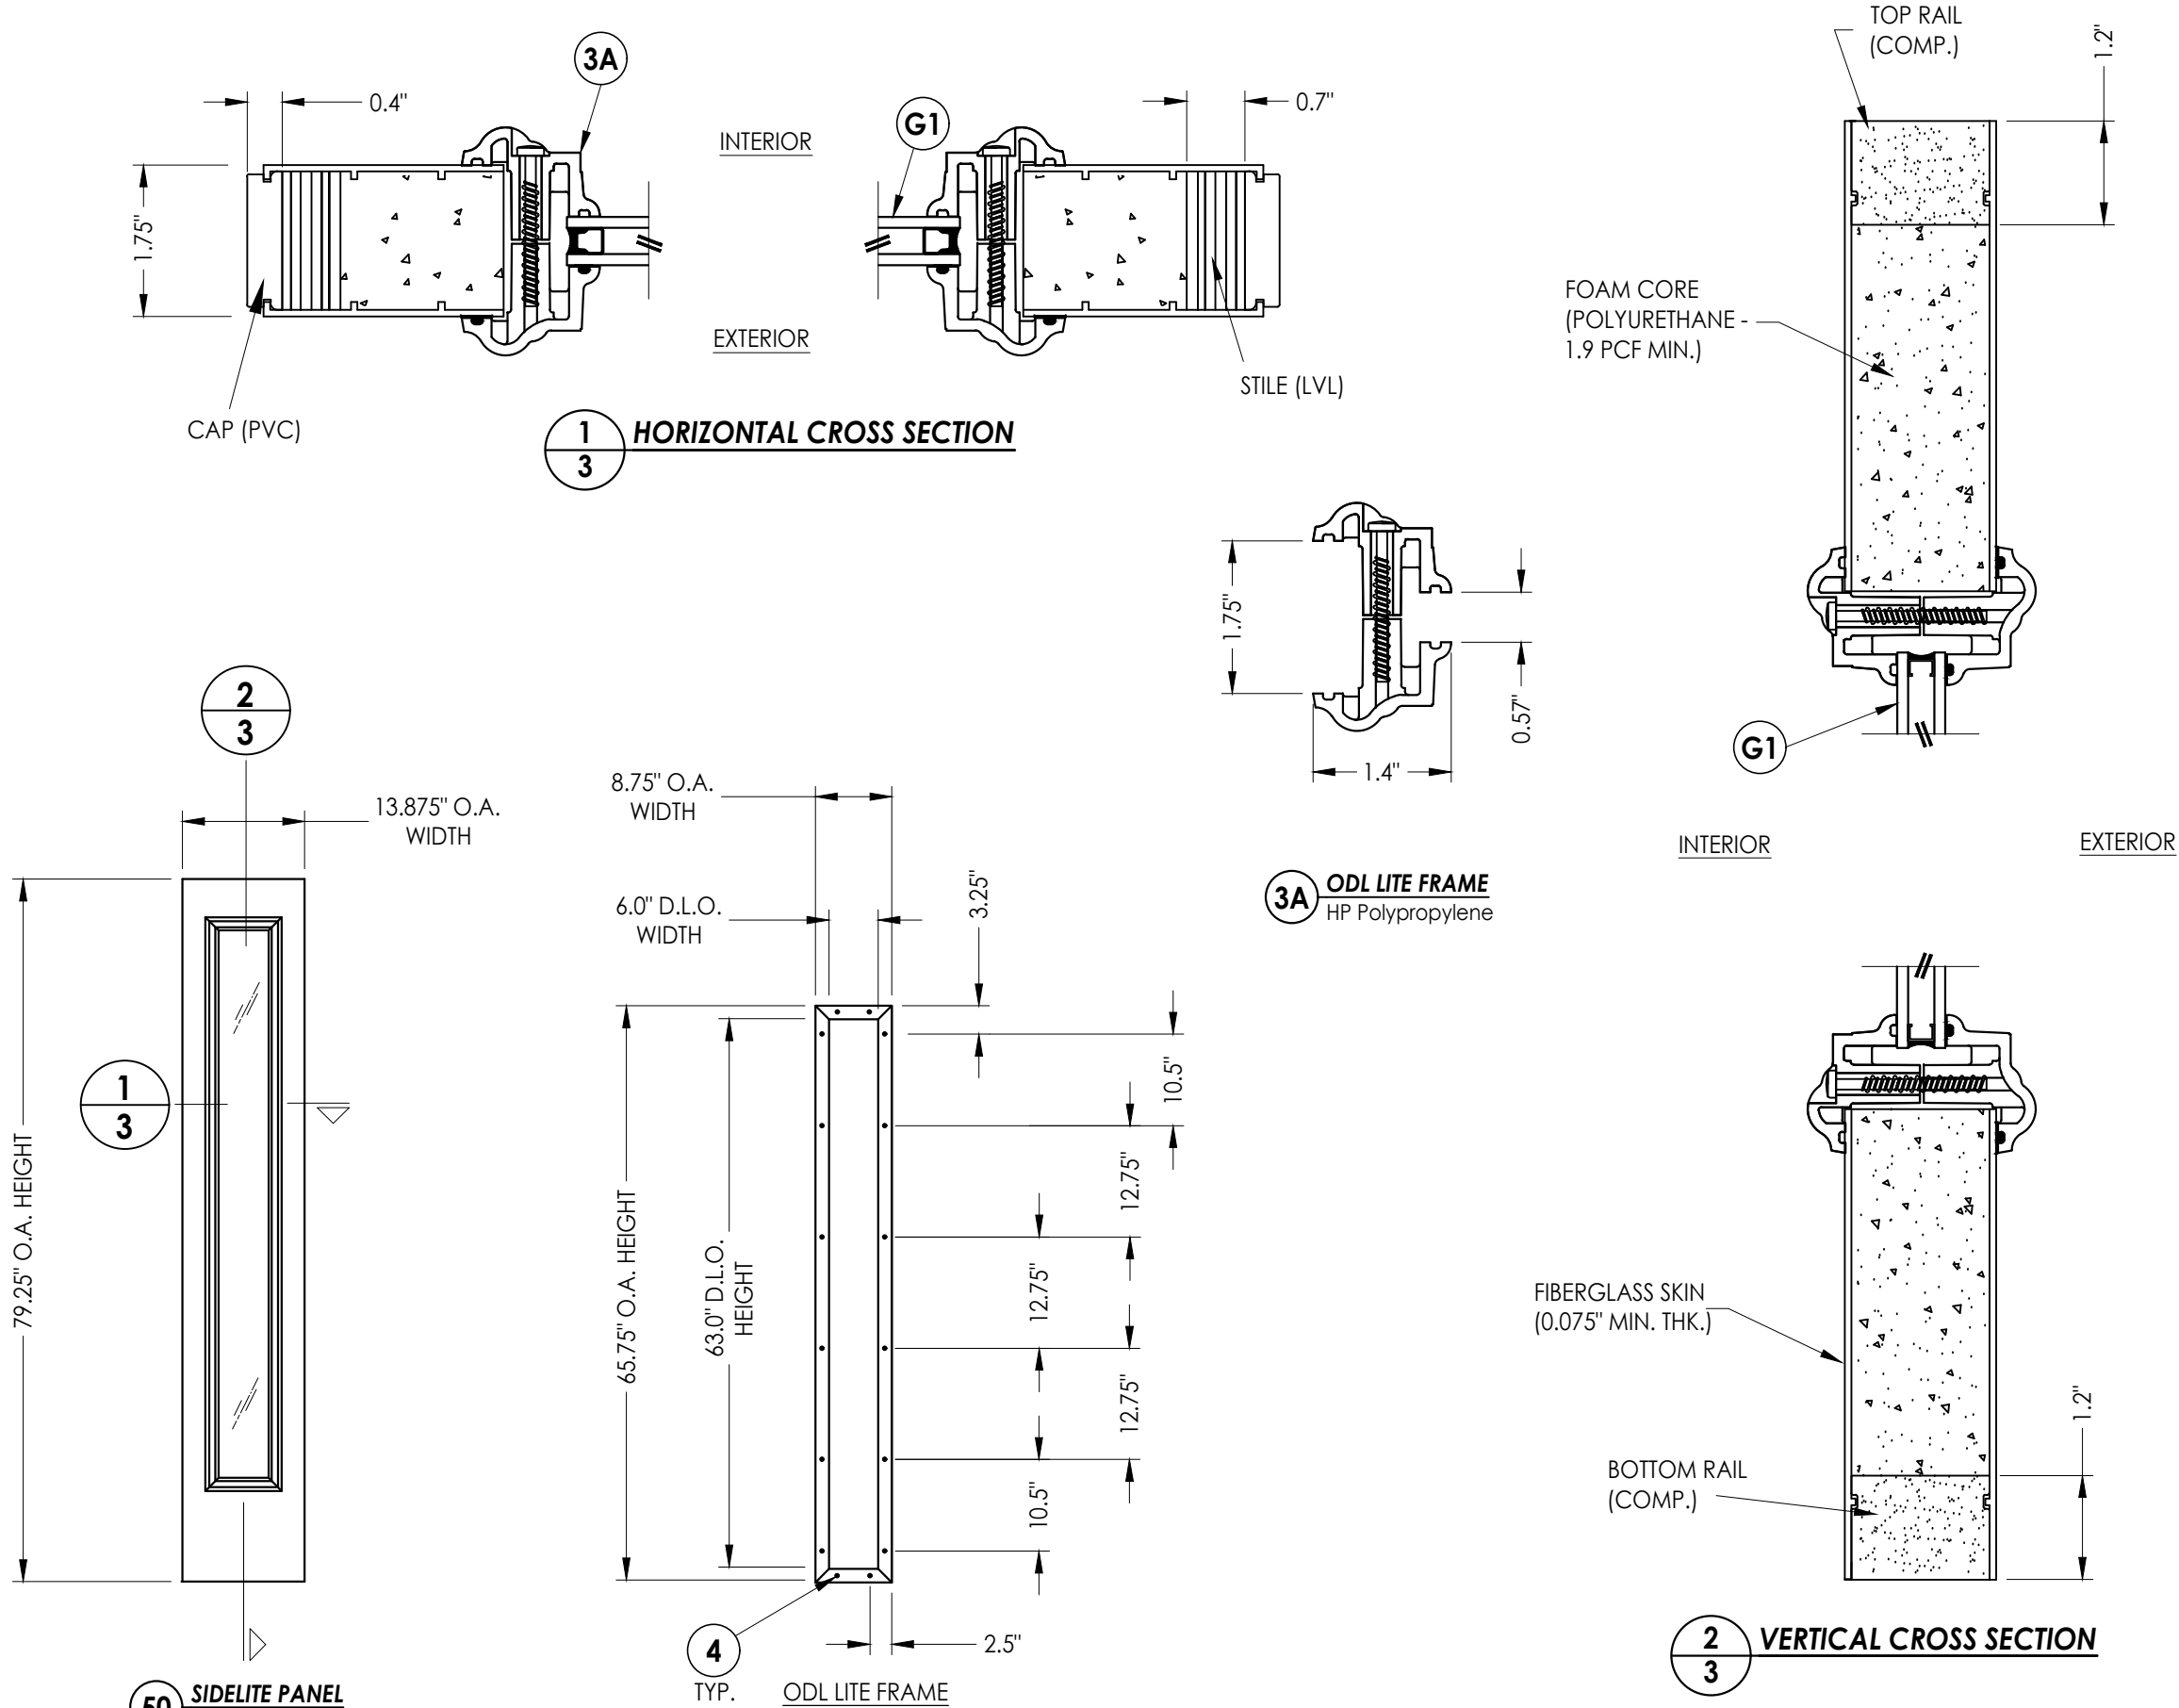

DATE:		2/15/12
SCALE:		N.T.S.
DWG. BY:		JK
CHK. BY:		LFS
DRAWING NO.:		FL-15221.2
SHEET		3 OF 13


PRODUCT:		PLASTPRO INC. FIBERGLASS DOOR
PART OR ASSEMBLY:		SIDELITE PANEL DETAILS

Documents Prepared By: Lyndon F. Schmidt P.E. No. 43409		<i>RW</i> BUILDING CONSULTANTS, INC. P.O. Box 230, Valrico, FL 33595 Phone No.: 813.659.9197 FBPE Registry No. 9813

G:\2023 FBC DRAWINGS 7-27-26\Plastpro\FL-15221 R5\FL-15221.2.dwg


NOTE:

1. Spacing for item #16: 1" from ends and 8" o.c. thereafter.

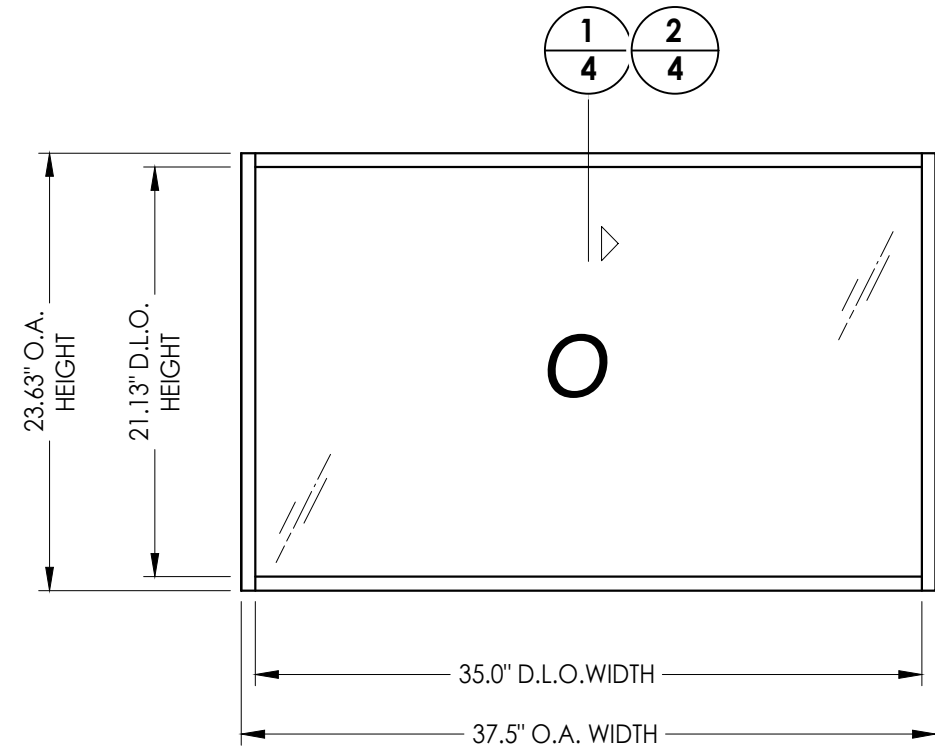

TRANSOM FRAME


O
X

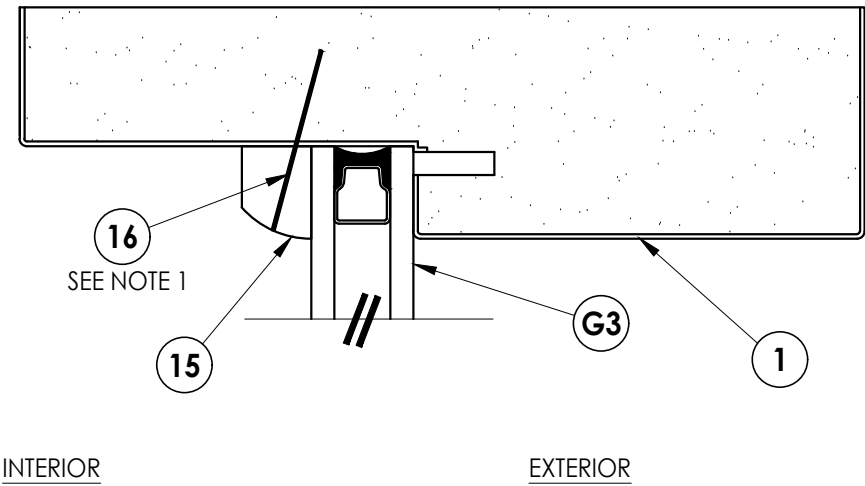

INTERIOR


EXTERIOR

1
4 VERTICAL CROSS SECTION

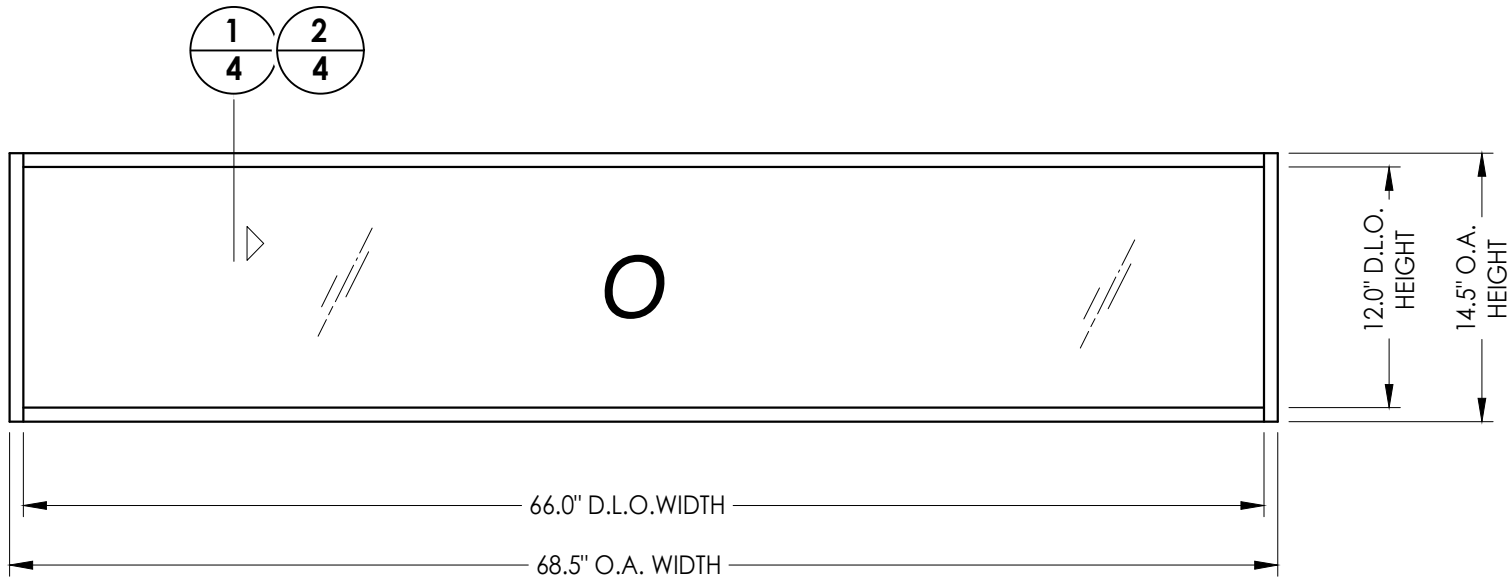

TRANSOM FRAME

O O O
OX XO OXO

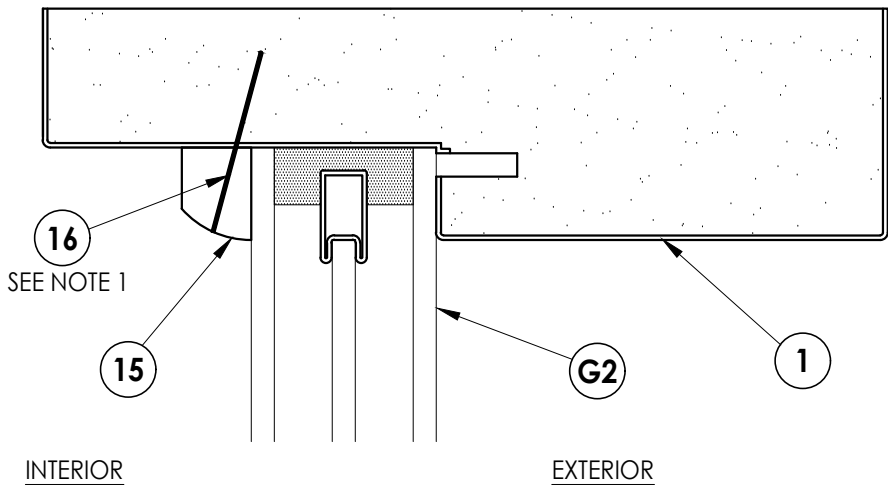

INTERIOR

EXTERIOR

2
4 VERTICAL CROSS SECTION

Documents Prepared By:
Lyndon F. Schmidt
P.E. No. 43409

RW BUILDING CONSULTANTS, INC.
P.O. Box 230, Valrico, FL 33595
Phone No.: 813.659.9197
FBPE Registry No. 9813

PRODUCT:
PLASTPRO INC.
FIBERGLASS DOOR

PART OR ASSEMBLY:
TRANSOM PANEL DETAILS

NO.	DATE	REVISIONS
5	7/02/26	UPDATE TO 9TH ED. (2026) FBC LFS
4	8/14/23	UPDATE TO 8TH ED. (2023) FBC LFS
3	7/27/20	UPDATE TO 7TH ED. (2020) FBC LFS
2	7/24/17	UPDATE TO 6TH ED. (2017) FBC JK
1	04/14/15	UPDATE TO 5TH ED. (2014) FBC JK

DATE: 2/15/12

SCALE: N.T.S.


DWG. BY: JK

CHK. BY: LFS


DRAWING NO.: FL-15221.2

SHEET 4 OF 13


G:\2023 FBC DRAWINGS 7-27-26\Plastpro\FL-15221 R5\FL-15221.2.dwg

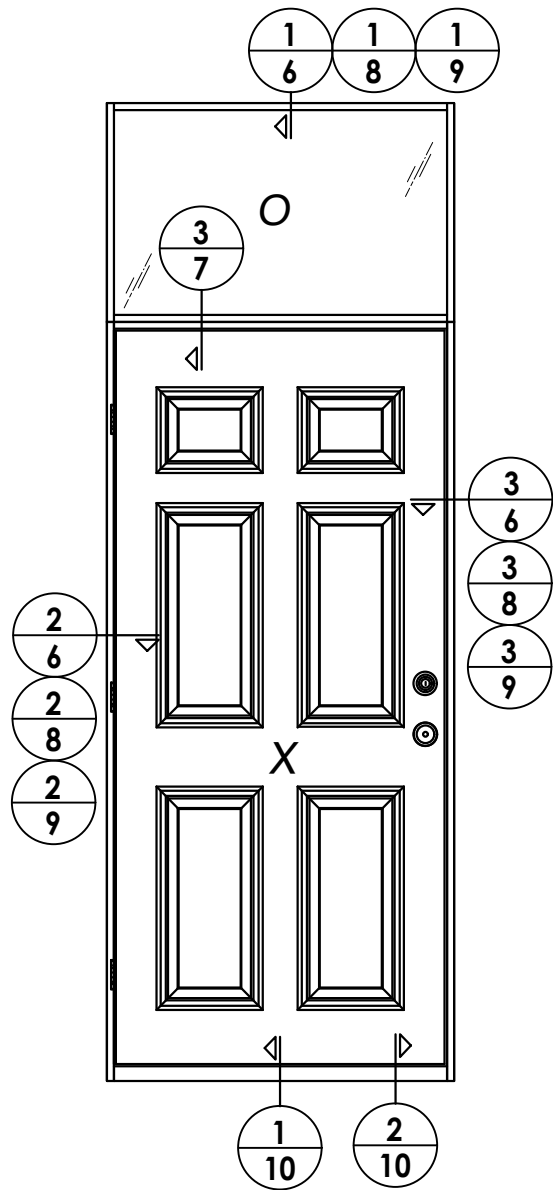

ELEVATION (O/X)

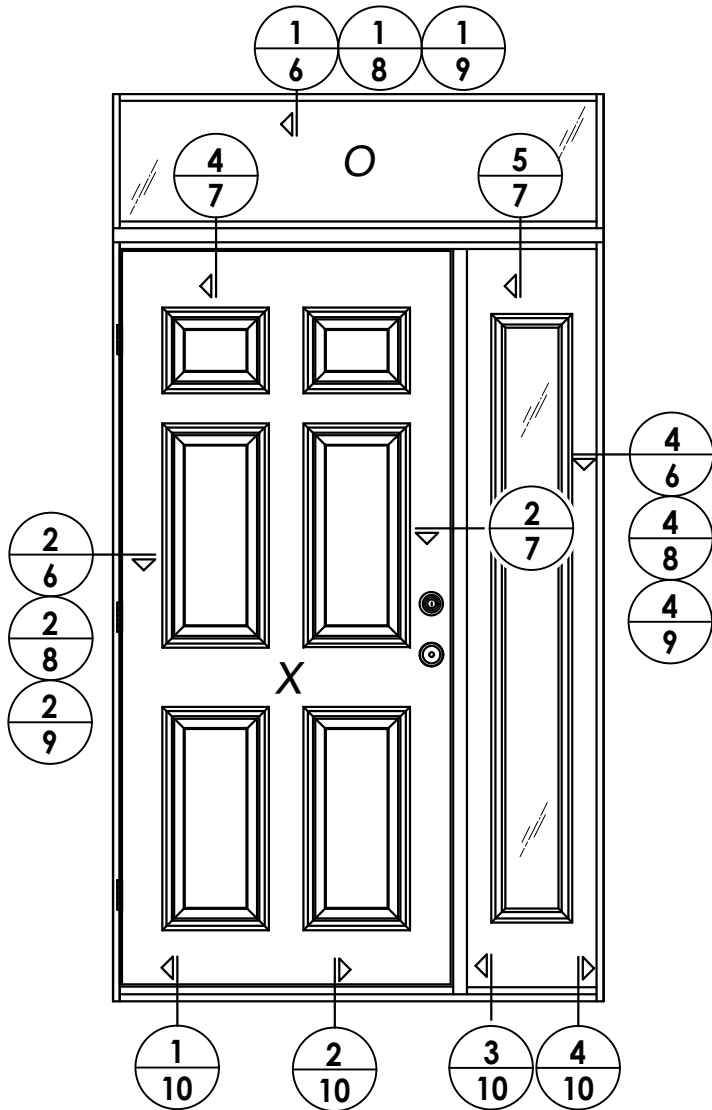

ELEVATION (O/XO - O/OX)

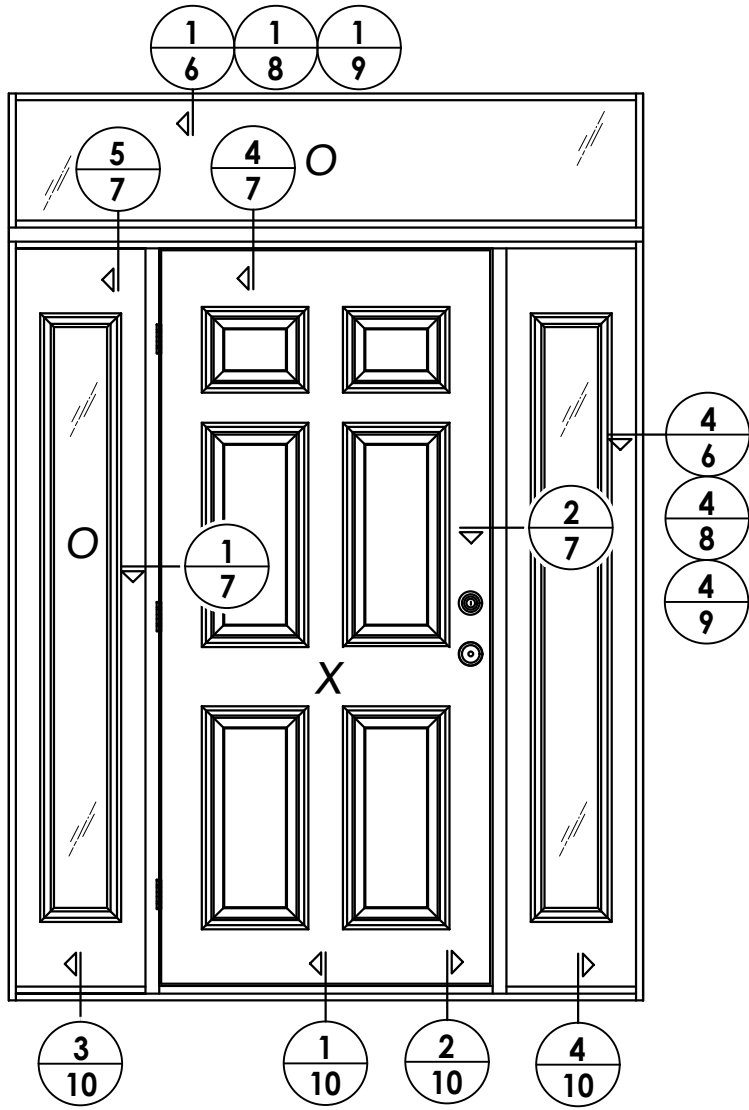


ELEVATION (O/OXO)

Documents Prepared By:		Lyndon F. Schmidt		P.E. No. 43409	
PRODUCT:		PLASTPRO INC.		FIBERGLASS DOOR	
PART OR ASSEMBLY:		ELEVATIONS		REVISONS	
DATE:		2/15/12		SCALE:	
DWG. BY:		JK		CHK. BY:	
DRAWING NO.:		FL-15221.2		SHEET	
NO.		DATE		BY	
5	7/02/26	UPDATE TO 9TH ED. (2026)	FBC	LFS	
4	8/14/23	UPDATE TO 8TH ED. (2023)	FBC	LFS	
3	7/27/20	UPDATE TO 7TH ED. (2020)	FBC	LFS	
2	7/24/17	UPDATE TO 6TH ED. (2017)	FBC	JK	
1	04/14/15	UPDATE TO 5TH ED. (2014)	FBC	JK	


G:\2023 FBC DRAWINGS 7-27-26\Plastpro\FL-15221 R5\FL-15221.2.dwg

NOTE:


1. Spacing for item K: 3.75" from each end.
2. Sidelite assembly screws located 6" from top and bottom then 7 more equally spaced (9 total).
3. Spacing for item #16: 1" from ends & 8" o.c. thereafter.

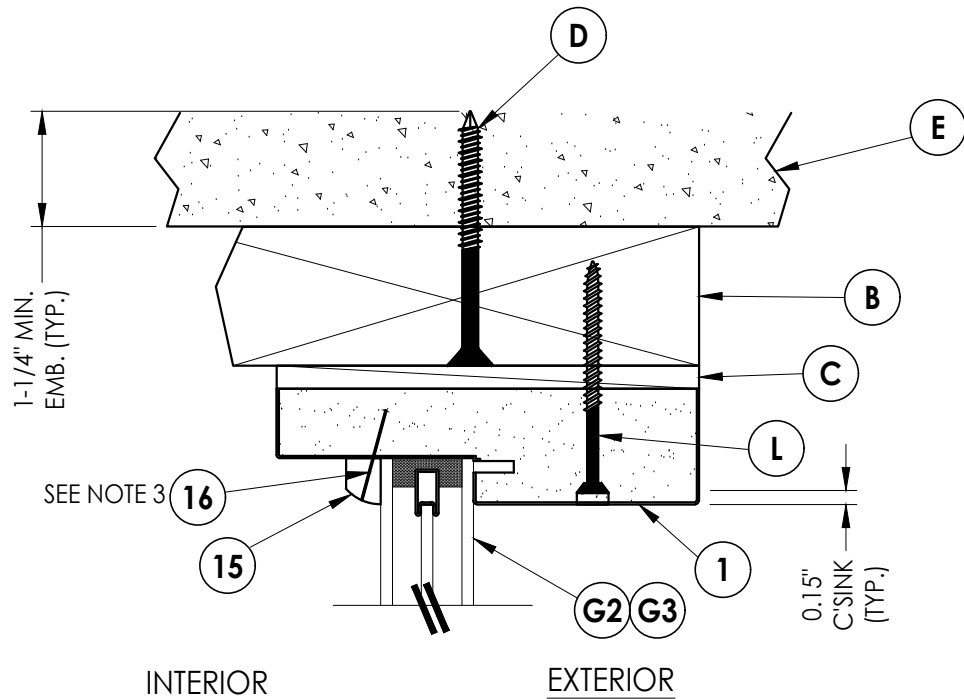


1
6 **VERTICAL CROSS SECTION**
Inswing shown - outswing also approved

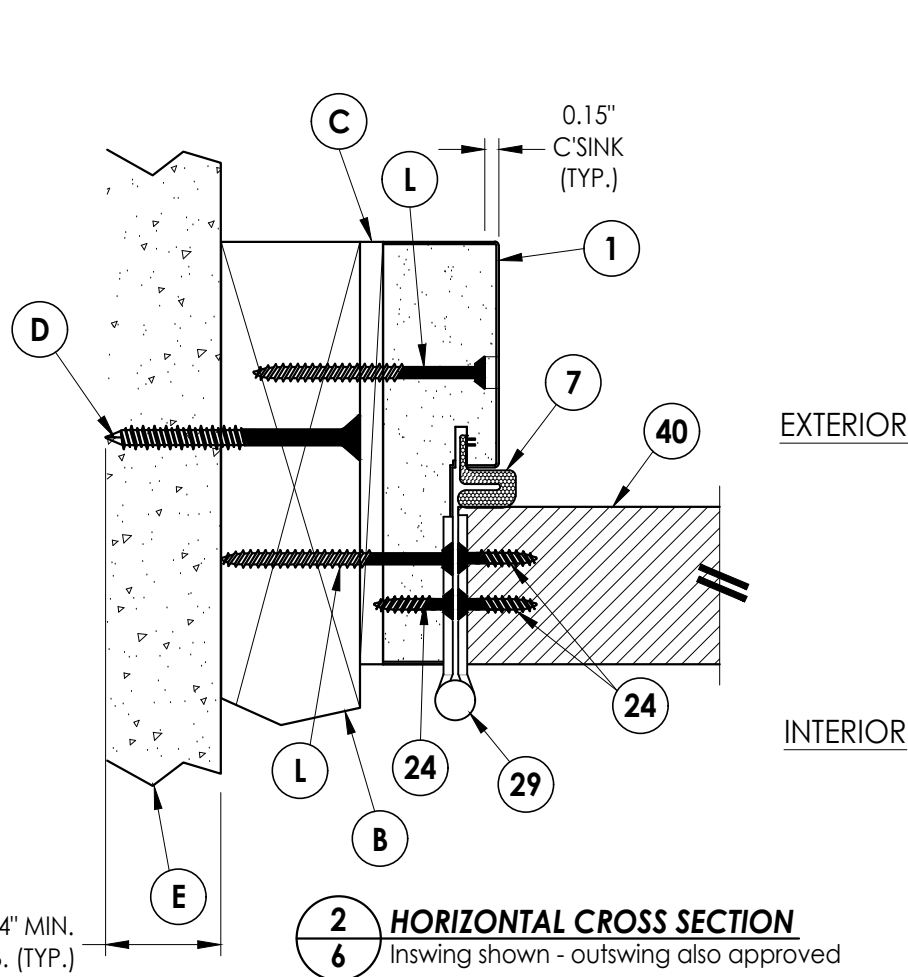

2
6 **HORIZONTAL CROSS SECTION**
Inswing shown - outswing also approved

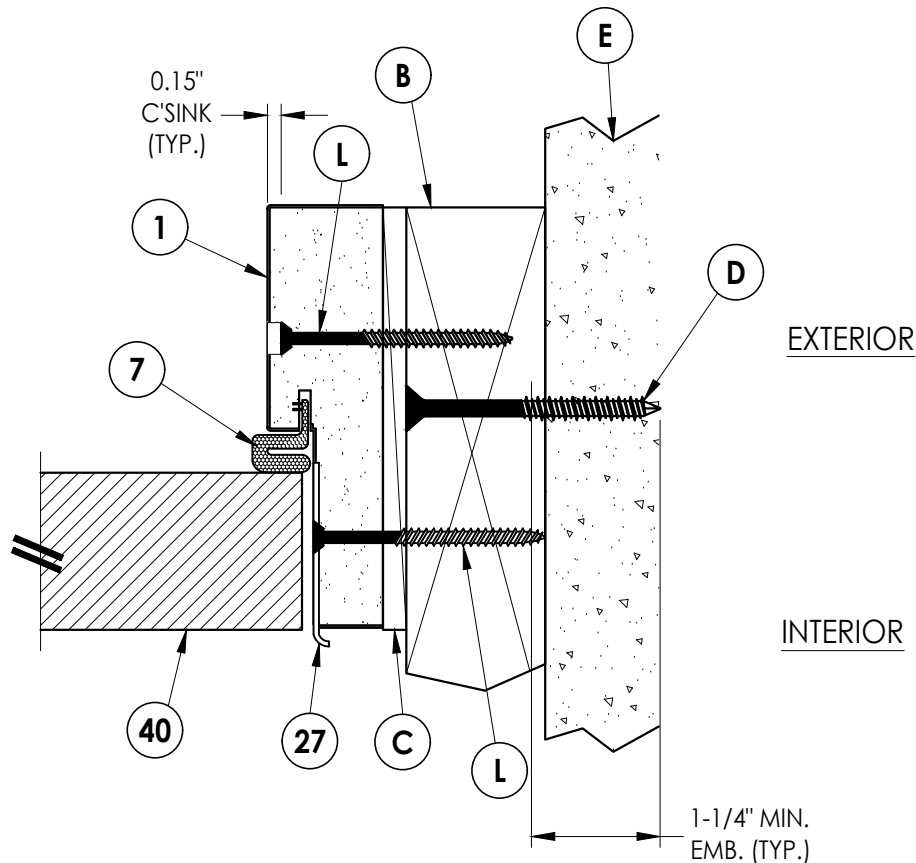

3
6 **HORIZONTAL CROSS SECTION**
Inswing shown - outswing also approved

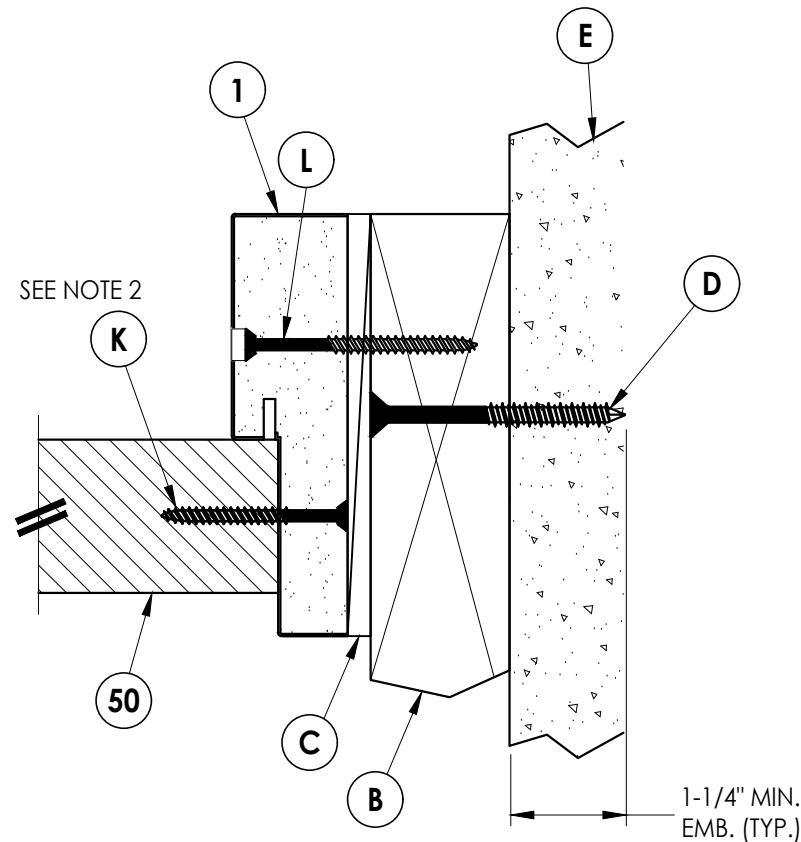

4
6 **HORIZONTAL CROSS SECTION**
Shown w/1X sub-buck

Documents Prepared By:
Lyndon F. Schmidt
P.E. No. 43409

RW BUILDING CONSULTANTS, INC.
P.O. Box 230, Valrico, FL 33595
Phone No.: 813.659.9197
FBPE Registry No. 9813

PRODUCT:
PLASTPRO INC.
FIBERGLASS DOOR

PART OR ASSEMBLY:
HORIZONTAL & VERTICAL
CROSS SECTIONS (2X BUCK)

NO.	DATE	REVISIONS
5	7/02/26	UPDATE TO 9TH ED. (2026) FBC LFS
4	8/14/23	UPDATE TO 8TH ED. (2023) FBC LFS
3	7/27/20	UPDATE TO 7TH ED. (2020) FBC LFS
2	7/24/17	UPDATE TO 6TH ED. (2017) FBC JK
1	04/14/15	UPDATE TO 5TH ED. (2014) FBC JK

DATE: 2/15/12

SCALE: N.T.S.

DWG. BY: JK


CHK. BY: LFS

DRAWING NO.: FL-15221.2


SHEET 6 OF 13

G:\2023 FBC DRAWINGS 7-27-26\Plastpro\FL-15221 R5\FL-15221.2.dwg


- NOTE:
- 1. Spacing for item K: 3.75" from each end.
 - 2. Sidelite assembly screws located 6" from top and bottom then 7 more equally spaced (9 total).
 - 3. Spacing for item #16: 1" from ends & 8" o.c. thereafter.

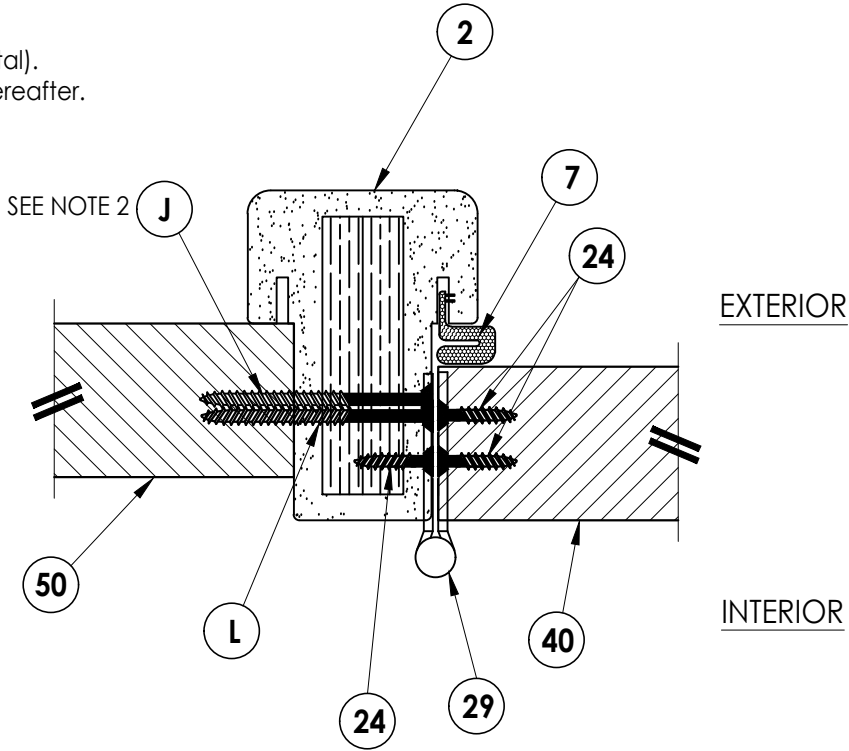


1
7 **HORIZONTAL CROSS SECTION**
Inswing shown - outswing also approved

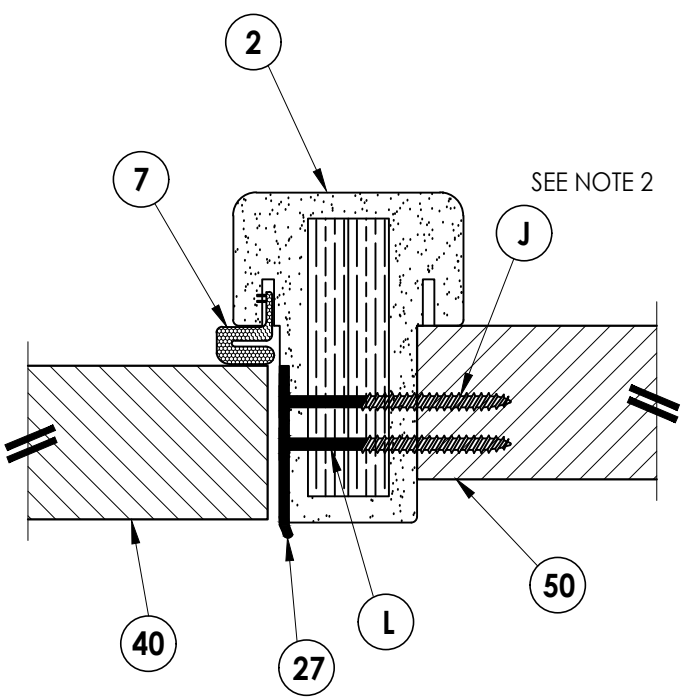


2
7 **HORIZONTAL CROSS SECTION**
Inswing shown - outswing also approved

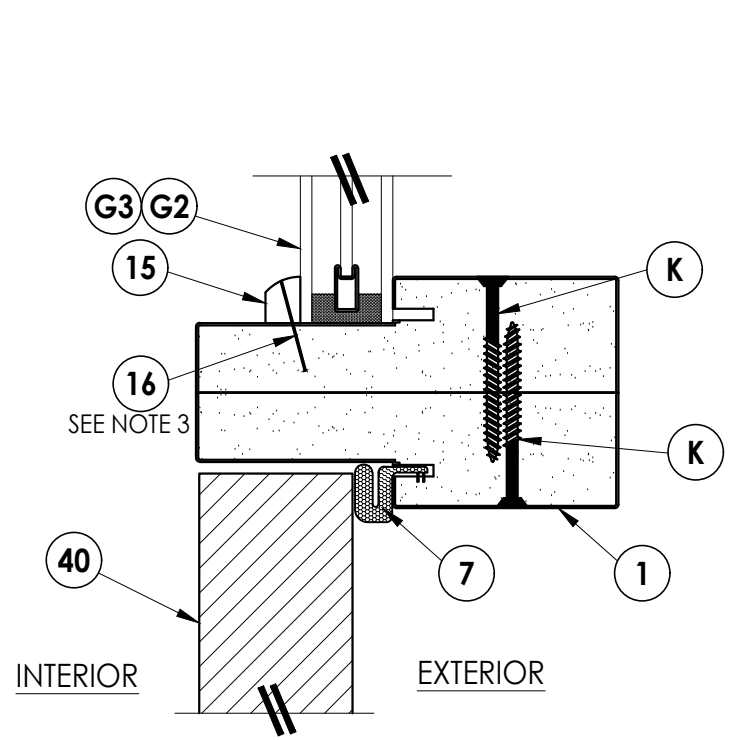

3
7 **VERTICAL CROSS SECTION**
Inswing shown - outswing also approved

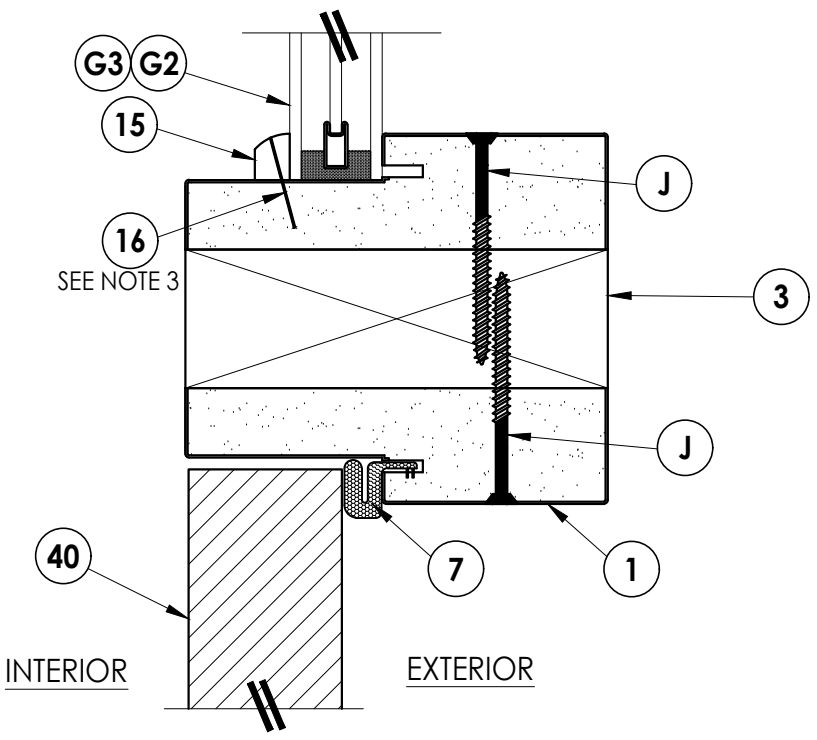

4
7 **VERTICAL CROSS SECTION**
Inswing shown - outswing also approved

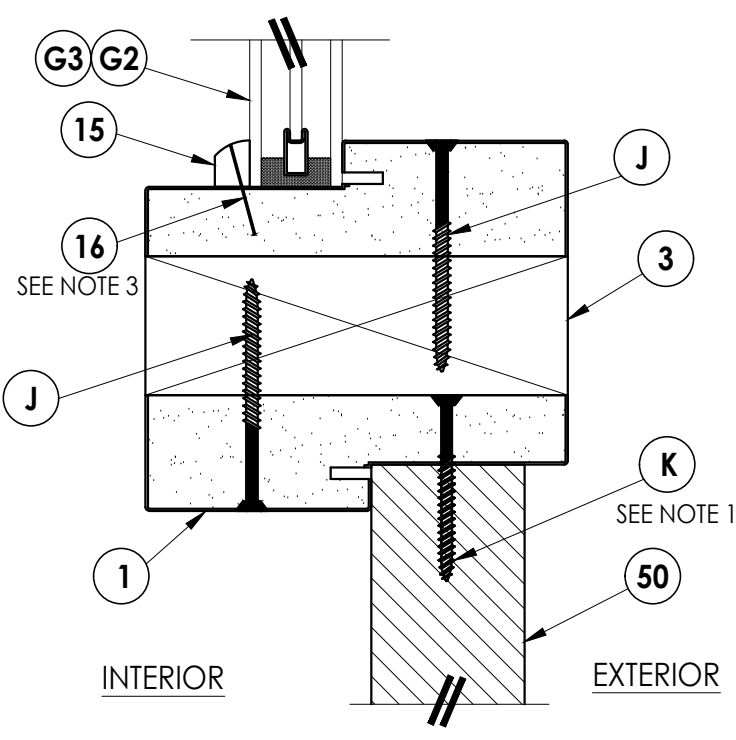


5
7 **VERTICAL CROSS SECTION**
Outswing shown - inswing also approved


Documents Prepared By: Lyndon F. Schmidt P.E. No. 43409		BUILDING CONSULTANTS, INC. P.O. Box 230, Valrico, FL 33595 Phone No.: 813.659.9197 FBPE Registry No. 9813	
PRODUCT: PLASTPRO INC. FIBERGLASS DOOR		PART OR ASSEMBLY: HORIZONTAL & VERTICAL CROSS SECTIONS	
5	7/02/26	UPDATE TO 9TH ED. (2026)	FBC LFS
4	8/14/23	UPDATE TO 8TH ED. (2023)	FBC LFS
3	7/27/20	UPDATE TO 7TH ED. (2020)	FBC JK
2	7/24/17	UPDATE TO 6TH ED. (2017)	FBC JK
1	04/14/15	UPDATE TO 5TH ED. (2014)	FBC JK
NO. DATE		REVISIONS	
DATE: 2/15/12			
SCALE: N.T.S.			
DWG. BY: JK			
CHK. BY: LFS			
DRAWING NO.: FL-15221.2			
SHEET 7 OF 13			

G:\2023 FBC DRAWINGS 7-27-26\Plastpro\FL-15221 R5\FL-15221.2.dwg


NOTE:
1. Sidelite assembly screws located 6" from top and bottom then 7 more equally spaced (9 total).
2. Spacing for item #16: 1" from ends & 8" o.c. thereafter.

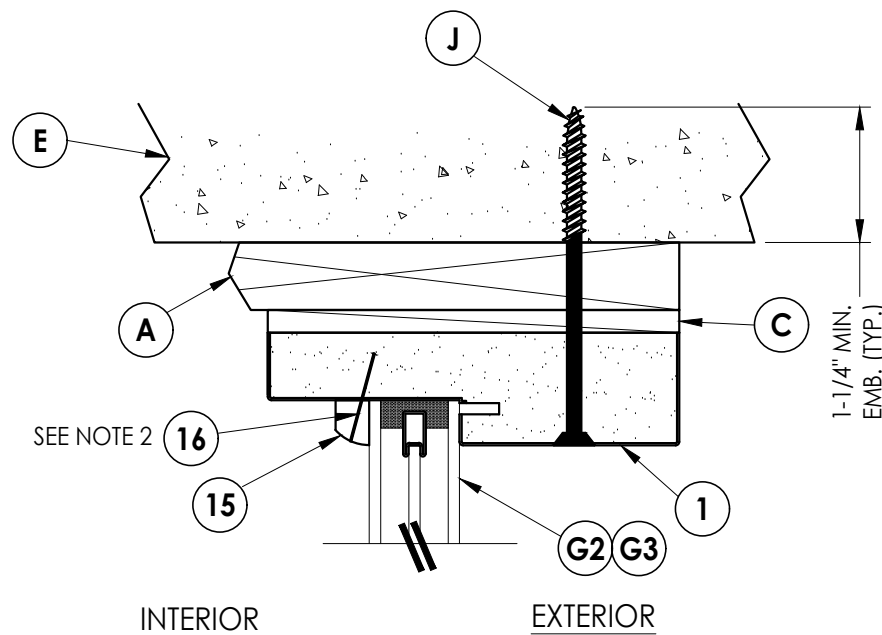


1
8 **VERTICAL CROSS SECTION**
Shown w/ 1X sub-buck
Outswing shown (Inswing similar)

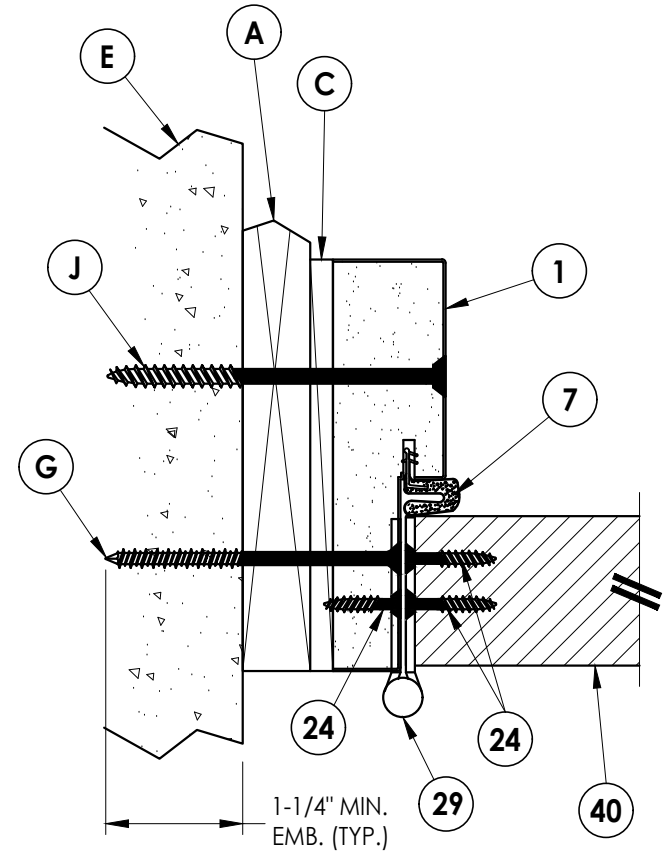

2
8 **HORIZONTAL CROSS SECTION**
Shown w/ 1X sub-buck
Outswing shown (Inswing similar)

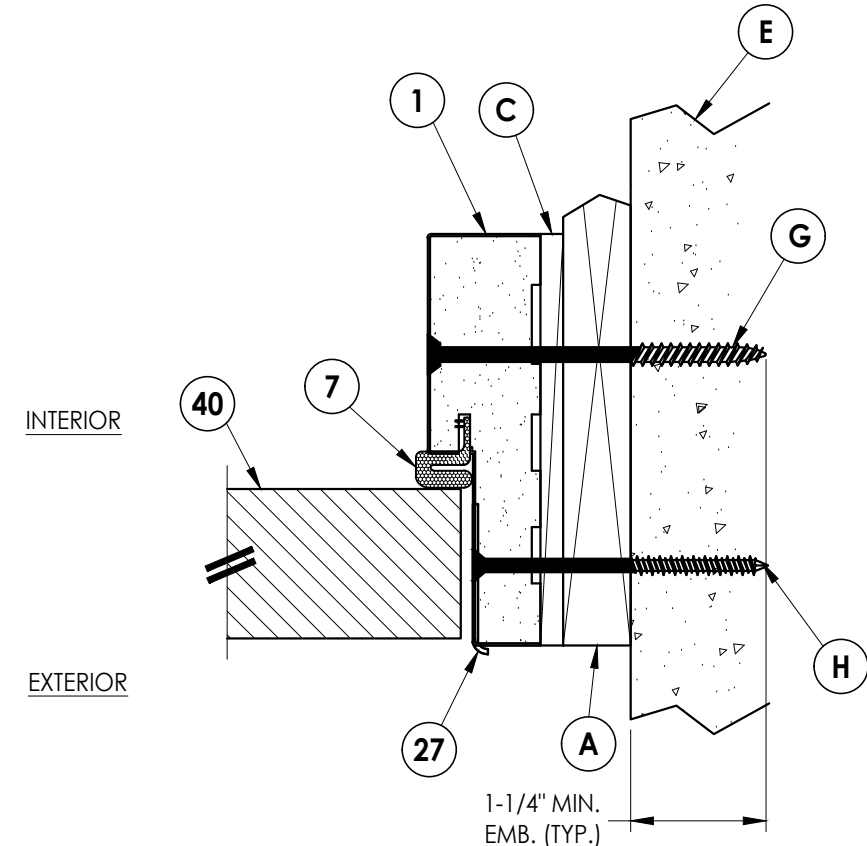

3
8 **HORIZONTAL CROSS SECTION**
Shown w/ 1X sub-buck
Outswing shown (Inswing similar)

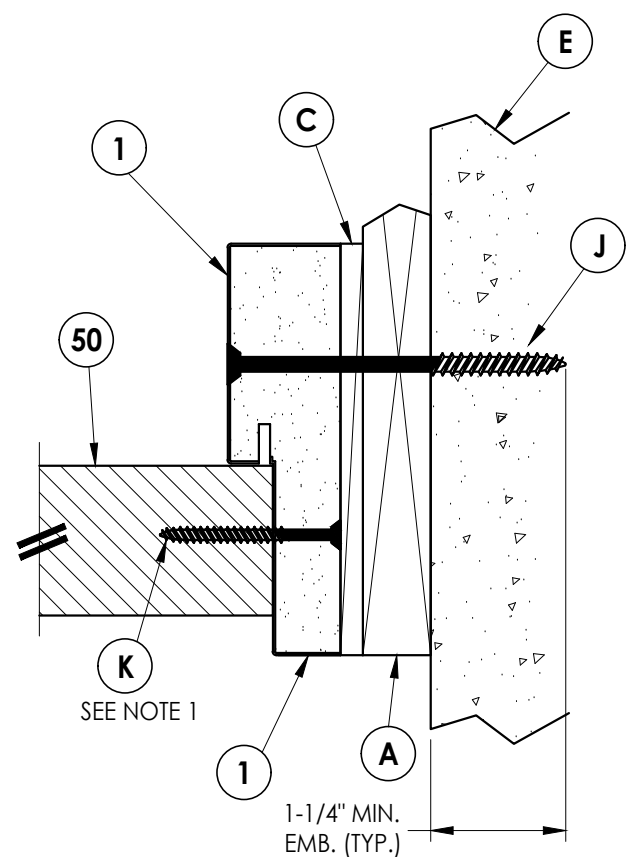


4
8 **HORIZONTAL CROSS SECTION**
Shown w/ 1X sub-buck
Outswing shown (Inswing similar)


Documents Prepared By: Lyndon F. Schmidt P.E. No. 43409				BUILDING CONSULTANTS, INC. P.O. Box 230, Valrico, FL 33595 Phone No.: 813.659.9197 FBPE Registry No. 9813			
PRODUCT: PLASTPRO INC. FIBERGLASS DOOR				PART OR ASSEMBLY: HORIZONTAL & VERTICAL CROSS SECTIONS (1X BUCK)			
5	7/02/26	UPDATE TO 9TH ED. (2026)	FBC	LFS			
4	8/14/23	UPDATE TO 8TH ED. (2023)	FBC	LFS			
3	7/27/20	UPDATE TO 7TH ED (2020)	FBC	LFS			
2	7/24/17	UPDATE TO 6TH ED. (2017)	FBC	JK			
1	04/14/15	UPDATE TO 5TH ED. (2014)	FBC	JK			
NO.	DATE			BY			
				REVISIONS			
DATE: 02/15/12							
SCALE: N.T.S.							
DWG. BY: JK							
CHK. BY: LFS							
DRAWING NO.: FL-15221.2							
SHEET 8 OF 13							

G:\2023 FBC DRAWINGS 7-27-26\Plastpro\FL-15221 R5\FL-15221.2.dwg

- NOTE:
1. Sidelite assembly screws located 6" from top and bottom then 7 more equally spaced (9 total).
 2. Spacing for item #16: 1" from ends & 8" o.c. thereafter.

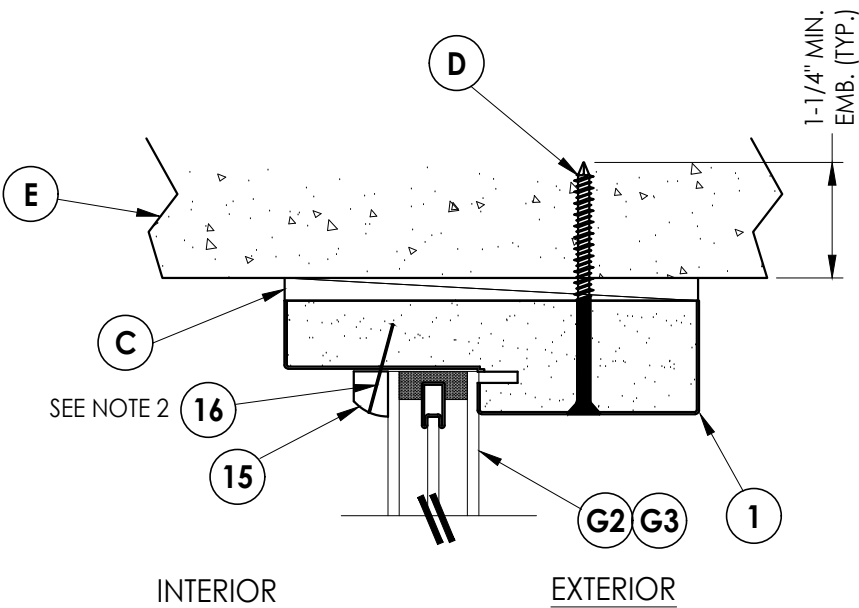


1
9 **VERTICAL CROSS SECTION**
Shown Direct to Masonry
Outswing shown (Inswing similar)

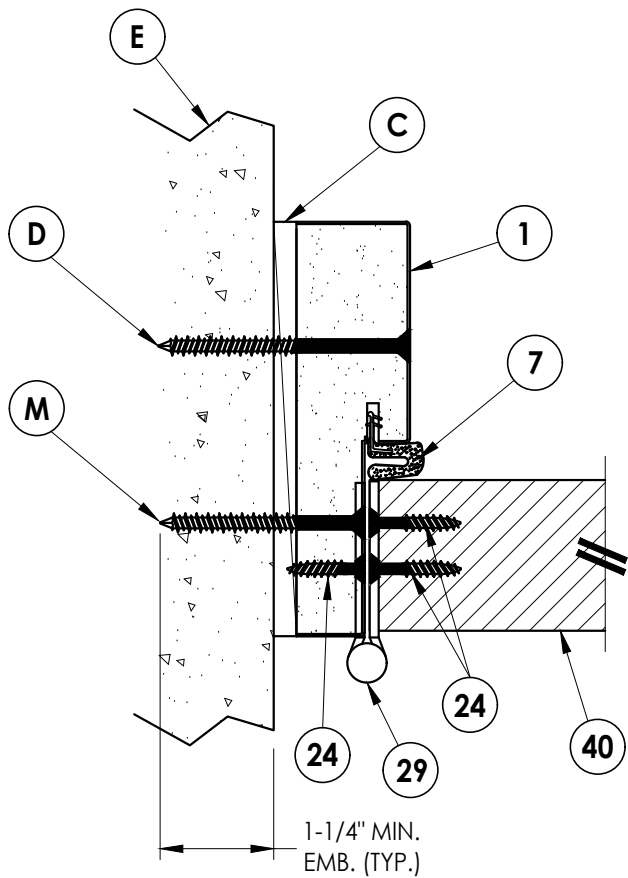


2
9 **HORIZONTAL CROSS SECTION**
Shown Direct to Masonry
Outswing shown (Inswing similar)

INTERIOR
EXTERIOR

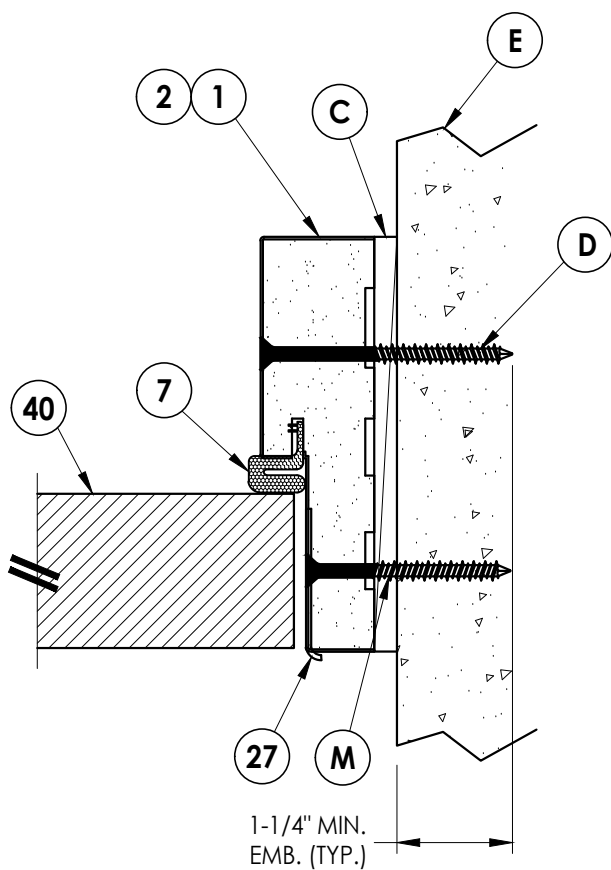

3
9 **HORIZONTAL CROSS SECTION**
Shown Direct to Masonry
Outswing shown (Inswing similar)

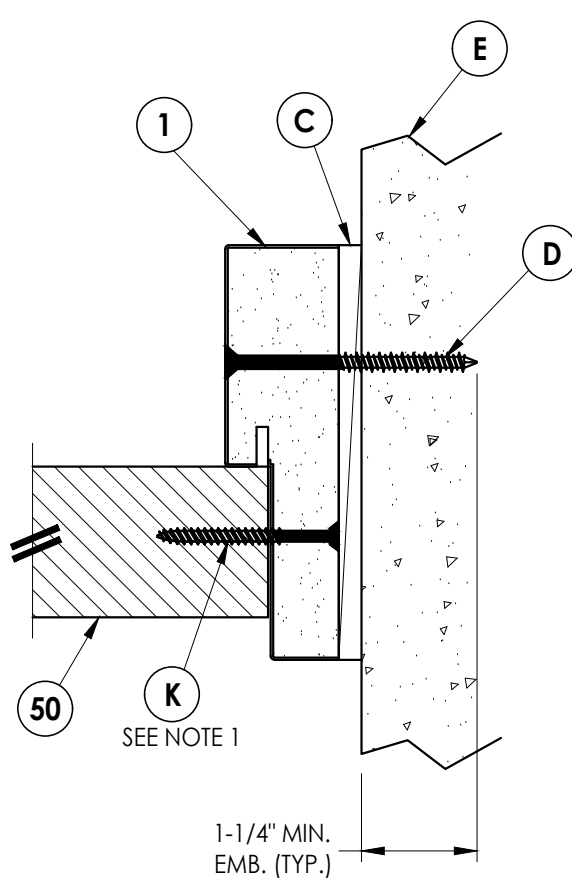

4
9 **HORIZONTAL CROSS SECTION**
Shown Direct to Masonry
Outswing shown (Inswing similar)

Documents Prepared By:
Lyndon F. Schmidt
P.E. No. 43409


RW BUILDING CONSULTANTS, INC.
P.O. Box 230, Valrico, FL 33595
Phone No.: 813.659.9197
FBPE Registry No. 9813

PRODUCT: PLASTPRO INC.
FIBERGLASS DOOR


PART OR ASSEMBLY:
HORIZONTAL & VERTICAL CROSS
SECTIONS (DIRECT TO MASONRY)

NO.	DATE	REVISIONS				
		BY	JK	JK	LFS	LFS
5	7/02/26	DATE	DATE	DATE	DATE	DATE
4	8/14/23	DATE	DATE	DATE	DATE	DATE
3	7/27/20	DATE	DATE	DATE	DATE	DATE
2	7/24/17	DATE	DATE	DATE	DATE	DATE
1	04/14/15	DATE	DATE	DATE	DATE	DATE


DATE: 02/15/12
SCALE: N.T.S.
DWG. BY: JK
CHK. BY: LFS
DRAWING NO.: FL-15221.2
SHEET 9 OF 13

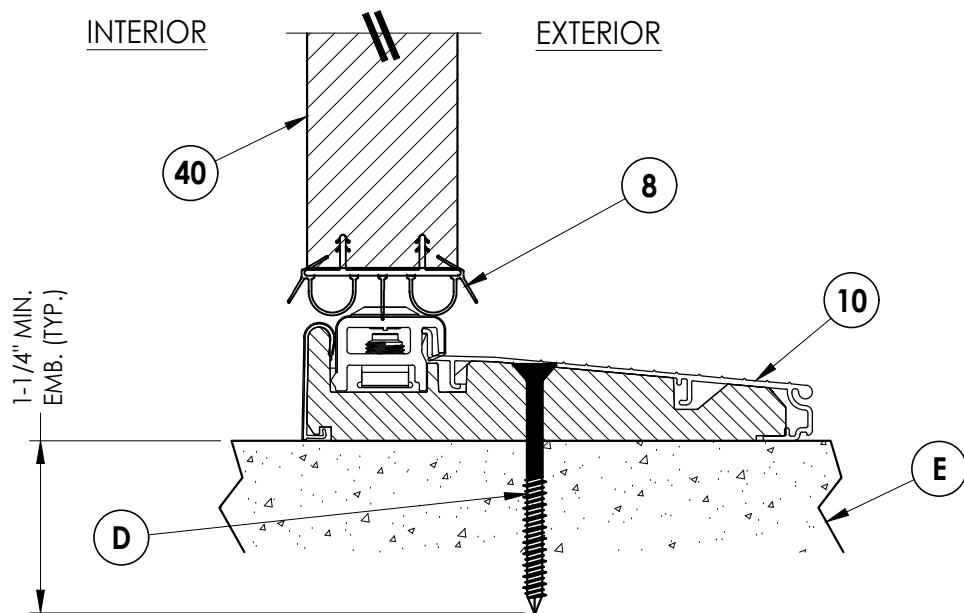


1
10 **VERTICAL CROSS SECTION**
Inswing shown - outswing also approved

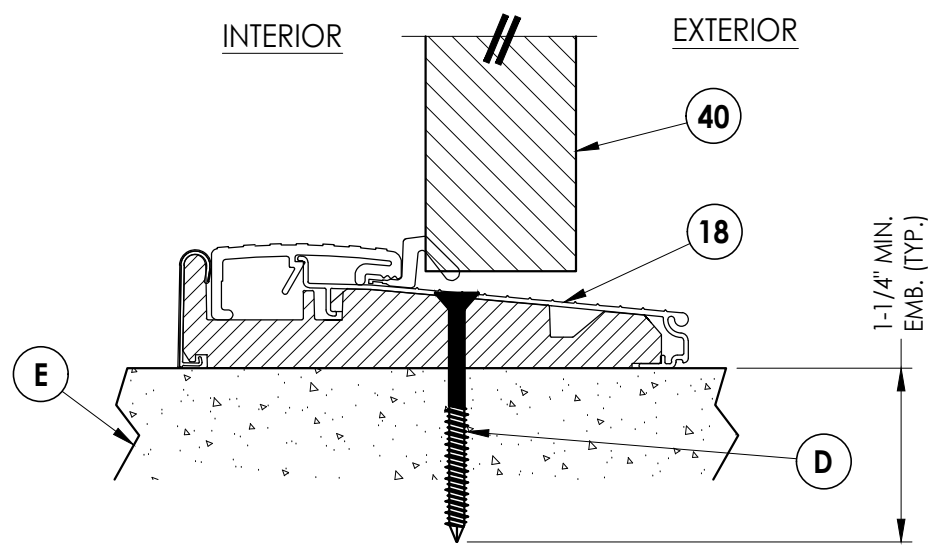

2
10 **VERTICAL CROSS SECTION**
Outswing shown - inswing also approved

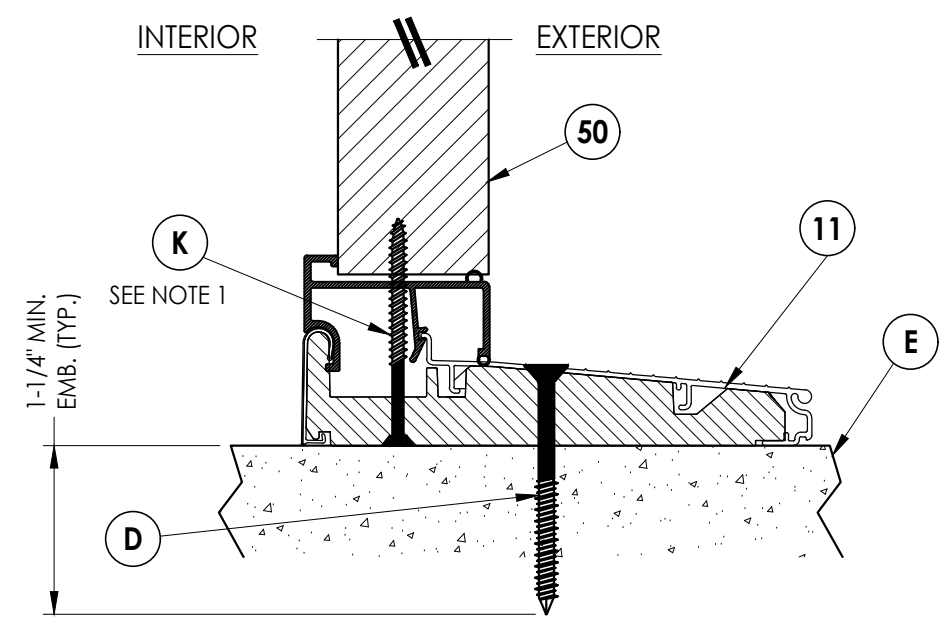

3
10 **VERTICAL CROSS SECTION**
Inswing shown

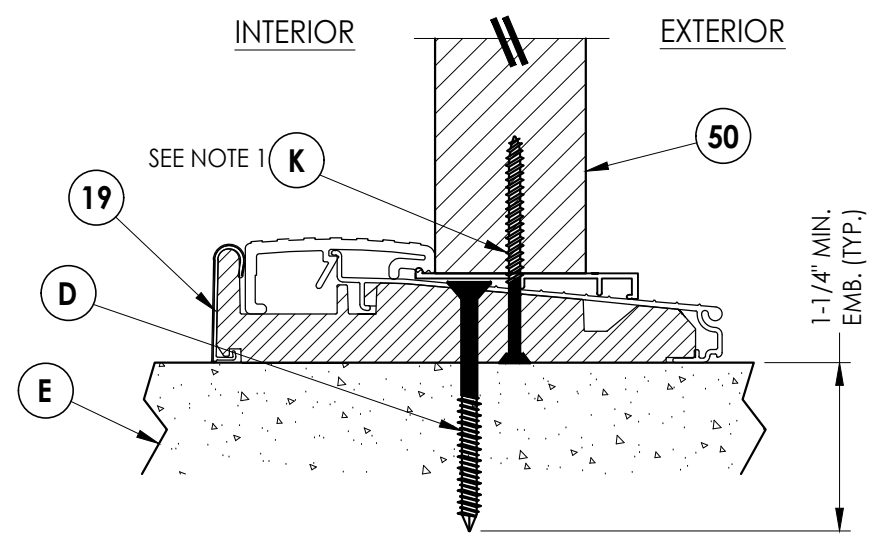


4
10 **VERTICAL CROSS SECTION**
Inswing shown


NOTE:
1. Spacing for item K:
3.75" from each end.

Documents Prepared By: Lyndon F. Schmidt P.E. No. 43409		BUILDING CONSULTANTS, INC. P.O. Box 230, Valrico, FL 33595 Phone No.: 813.659.9197 FBPE Registry No. 9813		
PRODUCT: PLASTPRO INC. FIBERGLASS DOOR		PART OR ASSEMBLY: VERTICAL CROSS SECTIONS (THRESHOLDS)		
5	7/02/26	UPDATE TO 9TH ED. (2026)	FBC	LFS
4	8/14/23	UPDATE TO 8TH ED. (2023)	FBC	LFS
3	7/27/20	UPDATE TO 7TH ED. (2020)	FBC	LFS
2	7/24/17	UPDATE TO 6TH ED. (2017)	FBC	JK
1	04/14/15	UPDATE TO 5TH ED. (2014)	FBC	JK
NO.		DATE	REVISIONS	
DATE: 02/15/12				
SCALE: N.T.S.				
DWG. BY: JK				
CHK. BY: LFS				
DRAWING NO.: FL-15221.2				
SHEET 10 OF 13				


G:\2023 FBC DRAWINGS 7-27-26\Plastpro\FL-15221 R5\FL-15221.2.dwg

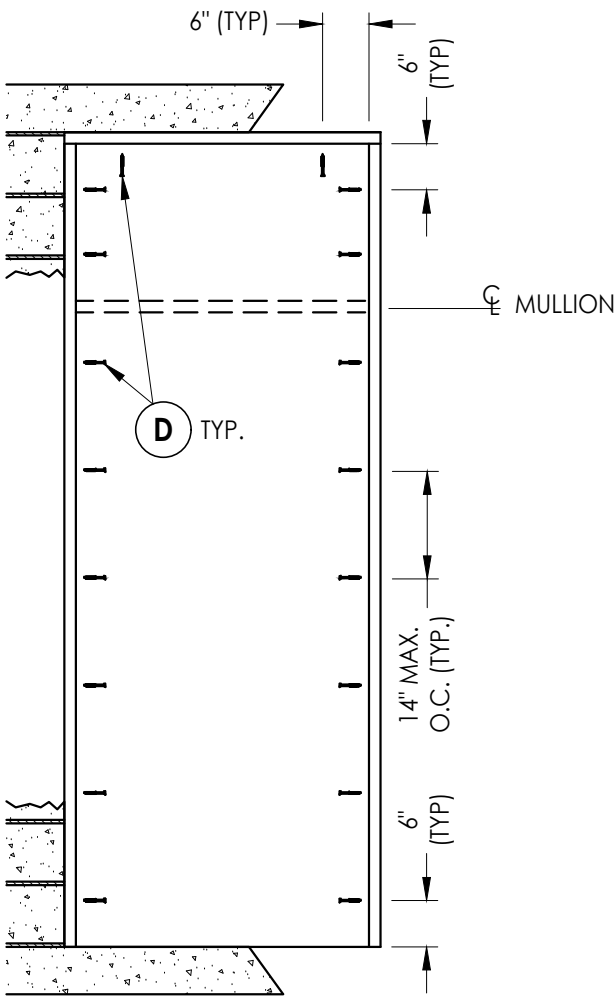

BUCK ANCHORING
O/X

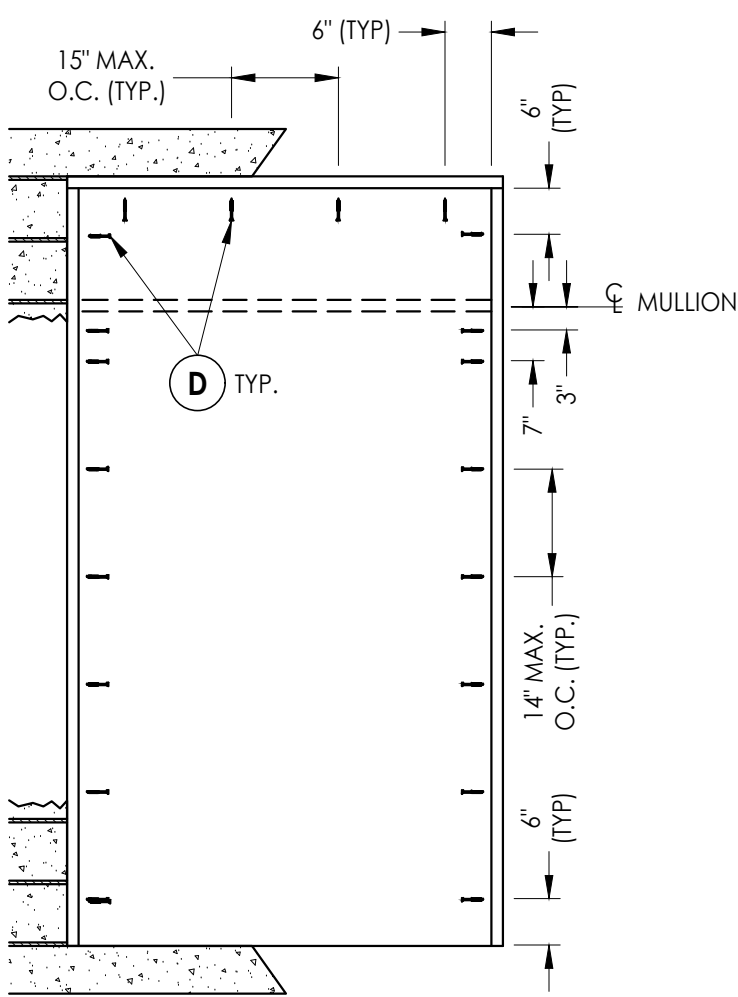

BUCK ANCHORING
O/OX

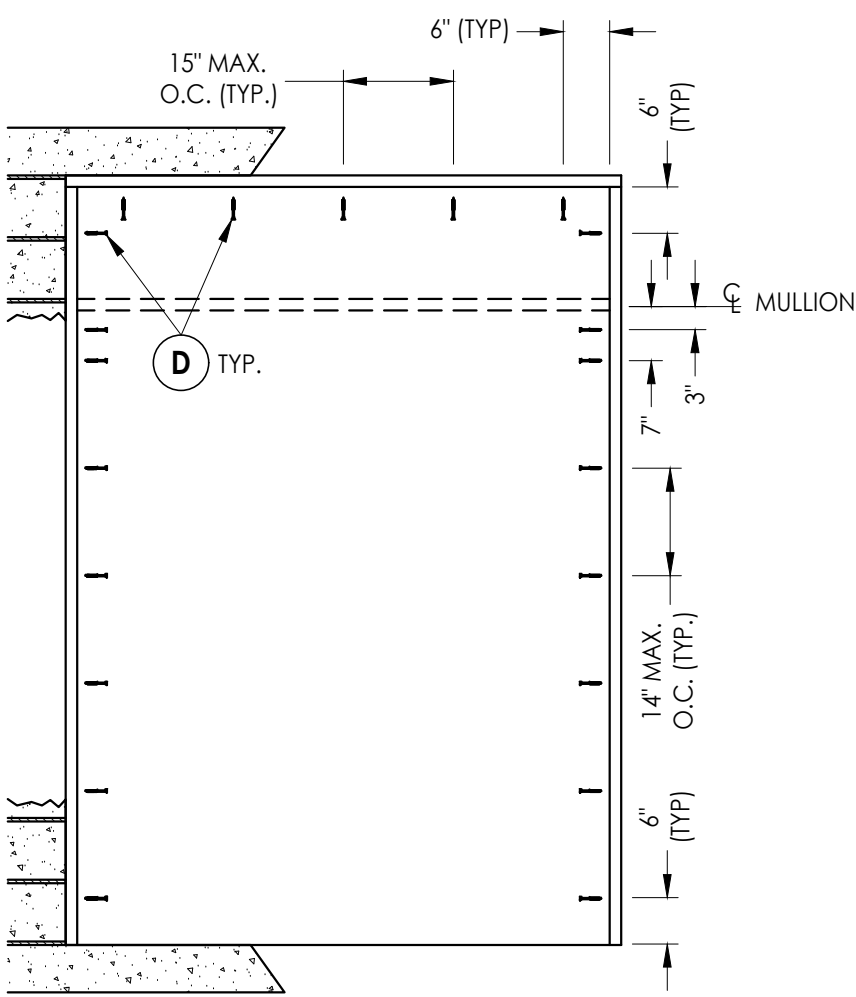

BUCK ANCHORING
O/OXO

CONCRETE ANCHOR NOTES:

- Concrete anchor locations at the corners may be adjusted to maintain the min. edge distance to mortar joints.
- Concrete anchor locations noted as "MAX. ON CENTER" must be adjusted to maintain the min. edge distance to mortar joints, additional concrete anchors may be required to ensure the "MAX. ON CENTER" dimension are not exceeded.
- Concrete anchor table:

ANCHOR TYPE	ANCHOR SIZE	MIN. EMBEDMENT	MIN. CLEARANCE TO MASONRY EDGE	MIN. CLEARANCE TO ADJACENT ANCHOR
ITW TAPCON®	1/4"	1-1/4"	2"	4"
DeWALT ULTRA CON+®	1/4"	1-1/4"	1"	4"

Documents Prepared By:
Lyndon F. Schmidt
P.E. No. 43409

PRODUCT:
PLASTPRO INC.
FIBERGLASS DOOR

PART OR ASSEMBLY:
BUCK ANCHORING

5

7/02/26

UPDATE TO 9TH ED. (2026)

FBC

LFS

4

8/14/23

UPDATE TO 8TH ED. (2023)

FBC

LFS

3

7/27/20

UPDATE TO 7TH ED. (2020)

FBC

LFS

2

7/24/17

UPDATE TO 6TH ED. (2017)

FBC

JK

1

04/14/15

UPDATE TO 5TH ED. (2014)

FBC

JK

NO.

DATE

BY

REVISIONS

DATE: 2/15/12

SCALE: N.T.S.

DWG. BY: JK




CHK. BY: LFS

DRAWING NO.: FL-15221.2

SHEET 11 OF 13

Building Consultants, Inc.
P.O. Box 230, Valrico, FL 33595
Phone No.: 813.659.9197
FBPE Registry No. 9813

G:\2023 FBC DRAWINGS 7-27-26\Plastpro\FL-15221 R5\FL-15221.2.dwg

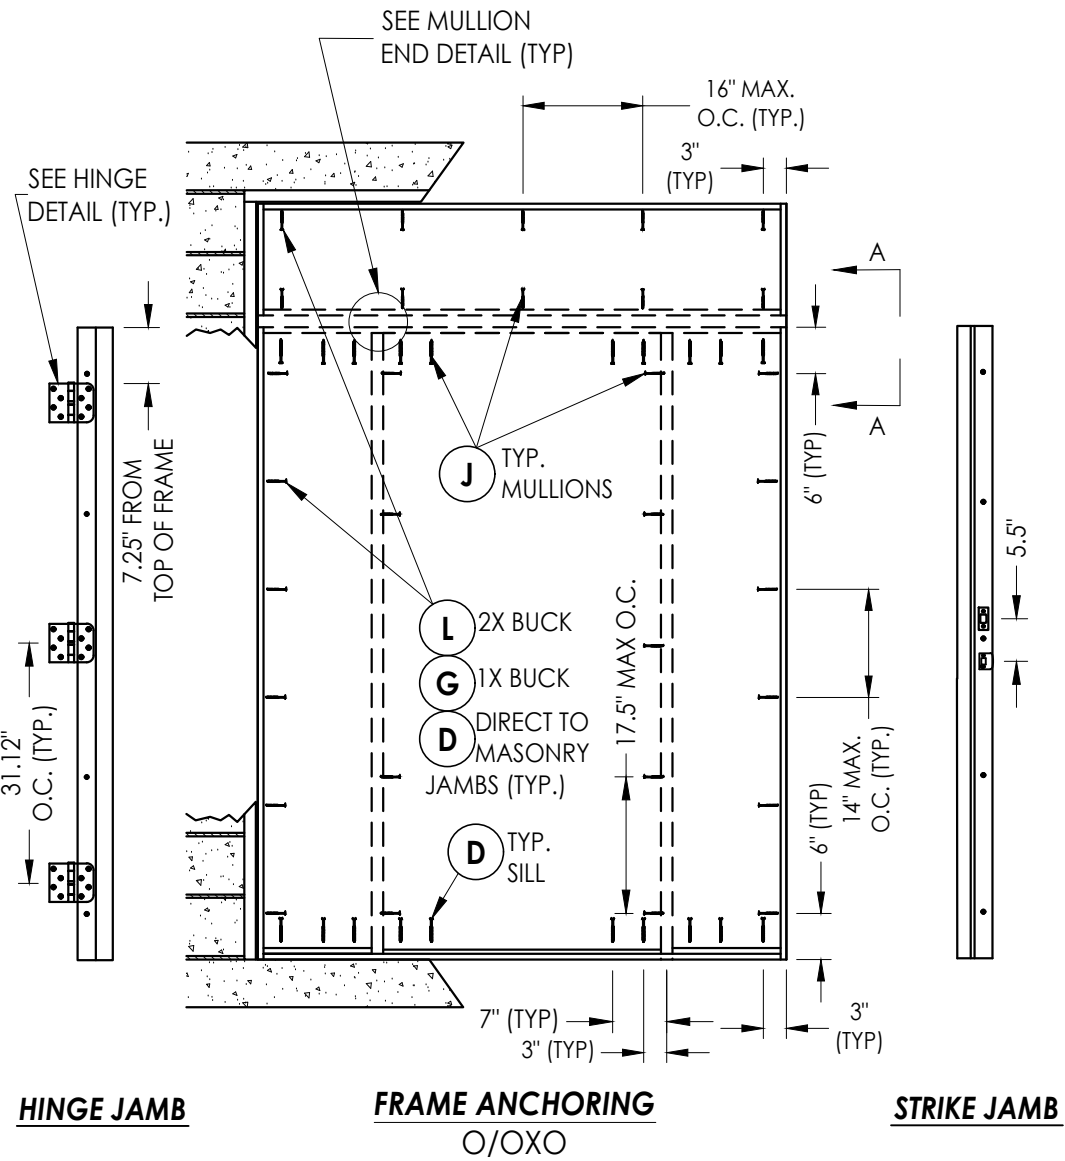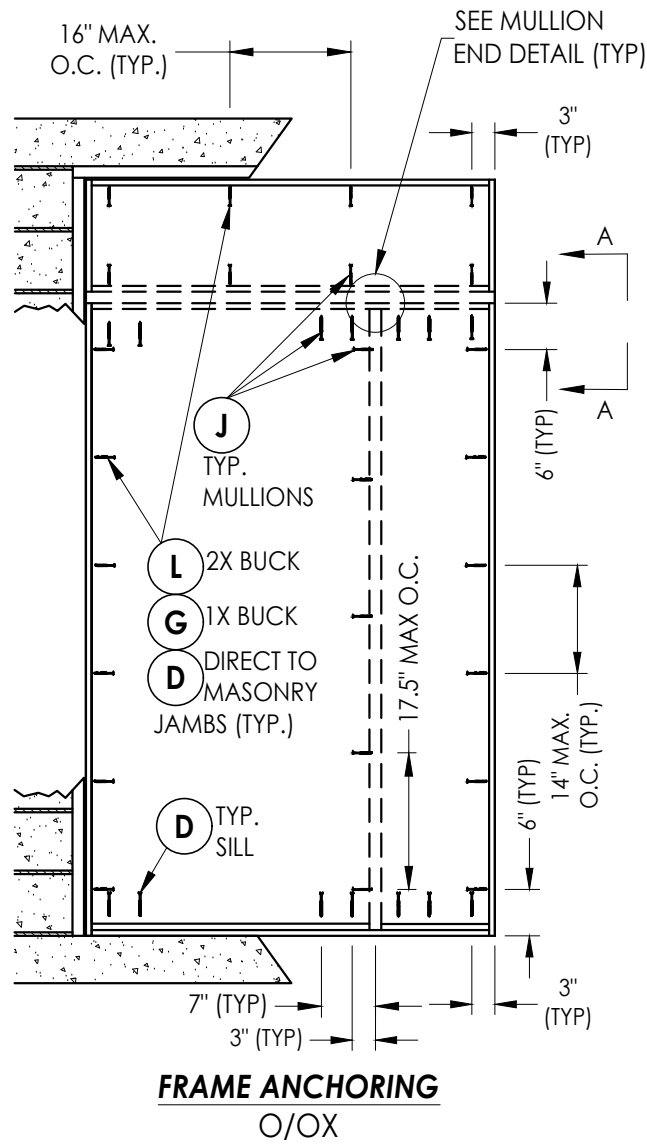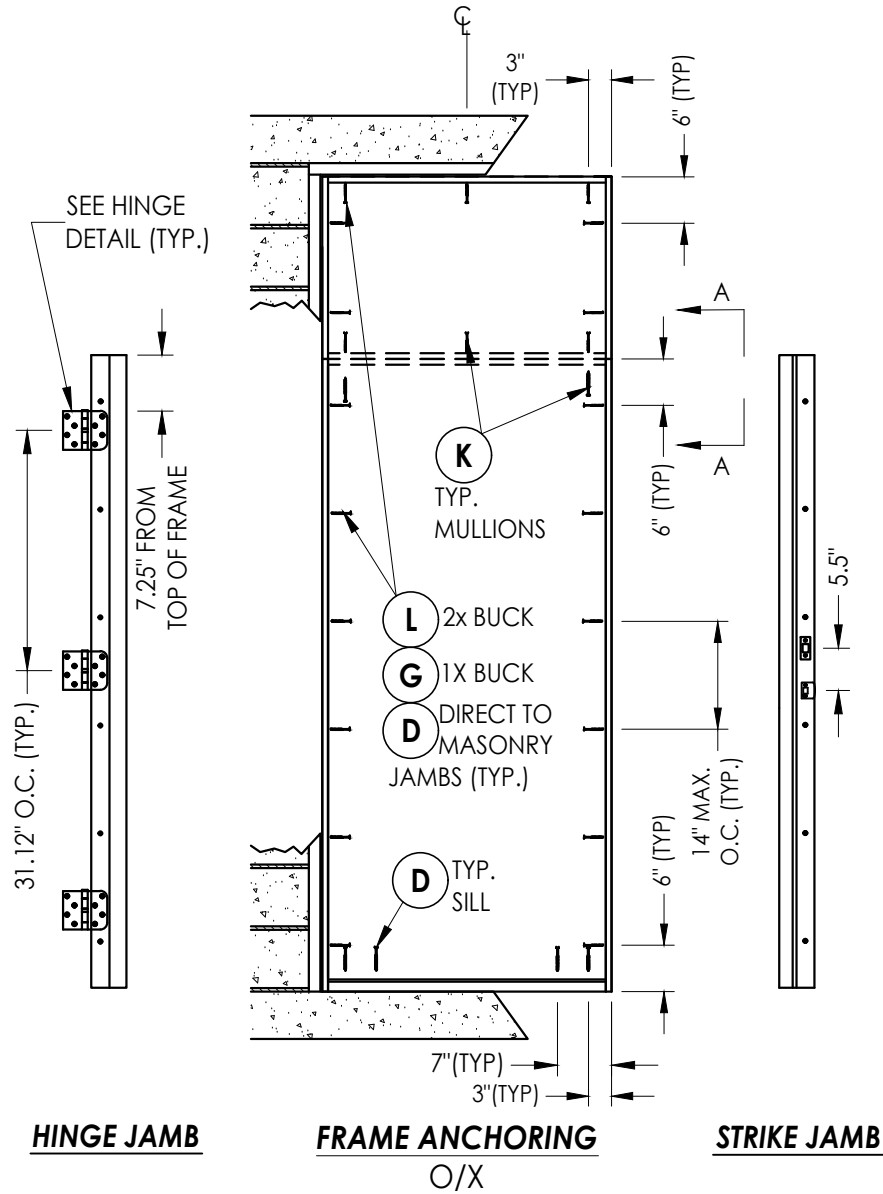

CORROSION RESISTANCE - SALTWATER ENVIRONMENT

Fasteners & connectors in areas within 3000 ft (914 m) of a saltwater coastline shall comply with FBC Sections 1711.1 or R332.1.


CONCRETE ANCHOR NOTES:

- Concrete anchor locations at the corners may be adjusted to maintain the min. edge distance to mortar joints.
- Concrete anchor locations noted as "MAX. ON CENTER" must be adjusted to maintain the min. edge distance to mortar joints, additional concrete anchors may be required to ensure the "MAX. ON CENTER" dimension are not exceeded.
- Concrete anchor table:

ANCHOR TYPE	ANCHOR SIZE	MIN. EMBEDMENT	MIN. CLEARANCE TO MASONRY EDGE	MIN. CLEARANCE TO ADJACENT ANCHOR
ITW TAPCON®	1/4"	1-1/4"	2"	4"
DeWALT ULTRACON+	1/4"	1-1/4"	1"	4"
ITW TAPCON®	3/16"	1-1/4"	3"	1-1/2"

WOOD SCREW INSTALLATION NOTES:

- Maintain a minimum 5/8" edge distance, 1" end distance, & 1" o.c. spacing of wood screws to prevent the splitting of wood.

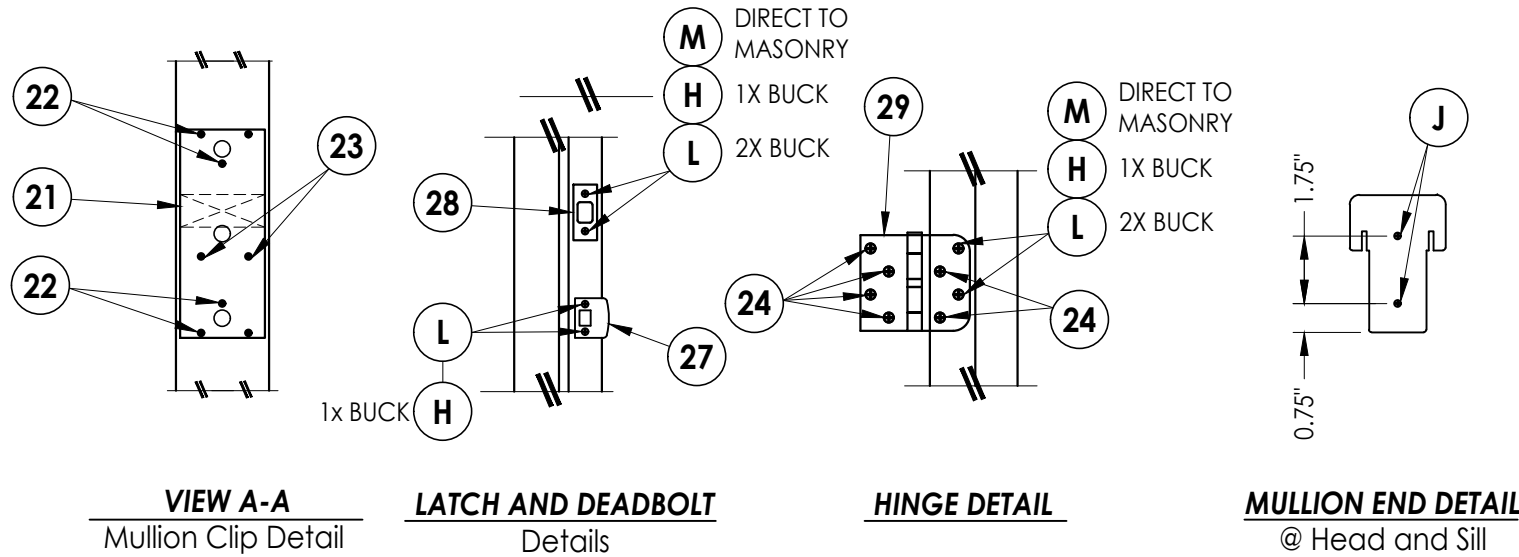

Documents Prepared By:

Lyndon F. Schmidt
P.E. No. 43409

PRODUCT:

PLASTPRO INC.
FIBERGLASS DOOR

PART OR ASSEMBLY:

FRAME ANCHORING

NO.	DATE	REVISIONS
5	7/02/26	UPDATE TO 9TH ED. (2026) FBC LFS
4	8/14/23	UPDATE TO 8TH ED. (2023) FBC LFS
3	7/27/20	UPDATE TO 7TH ED. (2020) FBC LFS
2	7/24/17	UPDATE TO 6TH ED. (2017) FBC JK
1	04/14/15	UPDATE TO 5TH ED. (2014) FBC JK

DATE: 2/15/12

SCALE: N.T.S.

DWG. BY: JK

CHK. BY: LFS

DRAWING NO.: FL-15221.2

SHEET 12 OF 13

BUILDING CONSULTANTS, INC.

P.O. Box 230, Valrico, FL 33595


Phone No.: 813.659.9197

FBPE Registry No. 9813

© 2012 R.W. BUILDING CONSULTANTS INC.

G:\2023 FBC DRAWINGS 7-27-26\Plastpro\FL-15221 R5\FL-15221.2.dwg

BILL OF MATERIALS		
ITEM #	DESCRIPTION	MATERIAL
A	1X BUCK SG >= 0.42	WOOD
B	2X BUCK SG >= 0.42	WOOD
C	1/4" MAX. SHIM SPACE	-
D	1/4" X 2-3/4" DeWALT OR ITW CONCRETE SCREW	STEEL
E	MASONRY - 3,000 PSI MIN. CONCRETE CONFORMING TO ACI 301 OR HOLLOW BLOCK CONFORMING TO ASTM C90	CONCRETE
G	1/4" X 3-3/4" DeWALT OR ITW CONCRETE SCREW	STEEL
H	3/16" X 3-1/4" ITW CONCRETE SCREW	STEEL
J	#9 X 2-1/2" DRYWALL SCREW	STEEL
K	#10 X 2" PFH WOOD SCREW	STEEL
L	#10 X 2-1/2" PFH WOOD SCREW (1.15" MIN. EMBEDMENT)	STEEL
M	3/16" X 2-1/4" ITW CONCRETE SCREW	STEEL
1	POLY FIBER JAMB	COMP.
2	COMPOSITE MULLION w/ LVL REINFORCEMENT	COMP/LVL
3	2X HORIZONTAL MULLION (SG>= 0.55)	WOOD
4	#8 X 1-1/2" PPH SMS	STEEL
5	INT. FRAME	HP POLY
6	EXT. FRAME	HP POLY
7	FORCE 5 WEATHER STRIPPING BY ENDURA	FOAM
8	SWEEP	VINYL
9	ALUMINUM SPACER	ALUMINUM
10	INSWING THRESHOLD	ALUM/COMP
11	INSWING THRESHOLD W/SIDELITE ADAPTER	ALUM/COMP
12	HOMERUN SEALANT	-
13	READI-SEAL SEALANT	-
15	GLAZING BEAD	WOOD
16	1" BRAD	STEEL
18	OUTSWING THRESHOLD	ALUM/COMP
19	OUTSWING THRESHOLD W/SIDELITE ADAPTER	ALUM/COMP
21	MULLION CLIP (18GA. Simpson Strong-tie BC40Z)	STEEL
22	#8 X 1" PPH WOOD SCREW	STEEL
23	#10 x 1-3/4" PPH WOOD SCREW	STEEL
24	#9 x 3/4" PFH WOOD SCREW	STEEL
27	LATCH STRIKE PLATE	STEEL
28	DEADBOLT STRIKE PLATE	STEEL
29	4 X 4 HINGE	STEEL
40	DOOR PANEL	-
50	SIDELITE PANEL	-

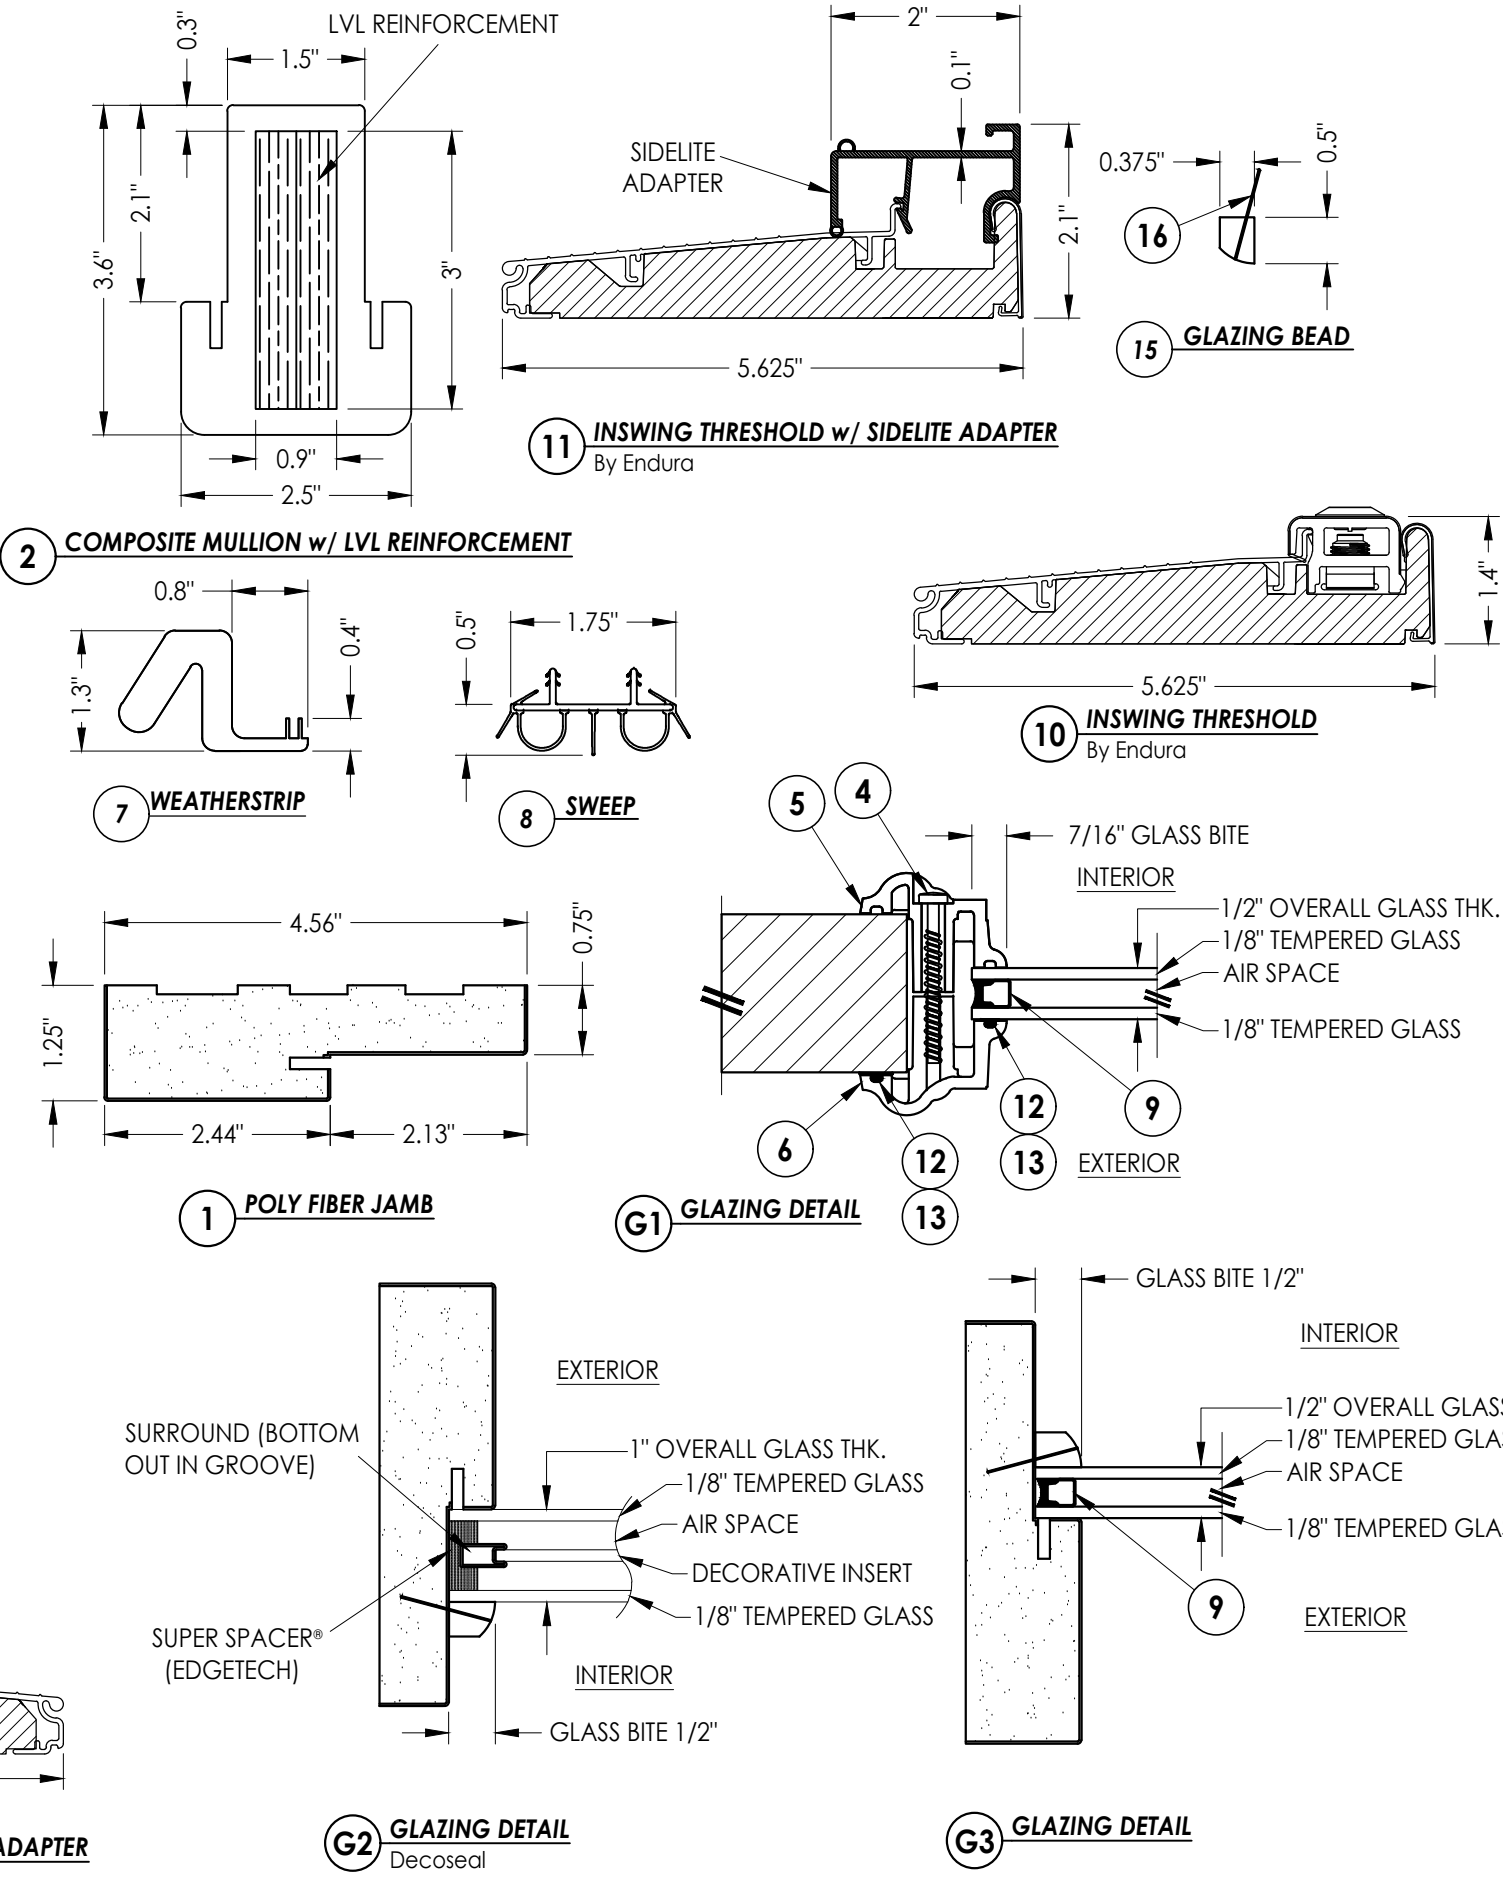

Documents Prepared By:
Lyndon F. Schmidt
P.E. No. 43409

RW BUILDING CONSULTANTS, INC.
P.O. Box 230, Valrico, FL 33595
Phone No.: 813.659.9197
FBPE Registry No. 9813

PRODUCT: **PLASTPRO INC.**
FIBERGLASS DOOR

PART OR ASSEMBLY:
**BILL OF MATERIALS,
COMPONENTS & GLAZING DETAILS**

NO.	DATE	REVISIONS
5	7/02/26	UPDATE TO 9TH ED. (2026) FBC LFS
4	8/14/23	UPDATE TO 8TH ED. (2023) FBC LFS
3	7/27/20	UPDATE TO 7TH ED. (2020) FBC LFS
2	7/24/17	UPDATE TO 6TH ED. (2017) FBC JK
1	04/14/15	UPDATE TO 5TH ED. (2014) FBC JK

DATE: 2/15/12

SCALE: N.T.S.

DWG. BY: JK

CHK. BY: LFS

DRAWING NO.: FL-15221.2

SHEET 13 OF 13