



plastpro

5200 W. CENTURY BLVD.
LOS ANGELES, CA 90045



**Smooth / Wood Grain / White Wood Grain
Rustic / Mahogany
Fiberglass Door
INSWING / OUTSWING
"NON-IMPACT"**

GENERAL NOTES


1. This product has been evaluated and is in compliance with the 9th Edition (2026) Florida Building Code (FBC) structural requirements excluding the "High Velocity Hurricane Zone" (HVHZ).
2. Product anchors shall be as listed and spaced as shown on details. Anchor embedment to base material shall be beyond wall dressing or stucco.
3. When used in areas requiring wind borne debris protection, this product is required to be protected with an impact resistant covering that complies with FBC Sections 1609.1.2 & R301.2.1.2.
4. For 2x stud framing construction, anchoring of these units shall be the same as that shown for 2x buck masonry construction.
5. Site conditions that deviate from the details of this drawing require further engineering analysis by a licensed engineer or registered architect.

TABLE OF CONTENTS

SHEET#	DESCRIPTION
1	Typical elevations, design pressures & general notes
2	Door panel details
3	Sidelite panel details
4	Elevations
5	Horizontal & Vertical Cross Sections (2X Buck)
6	Horizontal & Vertical Cross Sections (1X Buck)
7	Horizontal & Vertical Cross Sections (Direct to Masonry)
8	Vertical Cross Sections (Thresholds)
9	Horizontal & Vertical Cross Sections (Direct to Masonry)
10	Buck and frame anchoring (XX)
11	Buck and frame anchoring (OXXO)
12	Astragal details
13	Bill of materials, components and glazing details

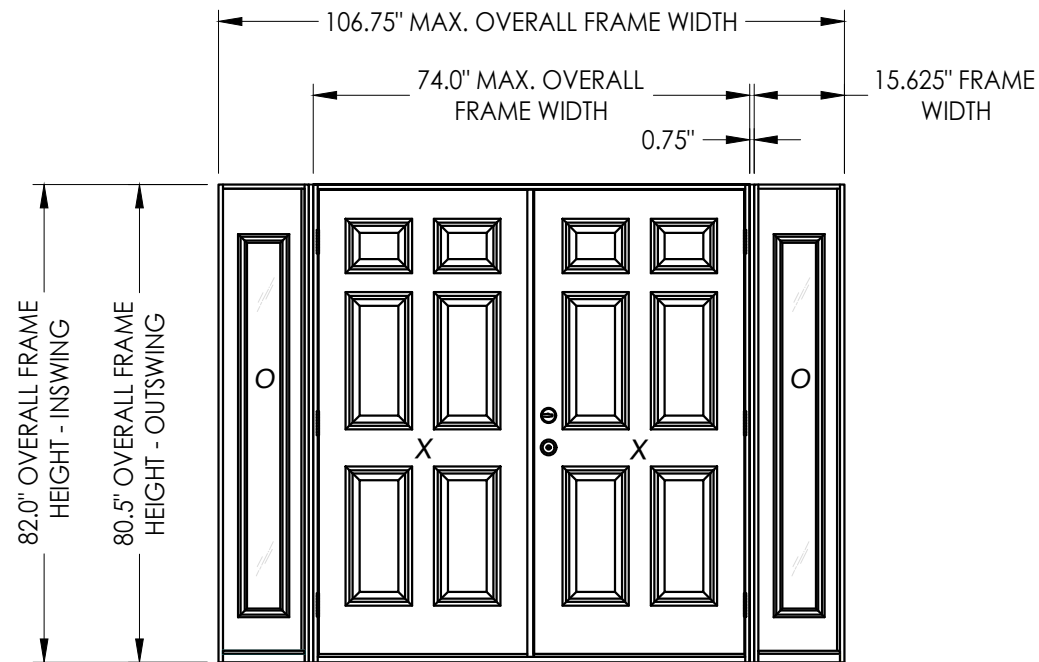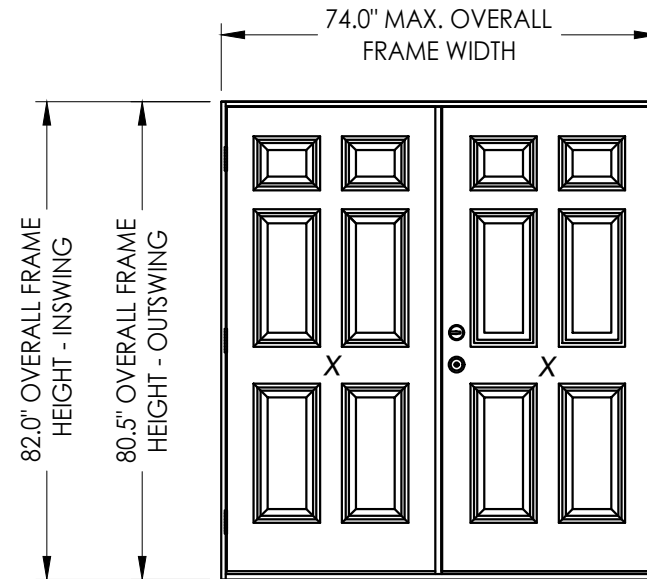

CONFIGURATION	MAX. FRAME DIMENSION	MAX. SIDELITE D.L.O. DIMENSION	DESIGN PRESSURE (PSF)		DESIGN PRESSURE (PSF)	
			INSWING		OUTSWING	
			POSITIVE	NEGATIVE	POSITIVE	NEGATIVE
XX	74.0" x 82.0"	N/A	+50.0	+55.0	+50.0	-50.0
OXXO	106.75" x 82.0"	7.0" X 63.0"	+50.0	+55.0	+50.0	-50.0

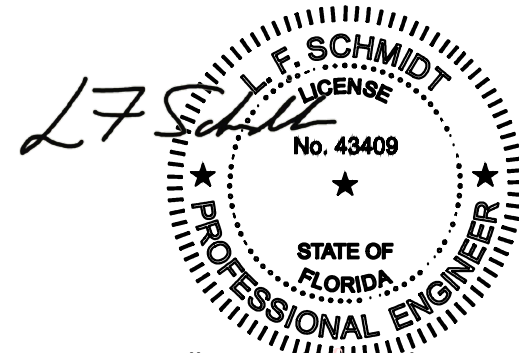

Digitally signed by Lyndon F Schmidt
Date: 2026.08.04 08:07:03 -04'00'

This item has been digitally signed and sealed by L. F. Schmidt, P.E. on the date adjacent to the seal.
Printed copies of this document are not considered signed and sealed and the signature must be verified on any electronic copies.

THIS PRODUCT APPROVAL IS VALID
ONLY FOR THE STATE OF FLORIDA

Documents Prepared By:
Lyndon F. Schmidt
P.E. No. 43409

BUILDING CONSULTANTS, INC.
P.O. Box 230, Valrico, FL 33595
Phone No.: 813.659.9197
FBPE Registry No. 9813



PRODUCT: PLASTPRO INC
FIBERGLASS DOOR

PART OR ASSEMBLY:
TYPICAL ELEVATION, DESIGN
PRESSURES & GENERAL NOTES


	7/02/26	8/14/23	7/27/20	7/24/17	10/14/15	NO.	DATE	REVISIONS
5	UPDATE TO 9TH ED. (2026)	FBC	LFS					
4	UPDATE TO 8TH ED. (2023)	FBC	LFS					
3	UPDATE TO 7TH ED. (2020)	FBC	LFS					
2	UPDATE TO 6TH ED. (2017)	FBC	JK					
1	UPDATE TO 5TH ED. (2014)	FBC	JK					
			BY					

DATE: 02/15/12
SCALE: N.T.S.
DWG. BY: JK
CHK. BY: LFS
DRAWING NO.: FL-15221.5
SHEET 1 OF 13

G:\2023 FBC DRAWINGS 7-27-26\Plastpro\FL-15221 R5\FL-15221.5.dwg

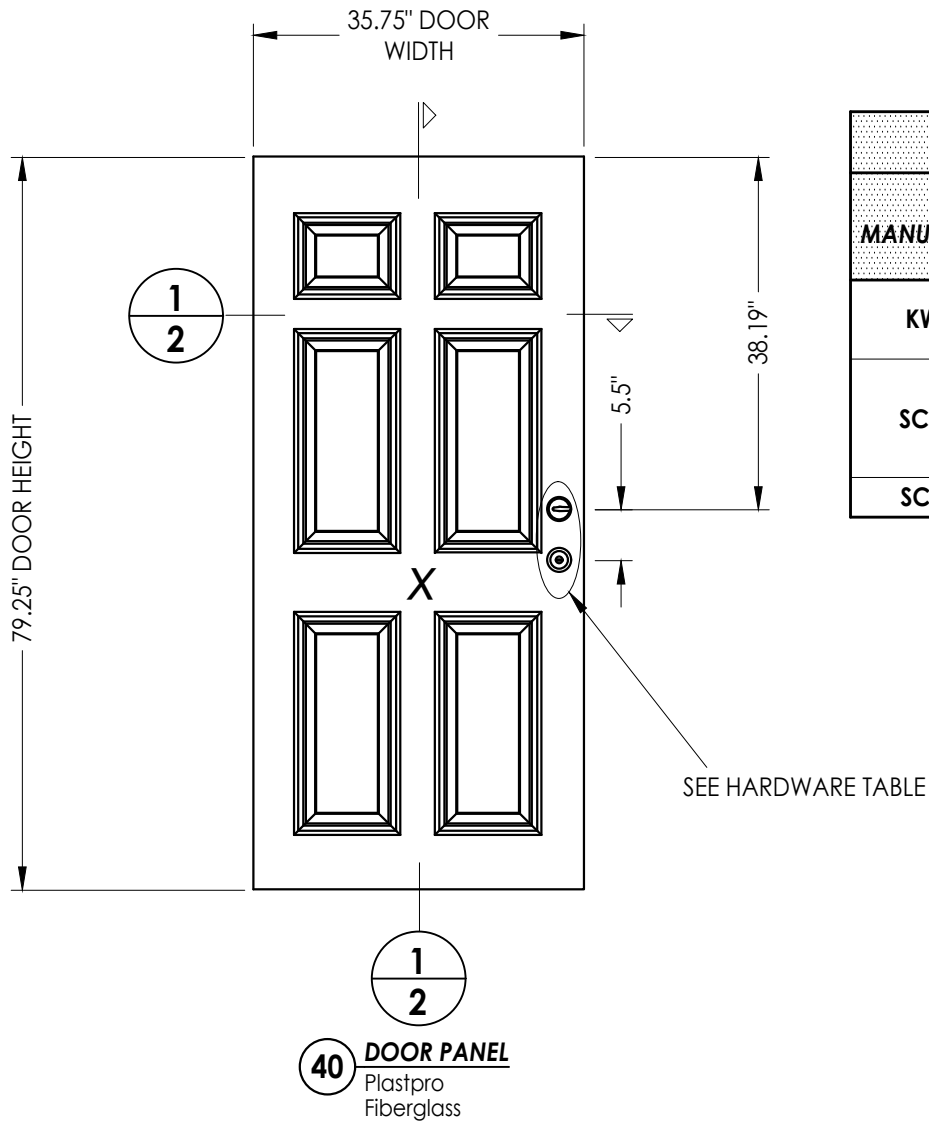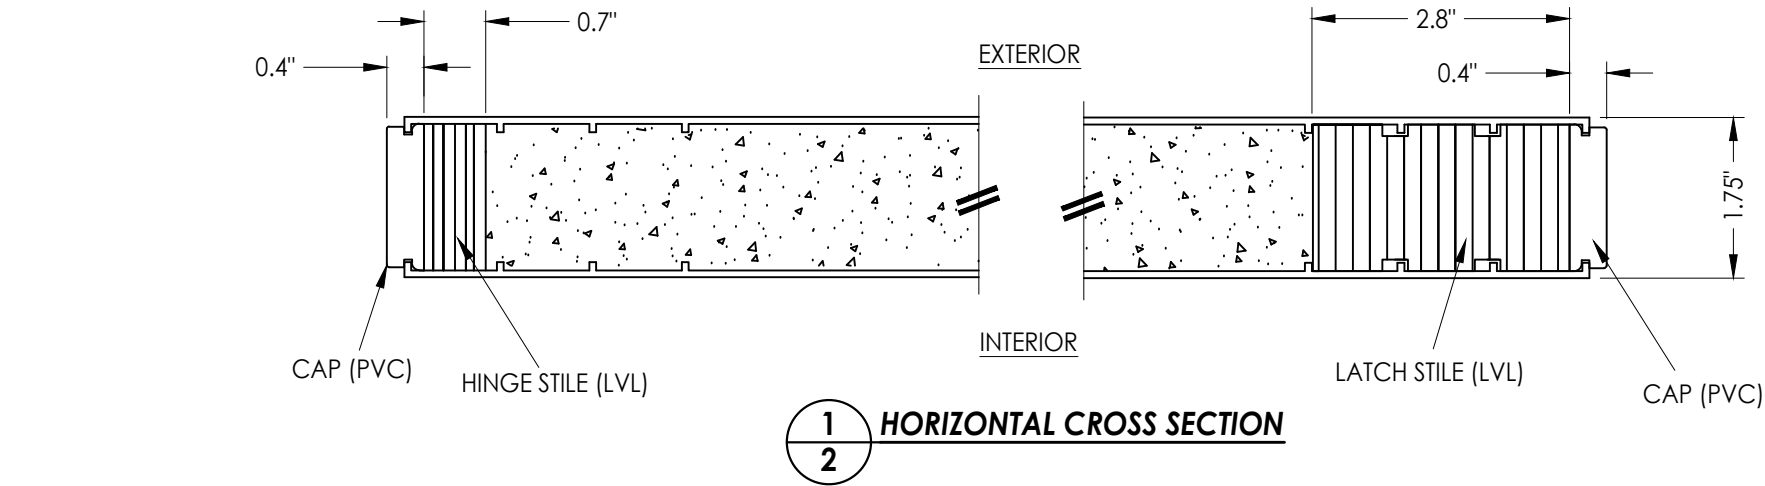

HARDWARE TABLE			
MANUFACTURER	MODEL	MAX. DESIGN PRESSURE (PSF)	
		POSITIVE	NEGATIVE
KWIKSET	KNOB: SIGNATURE SERIES DEADBOLT: SIGNATURE SERIES (780)	+50.0	-55.0
SCHLAGE	KNOB: "F" SERIES (F10) LEVER: "F" SERIES (F10) DEADBOLT: "B" SERIES (B60/62)	+45.0	-45.0
SCHLAGE	HANDLE SET W/DEADBOLT: "F" SERIES (F60)	+45.0	-45.0

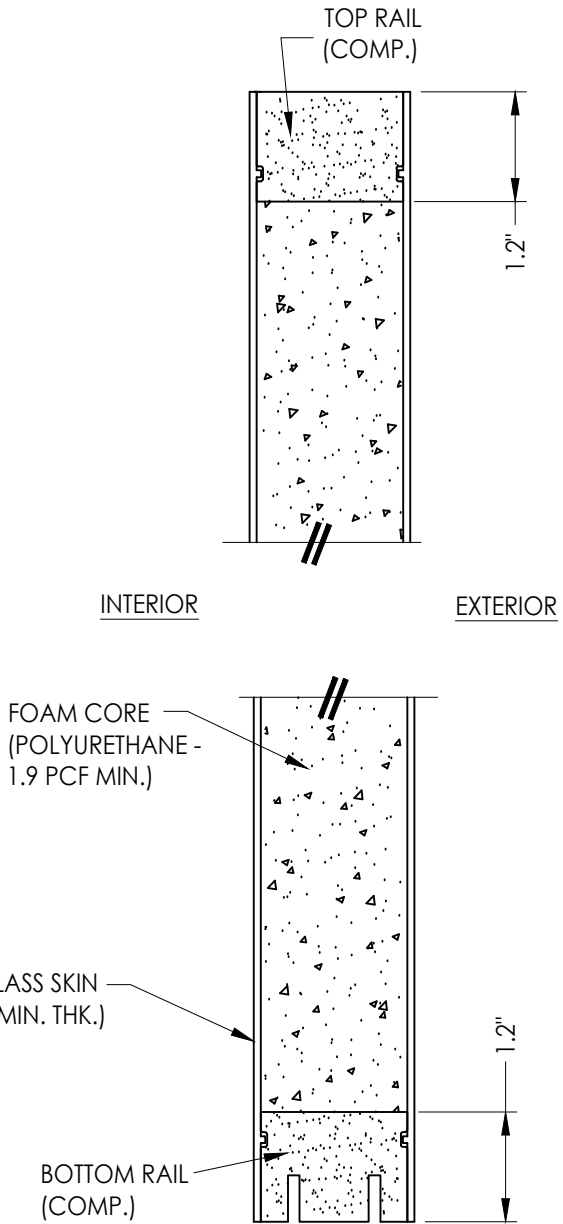



Documents Prepared By: Lyndon F. Schmidt P.E. No. 43409		PRODUCT: PLASTPRO INC FIBERGLASS DOOR		PART OR ASSEMBLY: DOOR PANEL DETAILS		REVISIONS	
5	7/02/26	UPDATE TO 9TH ED. (2026)	FBC	LFS			
4	8/14/23	UPDATE TO 8TH ED. (2023)	FBC	LFS			
3	7/27/20	UPDATE TO 7TH ED (2020)	FBC	LFS			
2	7/24/17	UPDATE TO 6TH ED. (2017)	FBC	JK			
1	04/14/15	UPDATE TO 5TH ED. (2014)	FBC	JK			
	NO.	DATE					
DATE: 02/15/12							
SCALE: N.T.S.							
DWG. BY: JK							
CHK. BY: LFS							
DRAWING NO.: FL-15221.5							
SHEET 2 OF 13							

© 2012 R.W. BUILDING CONSULTANTS INC.

Documents Prepared By:
Lyndon F. Schmidt
P.E. No. 43409

RW BUILDING CONSULTANTS, INC.
P.O. Box 230, Vairico, FL 33595
Phone No.: 813.659.9197
FBPE Registry No. 9813

G:\2023 FBC DRAWINGS 7-27-26\Plastpro\FL-15221 R5\FL-15221.5.dwg

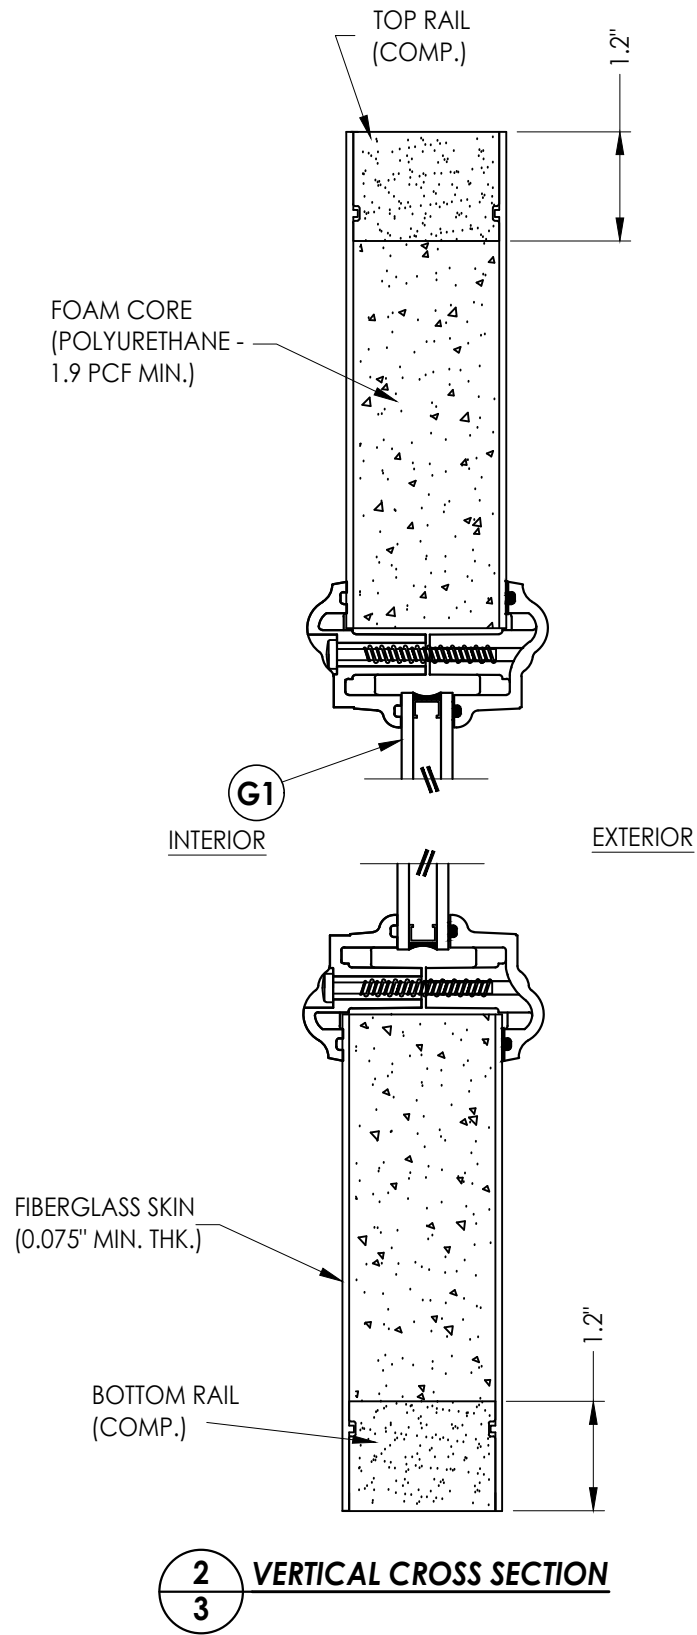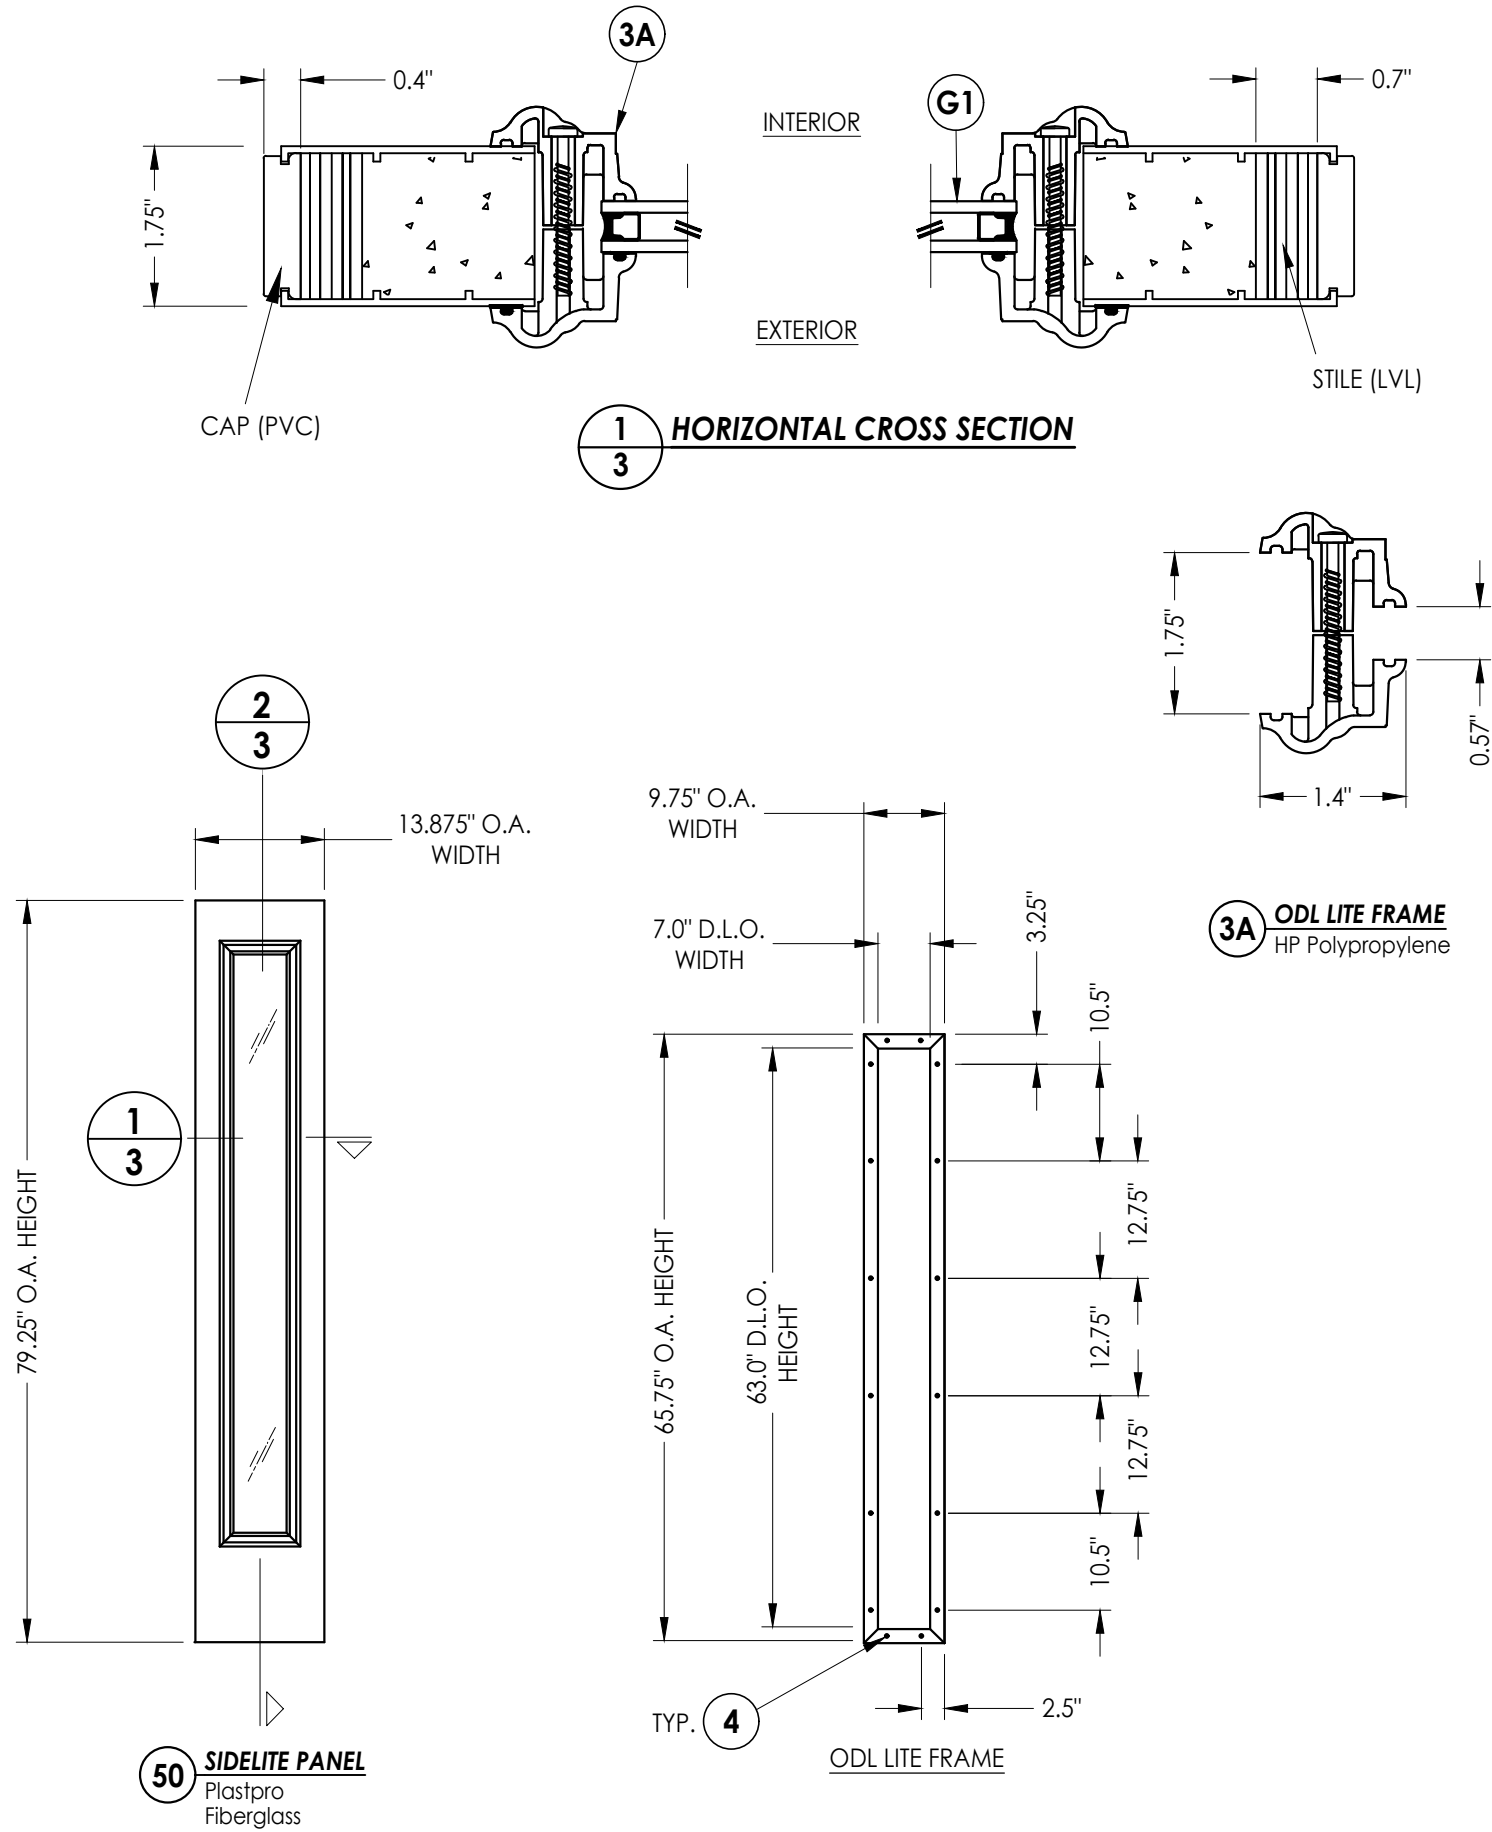


DATE:	02/15/12
SCALE:	N.T.S.
DWG. BY:	JK
CHK. BY:	LFS
DRAWING NO.:	FL-15221.5
SHEET	3 OF 13

NO.	DATE	REVISIONS
5	7/02/26	UPDATE TO 9TH ED. (2026) FBC
4	8/14/23	UPDATE TO 8TH ED. (2023) FBC
3	7/27/20	UPDATE TO 7TH ED. (2020) FBC
2	7/24/17	UPDATE TO 6TH ED. (2017) FBC
1	04/14/15	UPDATE TO 5TH ED. (2014) FBC
NO.	DATE	BY


PRODUCT:	PLASTPRO INC FIBERGLASS DOOR
PART OR ASSEMBLY:	SIDELITE PANEL DETAILS

Documents Prepared By: Lyndon F. Schmidt P.E. No. 43409	<i>RW</i> BUILDING CONSULTANTS, INC. P.O. Box 230, Valrico, FL 33595 Phone No.: 813.659.9197 FBPE Registry No. 9813
---	---

G:\2023 FBC DRAWINGS 7-27-26\Plastpro\FL-15221 R5\FL-15221.5.dwg

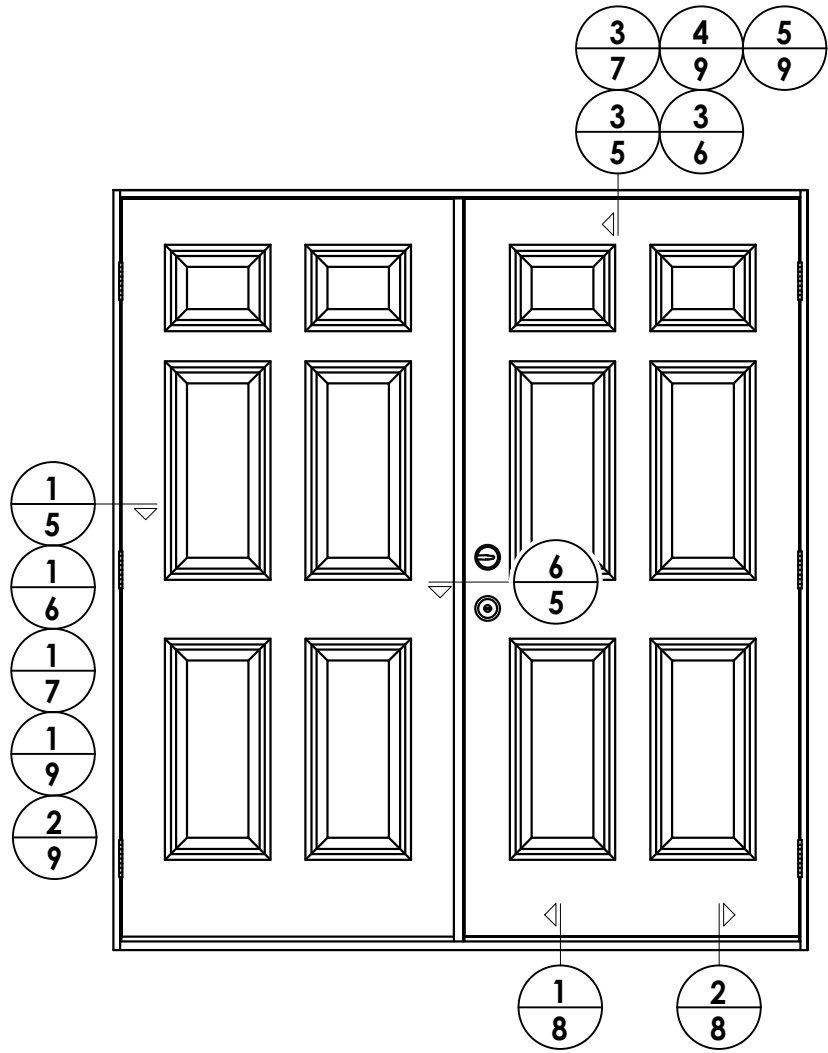

ELEVATION (XX)

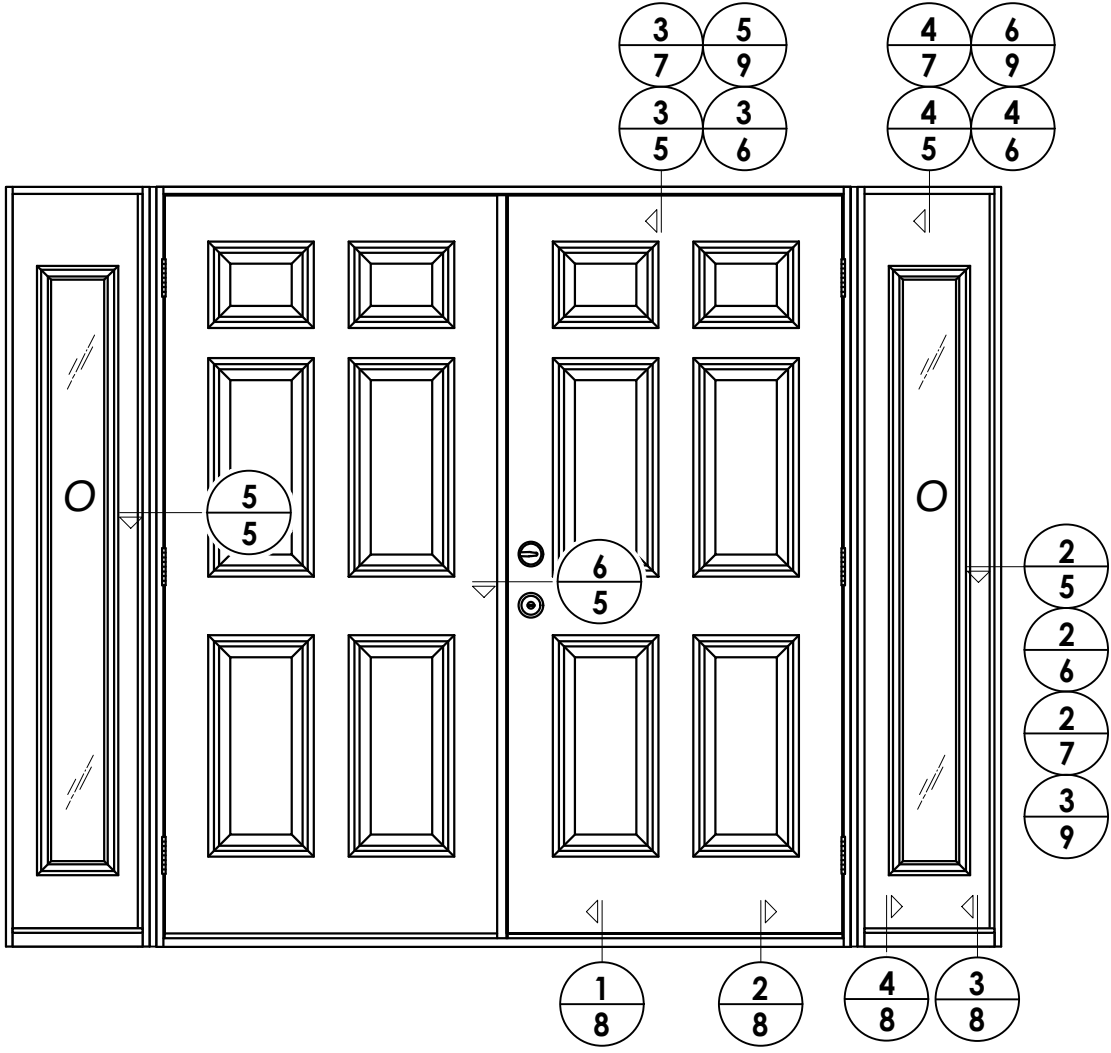

ELEVATION (OXXO)

NO.	DATE	REVISIONS			
		DATE	BY	JK	BY
5	7/02/26	UPDATE TO 9TH ED. (2026)	FBC	LFS	
4	8/14/23	UPDATE TO 8TH ED. (2023)	FBC	LFS	
3	7/27/20	UPDATE TO 7TH ED. (2020)	FBC	LFS	
2	7/24/17	UPDATE TO 6TH ED. (2017)	FBC	JK	
1	04/14/15	UPDATE TO 5TH ED. (2014)	FBC	JK	

DATE: 02/15/12

SCALE: N.T.S.

DWG. BY: JK

CHK. BY: LFS

DRAWING NO.:
FL-15221.5






SHEET 4 OF 13

PRODUCT:	PLASTPRO INC FIBERGLASS DOOR
	PART OR ASSEMBLY: ELEVATIONS

Documents Prepared By:
Lyndon F. Schmidt
P.E. No. 43409

RW BUILDING CONSULTANTS, INC.
P.O. Box 230, Valrico, FL 33595
Phone No.: 813.659.9197
FBPE Registry No. 9813

G:\2023 FBC DRAWINGS 7-27-26\Plastpro\FL-15221 R5\FL-15221.5.dwg

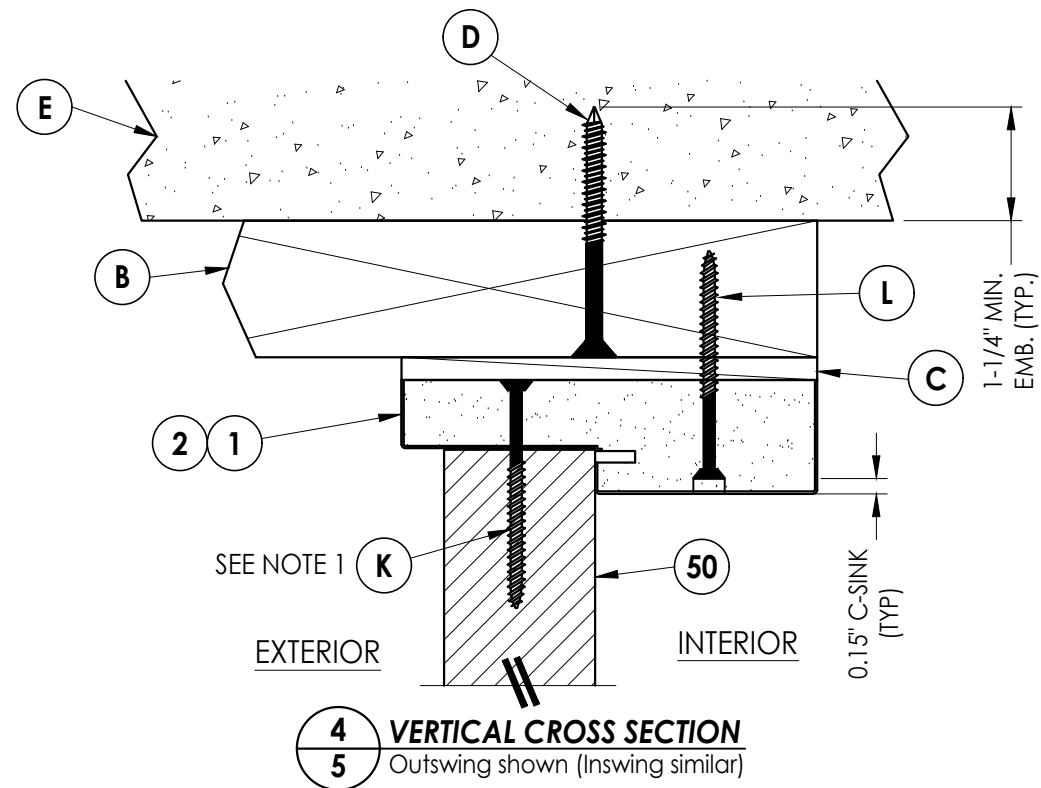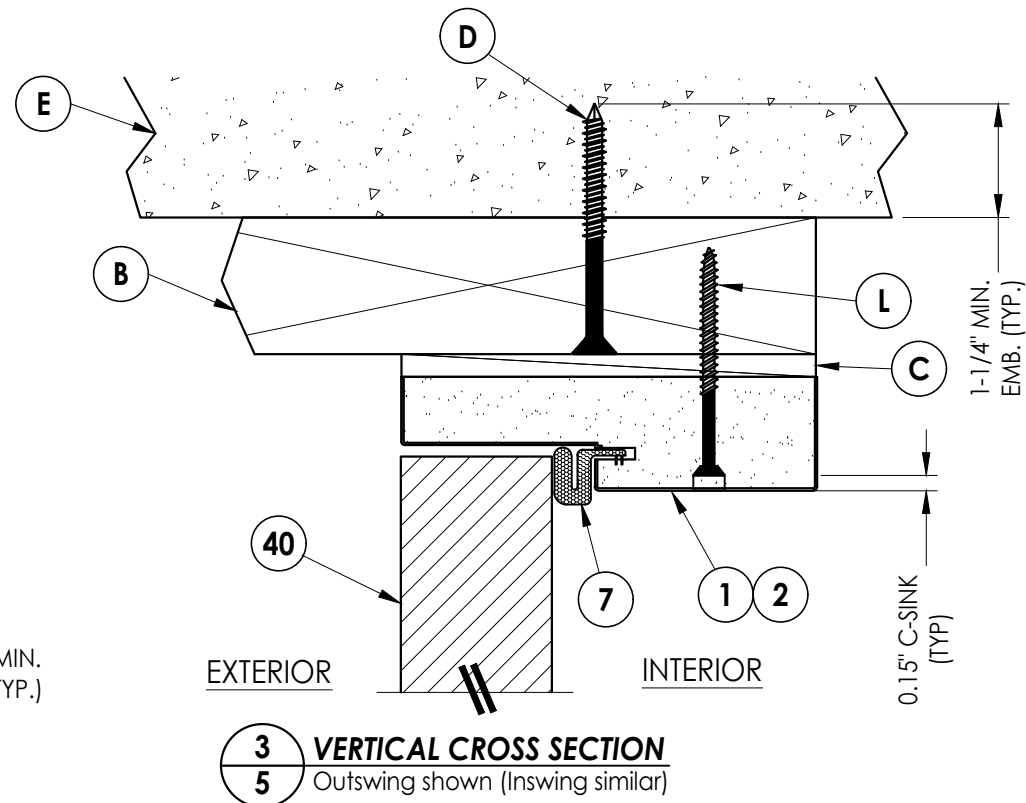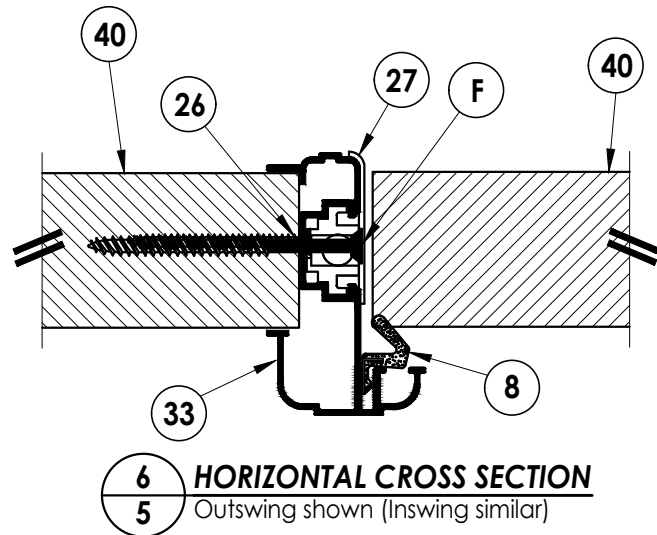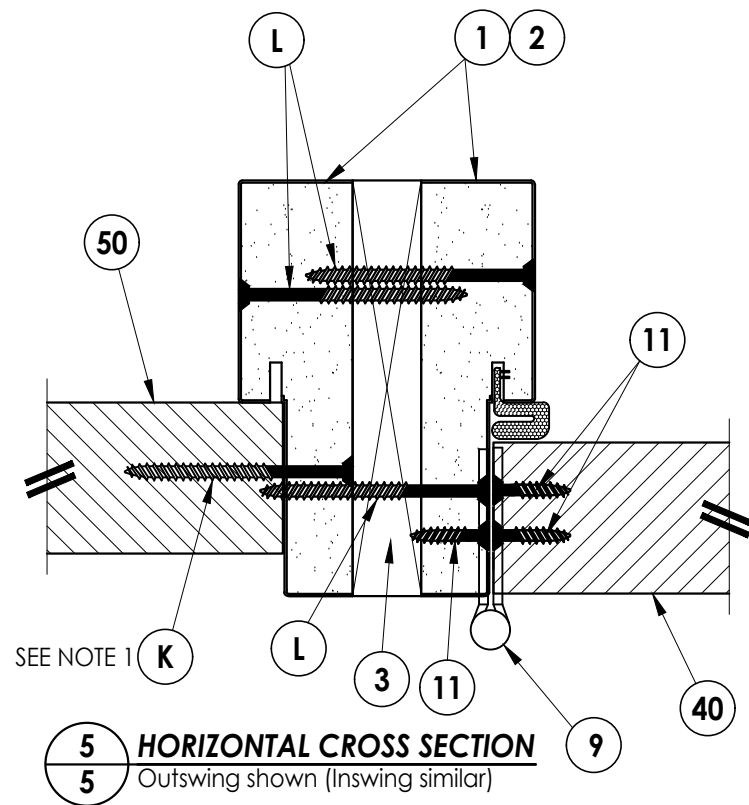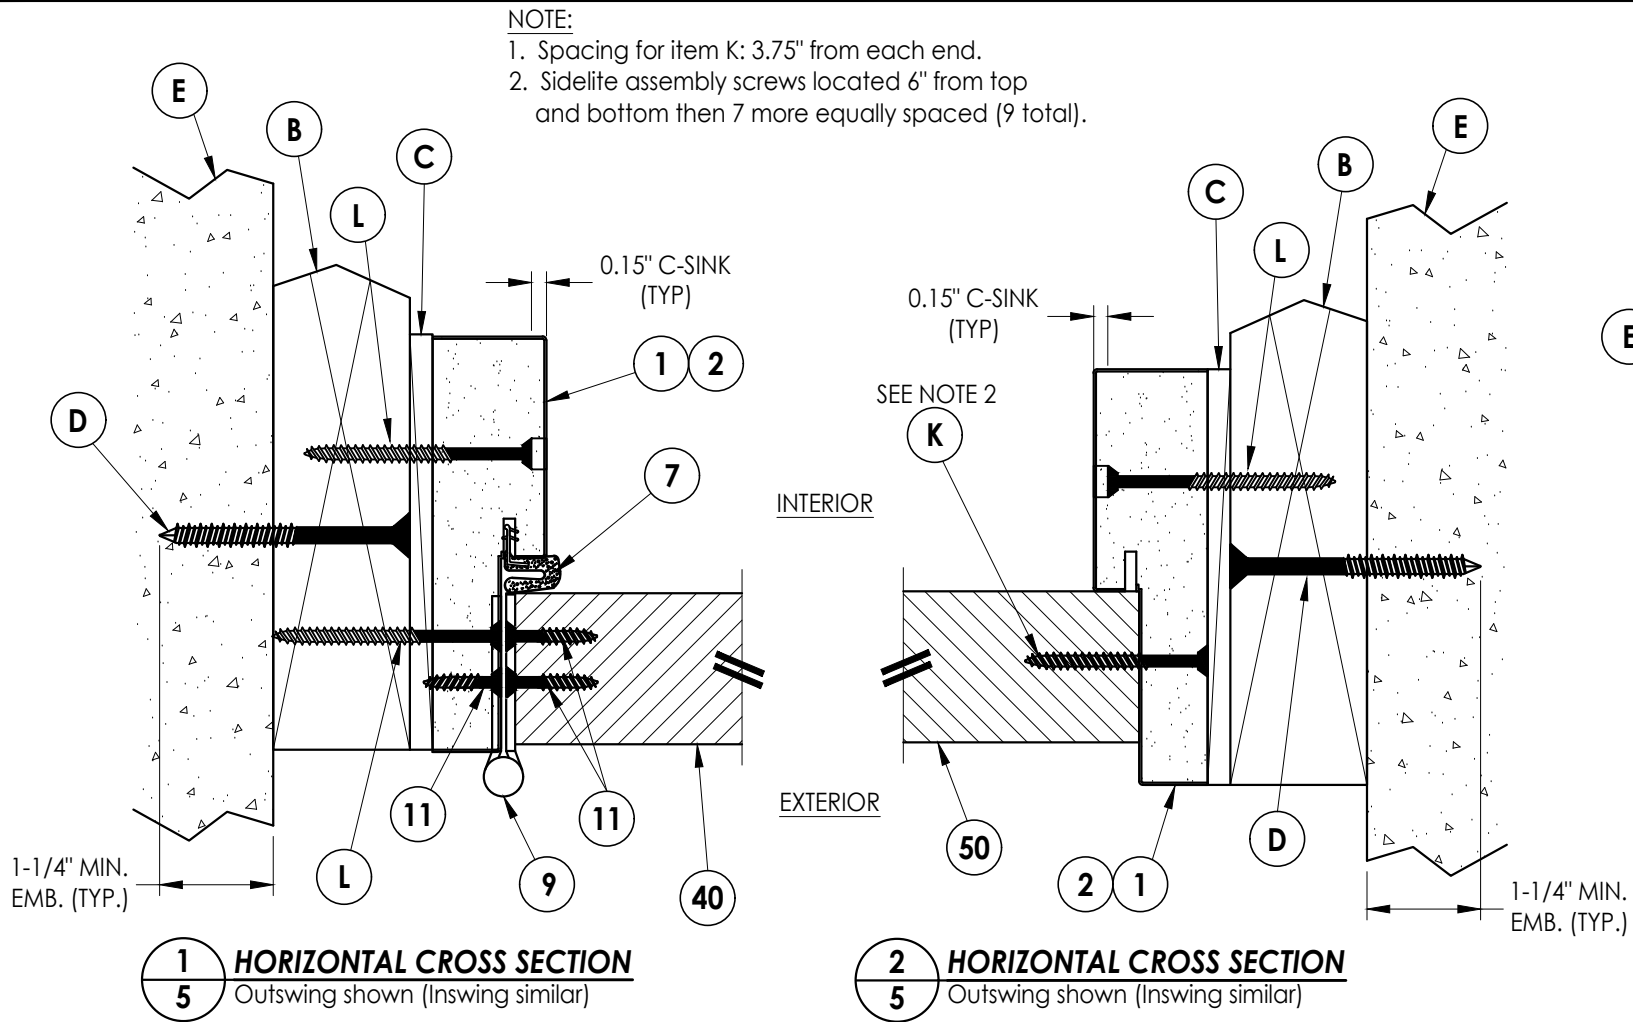

Documents Prepared By:

Lyndon F. Schmidt
P.E. No. 43409

RW BUILDING CONSULTANTS, INC.

P.O. Box 230, Valrico, FL 33595
Phone No.: 813.659.9197
FBPE Registry No. 9813


PRODUCT:
PLASTPRO INC
FIBERGLASS DOOR

PART OR ASSEMBLY:
HORIZONTAL & VERTICAL
CROSS SECTIONS (2X BUCK)


NO	DATE	REVISIONS				
		JK	JK	LFS	FBC	BY
5	7/02/26	UPDATE TO 9TH ED. (2026)	FBC	LFS		
4	8/14/23	UPDATE TO 8TH ED. (2023)	FBC	LFS		
3	7/27/20	UPDATE TO 7TH ED. (2020)	FBC	LFS		
2	7/24/17	UPDATE TO 6TH ED. (2017)	FBC	JK		
1	04/14/15	UPDATE TO 5TH ED. (2014)	FBC	JK		
		DATE				
DATE: 02/15/12						
SCALE: N.T.S.						
DWG. BY: JK						
CHK. BY: LFS						
DRAWING NO.: FL-15221.5						
SHEET 5 OF 13						

Note:


1. Sidelite assembly screws located 6" from top and bottom then 5 more equally spaced (7 total).
2. Spacing for item K: 3" from each end and @ center line (3 total).

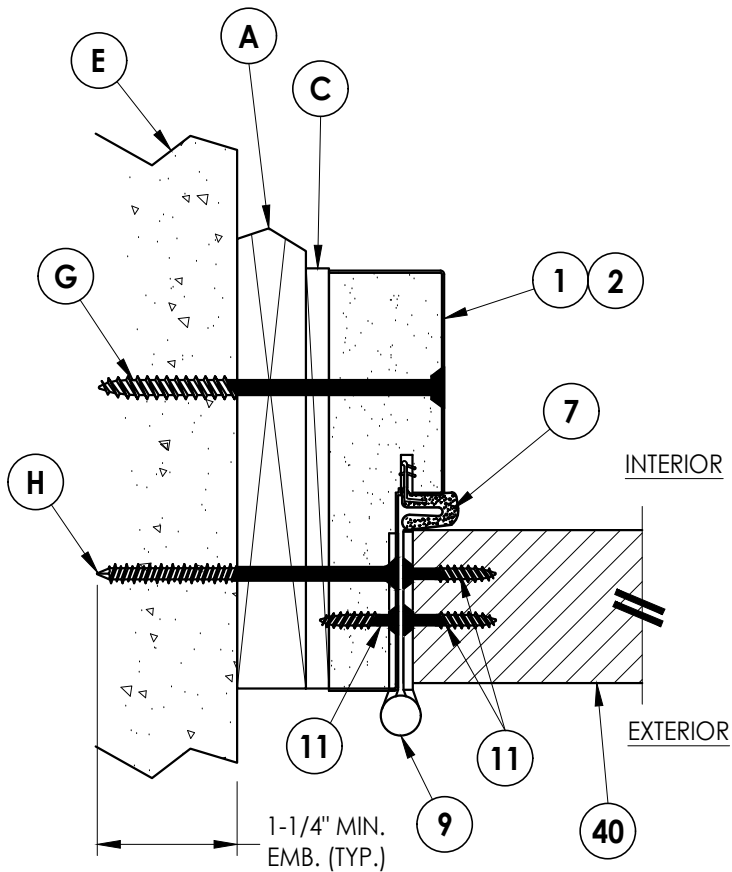


1
6 **HORIZONTAL CROSS SECTION**
Shown w/ 1X sub-buck
Outswing shown (Inswing similar)

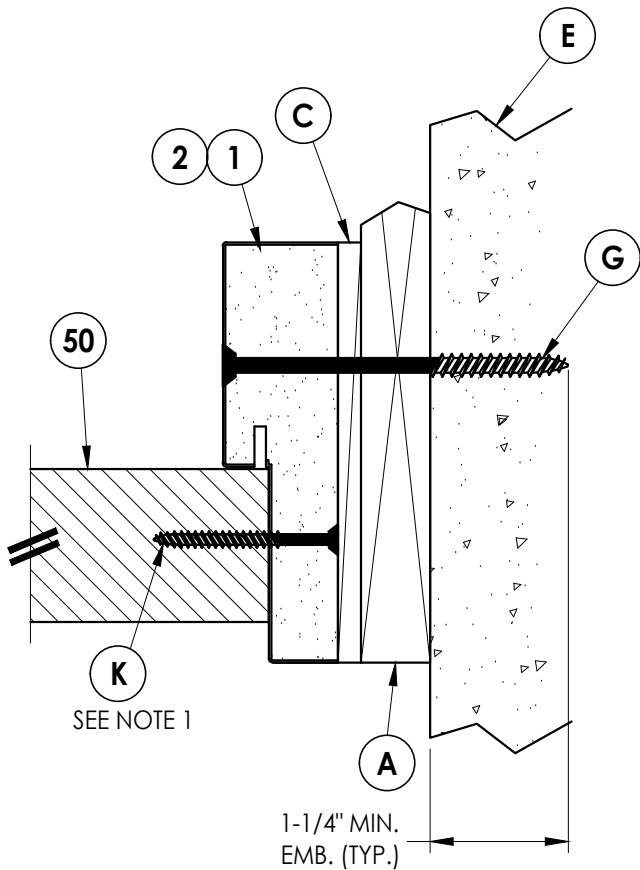

2
6 **HORIZONTAL CROSS SECTION**
Shown w/ 1X sub-buck
Outswing shown (Inswing similar)

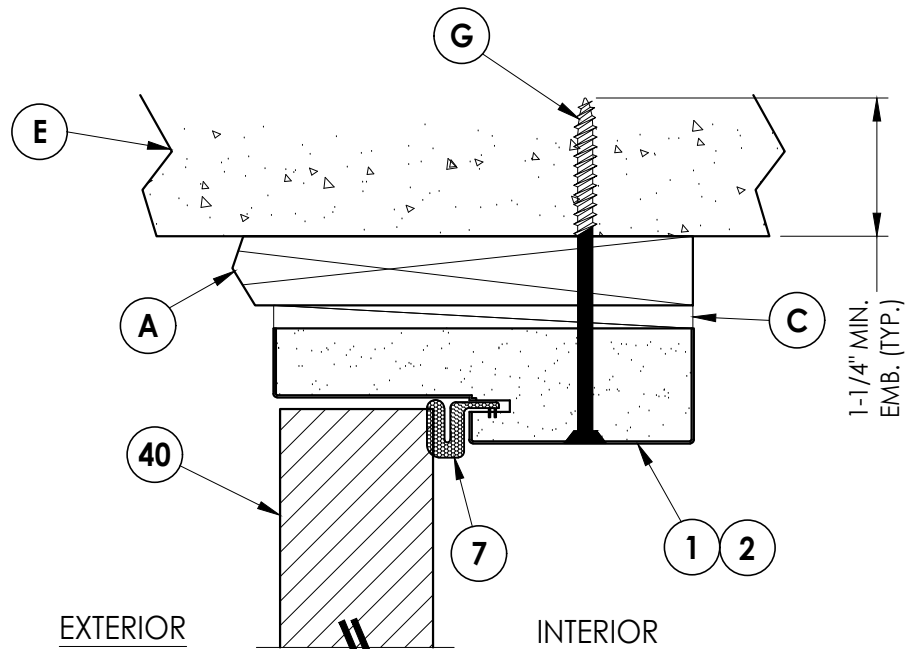

3
6 **VERTICAL CROSS SECTION**
Shown w/ 1X sub-buck
Outswing shown (Inswing similar)

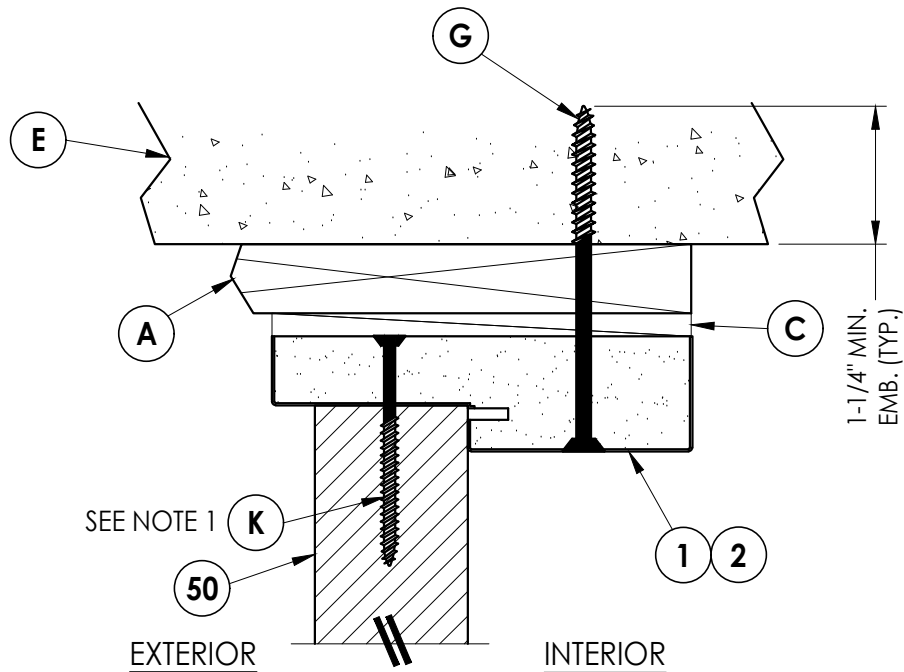

4
6 **VERTICAL CROSS SECTION**
Shown w/ 1X sub-buck
Outswing shown (Inswing similar)

Documents Prepared By:
Lyndon F. Schmidt
P.E. No. 43409

RW BUILDING CONSULTANTS, INC.
P.O. Box 230, Valrico, FL 33595
Phone No.: 813.659.9197
FBPE Registry No. 9813

PRODUCT:
PLASTPRO INC
FIBERGLASS DOOR


PART OR ASSEMBLY:
HORIZONTAL & VERTICAL
CROSS SECTIONS (1X BUCK)

NO.	DATE	REVISIONS				
		BY	JK	JK	JK	JK
5	7/02/26	UPDATE TO 9TH ED. (2026)	FBC	LFS		
4	8/14/23	UPDATE TO 8TH ED. (2023)	FBC	LFS		
3	7/27/20	UPDATE TO 7TH ED. (2020)	FBC	LFS		
2	7/24/17	UPDATE TO 6TH ED. (2017)	FBC	JK		
1	04/14/15	UPDATE TO 5TH ED. (2014)	FBC	JK		


DATE: 02/15/12
SCALE: N.T.S.
DWG. BY: JK
CHK. BY: LFS
DRAWING NO.:
FL-15221.5
SHEET 6 OF 13

Note:


1. Sidelite assembly screws located 6" from top and bottom then 5 more equally spaced (7 total).
2. Spacing for item K: 3" from each end and @ center line (3 total).

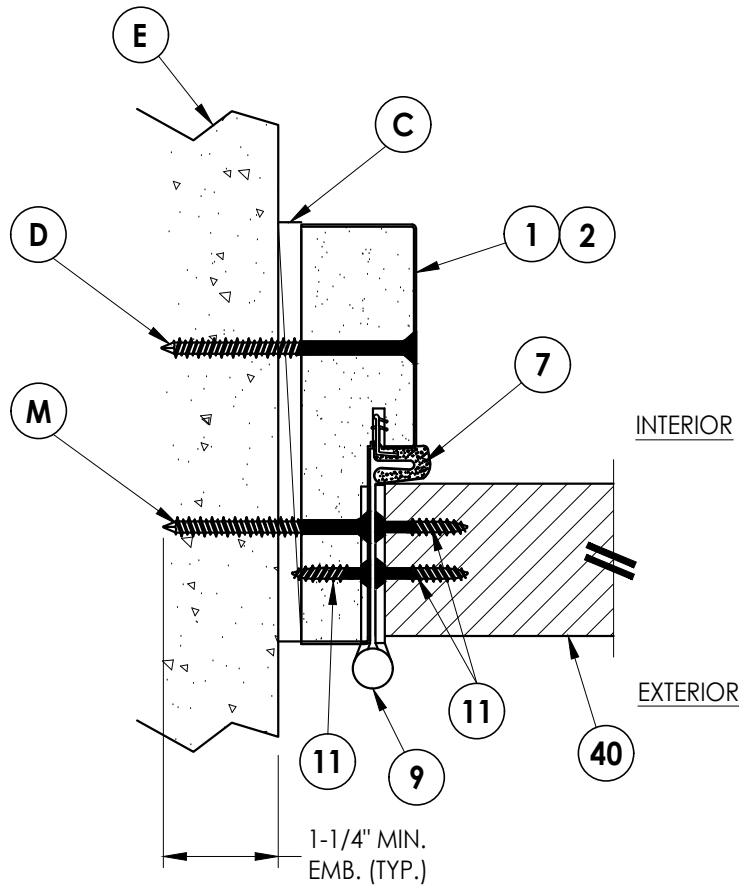


1
7 **HORIZONTAL CROSS SECTION**
Shown Direct to Masonry
Outswing shown (Inswing similar)

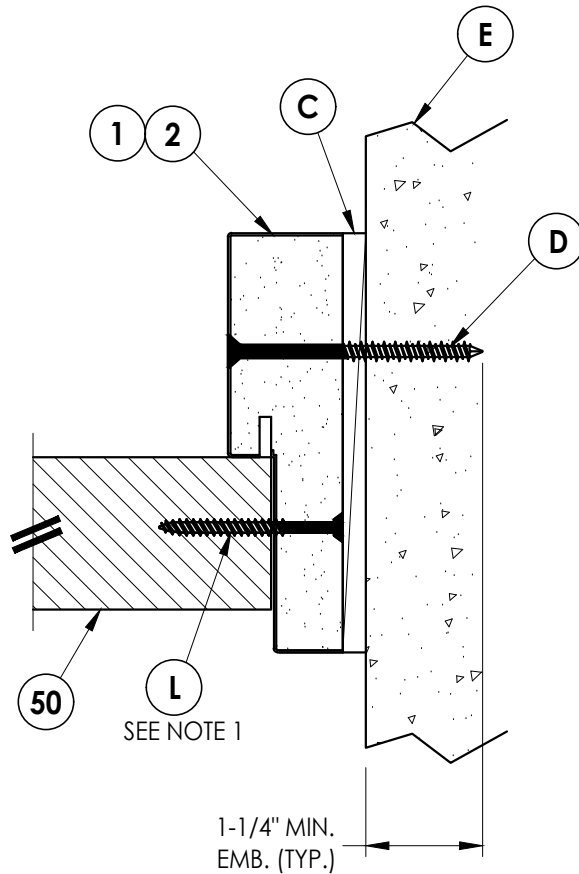

2
7 **HORIZONTAL CROSS SECTION**
Shown Direct to Masonry
Outswing shown (Inswing similar)

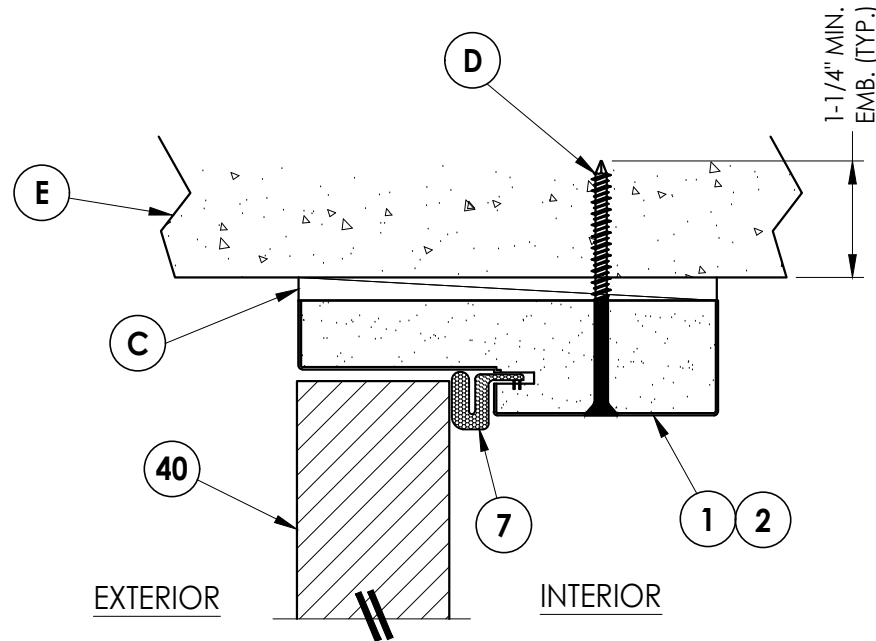

3
7 **VERTICAL CROSS SECTION**
Shown Direct to Masonry
Outswing shown (Inswing similar)

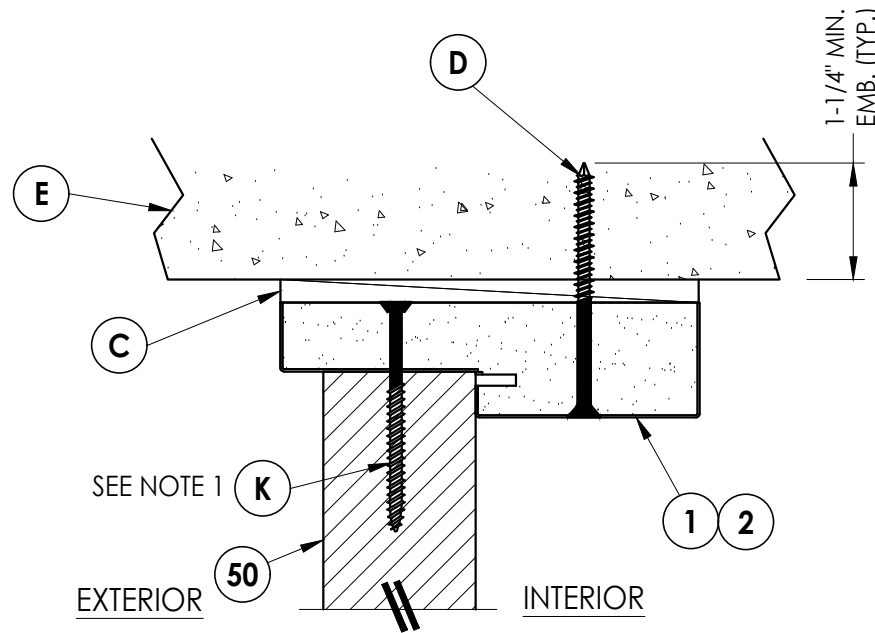

4
7 **VERTICAL CROSS SECTION**
Shown Direct to Masonry
Outswing shown (Inswing similar)

Documents Prepared By:
Lyndon F. Schmidt
P.E. No. 43409

RW BUILDING CONSULTANTS, INC.
P.O. Box 230, Valrico, FL 33595
Phone No.: 813.659.9197
FBPE Registry No. 9813

PRODUCT: PLASTPRO INC
FIBERGLASS DOOR
PART OR ASSEMBLY:
HORIZONTAL & VERTICAL CROSS
SECTIONS (DIRECT TO MASONRY)

NO.	DATE	REVISIONS
5	7/02/26	UPDATE TO 9TH ED. (2026) FBC
4	8/14/23	UPDATE TO 8TH ED. (2023) FBC
3	7/27/20	UPDATE TO 7TH ED. (2020) FBC
2	7/24/17	UPDATE TO 6TH ED. (2017) FBC
1	04/14/15	UPDATE TO 5TH ED. (2014) FBC
		BY

DATE: 02/15/12

SCALE: N.T.S.


DWG. BY: JK

CHK. BY: LFS

DRAWING NO.: FL-15221.5

SHEET 7 OF 13


G:\2023 FBC DRAWINGS 7-27-26\Plastpro\FL-15221 R5\FL-15221.5.dwg

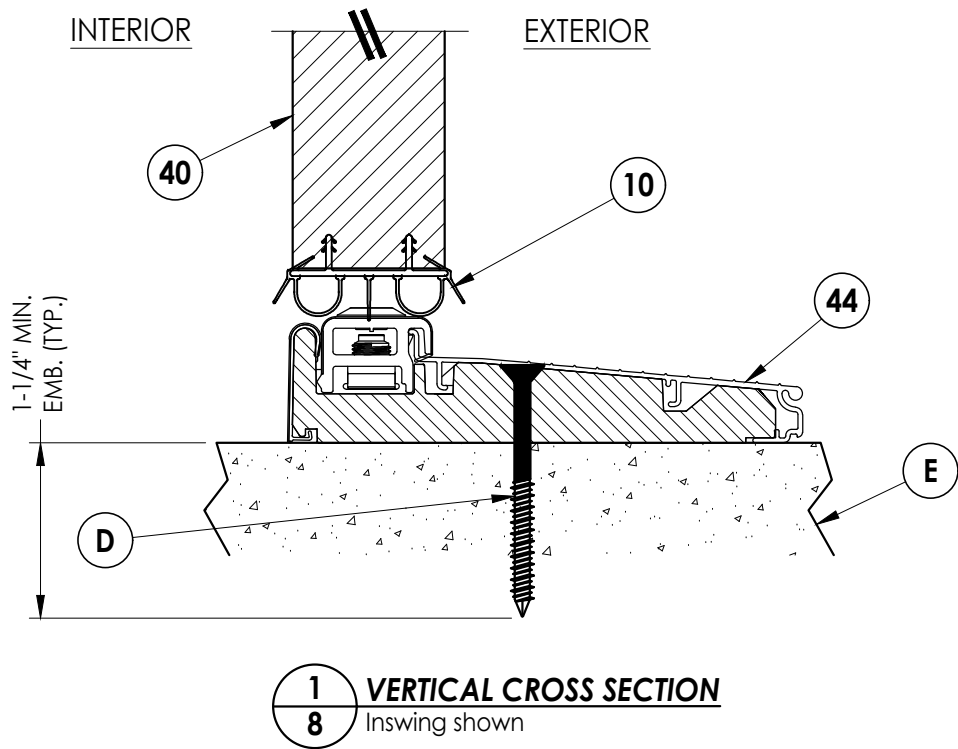


1 VERTICAL CROSS SECTION
8 Inswing shown

NOTE


1. Spacing for item K:
6" from each end
and at centerline.

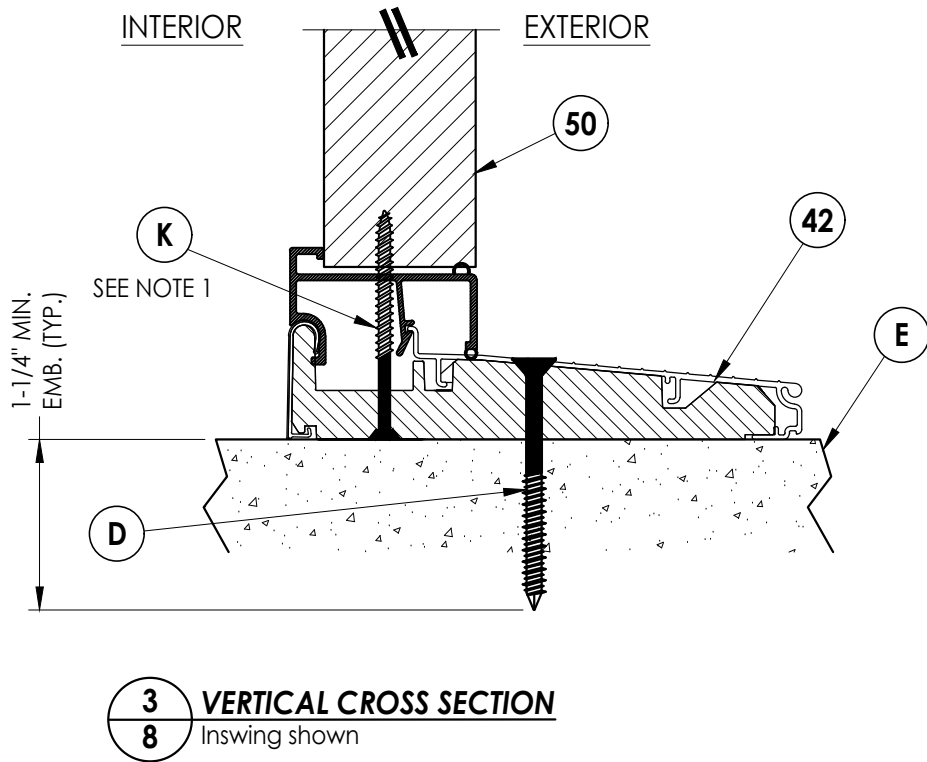

3 VERTICAL CROSS SECTION
8 Inswing shown

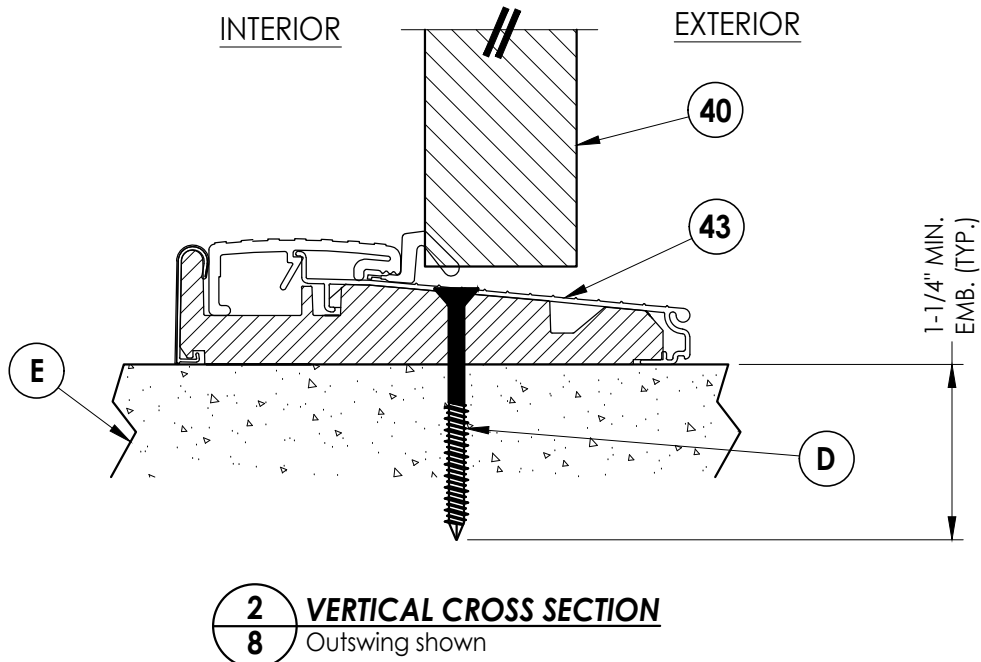

2 VERTICAL CROSS SECTION
8 Outswing shown

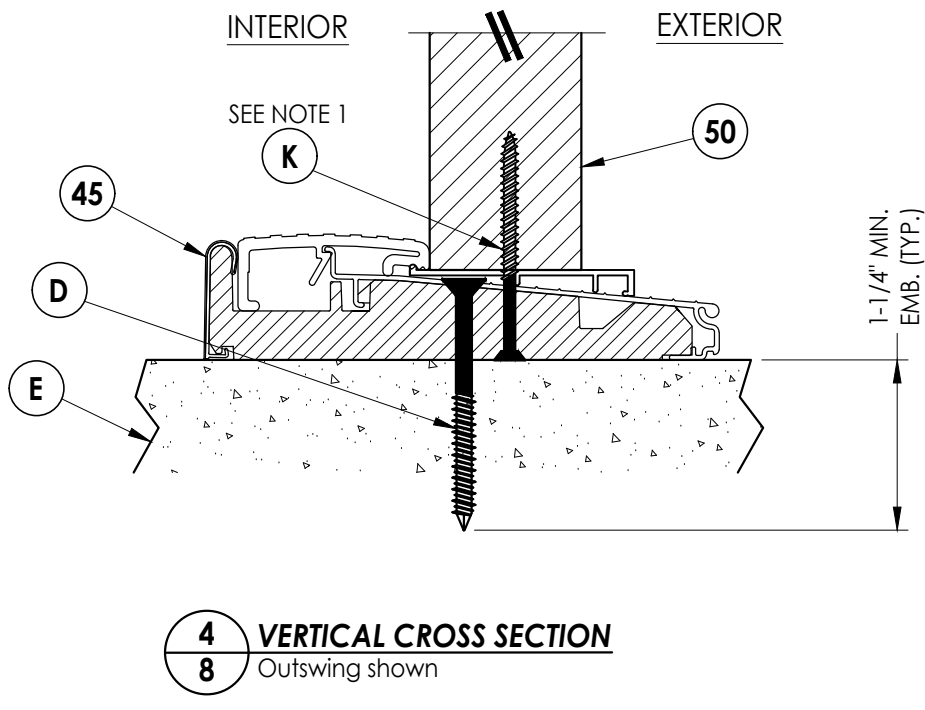

4 VERTICAL CROSS SECTION
8 Outswing shown

Documents Prepared By:
Lyndon F. Schmidt
P.E. No. 43409

RW BUILDING CONSULTANTS, INC.
P.O. Box 230, Valrico, FL 33595
Phone No.: 813.659.9197
FBPE Registry No. 9813

PRODUCT: PLASTPRO INC
FIBERGLASS DOOR

PART OR ASSEMBLY:
VERTICAL CROSS SECTIONS
(THRESHOLDS)

NO.	DATE	REVISIONS			
		DATE	BY	CHK	LFS
5	7/02/26	UPDATE TO 9TH ED. (2026)	FBC	LFS	
4	8/14/23	UPDATE TO 8TH ED. (2023)	FBC	LFS	
3	7/27/20	UPDATE TO 7TH ED. (2020)	FBC	LFS	
2	7/24/17	UPDATE TO 6TH ED. (2017)	FBC	JK	
1	04/14/15	UPDATE TO 5TH ED. (2014)	FBC	JK	

DATE: 02/15/12

SCALE: N.T.S.


DWG. BY: JK

CHK. BY: LFS


DRAWING NO.: FL-15221.5

SHEET 8 OF 13


G:\2023 FBC DRAWINGS 7-27-26\Plastpro\FL-15221 R5\FL-15221.5.dwg

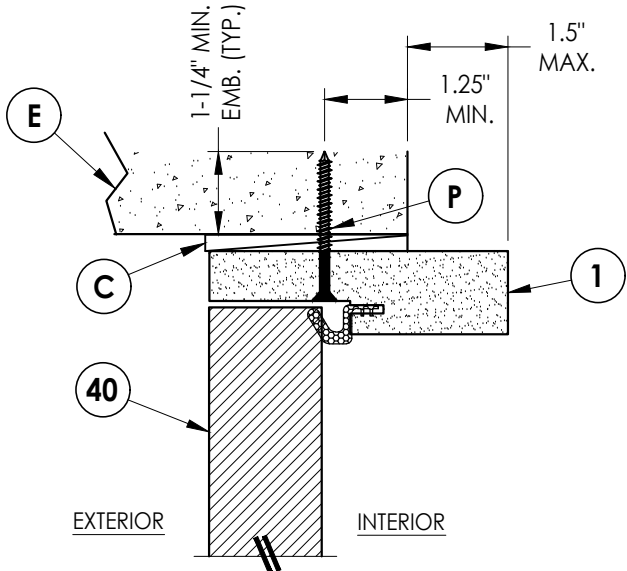


4
9 **VERTICAL CROSS SECTION**
Shown Direct to Masonry
Outswing only w/ 4-9/16" jamb
Double Door Only (N/A w/ Sidelites)

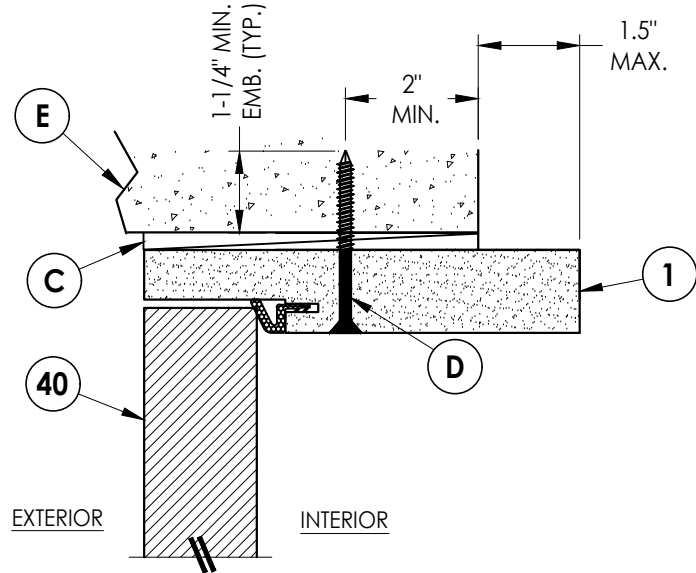


5
9 **VERTICAL CROSS SECTION**
Shown Direct to Masonry
Outswing only w/ 6-9/16" jamb

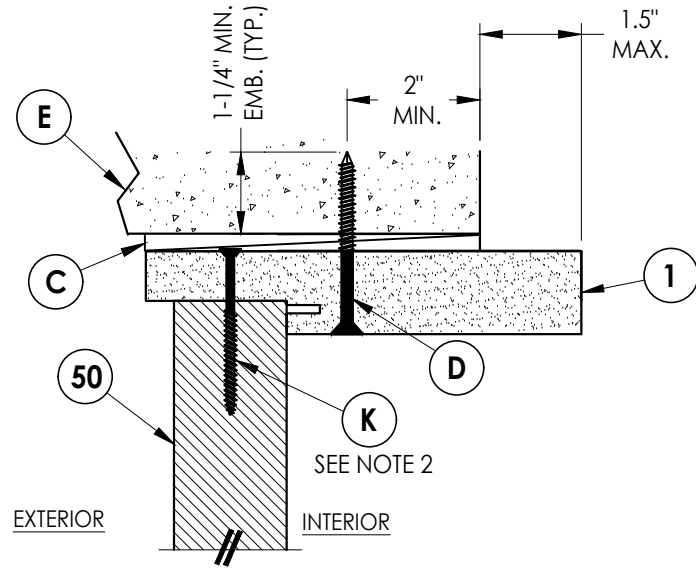


6
9 **VERTICAL CROSS SECTION**
Shown Direct to Masonry
Outswing only w/ 6-9/16" jamb

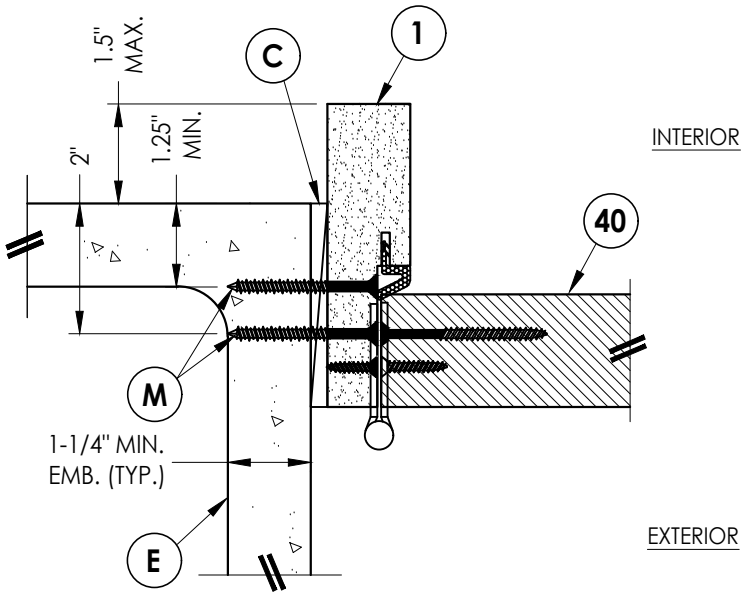

1
9 **HORIZONTAL CROSS SECTION**
Shown Direct to Masonry
Outswing only w/ 4-9/16" jamb
Double Door Only (N/A w/ Sidelites)

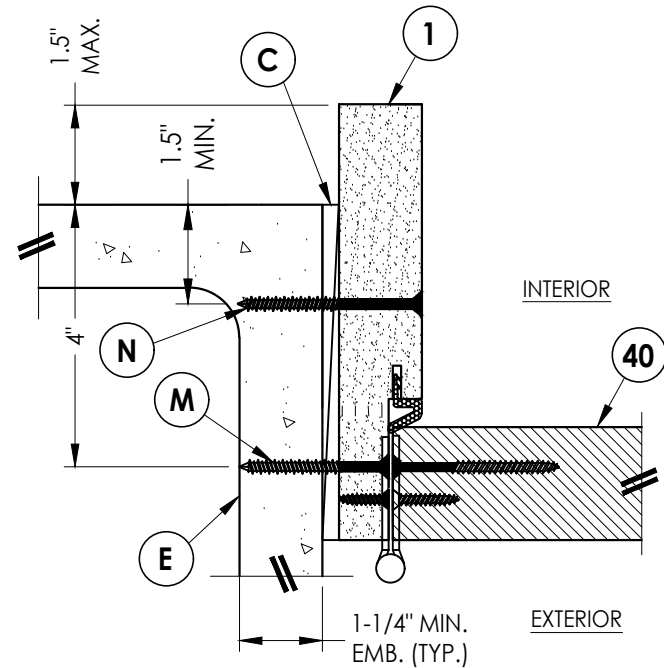

2
9 **HORIZONTAL CROSS SECTION**
Shown Direct to Masonry
Outswing only w/ 6-9/16" jamb

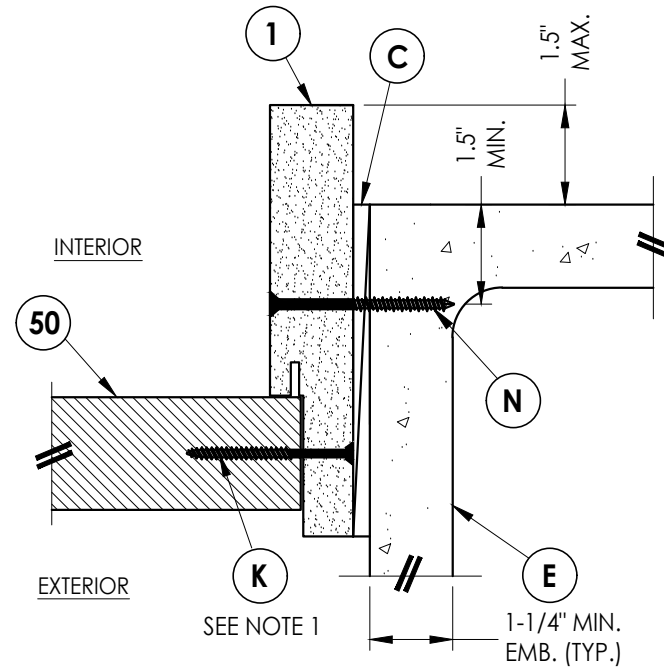

3
9 **HORIZONTAL CROSS SECTION**
Shown Direct to Masonry
Outswing only w/ 6-9/16" jamb

- Note:
1. Sidelite assembly screws located 6" from top and bottom then 5 more equally spaced (7 total).
 2. Spacing for item K: 3" from each end and @ center line (3 total).

Documents Prepared By:
Lyndon F. Schmidt
P.E. No. 43409


RW BUILDING CONSULTANTS, INC.
P.O. Box 230, Valrico, FL 33595
Phone No.: 813.659.9197
FBPE Registry No. 9813

PRODUCT:
PLASTPRO INC
FIBERGLASS DOOR


PART OR ASSEMBLY:
HORIZONTAL & VERTICAL
SECTIONS (DIRECT TO MASONRY)

NO.	DATE	REVISIONS
5	7/02/26	UPDATE TO 9TH ED. (2026) FBC
4	8/14/23	UPDATE TO 8TH ED. (2023) FBC
3	7/27/20	UPDATE TO 7TH ED. (2020) FBC
2	7/24/17	UPDATE TO 6TH ED. (2017) FBC
1	04/14/15	UPDATE TO 5TH ED. (2014) FBC
NO.	DATE	BY


DATE: 02/15/12
SCALE: N.T.S.
DWG. BY: JK
CHK. BY: LFS
DRAWING NO.:
FL-15221.5
SHEET 9 OF 13

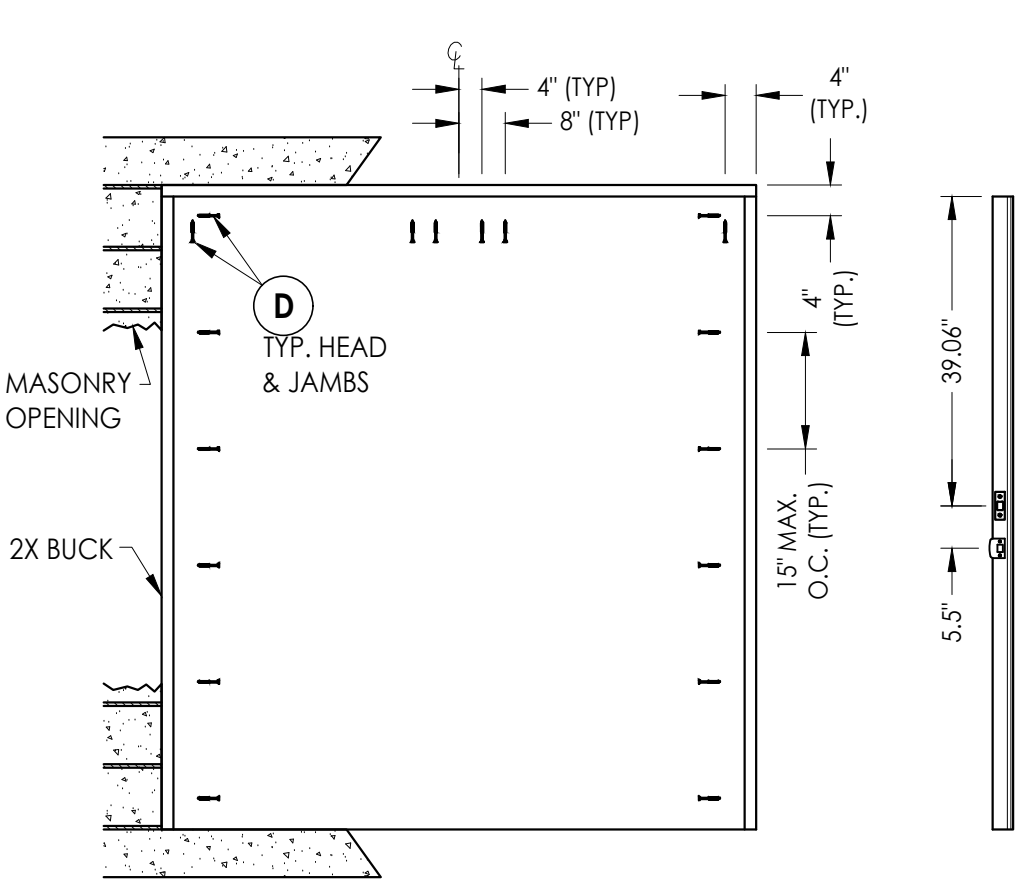


BUCK ANCHORING

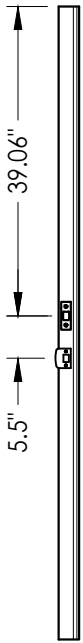


ASTRAGAL STRIKE JAMB

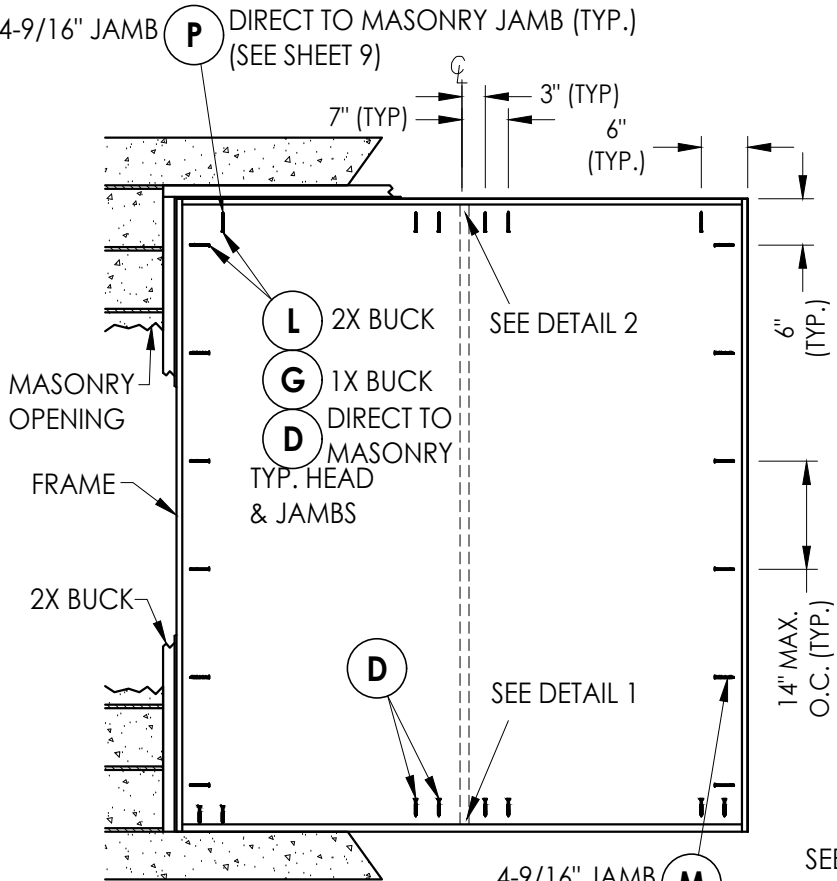


FRAME ANCHORING
Masonry construction

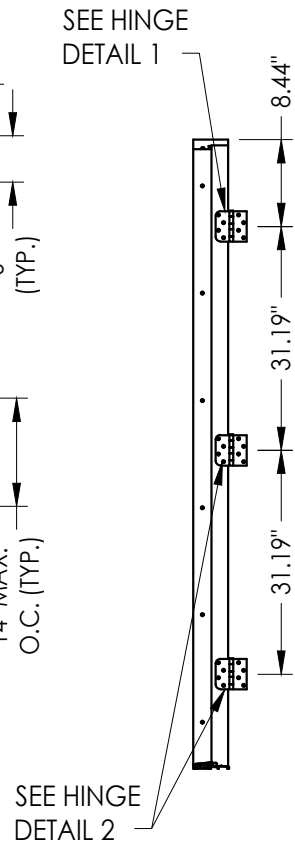


HINGE JAMB

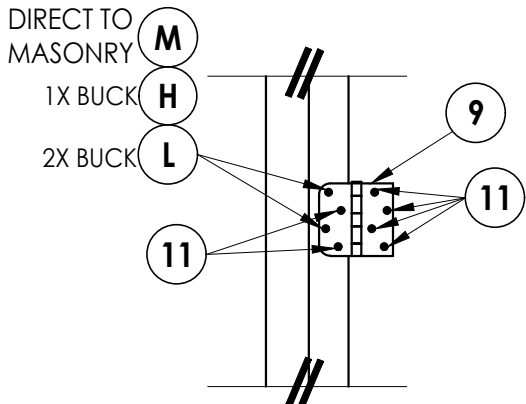


HINGE DETAIL 1

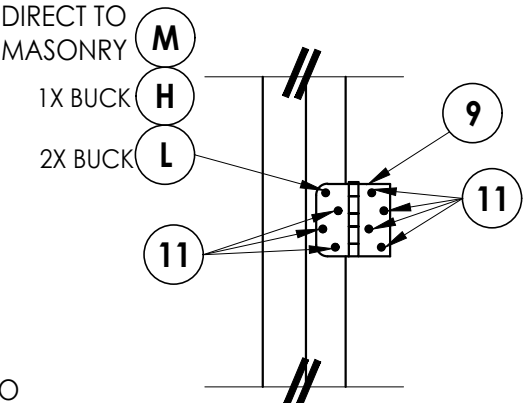


HINGE DETAIL 2

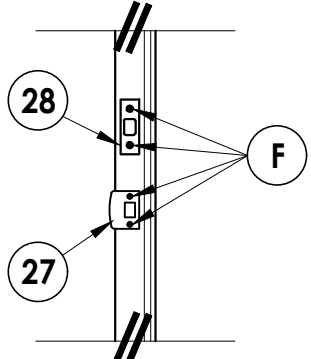


LATCH & DEAD BOLT DETAIL

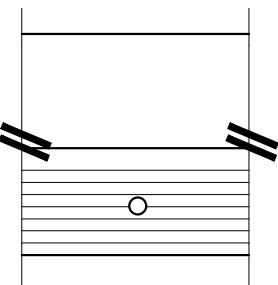

DETAIL 1
Astragal throw bolts
at the threshold
(Outswing)

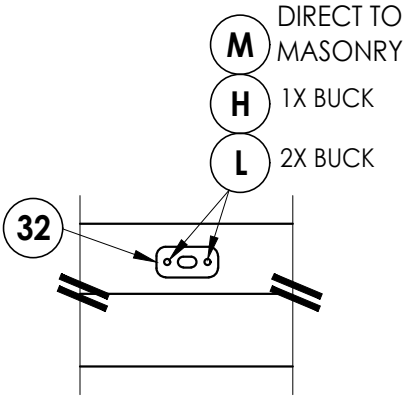

DETAIL 2
Attach astragal throw bolt
strike plate to frame
as shown

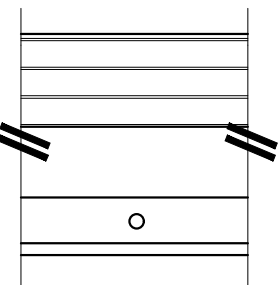

DETAIL 1
Astragal throw bolts
at the threshold
(Inswing)

CONCRETE ANCHOR NOTES:

- Concrete anchor locations at the corners may be adjusted to maintain the min. edge distance to mortar joints.
- Concrete anchor locations noted as "MAX. ON CENTER" must be adjusted to maintain the min. edge distance to mortar joints, additional concrete anchors may be required to ensure the "MAX. ON CENTER" dimension are not exceeded.
- Concrete anchor table:

ANCHOR TYPE	ANCHOR SIZE	MIN. EMBEDMENT	MIN. CLEARANCE TO MASONRY EDGE	MIN. CLEARANCE TO ADJACENT ANCHOR
ITW TAPCON®	1/4"	1-1/4"	2"	4"
DeWALT ULTRACON®	1/4"	1-1/4"	1"	4"
ITW TAPCON®	3/16"	1-1/4"	3"	1-1/2"

WOOD SCREW INSTALLATION NOTES:

- Maintain a minimum 5/8" edge distance, 1" end distance, & 1" o.c. spacing of wood screws to prevent the splitting of wood.

Documents Prepared By:
Lyndon F. Schmidt
P.E. No. 43409

PRODUCT:
PLASTPRO INC.
FIBERGLASS DOOR

PART OR ASSEMBLY:
BUCK AND FRAME ANCHORING
(XX)

NO.	DATE	REVISIONS
5	7/02/26	UPDATE TO 9TH ED. (2026) FBC LFS
4	8/14/23	UPDATE TO 8TH ED. (2023) FBC LFS
3	7/27/20	UPDATE TO 7TH ED. (2020) FBC LFS
2	7/24/17	UPDATE TO 6TH ED. (2017) FBC JK
1	04/14/15	UPDATE TO 5TH ED. (2014) FBC JK

DATE: 02/15/12
SCALE: N.T.S.
DWG. BY: JK
CHK. BY: LFS
DRAWING NO.: FL-15221.5
SHEET 10 OF 13

RW BUILDING CONSULTANTS, INC.
P.O. Box 230, Valrico, FL 33595
Phone No.: 813.659.9197
FBPE Registry No. 9813

Technical drawing of a U-shaped metal bracket. The drawing shows a side view of the bracket with a horizontal top flange and a vertical stem. The top flange has a width of 1.75 inches. The vertical stem has a height of 2.88 inches. The bracket is shown in a perspective view, with the top flange and the vertical stem clearly defined.

Technical drawing of a three-bolt flange. The drawing includes three views: a top view, a front view, and a side view.

- Top View:** Shows a rectangular flange with three circular bolt holes. The overall width is 3.99". The distance from the center of the flange to the center of each bolt hole is 0.478".
- Front View:** Shows the flange's profile. The overall height is 0.573". The distance from the center of the flange to the center of each bolt hole is 0.975". The bolt hole diameter is $\varnothing 0.346"$.
- Side View:** Shows the flange's profile. The overall height is 0.050". The distance from the center of the flange to the center of each bolt hole is $\varnothing 0.335"$. The bolt hole diameter is $\varnothing 0.168"$.

Technical drawing of a shaft. The diameter is indicated as $\varnothing 20.31''$ and the length is indicated as $20.000''$. The shaft is shown in a perspective view with a break symbol in the middle.


5	7/02/26	UPDATE TO 9TH ED.	(2026)	FBC	LFS
4	8/14/23	UPDATE TO 8TH ED.	(2023)	FBC	LFS
3	7/27/20	UPDATE TO 7TH ED	(2020)	FBC	LFS
2	7/24/17	UPDATE TO 6TH ED.	(2017)	FBC	JK
1	04/14/15	UPDATE TO 5TH ED.	(2014)	FBC	JK
NO.	DATE				
REVISIONS					

SHEET 12 OF 13

RW BUILDING CONSULTANTS, INC.
P.O. Box 230, Valrico, FL 33595
Phone No.: 813.659.9197
FBPE Registry No. 9813

G:\2023 FBC DRAWINGS 7-27-26\Plastpro\FL-15221 R5\FL-15221.5.dwg

BILL OF MATERIALS		
ITEM #	DESCRIPTION	MATERIAL
A	1X BUCK (SG >= 0.42)	WOOD
B	2X BUCK (SG >= 0.42)	WOOD
C	1/4" MAX. SHIM SPACE	-
D	1/4" X 2-3/4" DeWALT OR ITW CONCRETE SCREW	STEEL
E	MASONRY - 3,000 PSI MIN. CONCRETE CONFORMING TO ACI 301 OR HOLLOW BLOCK CONFORMING TO ASTM C90	CONCRETE
F	#9 X 3" PFH WOOD SCREW	STEEL
G	1/4" X 3-3/4" PFH DeWALT OR ITW CONCRETE SCREW	STEEL
H	3/16" X 3-1/4" ITW CONCRETE SCREW	STEEL
J	#8 X 1-1/4" PFH WOOD SCREW	STEEL
K	#9 X 2-1/2" DRYWALL SCREW	STEEL
L	#10 X 2-1/2" PFH WOOD SCREW (1.15" MIN. EMBEDMENT)	STEEL
M	3/16" X 2-1/4" ITW CONCRETE SCREW	STEEL
N	3/16" X 2-3/4" ITW CONCRETE SCREW	STEEL
P	#8 X 2" PFH WOOD SCREW	STEEL
1	POLY FIBER JAMB	COMP.
2	WOOD JAMB (FINGER JOINTED PINE)	WOOD
3	ALUM SPACER	ALUM
4	#8 X 1-1/2" PPH SMS	STEEL
5	INT. FRAME	HP POLY
6	EXT. FRAME	HP POLY
7	FORCE 5 WEATHER STRIPPING BY ENDURA	FOAM
8	SWEEP	VINYL
9	4" X 4" BUTT HINGE	ALUMINUM
10	COMPRESSION WEATHER STRIP (QLON)	STEEL
11	#9 X 3/4" PFH WOOD SCREW	STEEL
12	HOMERUN SEALANT	-
13	READI-SEAL SEALANT	-
26	#8 X 2" PFH WOOD SCREW	STEEL
27	LATCH STRIKE PLATE	STEEL
28	DEADBOLT STRIKE PLATE	STEEL
31	TIE PLATE (16 GA.)	STEEL
32	ASTRAGAL STRIKE PLATE	STEEL
33	EXTRUDED ALUMINUM ASTRAGAL BY DLP	ALUM
34	CONCEALED STIFFENER	ALUM
35	SLIDE BOLT ROD	ALUM
40	DOOR PANEL	-
42	INSWING THRESHOLD w/ SIDELITE ADAPTER	ALUM/COMP
43	OUTSWING THRESHOLD	ALUM/COMP
44	INSWING THRESHOLD	ALUM/COMP
45	OUTSWING THRESHOLD w/ SIDELITE ADAPTER	ALUM/COMP
50	SIDELITE PANEL	-
58	1X REINFORCEMENT (SG >= 0.55)	WOOD

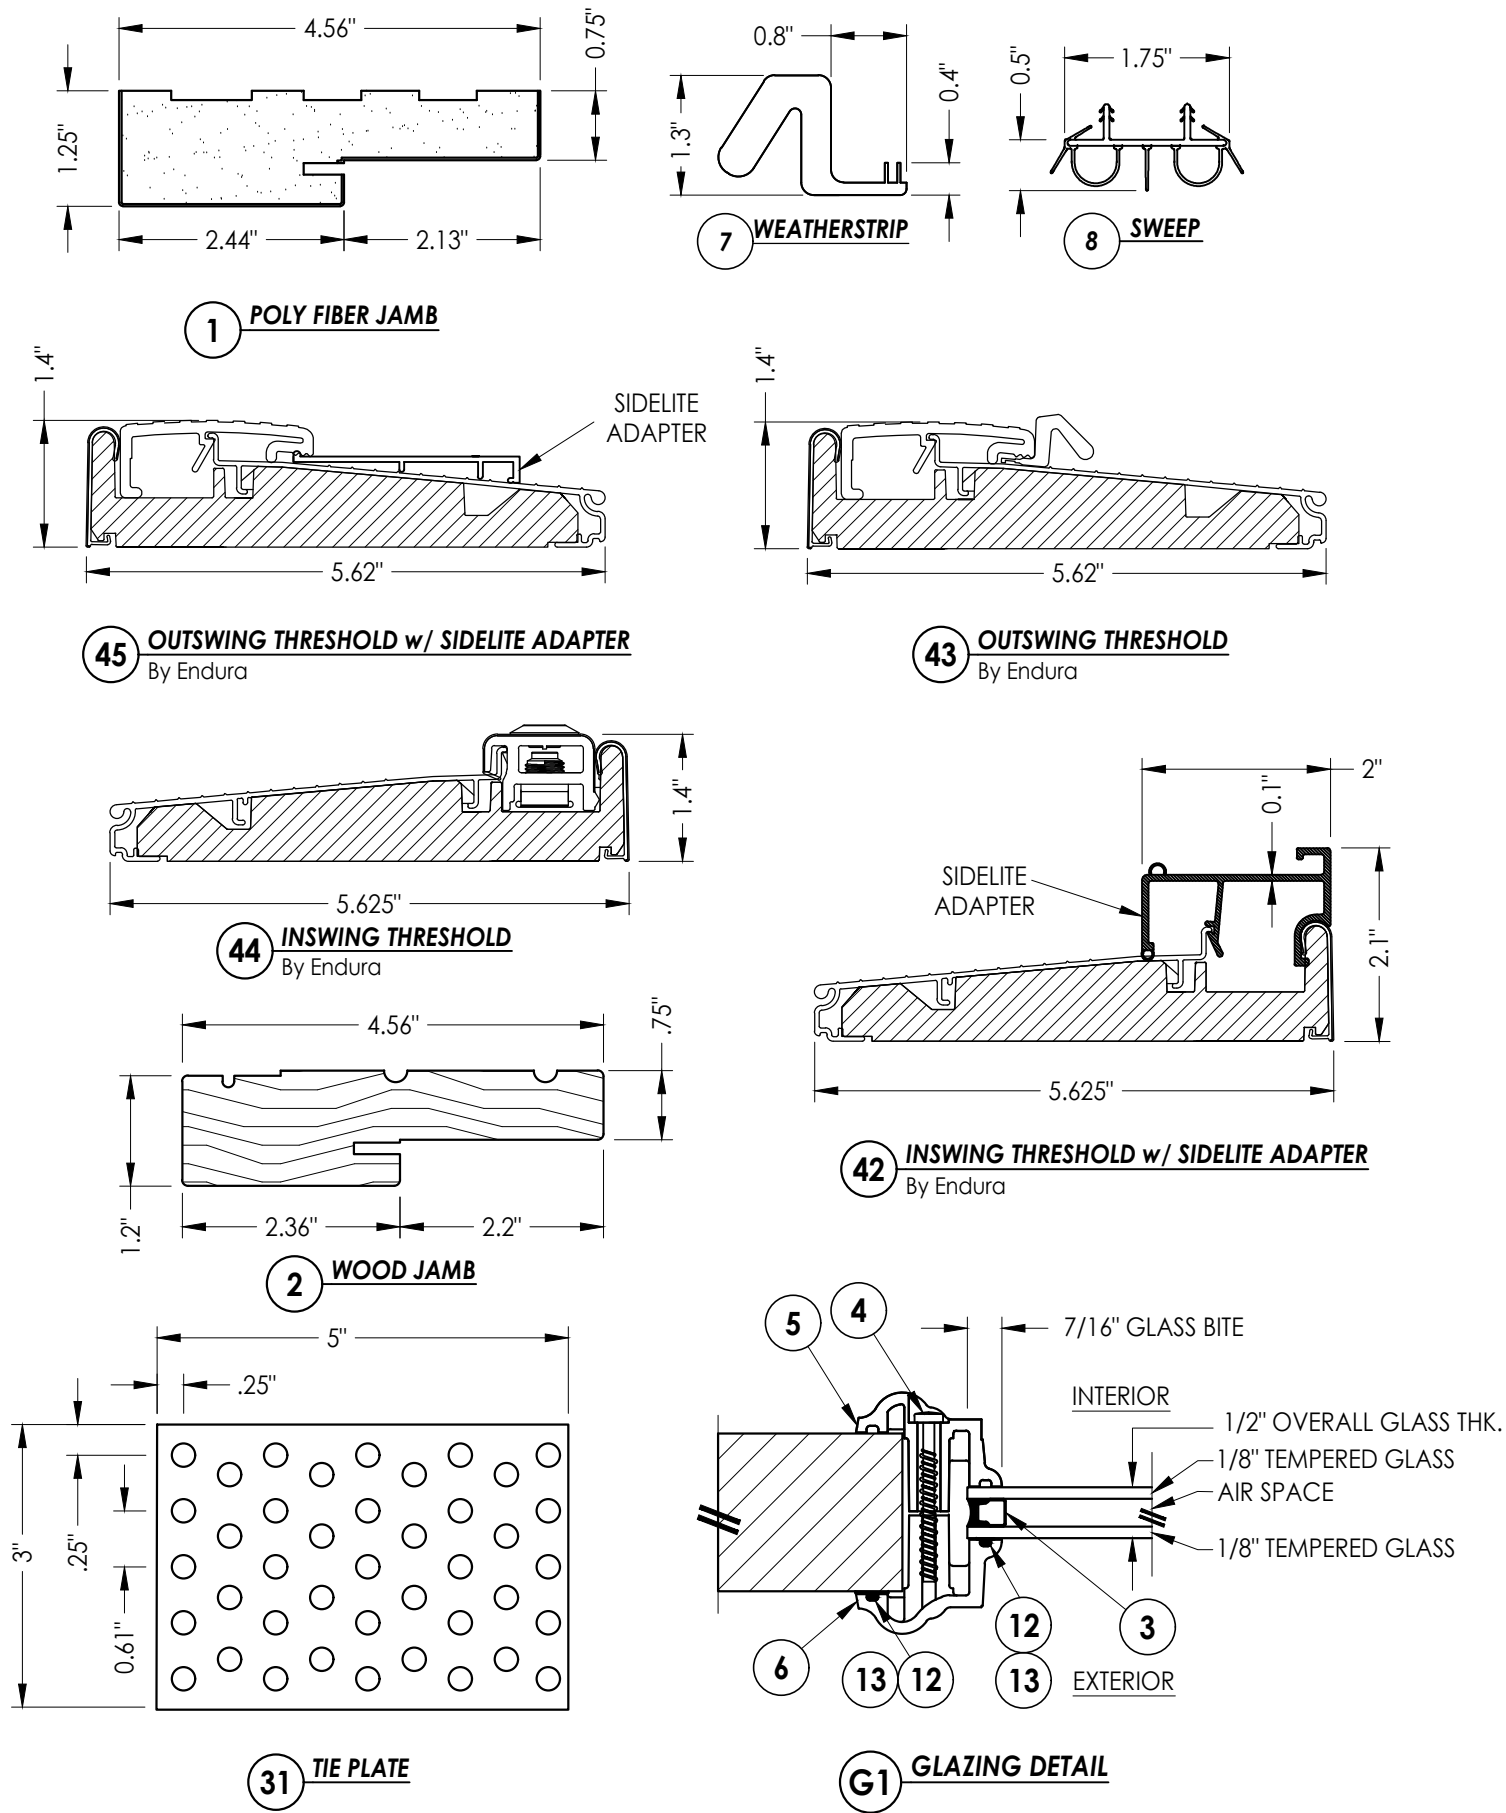

Documents Prepared By:
Lyndon F. Schmidt
P.E. No. 43409

PLASTPRO INC
FIBERGLASS DOOR

REVISIONS

DATE: 02/15/12
SCALE: N.T.S.
DWG. BY: JK
CHK. BY: LFS
DRAWING NO.: FL-15221.5
SHEET 13 OF 13

Building Consultants, Inc.
P.O. Box 230, Valrico, FL 33595
Phone No.: 813.659.9197
FBPE Registry No. 9813

PRODUCT:
PLASTPRO INC
FIBERGLASS DOOR

PART OR ASSEMBLY:
BILL OF MATERIALS,
COMPONENTS & GLAZING DETAILS

NO.	DATE	BY
5	7/02/26	UPDATE TO 9TH ED. (2026) FBC
4	8/14/23	UPDATE TO 8TH ED. (2023) FBC
3	7/27/20	UPDATE TO 7TH ED. (2020) FBC
2	7/24/17	UPDATE TO 6TH ED. (2017) FBC
1	04/14/15	UPDATE TO 5TH ED. (2014) FBC