




5200 W. CENTURY BLVD.
LOS ANGELES, CA 90045

Smooth / Wood Grain / White Wood Grain
Rustic / Mahogany
Fiberglass Door
INSWING / OUTSWING
"NON-IMPACT"

GENERAL NOTES

1. This product has been evaluated and is in compliance with the 9th Edition (2026) Florida Building Code (FBC) structural requirements excluding the "High Velocity Hurricane Zone" (HVHZ).
2. Product anchors shall be as listed and spaced as shown on details. Anchor embedment to base material shall be beyond wall dressing or stucco.
3. When used in areas requiring wind borne debris protection, this product is required to be protected with an impact resistant covering that complies with FBC Sections 1609.1.2 & R301.2.1.2.
4. For 2x stud framing construction, anchoring of these units shall be the same as that shown for 2x buck masonry construction.
5. Site conditions that deviate from the details of this drawing require further engineering analysis by a licensed engineer or registered architect.


TABLE OF CONTENTS	
SHEET#	DESCRIPTION
1	Typical elevations, design pressures & general notes
2	Door panel details
3	Sidelite panel details
4	Elevations
5	Horizontal & Vertical Cross Sections (2X Buck)
6	Horizontal & Vertical Cross Sections (1X Buck)
7	Horizontal & Vertical Cross Sections (Direct to Masonry)
8	Vertical Cross Sections (Thresholds)
9	Horizontal & Vertical Cross Sections (Direct to Masonry)
10	Buck anchoring
11	Frame anchoring
12	Bill of materials, components and glazing details

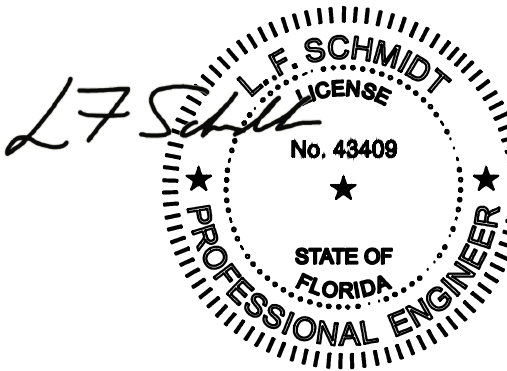

Digitally signed by Lyndon F Schmidt
Date: 2026.08.04 07:57:27 -04'00'

This item has been digitally signed and sealed by L. F. Schmidt, P.E. on the date adjacent to the seal.
Printed copies of this document are not considered signed and sealed and the signature must be verified on any electronic copies.

THIS PRODUCT APPROVAL IS VALID
ONLY FOR THE STATE OF FLORIDA

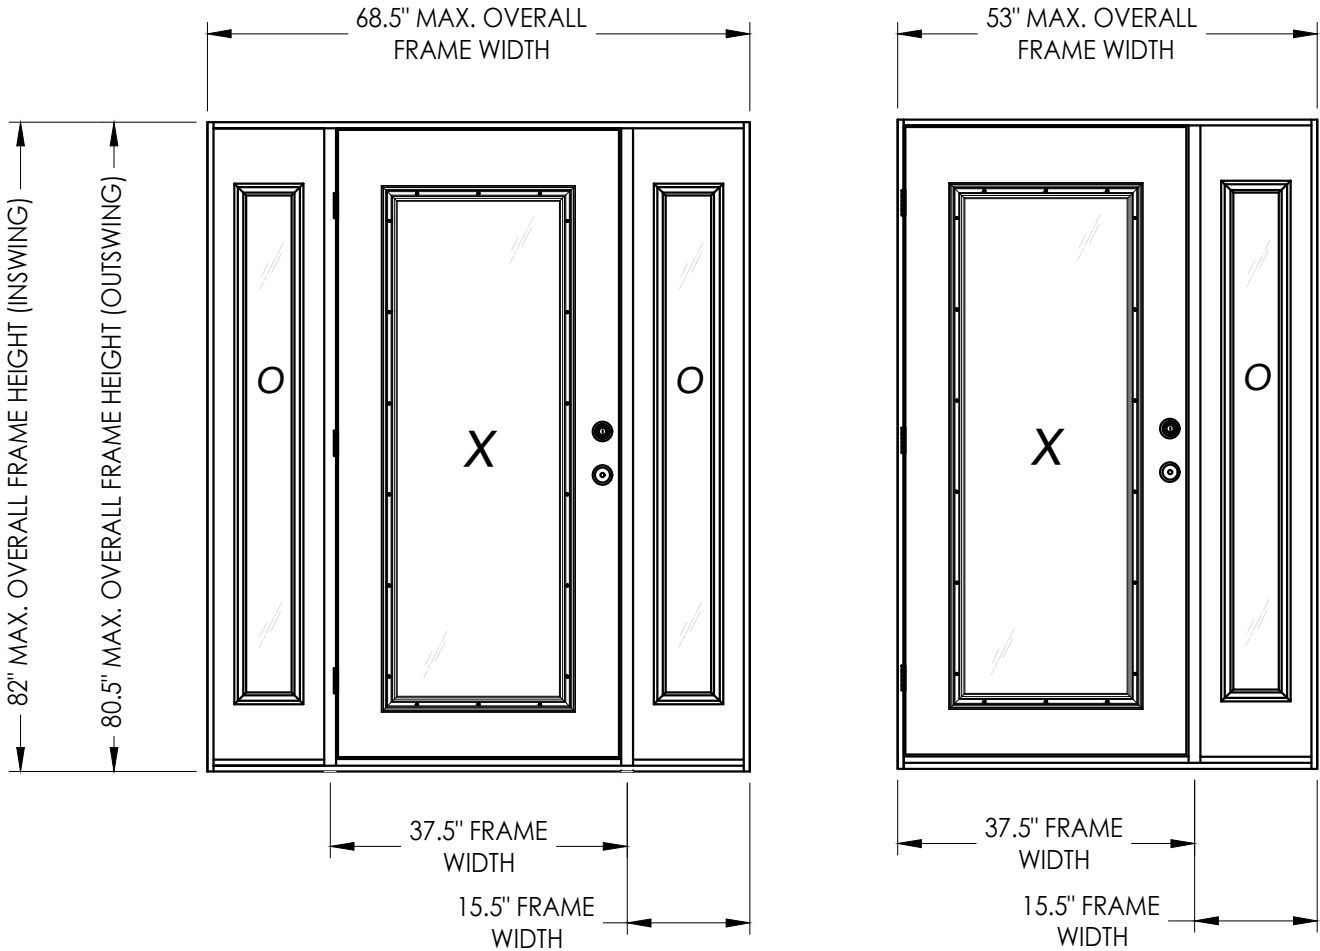

CONTINUOUS HEAD & SILL

CONFIGURATION	MAX. FRAME DIMENSION	MAX. D.L.O. DIMENSION	DESIGN PRESSURE (PSF) INSWING		DESIGN PRESSURE (PSF) OUTSWING	
			POSITIVE	NEGATIVE	POSITIVE	NEGATIVE
OX or XO	53.0" x 82.0"	21.0" X 63.0"	+45.0	-45.0	+45.0	-45.0
OXO	68.5" x 82.0"	21.0" X 63.0"	+45.0	-45.0	+45.0	-45.0

Documents Prepared By:
Lyndon F. Schmidt
P.E. No. 43409

PLASTPRO INC.
FIBERGLASS DOOR

PLASTPRO INC.
P.O. Box 230, Valrico, FL 33595
Phone No.: 813.659.9197
FBPE Registry No. 9813

PRODUCT:

PART OR ASSEMBLY:

TYPICAL ELEVATION, DESIGN PRESSURES & GENERAL NOTES

5	7/02/26	UPDATE TO 9TH ED. (2026)	FBC	LFS
4	8/14/23	UPDATE TO 8TH ED. (2023)	FBC	LFS
3	7/27/20	UPDATE TO 7TH ED. (2020)	FBC	LFS
2	7/24/17	UPDATE TO 6TH ED. (2017)	FBC	JK
1	04/14/15	UPDATE TO 5TH ED. (2014)	FBC	JK
NO.	DATE			BY

REVISIONS

DATE: 02/15/12

SCALE: N.T.S.


DWG. BY: JK

CHK. BY: LFS

DRAWING NO.: FL-15221.8


SHEET 1 OF 12

G:\2023 FBC DRAWINGS 7-27-26\Plastpro\FL-15221 R5\FL-15221.8.dwg



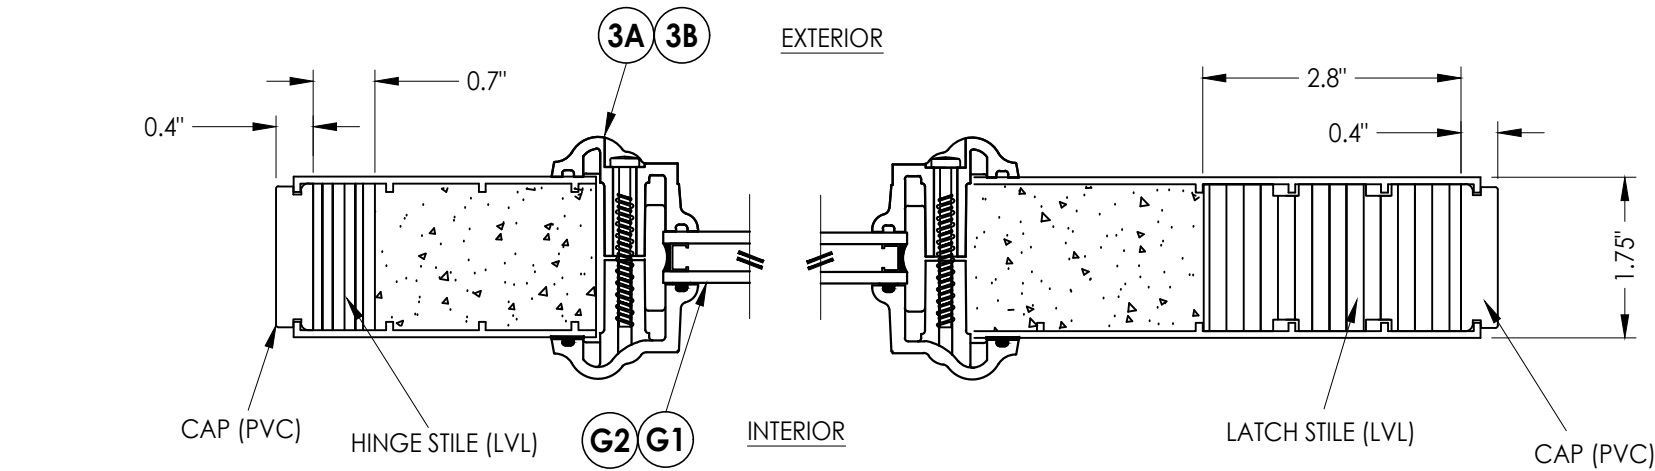


1
2 HORIZONTAL CROSS SECTION

HARDWARE TABLE	
MANUFACTURER	MODEL
KWIKSET	Knob: SIGNATURE SERIES Deadbolt: SIGNATURE SERIES (780)
SCHLAGE	Knob: "F" SERIES (F10) Lever: "F" SERIES (F10) Deadbolt: "B" SERIES (B60/62)
SCHLAGE	HANDLE SET W/DEADBOLT: "F" SERIES (F60)

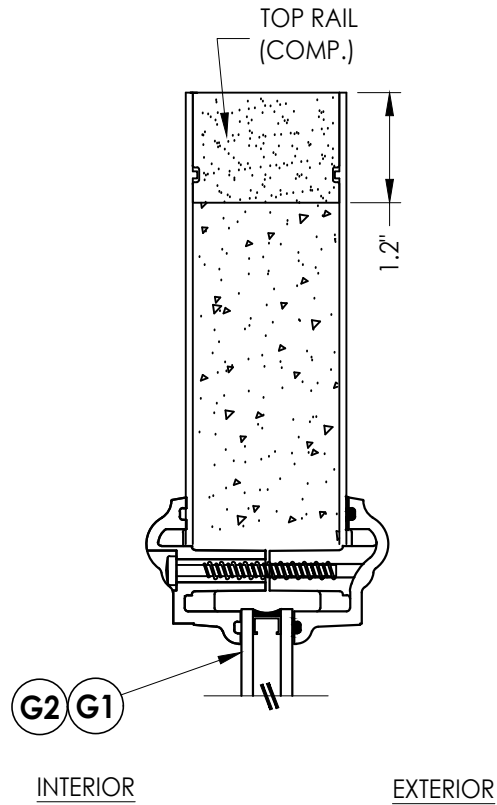


2
2 VERTICAL CROSS SECTION

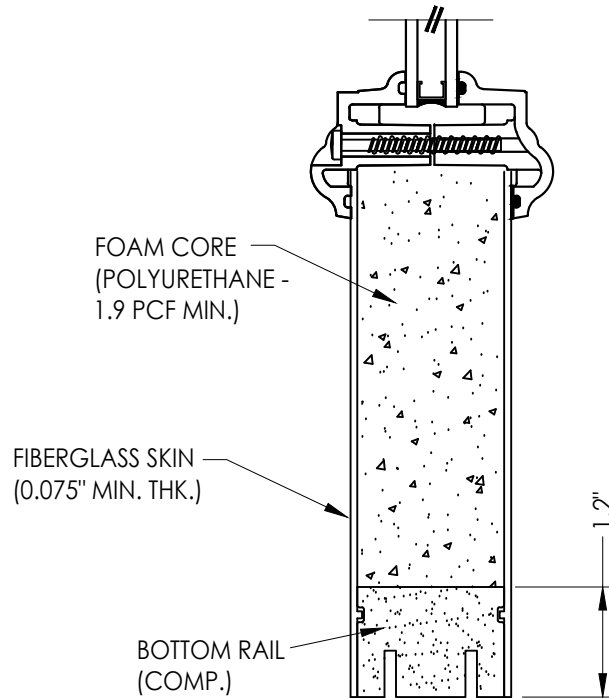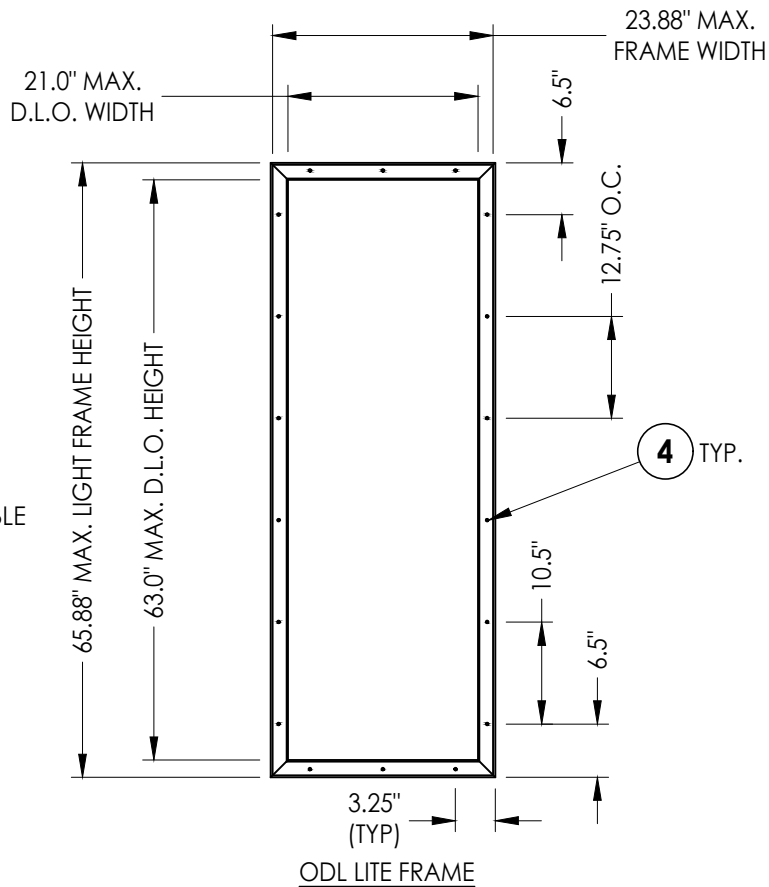
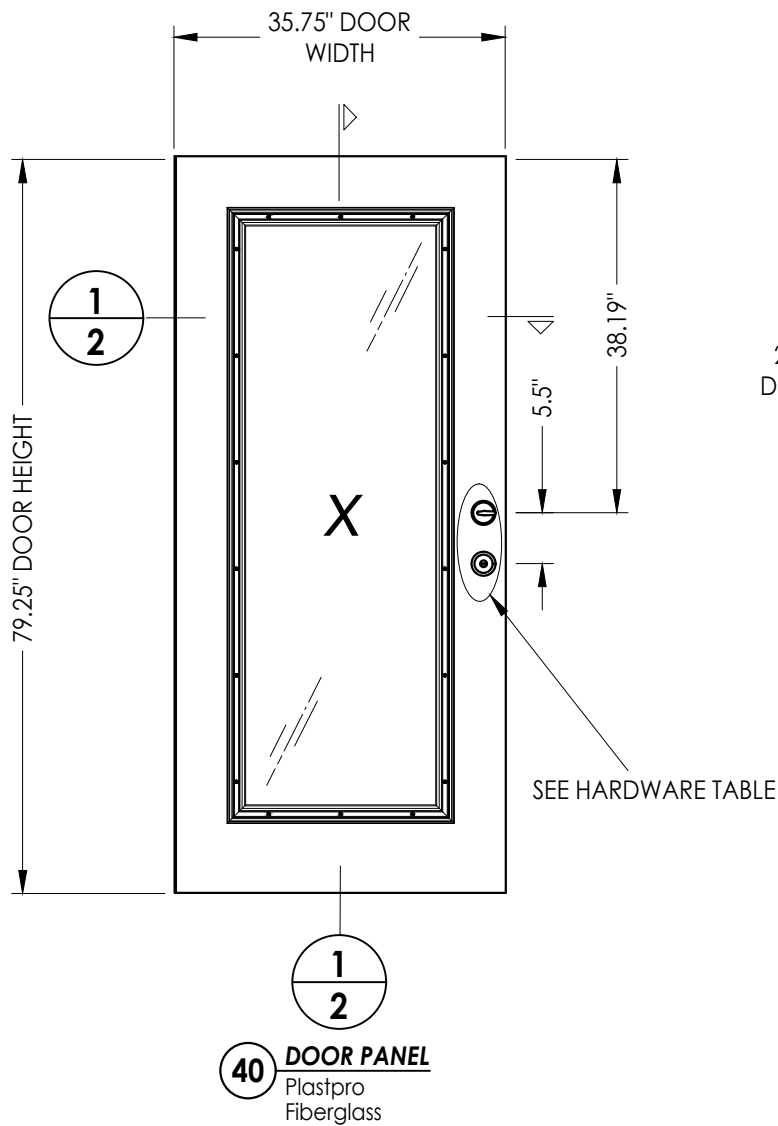


Documents Prepared By: Lyndon F. Schmidt P.E. No. 43409		BUILDING CONSULTANTS, INC. P.O. Box 230, Valrico, FL 33595 Phone No.: 813.659.9197 FBPE Registry No. 9813	
PRODUCT: PLASTPRO INC. FIBERGLASS DOOR		PART OR ASSEMBLY: DOOR PANEL DETAILS	
5	7/02/26	UPDATE TO 9TH ED. (2026)	FBC
4	8/14/23	UPDATE TO 8TH ED. (2023)	FBC
3	7/27/20	UPDATE TO 7TH ED. (2020)	FBC
2	7/24/17	UPDATE TO 6TH ED. (2017)	FBC
1	04/14/15	UPDATE TO 5TH ED. (2014)	FBC
NO.	DATE	REVISIONS	
DATE: 02/15/12			
SCALE: N.T.S.			
DWG. BY: JK			
CHK. BY: LFS			
DRAWING NO.: FL-15221.8			
SHEET 2 OF 12			


G:\2023 FBC DRAWINGS 7-27-26\Plastpro\FL-15221 R5\FL-15221.8.dwg

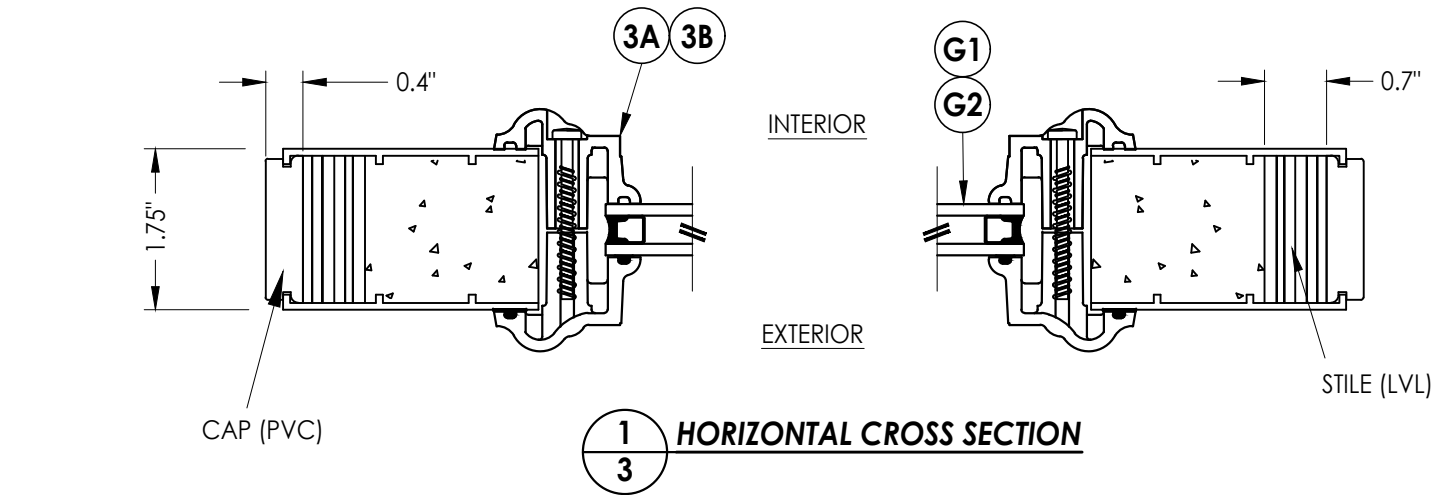


1
3 **HORIZONTAL CROSS SECTION**

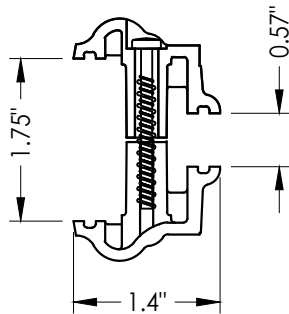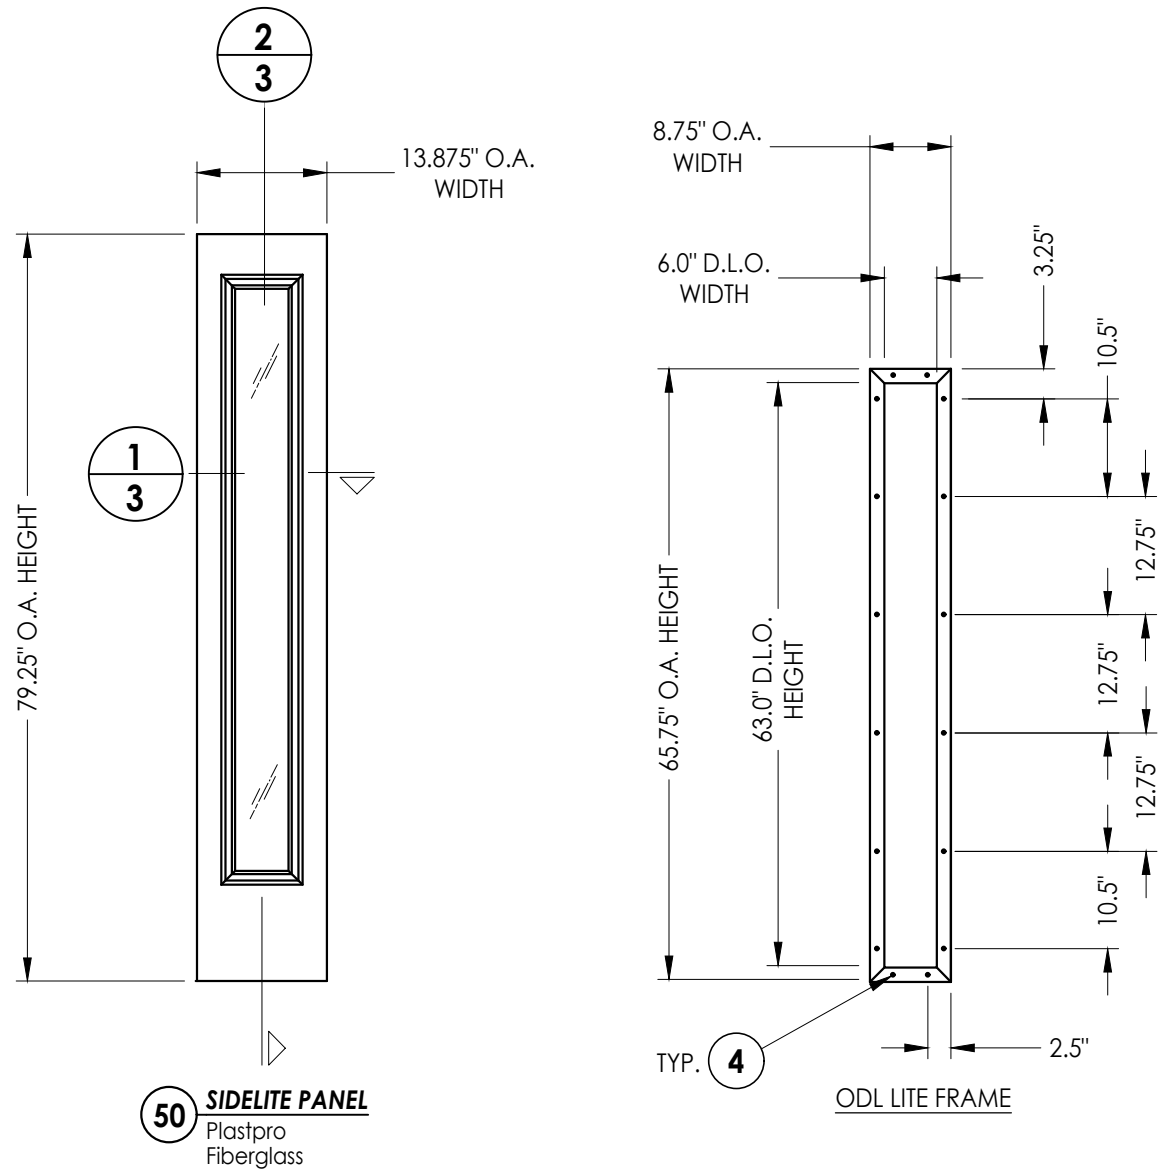

3A **ODL LITE FRAME**
HP Polypropylene
1/2" I.G.

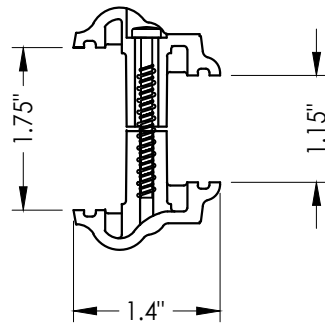

3B **ODL LITE FRAME**
HP Polypropylene
1" I.G.

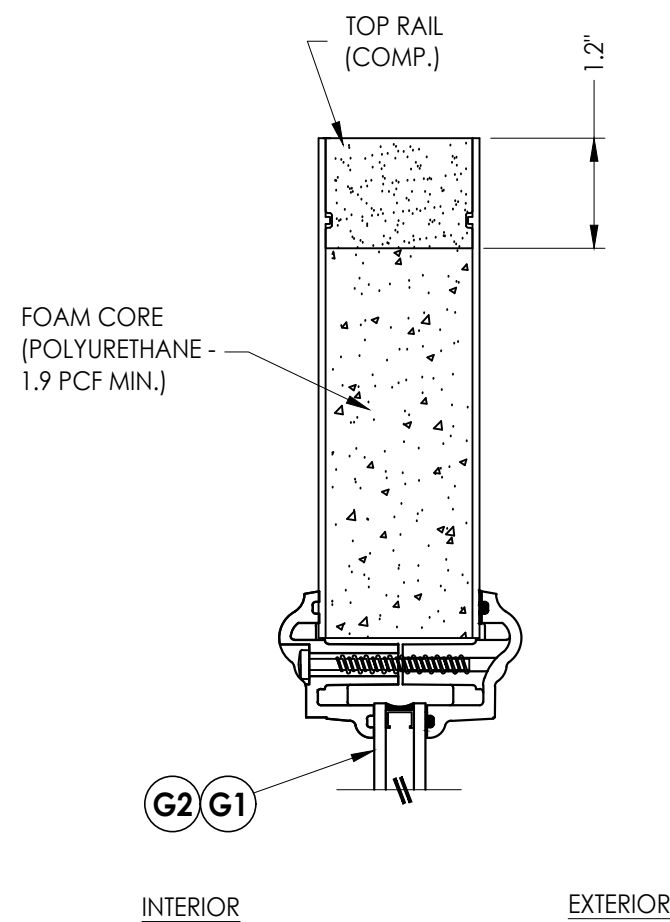

2
3 **VERTICAL CROSS SECTION**

Documents Prepared By:
Lyndon F. Schmidt
P.E. No. 43409

RW BUILDING CONSULTANTS, INC.
P.O. Box 230, Valrico, FL 33595
Phone No.: 813.659.9197
FBPE Registry No. 9813

PRODUCT: PLASTPRO INC.
FIBERGLASS DOOR

PART OR ASSEMBLY:
SIDELITE PANEL DETAILS

NO.	DATE	REVISIONS
5	7/02/26	UPDATE TO 9TH ED. (2026) FBC LFS
4	8/14/23	UPDATE TO 8TH ED. (2023) FBC LFS
3	7/27/20	UPDATE TO 7TH ED. (2020) FBC LFS
2	7/24/17	UPDATE TO 6TH ED. (2017) FBC JK
1	04/14/15	UPDATE TO 5TH ED. (2014) FBC JK

DATE: 02/15/12

SCALE: N.T.S.


DWG. BY: JK

CHK. BY: LFS


DRAWING NO.: FL-15221.8

SHEET 3 OF 12

G:\2023 FBC DRAWINGS 7-27-26\Plastpro\FL-15221 R5\FL-15221.8.dwg

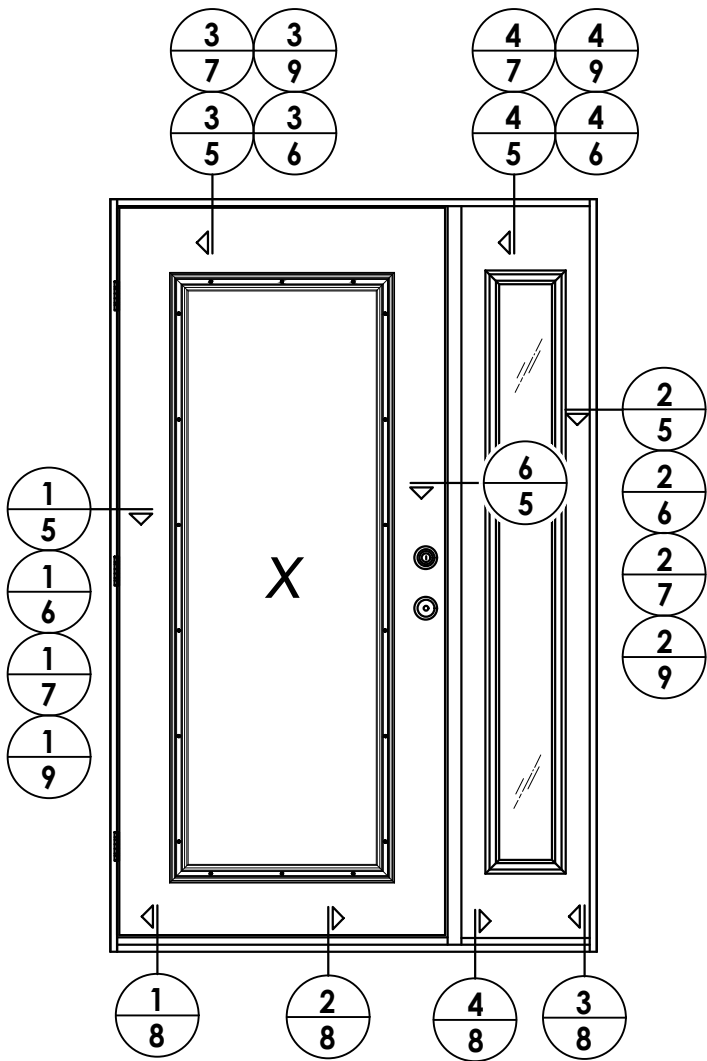

ELEVATION (XO - OX)

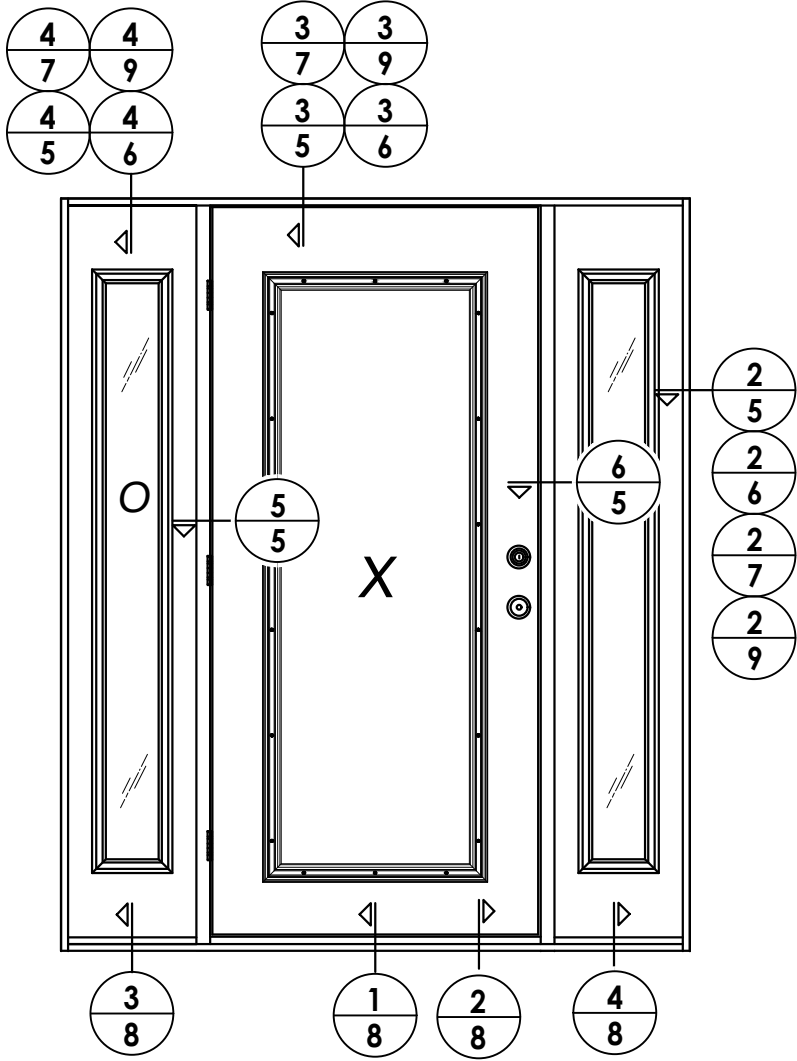

ELEVATION (OXO)

NO.	DATE	REVISIONS			
		DATE	BY	JK	LFS
5	7/02/26	UPDATE TO 9TH ED. (2026)	FBC	LFS	
4	8/14/23	UPDATE TO 8TH ED. (2023)	FBC	LFS	
3	7/27/20	UPDATE TO 7TH ED. (2020)	FBC	LFS	
2	7/24/17	UPDATE TO 6TH ED. (2017)	FBC	JK	
1	04/14/15	UPDATE TO 5TH ED. (2014)	FBC	JK	

DATE: 02/15/12

SCALE: N.T.S.

DWG. BY: JK

CHK. BY: LFS

DRAWING NO.:
FL-15221.8

SHEET 4 OF 12




PRODUCT:	PLASTPRO INC. FIBERGLASS DOOR
	PART OR ASSEMBLY: ELEVATIONS

Documents Prepared By:
Lyndon F. Schmidt
P.E. No. 43409




BUILDING CONSULTANTS, INC.
P.O. Box 230, Valrico, FL 33595
Phone No.: 813.659.9197
FBPE Registry No. 9813

G:\2023 FBC DRAWINGS 7-27-26\Plastpro\FL-15221 R5\FL-15221.8.dwg

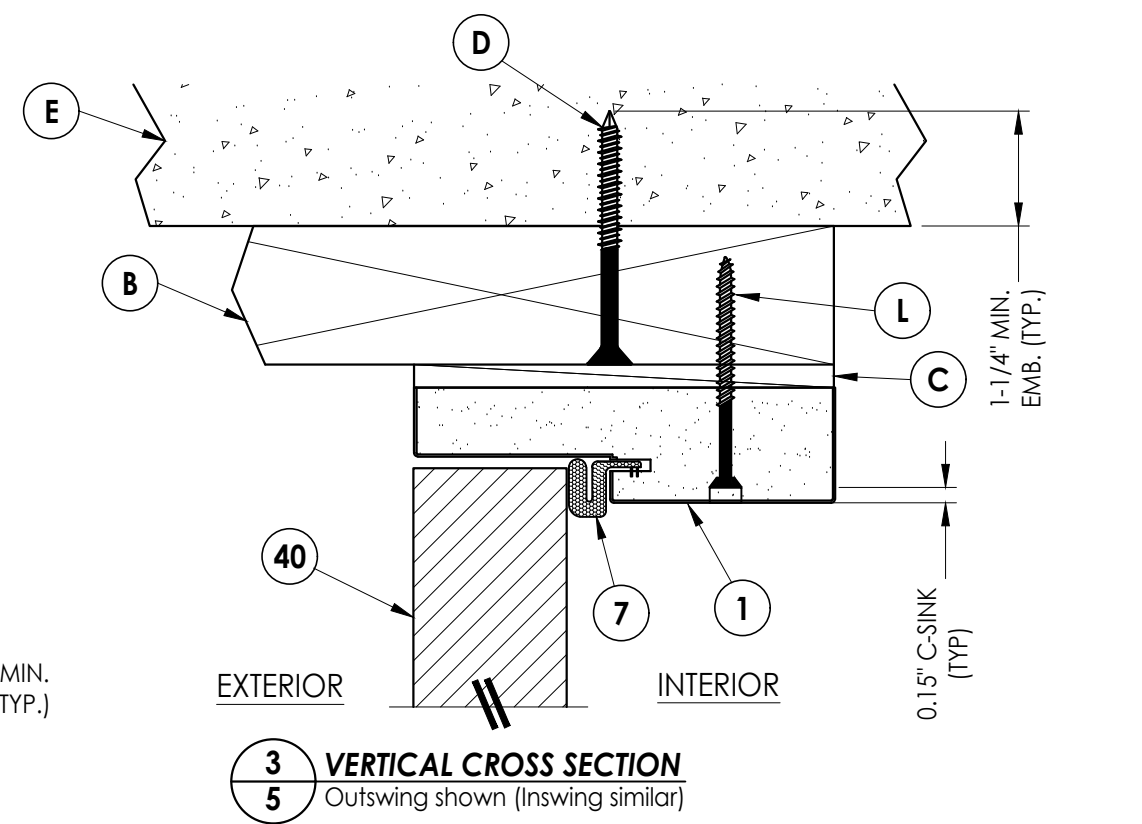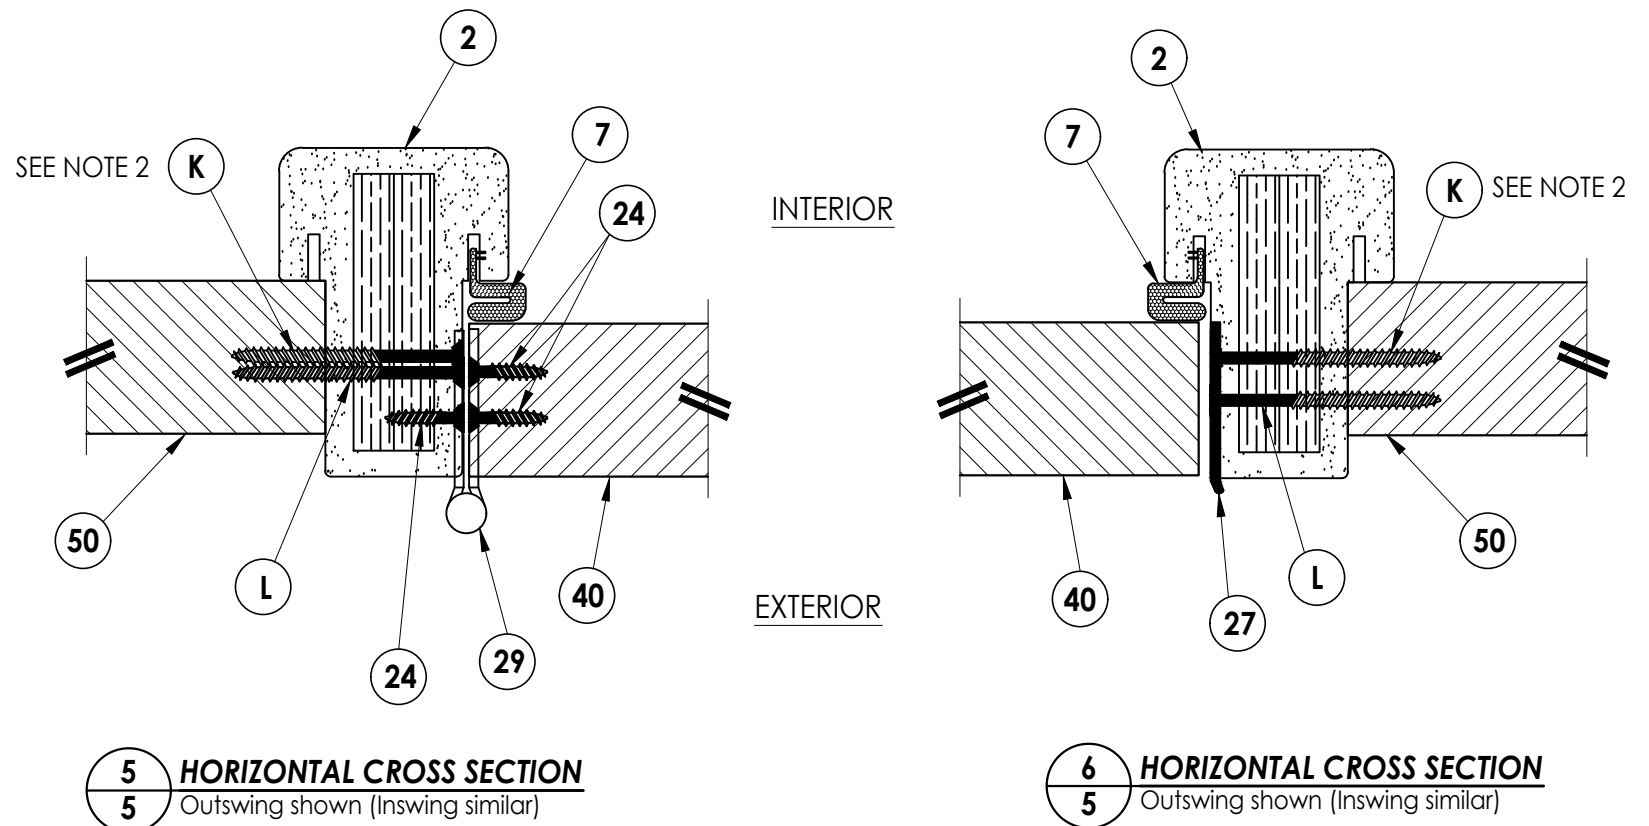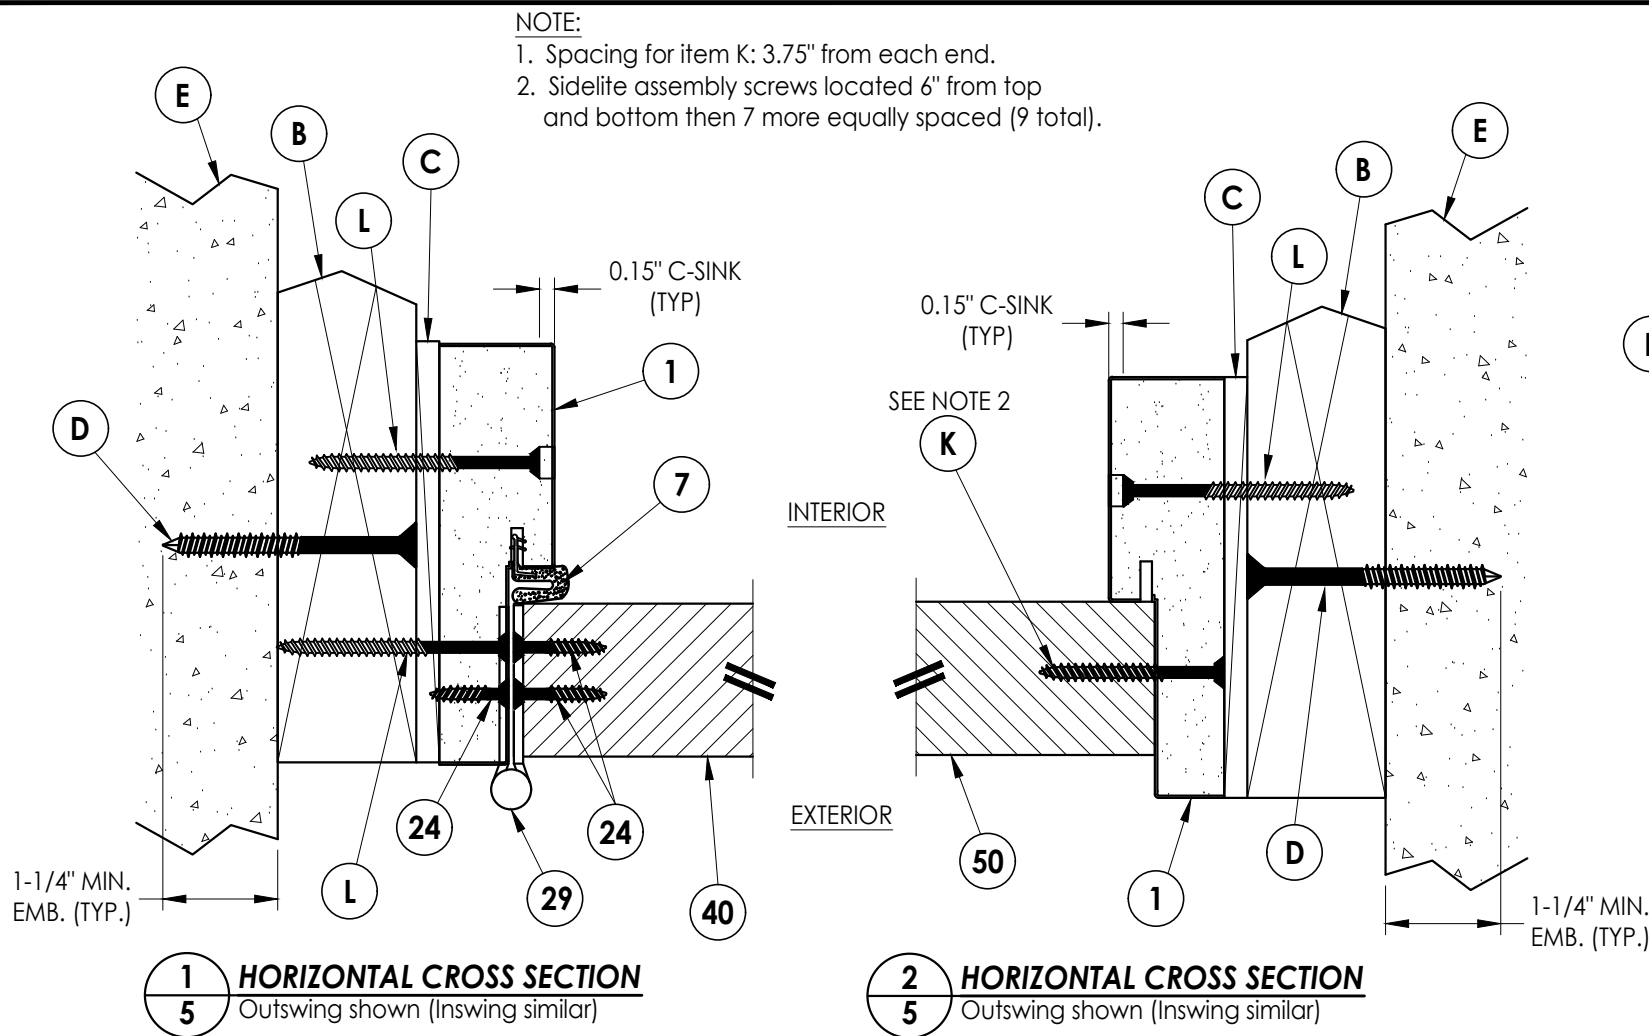


Documents Prepared By: Lyndon F. Schmidt P.E. No. 43409		BUILDING CONSULTANTS, INC. P.O. Box 230, Valrico, FL 33595 Phone No.: 813.659.9197 FBPE Registry No. 9813	
PRODUCT: PLASTPRO INC. FIBERGLASS DOOR		PART OR ASSEMBLY: HORIZONTAL & VERTICAL CROSS SECTIONS (2X BUCK)	
5	7/02/26	UPDATE TO 9TH ED. (2026)	FBC
4	8/14/23	UPDATE TO 8TH ED. (2023)	FBC
3	7/27/20	UPDATE TO 7TH ED. (2020)	FBC
2	7/24/17	UPDATE TO 6TH ED. (2017)	FBC
1	04/14/15	UPDATE TO 5TH ED. (2014)	FBC
NO.	DATE	REVISIONS	
DATE: 02/15/12			
SCALE: N.T.S.			
DWG. BY: JK			
CHK. BY: LFS			
DRAWING NO.: FL-15221.8			
SHEET 5 OF 12			


G:\2023 FBC DRAWINGS 7-27-26\Plastpro\FL-15221 R5\FL-15221.8.dwg

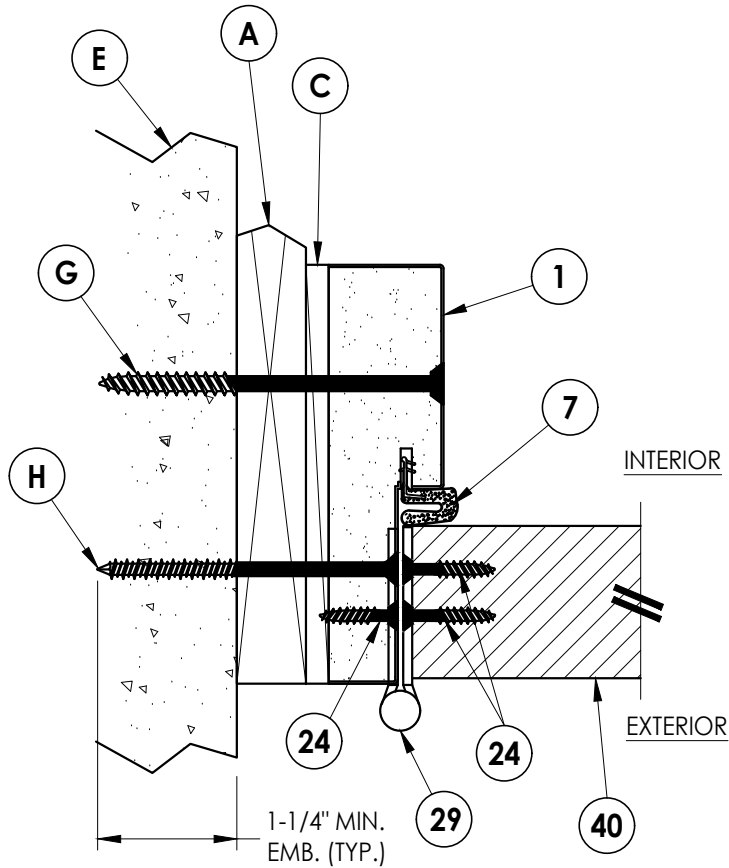


1
6 **HORIZONTAL CROSS SECTION**
Shown w/ 1X sub-buck
Outswing shown (Inswing similar)

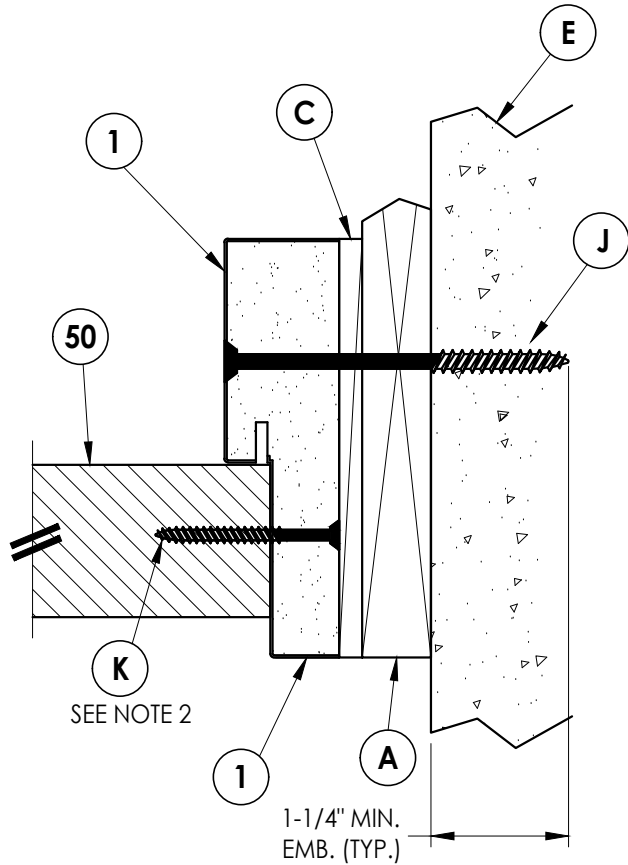

2
6 **HORIZONTAL CROSS SECTION**
Shown w/ 1X sub-buck
Outswing shown (Inswing similar)

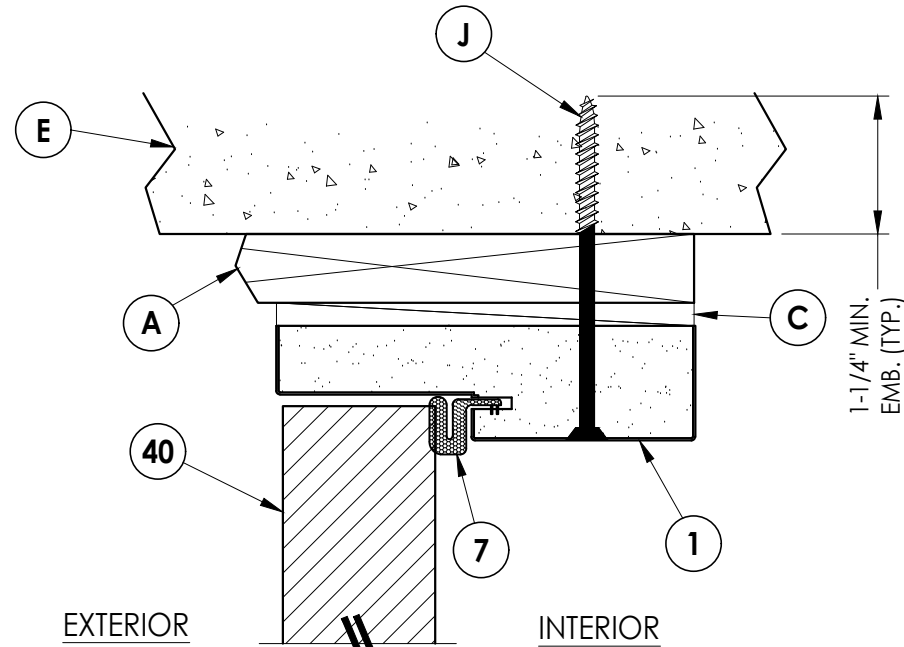

3
6 **VERTICAL CROSS SECTION**
Shown w/ 1X sub-buck
Outswing shown (Inswing similar)

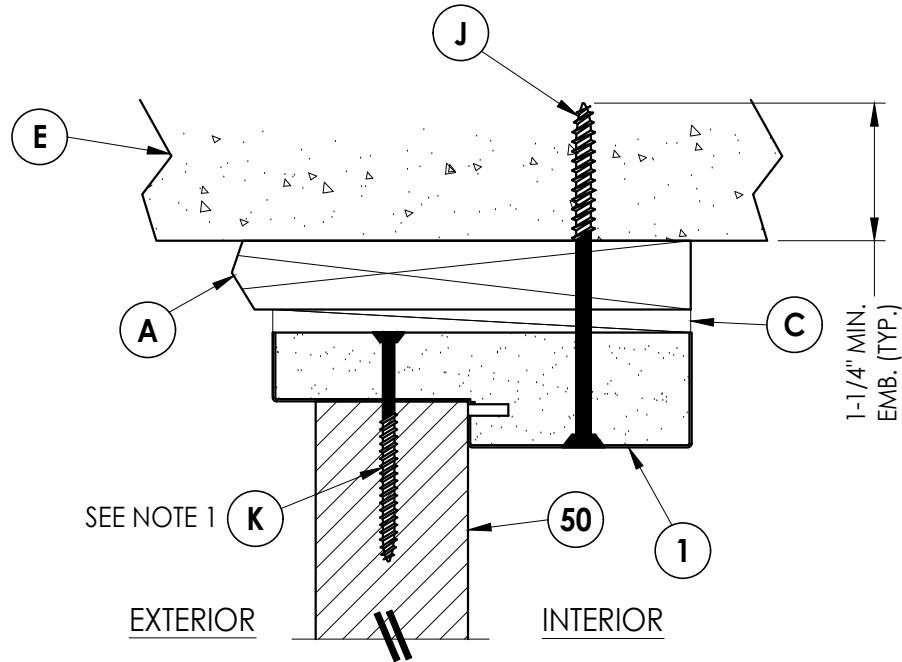

4
6 **VERTICAL CROSS SECTION**
Shown w/ 1X sub-buck
Outswing shown (Inswing similar)

- NOTE:
1. Spacing for item K: 3.75" from each end.
 2. Sidelite assembly screws located 6" from top and bottom then 7 more equally spaced (9 total).

Documents Prepared By:
Lyndon F. Schmidt
P.E. No. 43409

RW BUILDING CONSULTANTS, INC.
P.O. Box 230, Valrico, FL 33595
Phone No.: 813.659.9197
FBPE Registry No. 9813

PRODUCT: PLASTPRO INC.
FIBERGLASS DOOR

PART OR ASSEMBLY:
HORIZONTAL & VERTICAL
CROSS SECTIONS (1X BUCK)

NO.	DATE	REVISIONS
5	7/02/26	UPDATE TO 9TH ED. (2026) FBC
4	8/14/23	UPDATE TO 8TH ED. (2023) FBC
3	7/27/20	UPDATE TO 7TH ED. (2020) FBC
2	7/24/17	UPDATE TO 6TH ED. (2017) FBC
1	04/14/15	UPDATE TO 5TH ED. (2014) FBC

DATE: 02/15/12

SCALE: N.T.S.

DWG. BY: JK


CHK. BY: LFS

DRAWING NO.:


FL-15221.8

SHEET 6 OF 12


G:\2023 FBC DRAWINGS 7-27-26\Plastpro\FL-15221 R5\FL-15221.8.dwg

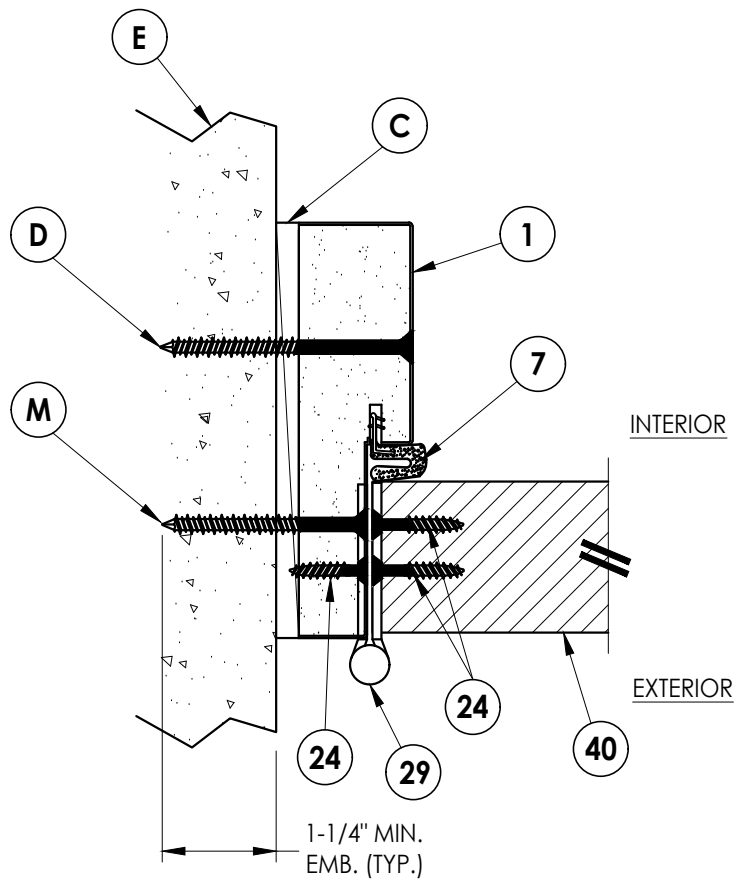


1
7 **HORIZONTAL CROSS SECTION**
Shown Direct to Masonry
Outswing shown (Inswing similar)

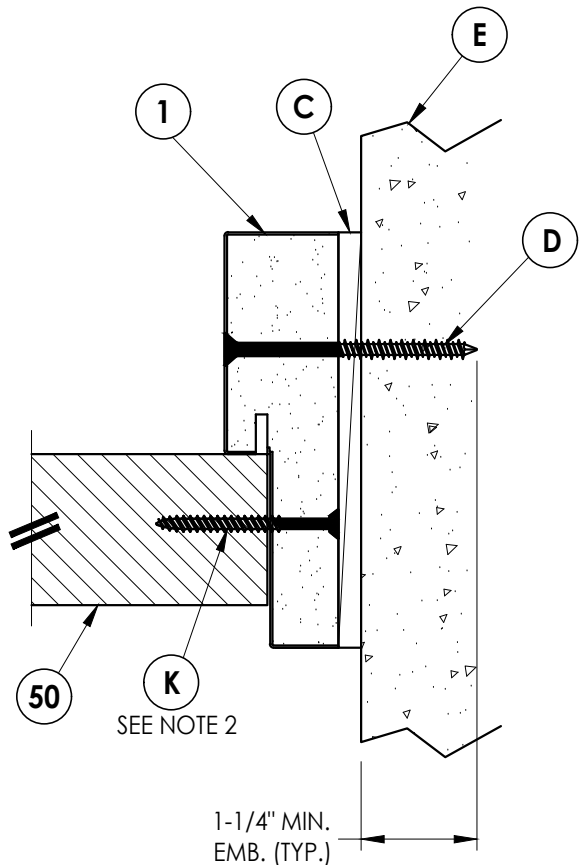

2
7 **HORIZONTAL CROSS SECTION**
Shown Direct to Masonry
Outswing shown (Inswing similar)

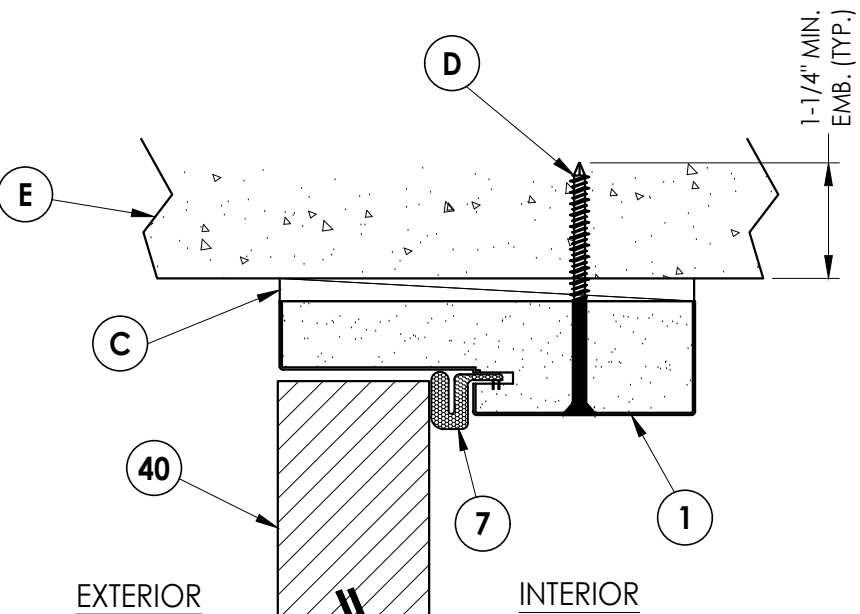

3
7 **VERTICAL CROSS SECTION**
Shown Direct to Masonry
Outswing shown (Inswing similar)

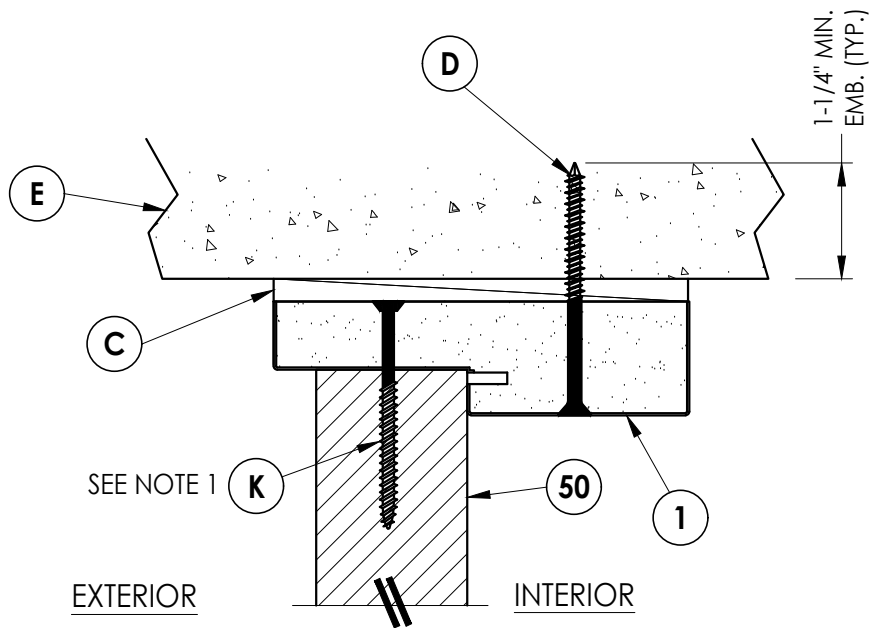


4
7 **VERTICAL CROSS SECTION**
Shown Direct to Masonry
Outswing shown (Inswing similar)


NOTE:

1. Spacing for item K: 3.75" from each end.
2. Sidelite assembly screws located 6" from top and bottom then 7 more equally spaced (9 total).


Documents Prepared By: Lyndon F. Schmidt P.E. No. 43409					BUILDING CONSULTANTS, INC. P.O. Box 230, Valrico, FL 33595 Phone No.: 813.659.9197 FBPE Registry No. 9813				
PRODUCT: PLASTPRO INC. FIBERGLASS DOOR					PART OR ASSEMBLY: HORIZONTAL & VERTICAL CROSS SECTIONS (DIRECT TO MASONRY)				
5	7/02/26	UPDATE TO 9TH ED. (2026)	FBC	LFS					
4	8/14/23	UPDATE TO 8TH ED. (2023)	FBC	LFS					
3	7/27/20	UPDATE TO 7TH ED (2020)	FBC	LFS					
2	7/24/17	UPDATE TO 6TH ED. (2017)	FBC	JK					
1	04/14/15	UPDATE TO 5TH ED. (2014)	FBC	JK					
NO.	DATE			BY					
					REVISIONS				
DATE: 02/15/12									
SCALE: N.T.S.									
DWG. BY: JK									
CHK. BY: LFS									
DRAWING NO.: FL-15221.8									
SHEET 7 OF 12									

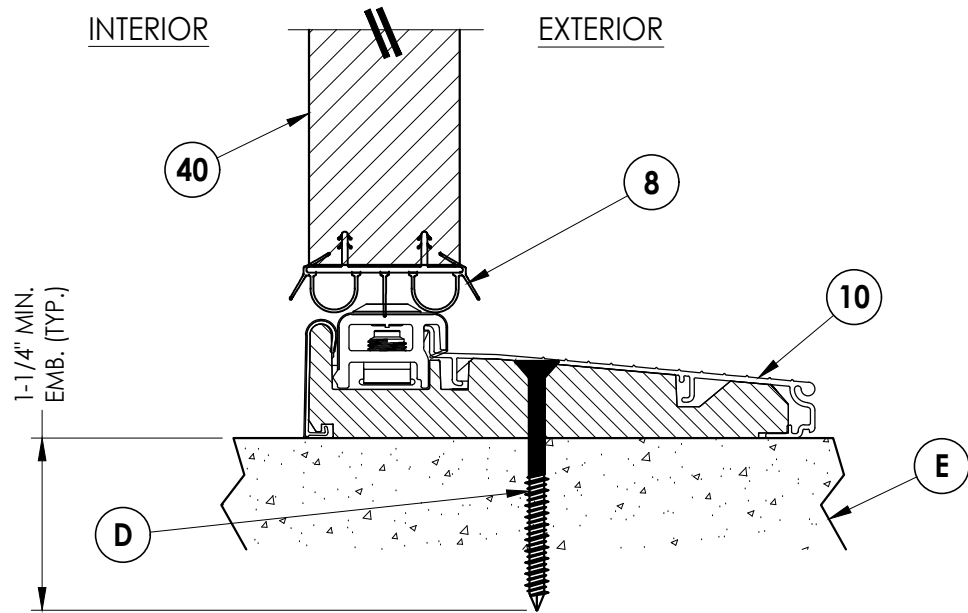


1
8 **VERTICAL CROSS SECTION**
Inswing shown - outswing also approved

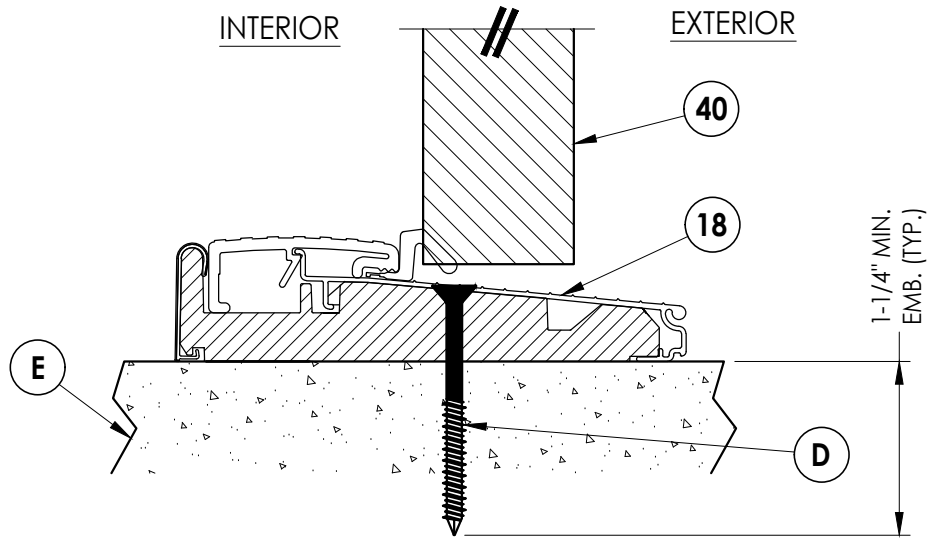

2
8 **VERTICAL CROSS SECTION**
Outswing shown - inswing also approved

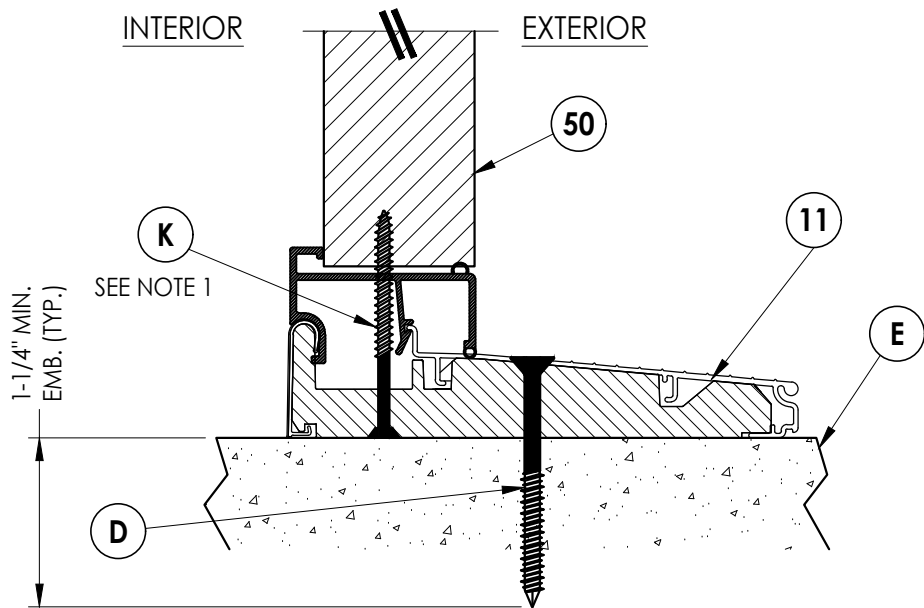

3
8 **VERTICAL CROSS SECTION**
Inswing shown

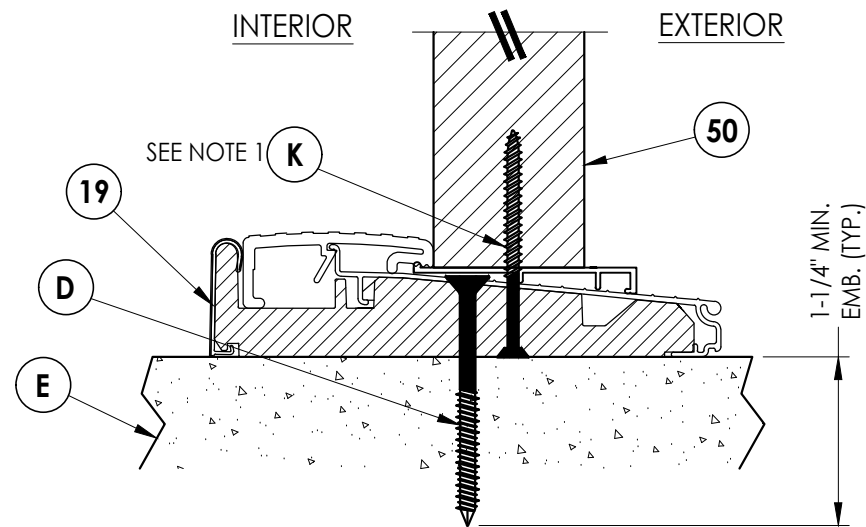

4
8 **VERTICAL CROSS SECTION**
Inswing shown

NOTE:
1. Spacing for item K:
3.75" from each end.

Documents Prepared By:
Lyndon F. Schmidt
P.E. No. 43409

RW BUILDING CONSULTANTS, INC.
P.O. Box 230, Vairico, FL 33595
Phone No.: 813.659.9197
FBPE Registry No. 9813

PRODUCT:
PLASTPRO INC.
FIBERGLASS DOOR

PART OR ASSEMBLY:
VERTICAL CROSS SECTIONS
(THRESHOLDS)

NO.	DATE	REVISIONS	BY
5	7/02/26	UPDATE TO 9TH ED. (2026) FBC	LFS
4	8/14/23	UPDATE TO 8TH ED. (2023) FBC	LFS
3	7/27/20	UPDATE TO 7TH ED. (2020) FBC	LFS
2	7/24/17	UPDATE TO 6TH ED. (2017) FBC	JK
1	04/14/15	UPDATE TO 5TH ED. (2014) FBC	JK

DATE: 02/15/12

SCALE: N.T.S.


DWG. BY: JK

CHK. BY: LFS


DRAWING NO.:
FL-15221.8

SHEET 8 OF 12


- Notes:
1. Spacing for item K: 6" from ends and 7 more equally spaced along sidelite (9 total).
 2. Spacing for item K: 3.75" from each end.

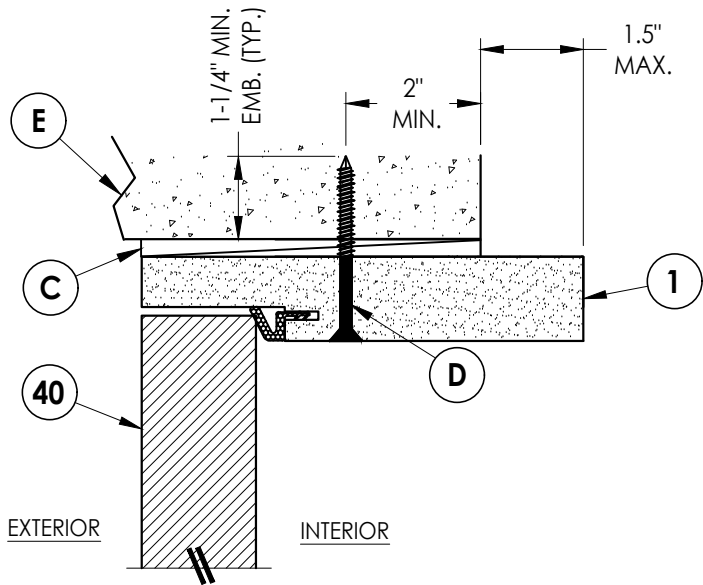


3
9 **VERTICAL CROSS SECTION**
Shown Direct to Masonry
Outswing only w/ 6-9/16" jamb

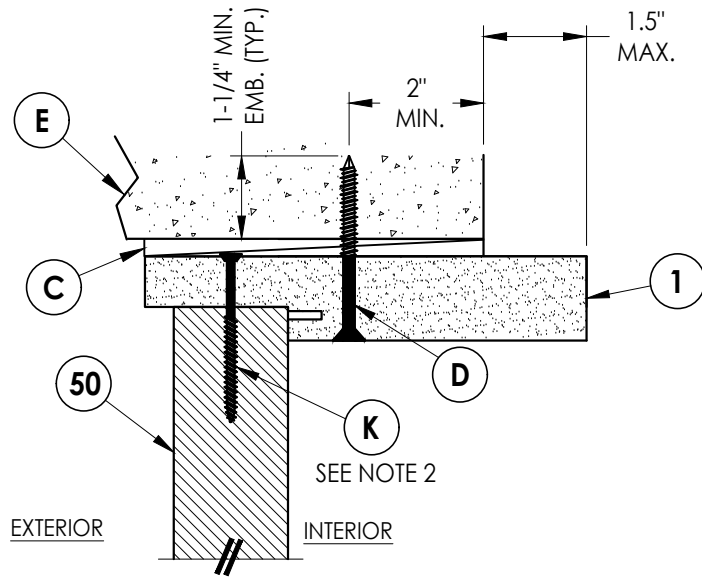

4
9 **VERTICAL CROSS SECTION**
Shown Direct to Masonry
Outswing only w/ 6-9/16" jamb

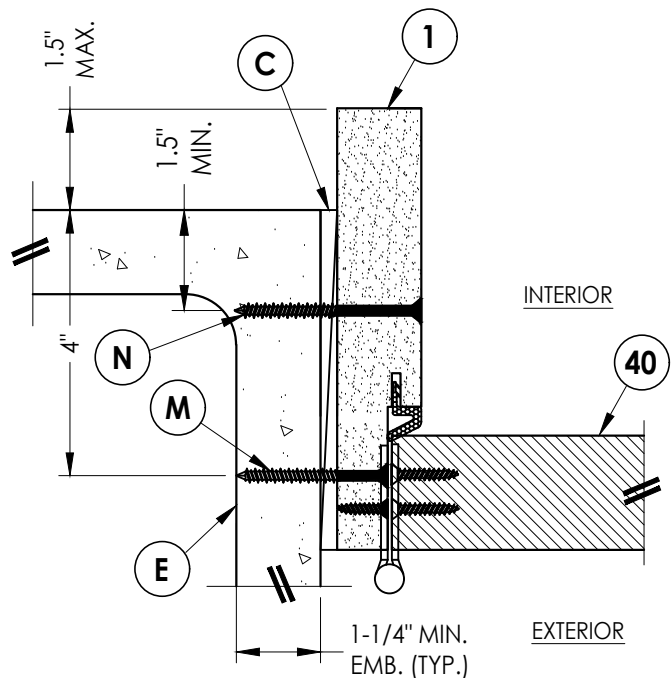

1
9 **HORIZONTAL CROSS SECTION**
Shown Direct to Masonry
Outswing only w/ 6-9/16" jamb

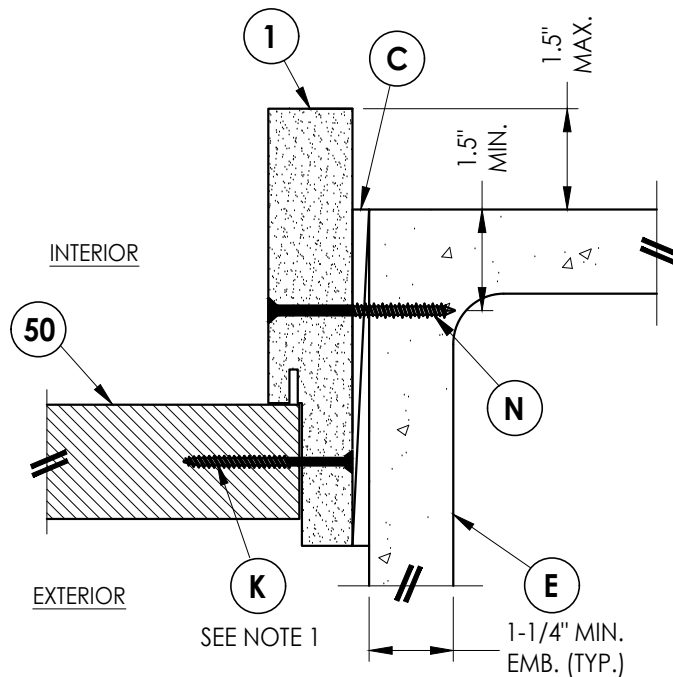

2
9 **HORIZONTAL CROSS SECTION**
Shown Direct to Masonry
Outswing only w/ 6-9/16" jamb

PRODUCT:	PLASTPRO INC. FIBERGLASS DOOR
	PART OR ASSEMBLY: HORIZONTAL & VERTICAL SECTIONS (DIRECT TO MASONRY)

5	7/02/26	UPDATE TO 9TH ED. (2026)	FBC	LFS
4	8/14/23	UPDATE TO 8TH ED. (2023)	FBC	LFS
3	7/27/20	UPDATE TO 7TH ED. (2020)	FBC	LFS
2	7/24/17	UPDATE TO 6TH ED. (2017)	FBC	JK
1	04/14/15	UPDATE TO 5TH ED. (2014)	FBC	JK
NO.	DATE			BY

DATE: 02/15/12

SCALE: N.T.S.

DWG. BY: JK

CHK. BY: LFS


DRAWING NO.:

FL-15221.8


SHEET 9 OF 12

Documents Prepared By:
Lyndon F. Schmidt
P.E. No. 43409

RW BUILDING CONSULTANTS, INC.
P.O. Box 230, Valrico, FL 33595
Phone No.: 813.659.9197
FBPE Registry No. 9813

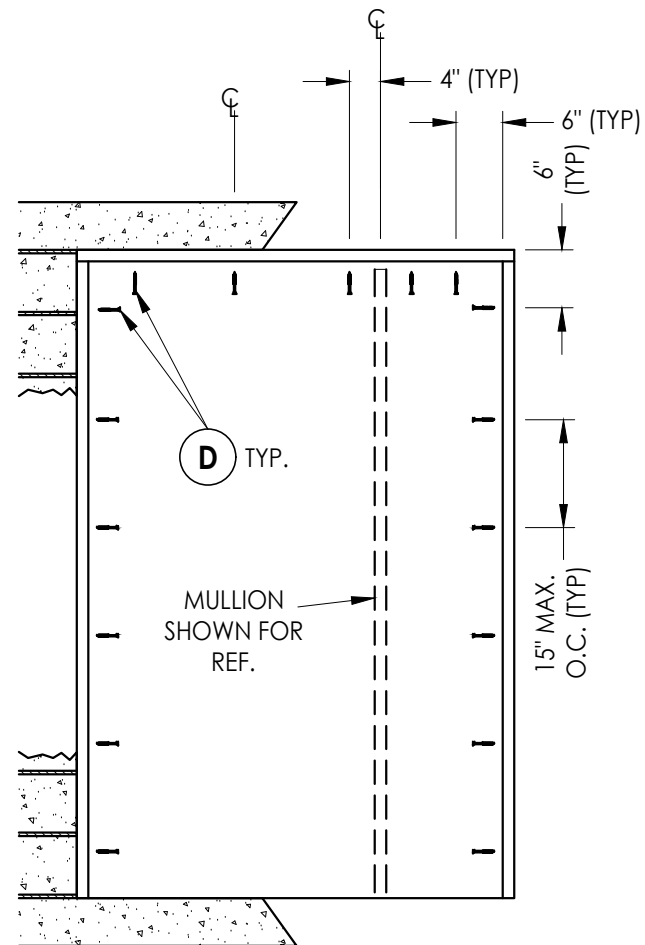

BUCK ANCHORING
OX

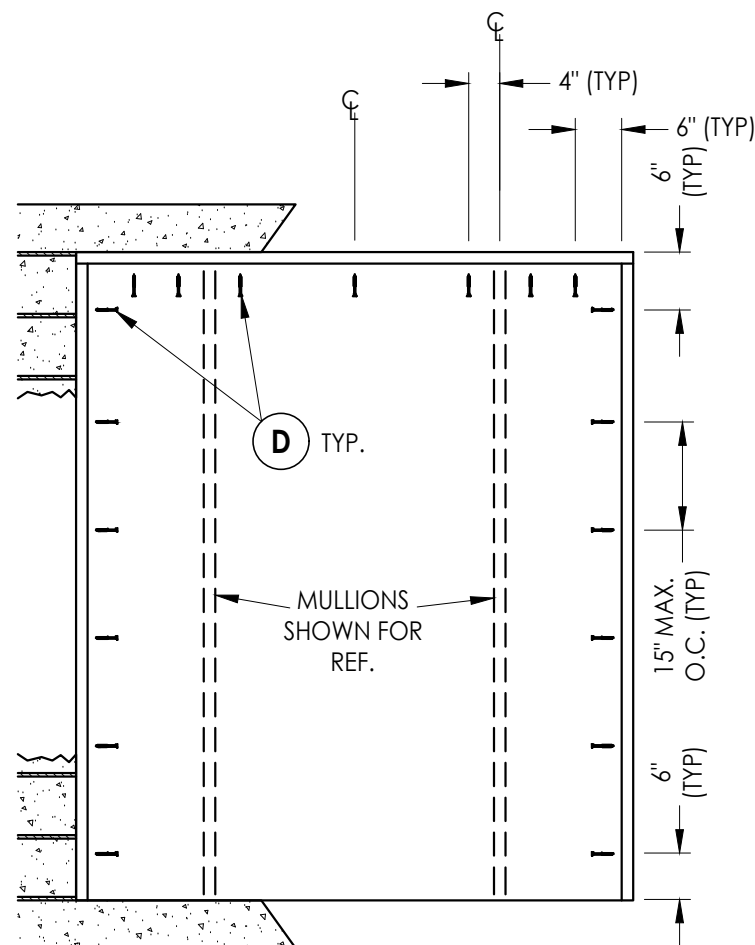

BUCK ANCHORING
OXO

CONCRETE ANCHOR NOTES:

1. Concrete anchor locations at the corners may be adjusted to maintain the min. edge distance to mortar joints.
2. Concrete anchor locations noted as "MAX. ON CENTER" must be adjusted to maintain the min. edge distance to mortar joints, additional concrete anchors may be required to ensure the "MAX. ON CENTER" dimension are not exceeded.
3. Concrete anchor table:

ANCHOR TYPE	ANCHOR SIZE	MIN. EMBEDMENT	MIN. CLEARANCE TO MASONRY EDGE	MIN. CLEARANCE TO ADJACENT ANCHOR
ITW TAPCON®	1/4"	1-1/4"	2"	4"
DeWALT ULTRAON®	1/4"	1-1/4"	1"	4"

5	7/02/26	UPDATE TO 9TH ED. (2026)	FBC	LFS
4	8/14/23	UPDATE TO 8TH ED. (2023)	FBC	LFS
3	7/27/20	UPDATE TO 7TH ED (2020)	FBC	LFS
2	7/24/17	UPDATE TO 6TH ED. (2017)	FBC	JK
1	04/14/15	UPDATE TO 5TH ED. (2014)	FBC	JK
NO.	DATE			
REVISIONS				

DATE: 02/15/12

SCALE: N.T.S.

DWG. BY: JK

CHK. BY: LFS

DRAWING NO.: FL-15221.8

SHEET 10 OF 12


DATE:	02/15/12
SCALE:	N.T.S.
DWG. BY:	JK
CHK. BY:	LFS
DRAWING NO.:	FL-15221.8
SHEET	10 OF 12

PRODUCT:	PLASTPRO INC. FIBERGLASS DOOR
PART OR ASSEMBLY:	BUCK ANCHORING

Documents Prepared By:
Lyndon F. Schmidt
P.E. No. 43409

RW BUILDING CONSULTANTS, INC.
P.O. Box 230, Valrico, FL 33595
Phone No.: 813.659.9197
FBPE Registry No. 9813


G:\2023 FBC DRAWINGS 7-27-26\Plastpro\FL-15221 R5\FL-15221.8.dwg

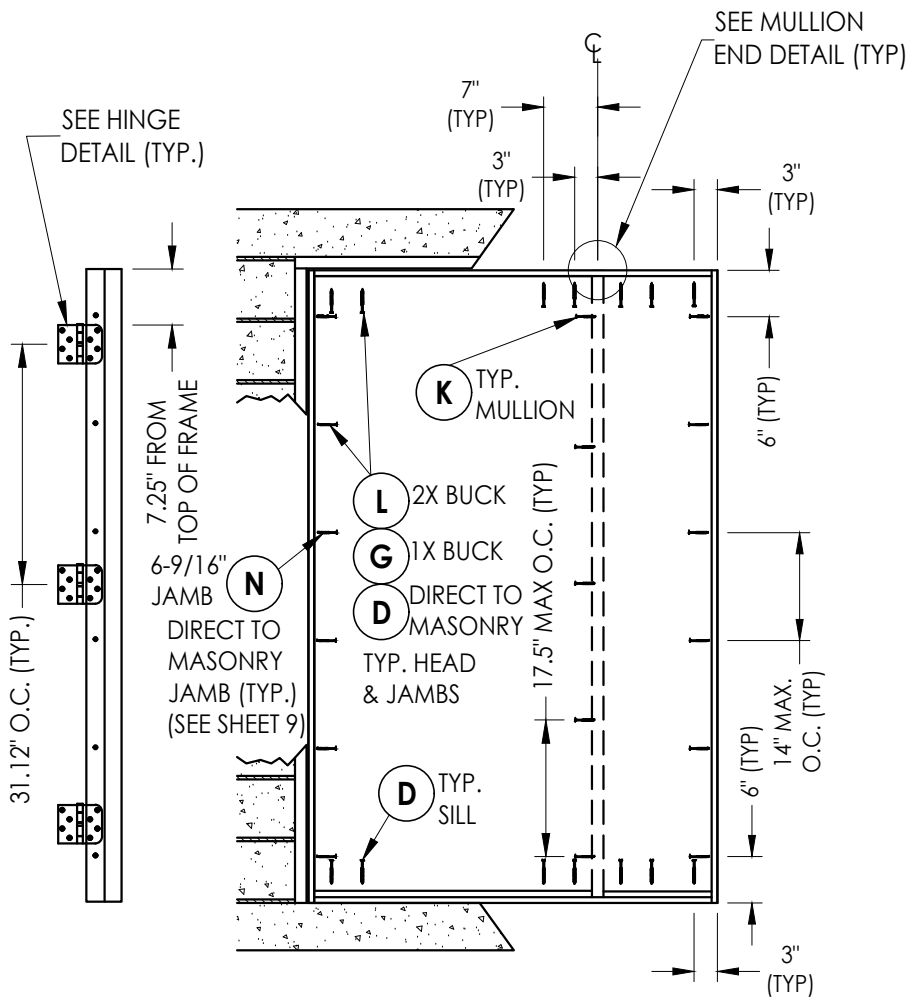

HINGE JAMB

**FRAME ANCHORING
OX**

STRIKE MULLION

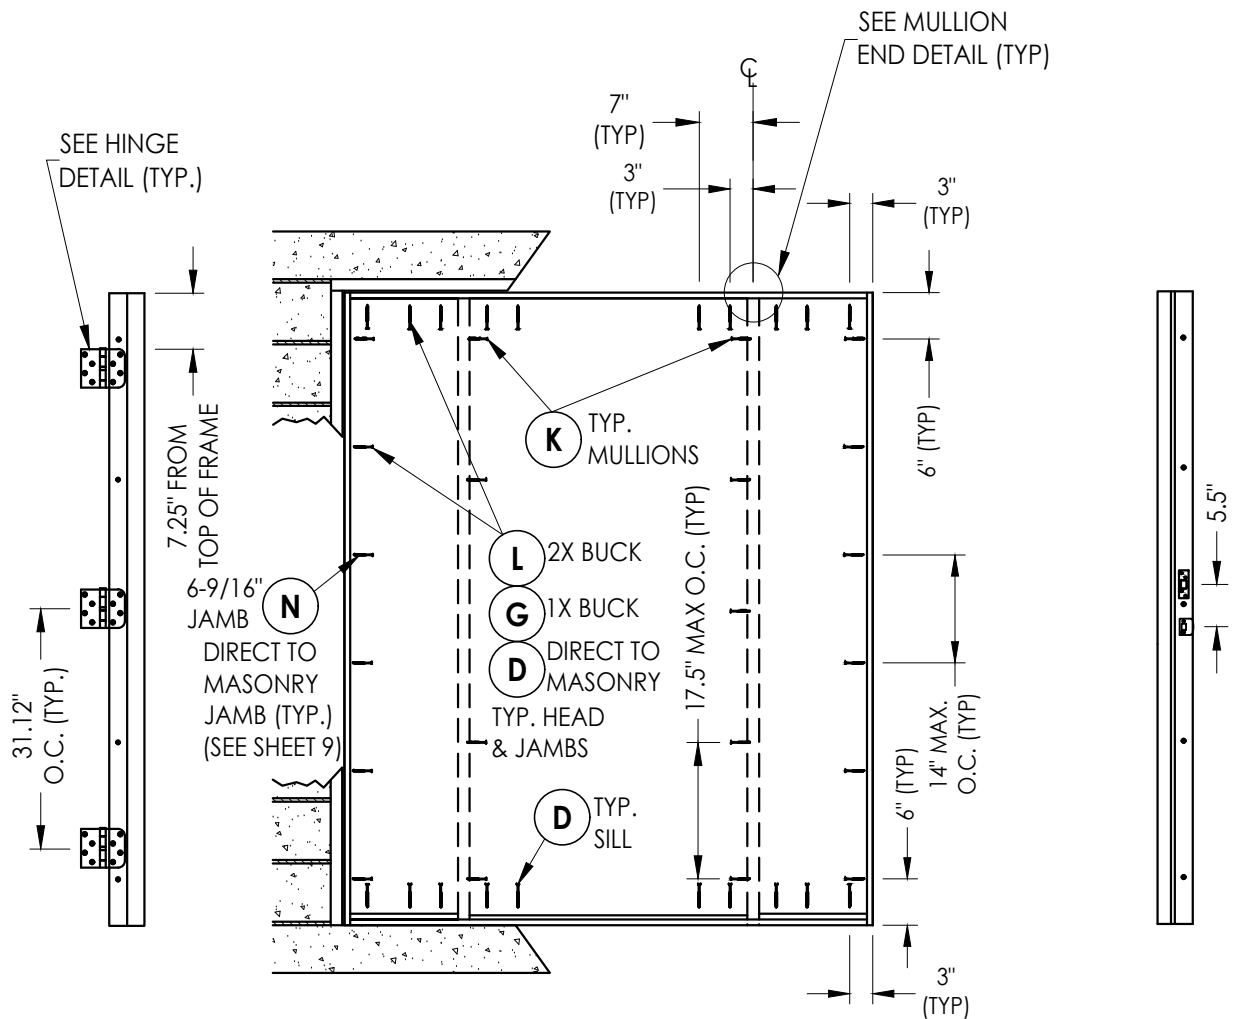

HINGE MULLION

**FRAME ANCHORING
OXO**

STRIKE MULLION

CORROSION RESISTANCE - SALTWATER ENVIRONMENT

Fasteners & connectors in areas within 3000 ft (914 m) of a saltwater coastline shall comply with FBC Sections 1711.1 or R332.1.


CONCRETE ANCHOR NOTES:

- Concrete anchor locations at the corners may be adjusted to maintain the min. edge distance to mortar joints.
- Concrete anchor locations noted as "MAX. ON CENTER" must be adjusted to maintain the min. edge distance to mortar joints, additional concrete anchors may be required to ensure the "MAX. ON CENTER" dimension are not exceeded.
- Concrete anchor table:


ANCHOR TYPE	ANCHOR SIZE	MIN. EMBEDMENT	MIN. CLEARANCE TO MASONRY EDGE	MIN. CLEARANCE TO ADJACENT ANCHOR
ITW TAPCON®	1/4"	1-1/4"	2"	4"
DeWALT ULTRA-CON®	1/4"	1-1/4"	1"	4"
ITW TAPCON®	3/16"	1-1/4"	3"	1-1/2"

WOOD SCREW INSTALLATION NOTES:


- Maintain a minimum 5/8" edge distance, 1" end distance, & 1" o.c. spacing of wood screws to prevent the splitting of wood.

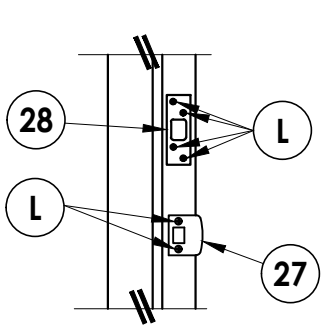

**LATCH AND DEADBOLT
Details**

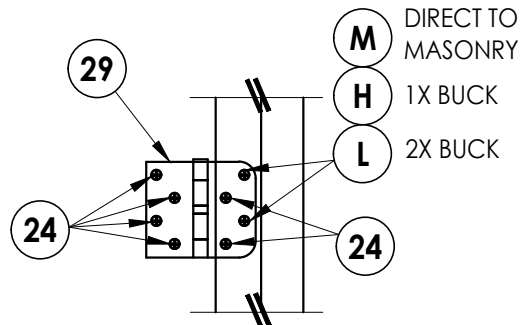

HINGE DETAIL

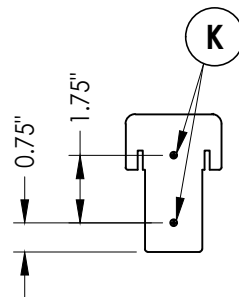

**MULLION END DETAIL
@ Head and Sill**

Documents Prepared By:

Lyndon F. Schmidt
P.E. No. 43409

R^W BUILDING CONSULTANTS, INC.

P.O. Box 230, Valrico, FL 33595
Phone No.: 813.659.9197
FBPE Registry No. 9813

PRODUCT:

PLASTPRO INC.
FIBERGLASS DOOR

PART OR ASSEMBLY:

FRAME ANCHORING

NO.	DATE	REVISIONS
5	7/02/26	UPDATE TO 9TH ED. (2026) FBC LFS
4	8/14/23	UPDATE TO 8TH ED. (2023) FBC LFS
3	7/27/20	UPDATE TO 7TH ED. (2020) FBC LFS
2	7/24/17	UPDATE TO 6TH ED. (2017) FBC JK
1	04/14/15	UPDATE TO 5TH ED. (2014) FBC JK

DATE: 02/15/12

SCALE: N.T.S.

DWG. BY: JK

CHK. BY: LFS



DRAWING NO.:

FL-15221.8

SHEET 11 OF 12


G:\2023 FBC DRAWINGS 7-27-26\Plastpro\FL-15221 R5\FL-15221.8.dwg

BILL OF MATERIALS		
ITEM #	DESCRIPTION	MATERIAL
A	1X BUCK SG >= 0.42	WOOD
B	2X BUCK SG >= 0.42	WOOD
C	1/4" MAX. SHIM SPACE	-
D	1/4" X 2-3/4" DeWALT OR ITW CONCRETE SCREW	STEEL
E	MASONRY - 3,000 PSI MIN. CONCRETE CONFORMING TO ACI 301 OR HOLLOW BLOCK CONFORMING TO ASTM C90	CONCRETE
G	1/4" X 3-3/4" DeWALT OR ITW CONCRETE SCREW	STEEL
H	3/16" X 3-1/4" ITW CONCRETE SCREW	STEEL
K	#9 X 2-1/2" DRYWALL SCREW	STEEL
L	#10 X 2-1/2" PFH WOOD SCREW (1.15" MIN. EMBEDMENT)	STEEL
M	3/16" X 2-1/4" ITW CONCRETE SCREW	STEEL
N	3/16" X 2-3/4" ITW CONCRETE SCREW	STEEL
1	POLY FIBER JAMB	COMP.
2	COMPOSITE MULLION w/ LVL REINFORCEMENT	COMP/LVL
4	#8 X 1-1/2" PPH SMS	STEEL
5	INT. FRAME	HP POLY
6	EXT. FRAME	HP POLY
7	FORCE 5 WEATHER STRIPPING BY ENDURA	FOAM
8	SWEEP	VINYL
9	ALUMINUM SPACER	ALUMINUM
10	INSWING THRESHOLD	ALUM/COMP
11	INSWING THRESHOLD W/SIDELITE ADAPTER	ALUM/COMP
12	HOMERUN SEALANT	-
13	READI-SEAL SEALANT	-
18	OUTSWING THRESHOLD	ALUM/COMP
19	OUTSWING THRESHOLD W/SIDELITE ADAPTER	ALUM/COMP
24	#9 x 3/4" PFH WOOD SCREW	STEEL
27	LATCH STRIKE PLATE	STEEL
28	DEADBOLT STRIKE PLATE (SECURITY STRIKE)	STEEL
29	4 X 4 HINGE	STEEL
40	DOOR PANEL	-
50	SIDELITE PANEL	-

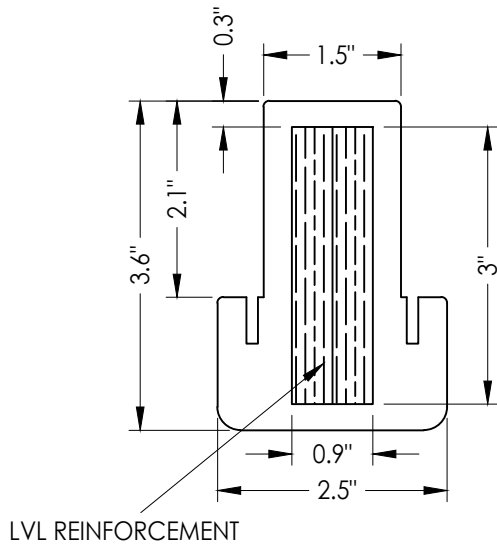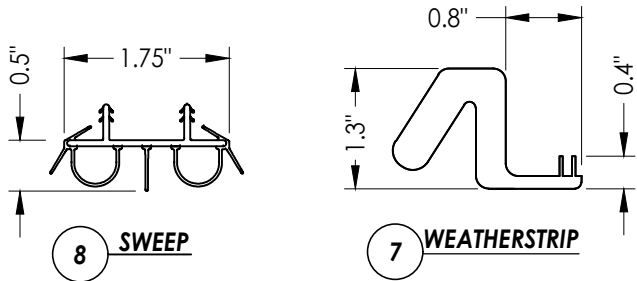


LVL REINFORCEMENT


2 COMPOSITE MULLION w/ LVL REINFORCEMENT

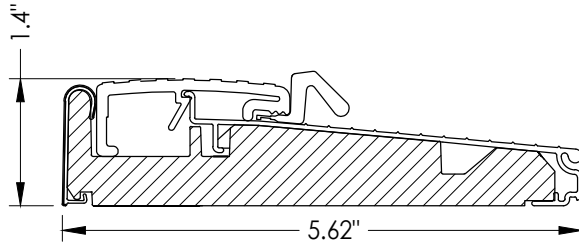


18 OUTSWING THRESHOLD
By Endura

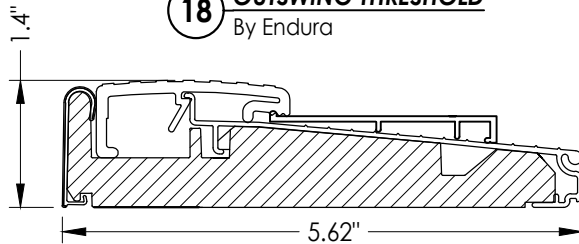


19 OUTSWING THRESHOLD w/ SIDELITE ADAPTER
By Endura

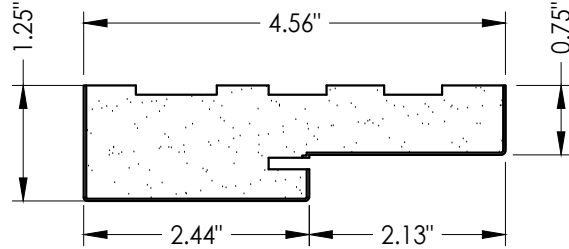


1 POLY FIBER JAMB

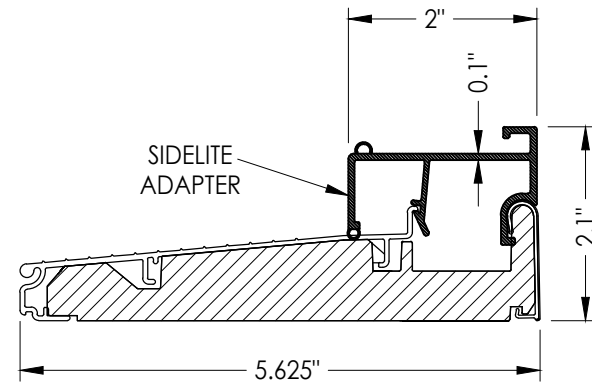


11 INSWING THRESHOLD w/ SIDELITE ADAPTER
By Endura

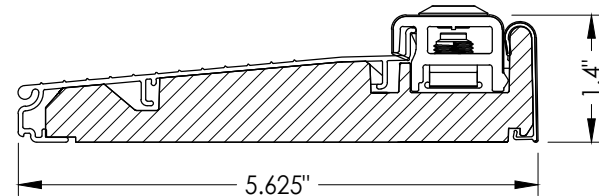

10 INSWING THRESHOLD
By Endura

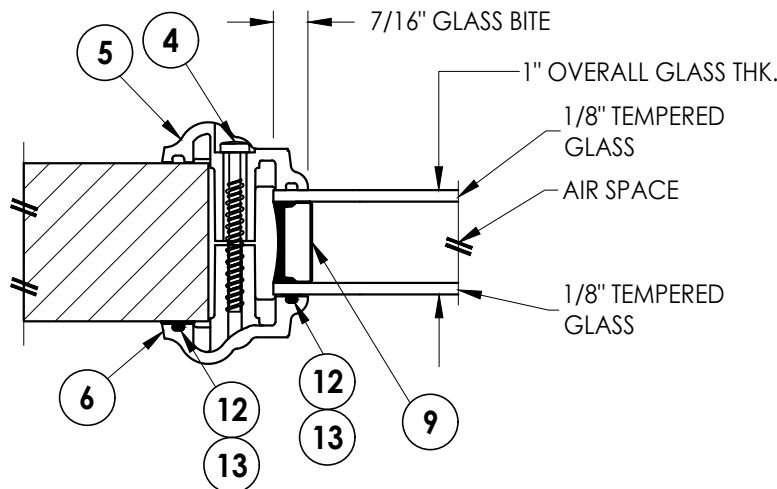

G2 GLAZING DETAIL

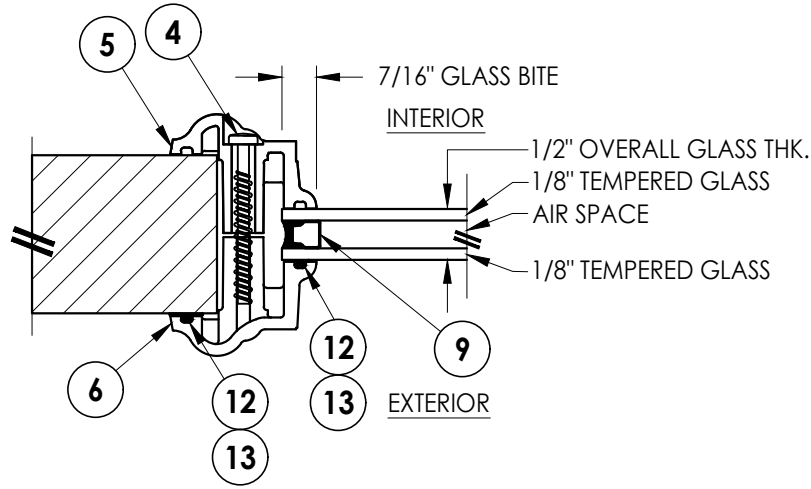

G1 GLAZING DETAIL

Documents Prepared By:
Lyndon F. Schmidt
P.E. No. 43409

RW BUILDING CONSULTANTS, INC.
P.O. Box 230, Valrico, FL 33595
Phone No.: 813.659.9197
FBPE Registry No. 9813

PRODUCT: PLASTPRO INC.
FIBERGLASS DOOR

PART OR ASSEMBLY:
BILL OF MATERIALS,
COMPONENTS & GLAZING DETAILS

		5	7/02/26	UPDATE TO 9TH ED. (2026)	FBC	LFS
		4	8/14/23	UPDATE TO 8TH ED. (2023)	FBC	LFS
		3	7/27/20	UPDATE TO 7TH ED. (2020)	FBC	LFS
		2	7/24/17	UPDATE TO 6TH ED. (2017)	FBC	JK
		1	04/14/15	UPDATE TO 5TH ED. (2014)	FBC	JK
NO.	DATE					BY

REVISIONS

DATE: 02/15/12

SCALE: N.T.S.

DWG. BY: JK

CHK. BY: LFS

DRAWING NO.: FL-15221.8

SHEET 12 OF 12