




5200 W. CENTURY BLVD.
LOS ANGELES, CA 90045

Smooth / Wood Grain / White Wood Grain
Rustic / Mahogany
Fiberglass Door
INSWING / OUTSWING
"NON-IMPACT"


GENERAL NOTES

1. This product has been evaluated and is in compliance with the 9th Edition (2026) Florida Building Code (FBC) structural requirements excluding the "High Velocity Hurricane Zone" (HVHZ).
2. Product anchors shall be as listed and spaced as shown on details. Anchor embedment to base material shall be beyond wall dressing or stucco.
3. When used in areas requiring wind borne debris protection, this product is required to be protected with an impact resistant covering that complies with FBC Sections 1609.1.2 & R301.2.1.2.
4. For 2x stud framing construction, anchoring of these units shall be the same as that shown for 2x buck masonry construction.
5. Site conditions that deviate from the details of this drawing require further engineering analysis by a licensed engineer or registered architect.

TABLE OF CONTENTS	
SHEET#	DESCRIPTION
1	Typical elevations, design pressures & general notes
2	Door panel details
3	Sidelite panel details
4	Elevations
5	Horizontal & Vertical Cross Sections (2X Buck)
6	Horizontal & Vertical Cross Sections (1X Buck)
7	Horizontal & Vertical Cross Sections (Direct to Masonry)
8	Vertical Cross Sections (Thresholds)
9	Horizontal & Vertical Cross Sections (Direct to Masonry)
10	Buck anchoring
11	Frame anchoring
12	Bill of materials, components and glazing details

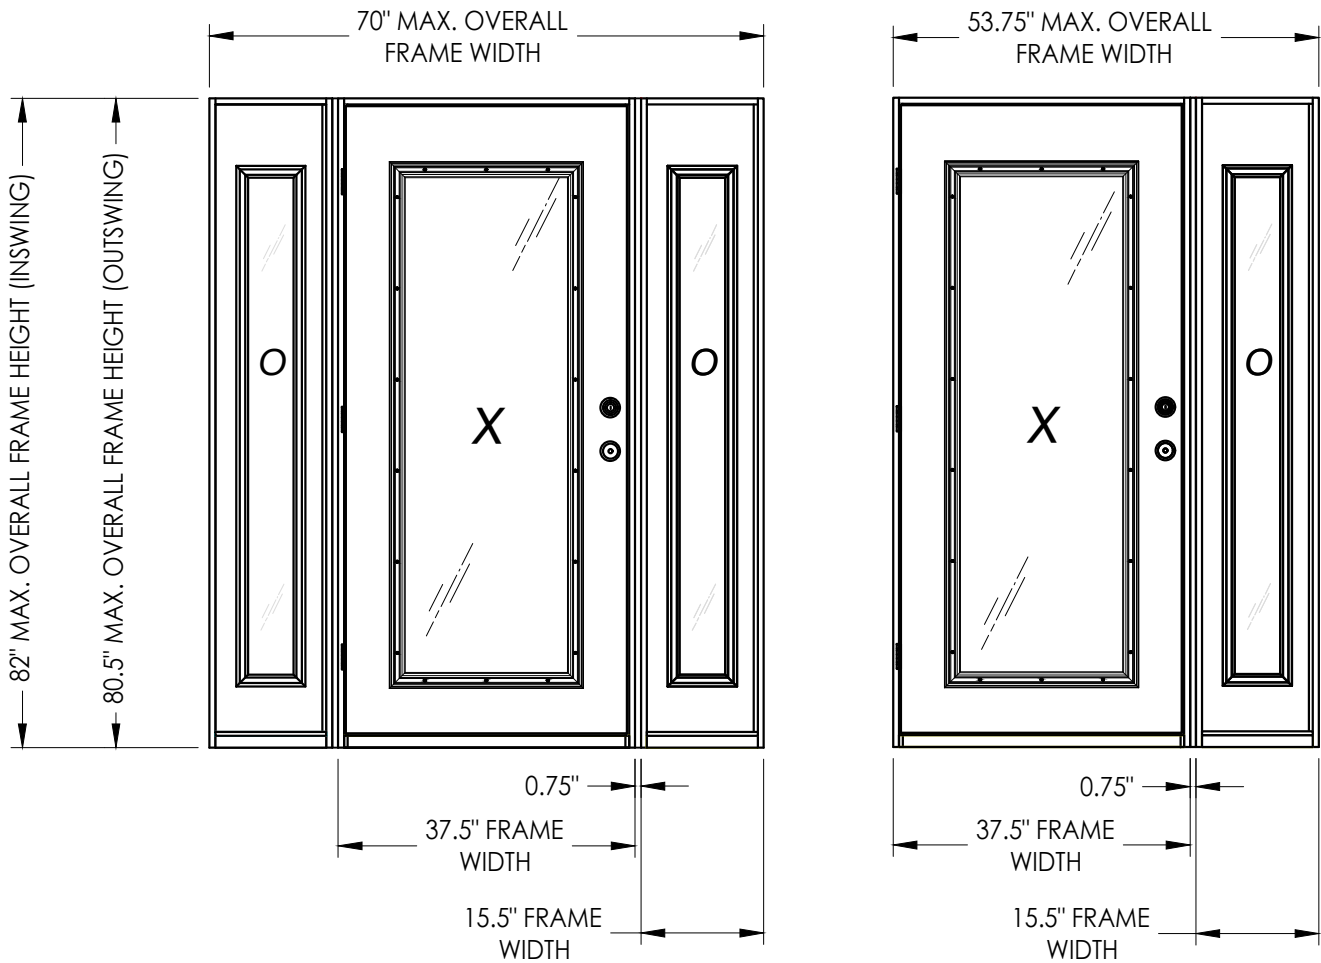

CONFIGURATION	MAX. FRAME DIMENSION	MAX. D.L.O. DIMENSION	DESIGN PRESSURE (PSF) INSWING		DESIGN PRESSURE (PSF) OUTSWING	
			POSITIVE	NEGATIVE	POSITIVE	NEGATIVE
OX or XO	53.75" x 82.0"	21.0" X 63.0"	+45.0	-45.0	+45.0	-45.0
OXO	70.0" x 82.0"	21.0" X 63.0"	+45.0	-45.0	+45.0	-45.0

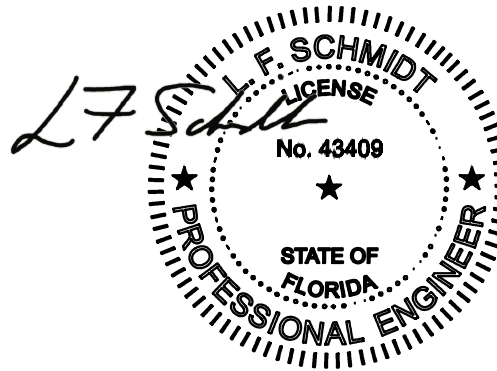

Digitally signed by Lyndon F Schmidt
Date: 2026.08.04 07:57:09 -04'00'

This item has been digitally signed and sealed by L. F. Schmidt, P.E. on the date adjacent to the seal.
Printed copies of this document are not considered signed and sealed and the signature must be verified on any electronic copies.

THIS PRODUCT APPROVAL IS VALID ONLY FOR THE STATE OF FLORIDA


Documents Prepared By:
Lyndon F. Schmidt
P.E. No. 43409
R.W. BUILDING CONSULTANTS, INC.
P.O. Box 230, Valrico, FL 33595
Phone No.: 813.659.9197
FBPE Registry No. 9813

PRODUCT: PLASTPRO INC. FIBERGLASS DOOR
PART OR ASSEMBLY: TYPICAL ELEVATION, DESIGN PRESSURES & GENERAL NOTES


5	7/02/26	UPDATE TO 9TH ED. (2026)	FBC	LFS
4	8/14/23	UPDATE TO 8TH ED. (2023)	FBC	LFS
3	7/27/20	UPDATE TO 7TH ED. (2020)	FBC	LFS
2	7/24/17	UPDATE TO 6TH ED. (2017)	FBC	JK
1	04/14/15	UPDATE TO 5TH ED. (2014)	FBC	JK
NO. DATE		REVISIONS		

DATE: 02/15/12
SCALE: N.T.S.
DWG. BY: JK
CHK. BY: LFS
DRAWING NO.: FL-15221.9
SHEET 1 OF 12



G:\2023 FBC DRAWINGS 7-27-26\Plastpro\FL-15221 R5\FL-15221.9.dwg

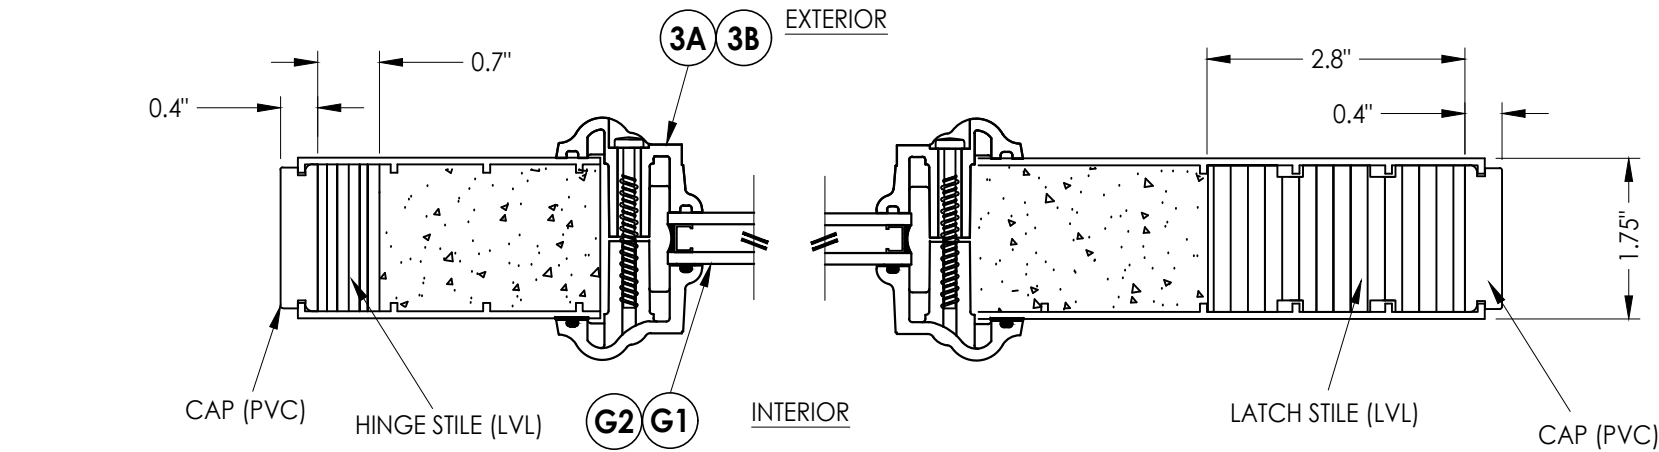

1
2 **HORIZONTAL CROSS SECTION**

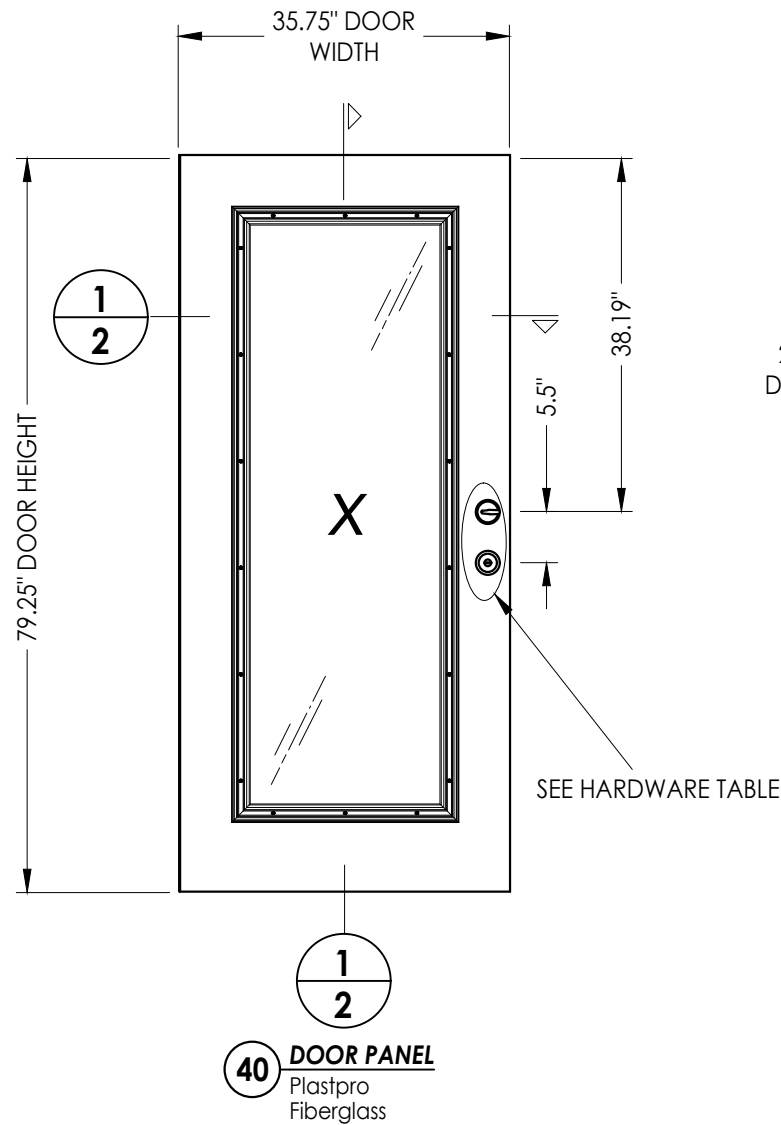

HARDWARE TABLE	
MANUFACTURER	MODEL
KWIKSET	KNOB: SIGNATURE SERIES DEADBOLT: SIGNATURE SERIES (780)
SCHLAGE	KNOB: "F" SERIES (F10) LEVER: "F" SERIES (F10) DEADBOLT: "B" SERIES (B60/62)
SCHLAGE	HANDLE SET W/DEADBOLT: "F" SERIES (F60)

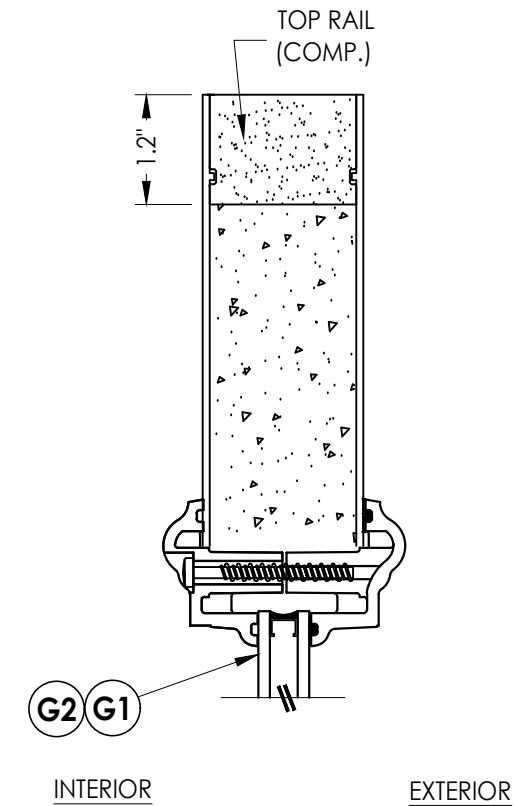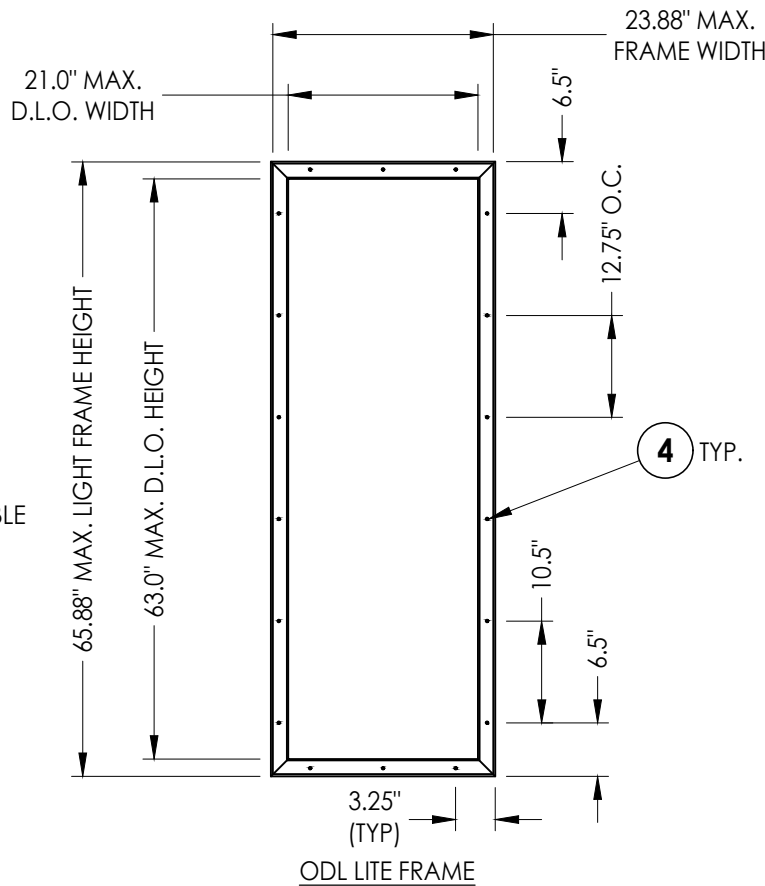

2
2 **VERTICAL CROSS SECTION**

Documents Prepared By:
Lyndon F. Schmidt
P.E. No. 43409

RW BUILDING CONSULTANTS, INC.
P.O. Box 230, Valrico, FL 33595
Phone No.: 813.659.9197
FBPE Registry No. 9813





PRODUCT:
PLASTPRO INC.
FIBERGLASS DOOR

PART OR ASSEMBLY:
DOOR PANEL DETAILS


NO.	DATE	REVISIONS
5	7/02/26	UPDATE TO 9TH ED. (2026) FBC
4	8/14/23	UPDATE TO 8TH ED. (2023) FBC
3	7/27/20	UPDATE TO 7TH ED. (2020) FBC
2	7/24/17	UPDATE TO 6TH ED. (2017) FBC
1	04/14/15	UPDATE TO 5TH ED. (2014) FBC

DATE: 02/15/12
SCALE: N.T.S.
DWG. BY: JK
CHK. BY: LFS
DRAWING NO.: FL-15221.9
SHEET 2 OF 12


G:\2023 FBC DRAWINGS 7-27-26\Plastpro\FL-15221 R5\FL-15221.9.dwg

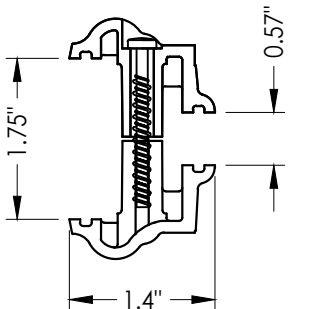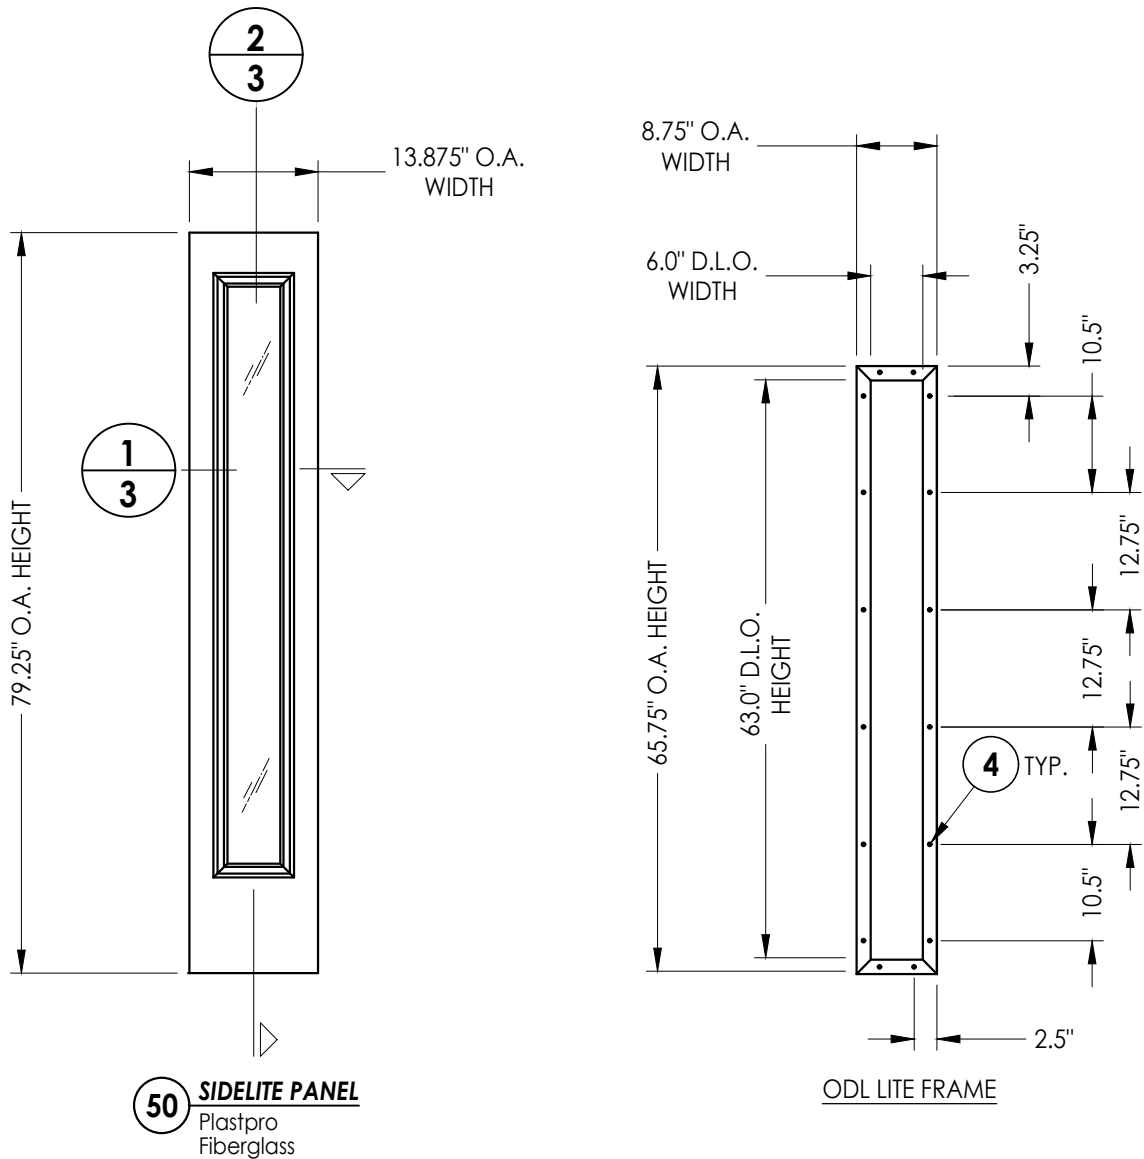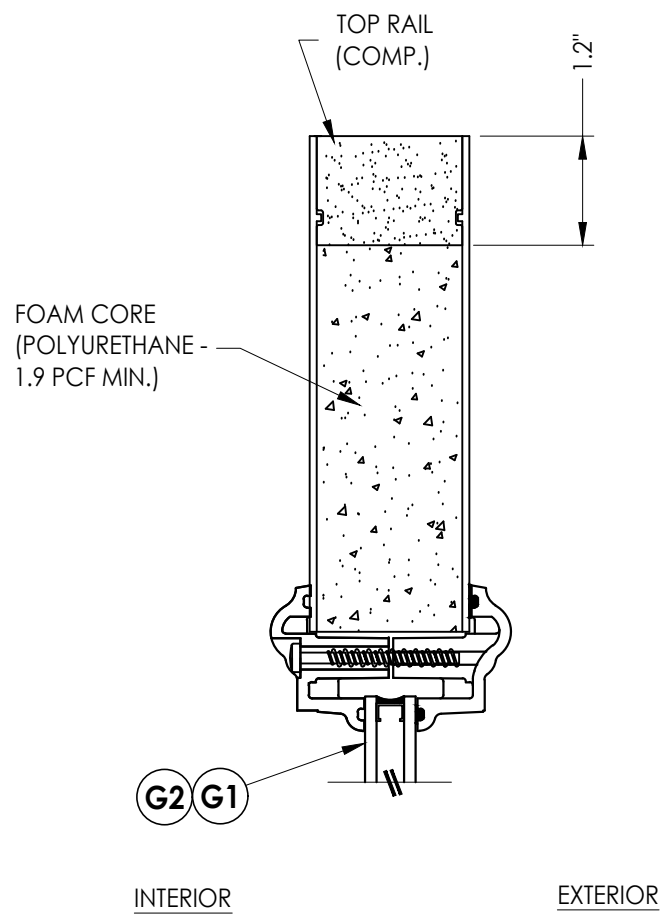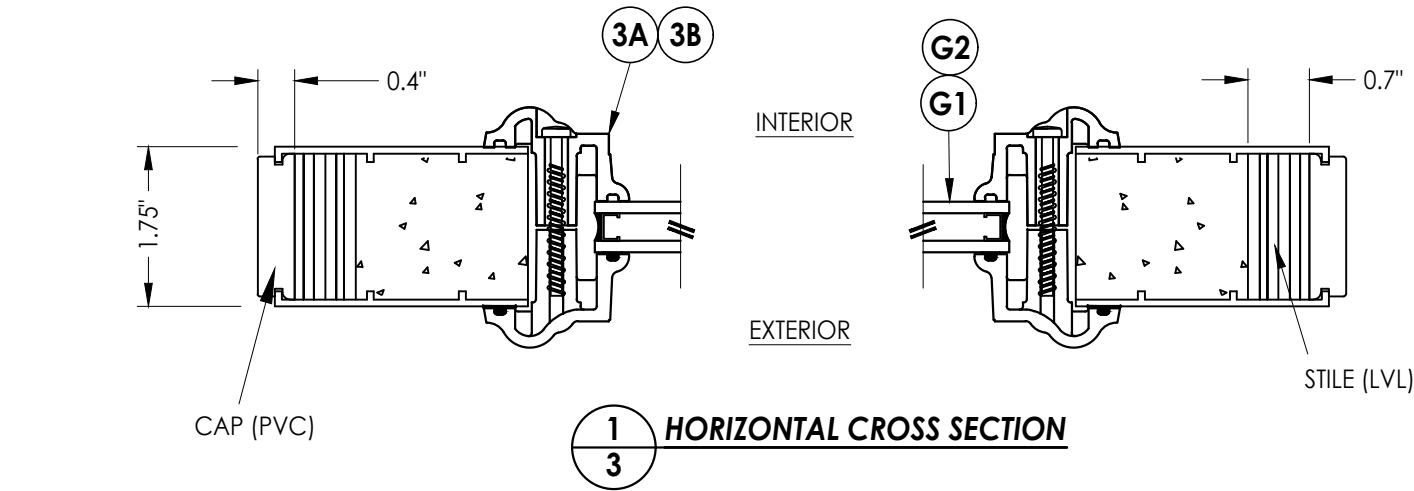

3A ODL LITE FRAME
HP Polypropylene
1/2" I.G.

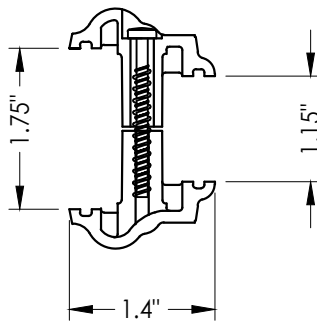


3B ODL LITE FRAME
HP Polypropylene
1" I.G.

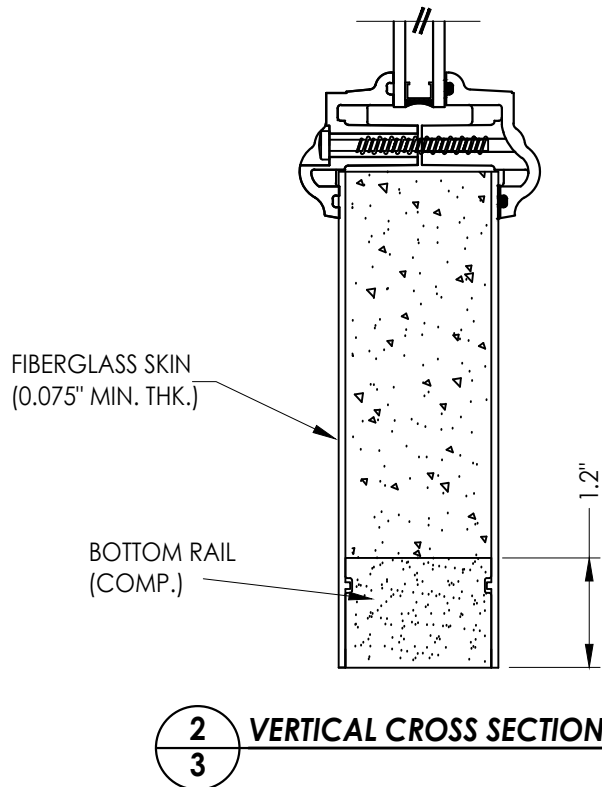


Documents Prepared By: Lyndon F. Schmidt P.E. No. 43409		PRODUCT: PLASTPRO INC. FIBERGLASS DOOR		PART OR ASSEMBLY: SIDELITE PANEL DETAILS		R ^W BUILDING CONSULTANTS, INC. P.O. Box 230, Vairico, FL 33595 Phone No.: 813.659.9197 FBPE Registry No. 9813	
5	7/02/26	UPDATE TO 9TH ED. (2026)	FBC	LFS	BY	REVISIONS	
4	8/14/23	UPDATE TO 8TH ED. (2023)	FBC	LFS	JK		
3	7/27/20	UPDATE TO 7TH ED (2020)	FBC	LFS	JK		
2	7/24/17	UPDATE TO 6TH ED. (2017)	FBC	JK	JK		
1	04/14/15	UPDATE TO 5TH ED. (2014)	FBC	JK	BY		
DATE: 02/15/12		SCALE: N.T.S.		DWG. BY: JK		CHK. BY: LFS	
DRAWING NO.: FL-15221.9		SHEET 3 OF 12					

G:\2023 FBC DRAWINGS 7-27-26\Plastpro\FL-15221 R5\FL-15221.9.dwg

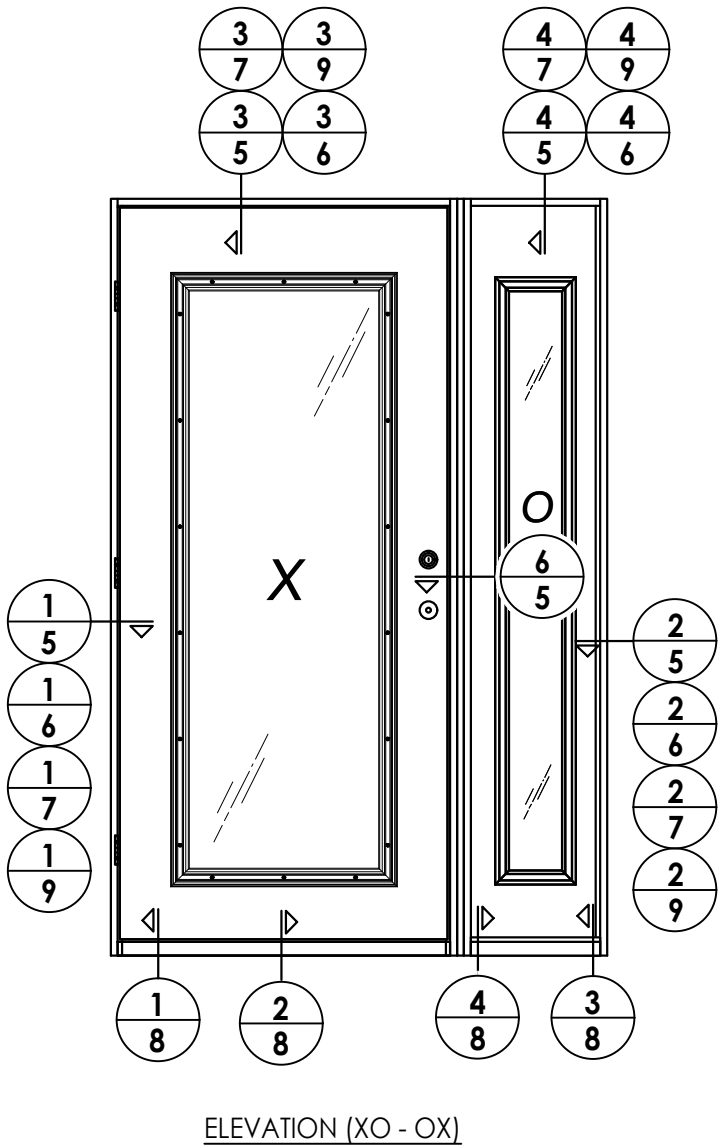





ELEVATION (XO - OX)

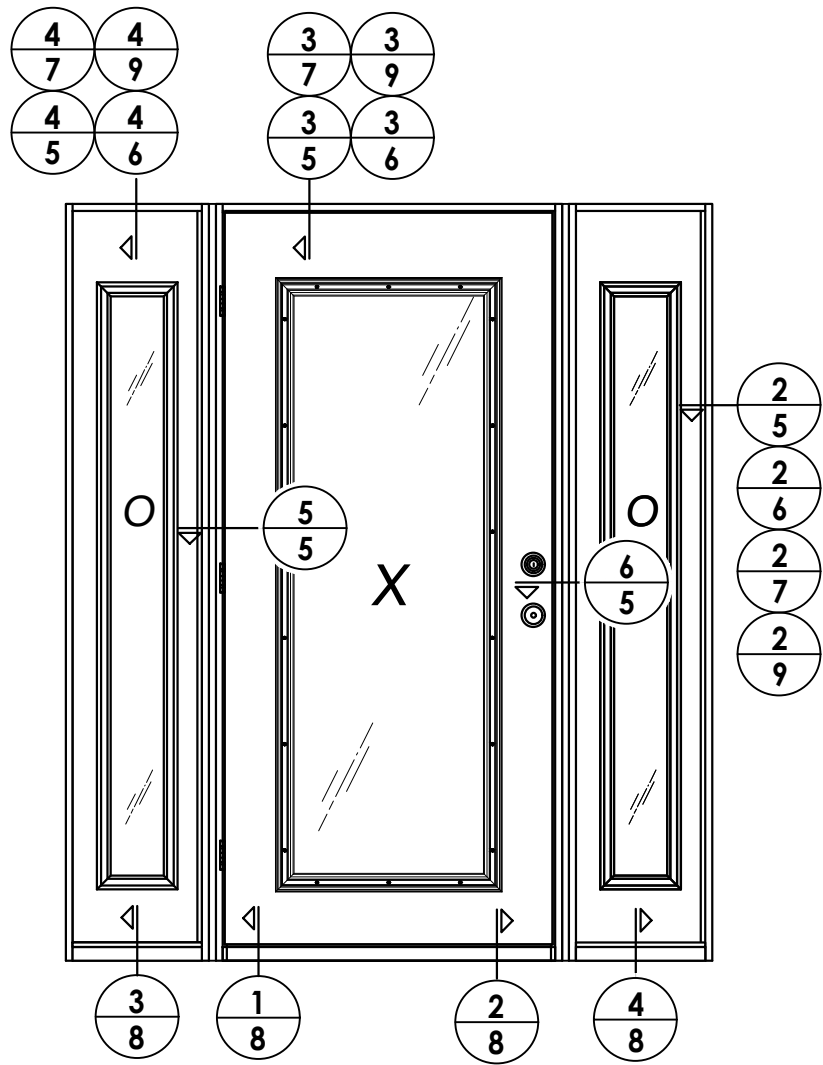

ELEVATION (OXO)

DATE: 02/15/12		5		7/02/26	UPDATE TO 9TH ED. (2026)	FBC	LFS	PRODUCT: PLASTPRO INC. FIBERGLASS DOOR	Documents Prepared By: Lyndon F. Schmidt P.E. No. 43409	RW BUILDING CONSULTANTS, INC. P.O. Box 230, Valrico, FL 33595 Phone No.: 813.659.9197 FBPE Registry No. 9813	
SCALE: N.T.S.		4		8/14/23	UPDATE TO 8TH ED. (2023)	FBC	LFS				
DWG. BY: JK		3		7/27/20	UPDATE TO 7TH ED (2020)	FBC	LFS				
CHK. BY: LFS		2		7/24/17	UPDATE TO 6TH ED. (2017)	FBC	JK				
DRAWING NO.: FL-15221.9		1		04/14/15	UPDATE TO 5TH ED. (2014)	FBC	JK				
SHEET 4 OF 12		NO.		DATE		BY		PART OR ASSEMBLY: ELEVATIONS			
										REVISIONS	


G:\2023 FBC DRAWINGS 7-27-26\Plastpro\FL-15221 R5\FL-15221.9.dwg

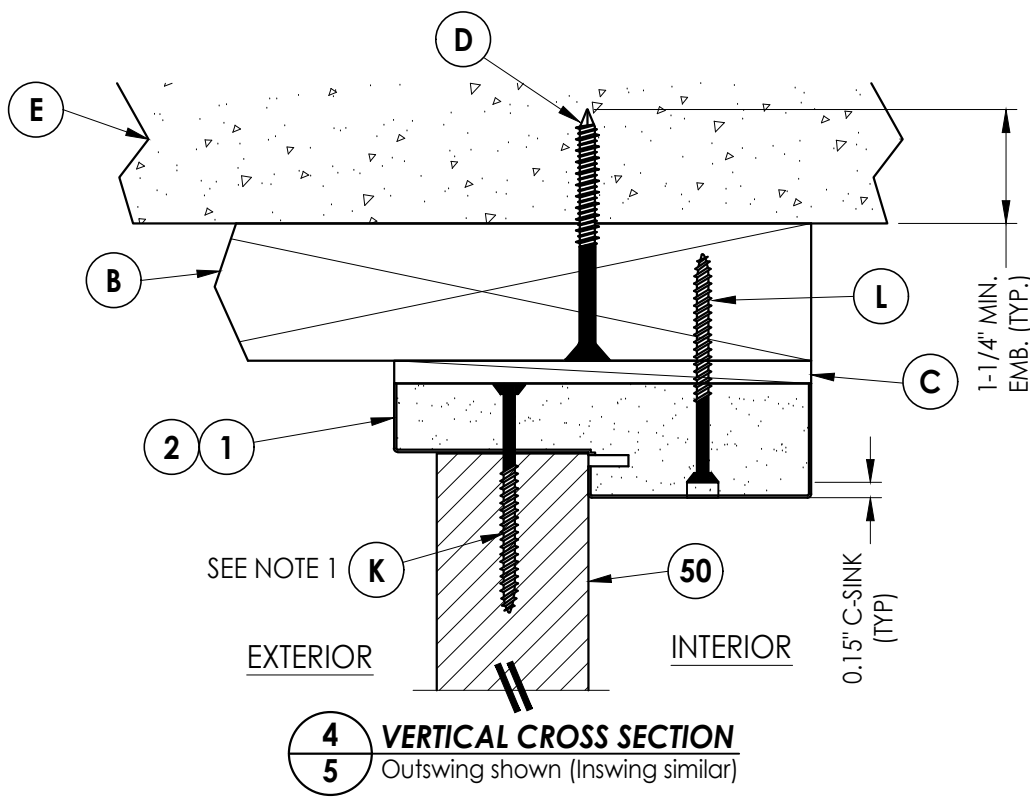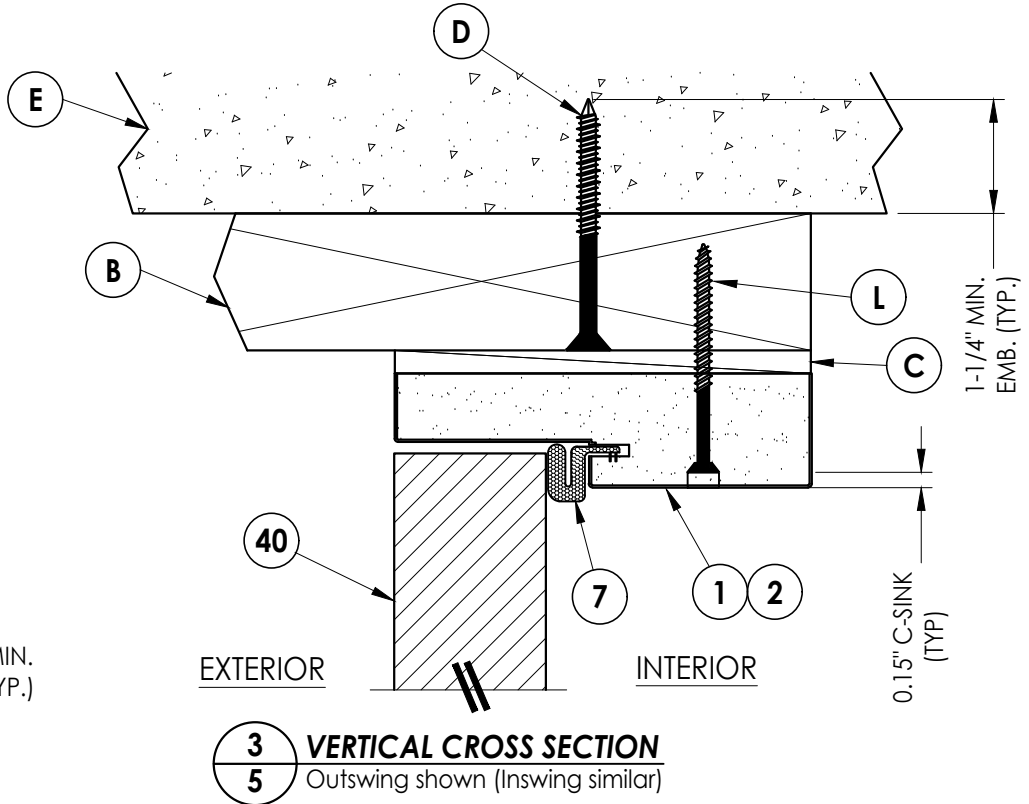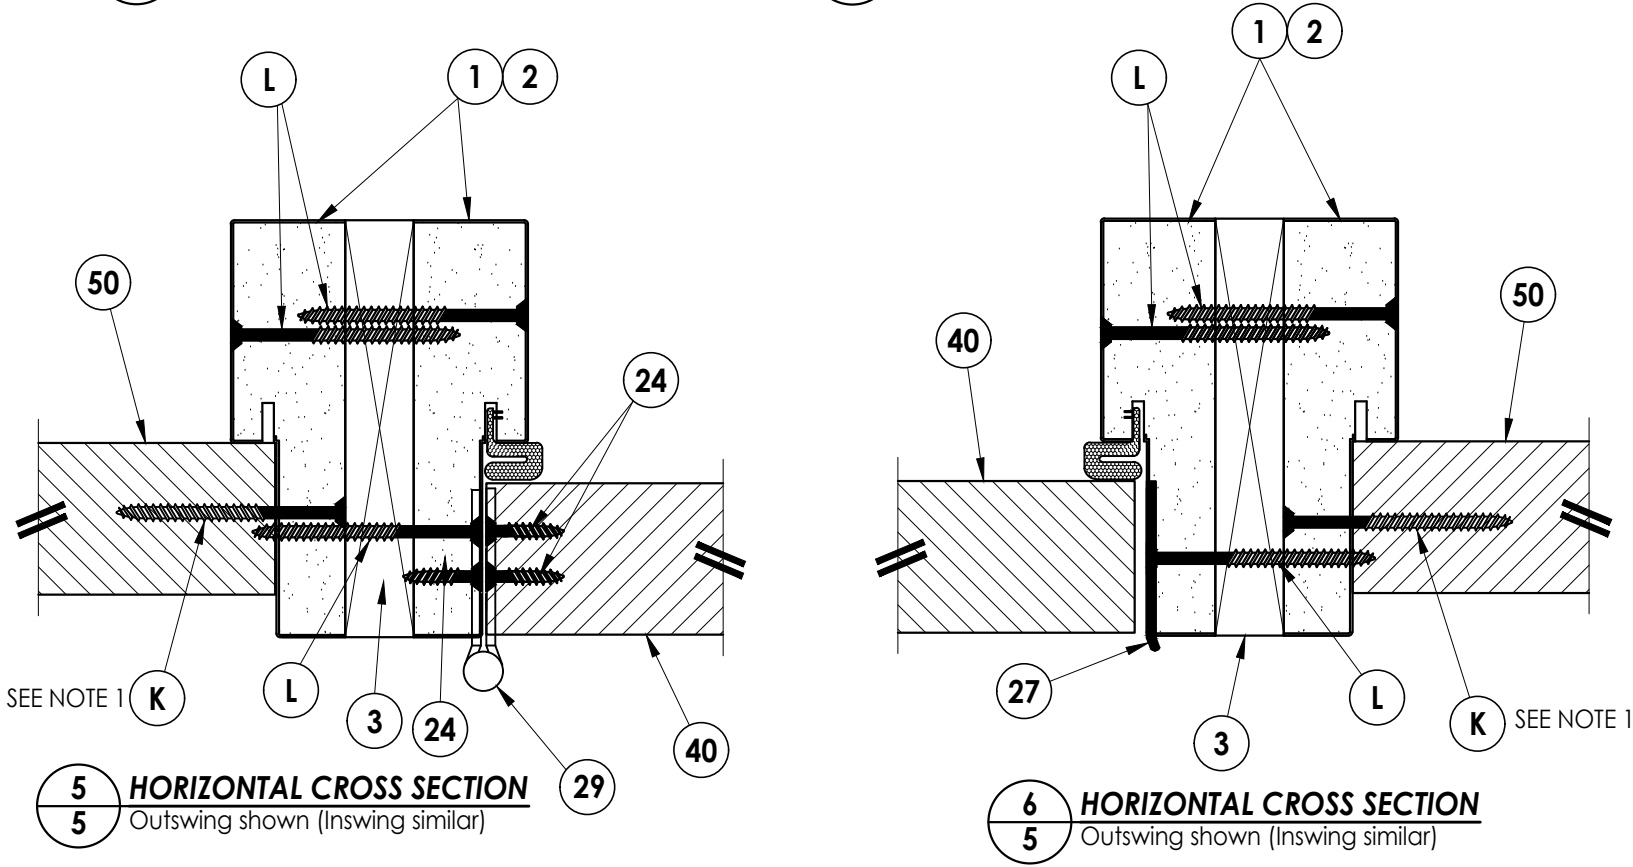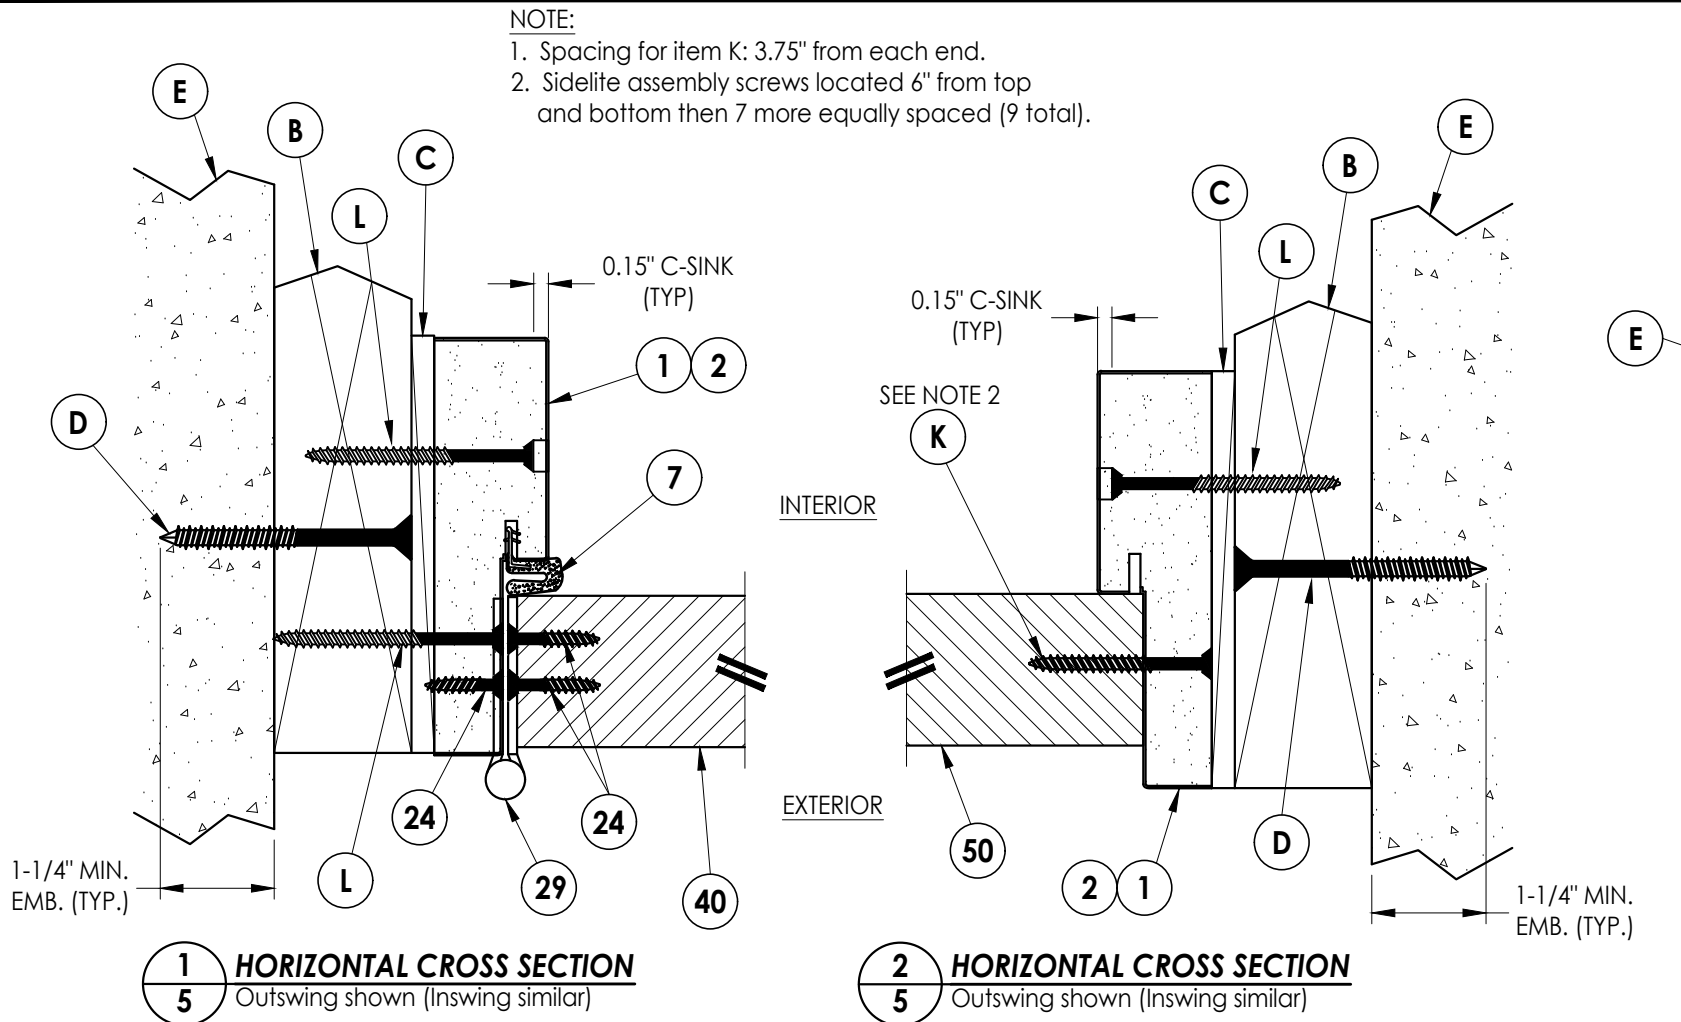


Documents Prepared By: Lyndon F. Schmidt P.E. No. 43409				BUILDING CONSULTANTS, INC. P.O. Box 230, Valrico, FL 33595 Phone No.: 813.659.9197 FBPE Registry No. 9813			
PRODUCT: PLASTPRO INC. FIBERGLASS DOOR				PART OR ASSEMBLY: HORIZONTAL & VERTICAL CROSS SECTIONS (2X BUCK)			
5	7/02/26	UPDATE TO 9TH ED. (2026)	FBC				LFS
4	8/14/23	UPDATE TO 8TH ED. (2023)	FBC				LFS
3	7/27/20	UPDATE TO 7TH ED (2020)	FBC				LFS
2	7/24/17	UPDATE TO 6TH ED. (2017)	FBC				JK
1	04/14/15	UPDATE TO 5TH ED. (2014)	FBC				JK
NO.	DATE	REVISIONS					
DATE: 02/15/12							
SCALE: N.T.S.							
DWG. BY: JK							
CHK. BY: LFS							
DRAWING NO.: FL-15221.9							
SHEET 5 OF 12							

© 2016 R.W. BUILDING CONSULTANTS INC.


G:\2023 FBC DRAWINGS 7-27-26\Plastpro\FL-15221 R5\FL-15221.9.dwg

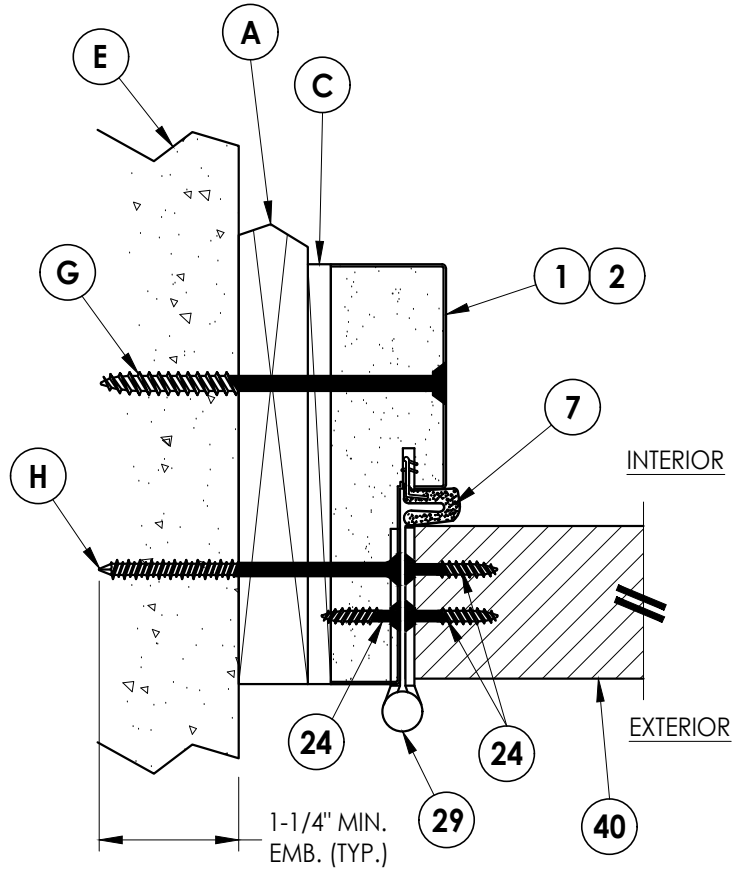


1
6 **HORIZONTAL CROSS SECTION**
Shown w/ 1X sub-buck
Outswing shown (Inswing similar)

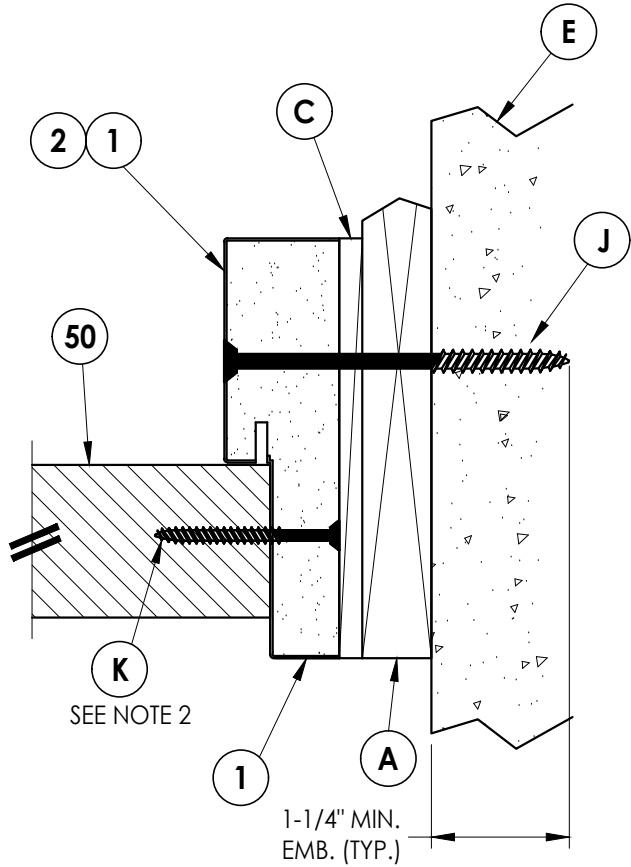

2
6 **HORIZONTAL CROSS SECTION**
Shown w/ 1X sub-buck
Outswing shown (Inswing similar)

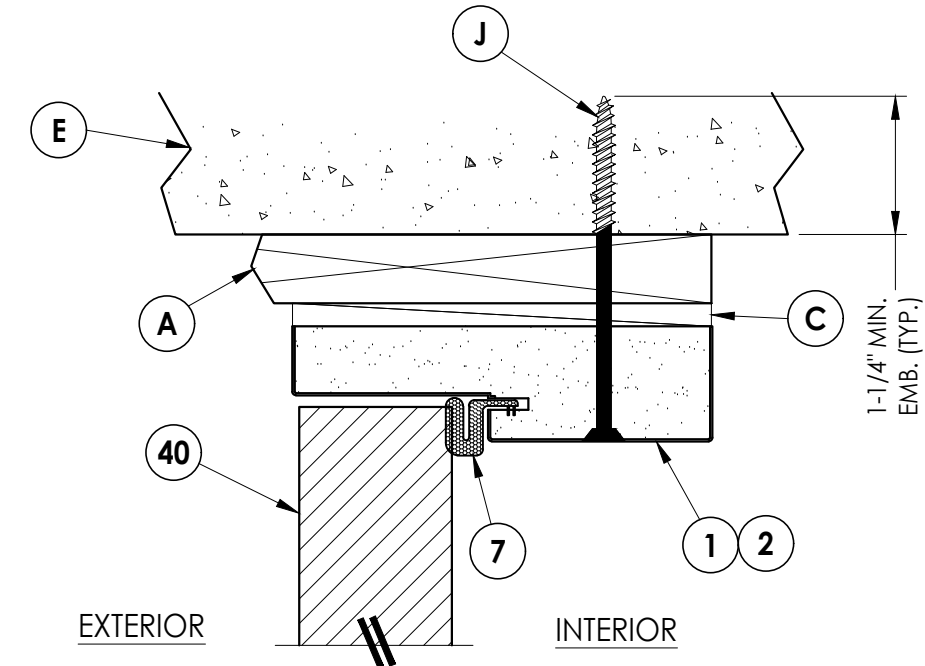

3
6 **VERTICAL CROSS SECTION**
Shown w/ 1X sub-buck
Outswing shown (Inswing similar)

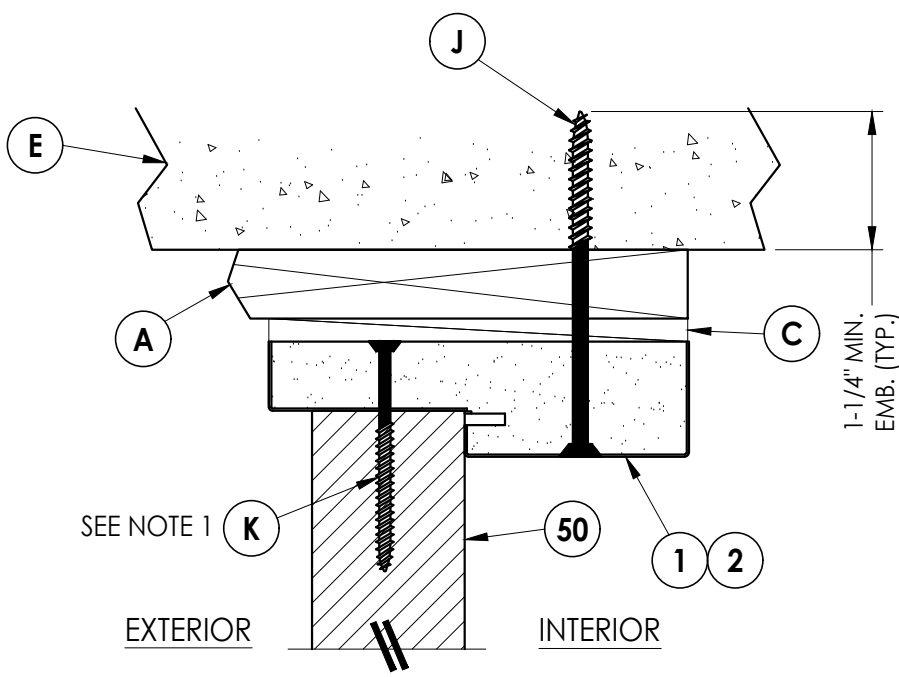


4
6 **VERTICAL CROSS SECTION**
Shown w/ 1X sub-buck
Outswing shown (Inswing similar)


- NOTE:
1. Spacing for item K: 3.75" from each end.
 2. Sidelite assembly screws located 6" from top and bottom then 7 more equally spaced (9 total).

Documents Prepared By: Lyndon F. Schmidt P.E. No. 43409				BUILDING CONSULTANTS, INC. P.O. Box 230, Valrico, FL 33595 Phone No.: 813.659.9197 FBPE Registry No. 9813			
PRODUCT: PLASTPRO INC. FIBERGLASS DOOR				PART OR ASSEMBLY: HORIZONTAL & VERTICAL CROSS SECTIONS (1X BUCK)			
5	7/02/26	UPDATE TO 9TH ED. (2026)	FBC	LFS			
4	8/14/23	UPDATE TO 8TH ED. (2023)	FBC	LFS			
3	7/27/20	UPDATE TO 7TH ED (2020)	FBC	LFS			
2	7/24/17	UPDATE TO 6TH ED. (2017)	FBC	JK			
1	04/14/15	UPDATE TO 5TH ED. (2014)	FBC	JK			
NO.	DATE			BY			
				REVISIONS			
DATE: 02/15/12							
SCALE: N.T.S.							
DWG. BY: JK							
CHK. BY: LFS							
DRAWING NO.: FL-15221.9							
SHEET 6 OF 12							


G:\2023 FBC DRAWINGS 7-27-26\Plastpro\FL-15221 R5\FL-15221.9.dwg

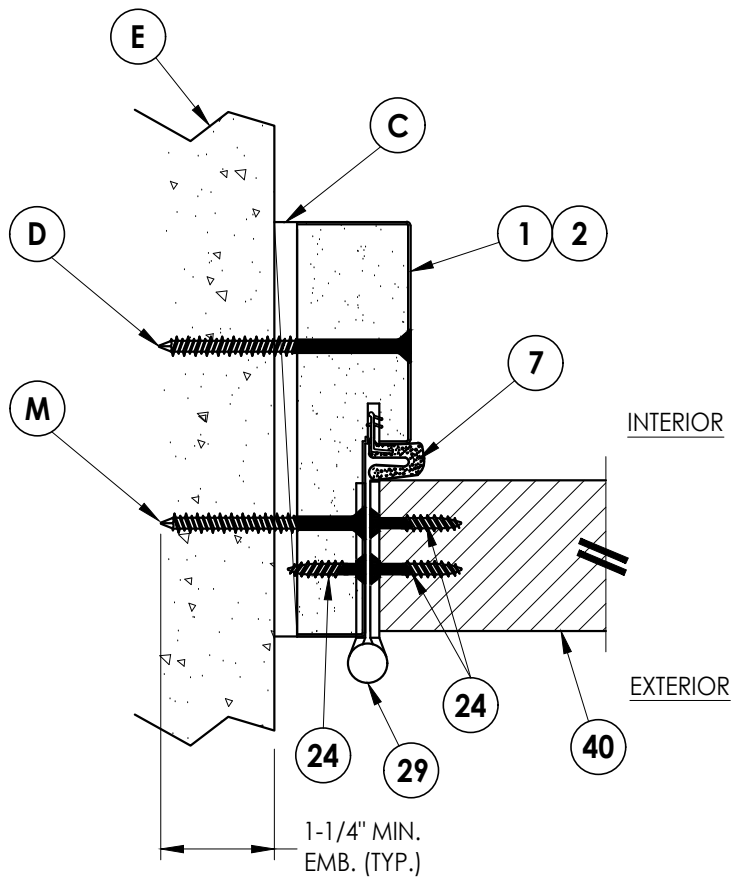


1
7 **HORIZONTAL CROSS SECTION**
Shown Direct to Masonry
Outswing shown (Inswing similar)

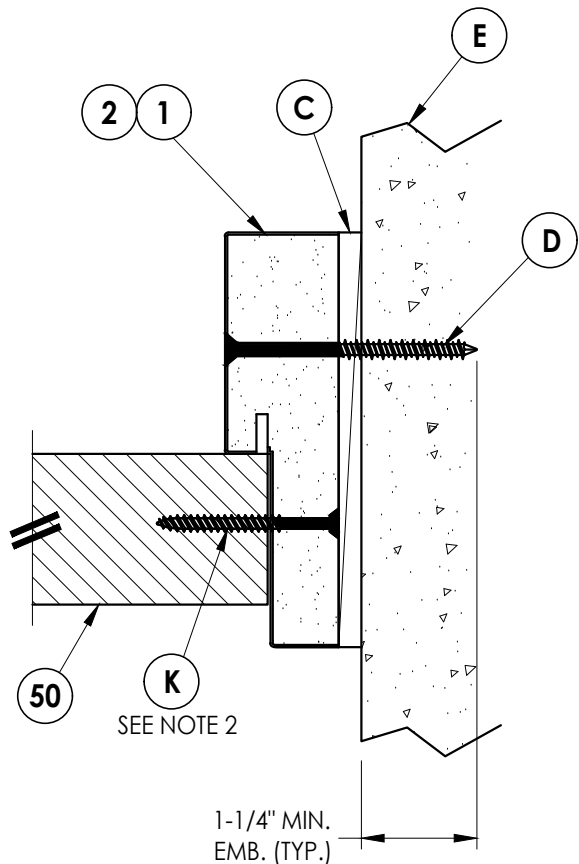

2
7 **HORIZONTAL CROSS SECTION**
Shown Direct to Masonry
Outswing shown (Inswing similar)

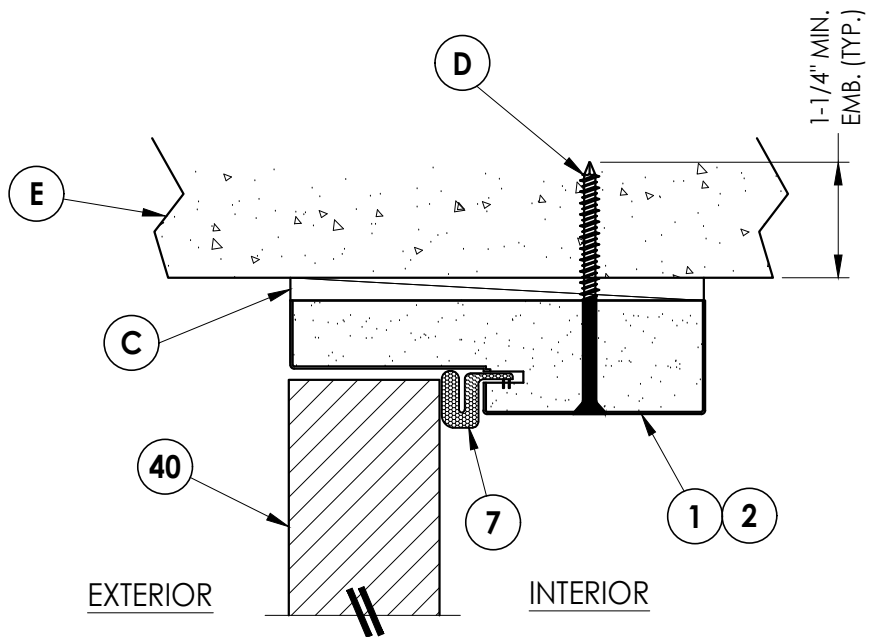

3
7 **VERTICAL CROSS SECTION**
Shown Direct to Masonry
Outswing shown (Inswing similar)

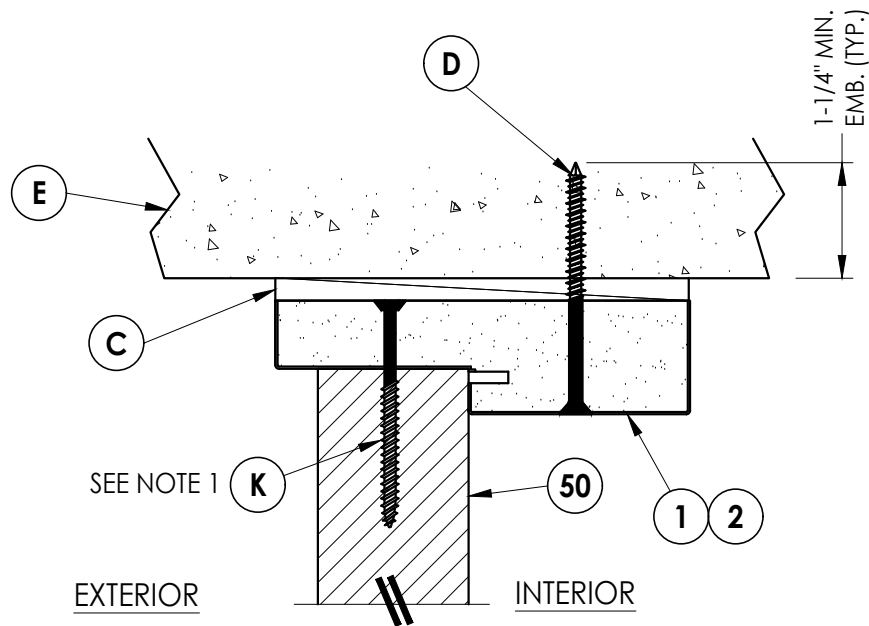

4
7 **VERTICAL CROSS SECTION**
Shown Direct to Masonry
Outswing shown (Inswing similar)

- NOTE:
1. Spacing for item K: 3.75" from each end.
 2. Sidelite assembly screws located 6" from top and bottom then 7 more equally spaced (9 total).

Documents Prepared By:
Lyndon F. Schmidt
P.E. No. 43409

RW BUILDING CONSULTANTS, INC.
P.O. Box 230, Valrico, FL 33595
Phone No.: 813.659.9197
FBPE Registry No. 9813

PRODUCT: **PLASTPRO INC. FIBERGLASS DOOR**
PART OR ASSEMBLY: **HORIZONTAL & VERTICAL CROSS SECTIONS (DIRECT TO MASONRY)**

NO	DATE	REVISIONS	BY
5	7/02/26	UPDATE TO 9TH ED. (2026) FBC	LFS
4	8/14/23	UPDATE TO 8TH ED. (2023) FBC	LFS
3	7/27/20	UPDATE TO 7TH ED. (2020) FBC	LFS
2	7/24/17	UPDATE TO 6TH ED. (2017) FBC	JK
1	04/14/15	UPDATE TO 5TH ED. (2014) FBC	JK

DATE: 02/15/12

SCALE: N.T.S.


DWG. BY: JK

CHK. BY: LFS


DRAWING NO.:
FL-15221.9

SHEET 7 OF 12


G:\2023 FBC DRAWINGS 7-27-26\Plastpro\FL-15221 R5\FL-15221.9.dwg

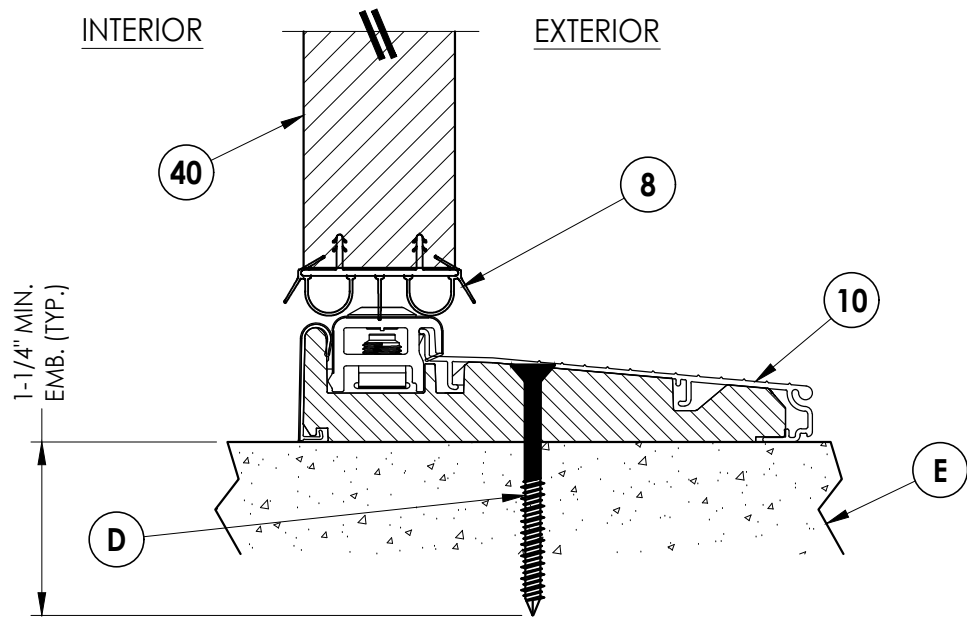


1
8 **VERTICAL CROSS SECTION**
Inswing shown - outswing also approved

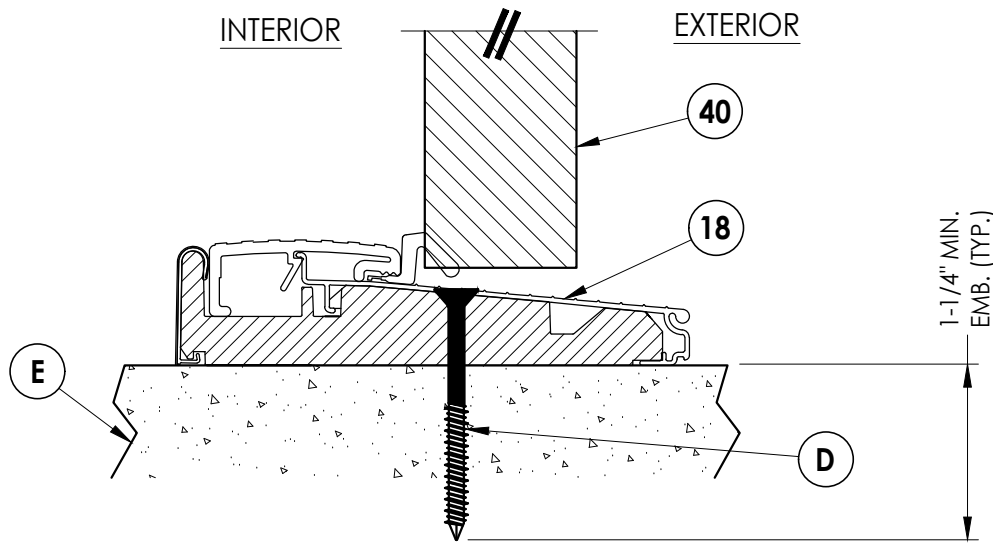

2
8 **VERTICAL CROSS SECTION**
Outswing shown - inswing also approved

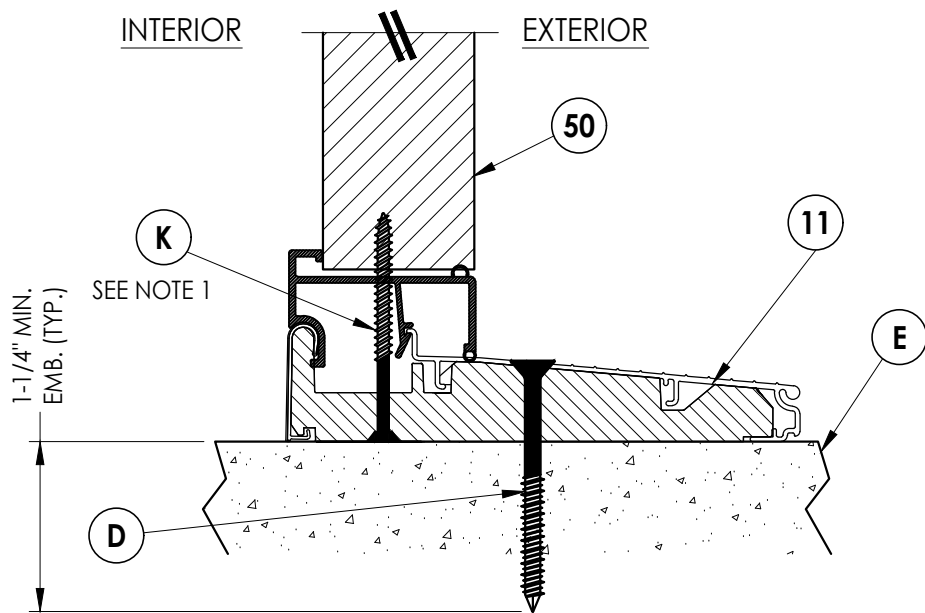

3
8 **VERTICAL CROSS SECTION**
Inswing shown

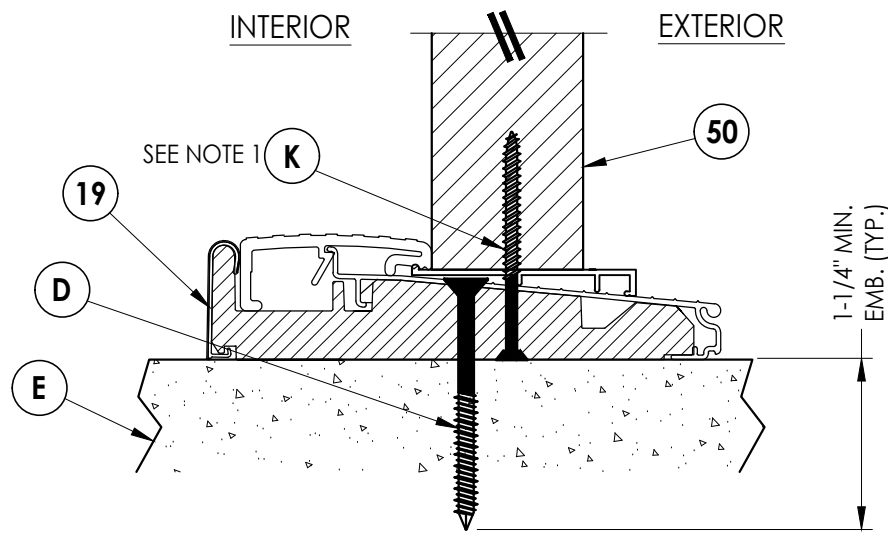

4
8 **VERTICAL CROSS SECTION**
Inswing shown

NOTE:
1. Spacing for item K:
3.75" from each end.

Documents Prepared By:
Lyndon F. Schmidt
P.E. No. 43409

RW BUILDING CONSULTANTS, INC.
P.O. Box 230, Valrico, FL 33595
Phone No.: 813.659.9197
FBPE Registry No. 9813

PRODUCT:
PLASTPRO INC.
FIBERGLASS DOOR

PART OR ASSEMBLY:
VERTICAL CROSS SECTIONS
(THRESHOLDS)

NO	DATE	REVISIONS	BY
5	7/02/26	UPDATE TO 9TH ED. (2026) FBC	LFS
4	8/14/23	UPDATE TO 8TH ED. (2023) FBC	LFS
3	7/27/20	UPDATE TO 7TH ED. (2020) FBC	LFS
2	7/24/17	UPDATE TO 6TH ED. (2017) FBC	JK
1	04/14/15	UPDATE TO 5TH ED. (2014) FBC	JK

DATE: 02/15/12

SCALE: N.T.S.

DWG. BY: JK

CHK. BY: LFS

DRAWING NO.:
FL-15221.9

SHEET 8 OF 12

1. Spacing for item K: 6" from ends and 7 more equally spaced along sidelite (9 total).
2. Spacing for item K: 3.75" from each end.



DATE: 02/15/12					
SCALE: N.T.S.					
DWG. BY: JK					
CHK. BY: LFS					
DRAWING NO.: FL-15221.9					
SHEET 9 OF 12					
		5	7/02/26	UPDATE TO 9TH ED. (2026)	FBC
		4	8/14/23	UPDATE TO 8TH ED. (2023)	FBC
		3	7/27/20	UPDATE TO 7TH ED (2020)	FBC
		2	7/24/17	UPDATE TO 6TH ED. (2017)	FBC
		1	04/14/15	UPDATE TO 5TH ED. (2014)	FBC
		NO.	DATE		
REVISIONS					

Documents Prepared By:
Lyndon F. Schmidt
P.E. No. 43409

RW BUILDING CONSULTANTS, INC.
P.O. Box 230, Valrico, FL 33595
Phone No.: 813.659.9197
FBPE Registry No. 9813


© 2012 R.W. BUILDING CONSULTANTS INC.

G:\2023 FBC DRAWINGS 7-27-26\Plastpro\FL-15221 R5\FL-15221.9.dwg


CONCRETE ANCHOR NOTES:

- Concrete anchor locations at the corners may be adjusted to maintain the min. edge distance to mortar joints.
- Concrete anchor locations noted as "MAX. ON CENTER" must be adjusted to maintain the min. edge distance to mortar joints, additional concrete anchors may be required to ensure the "MAX. ON CENTER" dimension are not exceeded.
- Concrete anchor table:

ANCHOR TYPE	ANCHOR SIZE	MIN. EMBEDMENT	MIN. CLEARANCE TO MASONRY EDGE	MIN. CLEARANCE TO ADJACENT ANCHOR
ITW TAPCON®	1/4"	1-1/4"	2"	4"
DeWALT ULTRACON®	1/4"	1-1/4"	1"	4"

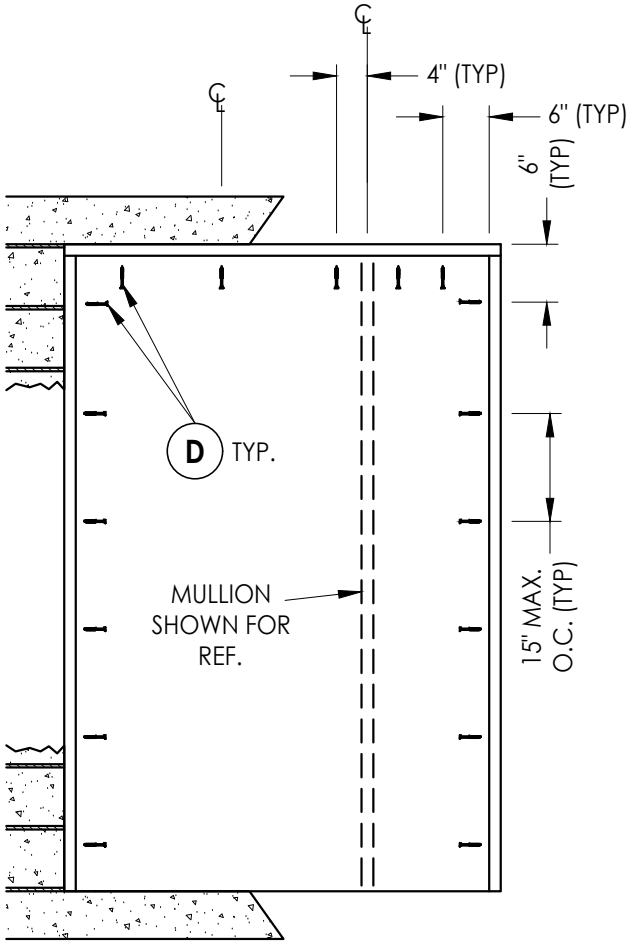


BUCK ANCHORING
OX

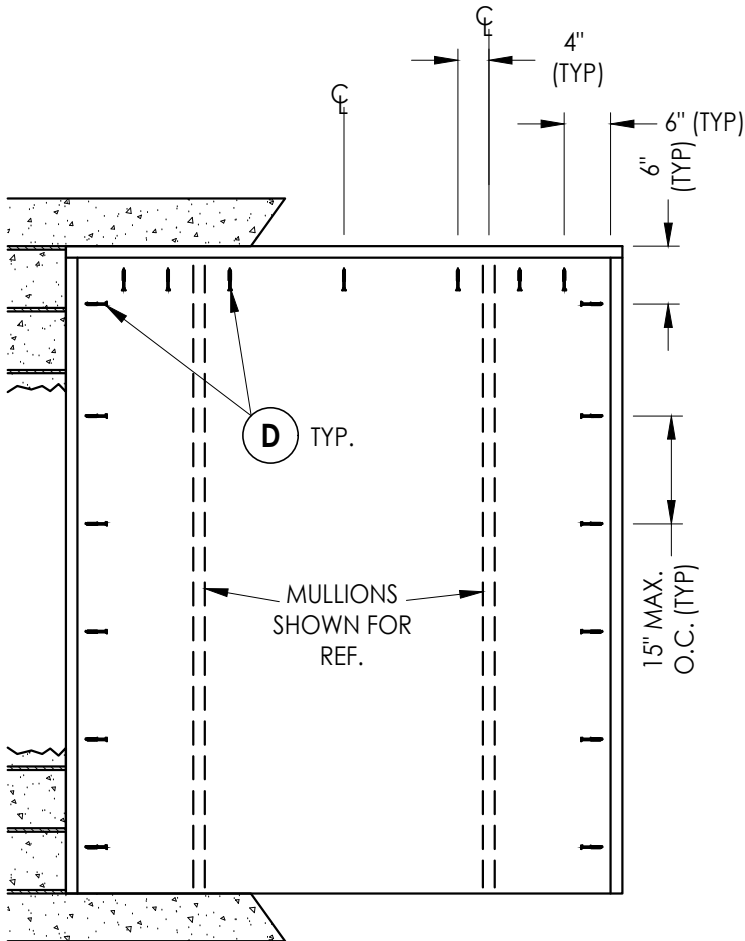

BUCK ANCHORING
OXO

Documents Prepared By: Lyndon F. Schmidt P.E. No. 43409		BUILDING CONSULTANTS, INC. P.O. Box 230, Valrico, FL 33595 Phone No.: 813.659.9197 FBPE Registry No. 9813		
PRODUCT: PLASTPRO INC. FIBERGLASS DOOR		PART OR ASSEMBLY: BUCK ANCHORING		
5	7/02/26	UPDATE TO 9TH ED. (2026)	FBC	LFS
4	8/14/23	UPDATE TO 8TH ED. (2023)	FBC	LFS
3	7/27/20	UPDATE TO 7TH ED (2020)	FBC	LFS
2	7/24/17	UPDATE TO 6TH ED. (2017)	FBC	JK
1	04/14/15	UPDATE TO 5TH ED. (2014)	FBC	JK
NO.		DATE	BY	
REVISIONS				
DATE: 02/15/12				
SCALE: N.T.S.				
DWG. BY: JK				
CHK. BY: LFS				
DRAWING NO.: FL-15221.9				
SHEET 10 OF 12				


G:\2023 FBC DRAWINGS 7-27-26\Plastpro\FL-15221 R5\FL-15221.9.dwg

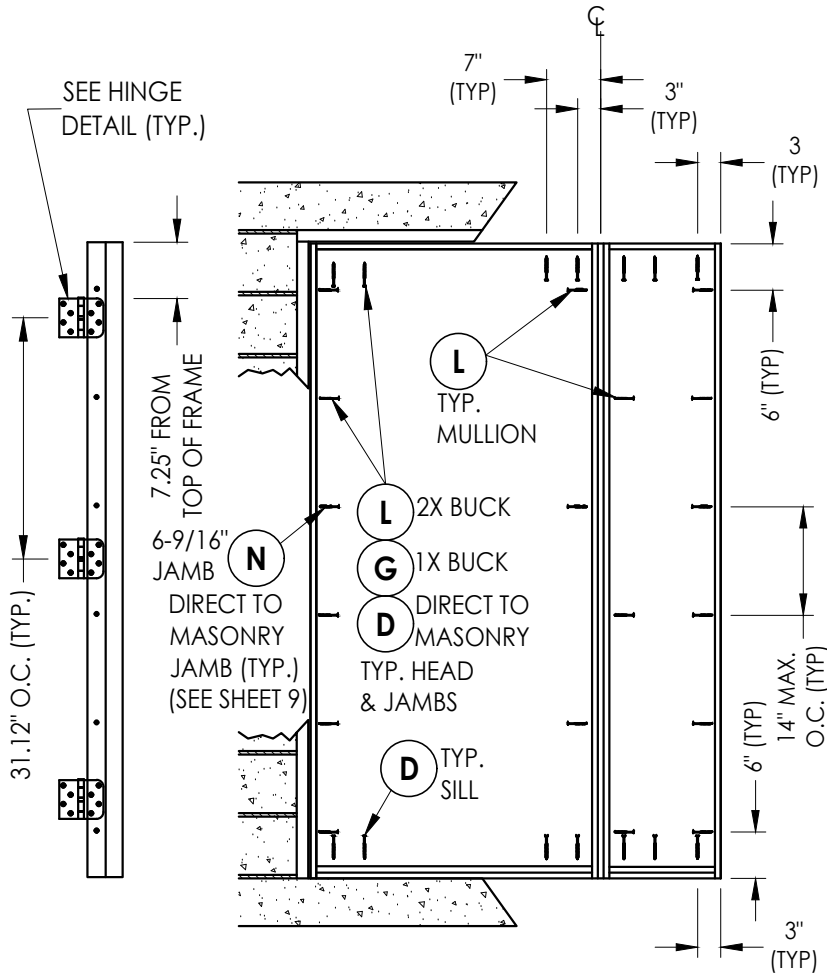

HINGE JAMB

FRAME ANCHORING
OX

STRIKE MULLION

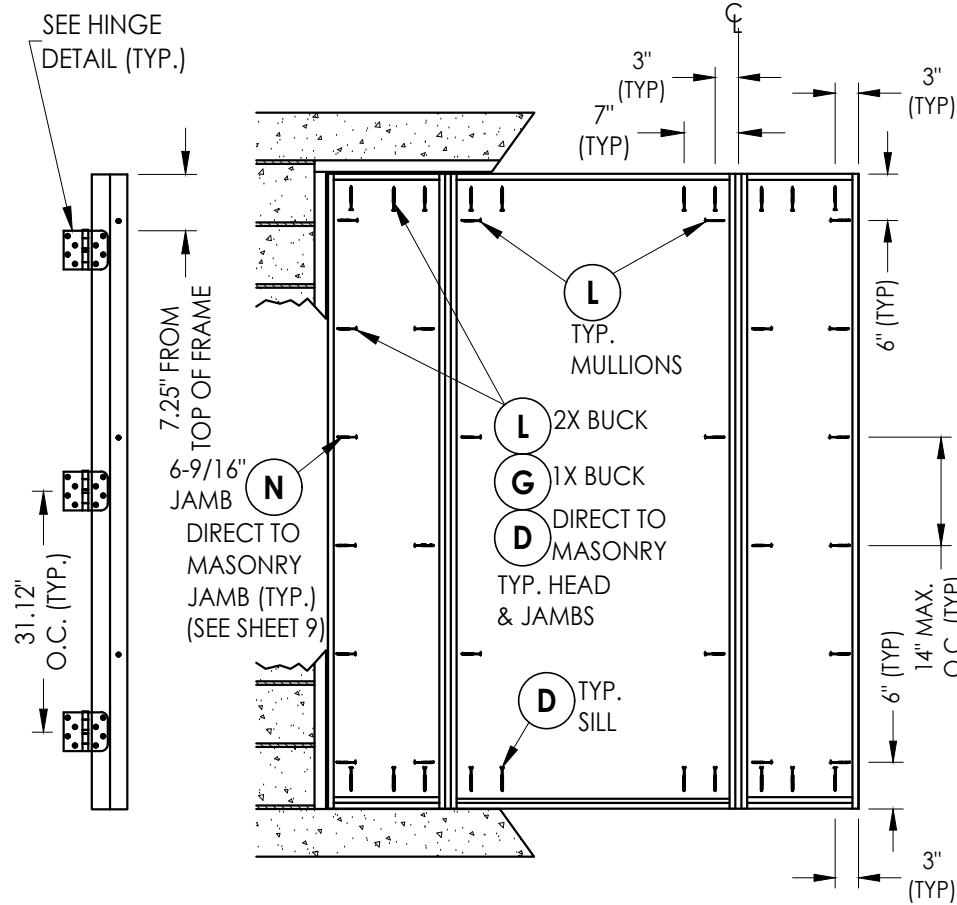

HINGE MULLION

FRAME ANCHORING
OXO

STRIKE MULLION

CORROSION RESISTANCE - SALTWATER ENVIRONMENT

Fasteners & connectors in areas within 3000 ft (914 m) of a saltwater coastline shall comply with FBC Sections 1711.1 or R332.1.


CONCRETE ANCHOR NOTES:

- Concrete anchor locations at the corners may be adjusted to maintain the min. edge distance to mortar joints.
- Concrete anchor locations noted as "MAX. ON CENTER" must be adjusted to maintain the min. edge distance to mortar joints, additional concrete anchors may be required to ensure the "MAX. ON CENTER" dimension are not exceeded.
- Concrete anchor table:


ANCHOR TYPE	ANCHOR SIZE	MIN. EMBEDMENT	MIN. CLEARANCE TO MASONRY EDGE	MIN. CLEARANCE TO ADJACENT ANCHOR
ITW TAPCON®	1/4"	1-1/4"	2"	4"
DeWALT ULTRACON®	1/4"	1-1/4"	1"	4"
ITW TAPCON®	3/16"	1-1/4"	3"	1-1/2"

WOOD SCREW INSTALLATION NOTES:

- Maintain a minimum 5/8" edge distance, 1" end distance, & 1" o.c. spacing of wood screws to prevent the splitting of wood.

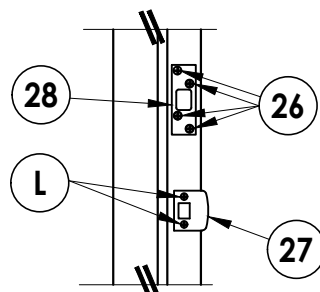

LATCH AND DEADBOLT
Details

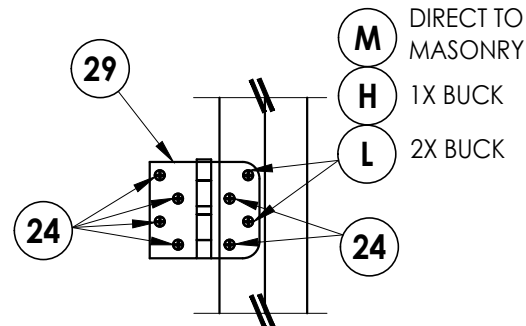

HINGE DETAIL

Documents Prepared By:
Lyndon F. Schmidt
P.E. No. 43409

PRODUCT:
PLASTPRO INC.
FIBERGLASS DOOR

PART OR ASSEMBLY:
FRAME ANCHORING

RW BUILDING CONSULTANTS, INC.
P.O. Box 230, Valrico, FL 33595
Phone No.: 813.659.9197
FBPE Registry No. 9813

NO.	DATE	REVISIONS
5	7/02/26	UPDATE TO 9TH ED. (2026) FBC
4	8/14/23	UPDATE TO 8TH ED. (2023) FBC
3	7/27/20	UPDATE TO 7TH ED. (2020) FBC
2	7/24/17	UPDATE TO 6TH ED. (2017) FBC
1	04/14/15	UPDATE TO 5TH ED. (2014) FBC

DATE: 02/15/12

SCALE: N.T.S.

DWG. BY: JK






CHK. BY: LFS

DRAWING NO.: FL-15221.9


SHEET 11 OF 12

G:\2023 FBC DRAWINGS 7-27-26\Plastpro\FL-15221 R5\FL-15221.9.dwg


BILL OF MATERIALS		
ITEM #	DESCRIPTION	MATERIAL
A	1X BUCK SG >= 0.42	WOOD
B	2X BUCK SG >= 0.42	WOOD
C	1/4" MAX. SHIM SPACE	-
D	1/4" X 2-3/4" DeWALT OR ITW CONCRETE SCREW	STEEL
E	MASONRY - 3,000 PSI MIN. CONCRETE CONFORMING TO ACI 301 OR HOLLOW BLOCK CONFORMING TO ASTM C90	CONCRETE
G	1/4" X 3-3/4" DeWALT OR ITW CONCRETE SCREW	STEEL
H	3/16" X 3-1/4" ITW CONCRETE SCREW	STEEL
K	#9 X 2-1/2" DRYWALL SCREW	STEEL
L	#10 X 2-1/2" PFH WOOD SCREW (1.15" MIN. EMBEDMENT)	STEEL
M	3/16" X 2-1/4" ITW CONCRETE SCREW	STEEL
N	3/16" X 2-3/4" ITW CONCRETE SCREW	STEEL
1	POLY FIBER JAMB	COMP.
2	WOOD JAMB (FINGER JOINTED PINE)	WOOD
3	1X MULLION REINFORCEMENT (SG>= 0.55)	WOOD
4	#8 X 1-1/2" PPH SMS	STEEL
5	INT. FRAME	HP POLY
6	EXT. FRAME	HP POLY
7	WEATHERSTRIP (ENDURA FORCE 5)	FOAM
8	SWEEP	VINYL
9	ALUMINUM SPACER	ALUMINUM
10	INSWING THRESHOLD	ALUM/COMP
11	INSWING THRESHOLD W/SIDELITE ADAPTER	ALUM/COMP
12	HOMERUN SEALANT	-
13	READI-SEAL SEALANT	-
18	OUTSWING THRESHOLD	ALUM/COMP
19	OUTSWING THRESHOLD W/SIDELITE ADAPTER	ALUM/COMP
24	#9 x 3/4" PFH WOOD SCREW	STEEL
26	#10 x 3" PFH WOOD SCREW	STEEL
27	LATCH STRIKE PLATE	STEEL
28	DEADBOLT STRIKE PLATE	STEEL
29	4 X 4 HINGE	STEEL
40	DOOR PANEL	-
50	SIDELITE PANEL	-

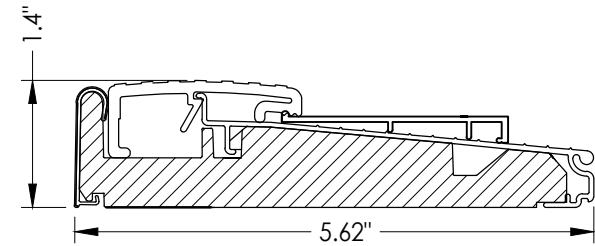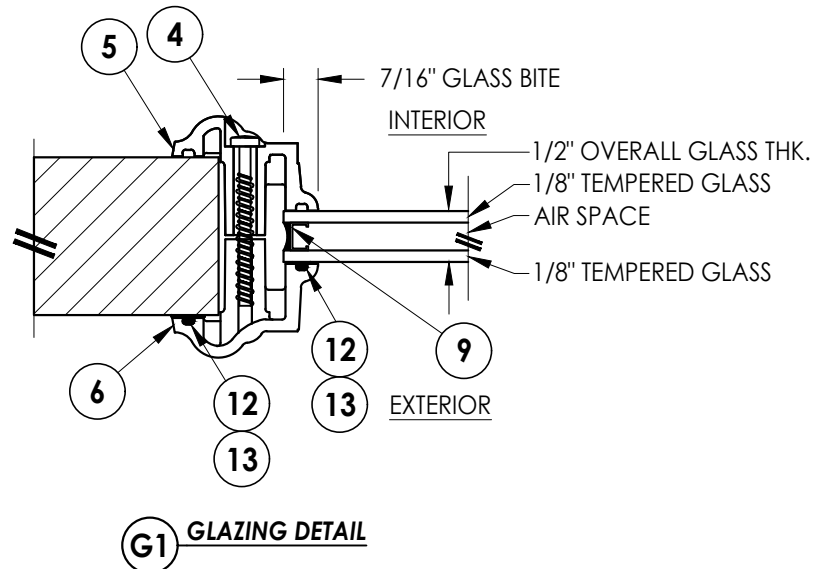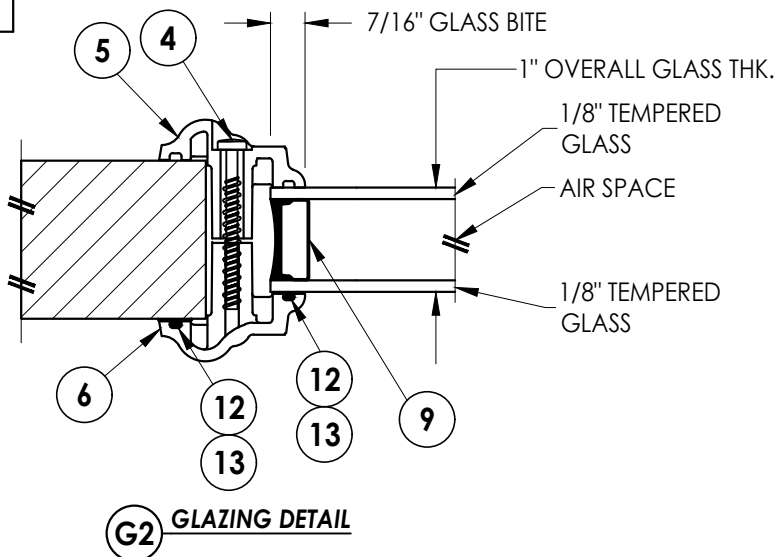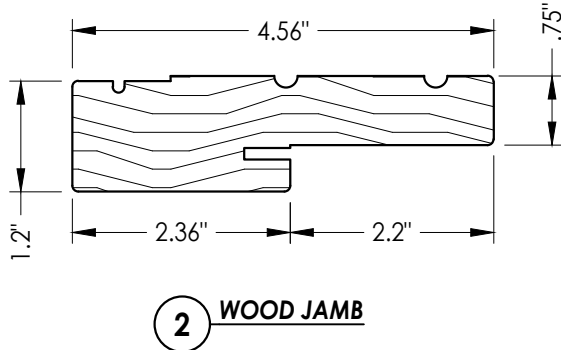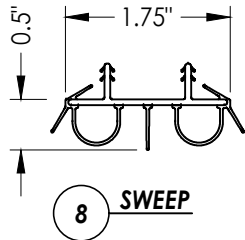


19 OUTSWING THRESHOLD w/ SIDELITE ADAPTER
By Endura

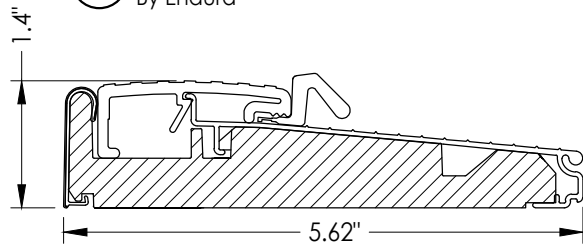


18 OUTSWING THRESHOLD
By Endura

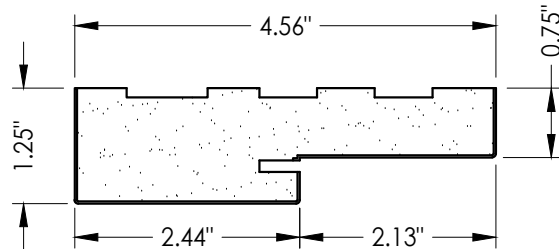


1 POLY FIBER JAMB

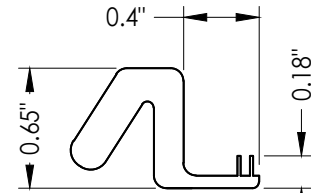

7 WEATHERSTRIP

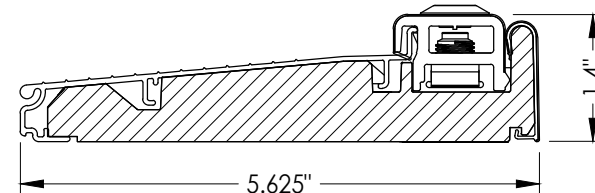

10 INSWING THRESHOLD
By Endura

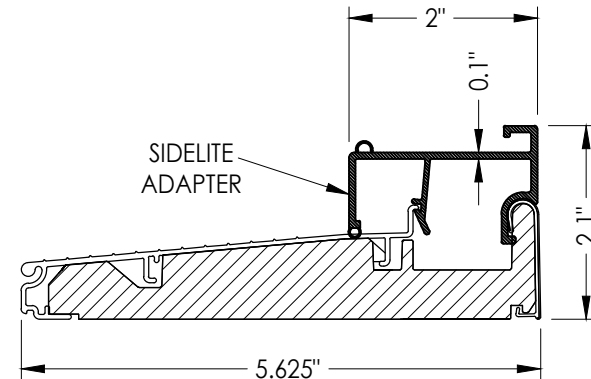

11 INSWING THRESHOLD w/ SIDELITE ADAPTER
By Endura

Documents Prepared By:
Lyndon F. Schmidt
P.E. No. 43409

RW BUILDING CONSULTANTS, INC.
P.O. Box 230, Valrico, FL 33595
Phone No.: 813.659.9197
FBPE Registry No. 9813

PRODUCT:
PLASTPRO INC.
FIBERGLASS DOOR

PART OR ASSEMBLY:
BILL OF MATERIALS,
COMPONENTS & GLAZING DETAILS

	LFS	FBC	(2026)	9TH ED.	JK	BY
5	7/02/26	UPDATE TO	7/02/26	UPDATE TO	7/02/26	UPDATE TO
4	8/14/23	UPDATE TO	8/14/23	UPDATE TO	8/14/23	UPDATE TO
3	7/27/20	UPDATE TO	7/27/20	UPDATE TO	7/27/20	UPDATE TO
2	7/24/17	UPDATE TO	7/24/17	UPDATE TO	7/24/17	UPDATE TO
1	04/14/15	UPDATE TO	04/14/15	UPDATE TO	04/14/15	UPDATE TO
NO.	DATE					
REVISIONS						

DATE: 02/15/12

SCALE: N.T.S.

DWG. BY: JK

CHK. BY: LFS

DRAWING NO.: FL-15221.9

SHEET 12 OF 12