





Z:\2023 FBC Drawings\ODL, Inc\FL-15260 R11\FL-15260.14.dwg

BILL OF MATERIALS		
ITEM #	DESCRIPTION	MATERIAL
1	ODL SMART FRAME	HP POLYPRO
2	FOAM-IN-PLACE GASKET	URETHANE



2
2
HORIZONTAL CROSS SECTION

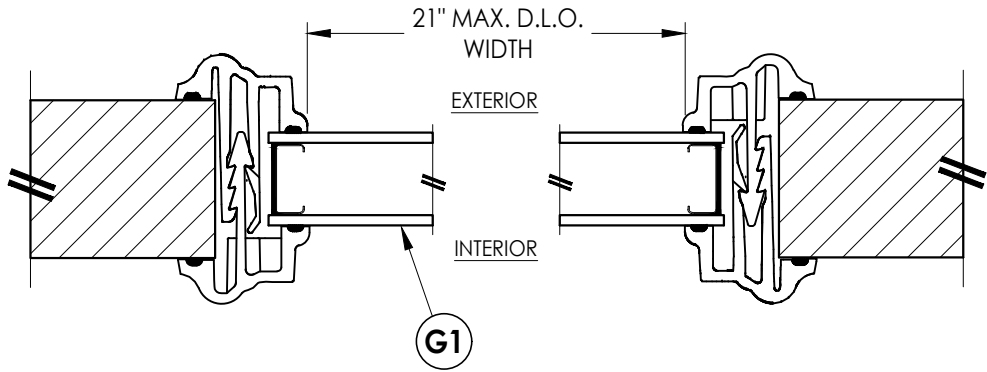

G1
GLAZING DETAIL


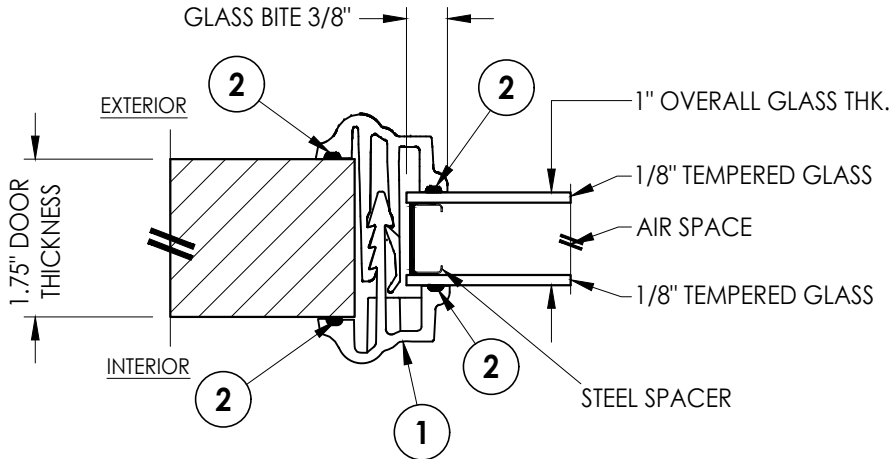


ODL SMART FRAME
HP POLYPROPYLENE

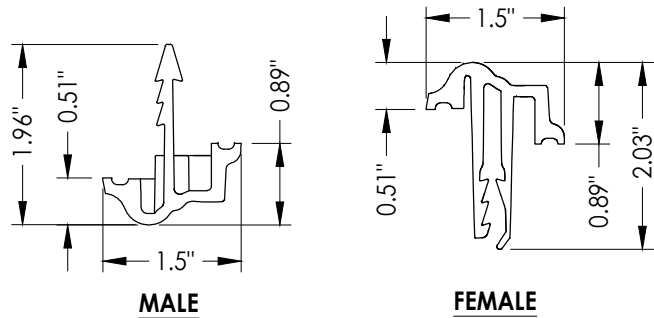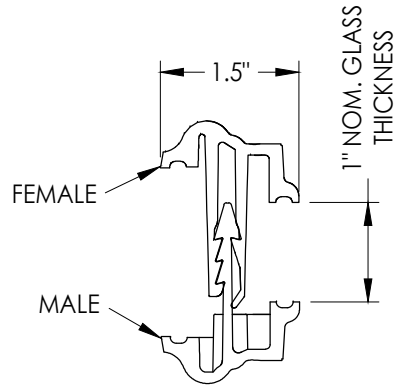


1
SMART FRAME

1
2
VERTICAL CROSS SECTION

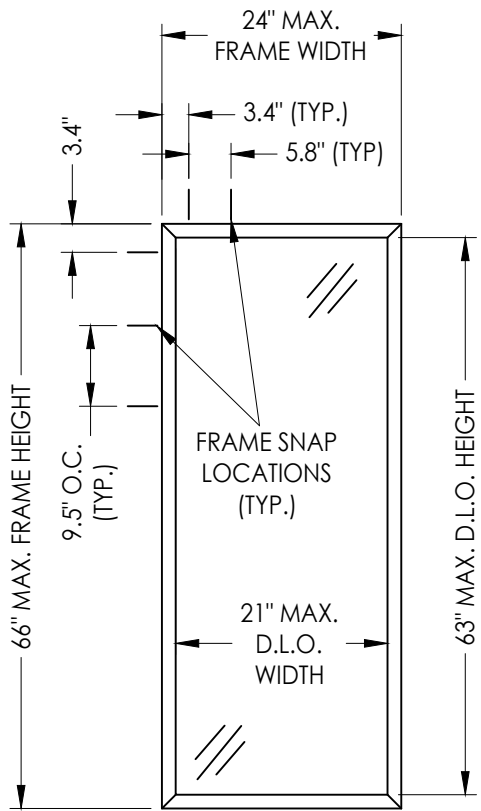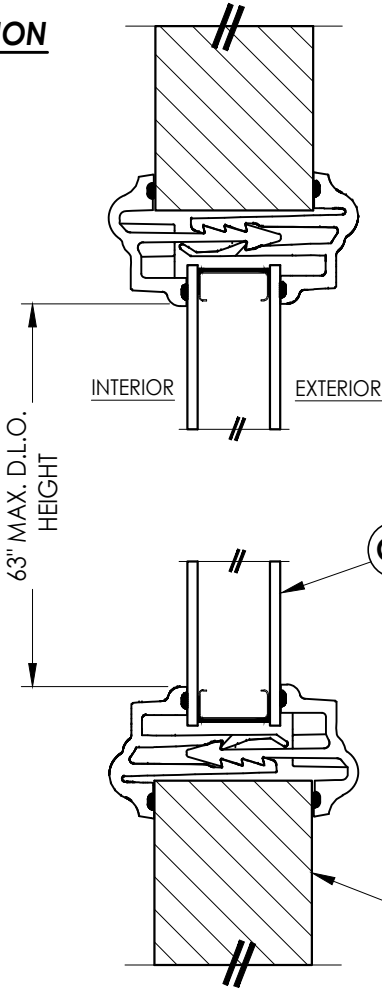

24" x 66" SMART FRAME DOORGLASS

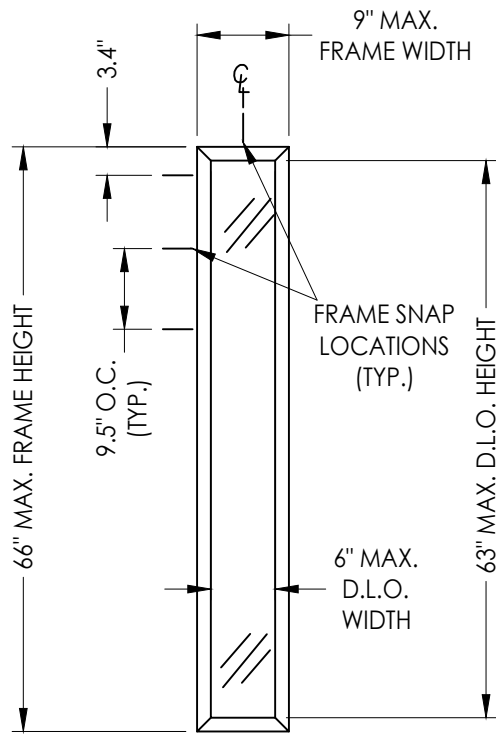

9" x 66" SMART FRAME DOORGLASS

Documents Prepared By:
Lyndon F. Schmidt
P.E. No. 43409

RW BUILDING CONSULTANTS, INC.
P.O. Box 230, Valrico, FL 33595
Phone No.: 813.659.9197
FBPE Registry No. 9813

PRODUCT: SMART FRAME

PART OR ASSEMBLY:
CROSS SECTIONS
& GLAZING DETAILS

NO.	DATE	REVISIONS			
		DATE	BY	CHK	APP
4	7/01/23	UPDATE TO 8TH ED. (2023)	FBC	LFS	
3	8/05/20	UPDATE TO 6TH ED. (2017)	FBC	DAC	
2	10/10/18	ADD SMART FRAME DETAILS	LFS		
1	9/26/17	UPDATE TO 6TH ED. (2017)	FBC	JK	

DATE: 3/31/15

SCALE: N.T.S.





DWG. BY: JK






CHK. BY: LFS

DRAWING NO.:

FL-15260.14

SHEET 2 OF 4

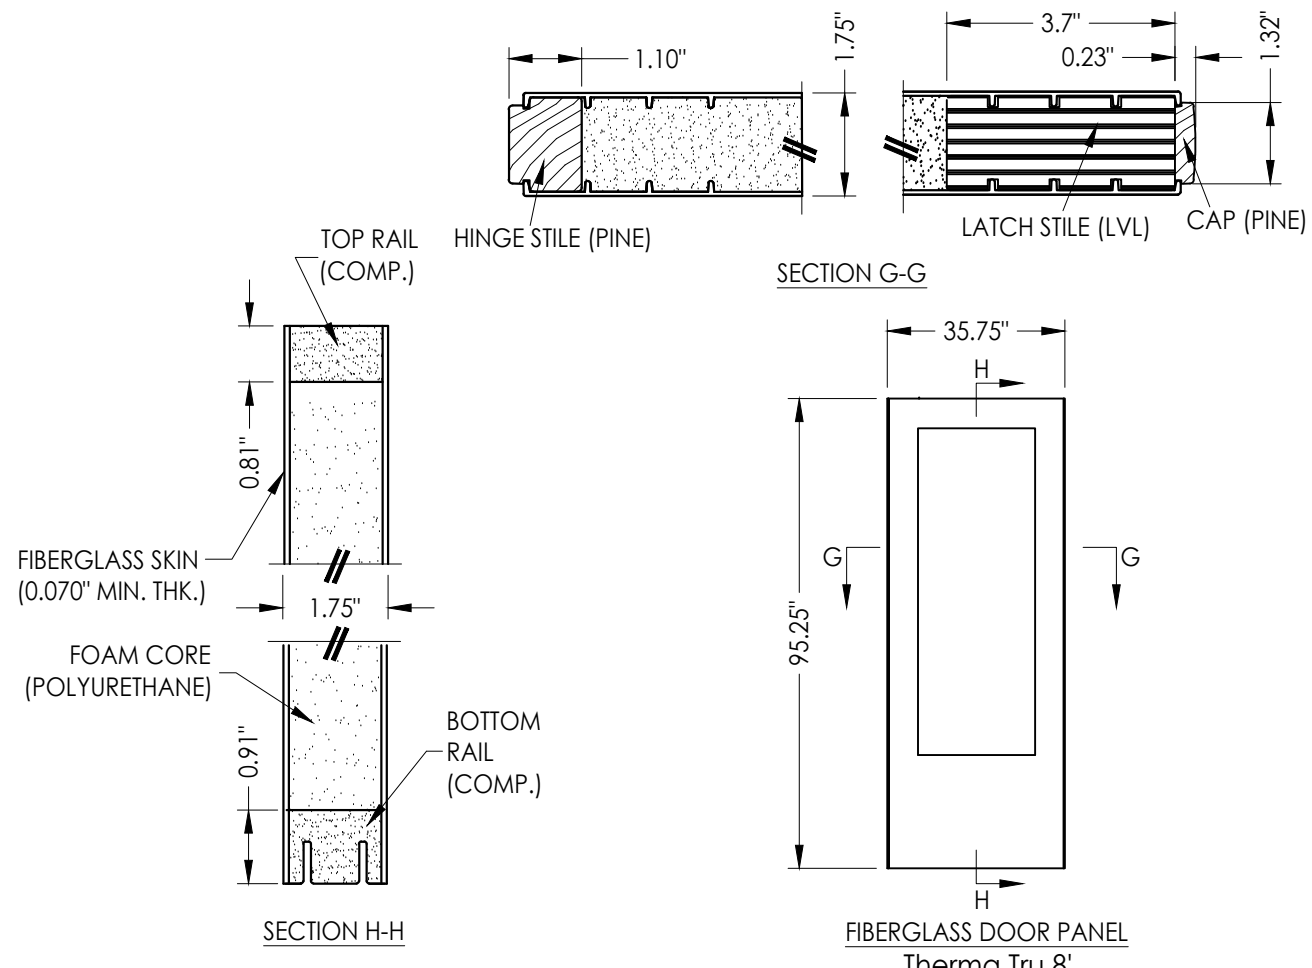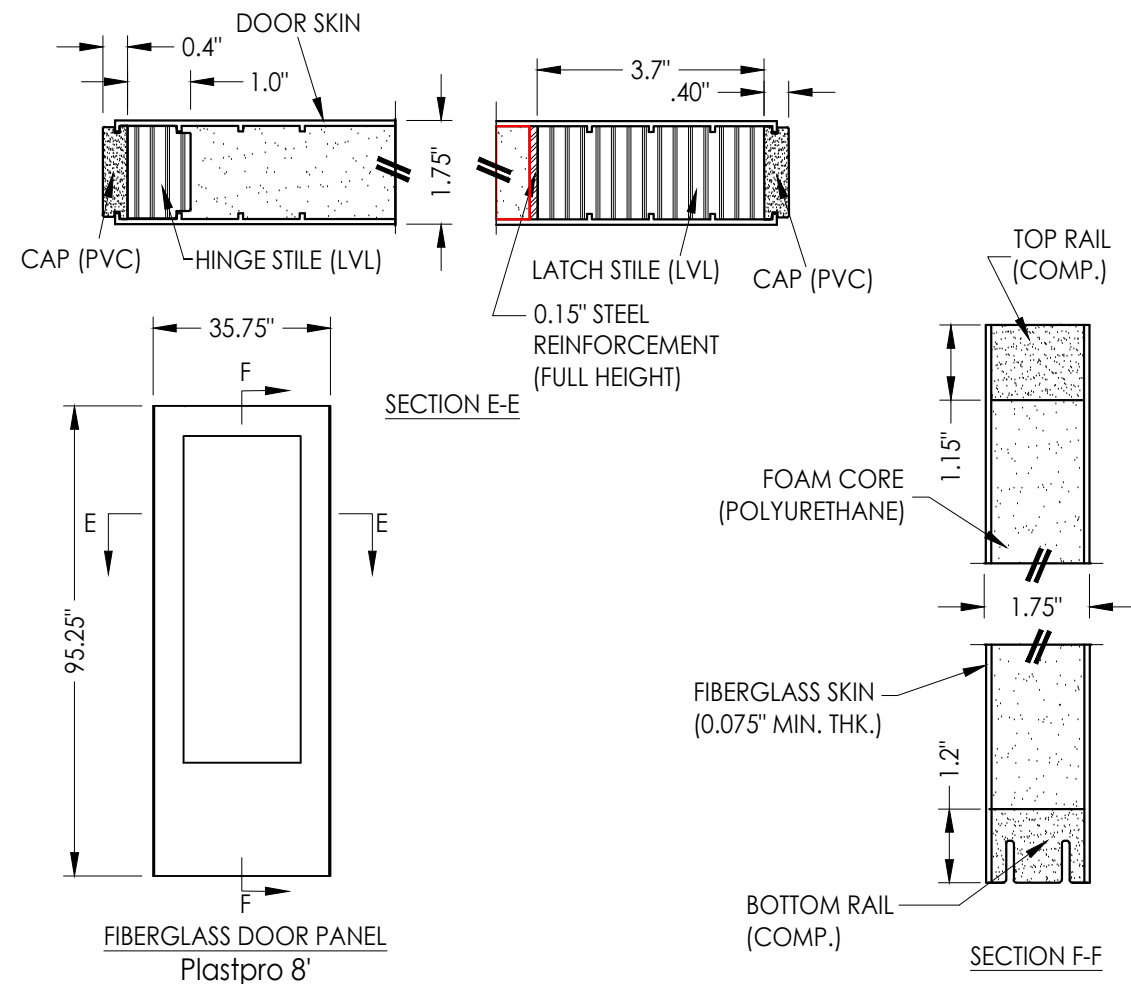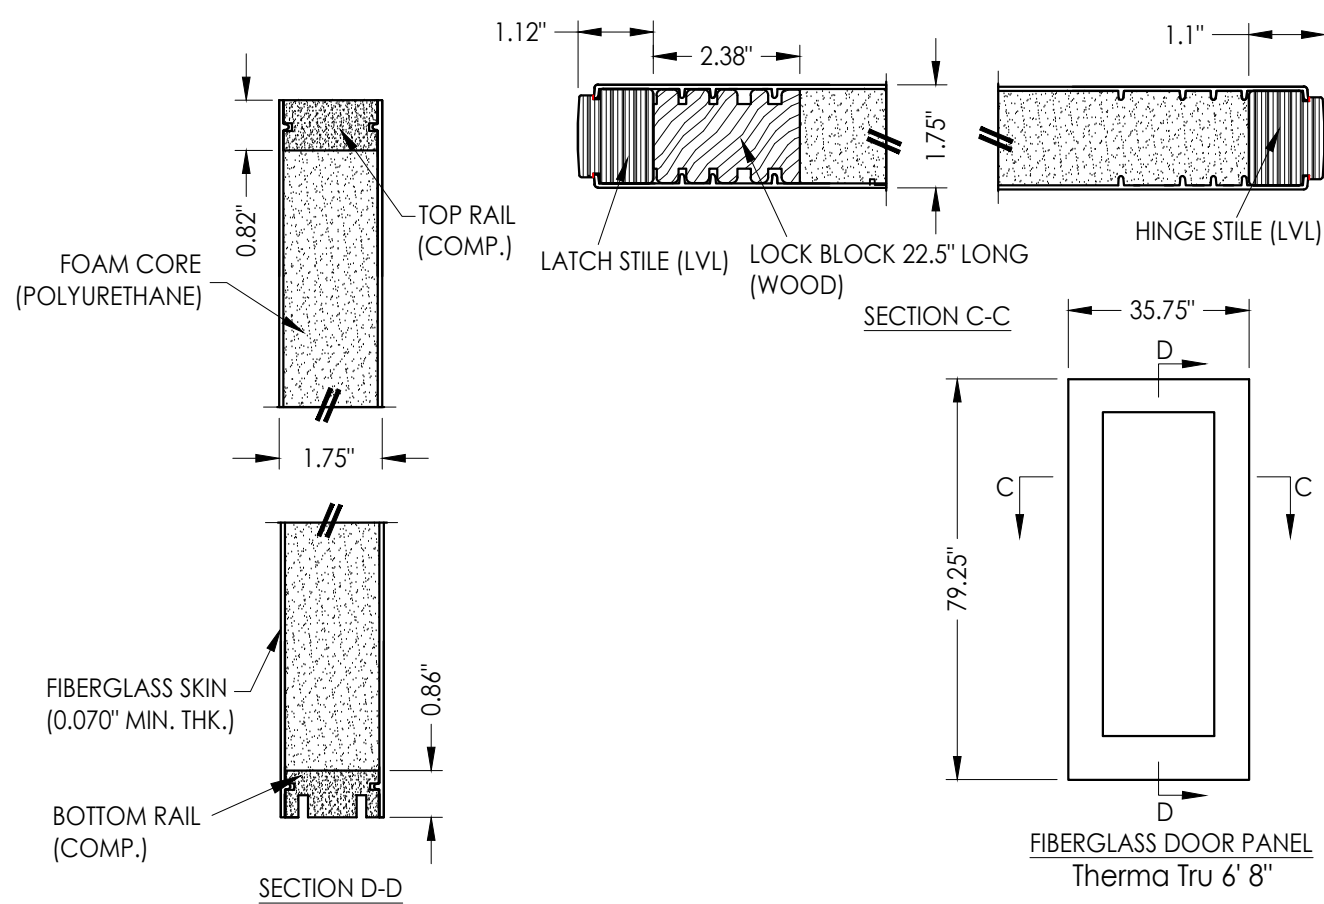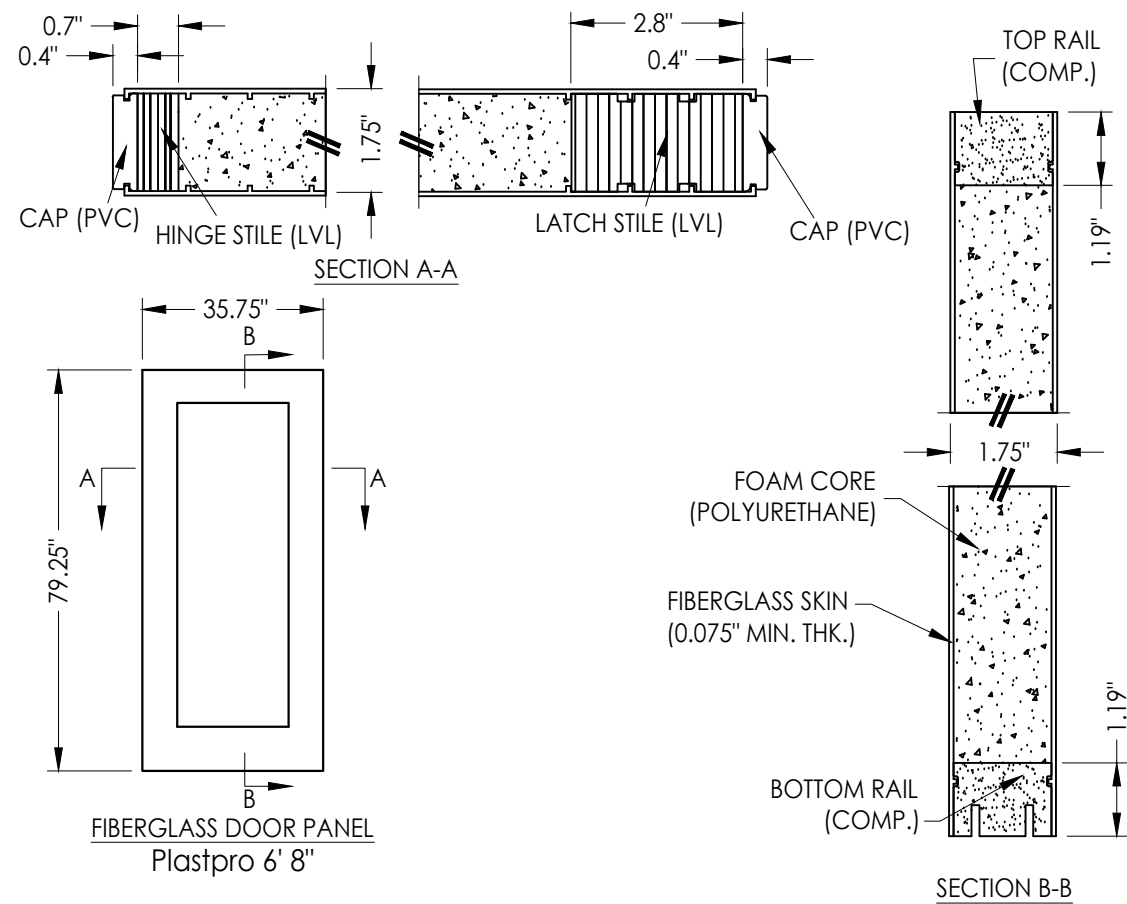[illegible]

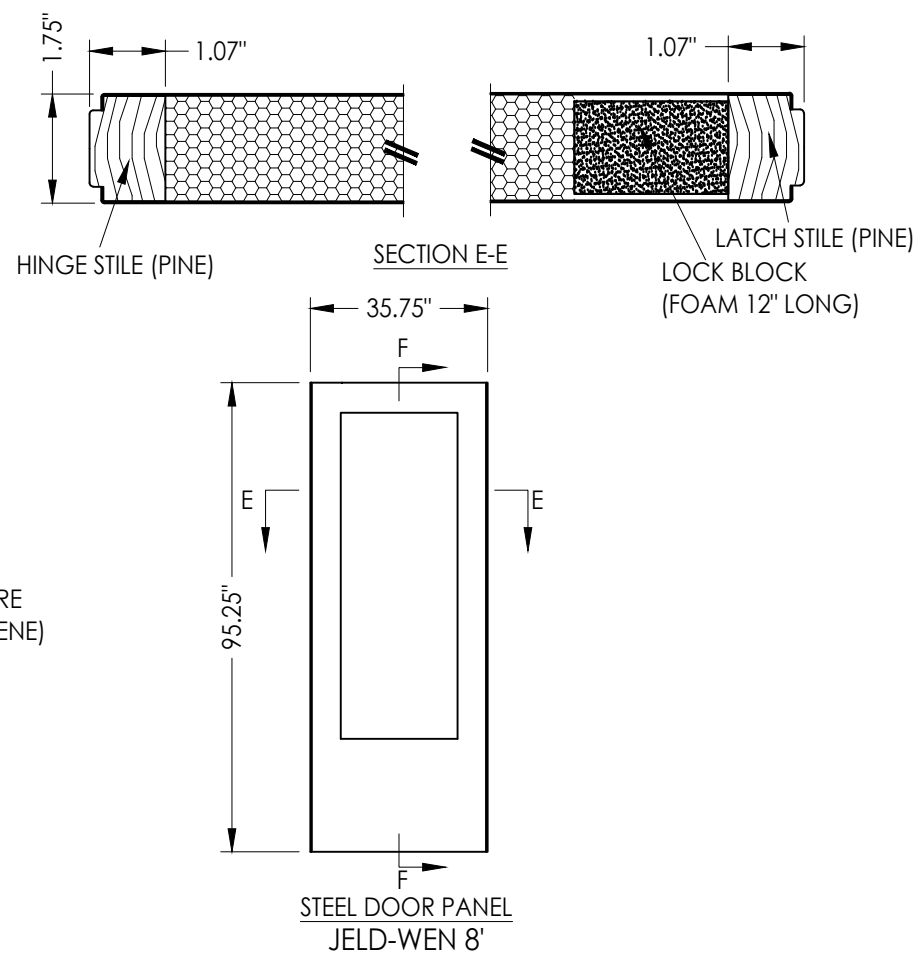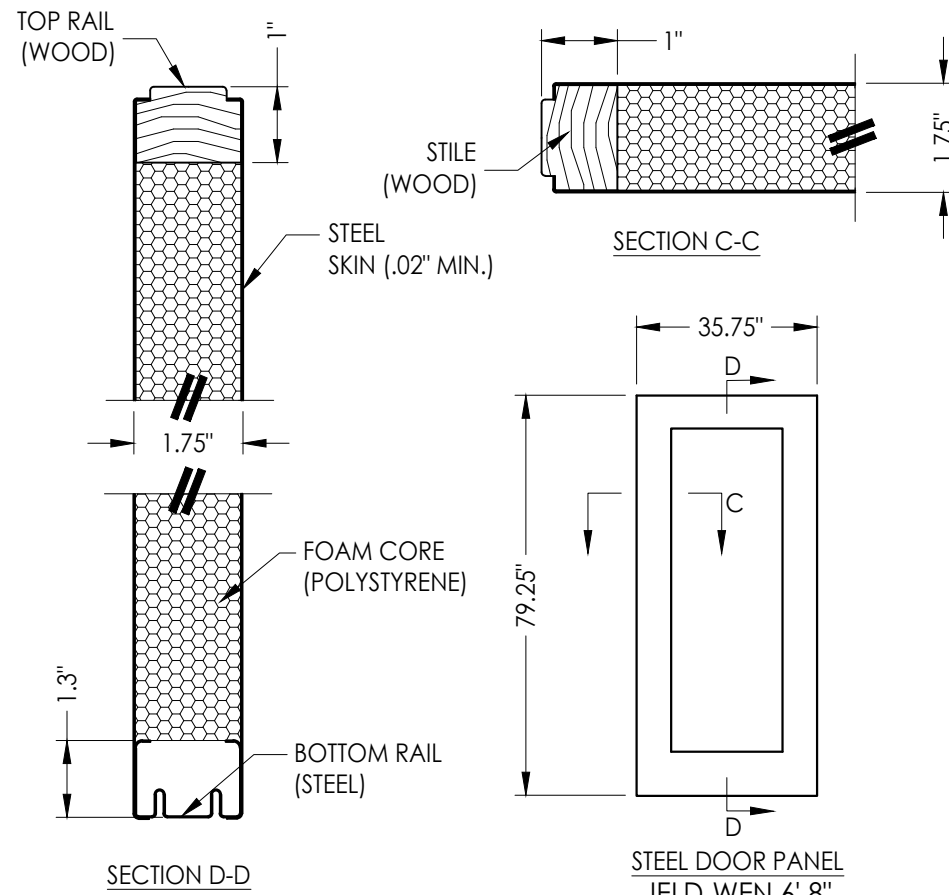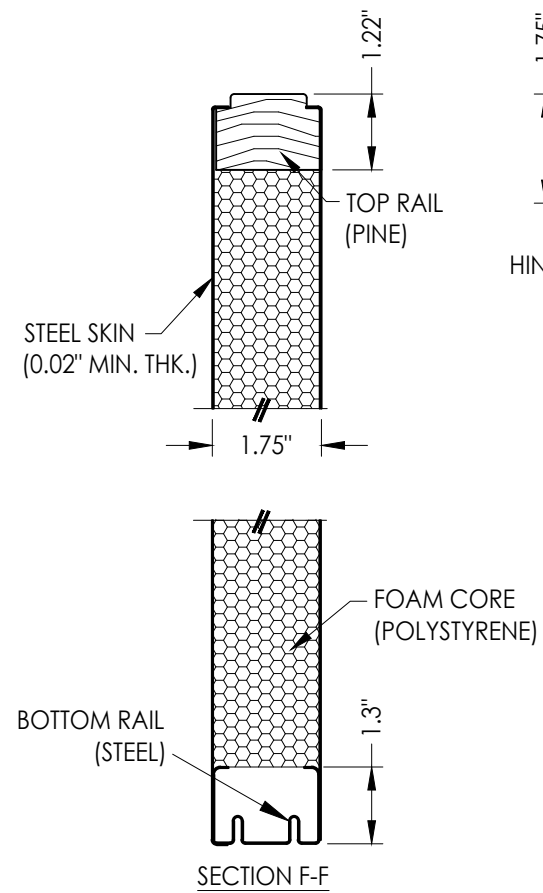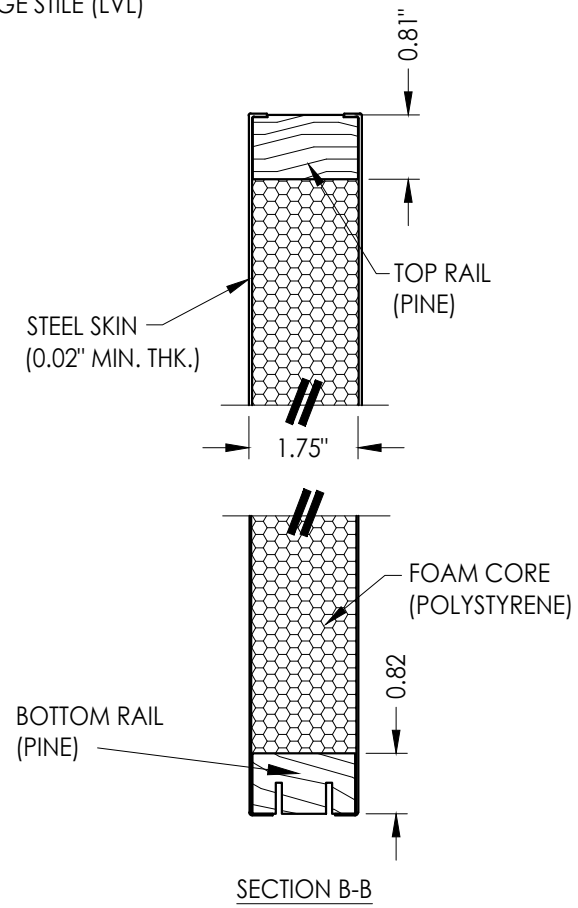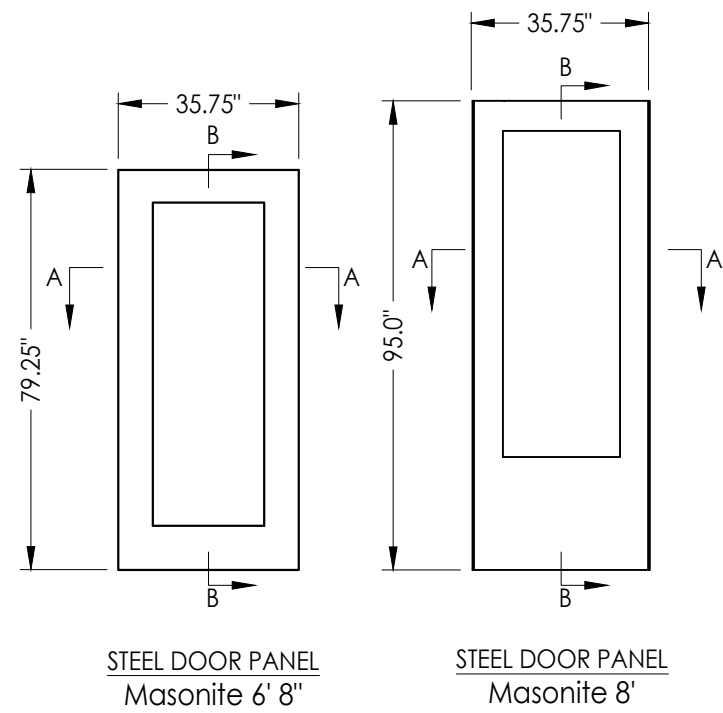

4	7/01/23	UPDATE TO 8TH ED. (2023)	FBC	LFS	
3	8/05/20	UPDATE TO 6TH ED. (2017)	FBC	DAC	
2	10/10/18	ADD SMART FRAME DETAILS		LFS	
1	9/26/17	UPDATE TO 6TH ED. (2017)	FBC	JK	
NO.	DATE			BY	
					REVISIONS

DATE: 3/31/15

SCALE: N.T.S.

DWG. BY: JK

CHK. BY: LFS

DRAWING NO.: FL-15260.14

SHEET 4 OF 4

Documents Prepared By:
Lyndon F. Schmidt
P.E. No. 43409

R^W BUILDING CONSULTANTS, INC.
P.O. Box 230, Valrico, FL 333

BUILDING CONSULTANTS, INC.
P.O. Box 230, Valrico, FL 33595
Phone No.: 813.659.9197
FBPE Registry No. 9813