
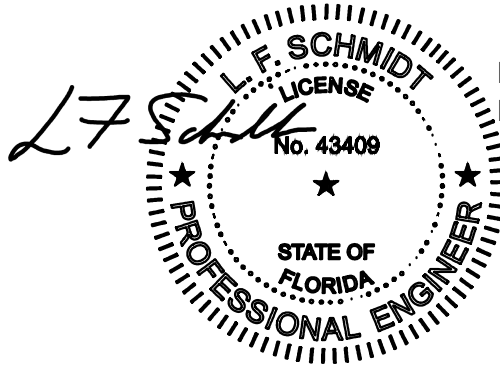


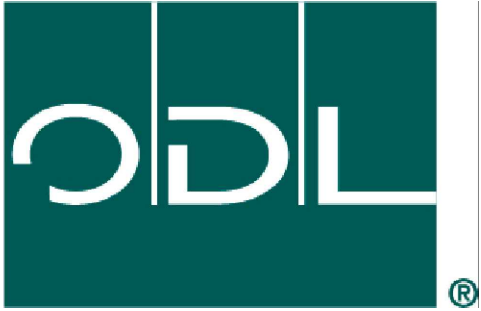

Digitally signed by Lyndon F Schmidt
Date: 2023.07.26 12:17:32 -04'00'

This item has been digitally signed and sealed by
L. F. Schmidt, P.E. on the date adjacent to the seal.
Printed copies of this document are not
considered signed and sealed and the signature
must be verified on any electronic copies.

THIS PRODUCT APPROVAL IS VALID
ONLY FOR THE STATE OF FLORIDA

ODL, Inc.

Spotlights Lite Frame
Extruded PVC Frame

FOR GLAZING UP TO A 3'0 x 8'0" SINGLE PANEL
"NON-IMPACT"

GENERAL NOTES

1. This product has been evaluated and is in compliance with the 8th Edition (2023) Florida Building Code (FBC) structural requirements excluding the High Velocity Hurricane Zone (HVHZ).
2. When used in areas requiring wind borne debris protection this product is required to be protected with an impact resistant covering that complies with FBC Sections 1609.1.2 & R301.2.1.2.
3. This product is approved for use as a substitute doorglass assembly in conjunction with a glazed fiberglass sidelite possessing a comparable current Florida Statewide product approval.
4. The design pressure (DP) rating shall be the lesser of the DP rating shown on sheet 1 of this approval or the DP rating shown in the glazed fiberglass sidelite approval being used.
5. The sidelite panel and lite opening size shall not exceed the sizes shown in this approval or the glazed fiberglass sidelite approval being used.
6. This product is approved for use in the sidelite panels as specified on sheet 3 of this approval. Substitution into a similar product may be approved for use by the local Authority Having Jurisdiction. In all cases, the glazed fiberglass sidelite used must possess a comparable current Florida Statewide product approval.

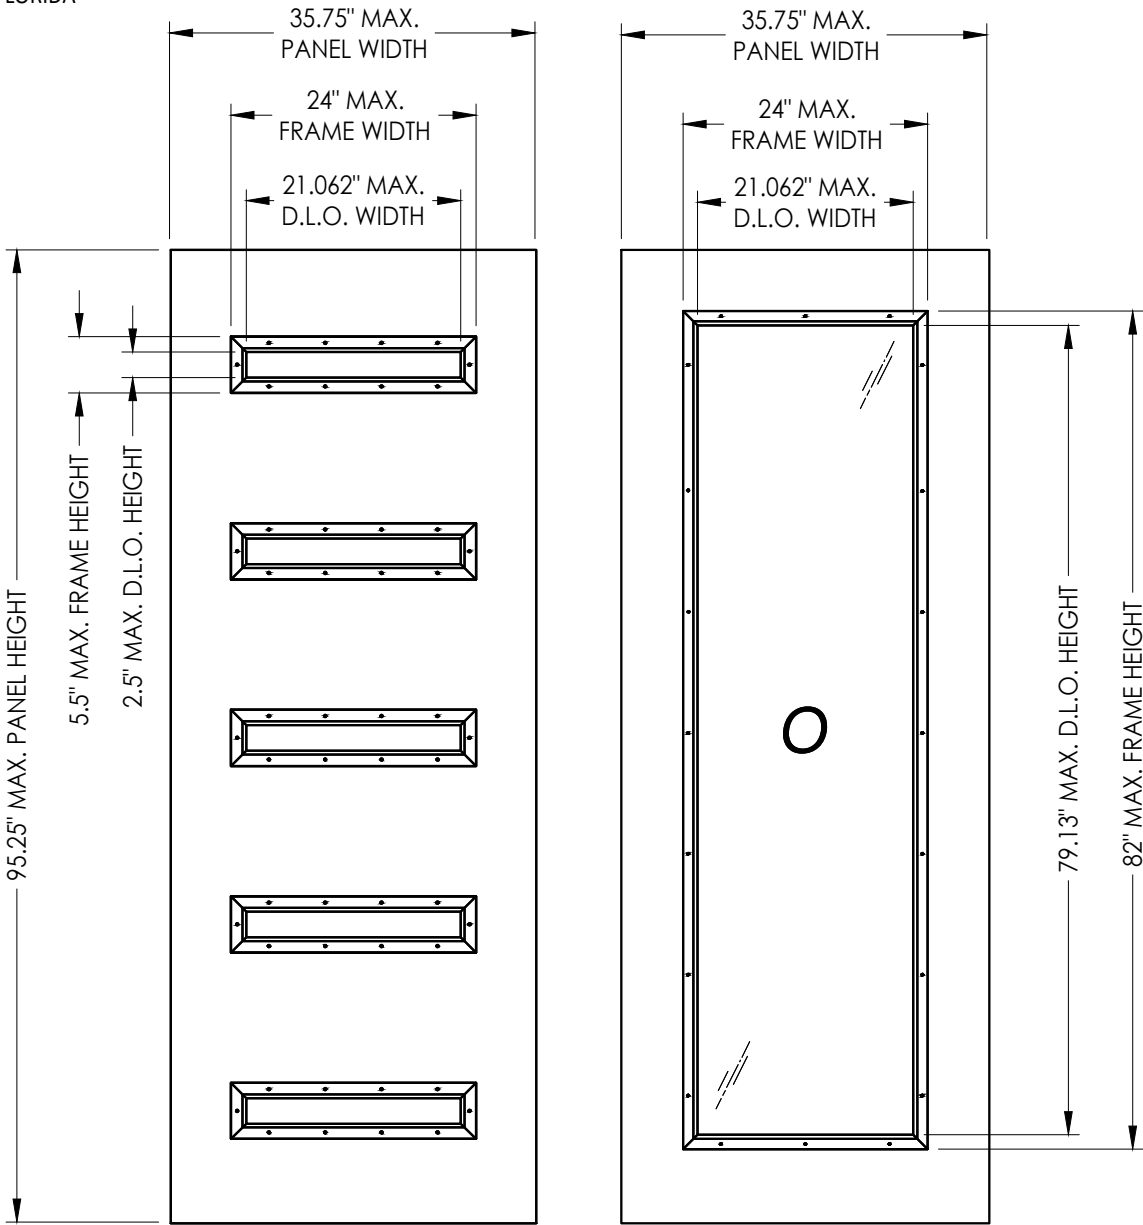


TABLE OF CONTENTS	
SHEET#	DESCRIPTION
1	Typical elevations, design pressures and general notes
2	Frame & glazing details & bill of materials
3	Fiberglass door panel

DESIGN PRESSURE RATING (PSF)		
DOOR TYPE	POSITIVE	NEGATIVE
8'-0" Fiberglass	+60.0	-60.0

Documents Prepared By:
Lyndon F. Schmidt
P.E. No. 43409


RW BUILDING CONSULTANTS, INC.
P.O. Box 230, Valrico, FL 33595
Phone No.: 813.659.9197
FBPE Registry No. 9813

PRODUCT: ODL LITE FRAME
PART OR ASSEMBLY:
TYPICAL ELEVATIONS, DESIGN
PRESSURES & GENERAL NOTES


NO.	DATE	REVISIONS
3	7/01/23	UPDATE TO 8TH ED. (2023) FBC
2	8/05/20	UPDATE TO 7TH ED. (2020) FBC
1	9/26/17	UPDATE TO 6TH ED. (2017) FBC

DATE: 8/12/15
SCALE: N.T.S.
DWG. BY: JK
CHK. BY: LFS
DRAWING NO.: FL-15260.16
SHEET 1 OF 3



BILL OF MATERIALS		
ITEM #	DESCRIPTION	MATERIAL
1	INTERIOR FRAME	PVC
2	EXTERIOR FRAME	PVC
3	#8 X 1-1/2" PPH SMS (HI-LO THREAD)	STEEL

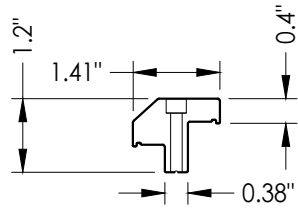


1 INTERIOR FRAME
Cellular PVC

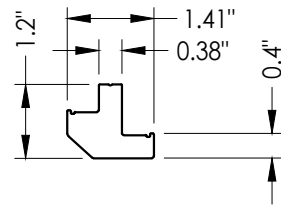

2 EXTERIOR FRAME
Cellular PVC

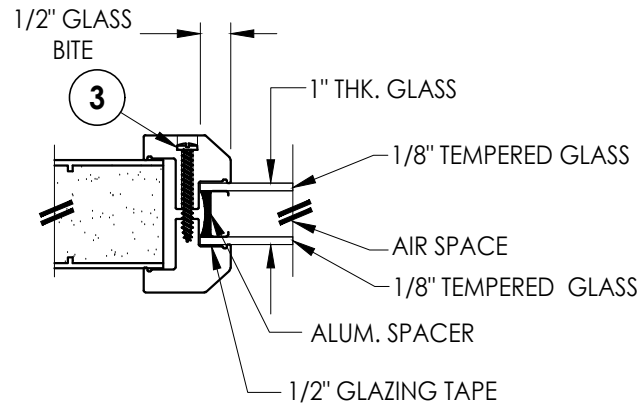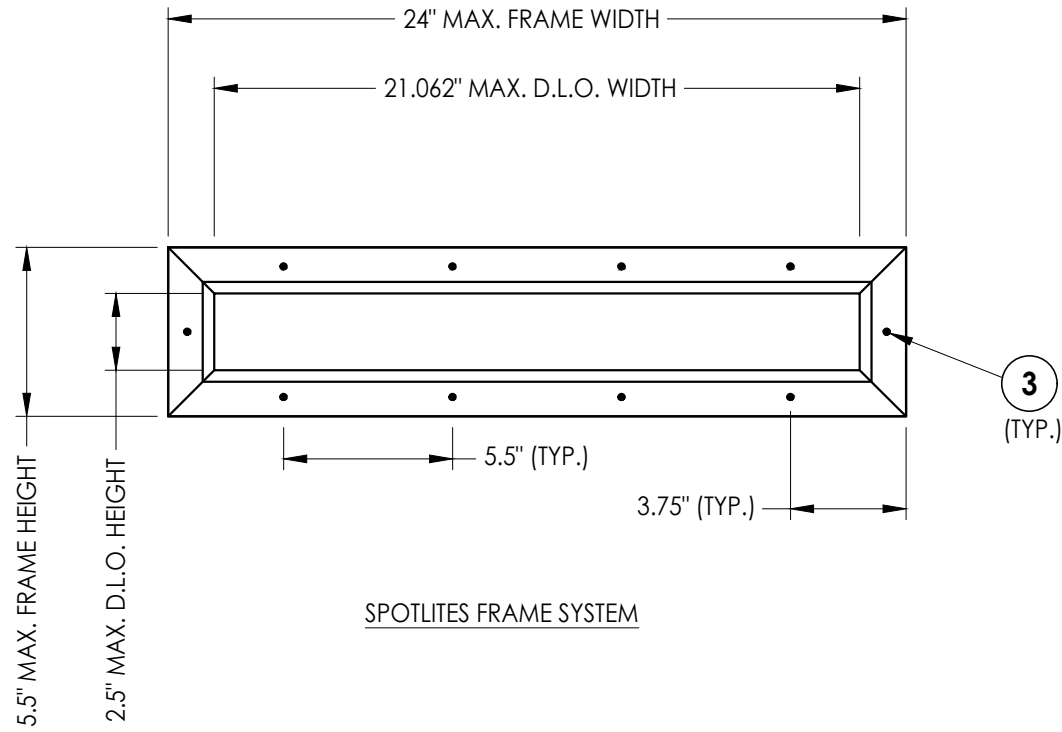

G1 GLAZING DETAIL

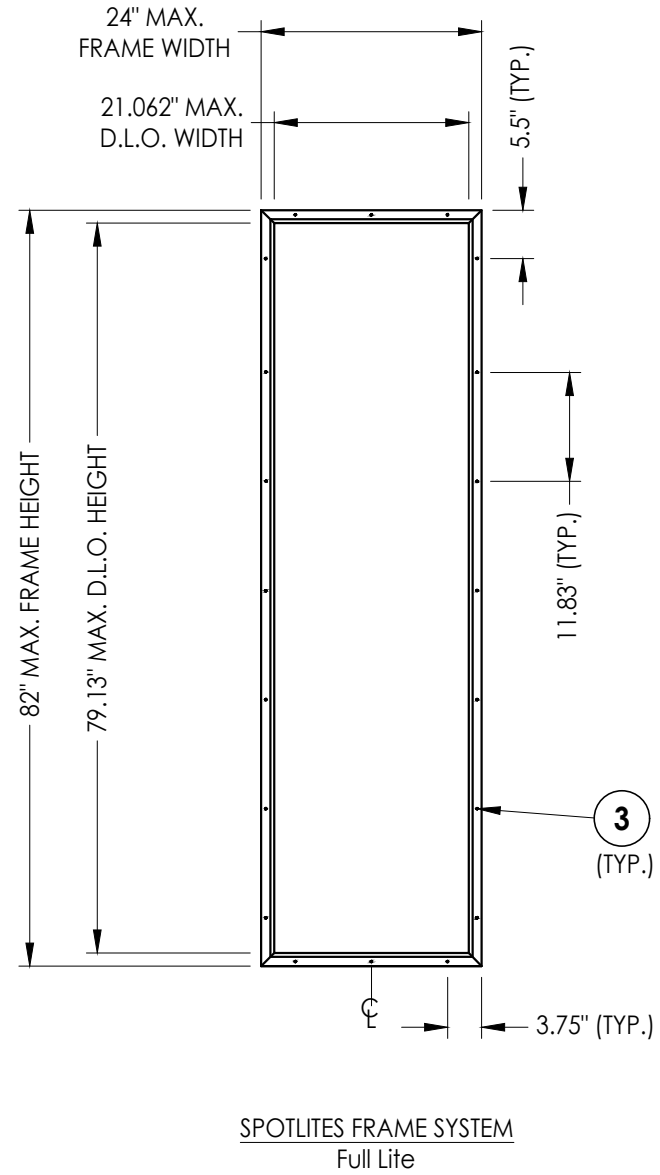[illegible]

DATE: 8/12/15

SCALE: N.T.S.

DWG. BY: JK

CHK. BY: *LFS*


DRAWING NO.:
FL-15260.16

SHEET 2 OF 3



Documents Prepared By:
Lyndon F. Schmidt
P.E. No. 43409

R^W BUILDING CONSULTANTS, INC.
P.O. Box 230, Valrico, FL 33486
Phone No.: 813.659.9197
FBPE Registry No. 9813


Z:\2023 FBC Drawings\ODL, Inc\FL-15260 R11\FL-15260.16.dwg

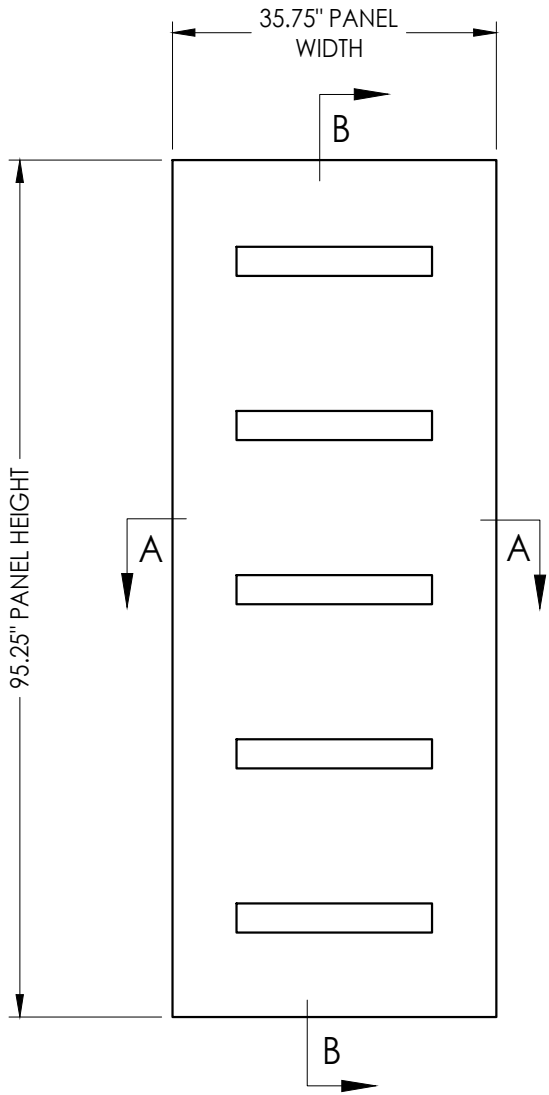

FIBERGLASS DOOR PANELS
Plastpro 8'-0"

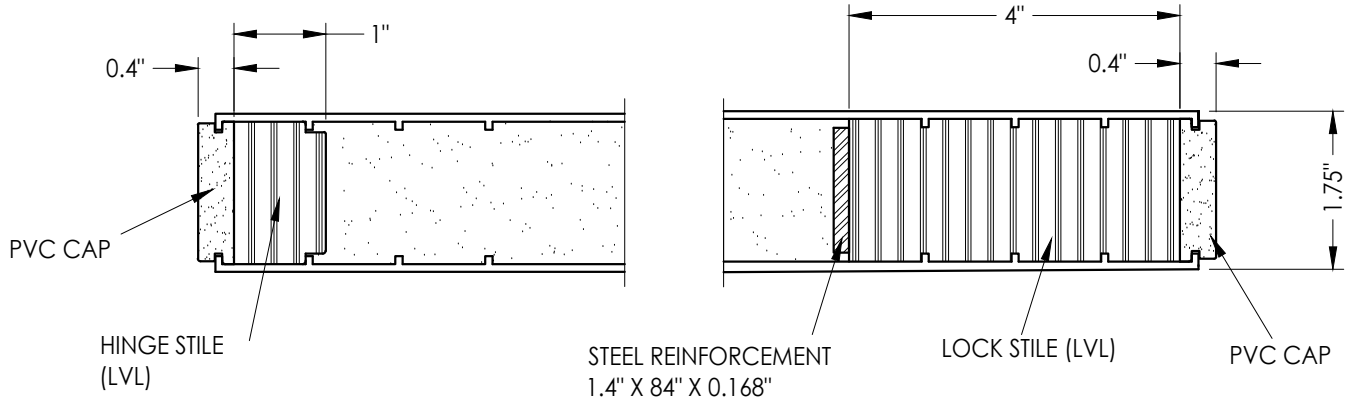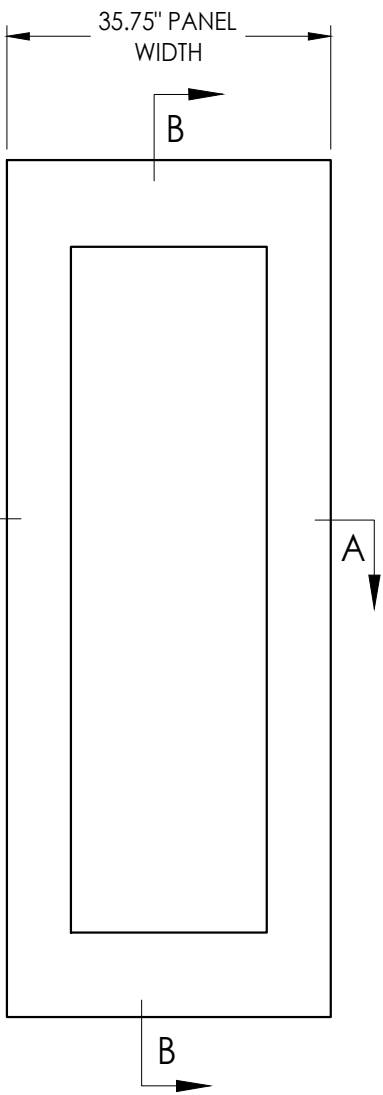

SECTION A-A

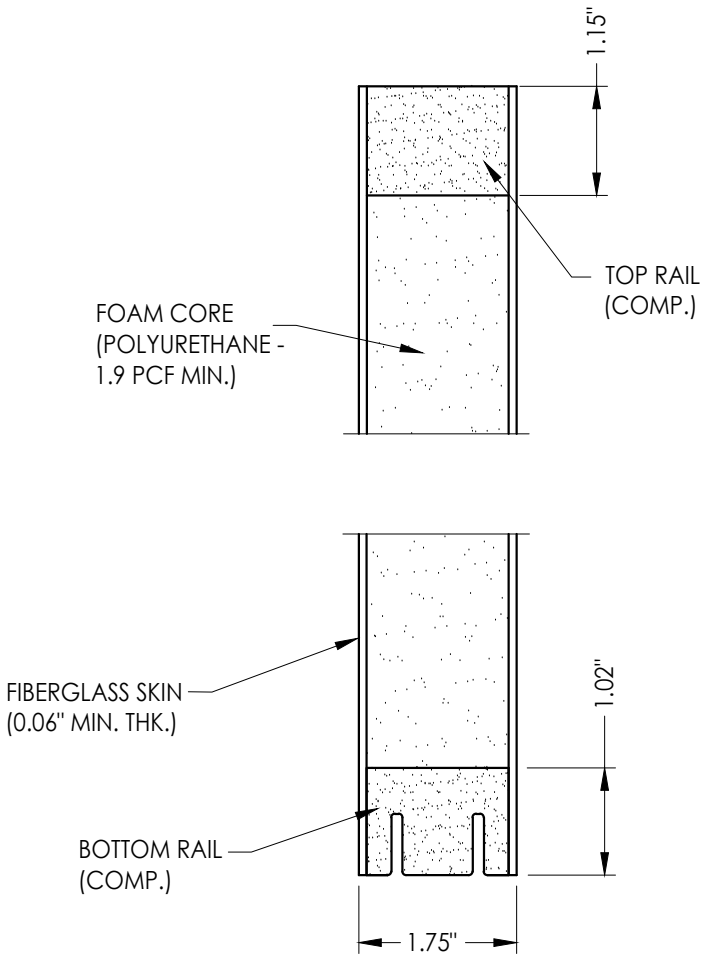

SECTION B-B

DATE:	8/12/15
SCALE:	N.T.S.
DWG. BY:	JK
CHK. BY:	LFS
DRAWING NO.:	FL-15260.16
SHEET	3 OF 3

PRODUCT:	ODL LITE FRAME
PART OR ASSEMBLY:	FIBERGLASS DOOR PANEL

Documents Prepared By:	Lyndon F. Schmidt P.E. No. 43409
	<i>RW</i> BUILDING CONSULTANTS, INC. P.O. Box 230, Valrico, FL 33595 Phone No.: 813.659.9197 FBPE Registry No. 9813