


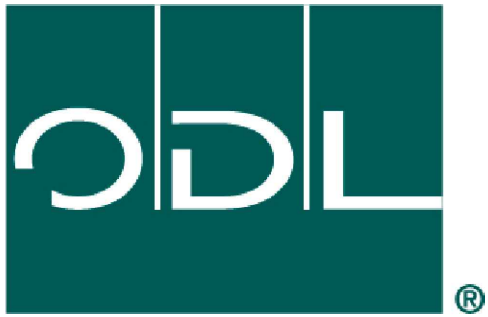


ODL, Inc.
TriSys Frame System
DOORGLASS ASSEMBLY
FOR GLAZING UP TO A 3'0 x 8'0 SINGLE PANEL
"NON-IMPACT"

GENERAL NOTES

1. This product has been evaluated and is in compliance with the 9th Edition (2026) Florida Building Code (FBC) structural requirements excluding the High Velocity Hurricane Zone (HVHZ).
2. When used in areas requiring wind borne debris protection this product is required to be protected with an impact resistant covering that complies with FBC Sections 1609.1.2 & R301.2.1.2.
3. This product is approved for use as a substitute doorglass assembly in conjunction with a glazed steel or fiberglass side hinged swing door and/or fixed sidelite possessing a comparable current Florida Statewide product approval.
4. The design pressure (DP) rating shall be the lesser of the DP rating shown on sheet 1 of this approval or the DP rating shown in the glazed steel or fiberglass side hinged swing door or fixed sidelite approval being used.
5. The door panel and lite opening size shall not exceed the sizes shown in this approval or the glazed steel or fiberglass side hinged swing door or fixed sidelite approval being used.
6. This product has been tested in the door and/or sidelite panels as specified on sheets 3 & 4 of this approval. Substitution into a similar product may be approved for use by the local Authority Having Jurisdiction. In all cases, the glazed steel or fiberglass door and/or sidelite used must possess a comparable current Florida Statewide product approval.


TABLE OF CONTENTS	
SHEET#	DESCRIPTION
1	Typical elevations, design pressures and general notes
2	Cross sections, glazing details and bill of materials
3	Fiberglass door panels
4	Steel door panels

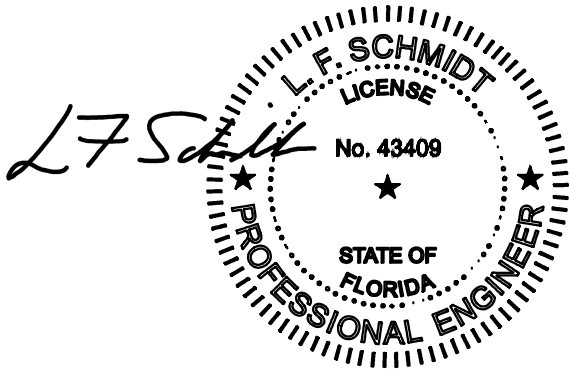

Digitally signed by
Lyndon F Schmidt
Date: 2026.07.16
09:10:28 -04'00'

This item has been digitally signed and sealed by
L. F. Schmidt, P.E. on the date adjacent to the seal.
Printed copies of this document are not
considered signed and sealed and the signature
must be verified on any electronic copies.

THIS PRODUCT APPROVAL IS VALID
ONLY FOR THE STATE OF FLORIDA

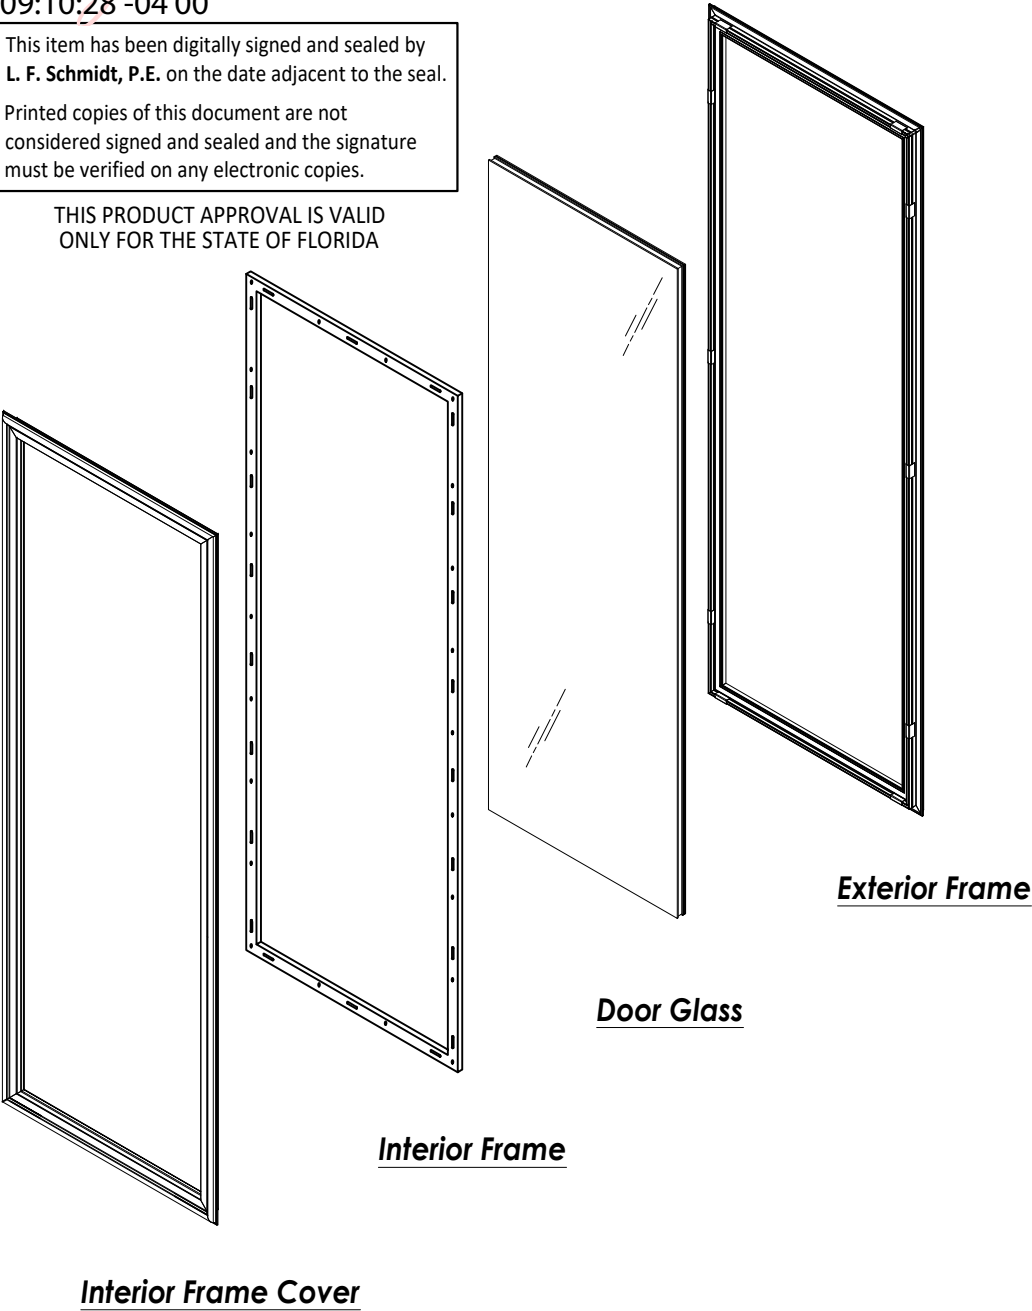

TRADITIONAL DESIGN PRESSURE RATING (PSF)		
GLAZING TYPE	POSITIVE	NEGATIVE
1" Insulated glass	+60.0	-60.0

Documents Prepared By:
Lyndon F. Schmidt
P.E. No. 43409

PRODUCT:

TriSys FRAME SYSTEM

PART OR ASSEMBLY:

TYPICAL ELEVATIONS, DESIGN PRESSURES & GENERAL NOTES

REVISIONS

NO.	DATE	DESCRIPTION
5	7/01/26	UPDATE TO 9TH ED. (2026) FBC
4	7/01/23	UPDATE TO 8TH ED. (2023) FBC
3	8/50/20	UPDATE TO 7TH ED. (2020) FBC
2	9/26/17	UPDATE TO 6TH ED. (2017) FBC
1	3/28/15	UPDATE TO 5TH ED. (2014) FBC

DATE:

2/29/12

SCALE:

N.T.S.

DWG. BY:

JK

CHK. BY:

LFS

DRAWING NO.:

FL-15260.1

SHEET

1

OF

4

R.W. BUILDING CONSULTANTS, INC.


P.O. Box 230, Valrico, FL 33595

Phone No.: 813.659.9197





FBPE Registry No. 9813

G:\ODL\FL-15260 R12\FL-15260.1-2.dwg


BILL OF MATERIALS		
ITEM #	DESCRIPTION	MATERIAL
1	TriSys FRAME SYSTEM	-
2	INT. FRAME (HP POLYPROPYLENE)	-
3	EXT. FRAME ("FIBERMATE" PC ABS)	-
4	#7-19 X 1-3/4" PPH SELF DRILLING SMS	STEEL
5	FRAME COVER (ABS)	-
7	FRAME CLIP	STEEL
8	FIPG (Foam-In-Place-Gasket)	POLYURETHANE

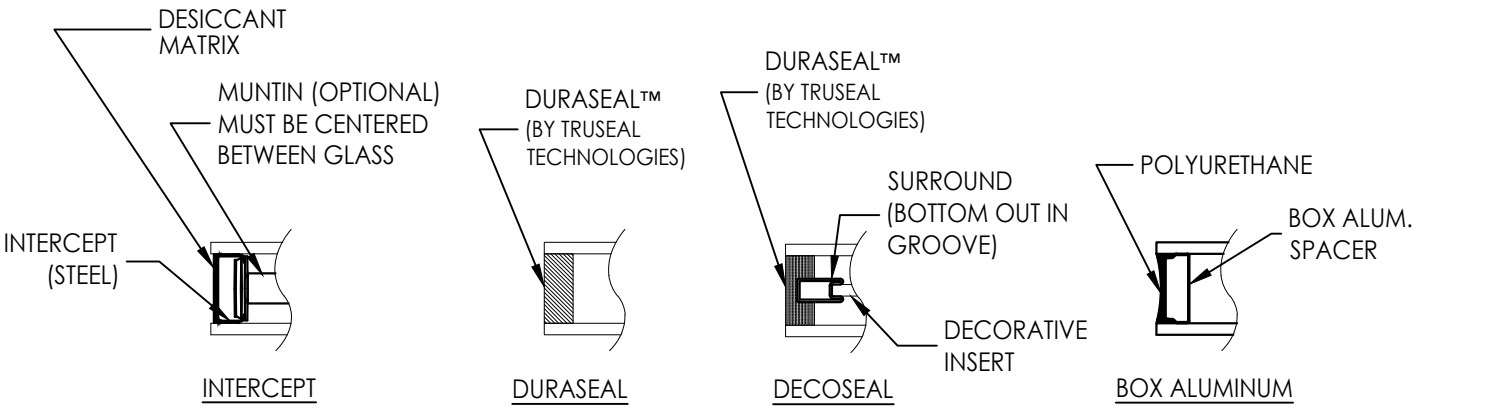

OPTIONAL GLAZING SPACER DETAILS

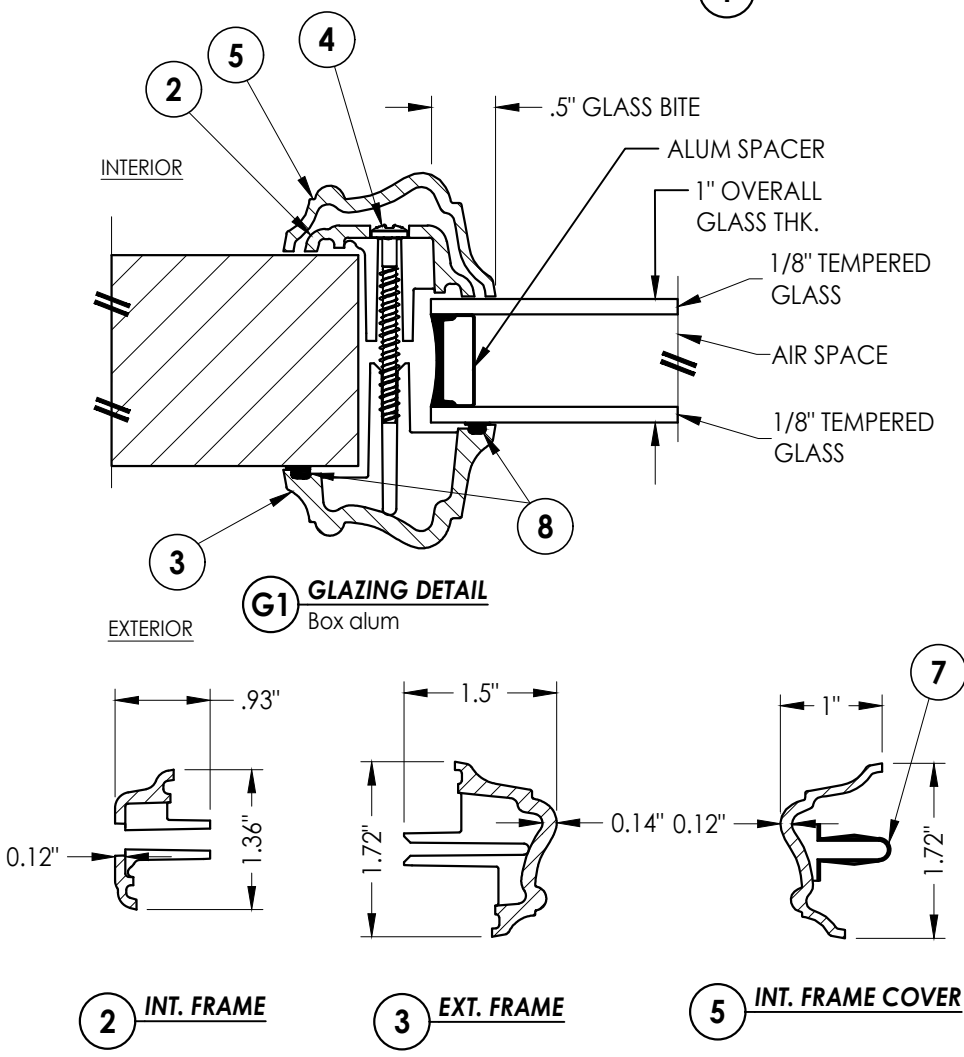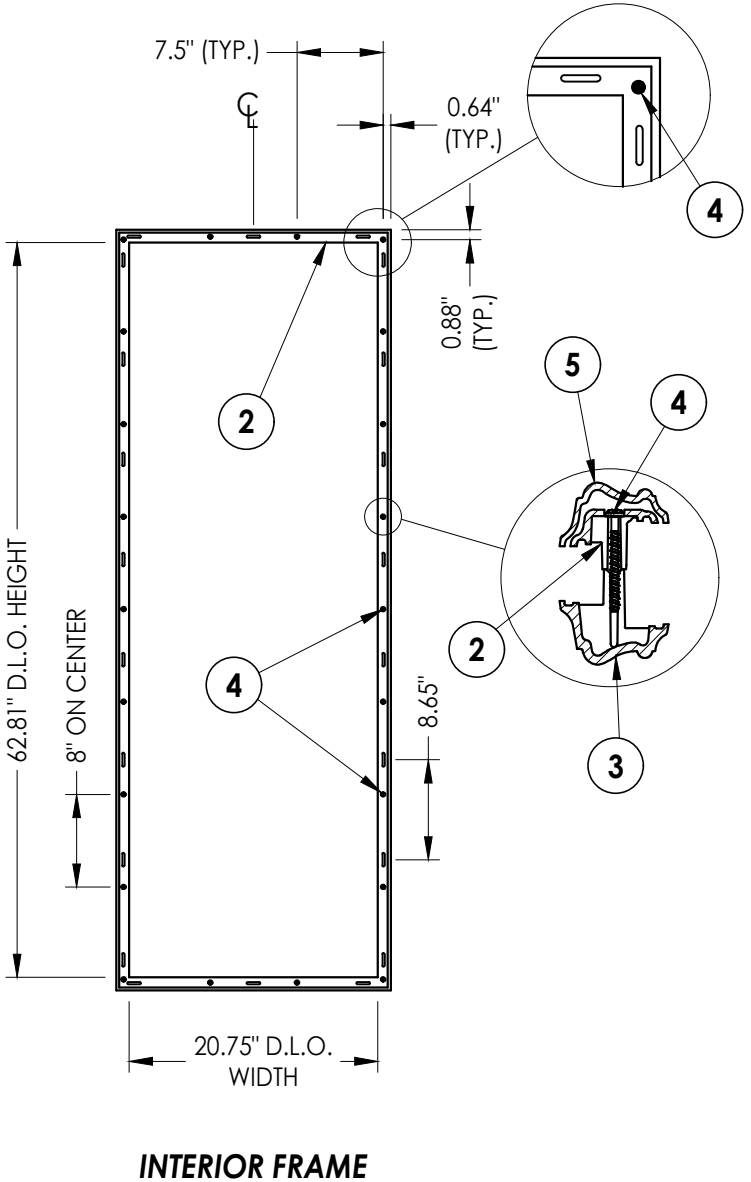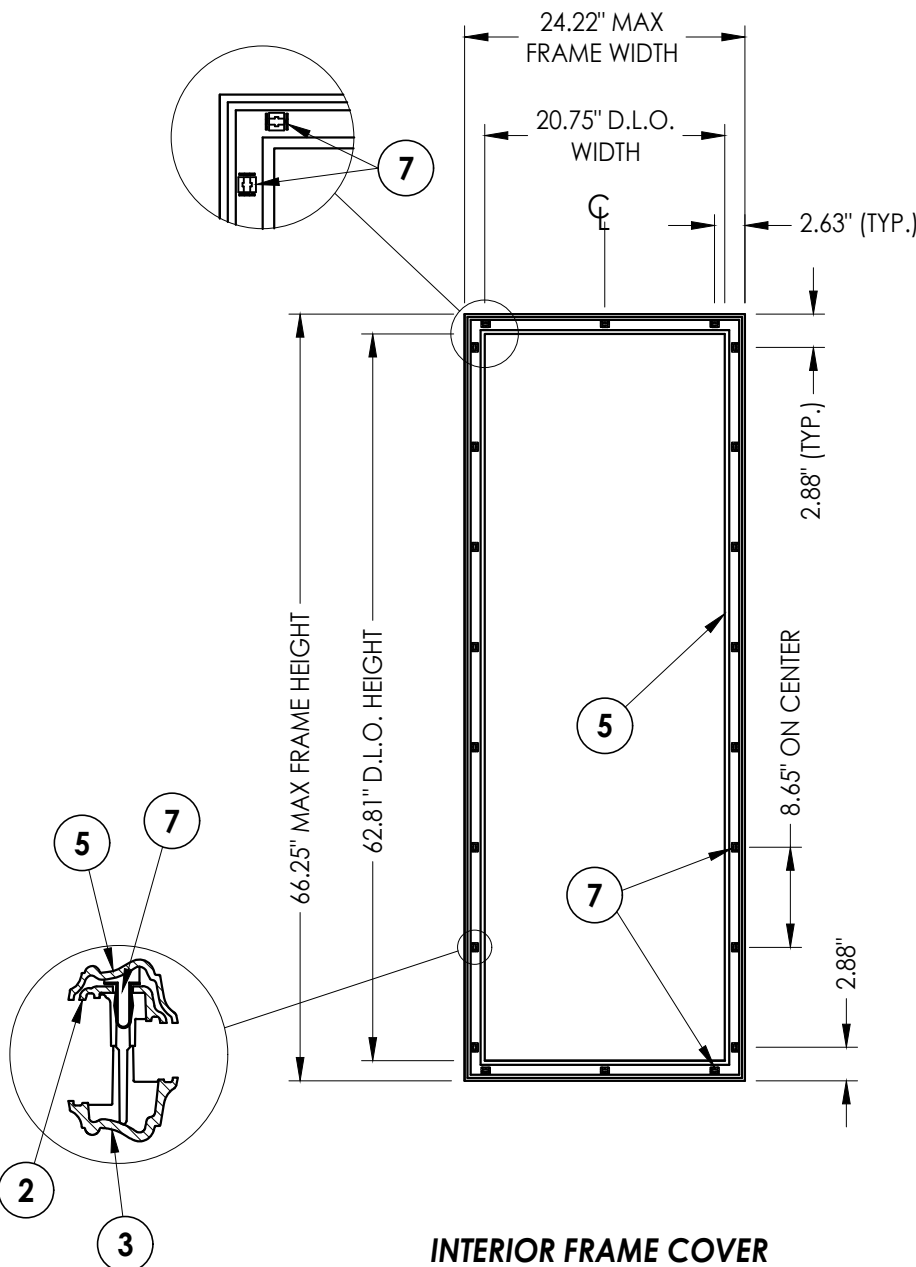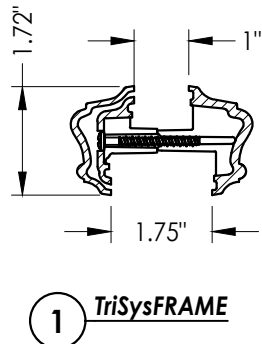


Documents Prepared By: Lyndon F. Schmidt P.E. No. 43409				BUILDING CONSULTANTS, INC. P.O. Box 230, Valrico, FL 33595 Phone No.: 813.659.9197 FBPE Registry No. 9813			
PRODUCT: TriSys FRAME SYSTEM				PART OR ASSEMBLY: CROSS SECTIONS, GLAZING DETAILS & BILL OF MATERIALS			
5	7/01/26	UPDATE TO 9TH ED. (2026) FBC	LFS				
4	7/01/23	UPDATE TO 8TH ED. (2023) FBC	LFS				
3	8/50/20	UPDATE TO 7TH ED. (2020) FBC	DAC				
2	9/26/17	UPDATE TO 6TH ED. (2017) FBC	JK				
1	3/28/15	UPDATE TO 5TH ED. (2014) FBC	JK				
NO. DATE		REVISIONS					
DATE: 2/29/12							
SCALE: N.T.S.							
DWG. BY: JK							
CHK. BY: LFS							
DRAWING NO.: FL-15260.1							
SHEET 2 OF 4							

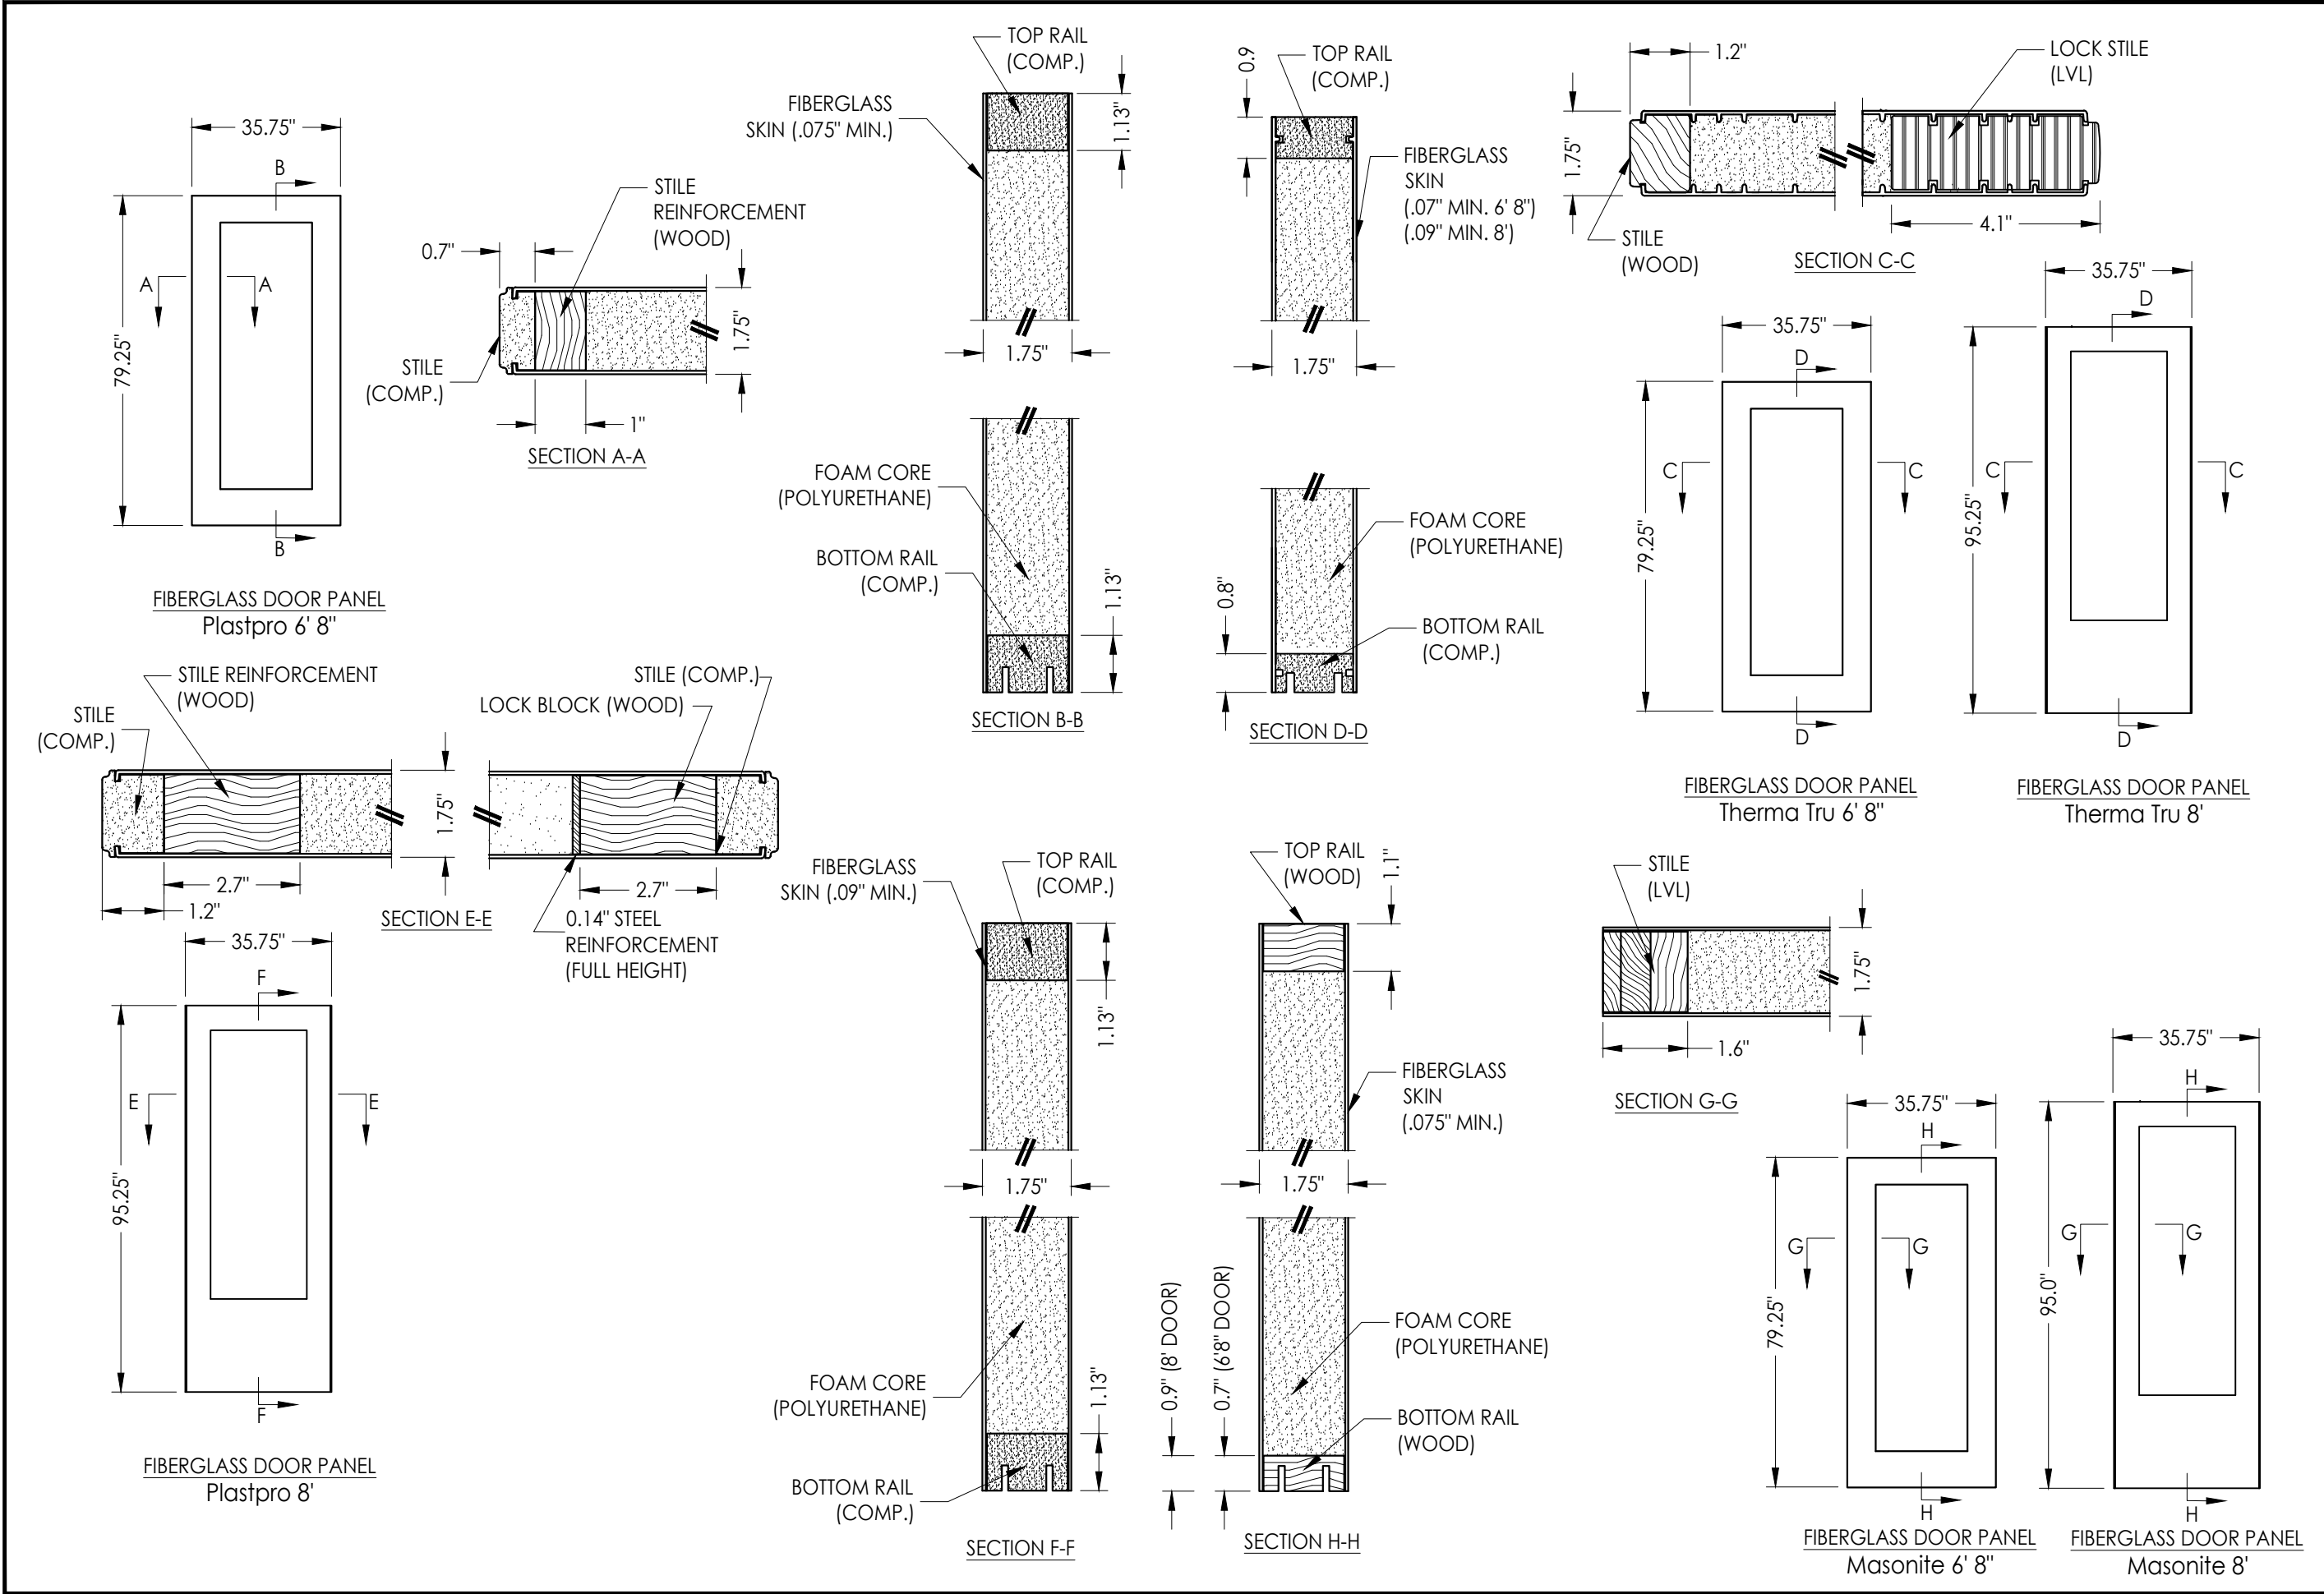

Documents Prepared By: Lyndon F. Schmidt P.E. No. 43409		BUILDING CONSULTANTS, INC. P.O. Box 230, Valrico, FL 33595 Phone No.: 813.659.9197 FBPE Registry No. 9813	
PRODUCT: TriSys FRAME SYSTEM		PART OR ASSEMBLY: FIBERGLASS DOOR PANELS	
5	7/01/26	UPDATE TO 9TH ED. (2026)	FBC
4	7/01/23	UPDATE TO 8TH ED. (2023)	FBC
3	8/50/20	UPDATE TO 7TH ED. (2020)	FBC
2	9/26/17	UPDATE TO 6TH ED. (2017)	JK
1	3/28/15	UPDATE TO 5TH ED. (2014)	JK
NO	DATE		BY
REVISIONS			
DATE: 2/29/12			
SCALE: N.T.S.			
DWG. BY: JK			
CHK. BY: LFS			
DRAWING NO.: FL-15260.1			
SHEET 3 OF 4			

G:\ODL\FL-15260 R12\FL-15260.1-2.dwg

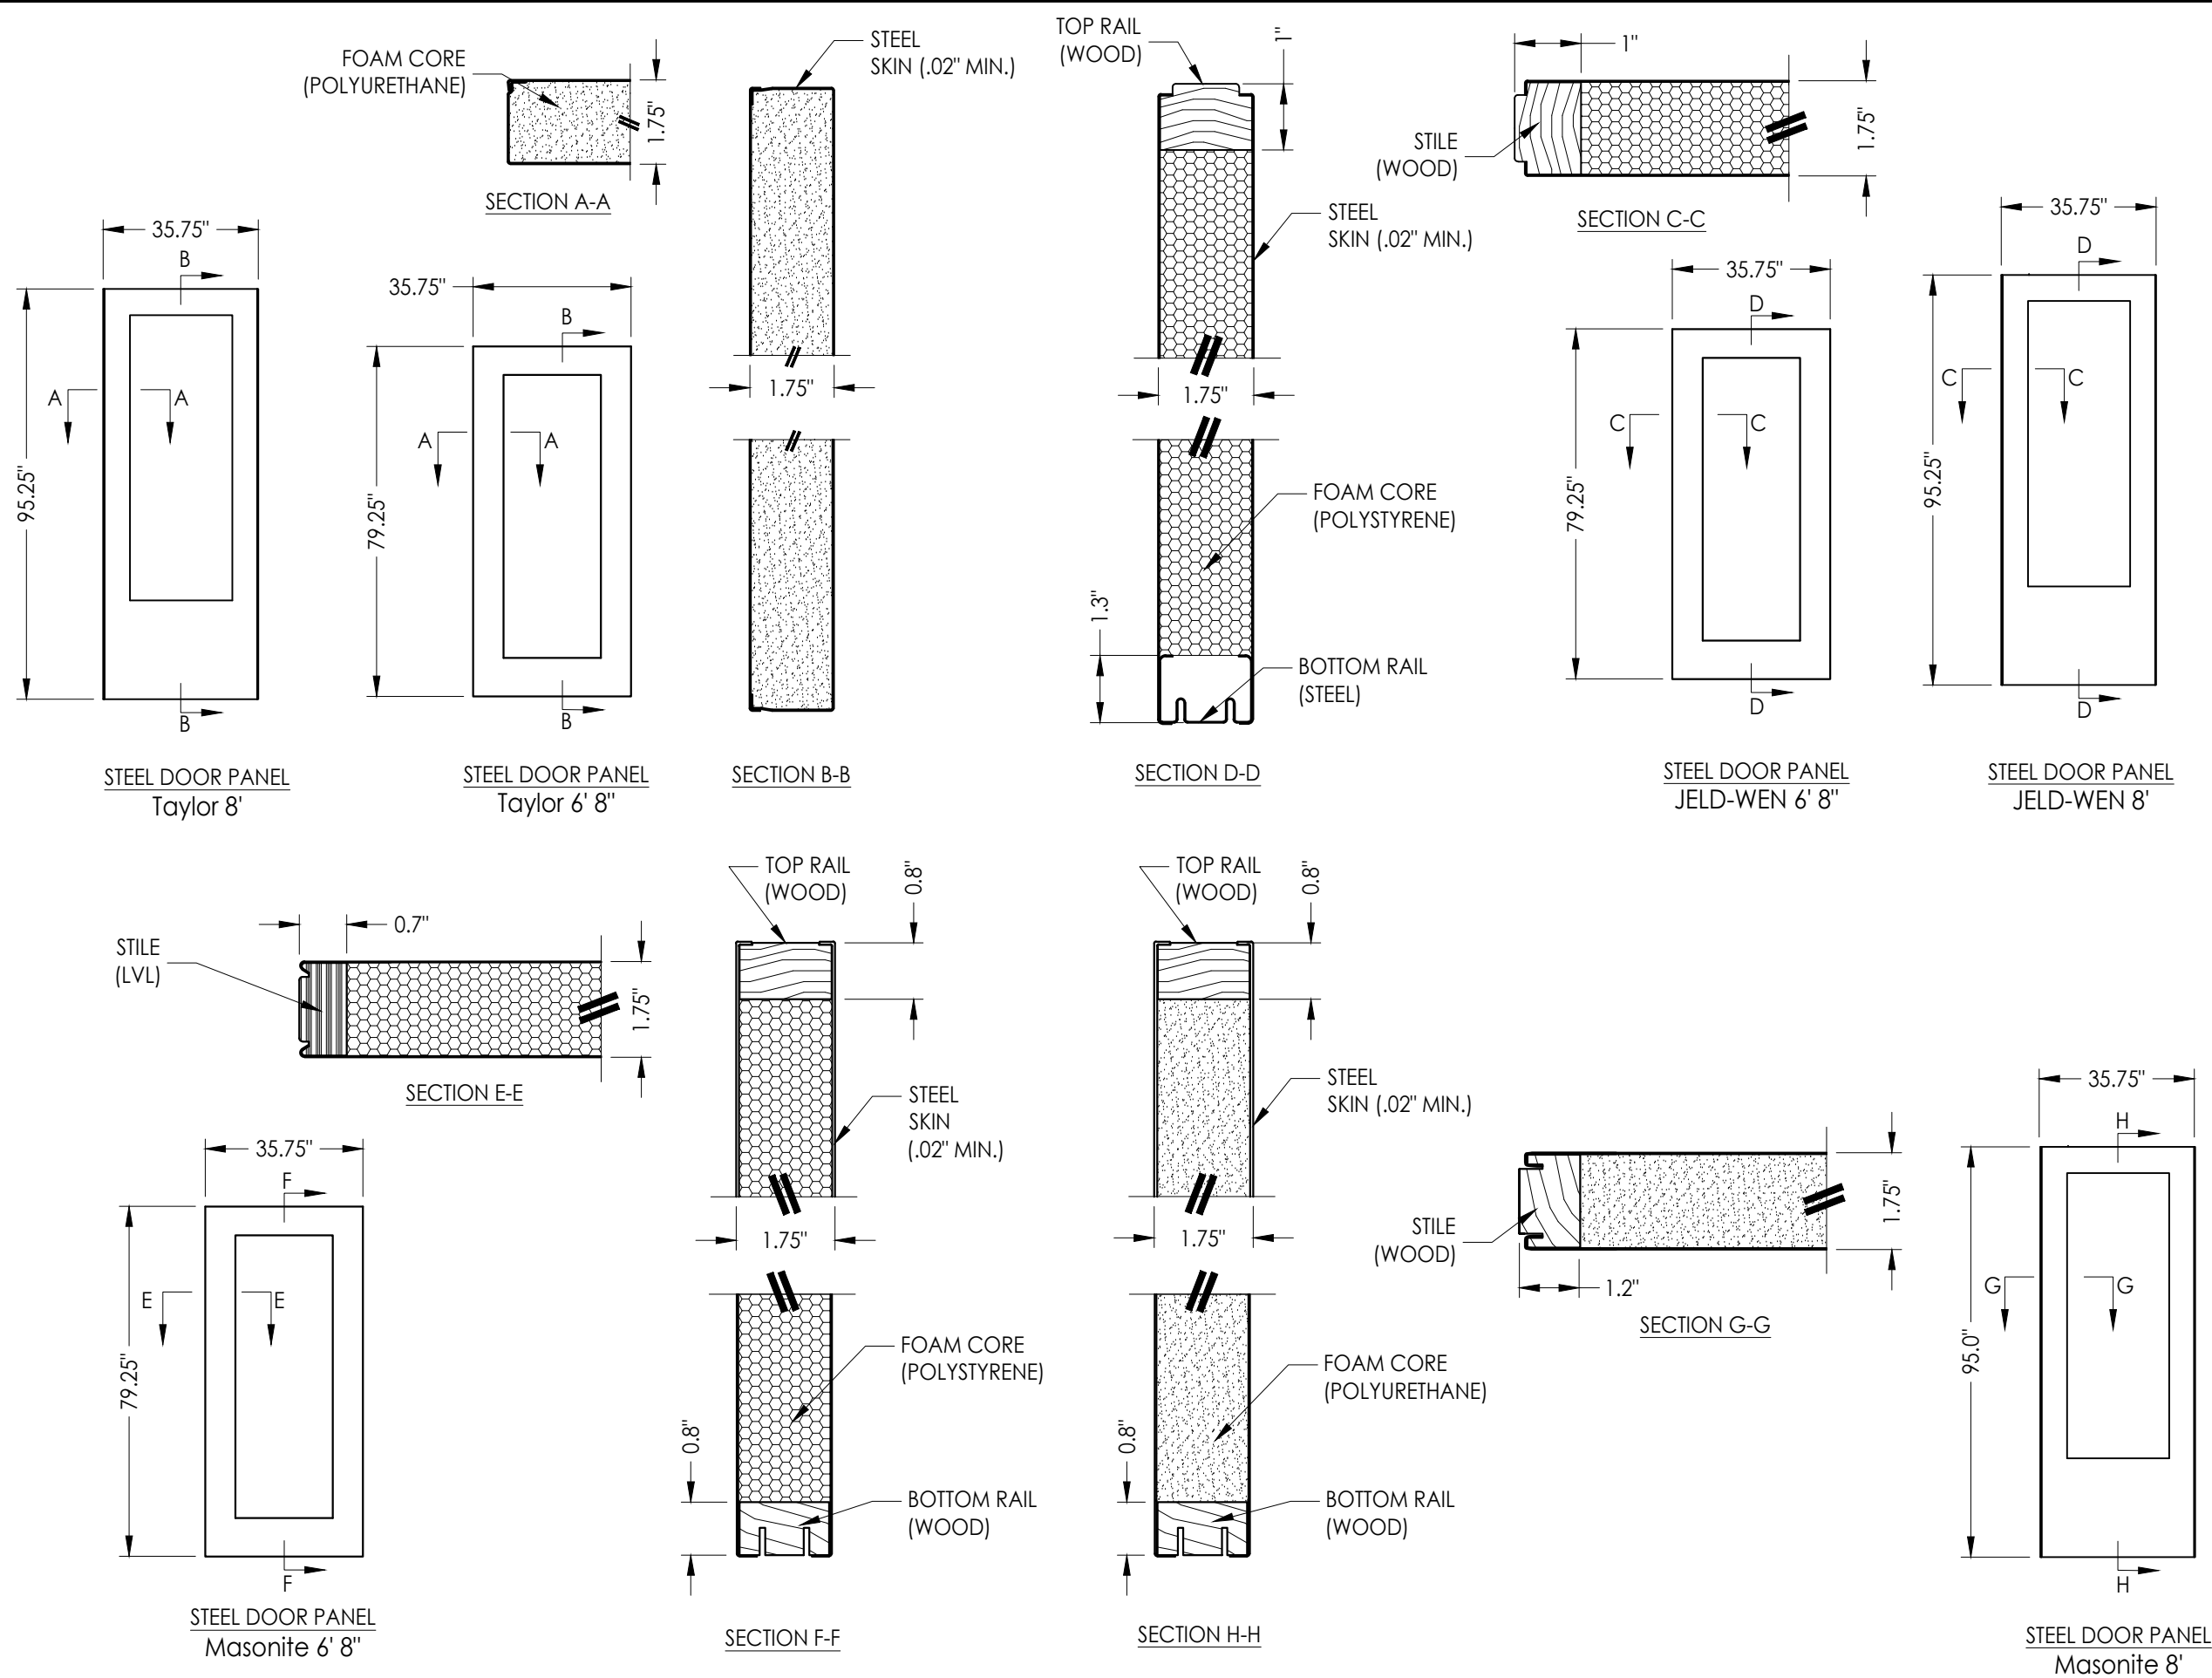

Documents Prepared By:
Lyndon F. Schmidt
P.E. No. 43409

RW BUILDING CONSULTANTS, INC.
P.O. Box 230, Valrico, FL 33595
Phone No.: 813.659.9197
FBPE Registry No. 9813

PRODUCT:
TriSys FRAME SYSTEM

PART OR ASSEMBLY:
STEEL DOOR PANELS

NO.	DATE	REVISIONS
5	7/01/26	UPDATE TO 9TH ED. (2026) FBC
4	7/01/23	UPDATE TO 8TH ED. (2023) FBC
3	8/50/20	UPDATE TO 7TH ED. (2020) FBC
2	9/26/17	UPDATE TO 6TH ED. (2017) FBC
1	3/28/15	UPDATE TO 5TH ED. (2014) FBC
NO.	DATE	BY

DATE: 2/29/12
SCALE: N.T.S.
DWG. BY: JK
CHK. BY: LFS
DRAWING NO.: FL-15260.1
SHEET 4 OF 4