


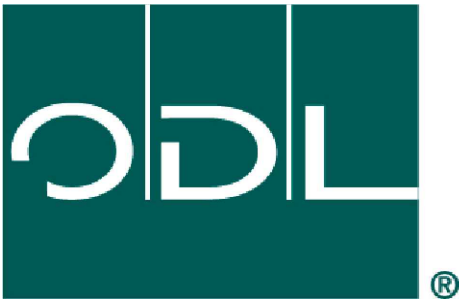

ODL, Inc.

Craftsman Lite Frame System

DOORGLASS ASSEMBLY


FOR GLAZING UP TO A 3'0 x 6'8" SINGLE PANEL

"NON-IMPACT"


GENERAL NOTES

1. This product has been evaluated and is in compliance with the 9th Edition (2026) Florida Building Code (FBC) structural requirements excluding the High Velocity Hurricane Zone (HVHZ).
2. When used in areas requiring wind borne debris protection this product is required to be protected with an impact resistant covering that complies with FBC Sections 1609.1.2 & R301.2.1.2.
3. This product is approved for use as a substitute doorglass assembly in conjunction with a glazed steel or fiberglass side hinged swing door possessing a comparable current Florida Statewide product approval.
4. The design pressure (DP) rating shall be the lesser of the DP rating shown on sheet 1 of this approval or the DP rating shown in the glazed steel or fiberglass side hinged swing door approval being used.
5. The door panel and lite opening size shall not exceed the sizes shown in this approval or the glazed steel or fiberglass side hinged swing door approval being used.
6. This product is approved for use in the door panels as specified on sheet 3 of this approval. Substitution into a similar product may be approved for use by the local Authority Having Jurisdiction. In all cases, the glazed steel or fiberglass door used must possess a comparable current Florida Statewide product approval.

TABLE OF CONTENTS	
SHEET#	DESCRIPTION
1	Typical elevations, design pressures and general notes
2	Frame & glazing details & bill of materials
3	Fiberglass & steel door panels

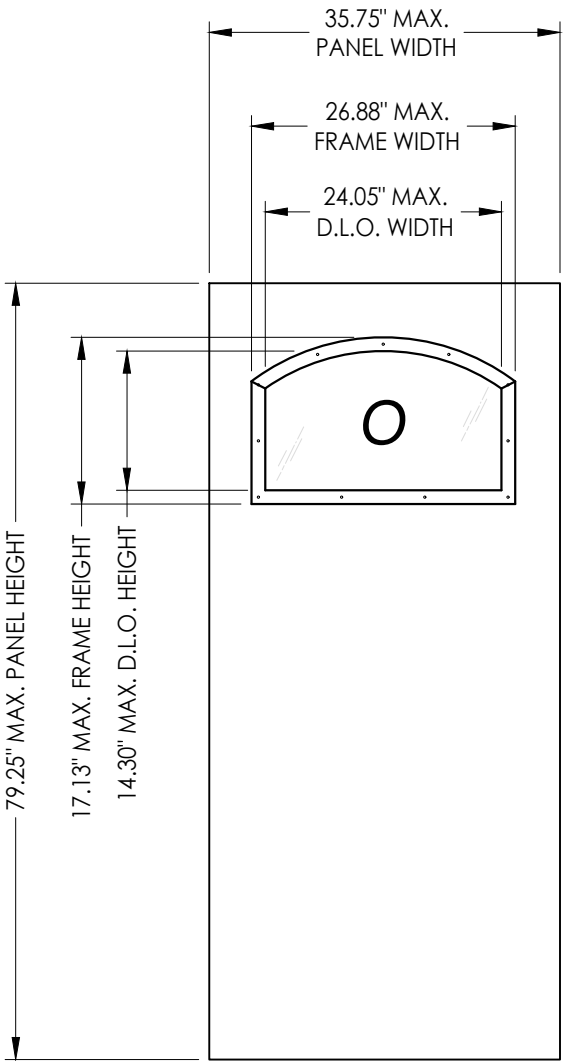

DESIGN PRESSURE RATING (PSF)		
DOOR TYPE	POSITIVE	NEGATIVE
6'- 8" Steel	+100.0	-100.0
6'- 8" Fiberglass	+100.0	-100.0

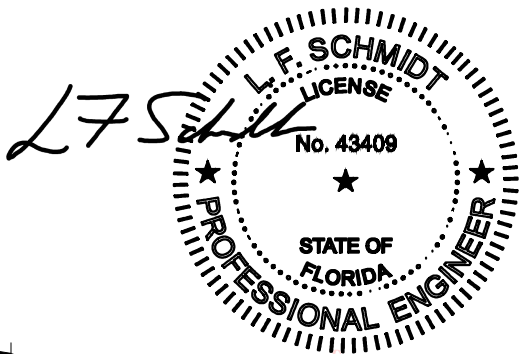

Digitally signed by Lyndon F Schmidt
Date: 2026.07.16 09:16:30 -04'00'


This item has been digitally signed and sealed by
L. F. Schmidt, P.E. on the date adjacent to the seal.
Printed copies of this document are not
considered signed and sealed and the signature
must be verified on any electronic copies.

THIS PRODUCT APPROVAL IS VALID
ONLY FOR THE STATE OF FLORIDA



Documents Prepared By: Lyndon F. Schmidt P.E. No. 43409		BUILDING CONSULTANTS, INC. P.O. Box 230, Valrico, FL 33595 Phone No.: 813.659.9197 FBPE Registry No. 9813	
PRODUCT: CRAFTSMAN LITE FRAME SYSTEM		PART OR ASSEMBLY: TYPICAL ELEVATIONS, DESIGN PRESSURES & GENERAL NOTES	
5	7/01/26	UPDATE TO 9TH ED. (2026) FBC	LFS
4	7/01/23	UPDATE TO 8TH ED. (2023) FBC	LFS
3	8/05/20	UPDATE TO 7TH ED. (2020) FBC	DAC
2	9/26/17	UPDATE TO 6TH ED. (2017) FBC	JK
1	3/28/15	UPDATE TO 5TH ED. (2014) FBC	JK
NO. DATE		REVISIONS	
DATE: 4/15/13		SCALE: N.T.S.	
DWG. BY: JK		CHK. BY: LFS	
DRAWING NO.: FL-15260.10		SHEET 1 OF 3	

G:\ODL\FL-15260 R12\FL-152609-12.dwg


BILL OF MATERIALS		
ITEM #	DESCRIPTION	MATERIAL
1	INTERIOR FRAME (CRAFTSMAN)	HP-PRO
2	EXTERIOR FRAME (CRAFTSMAN)	HP-PRO
3	#8 X 1-1/2" PPH SMS (HI-LO THREAD)	STEEL

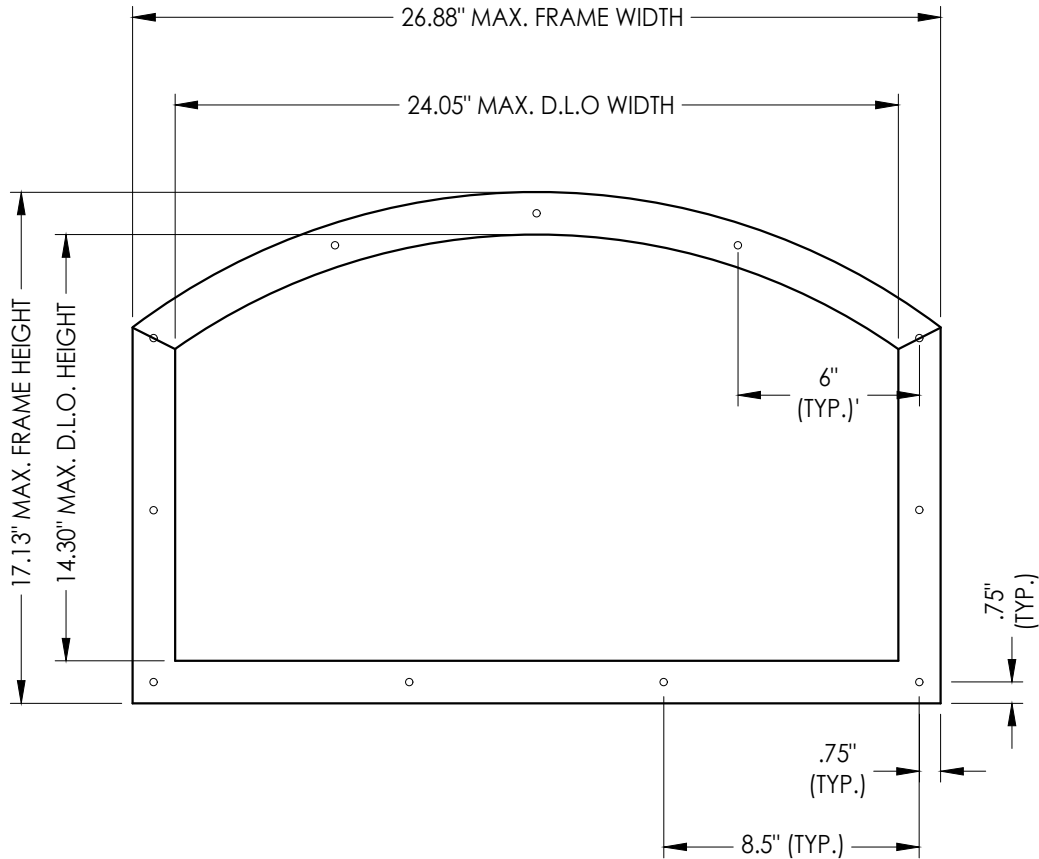


CRAFTSMAN FRAME SYSTEM
HP Polypropylene

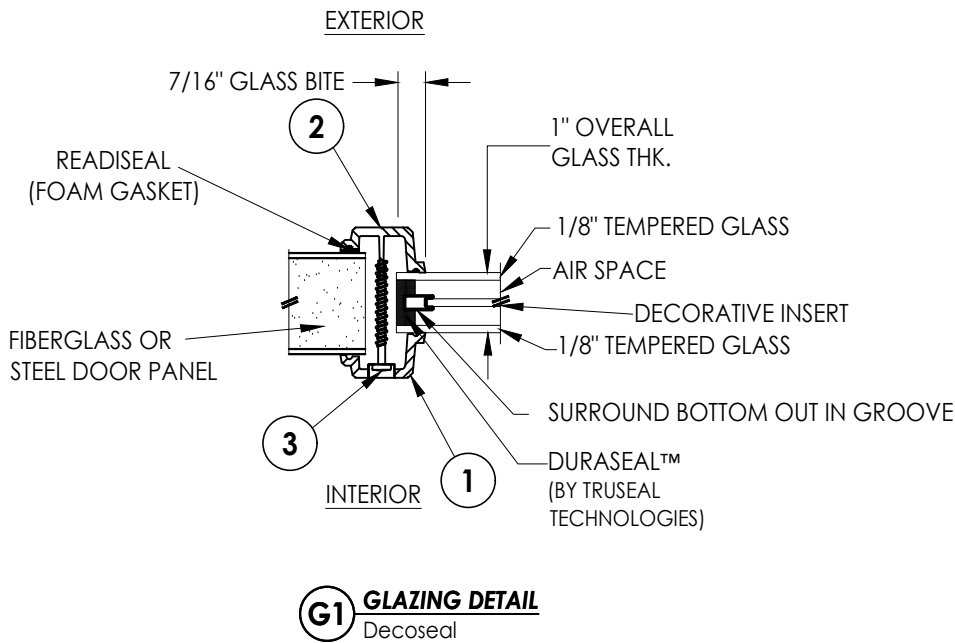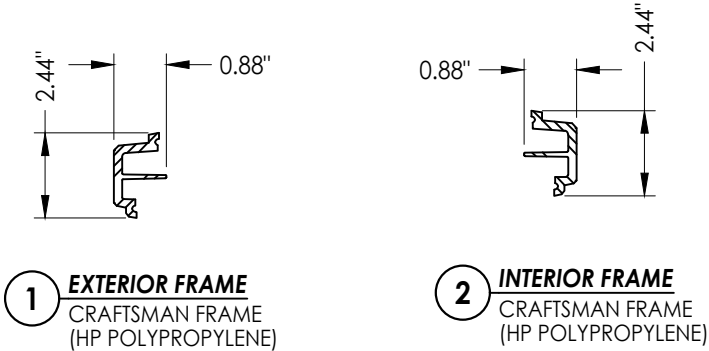


Documents Prepared By: Lyndon F. Schmidt P.E. No. 43409		BUILDING CONSULTANTS, INC. P.O. Box 230, Vairico, FL 33595 Phone No.: 813.659.9197 FBPE Registry No. 9813	
PRODUCT: CRAFTSMAN LITE FRAME SYSTEM		PART OR ASSEMBLY: FRAME & GLAZING DETAILS & BILL OF MATERIALS	
5	7/01/26	UPDATE TO 9TH ED. (2026)	FBC LFS
4	7/01/23	UPDATE TO 8TH ED. (2023)	FBC LFS
3	8/05/20	UPDATE TO 7TH ED. (2020)	FBC DAC
2	9/26/17	UPDATE TO 6TH ED. (2017)	FBC JK
1	3/28/15	UPDATE TO 5TH ED. (2014)	FBC JK
NO.	DATE	REVISIONS	
DATE: 4/15/13			
SCALE: N.T.S.			
DWG. BY: JK			
CHK. BY: LFS			
DRAWING NO.: FL-15260.10			
SHEET 2 OF 3			

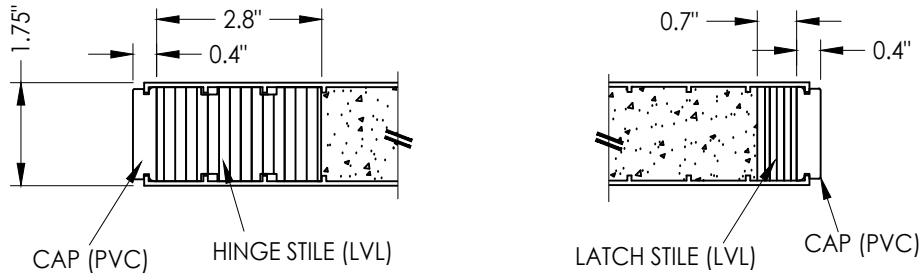


SECTION A-A

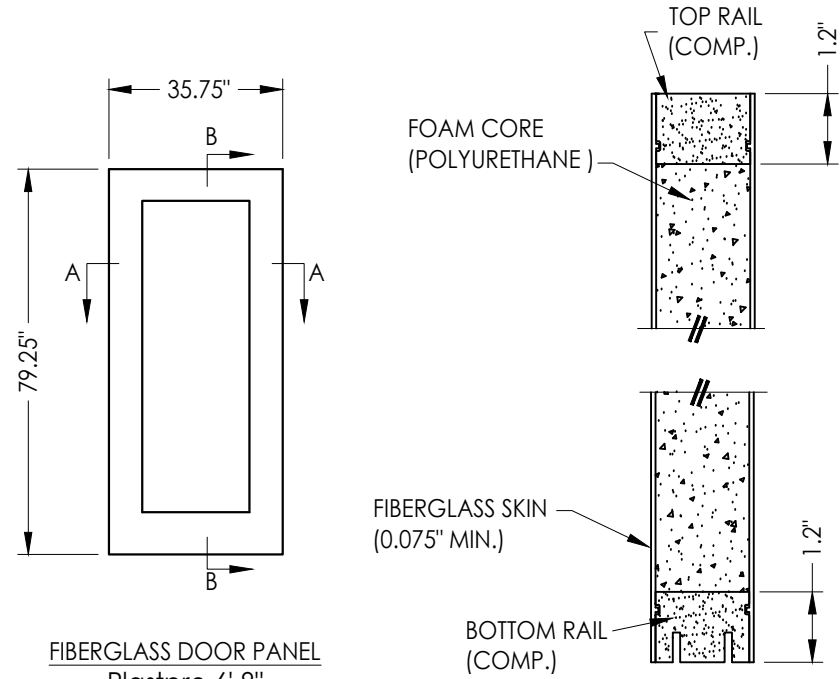


SECTION B-B

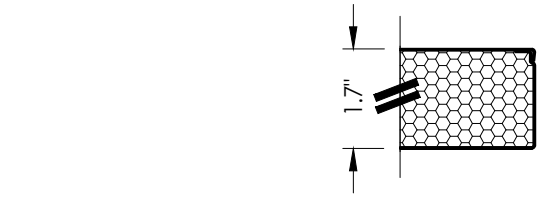

SECTION C-C

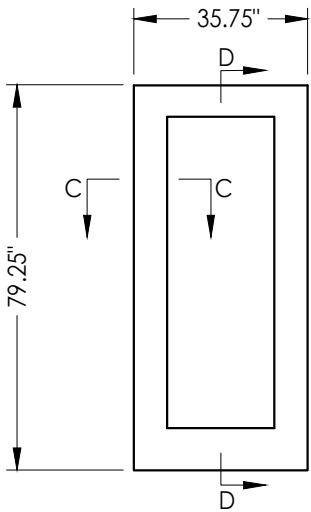

STEEL DOOR PANEL
Masonite 6' 8"

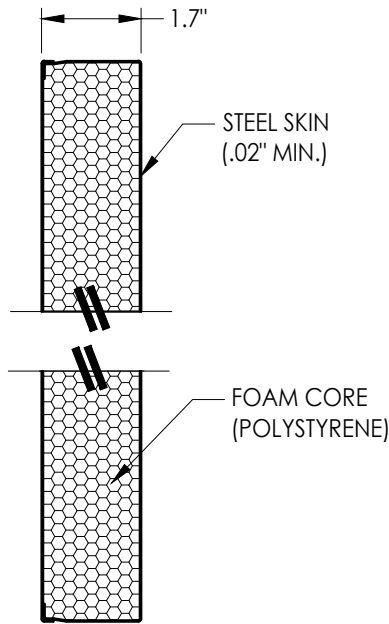

SECTION D-D

Documents Prepared By:
Lyndon F. Schmidt
P.E. No. 43409

R.W. BUILDING CONSULTANTS, INC.
P.O. Box 230, Valrico, FL 33595
Phone No.: 813.659.9197
FBPE Registry No. 9813

PRODUCT:
CRAFTSMAN
LITE FRAME SYSTEM

PART OR ASSEMBLY:
FIBERGLASS & STEEL
DOOR PANELS

NO.	DATE	REVISIONS
5	7/01/26	UPDATE TO 9TH ED. (2026) FBC LFS
4	7/01/23	UPDATE TO 8TH ED. (2023) FBC LFS
3	8/05/20	UPDATE TO 7TH ED. (2020) FBC DAC
2	9/26/17	UPDATE TO 6TH ED. (2017) FBC JK
1	3/28/15	UPDATE TO 5TH ED. (2014) FBC JK

DATE:	4/15/13
SCALE:	N.T.S.
DWG. BY:	JK
CHK. BY:	LFS
DRAWING NO.:	FL-15260.10
SHEET	3 OF 3