
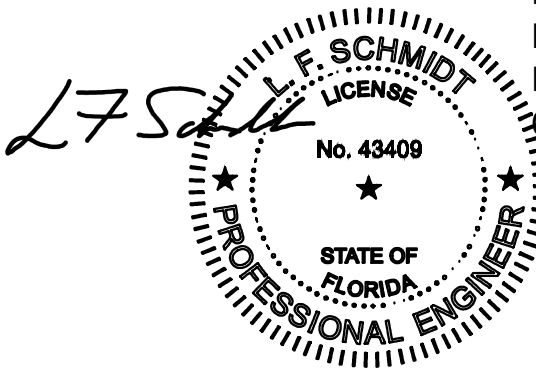


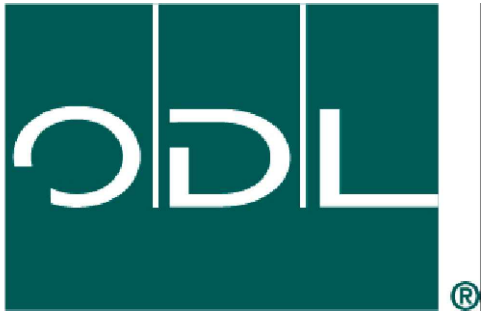

Digitally signed by
Lyndon F Schmidt
Date: 2026.07.16
09:18:11 -04'00'

This item has been digitally signed and sealed by
L. F. Schmidt, P.E. on the date adjacent to the seal.
Printed copies of this document are not
considered signed and sealed and the signature
must be verified on any electronic copies.

THIS PRODUCT APPROVAL IS VALID
ONLY FOR THE STATE OF FLORIDA

ODL, Inc.



"Spotlights" Lite Frame
Injection-Molded Frame

FOR GLAZING UP TO A 3'0 x 8'0" SINGLE PANEL
"NON-IMPACT"

GENERAL NOTES

1. This product has been evaluated and is in compliance with the 9th Edition (2026) Florida Building Code (FBC) structural requirements excluding the High Velocity Hurricane Zone (HVHZ).
2. When used in areas requiring wind borne debris protection this product is required to be protected with an impact resistant covering that complies with FBC Sections 1609.1.2 & R301.2.1.2.
3. This product is approved for use as a substitute doorglass assembly in conjunction with a glazed fiberglass side hinged swing door possessing a comparable current Florida Statewide product approval.
4. The design pressure (DP) rating shall be the lesser of the DP rating shown on sheet 1 of this approval or the DP rating shown in the glazed fiberglass door approval being used.
5. The door panel and lite opening size shall not exceed the sizes shown in this approval or the glazed fiberglass door approval being used.
6. This product is approved for use in the door panels as specified on sheets 3 & 4 of this approval. Substitution into a similar product may be approved for use by the local Authority Having Jurisdiction. In all cases, the glazed fiberglass door used must possess a comparable current Florida Statewide product approval.




TABLE OF CONTENTS	
SHEET#	DESCRIPTION
1	Typical elevations, design pressures and general notes
2	Frame & glazing details
3	Fiberglass door panel (6'-8")
4	Fiberglass door panel (8'-0")

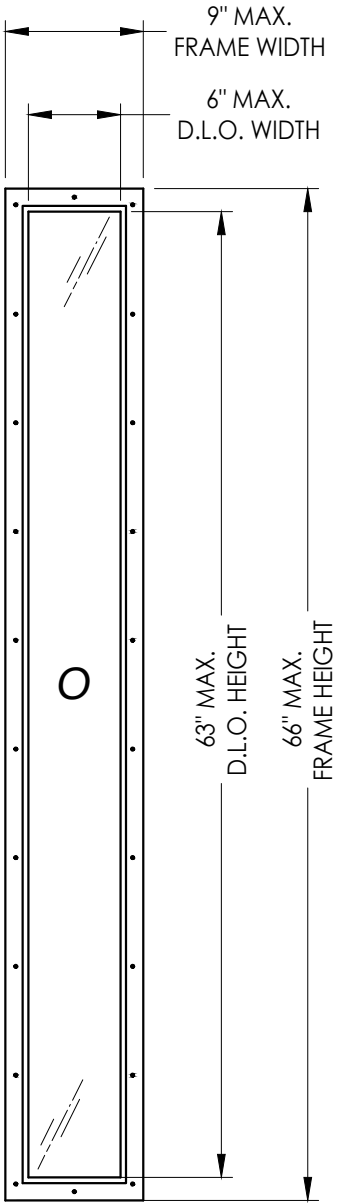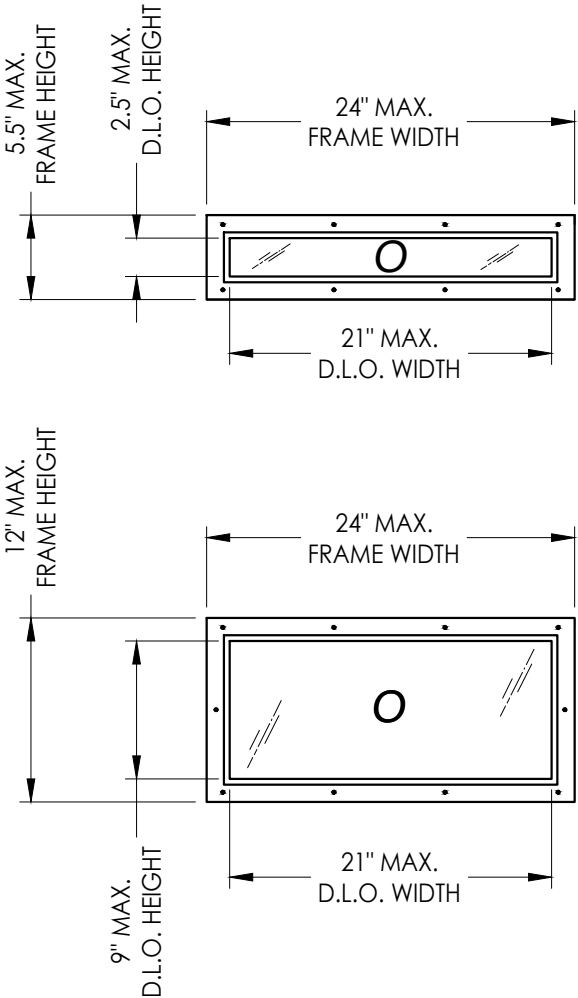


DESIGN PRESSURE RATING (PSF)		
LITE FRAME SIZE	POSITIVE	NEGATIVE
24.0" X 12.0"	+70.0	-75.0
24.0" X 5.5"	+70.0	-75.0
9.0" X 66.0"	+45.0	-60.0

Documents Prepared By: Lyndon F. Schmidt P.E. No. 43409		BUILDING CONSULTANTS, INC. P.O. Box 230, Valrico, FL 33595 Phone No.: 813.659.9197 FBPE Registry No. 9813	
PRODUCT: ODL LITE FRAME		PART OR ASSEMBLY: TYPICAL ELEVATIONS, DESIGN PRESSURES & GENERAL NOTES	
5	7/01/26	UPDATE TO 9TH ED. (2026) FBC	LFS
4	7/01/23	UPDATE TO 8TH ED. (2023) FBC	LFS
3	8/05/20	UPDATE TO 7TH ED. (2020) FBC	DAC
2	6/14/18	ADD 21" X 5.5" FRAME SIZE	LFS
1	9/26/17	UPDATE TO 6TH ED. (2017) FBC	JK
NO.	DATE		BY
REVISIONS			
DATE: 4/16/16			
SCALE: N.T.S.			
DWG. BY: JK			
CHK. BY: LFS			
DRAWING NO.: FL-15260.17			
SHEET 1 OF 4			


G:\ODL\FL-15260 R12\FL-15260.17.dwg

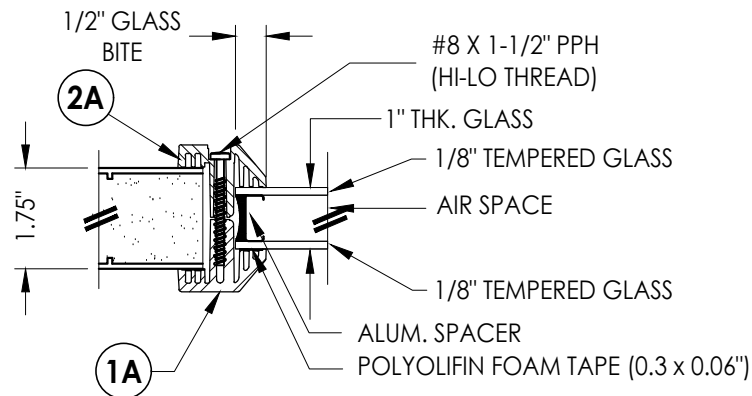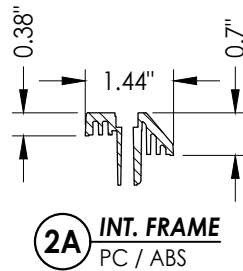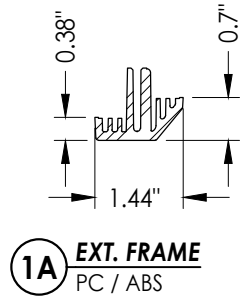


GLAZING DETAIL

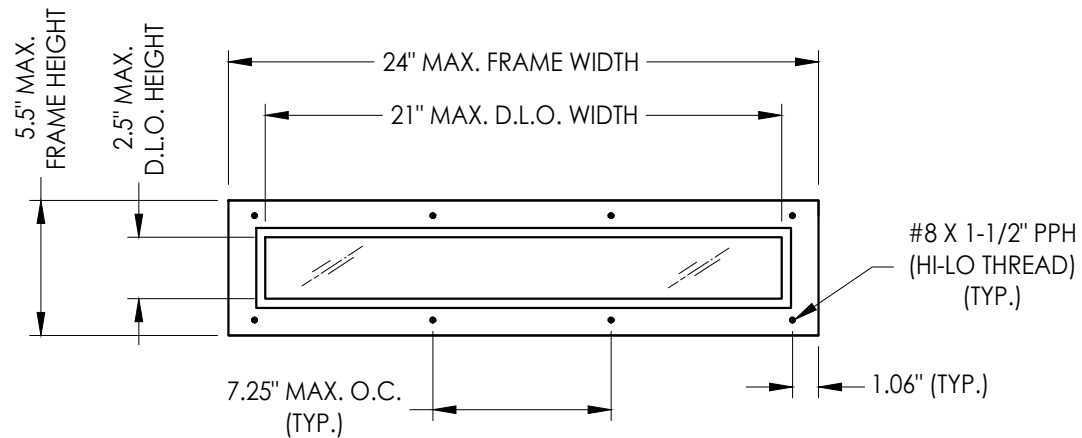

"Spotlights" Lite Frame System
24.0" X 5.5"

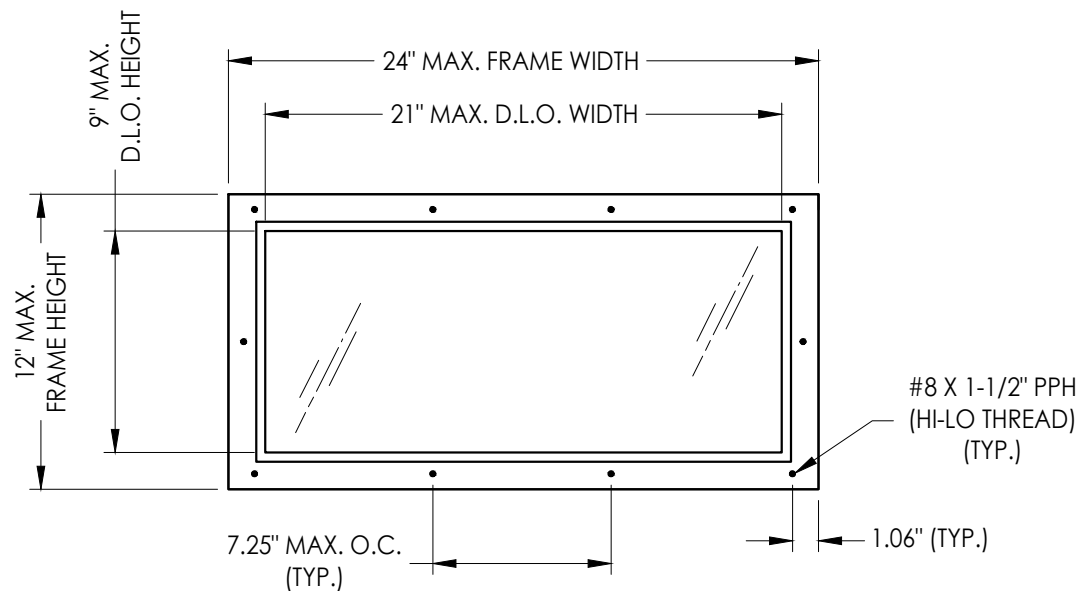

"Spotlights" Lite Frame System
24.0" X 12.0"

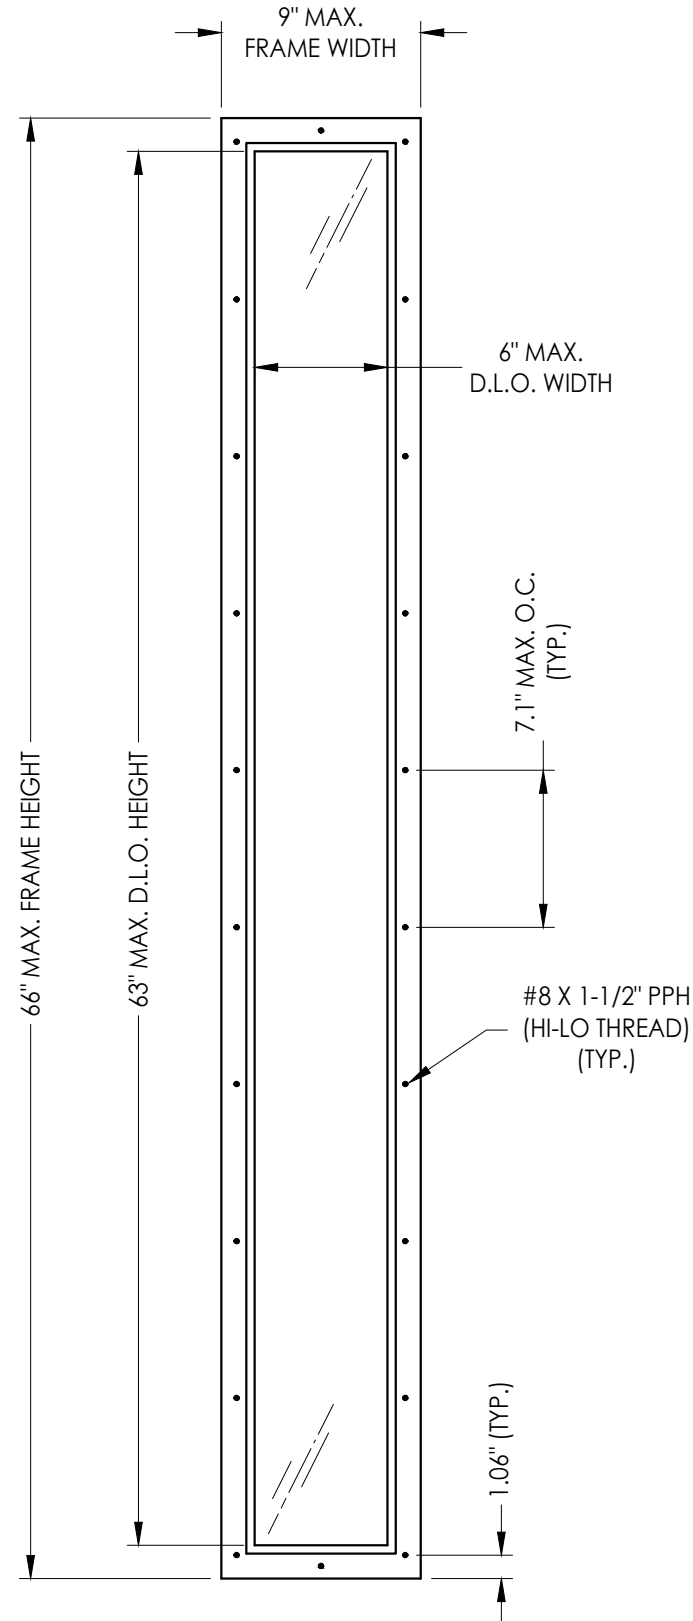

"Spotlights" Lite Frame System
9.0" X 66.0"

Documents Prepared By:
Lyndon F. Schmidt
P.E. No. 43409

RW BUILDING CONSULTANTS, INC.
P.O. Box 230, Valrico, FL 33595
Phone No.: 813.659.9197
FBPE Registry No. 9813

PRODUCT: ODL LITE FRAME

PART OR ASSEMBLY:
FRAME & GLAZING DETAILS

NO.	DATE	REVISIONS
5	7/01/26	UPDATE TO 9TH ED. (2026) FBC
4	7/01/23	UPDATE TO 8TH ED. (2023) FBC
3	8/05/20	UPDATE TO 7TH ED. (2020) FBC
2	6/14/18	ADD 21" X 5.5" FRAME SIZE
1	9/26/17	UPDATE TO 6TH ED. (2017) FBC

DATE: 4/16/16

SCALE: N.T.S.

DWG. BY: JK


CHK. BY: LFS

DRAWING NO.:


FL-15260.17

SHEET 2 OF 4


G:\ODL\FL-15260 R12\FL-15260.17.dwg

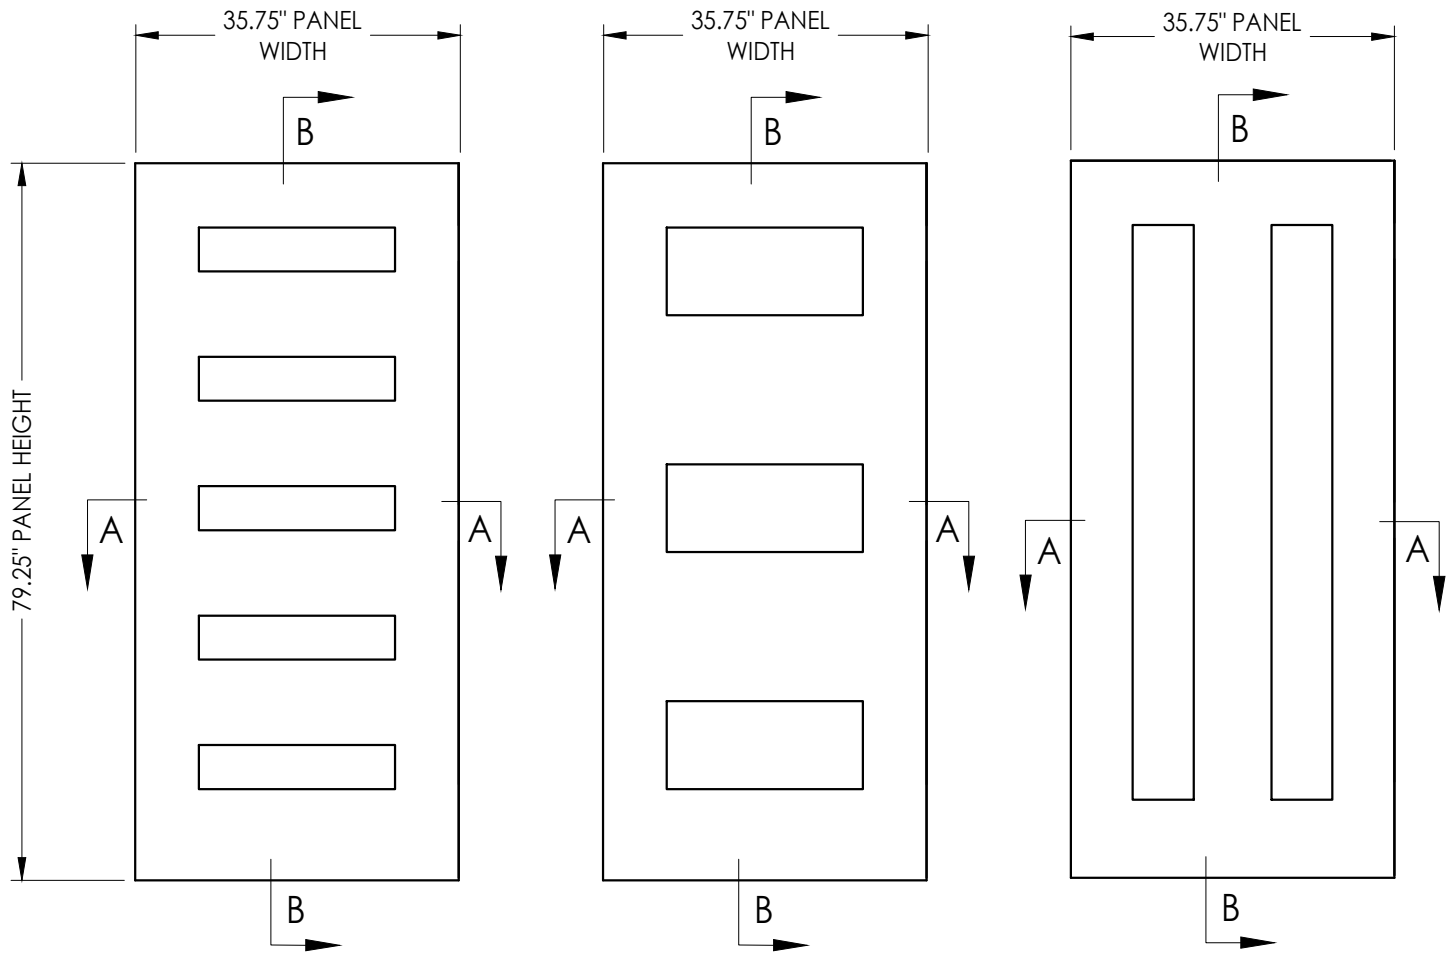

FIBERGLASS DOOR PANELS
Plastpro 6'-8"

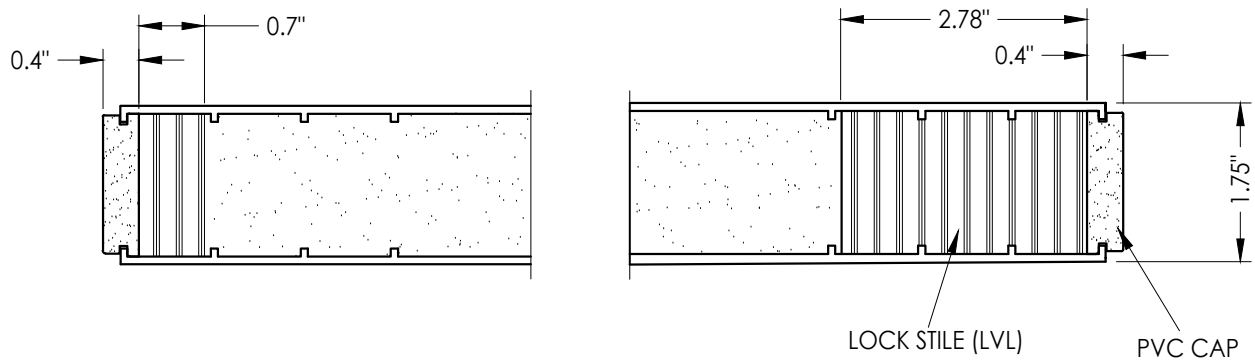

SECTION A-A

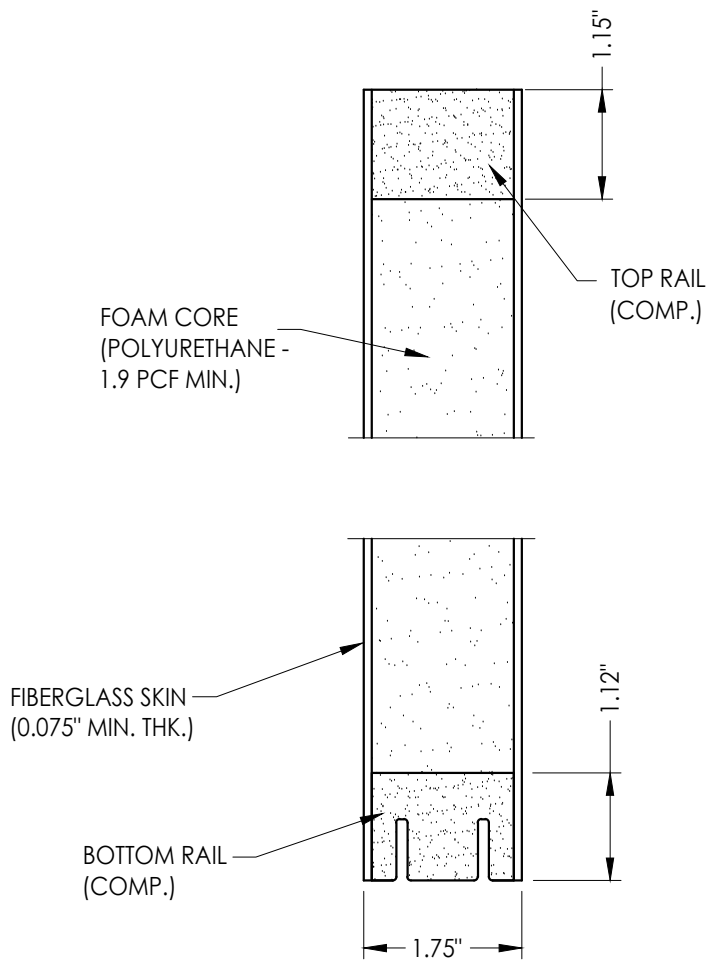

SECTION B-B


DATE: 4/16/16	
SCALE: N.T.S.	
DWG. BY: JK	
CHK. BY: LFS	
DRAWING NO.: FL-15260.17	
SHEET 3	OF 4

NO	DATE	REVISIONS
5	7/01/26	UPDATE TO 9TH ED. (2026) FBC
4	7/01/23	UPDATE TO 8TH ED. (2023) FBC
3	8/05/20	UPDATE TO 7TH ED. (2020) FBC
2	6/14/18	ADD 21" X 5.5" FRAME SIZE
1	9/26/17	UPDATE TO 6TH ED. (2017) FBC
NO	DATE	BY


PRODUCT:	ODL LITE FRAME
PART OR ASSEMBLY:	FIBERGLASS DOOR PANEL (6'-8")

Documents Prepared By: Lyndon F. Schmidt P.E. No. 43409	<i>RW</i> BUILDING CONSULTANTS, INC. P.O. Box 230, Valrico, FL 33595 Phone No.: 813.659.9197 FBPE Registry No. 9813
---	--


G:\ODL\FL-15260 R12\FL-15260.17.dwg

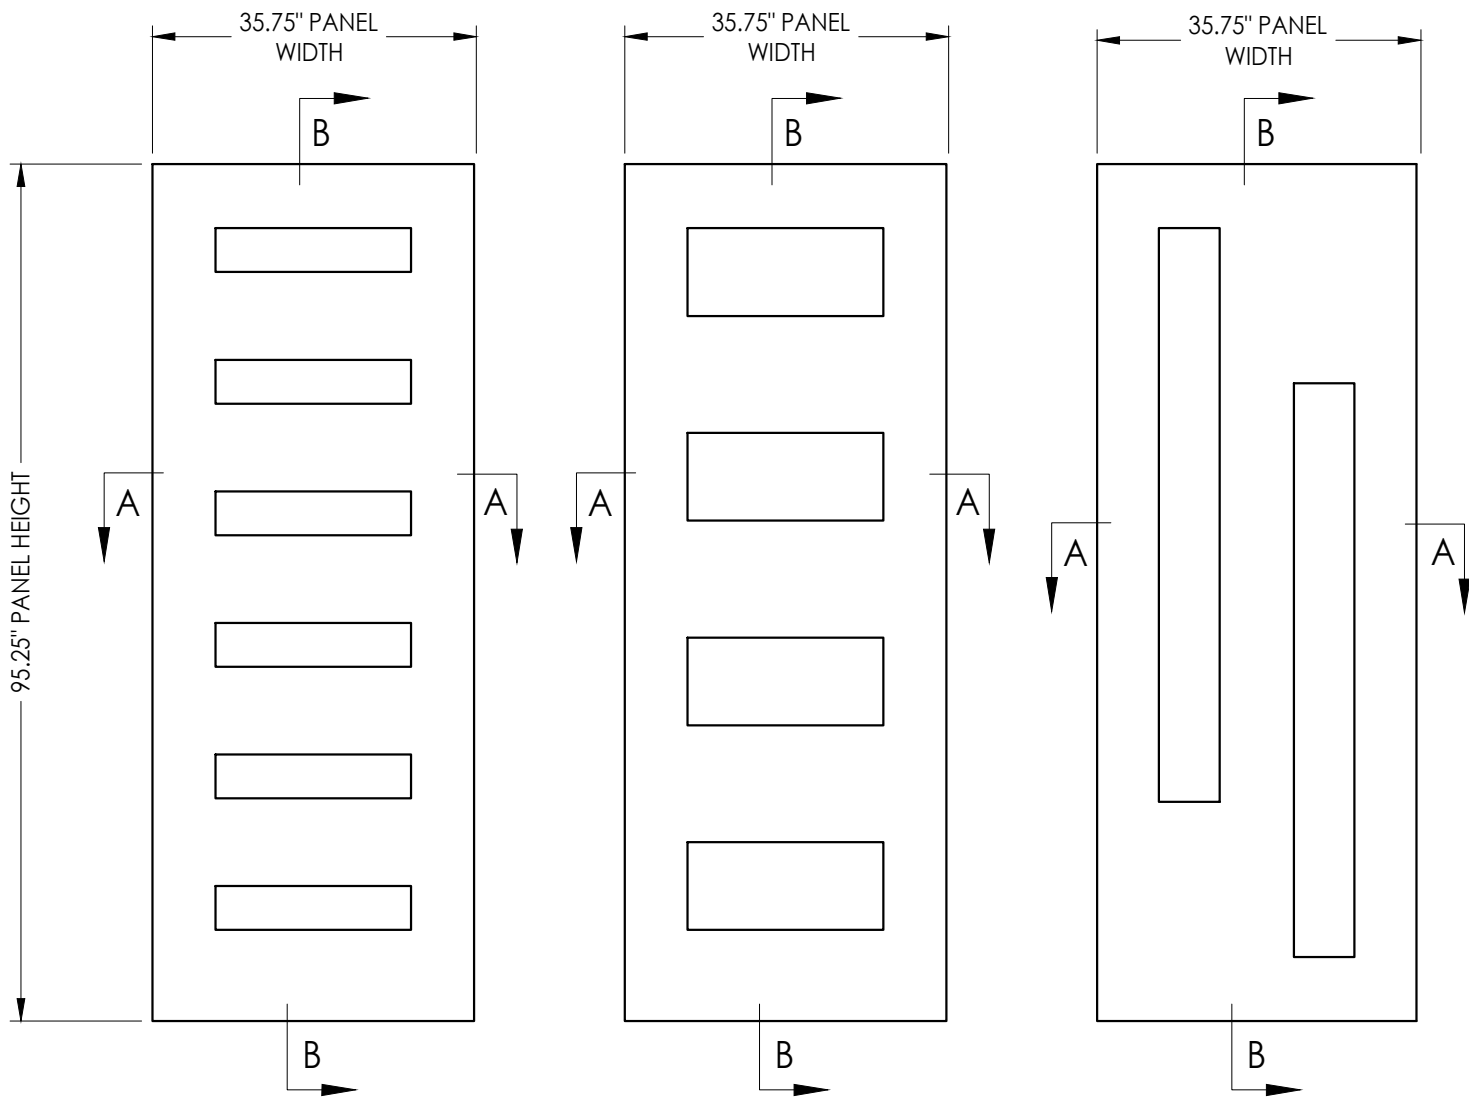

FIBERGLASS DOOR PANELS
Plastpro 8'-0"

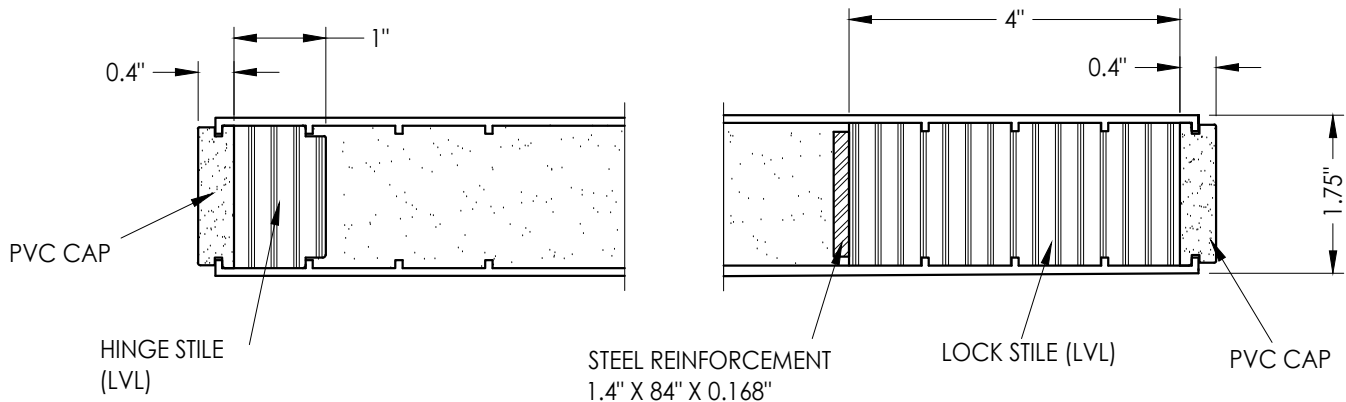

SECTION A-A

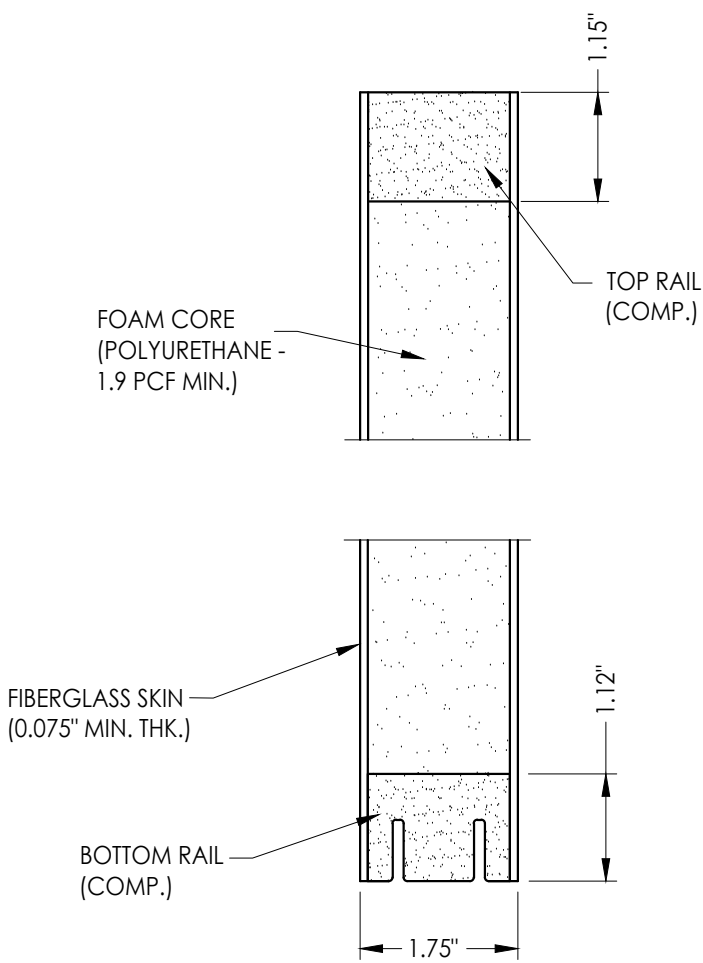

SECTION B-B

Documents Prepared By: Lyndon F. Schmidt P.E. No. 43409		PRODUCT: ODL LITE FRAME		PART OR ASSEMBLY: FIBERGLASS DOOR PANEL (8'-0")	
		DATE: 4/16/16		SCALE: N.T.S.	
DWG. BY: JK		CHK. BY: LFS		DRAWING NO.: FL-15260.17	
SHEET 4 OF 4		REVISIONS		BUILDING CONSULTANTS, INC. P.O. Box 230, Valrico, FL 33595 Phone No.: 813.659.9197 FBPE Registry No. 9813	