




Z:\2023 FBC Drawings\Aside - Siding Division\FL-15275 R4\FL-15275.1-7.dwg

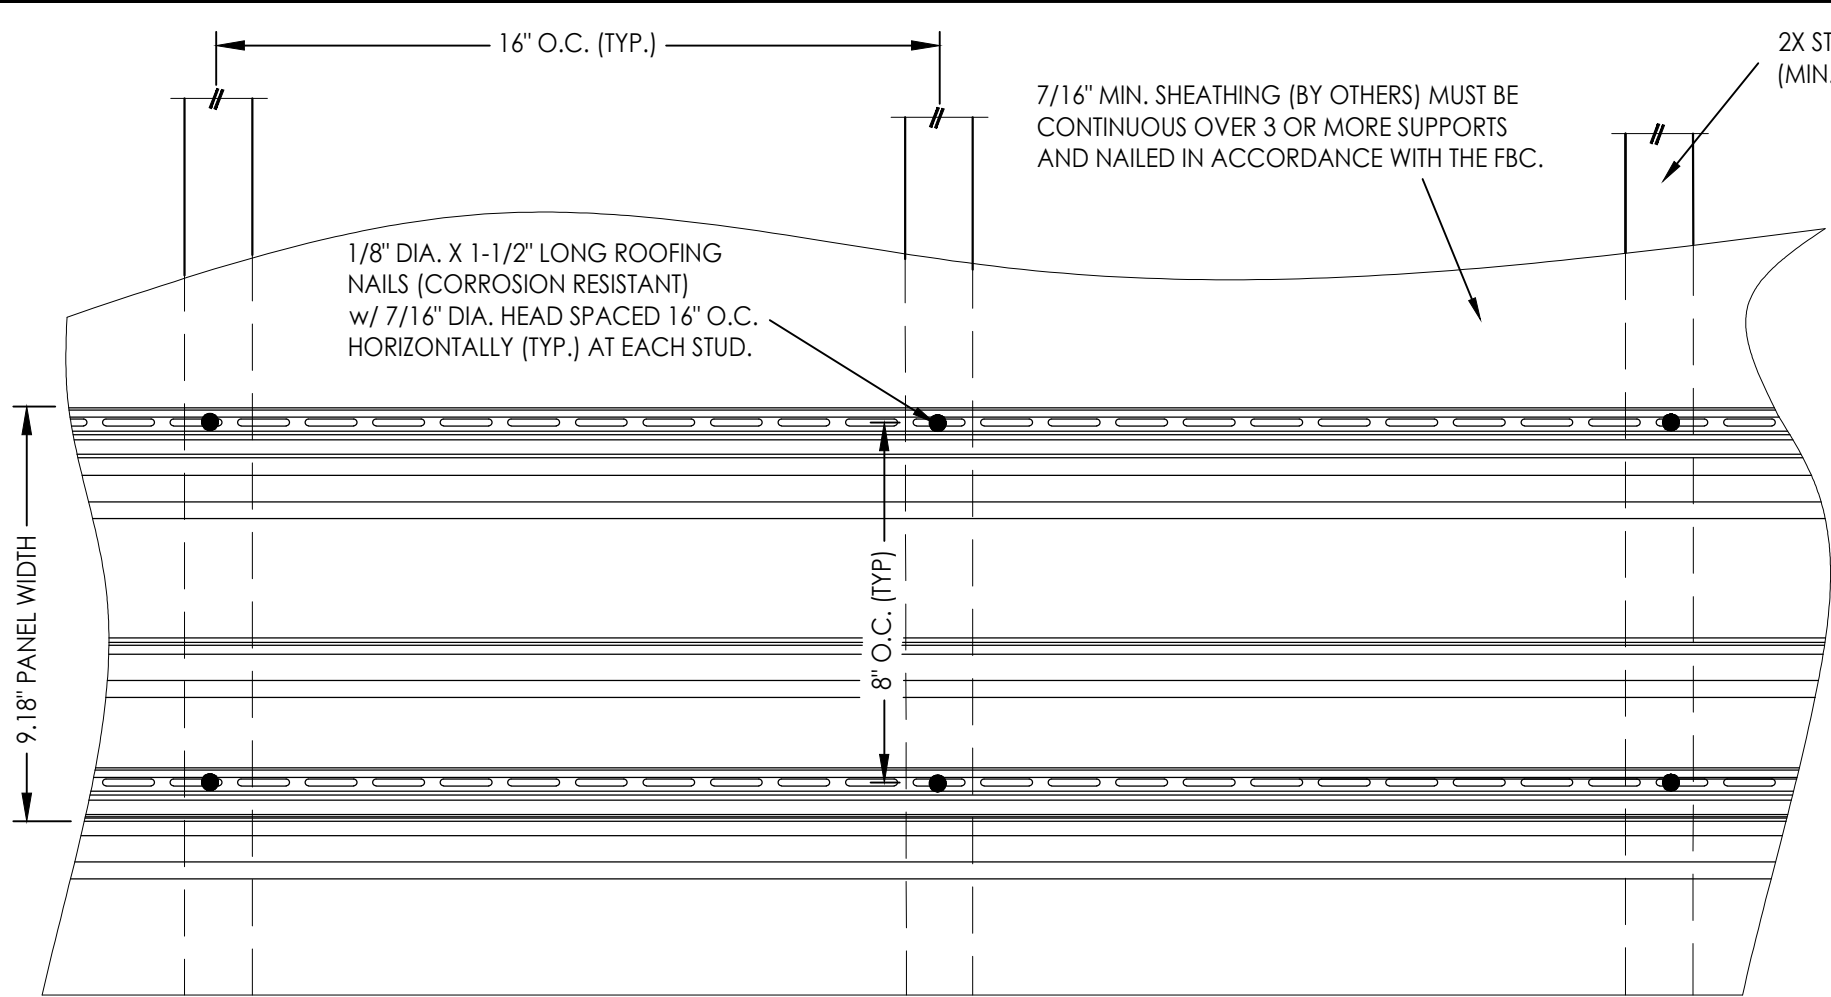


HORIZONTAL SIDING INSTALLATION
2x stud construction w/ sheathing

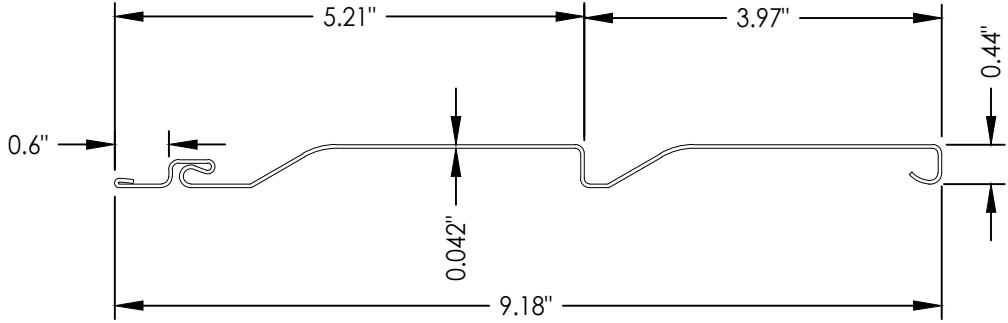

"COVENTRY" D4 DUTCH LAP

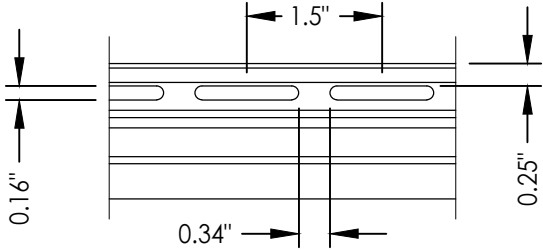


SIDING SLOT DETAILS

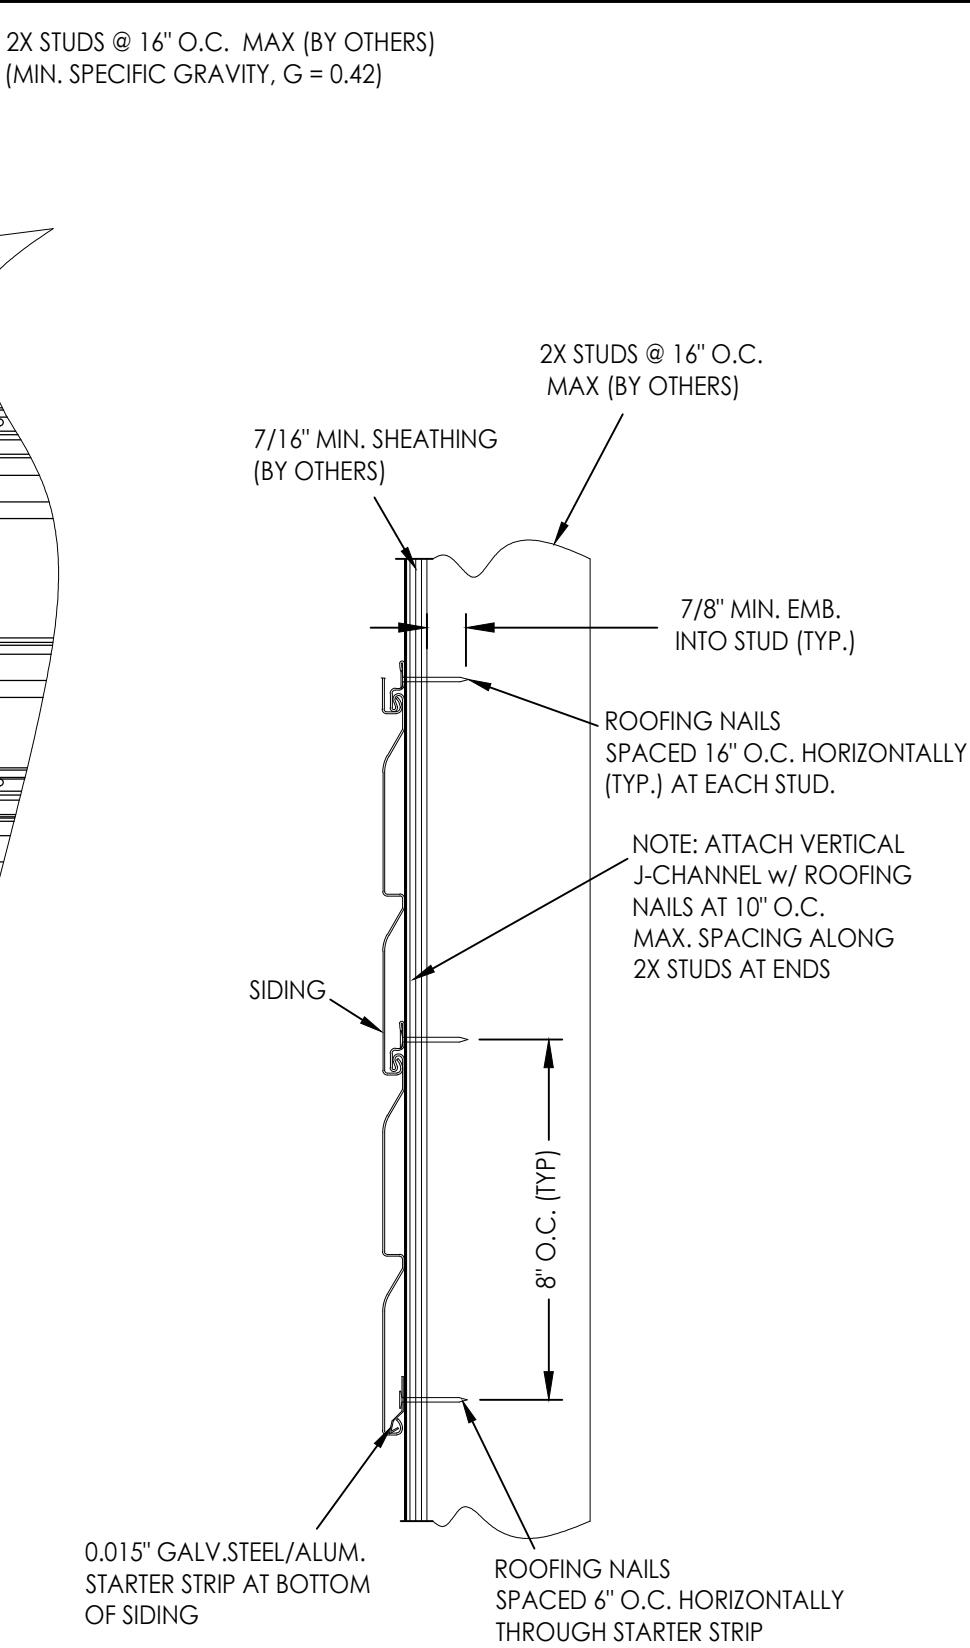


VERTICAL CROSS SECTION
2x stud construction w/ sheathing

Documents Prepared By: Lyndon F. Schmidt P.E. No. 43409				BUILDING CONSULTANTS, INC. P.O. Box 230, Valrico, FL 33595 Phone No.: 813.659.9197 FBPE Registry License No. 9813			
PRODUCT:		VINYL SIDING		PART OR ASSEMBLY:		SIDING DETAILS (D4 DUTCH LAP)	
4	10/9/23	UPDATE TO 8TH ED. (2023)	FBC	LFS			
3	9/22/20	UPDATE TO 7TH ED. (2020)	FBC	LFS			
		& REVISE DESIGN PRESSURES					
2	10/03/17	UPDATE TO 6TH ED. (2017)	FBC	LFS			
1	2/12/15	UPDATE TO 5TH ED. (2014)	FBC	LFS			
	NO. DATE			BY			
				REVISIONS			
DATE:				3/19/12			
SCALE:				N.T.S.			
DWG. BY:				JK			
CHK. BY:				LFS			
DRAWING NO.:				FL-15275.5			
SHEET				2 OF 6			


Z:\2023 FBC Drawings\Aside - Siding Division\FL-15275 R4\FL-15275.1-7.dwg

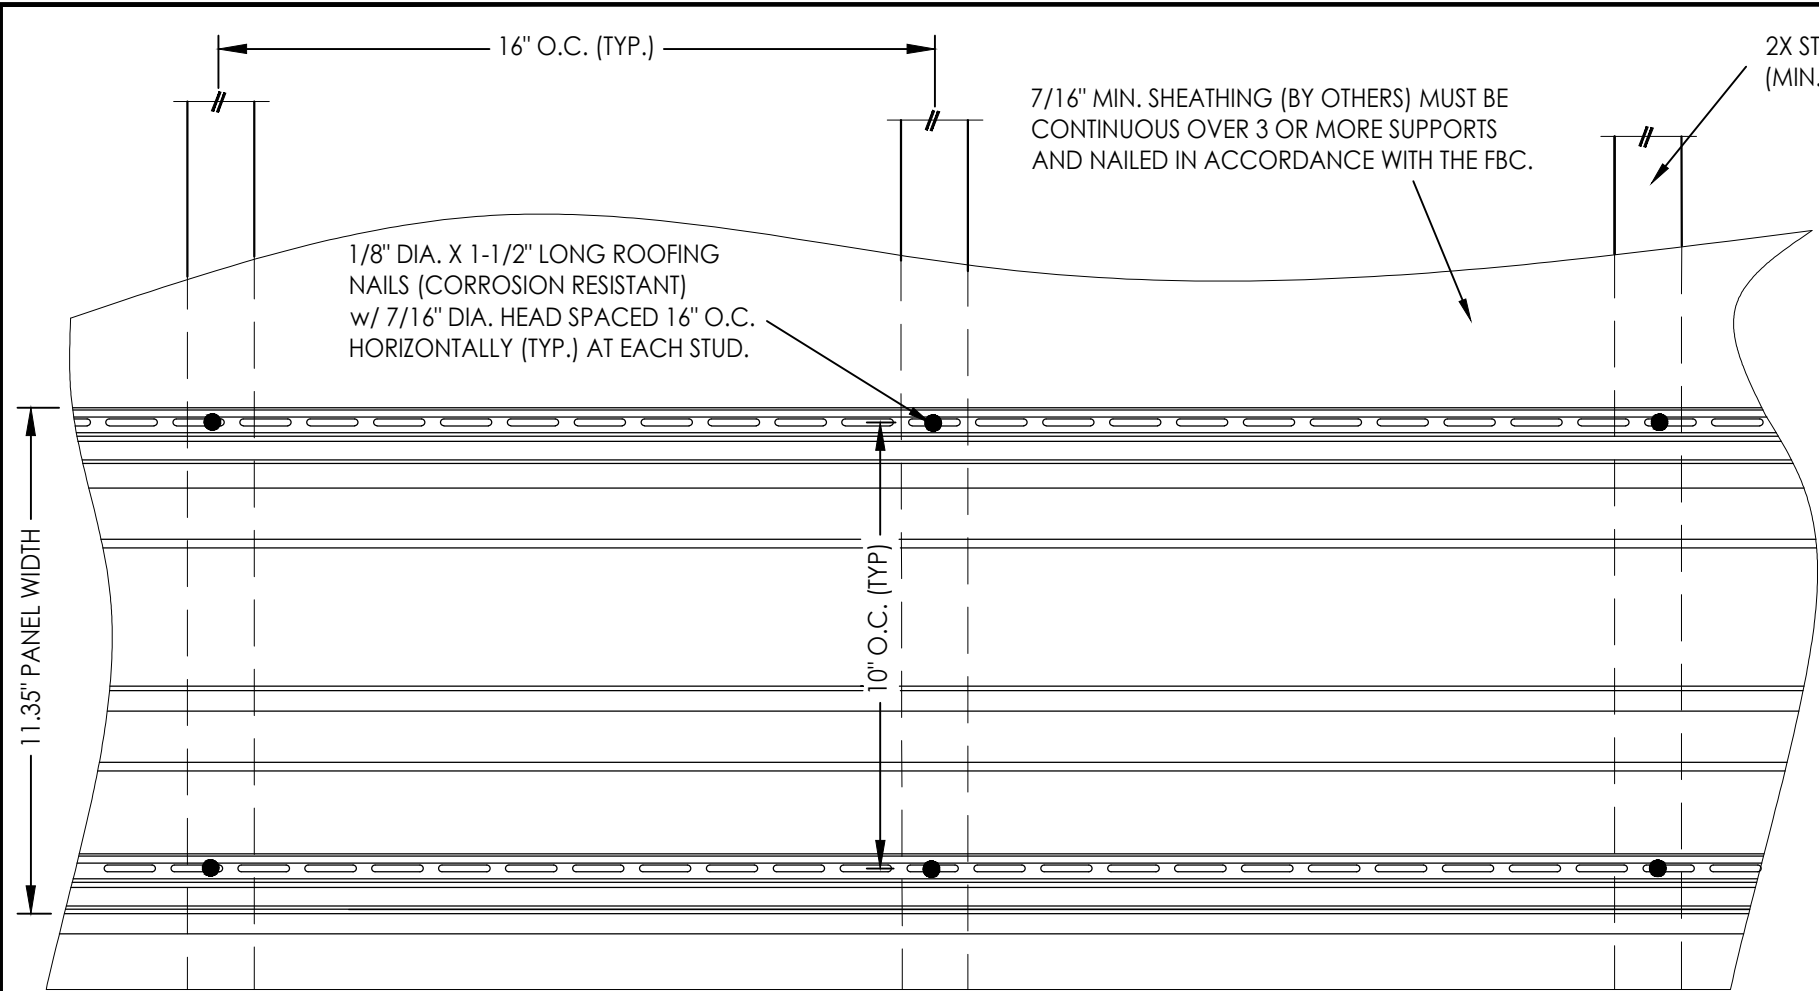


HORIZONTAL SIDING INSTALLATION
2x stud construction w/ sheathing

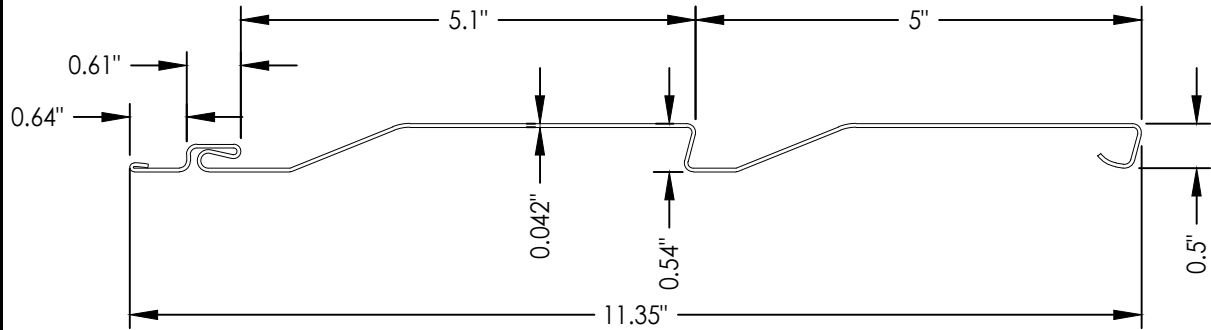

"COVENTRY" D5 DUTCH LAP

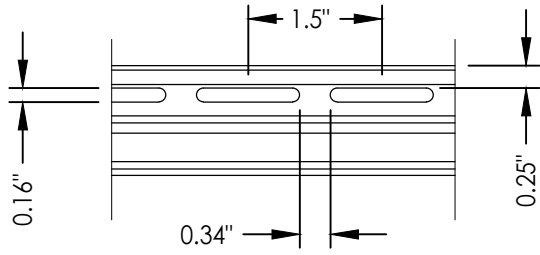


SIDING SLOT DETAILS

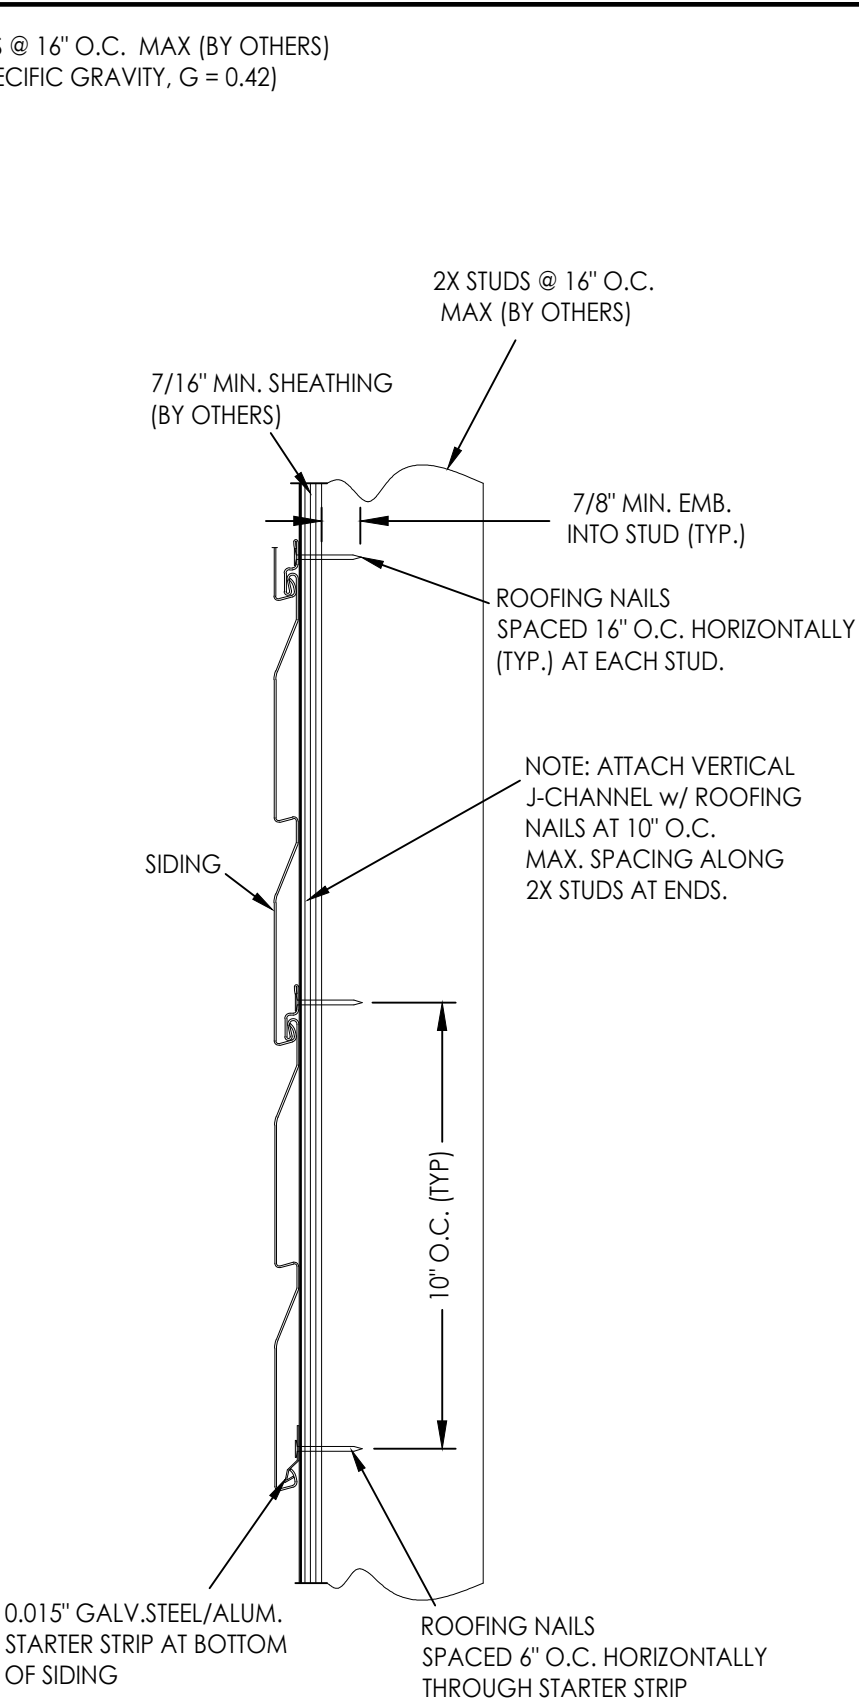

VERTICAL CROSS SECTION
2x stud construction w/ sheathing


Documents Prepared By: Lyndon F. Schmidt P.E. No. 43409		BUILDING CONSULTANTS, INC. P.O. Box 230, Valrico, FL 33595 Phone No.: 813.659.9197 FBPE Registry License No. 9813	
PRODUCT:		VINYL SIDING	
PART OR ASSEMBLY:		SIDING DETAILS (D5 DUTCH LAP)	
4	10/9/23	UPDATE TO 8TH ED. (2023) FBC	LFS
3	9/22/20	UPDATE TO 7TH ED. (2020) FBC	LFS
		& REVISE DESIGN PRESSURES	
2	10/03/17	UPDATE TO 6TH ED. (2017) FBC	LFS
1	2/12/15	UPDATE TO 5TH ED. (2014) FBC	LFS
NO.	DATE		BY
REVISIONS			
DATE: 3/19/12			
SCALE: N.T.S.			
DWG. BY: JK			
CHK. BY: LFS			
DRAWING NO.: FL-15275.5			
SHEET 4 OF 6			

Z:\2023 FBC Drawings\Aside - Siding Division\FL-15275 R4\FL-15275.1-7.dwg

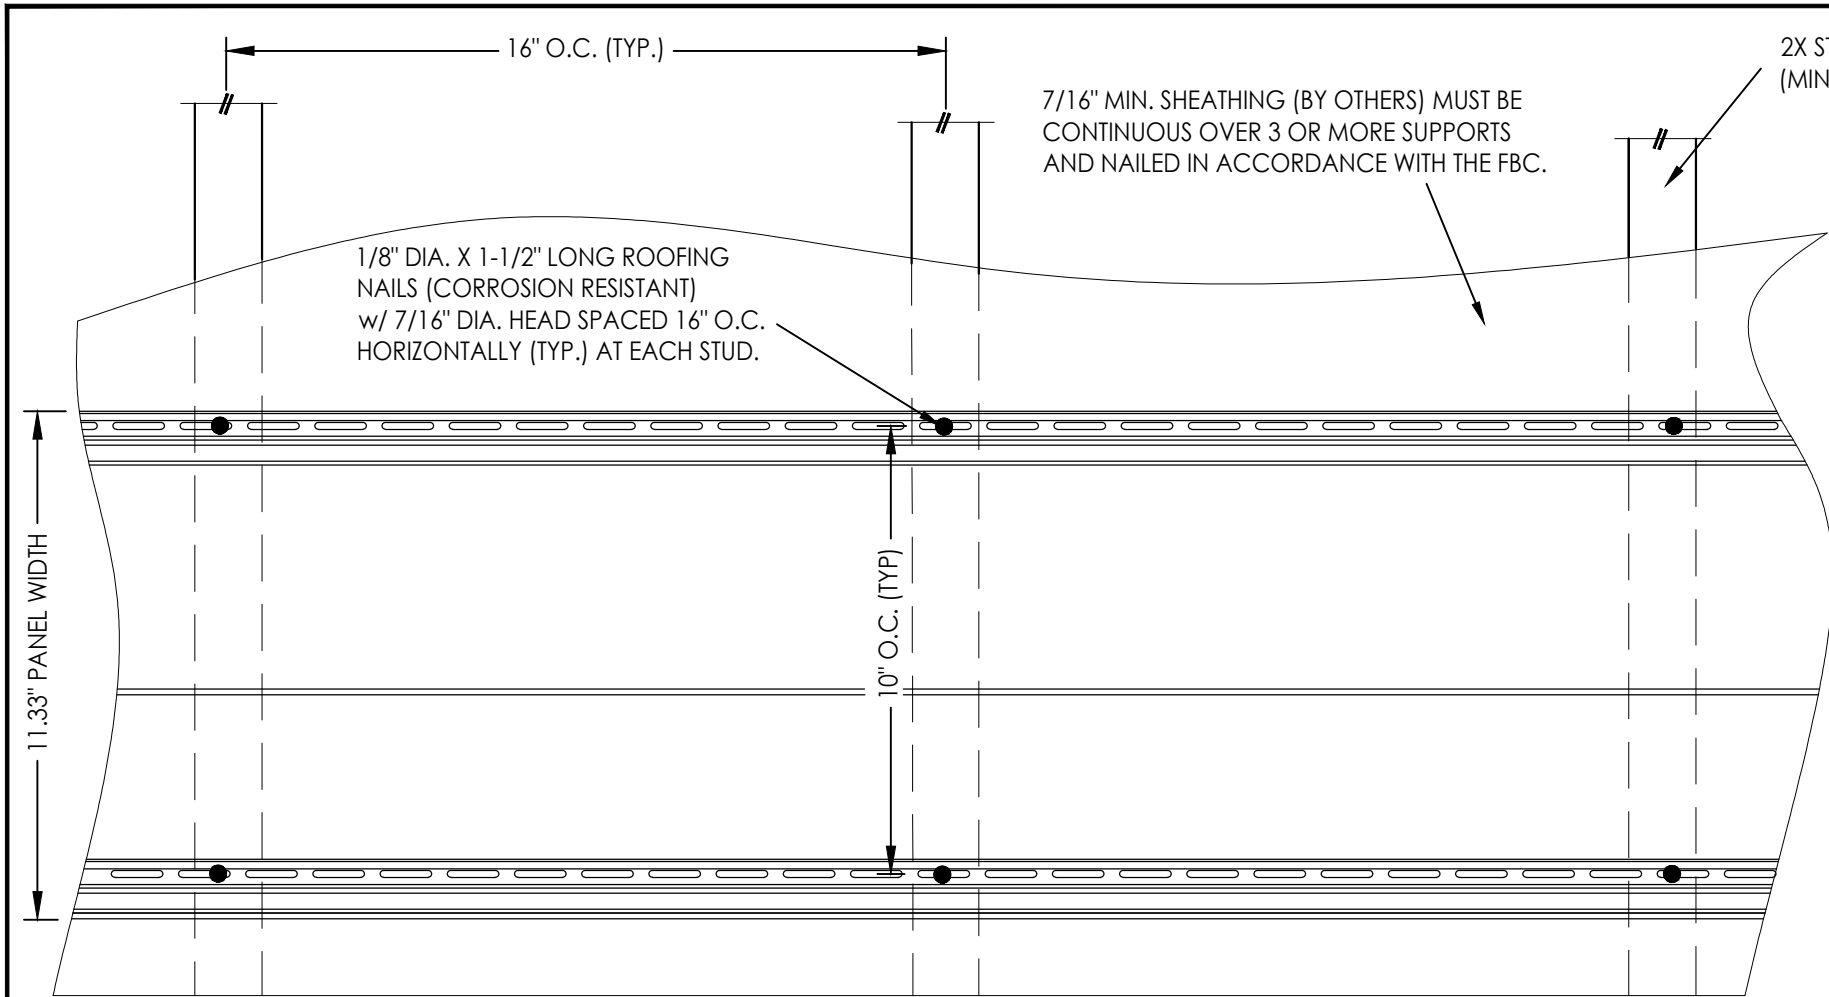


HORIZONTAL SIDING INSTALLATION


2x stud construction w/ sheathing

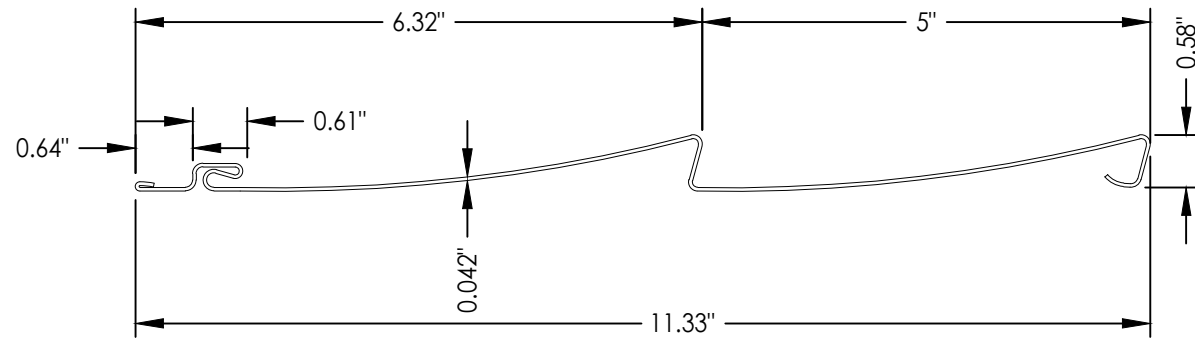

"COVENTRY" D5 CLAPBOARD

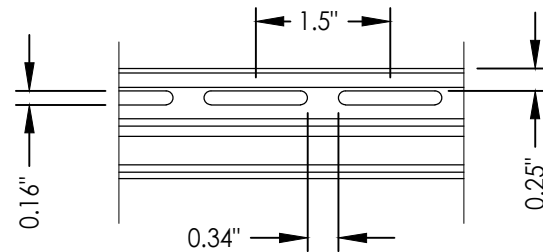

SIDING SLOT DETAILS

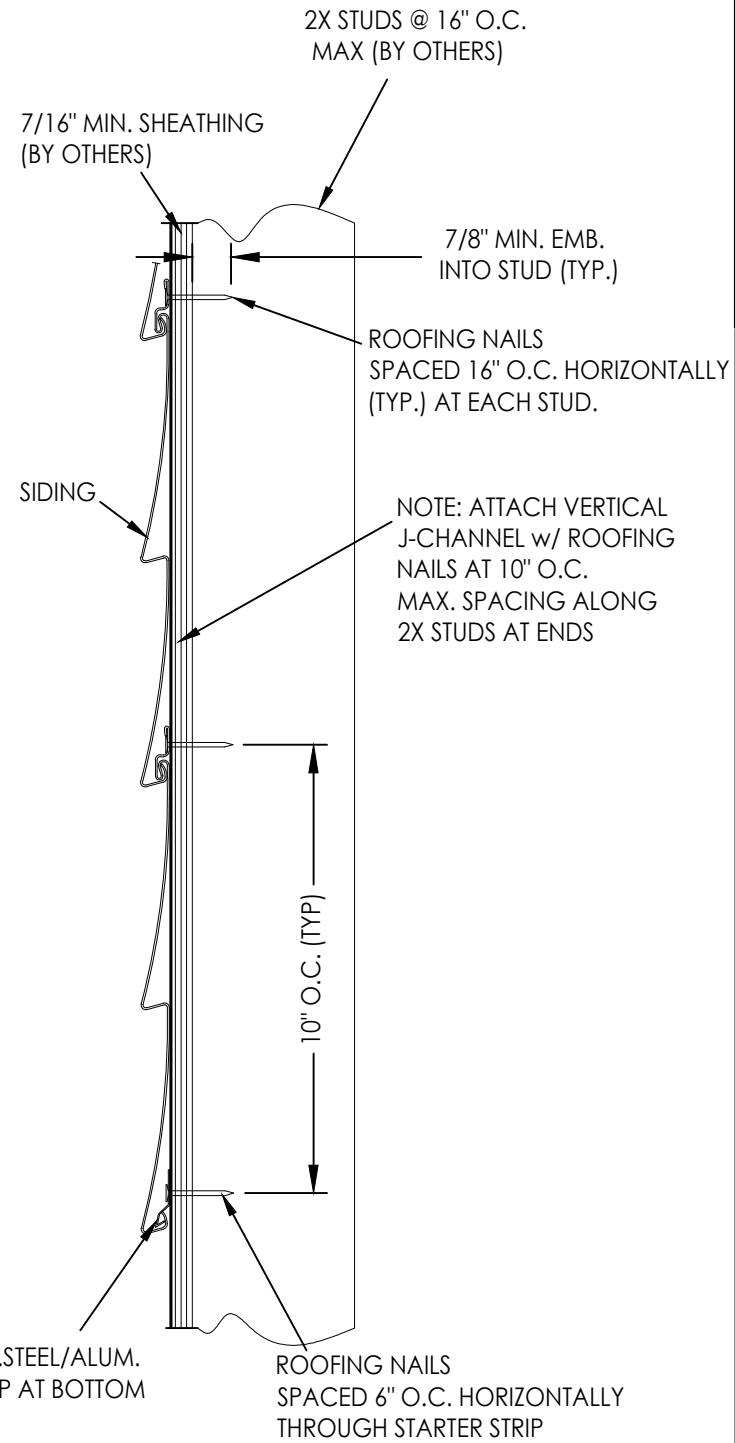

VERTICAL CROSS SECTION

2x stud construction w/ sheathing

Documents Prepared By:
Lyndon F. Schmidt
P.E. No. 43409

BUILDING CONSULTANTS, INC.
P.O. Box 230, Valrico, FL 33595
Phone No.: 813.659.9197
FBPE Registry License No. 9813

PRODUCT:

VINYL SIDING

PART OR ASSEMBLY:

SIDING DETAILS
(D5 CLAPBOARD)

NO.	DATE	REVISIONS			
		DATE	BY	LFS	BY
4	10/9/23	UPDATE TO 8TH ED. (2023)	FBC	LFS	
3	9/22/20	UPDATE TO 7TH ED. (2020)	FBC	LFS	
		& REVISE DESIGN PRESSURES			
2	10/03/17	UPDATE TO 6TH ED. (2017)	FBC	LFS	
1	2/12/15	UPDATE TO 5TH ED. (2014)	FBC	LFS	

DATE: 3/19/12

SCALE: N.T.S.

DWG. BY: JK


CHK. BY: LFS

DRAWING NO.:


FL-15275.5

SHEET 5 OF 6


Z:\2023 FBC Drawings\Aside - Siding Division\FL-15275 RA\FL-15275.1-7.dwg

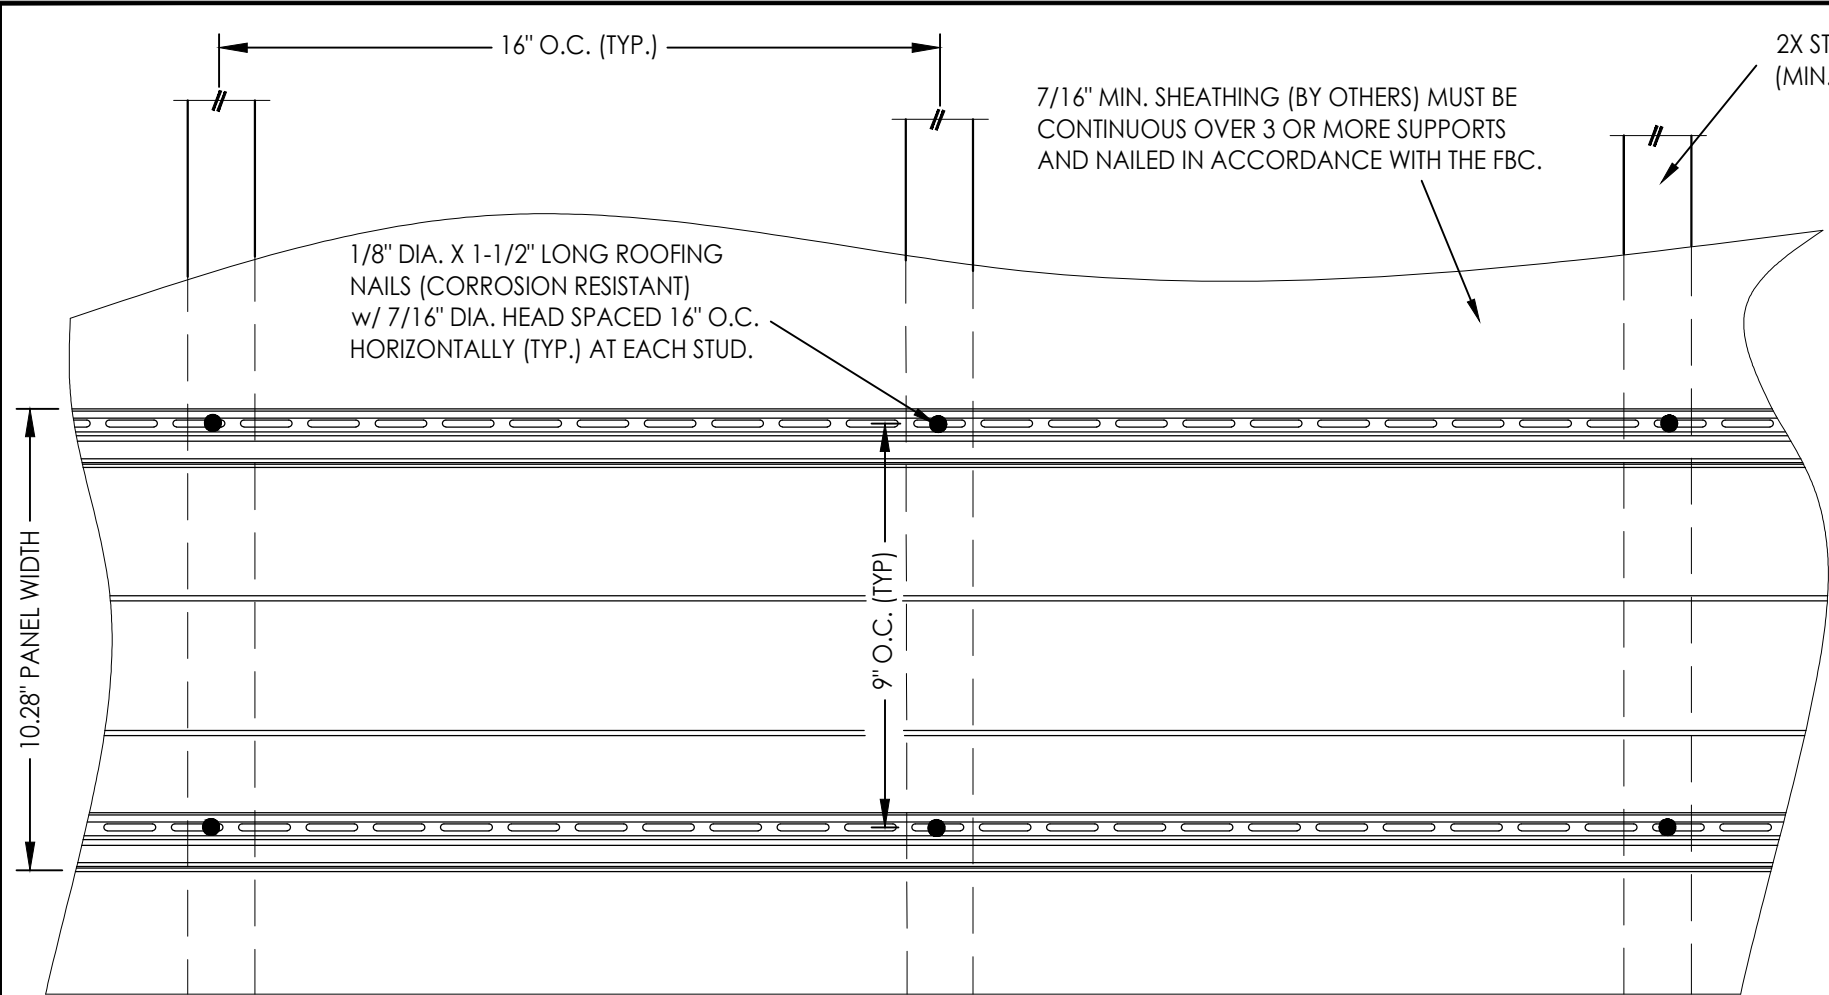

HORIZONTAL SIDING INSTALLATION
2x stud construction w/ sheathing

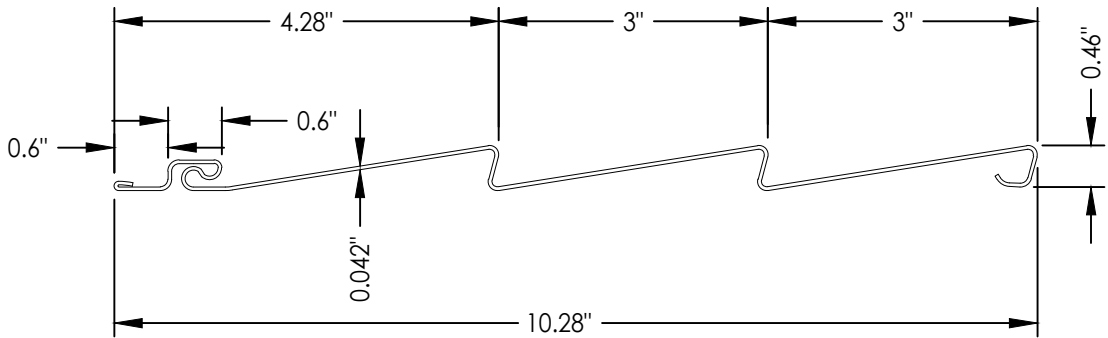


"COVENTRY" TRIPLE 3

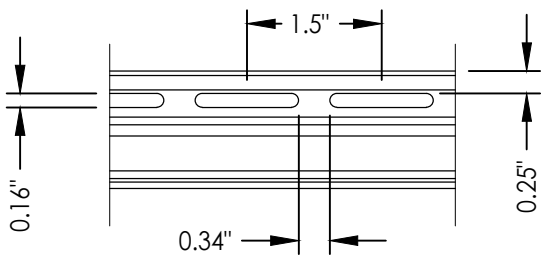

SIDING SLOT DETAILS

0.015" GALV. STEEL/ALUM.
STARTER STRIP AT BOTTOM
OF SIDING

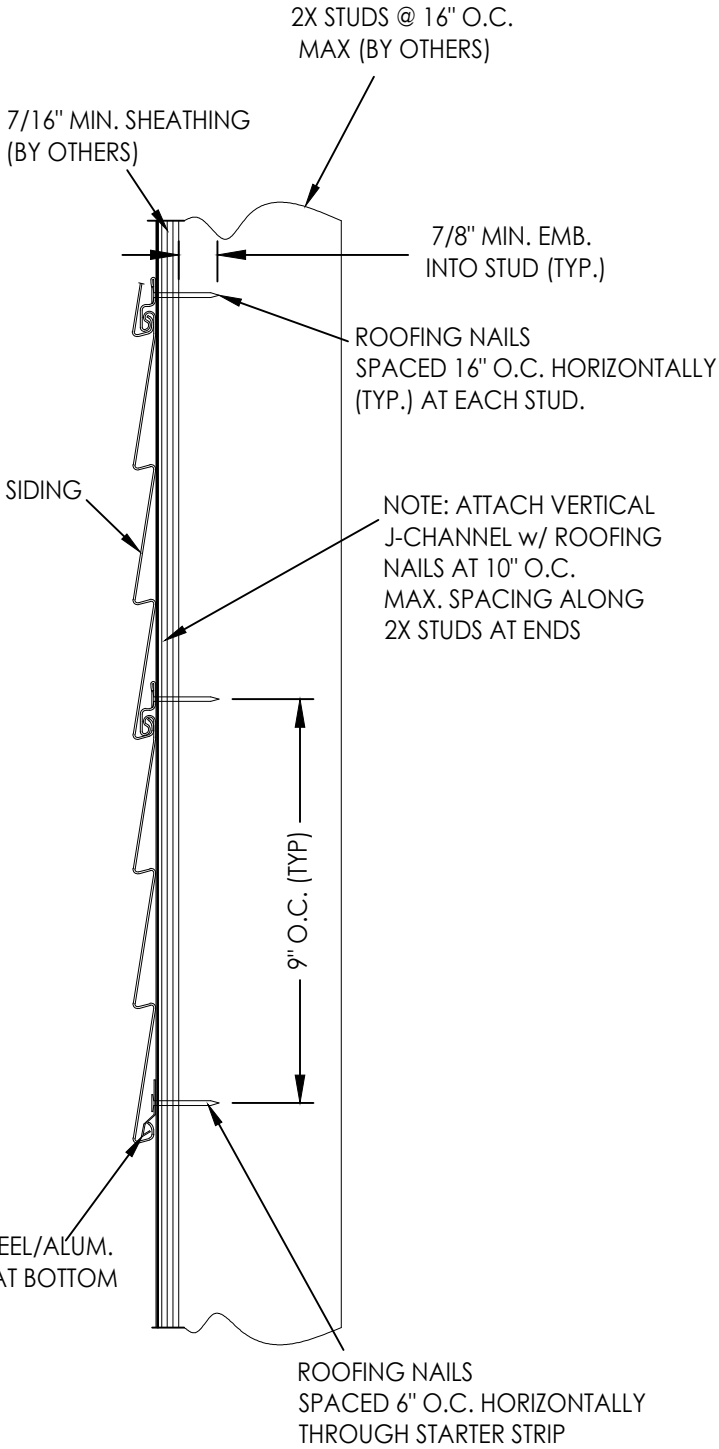

VERTICAL CROSS SECTION
2x stud construction w/ sheathing

Documents Prepared By: Lyndon F. Schmidt P.E. No. 43409				RW BUILDING CONSULTANTS, INC. P.O. Box 230, Valrico, FL 33595 Phone No.: 813.659.9197 FBPE Registry License No. 9813			
PRODUCT:		VINYL SIDING		PART OR ASSEMBLY:		SIDING DETAILS (TRIPLE 3)	
4	10/9/23	UPDATE TO 8TH ED. (2023)	FBC	LFS			
3	9/22/20	UPDATE TO 7TH ED. (2020)	FBC	LFS			
		& REVISE DESIGN PRESSURES					
2	10/03/17	UPDATE TO 6TH ED. (2017)	FBC	LFS			
1	2/12/15	UPDATE TO 5TH ED. (2014)	FBC	LFS			
	NO.	DATE		BY			
				REVISIONS			
DATE: 3/19/12							
SCALE: N.T.S.							
DWG. BY: JK							
CHK. BY: LFS							
DRAWING NO.: FL-15275.5							
SHEET 6 OF 6							