


MODEL A - 6'X8' AND 3'X8' MODELS

* SEE SHEET 2 FOR PANEL OPTIONS

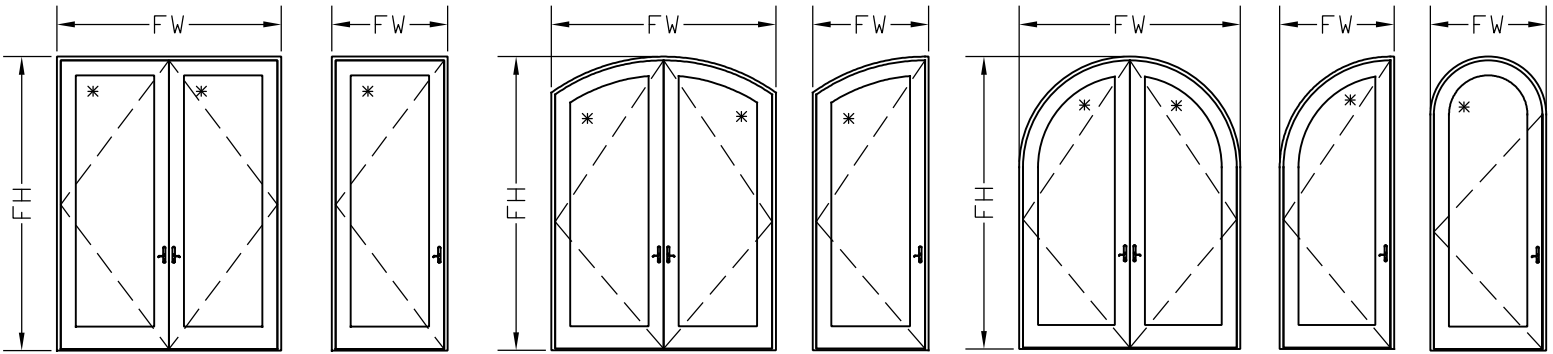


MODEL A1
RETANGULAR SHAPES
Pd= +53, -70 PSF

MODEL A2
ELLIPTICAL SHAPES
Pd= +53, -70 PSF

MODEL A3
ARCHED SHAPES
Pd= +53, -70 PSF

MODEL B - 6'X10' AND 3'X10' MODELS

* SEE SHEET 2 FOR PANEL OPTIONS

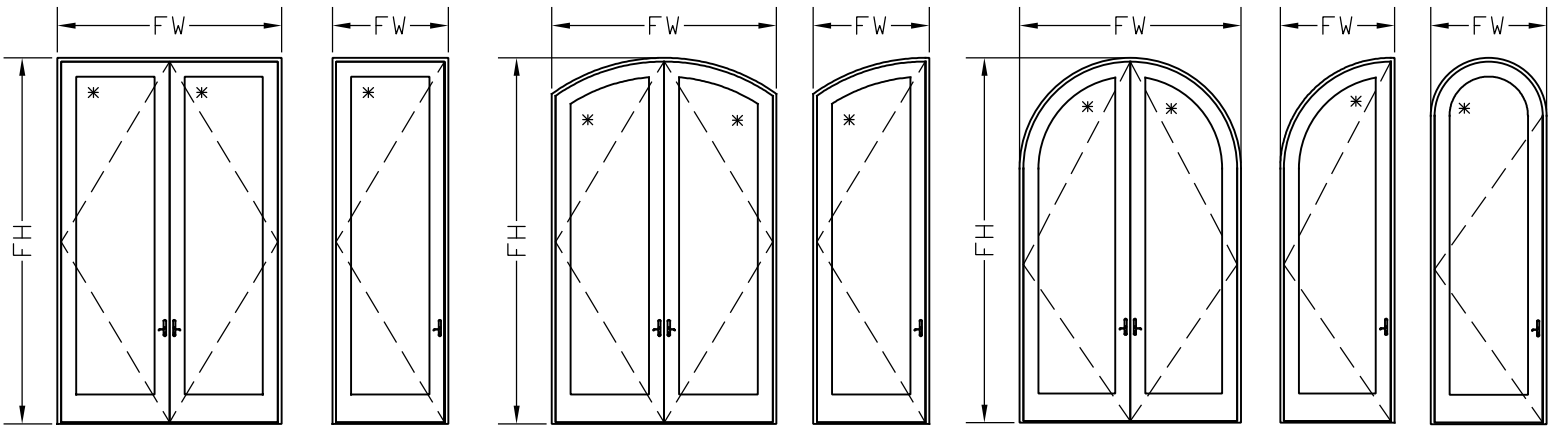


MODEL B1
RETANGULAR SHAPES
Pd= +53, -70 PSF

MODEL B2
ELLIPTICAL SHAPES
Pd= +53, -70 PSF

MODEL B3
ARCHED SHAPES
Pd= +53, -70 PSF

MODEL C - 6'X10' AND 3'X10' MODELS

* SEE SHEET 2 FOR PANEL OPTIONS

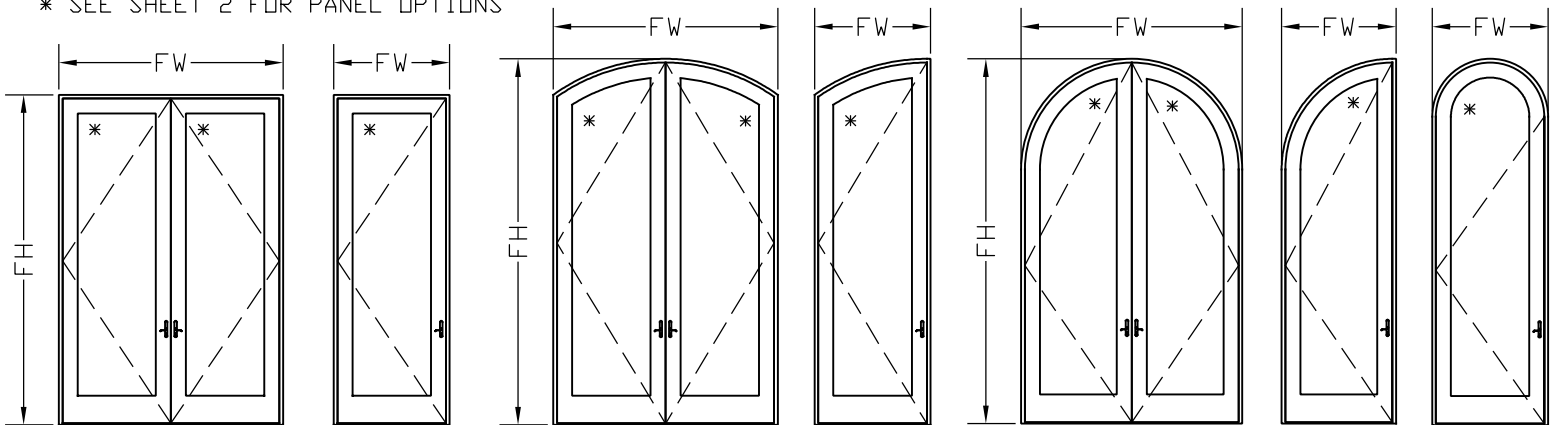

MODEL C1
RETANGULAR SHAPES
Pd= +53, -70 PSF (10')
Pd= +75, -83 PSF (9')

MODEL C2
ELLIPTICAL SHAPES
Pd= +75, -83 PSF

MODEL C3
ARCHED SHAPES
Pd= +75, -83 PSF

TABLE OF CONTENTS:

SHEET	DESCRIPTION
1	GENERAL NOTES, TABLE OF CONTENTS, TYPICAL MODELS
2	DOOR PANELS OPTIONS
3	MODEL A HARDWARE OPTIONS
4	MODELS A1, A2 & A3 ANCHORAGE SELECTION
5	MODELS A1, A2 & A3 DOOR SECTIONS
6	MODELS A1, A2 & A3 BILL OF MATERIALS
7	MODEL B HARDWARE OPTIONS
8	MODELS B1, B2 & B3 ANCHORAGE SELECTION
9	MODELS B1, B2 & B3 DOOR SECTIONS
10	MODELS B1, B2 & B3 BILL OF MATERIALS
11	MODEL C HARDWARE OPTIONS
12	MODELS C3 ANCHORAGE SELECTION
13	MODELS C3 DOOR SECTIONS
14	MODELS C3 BILL OF MATERIALS
15	MODELS C1 & C2 ANCHORAGE SELECTION
16	MODELS C1 & C2 DOOR SECTIONS
17	MODELS C1 & C2 BILL OF MATERIALS
18	FLORIDA BUILDING CODE 2026 - SECTION 1711 COMPLIANCE

GENERAL NOTES:
(FLORIDA BUILDING CODE 2026 - 9th edition)

- 1- CODE: THIS PRODUCT HAS BEEN TESTED AND DESIGNED IN ACCORDANCE WITH THE FLORIDA BUILDING CODE INCLUDING THE HIGH VELOCITY HURRICANE ZONE (HVHZ).
- 2- DEFINITION: THIS PRODUCT IS A SWING OUT WOOD TYPE DOOR DESIGNED, CONSTRUCTED AND TESTED TO PROVIDE PROTECTION FROM HURRICANE FORCE WINDS AND WIND BORNE DEBRIS (LARGE & SMALL MISSILE) WITHIN THE ALLOWABLE DESIGNED PRESSURES AND LIMITATIONS STATED IN THIS APPROVAL.
- 3- LABELING: PRODUCT MUST BE LABEL IN ACCORDANCE WITH FBC. THE PERMANENT LABEL, MARKING OR ETCHING SHALL PROVIDE TRACEABILITY TO THE MANUFACTURER AND PRODUCT.
- 4- PROJECT DESIGN PRESSURES: THE PROJECT DESIGNED PRESSURES MUST BE CALCULATED BASED ON ASCE 7-22, BY A PROFESSIONAL ARCHITECT OR ENGINEER. THE PROJECT ULTIMATE DESIGNED PRESSURE, AS DETERMINED BY ASCE-22, ARE PERMITTED TO BE MULTIPLIED BY 0.6 AND THEY MUST NOT EXCEED THE ALLOWABLE PRODUCT PRESSURE SPECIFIED HERE-IN.
- 5- MATERIAL: ALL WOOD PARTS TO BE SOLID OR LAMINATED MAHOGANY OR ANY OTHER SPECIES WITH SPECIFIC GRAVITY GREATER OR EQUAL TO 0.45.
- 6- FASTENERS: ASSEMBLY SCREWS AND ANCHORS SHALL BE AS SPECIFIED IN THE CURRENT SET OF DRAWINGS. INSTALLATION AND LOADS AS PER THIS APPROVAL. ANCHOR QUANTITY & SPACING MUST NOT EXCEED THE MAXIMUM LIMITS SPECIFIED BY THIS APPROVAL.
- 7- USE: IT SHALL BE THE RESPONSIBILITY OF THE CONTRACTOR, ARCHITECT OR ENGINEER OF RECORD TO VERIFY THE FOLLOWING:
- 7.1- THE STABILITY OF THE STRUCTURE WHERE THE PRODUCT IS TO BE ATTACHED INSURING PROPER ANCHORAGE.
- 7.2- THE SITE SPECIFIC PROJECT CRITERIA, SUCH AS BUT NOT LIMITED TO, LOCAL CODE REQUIREMENTS, DESIGNED PRESSURES ETC.
- 7.3- THAT THIS APPROVAL IS ADEQUATE TO THE SPECIFIC PROJECT.
- 8- WOOD BUCKS (1x or 2x) BY OTHERS, MUST BE ANCHORED PROPERLY TO TRANSFER LOADS TO THE STRUCTURE.
- 9- SEE PAGE 18 FOR COMPLIANCE WITH THE FBC 2026 SECTION 1711 ON CORROSION RESISTANCE OF FASTENERS LOCATED UP TO 3000 FEET FROM COASTAL SHORELINE.



Pedro De Figueiredo
08/30/2026

Pedro
Figueiredo

Digitally signed by
Pedro Figueiredo
Date: 2026.09.01
09:49:40 -04'00'

DIGITALLY SIGNED FOR 18 PAGES

THIS ITEM HAS BEEN DIGITALLY SIGNED AND SEALED
BY PEDRO DE FIGUEIREDO, PE 52609 ON THE DATE
INDICATED HERE.

ENGINEERING SERVICES - CA 32459
9715 W. BROWARD BLVD.
PLANTATION, FL 33324
PFMF@AOL.COM
ENGINEER SEAL
PEDRO DE FIGUEIREDO
PE 52609



PRODUCT:
PREMIUM GLAZED
SWING OUT WOOD DOOR
LARGE & SMALL MISSILE

PREMIUM ESTATES S.A.C.
AV. RICARDO PALMA #843 - LIMA, PERU
TEL: (511) 610-9110

SCALE:
NA


DATE:
08/30/2026

DRAWING #
26-202

SHEET
1 OF 18

DOOR PANELS OPTIONS

THIS ITEM HAS BEEN DIGITALLY SIGNED AND SEALED BY PEDRO DE FIGUEIREDO ON THE DATE INDICATED HERE.

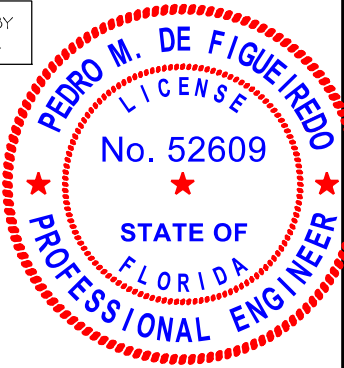

Pedro De Figueiredo
08/30/2026




PRODUCT:
PREMIUM GLAZED
SWING OUT WOOD DOOR
LARGE & SMALL MISSILE


PREMIUM ESTATES S.A.C.
AV. RICARDO PALMA #843 - LIMA, PERU
TEL: (511) 610-9110

SCALE:
NA
DATE:
08/30/2026
DRAWING #
26-202
SHEET
2 OF 18


ENGINEERING SERVICES - CA 32459
9715 W. BROWARD BLVD.
PLANTATION, FL 33324
PTMF@AOL.COM
ENGINEER SEAL
PEDRO DE FIGUEIREDO
PE 52609

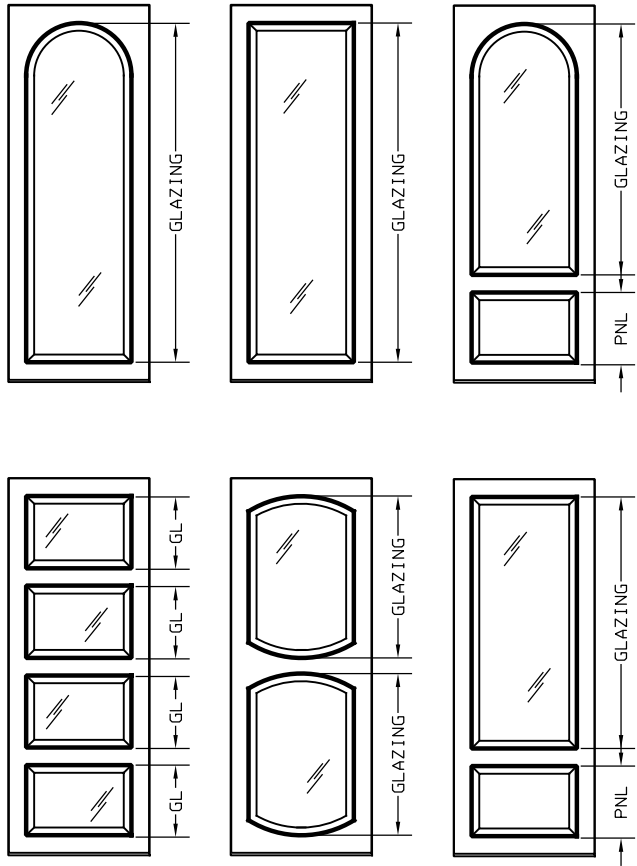

EXAMPLES FOR SINGLE OR MULTIPLE
PANELS WITH TRUE HORIZONTAL MUTINS

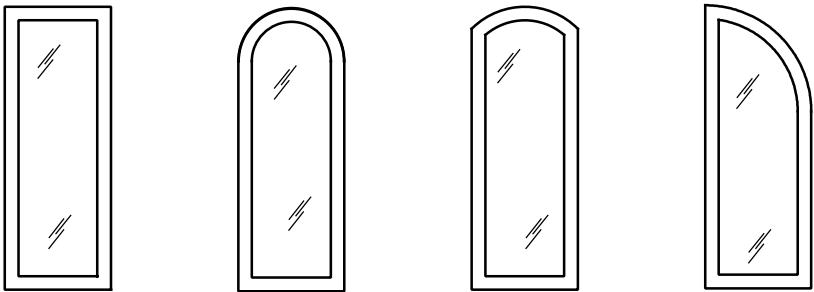


- NOTES:
- 1- DOOR PANELS MAY BE RECTANGULAR, ARCHED OR ELLIPTICAL.
 - 2- GLAZING CONFIGURATIONS WITH APPLIED FALSE MUTINS CAN BE FREELY CONFIGURED LIMITED ONLY BY THE MAXIMUM GLASS SIZE
 - 3- ONLY HORIZONTAL TRUE MUTIN IS AVAILABLE

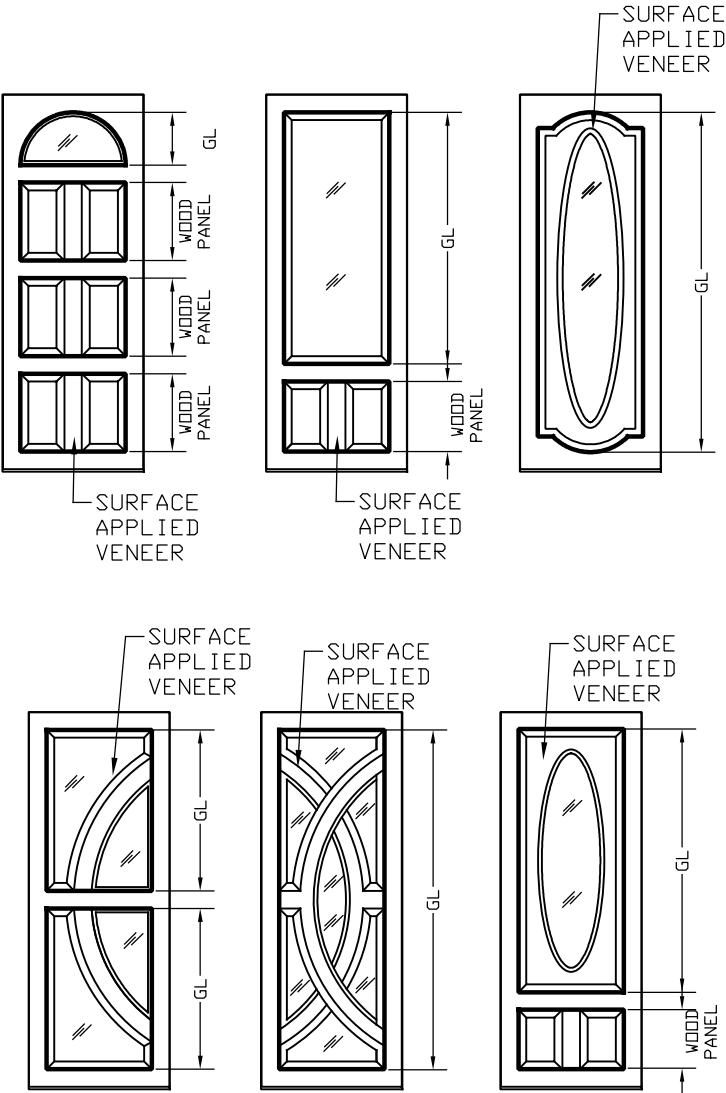


EXAMPLES FOR MULTIPLE PANELS WITH
LAMINATED APPLIED FALSE AND TRUE MUTINS

MODEL A - HARDWARE OPTIONS

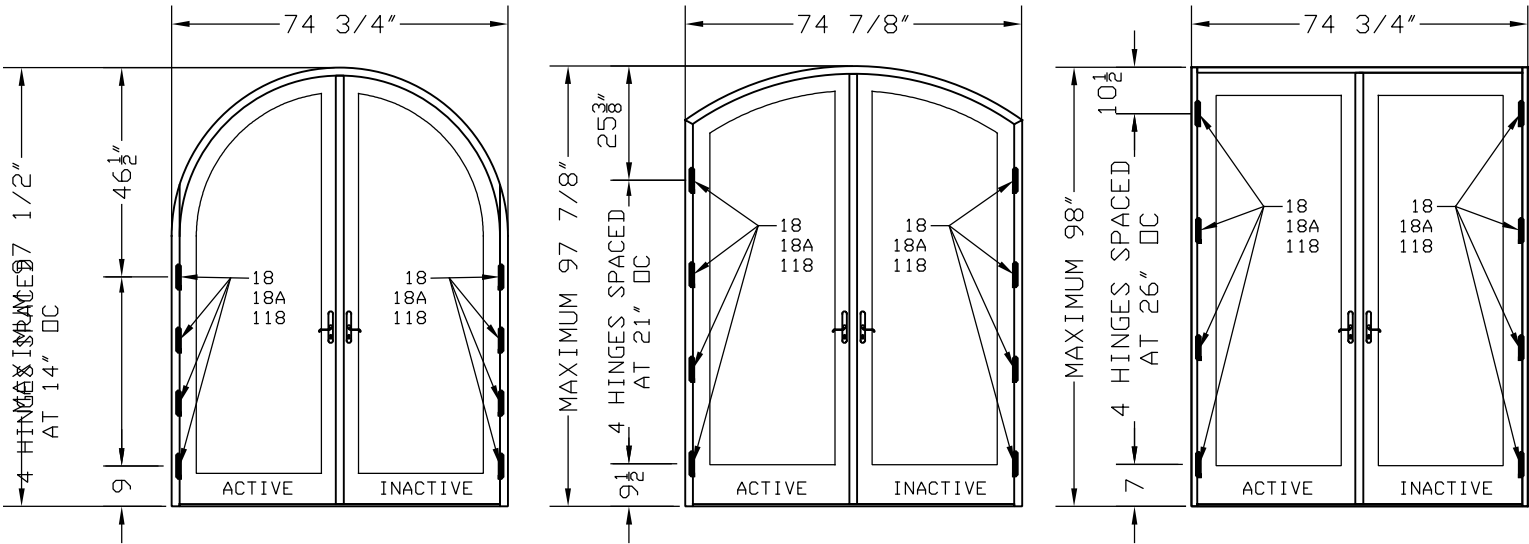


EXAMPLES HINGE LAY OUT ELEVATION

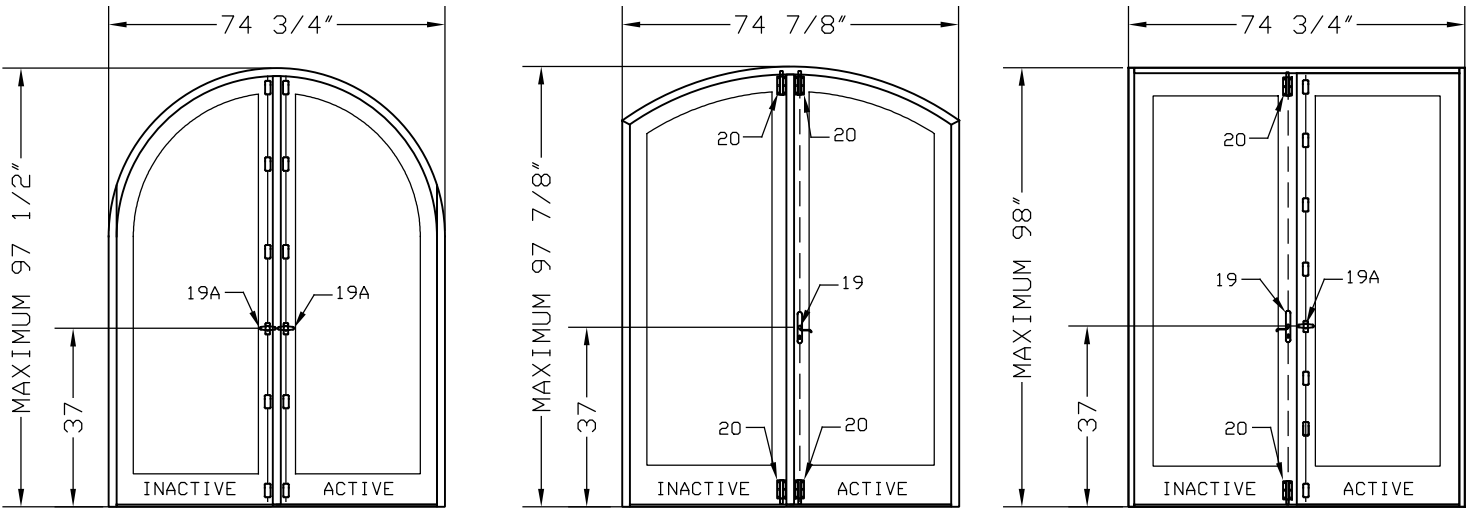

EXAMPLES LOCK & BOLTS LAY OUT ELEVATION

NOTES:
1- HARDWARE 18, 19, 19A, 20 CAN BE INTERCHANGEABLE BY 118, 119, 120, 120A, 120B AND VICE-VERSA
2- SINGLE LEAF DOORS WILL USE ONLY HARDWARE FROM ACTIVE LEAF.

THIS ITEM HAS BEEN DIGITALLY SIGNED AND SEALED BY PEDRO DE FIGUEIREDO ON THE DATE INDICATED HERE.

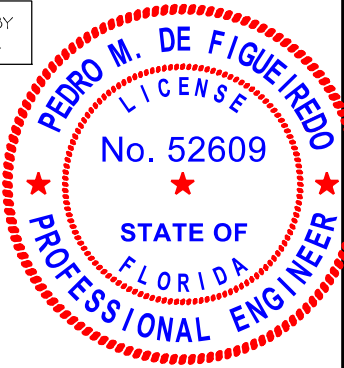

Pedro De Figueiredo
08/30/2026

MAXIMUM 6'X8' AND 3'X8' MODELS - RATED: +53,-70 PSF

PART#	NAME	DESCRIPTION
18	HINGE	(4) PER LEAF - 2.75"x 4"x 0.068" STEEL SECURED TO PANEL AND FRAME W/ (8) #10X1.5 WOOD SCREWS.
18A	HINGE	(4) PER LEAF - JARDINIER MASSARD BRAND #23 CONNECTED TO PANEL AND FRAME W/ (8) #10X1.5 WOOD SCREWS.
19	LOCK	(1) PER ACTIVE OR INACTIVE STILE- SCHELEGEL MULTI-BOLT LOCK WITH BRASS KEEPER SET, 52mm BS 8" FULL LENGTH STAINLESS
19A	LOCK	(1) PER ACTIVE AND INACTIVE STILE - JARDINIER MASSARD VERROUS A ENTAILER REF 321 WITH 0.312" DIAM.x 0.567" THROW AT TOP AND BOTTOM. CENTER HANDLE ROUSTIQUE CODE 042100 MODEL RY 59 FASTENED WITH (4)#10x 1.25". (7) 2.4"x 1.656" WIDE STEEL CLASSIC GUIDES SECURED W/ (2) #10x 1.25 EXCEPT TOP AND BOTTOM HAD (2) 0.125"x 3" MS WITH DOUBLE NUTS. LOCKING THROW BOLT WAS MADE OF 0.625" DIAM. SEMI-TUBE x 0.154" THICK x 35" LONG AT BOTTOM AND 57.5 LONG AT TOP WITH THE 3" ENDS FILLED WITH A WELDED 0.125" WIDE STEEL PLATE. THE STRIKE PLATE WAS MADE OF 0.25" STEEL.
20	BOLT	(2) PER ACTIVE AND INACTIVE STILE - 2.75x 4.5x0.085" NATIONAL BRAND THROW BOLT CONNECTED WITH (6) 1/4-20 SS MS AND NUTS.

PART#	NAME	DESCRIPTION
118	HINGE	(4) PER LEAF - 3.125"x 4.9375"x 0.078" STEEL SECURED TO PANEL AND FRAME W/ (8) #10X1.5 WOOD SCREWS.
119	LOCK	(1) PER ACTIVE STILE - SCHELEGEL MULTI-BOLT LOCK WITH BRASS KEEPER SET, 52mm BS 10' FULL LENGTH STAINLESS, WITH 0.25" STEEL STRIKE PLATE
120	BOLT	(2) PER ACTIVE STILE - IVES MODEL 453 SECURED TO PANEL WITH (4) 0.25"-20 SS MS AND NUTS.
120A	BOLT	(2) PER INACTIVE STILE - JARDINIER MASSARD BRAND VERROUS A ENTAILER REF 321 WITH 0.312" DIAM.x 0.567" THROW AT TOP AND BOTTOM. THE STRIKE PLATE WAS MADE OF 0.25" STEEL.
120B	BOLT	(2) PER INACTIVE STILE 0.611" DIAMETER NATIONAL BRAND THROW BOLT CONNECTED WITH (6) 1/4-20 SS MS AND NUTS.




PRODUCT:
PREMIUM GLAZED
SWING OUT WOOD DOOR
LARGE & SMALL MISSILE

PREMIUM ESTATES S.A.C.
AV. RICARDO PALMA #843 - LIMA, PERU
TEL: (511) 610-9110

SCALE:
NA
DATE:
08/30/2026
DRAWING #
26-202
SHEET
3 OF 18

MODELS A1, A2 AND A3 - DOOR ANCHORAGE
MAXIMUM 6'X8' AND 3'X8' MODELS
RATED: +53,-70 PSF

THIS ITEM HAS BEEN DIGITALLY SIGNED AND SEALED BY
PEDRO DE FIGUEIREDO ON THE DATE INDICATED HERE.

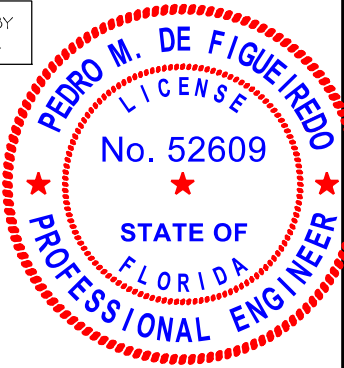

Pedro De Figueiredo
08/30/2026



PRODUCT:
PREMIUM GLAZED
SWING OUT WOOD DOOR
LARGE & SMALL MISSILE








PREMIUM ESTATES S.A.C.
AV. RICARDO PALMA #843 - LIMA, PERU
TEL: (511) 610-9110

SCALE:
NA

DATE:
08/30/2026

DRAWING #
26-202


SHEET
4 OF 18

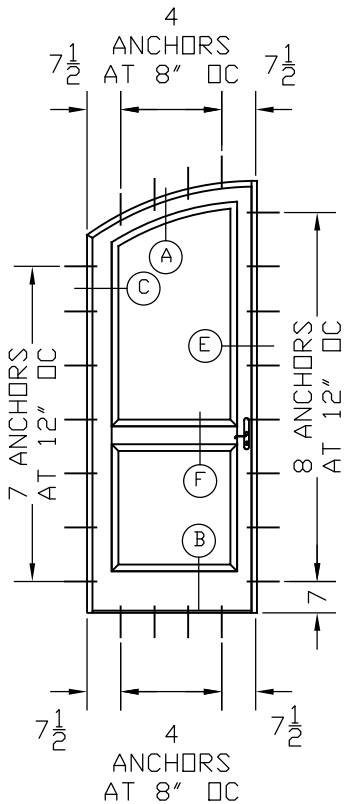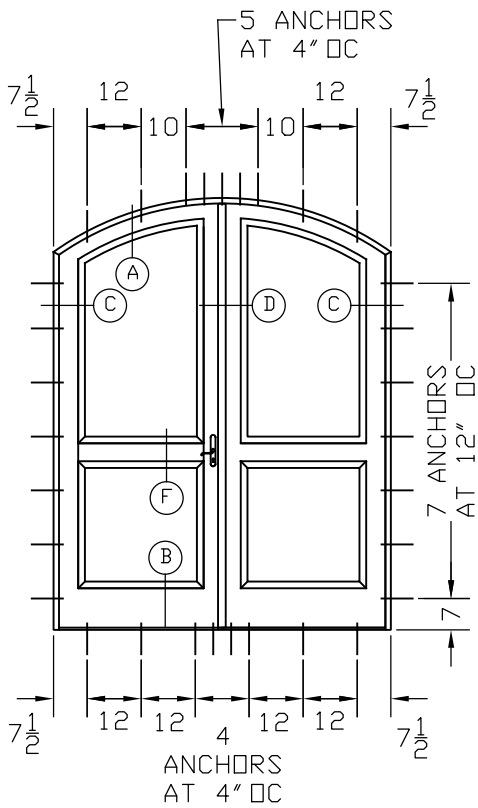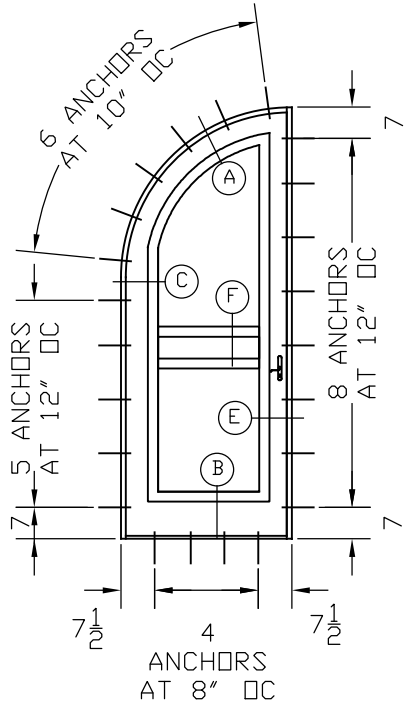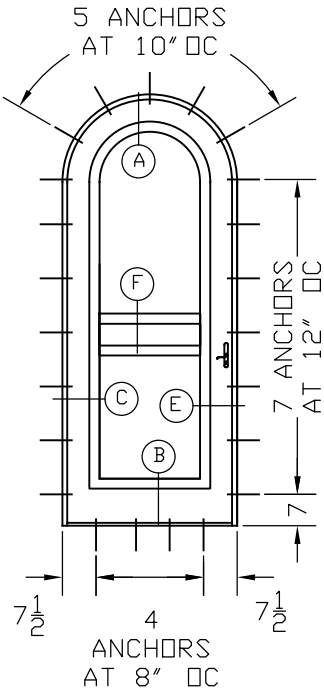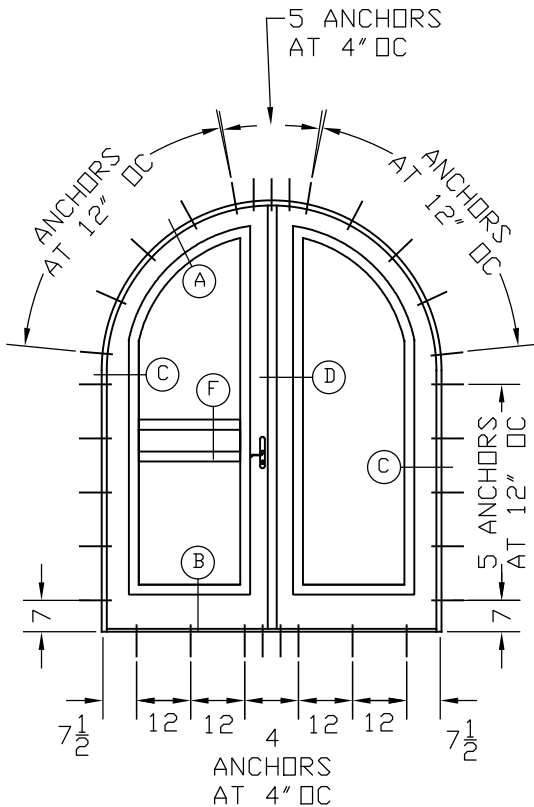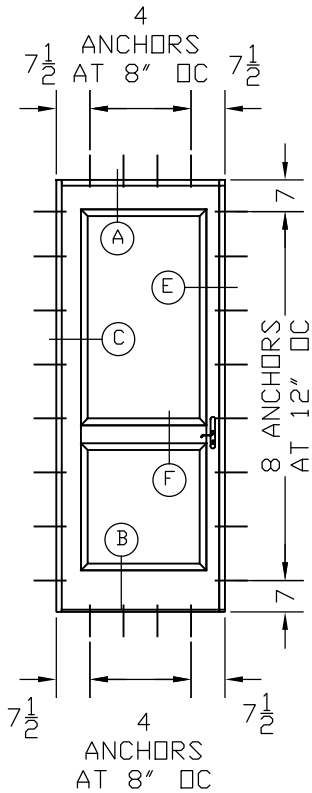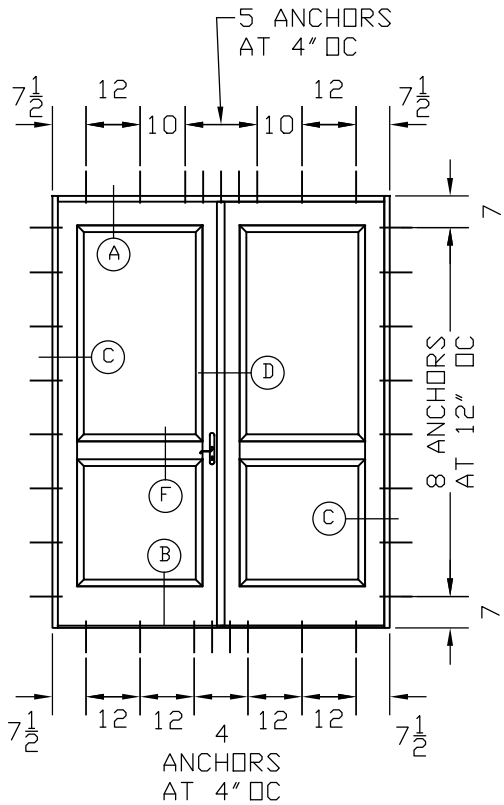

SEE SHEET 18 FOR FBC 2026 SECTION 1711
COMPLIANCE ON ANCHORS LOCATED 3000
FEET FROM SALTWATER ENVIRONMENTS.


TYPE	DESCRIPTION
A	1/4" TAPCON/ ULTRACON W/ 1-3/4" INTO CONCRETE
A1	1/4" TAPCON/ ULTRACON W/ 1-3/4" INTO CONCRETE W/ 1X BUCK
B	1/4" TAPCON/ ULTRACON 1-1/2" INTO 2X WOOD BUCK
B1	1/4" TAPCON/ ULTRACON 1-1/2" INTO 2X WOOD BUCK W/ 1X BUCK
D	1/4"-14 GRADE 5 SDS INTO 1/8" METAL
D1	1/4"-14 GRADE 5 SDS INTO 1/8" METAL W/ 1X BUCK
E	1/4" TAPCON/ ULTRACON 1-3/4" INTO GF BLOCK W/ OR W/OUT 1X BUCK

1- MINIMUM 3000 PSI CONCRETE
2- WOOD BUCK MADE OF PT SOUTHERN PINE (SG>0.55)
3- ED - EDGE DISTANCE NOT INCLUDING WALL DRESSING
4- 1/8" METAL MADE OF 6063-T6 ALUMINUM OR ASTM A36 STEEL
5- 1X AND 2X BUCK TO BE PROPERLY DESIGNED BY OTHERS TO TRANSFER LOADS TO THE MAIN STRUCTURE
6- USE 2-1/2" EDGE DISTANCE FOR CONCRETE AND 3/4" FOR WOOD AND METAL
7- ANCHOR TYPE E APPLICABLE ONLY ON JAMBS

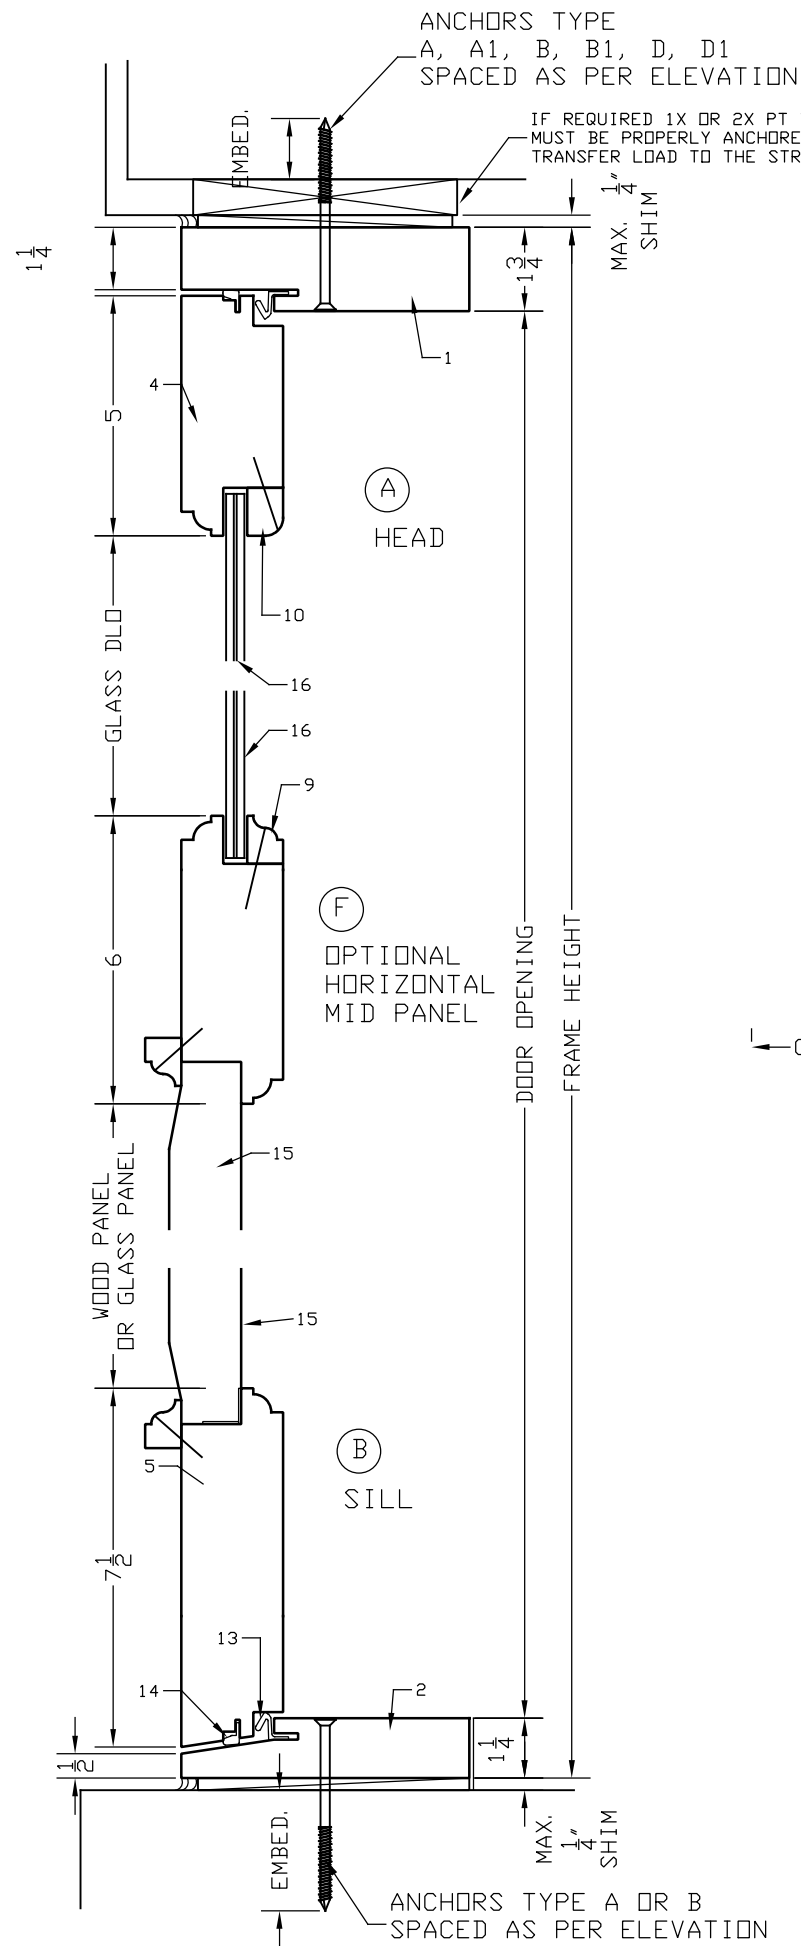


MODEL A - DOOR SECTIONS
MAXIMUM 6'X8' AND 3'X8' MODELS
RATED: +53,-70 PSF

THIS ITEM HAS BEEN DIGITALLY SIGNED AND SEALED BY
PEDRO DE FIGUEIREDO ON THE DATE INDICATED HERE.

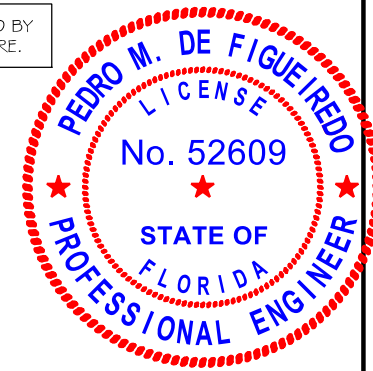

Pedro De Figueiredo
08/30/2026

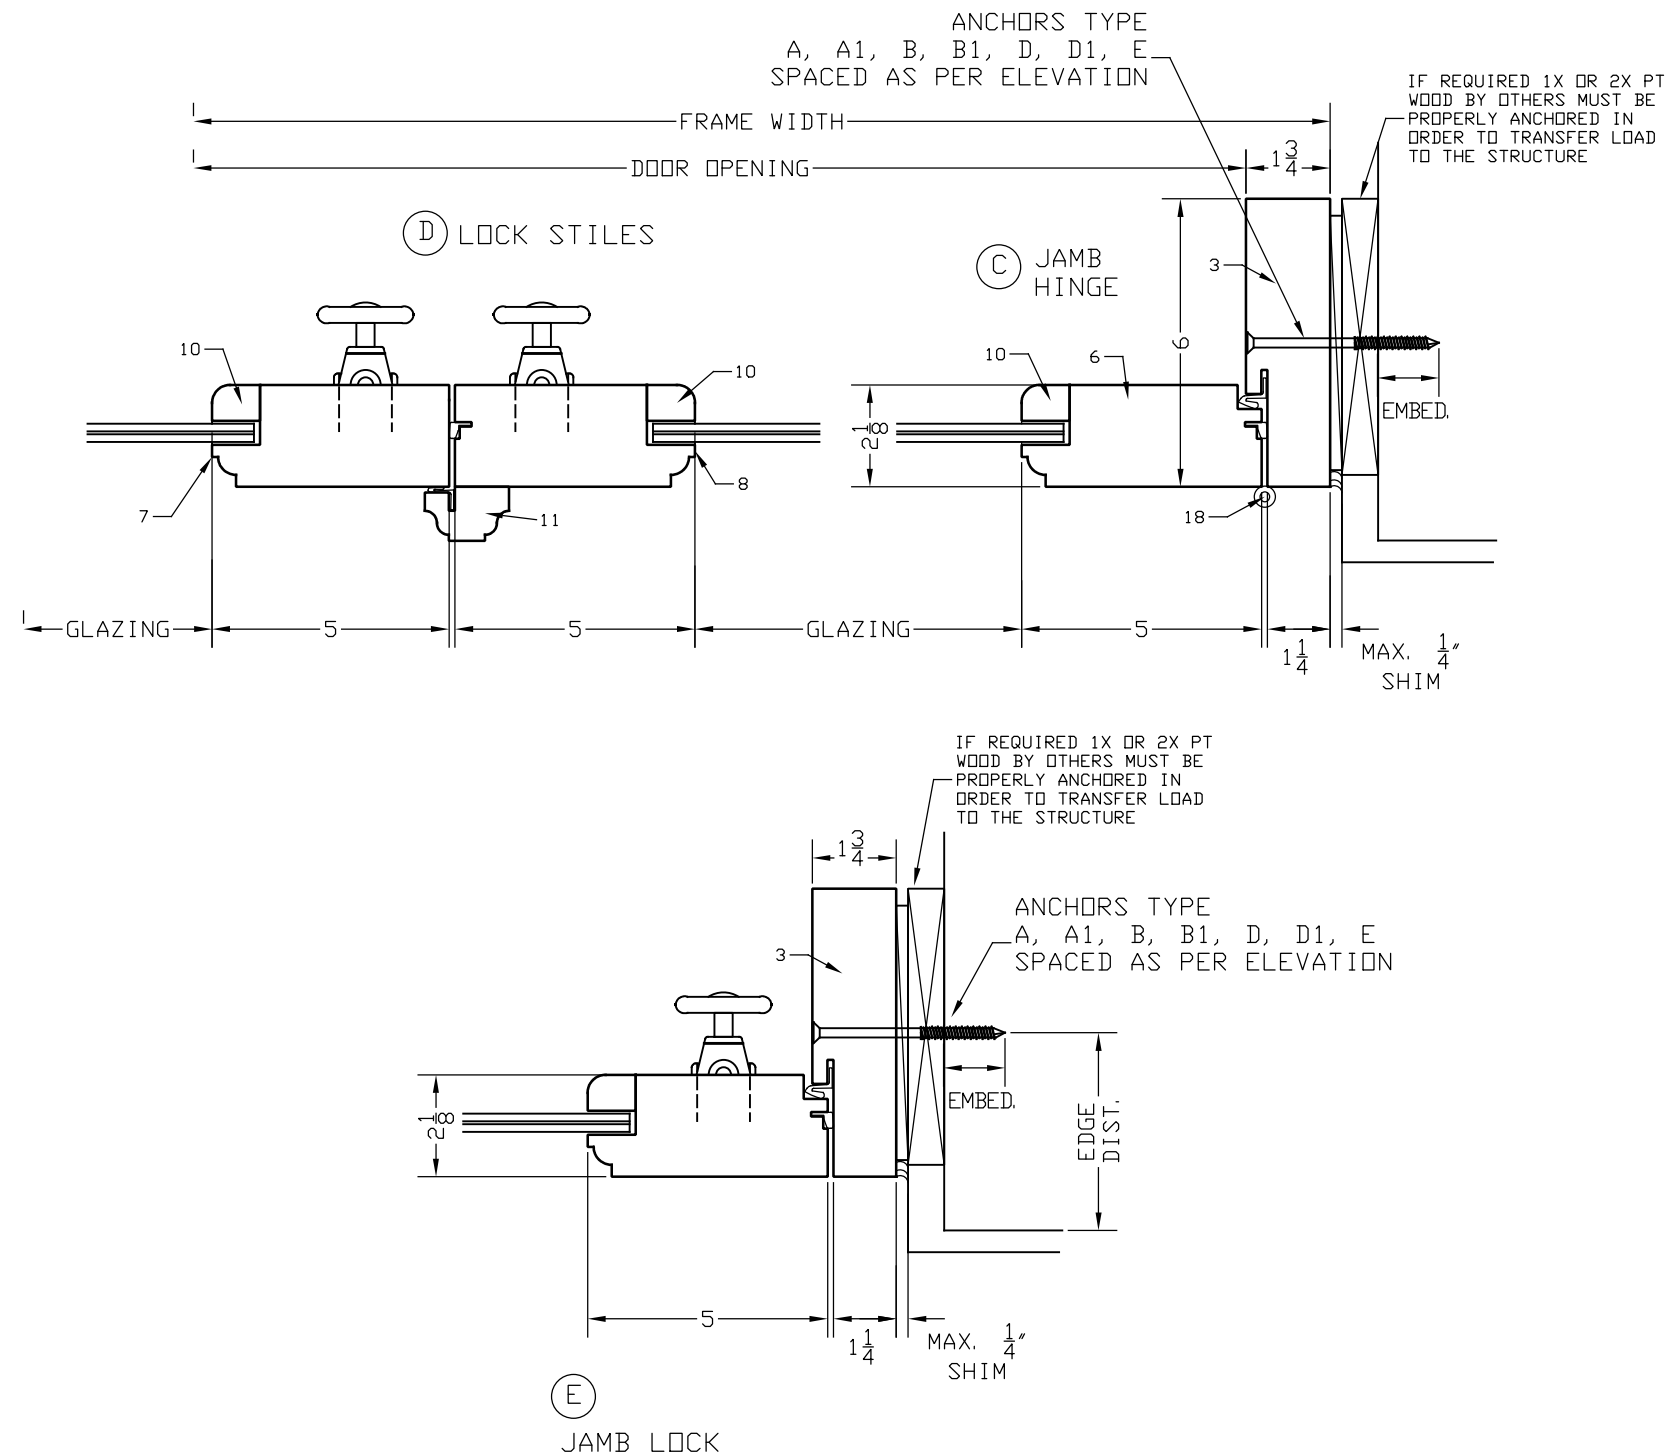


PRODUCT:
PREMIUM GLAZED
SWING OUT WOOD DOOR
LARGE & SMALL MISSILE

PREMIUM ESTATES S.A.C.
AV. RICARDO PALMA #843 - LIMA, PERU
TEL: (511) 610-9110

SCALE:
NA
DATE:
08/30/2026
DRAWING #
26-202
SHEET
5 OF 18

MODELS A1, A2 AND A3 - DOOR BILL OF MATERIAL
MAXIMUM 6'X8' AND 3'X8' MODELS
RATED: +53,-70 PSF

THIS ITEM HAS BEEN DIGITALLY SIGNED AND SEALED BY
PEDRO DE FIGUEIREDO ON THE DATE INDICATED HERE.

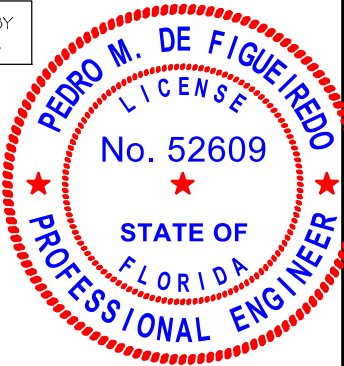

Pedro De Figueiredo
08/30/2026



PRODUCT:
PREMIUM GLAZED
SWING OUT WOOD DOOR
LARGE & SMALL MISSILE

PREMIUM ESTATES S.A.C.
AV. RICARDO PALMA #843 - LIMA, PERU
TEL: (511) 610-9110

SCALE:
NA
DATE:
08/30/2026
DRAWING #
26-202
SHEET
6 OF 18

GENERAL DESCRIPTION

RECTANGULAR
MAX. FRAME SIZE = 74 3/4" X 97 5/8" X 6" DEEP FRAME
MAX. PANEL SIZE = 35 15/16" X 95 7/16" X 2 1/8" DEEP
MINIMUM RAISED PANEL THICKNESS = 1 1/2" THICK
MAX. GLASS SIZE = 26 3/4" X 84 1/4 X .511" THICK
MAX. GLASS DLD = 25 1/4" X 82 3/4"

ARCHED
MAX. FRAME SIZE = 73 3/4" X 97 1/2" X 6" DEEP FRAME
MAX. PANEL SIZE = 36 5/16" X 95 7/16" X 2 1/8" DEEP
MINIMUM RAISED PANEL THICKNESS = 1 1/2" THICK
MAX. GLASS SIZE = 27 1/4" X 84 1/4 X .511" THICK
MAX. GLASS DLD = 25 3/4" X 82 3/4"

ELLIPSE
MAX. FRAME SIZE = 74 7/8" X 97 7/8" X 6" DEEP FRAME
MAX. PANEL SIZE = 35 5/16" X 95 7/16" X 2 1/8" DEEP
MINIMUM RAISED PANEL THICKNESS = 1 1/2" THICK
MAX. GLASS SIZE = 27 1/4" X 84 1/4 X .511" THICK
MAX. GLASS DLD = 25 5/8" X 82 3/4"

WATER TEST PRESSURE: ±8 PSF (53.33 DP)

GLASS DESCRIPTION:

1- GLASSLAM SAFETY PLUS II
(1) 3/16" ANNEALED GLASS SHEET +
(1) 0.10" POLYLAM, POLYURETHANE LAMINATING POLYMER
MANUFACTURED BY GLASSLAM
(1) 3/16" ANNEALED GLASS SHEET

2- GLAZING METHOD:
GLASS GLAZED WITH SILICONE DOW CORNING #995 0.9 X .051 THICK
OVER A 3/4" GLASS BITE.
1 X 3/4" WOOD BEAD WAS CONNECTED TO THE RAILS & STILES WITH #8X
1 1/2" WOOD SCREWS AT 5"OC


3- WOOD PANELS DESCRIPTION:
1 1/2" THICK SOLID PINE WOOD PANEL PLACED IN A 3/4" X 1 1/4"
BEDDING IN RAILS AND STILES AND A 3/4" X 3/4" X 1/2" X .051" THICK
CONTINUOUS GE WINDOW & DOOR STOCK # GEO12A CLEAR SILICONE
BEAD. A 1/2 X 13/16 WOOD MOULDING CONNECTED WITH #8X1 1/2"
WOOD SCREWS SPACED AT 9"OC.

FRAME & PANEL GENERAL NOTES


- 1- FRAME ASSEMBLY NOTES:
EACH SOLID MAHOGANY WOOD FRAME HEAD, SILL & JAMBS ARE 6" DEEP AND THE CORNERS ARE BUTT JOINED WITH WOOD GLUE AND FASTENED WITH (4) #14X3" WOOD SCREWS IN EACH CORNER.
- 2- PANEL ASSEMBLY NOTES:
EACH SOLID MAHOGANY WOOD STILE & RAIL IS 2 1/8" DEEP AND THE CORNERS, 1/2" thick x3"x3" TENDON AND WOOD GLUE JOINT.
- 3- INSTALLATION SEALANT NOTES:
THE FRAME AND ALL EXPOSED INSTALLATION FASTENERS MUST BE PROPERLY SEALED WITH "GE" STOCK GEO12A SILICONE.

BILL OF MATERIALS			
ITEM#	DESCRIPTION	SIZE	MATERIAL & REMARKS
1	FRAME HEADER	1.75" x 6.00" x 1.50"	MAHOGANY WOOD
2	FRAME SILL	1.25" x 6.00" x 0.50"	MAHOGANY WOOD
3	FRAME JAMB	1.75" x 6.00" x 1.25"	MAHOGANY WOOD
4	PANEL TOP RAIL	2.13" x 5.00" x 3.50"	MAHOGANY WOOD
5	PANEL BOTTOM RAIL	2.13" x 7.50" x 5.38"	MAHOGANY WOOD
6	PANEL HINGE STILE	2.13" x 5.00" x 4.50"	MAHOGANY WOOD
7	PANEL LOCK STILE	2.13" x 5.00" x 3.75"	MAHOGANY
8	PANEL LOCK STILE	2.13" x 5.00" x 4.00"	MAHOGANY
9	MAHOGANY WOOD BEAD	1.00" x 0.75"	Attached w/ #8x 1 1/2" wd screws
10	MAHOGANY WOOD BEAD	0.75" x 1.00"	Attached w/ #8x 1 1/2" wd screws
11	MAHOGANY WOOD ASTRAGAL	1.13" x 1.75"	Attached w/ #10x 2" wd screws at 12" oc
12	CLOSED CELL FOAM STRIP	0.5" x .625"	FOAM TAPE FULL LENGTH OF SILL
13	Q'LDN SEAL @ FRAME/PANELS	.58" x 0.65"	SCHLEGEL #QDS-650
14	Q'LDN SEAL @ PANELS RAILS	.335" x .336"	SCHLEGEL #QEZ320
15	SEALANT CLEAR SILICONE		GE STOCK 012A
16	WOOD RAISED PANEL	1.50"	SOLID PINE
17	STRUCTURAL SILICONE	.90x.051	DOW CORNING 995

MODEL B - HARDWARE OPTIONS

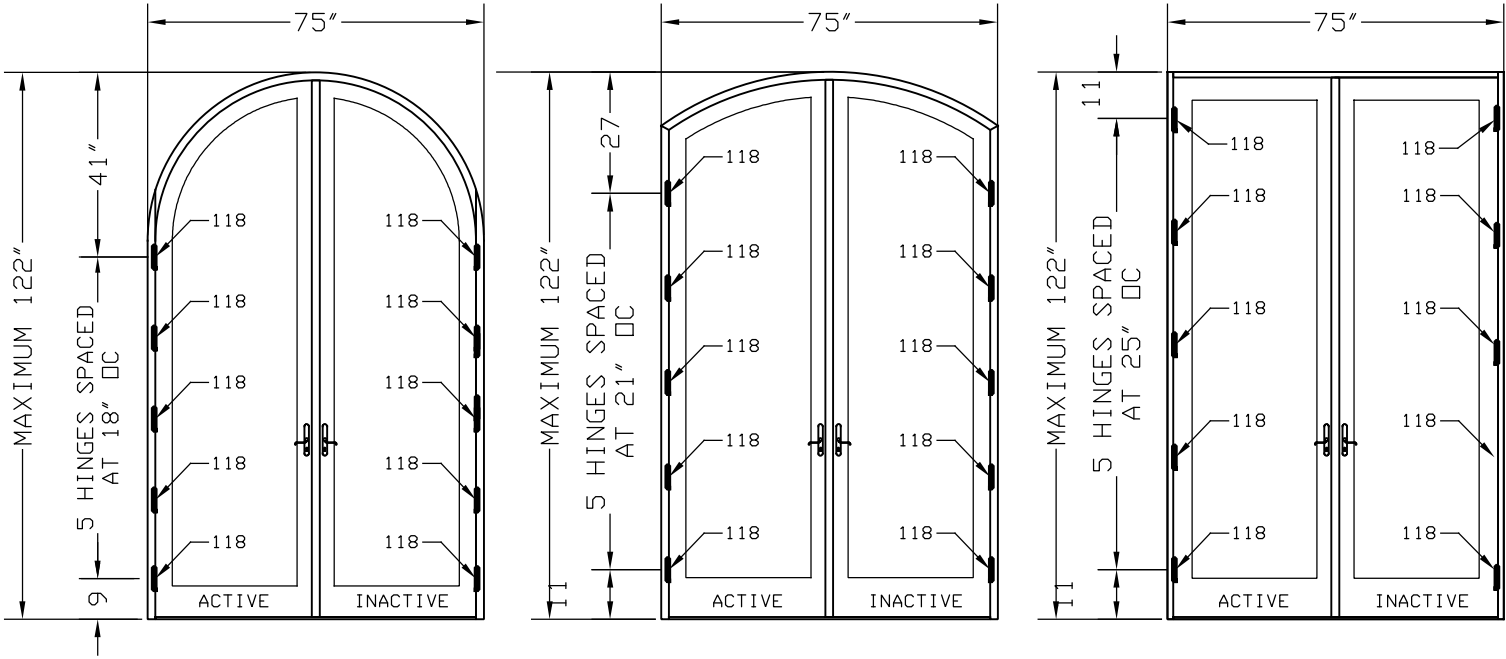

EXAMPLES HINGE LAY OUT ELEVATION

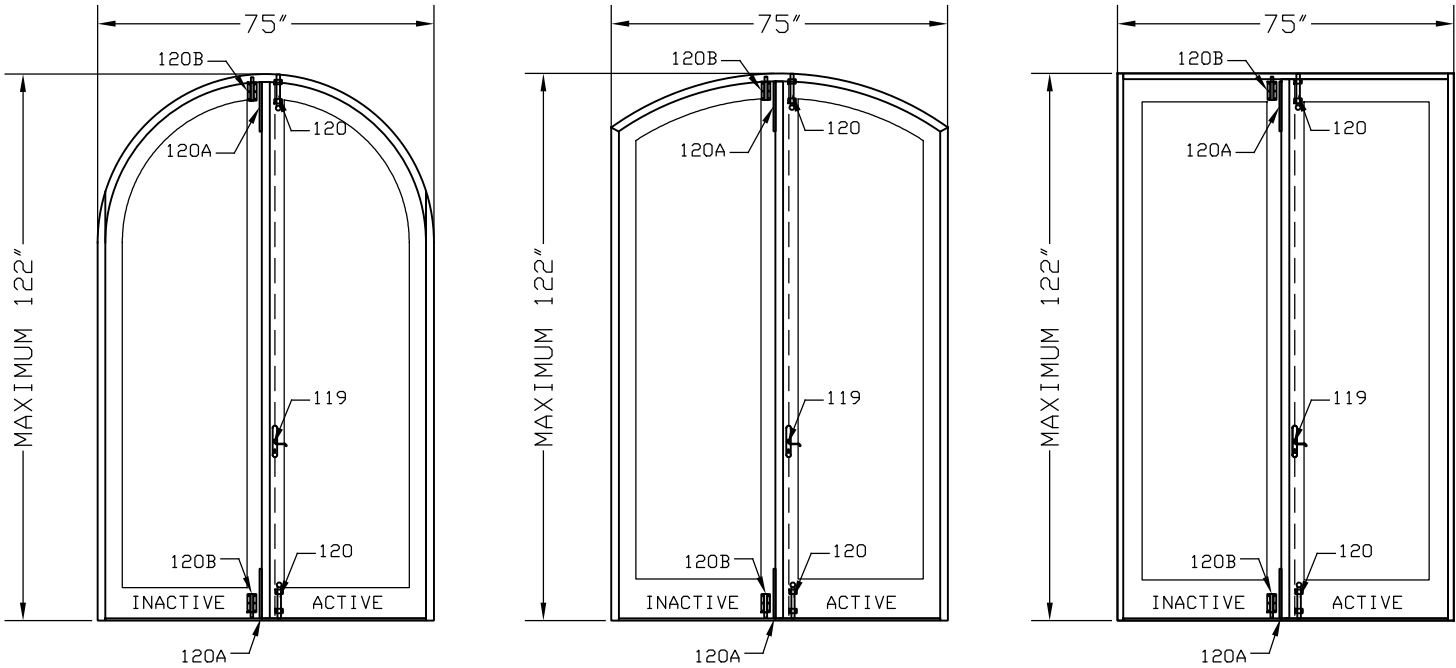

EXAMPLES LOCK & BOLTS LAY OUT ELEVATION

NOTE:
1- SINGLE LEAF DOORS WILL USE ONLY HARDWARE FROM ACTIVE LEAF.

THIS ITEM HAS BEEN DIGITALLY SIGNED AND SEALED BY
PEDRO DE FIGUEIREDO ON THE DATE INDICATED HERE.



Pedro De Figueiredo
08/30/2026



ENGINEERING SERVICES - CA 32459
9715 W. BROWARD BLVD.
PLANTATION, FL 33324
PPMF@AOL.COM
ENGINEER SEAL
PEDRO DE FIGUEIREDO
PE 52609

MAXIMUM 6'X10' AND 3'X10' MODELS - RATED: +53,-70 PSF

PART#	NAME	DESCRIPTION
118	HINGE	(5) PER LEAF - 3.125"x 4.9375"x 0.078" STEEL SECURED TO PANEL AND FRAME W/ (8) #10X1.5 WOOD SCREWS.
119	LOCK	(1) PER ACTIVE STILE - SCHELEGEL MULTI-BOLT LOCK WITH BRASS KEEPER SET, 52mm BS 10' FULL LENGTH STAINLESS, WITH 0.25" STEEL STRIKE PLATE
120	BOLT	(2) PER ACTIVE STILE - IVES MODEL 453 SECURED TO PANEL WITH (4) 0.25"-20 SS MS AND NUTS.
120A	FLUSH BOLT	(2) PER INACTIVE STILE - JARDINIER MASSARD BOLT BRAND VERROUS A ENTAILER REF 321 WITH 0.312"
120B	BOLT	(2) PER INACTIVE STILE - 0.611" DIAMETER NATIONAL BRAND THROW BOLT CONNECTED WITH (6) 1/4-20 SS MS AND NUTS.


PRODUCT:
PREMIUM GLAZED
SWING OUT WOOD DOOR
LARGE & SMALL MISSILE

PREMIUM ESTATES S.A.C.
AV. RICARDO PALMA #843 - LIMA, PERU
TEL: (511) 610-9110

SCALE:
NA
DATE:
08/30/2026
DRAWING #
26-202
SHEET
7 OF 18

MODELS B1, B2 AND B3 - DOOR ANCHORAGE
MAXIMUM 6'X10' AND 3'X10' MODELS
RATED: +53,-70 PSF

THIS ITEM HAS BEEN DIGITALLY SIGNED AND SEALED BY
PEDRO DE FIGUEIREDO ON THE DATE INDICATED HERE.

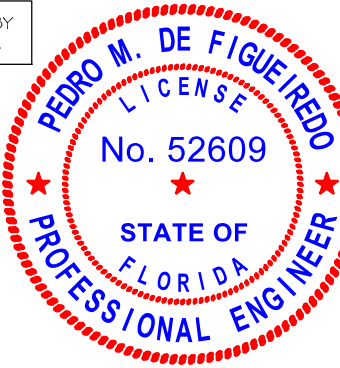


Pedro De Figueiredo
08/30/2026




PRODUCT:
PREMIUM GLAZED
SWING OUT WOOD DOOR
LARGE & SMALL MISSILE

PREMIUM ESTATES S.A.C.
AV. RICARDO PALMA #843 - LIMA, PERU
TEL: (511) 610-9110


SCALE:
NA
DATE:
08/30/2026
DRAWING #
26-202
SHEET
8 OF 18

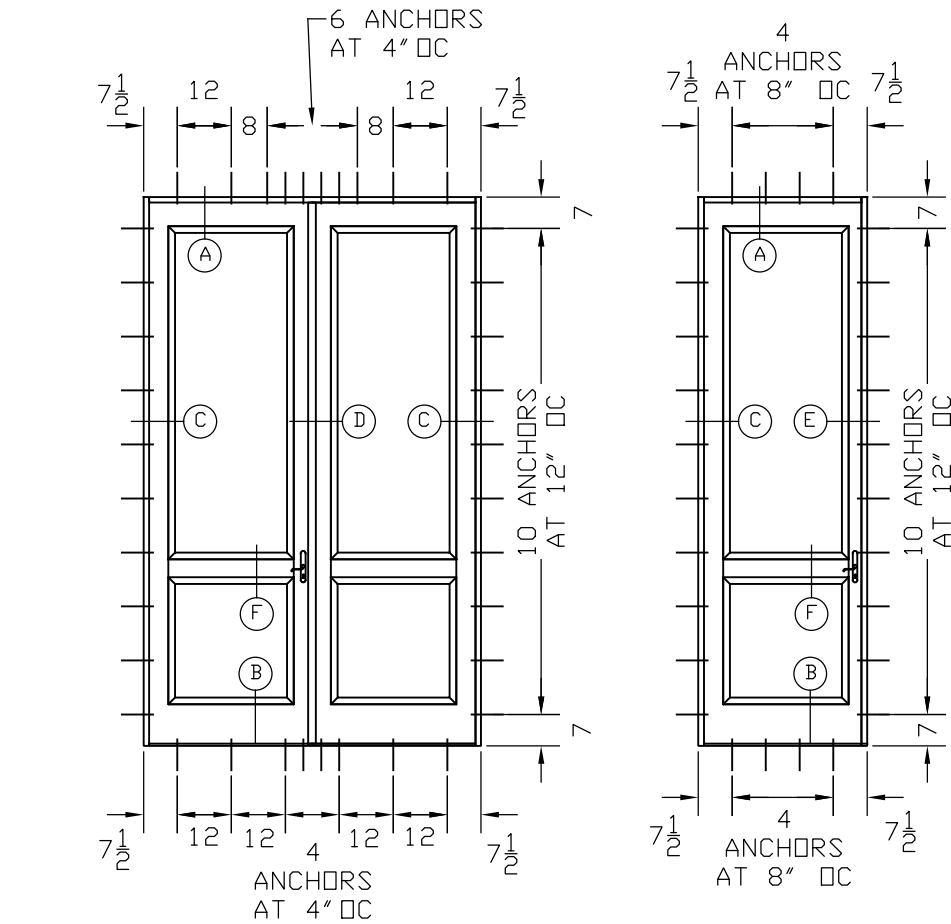

(*) INCREASE AMOUNT OF
ANCHORS TO 7 AT 10 1/2" OC
WHEN HEADER/SILL FRAMING
ARE ANCHORED INTO CONCRETE
WITH 1X WOOD BUCK

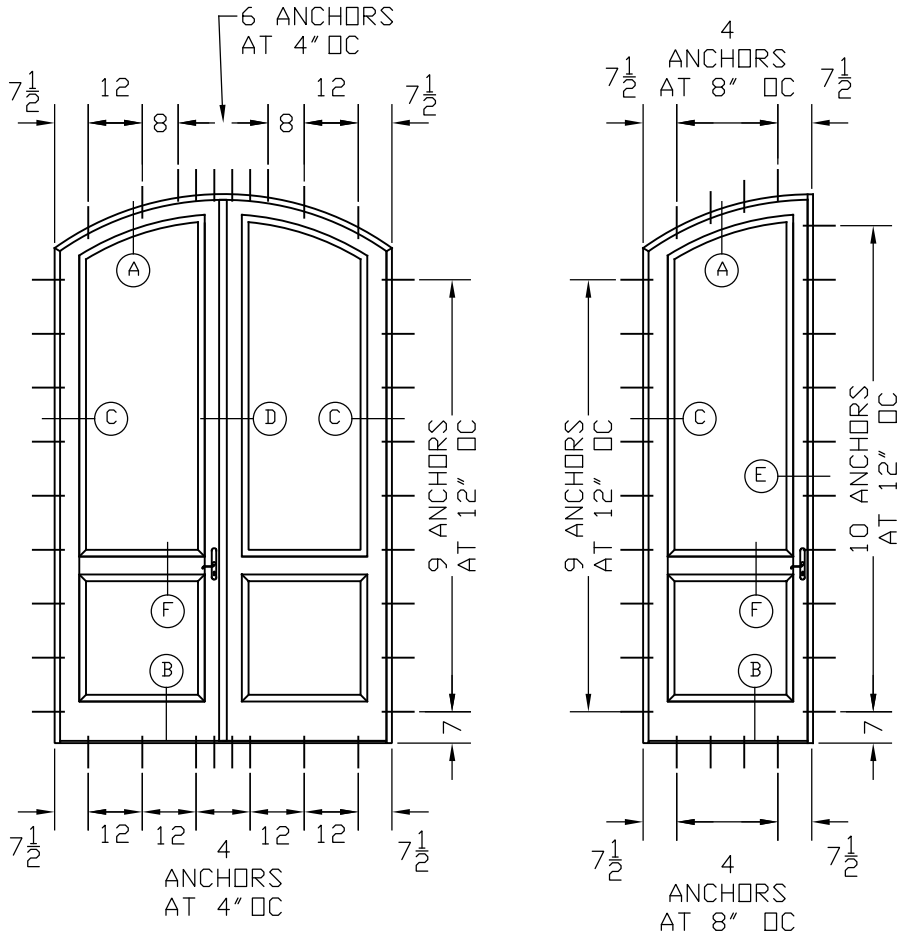


SEE SHEET 18 FOR FBC 2026 SECTION 1711
COMPLIANCE ON ANCHORS LOCATED 3000
FEET FROM SALTWATER ENVIRONMENTS.

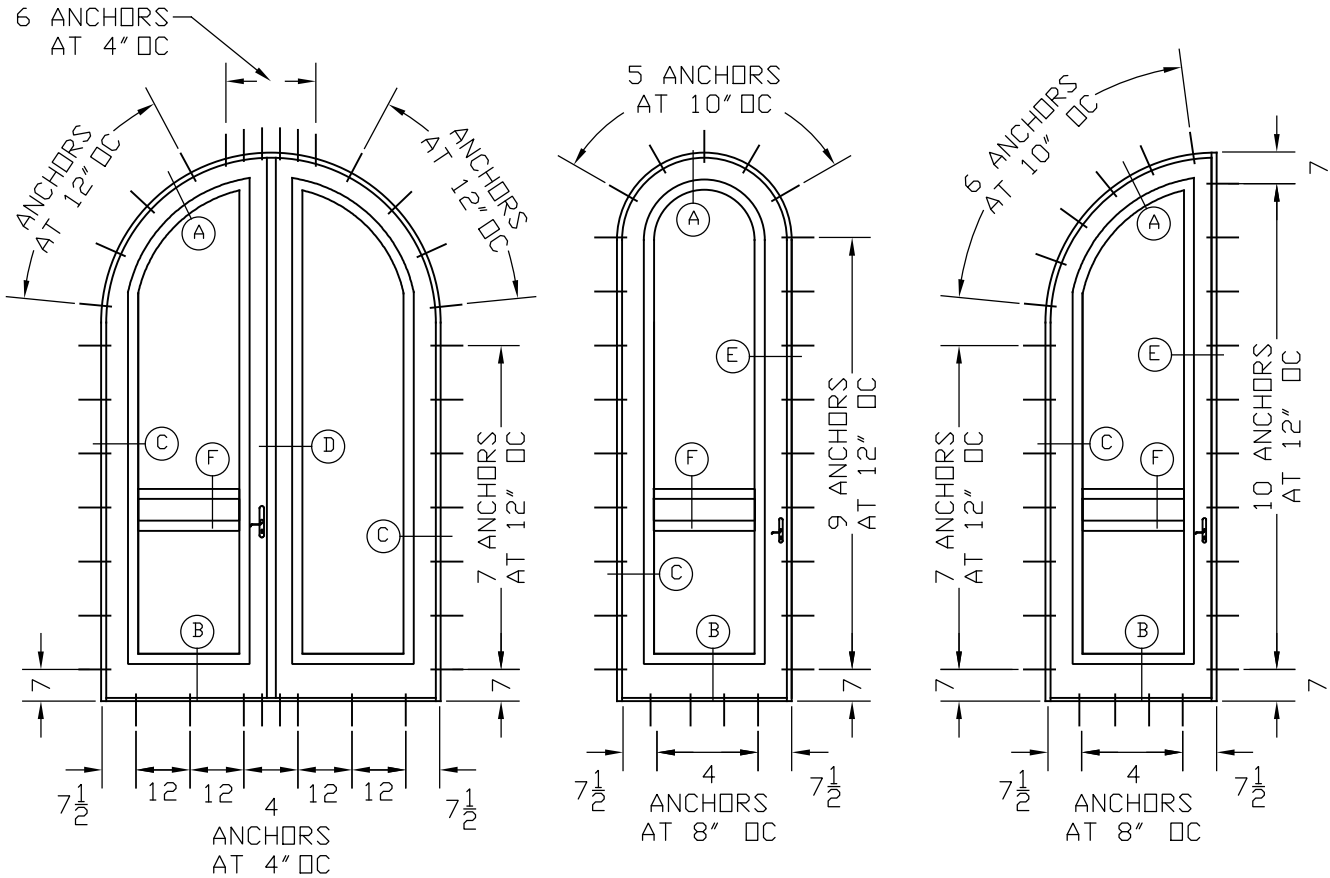

TYPE	DESCRIPTION
A	1/4" TAPCON/ ULTRACON W/ 1-3/4" INTO CONCRETE
A1	1/4" TAPCON/ ULTRACON W/ 1-3/4" INTO CONCRETE W/ 1X BUCK
B	1/4" TAPCON/ ULTRACON 1-1/2" INTO 2X WOOD BUCK
B1	1/4" TAPCON/ ULTRACON 1-1/2" INTO 2X WOOD BUCK W/ 1X BUCK
D	1/4"-14 GRADE 5 SDS INTO 1/8" METAL
D1	1/4"-14 GRADE 5 SDS INTO 1/8" METAL W/ 1X BUCK
E	1/4" TAPCON/ ULTRACON 1-3/4" INTO GF BLOCK W/ OR W/OUT 1X BUCK

1- MINIMUM 3000 PSI CONCRETE
2- WOOD BUCK MADE OF PT SOUTHERN PINE (SG>=0.55)
3- ED - EDGE DISTANCE NOT INCLUDING WALL DRESSING
4- 1/8" METAL MADE OF 6063-T6 ALUMINUM OR ASTM A36 STEEL
5- 1X AND 2X BUCK TO BE PROPERLY DESIGNED BY OTHERS TO TRANSFER LOADS TO THE MAIN STRUCTURE
6- USE 2-1/2" EDGE DISTANCE FOR CONCRETE AND 3/4" FOR WOOD AND METAL
7- ANCHOR TYPE E APPLICABLE ONLY ON JAMBS

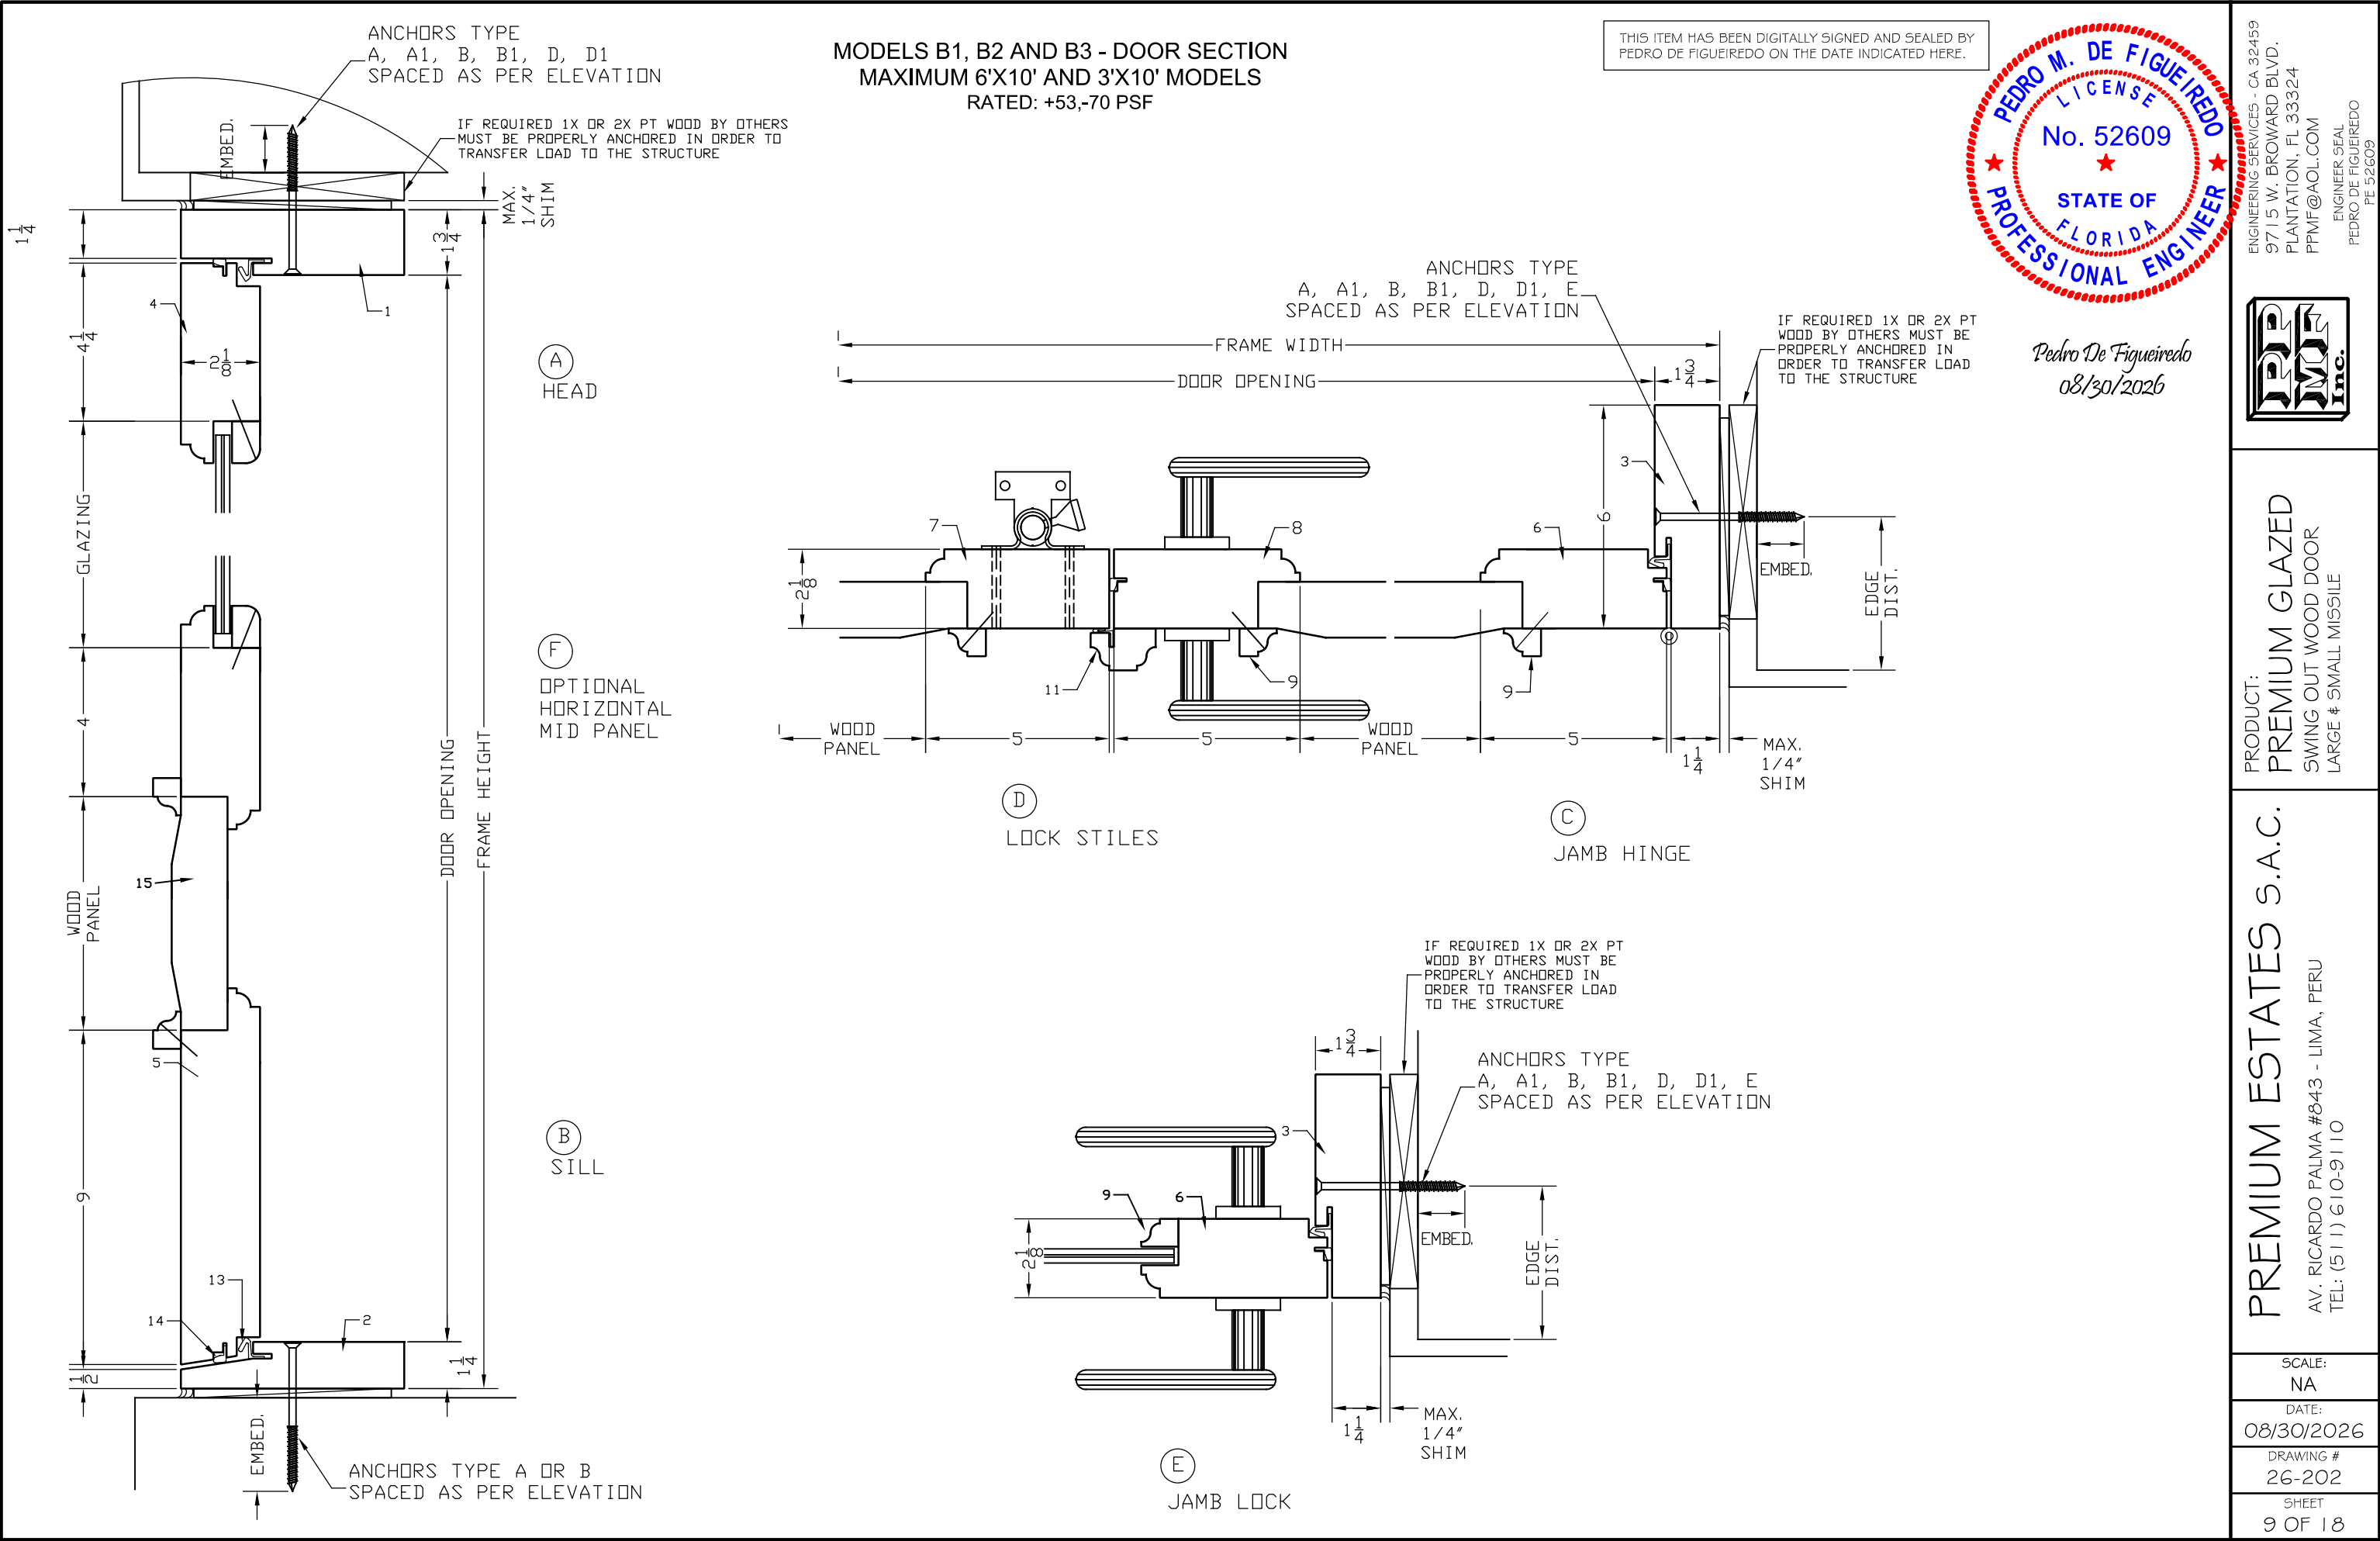

MODELS B1, B2 AND B3 - DOOR SECTION
MAXIMUM 6'X10' AND 3'X10' MODELS
RATED: +53,-70 PSF

THIS ITEM HAS BEEN DIGITALLY SIGNED AND SEALED BY
PEDRO DE FIGUEIREDO ON THE DATE INDICATED HERE.



Pedro De Figueiredo
08/30/2026

ENGINEERING SERVICES - CA 32459
9715 W. BROWARD BLVD.
PLANTATION, FL 33324
PTMF@AOL.COM
ENGINEER SEAL
PEDRO DE FIGUEIREDO
PE 52609




PRODUCT:
PREMIUM GLAZED
SWING OUT WOOD DOOR
LARGE & SMALL MISSILE

PREMIUM ESTATES S.A.C.
AV. RICARDO PALMA #843 - LIMA, PERU
TEL: (511) 610-9110

SCALE:
NA
DATE:
08/30/2026
DRAWING #
26-202
SHEET
9 OF 18

MODELS B1, B2 AND B3 - DOOR BILL OF MATERIAL
MAXIMUM 6'X10' AND 3'X10' MODELS
RATED: +53,-70 PSF

THIS ITEM HAS BEEN DIGITALLY SIGNED AND SEALED BY
PEDRO DE FIGUEIREDO ON THE DATE INDICATED HERE.

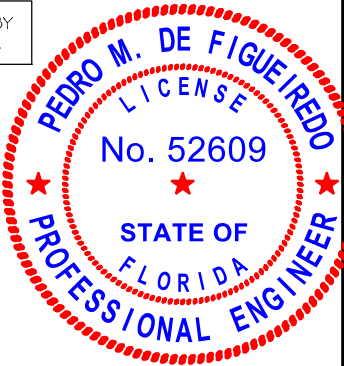

Pedro De Figueiredo
08/30/2026



PRODUCT:
PREMIUM GLAZED
SWING OUT WOOD DOOR
LARGE & SMALL MISSILE

PREMIUM ESTATES S.A.C.
AV. RICARDO PALMA #843 - LIMA, PERU
TEL: (511) 610-9110

SCALE:
NA
DATE:
08/30/2026
DRAWING #
26-202
SHEET
10 OF 18


GENERAL DESCRIPTION

MAX. FRAME SIZE = 75" X 122" X 6" DEEP FRAME
MAX. PANEL SIZE = 35 15/16" X 120 5/16" X 2 1/8" DEEP
MAX. SOLID RAISED PANEL = 27 13/16 X 74 X 1 1/2" THICK
MINIMUM RAISED PANEL THICKNESS = 1 1/2" THICK
MAX. GLASS SIZE = 26 3/4" X 84 1/4 X .511" THICK

WATER TEST PRESSURE: ±8 PSF (53.33 DP)

FRAME & PANEL GENERAL NOTES

- 1- FRAME ASSEMBLY NOTES:
EACH SOLID MAHOGANY WOOD FRAME HEAD, SILL & JAMBS ARE 6" DEEP AND THE CORNERS ARE BUTT JOINED WITH WOOD GLUE AND FASTENED WITH (4) #14X3" WOOD SCREWS IN EACH CORNER.
- 2- PANEL ASSEMBLY NOTES:
EACH SOLID MAHOGANY WOOD STILE & RAIL IS 2 1/8" DEEP AND THE CORNERS, 1/2" thick x3"x3" TENDON AND WOOD GLUE JOINT.
- 3- INSTALLATION SEALANT NOTES:
THE FRAME AND ALL EXPOSED INSTALLATION FASTENERS MUST BE PROPERLY SEALED WITH "GE" STOCK GE012A SILICONE.

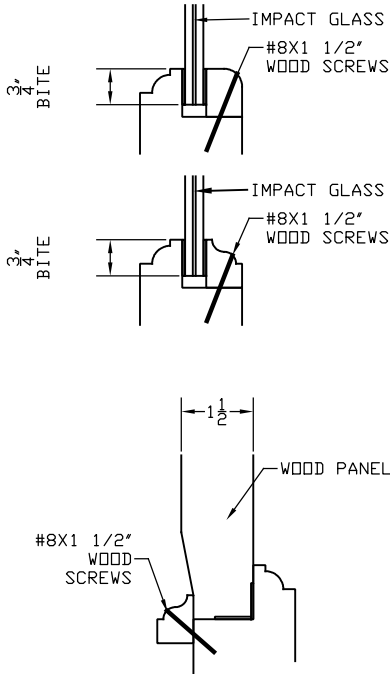

GLASS DESCRIPTION:

- 1- GLASSLAM SAFETY PLUS II
(1) 3/16" ANNEALED GLASS SHEET +
(1) 0.10" POLYLAM, POLYURETHANE LAMINATING POLYMER
MANUFACTURED BY GLASSLAM
(1) 3/16" ANNEALED GLASS SHEET
- 2- GLAZING METHOD:
GLASS GLAZED WITH SILICONE DOW CORNING #995 0.9 X .051 THICK OVER A 3/4" GLASS BITE.
1 X 3/4" WOOD BEAD WAS CONNECTED TO THE RAILS & STILES WITH #8X 1 1/2" WOOD SCREWS AT 5"OC
- 3- WOOD PANELS DESCRIPTION:
1 1/2" THICK SOLID PINE WOOD PANEL PLACED IN A 3/4" X 1 1/4" BEDDING IN RAILS AND STILES AND A 3/4" X 3/4" X 1/2" X .051" THICK CONTINUOUS GE WINDOW & DOOR STOCK # GE012A CLEAR SILICONE BEAD. A 1/2 X 13/16 WOOD MOULDING CONNECTED WITH #8X1 1/2" WOOD SCREWS SPACED AT 9"OC.

BILL OF MATERIALS			
ITEM#	DESCRIPTION	SIZE	MATERIAL & REMARKS
1	FRAME HEADER	1. 75" x 6. 00" x 1. 25"	MAHOGANY WOOD
2	FRAME SILL	1. 25" x 6. 00" x 0. 50"	MAHOGANY WOOD
3	FRAME JAMB	1. 75" x 6. 00" x 1. 25"	MAHOGANY WOOD
4	PANEL TOP RAIL	2. 13" x 5. 25" x 4. 25"	MAHOGANY WOOD
5	PANEL BOTTOM RAIL	2. 13" x 9. 75" x 9. 50"	MAHOGANY WOOD
6	PANEL HINGE STILE	2. 13" x 4. 89" x 3. 89"	MAHOGANY WOOD
7	PANEL LOCK STILE	2. 13" x 5. 13" x 4. 13"	MAHOGANY
8	RAISE PNL HOR. STILE	2. 13" x 6. 00" x 4. 00"	MAHOGANY
9	MAHOGANY WOOD BEAD	1. 00" x 0. 75"	Attached w/ #8x 1 1/2" wd screws
10	MAHOGANY WOOD BEAD	0. 75" x 1. 00"	Attached w/ #8x 1 1/2" wd screws
11	MAHOGANY WOOD ASTRAGAL	1. 13" x 1. 75"	Attached w/ #10x 2" wd screws at 12" oc
12	CLOSED CELL FOAM STRIP	0. 5" x . 625"	FOAM TAPE FULL LENGTH OF SILL
13	Q' LON SEAL @ FRAME/PANELS	. 58" x 0. 65"	SCHLEGEL #QDS-650
14	Q' LON SEAL @ PANELS RAILS	. 335" x . 336"	SCHLEGEL #QEZ320
15	RAISED PANEL	1. 5" thk	SOLID PINE
16	SEALANT - CLEAR SILICONE		GE STOCK #012A
17	CLEAR SILICONE	. 75x. 50x. 051 Thk	GE STOCK #012A


MAXIMUM 6'X10' AND 3'X10' MODELS - RATED: +75,-83 PSF

PART#	NAME	DESCRIPTION
218	HINGE	(5) PER LEAF - CUSTOM 0.84"x 7.25"x 0.25" STEEL PLATES WITH 0.75" STEEL PIN HOLDER WITH 0.313 STEEL PIN AND WASHER HINGE MANUFACTURED BY PREMIUM ESTATES. THE HINGE WAS SECURED TO FRAME W/ (5) 0.25"x 1" MS NUT AND WASHER AND SECURED TO THE PANEL WITH (5) #12x 3" WOOD SCREWS.
219	LOCK	(1) PER ACTIVE STILE - MUL-T-LOCK MODEL SERIES 700 LOCK, SINGLE LATCH ONLY.
219A	LOCK	(1) PER INACTIVE STILE - CUSTOM TWO POINT LOCK WITH 0.75" DIAMETER STEEL RODS EXTENDING 1" THROUGH PANEL LOCK STILE AND INTO FRAME GOING THROUGH FRAME AND SASH LOCK REINFORCEMENT PLATES. THE LOCK WAS OPERATED BY A HANDLE AT 37" FROM THE BOTTOM OF PANEL.
220	BOLT	(2) PER INACTIVE STILE - TOP 50" LONG 0.75" DIAMETER STEEL ROD WITH 1" DIAM. RINGS WELDED 3.5" AND 19.75" FROM END OF THE ROD. BOTTOM 16.75" LONG 0.75" DIAMETER STEEL ROD WITH 1" DIAM. RINGS WELDED 3.5" AND 9" FROM END OF THE ROD. EACH ROD WAS SUPPORTED BY (2) 2"x 3.125"x 0.25"STEEL GUIDE PLATES WITH 1.375" RINGS WELDED ATOP EACH PLATE TO GUIDE THE LOCKING ROD. THE RODS PENETRATED 1" THROUGH THE FRAME MOULDING. THE TOP AND BOTTOM GUIDE PLATES WERE CENTERED 1.75" FROM EDGE OF DOOR.

PART#	NAME	DESCRIPTION
318	HINGE	(5) PER LEAF - CUSTOM 7.6"x 2.89" SOLID BRASS HINGES BY PREMIUM ESTATES SECURED TO THE DOOR AND FRAME WITH (8) #12x 2 PFH SMS
319	LOVK	(1) PER INACTIVE STILE - DEADLOCK AND LOCK HANDLE WERE ATTACHED AT 43" AND 46.25" RESPECTIVELY FROM THE TOP OF THE DOOR.
320	BOLT	(2) PER ACTIVE STILE - TOP 0.875"x 60.25" LONG SURFACE BOLTS BY AZBE, MODEL #8912-90, WAS ATTACHED TO THE DOOR STILE WITH 3 STEEL PLATES. THE PLATES WERE ATTACHED TO THE DOOR STILE EACH USING (4) #12x 2" PFH SMS. BOTTOM 0.875"x 20.25" LONG SURFACE BOLTS BY AZBE, MODEL #8912-90, WAS ATTACHED TO THE DOOR STILE WITH 2 STEEL PLATES. THE PLATES WERE ATTACHED TO THE DOOR STILE EACH USING (4) #12x 2" PFH SMS.
320A	BOLT	(2) PER INACTIVE STILE - TOP 0.875"x 60.25" LONG SURFACE BOLTS BY AZBE, MODEL #8912-90, WAS ATTACHED TO THE DOOR STILE WITH 3 STEEL PLATES. THE PLATES WERE ATTACHED TO THE DOOR STILE EACH USING (4) #12x 2" PFH SMS. BOTTOM 0.875"x 20.25" LONG SURFACE BOLTS BY AZBE, MODEL #8912-90, WAS ATTACHED TO THE DOOR STILE WITH 2 STEEL PLATES. THE PLATES WERE ATTACHED TO THE DOOR STILE EACH USING (4) #12x 2" PFH SMS.

NOTES:
1- HARDWARE 218, 219, 219A, 220 CAN BE INTERCHANGEABLE BY 318, 319, 320, 320A AND VICE-VERSA
2- SINGLE LEAF DOORS WILL USE ONLY HARDWARE FROM ACTIVE LEAF.

THIS ITEM HAS BEEN DIGITALLY SIGNED AND SEALED BY PEDRO DE FIGUEIREDO ON THE DATE INDICATED HERE.

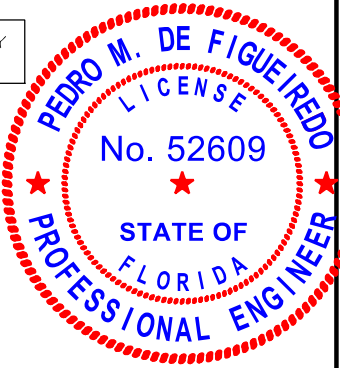

Pedro De Figueiredo
08/30/2026



PRODUCT:
PREMIUM GLAZED
SWING OUT WOOD DOOR
LARGE & SMALL MISSILE

PREMIUM ESTATES S.A.C.
AV. RICARDO PALMA #843 - LIMA, PERU
TEL: (511) 610-9110


SCALE:
NA

DATE:
08/30/2026


DRAWING #
26-202

SHEET
11 OF 18

MODEL C - HARDWARE OPTIONS

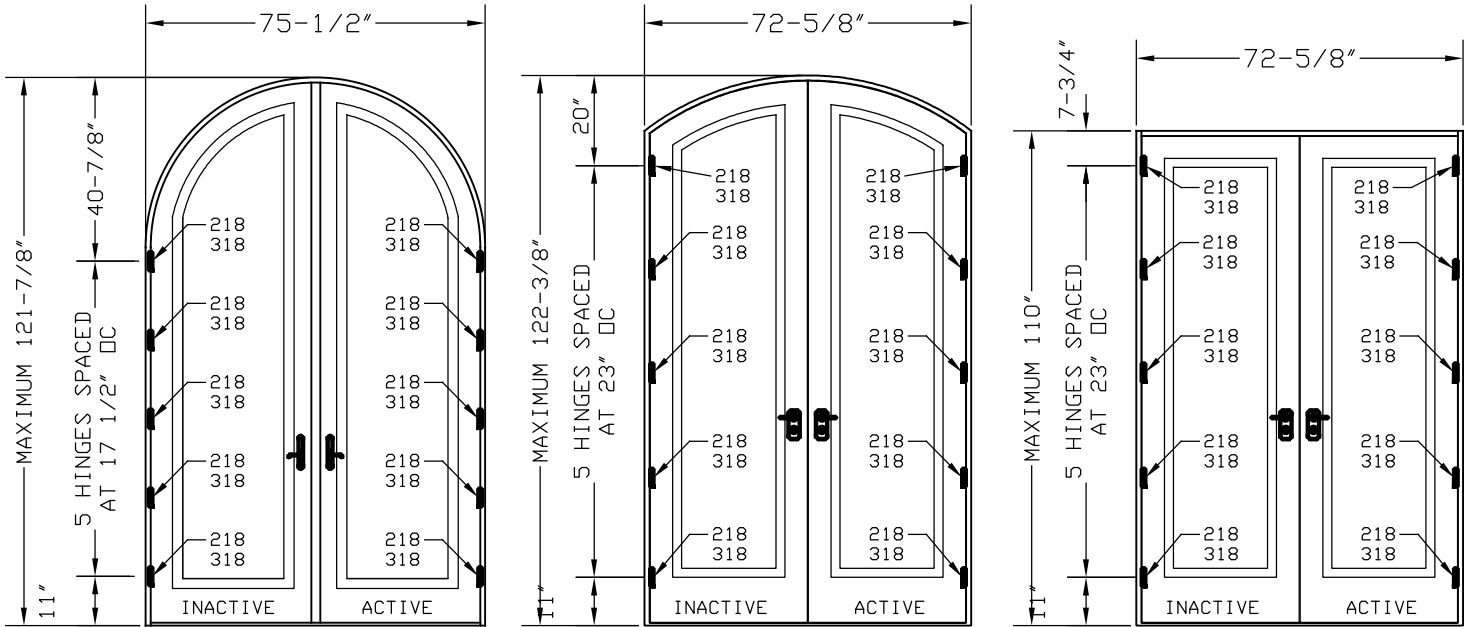


HINGE LAY OUT ELEVATION

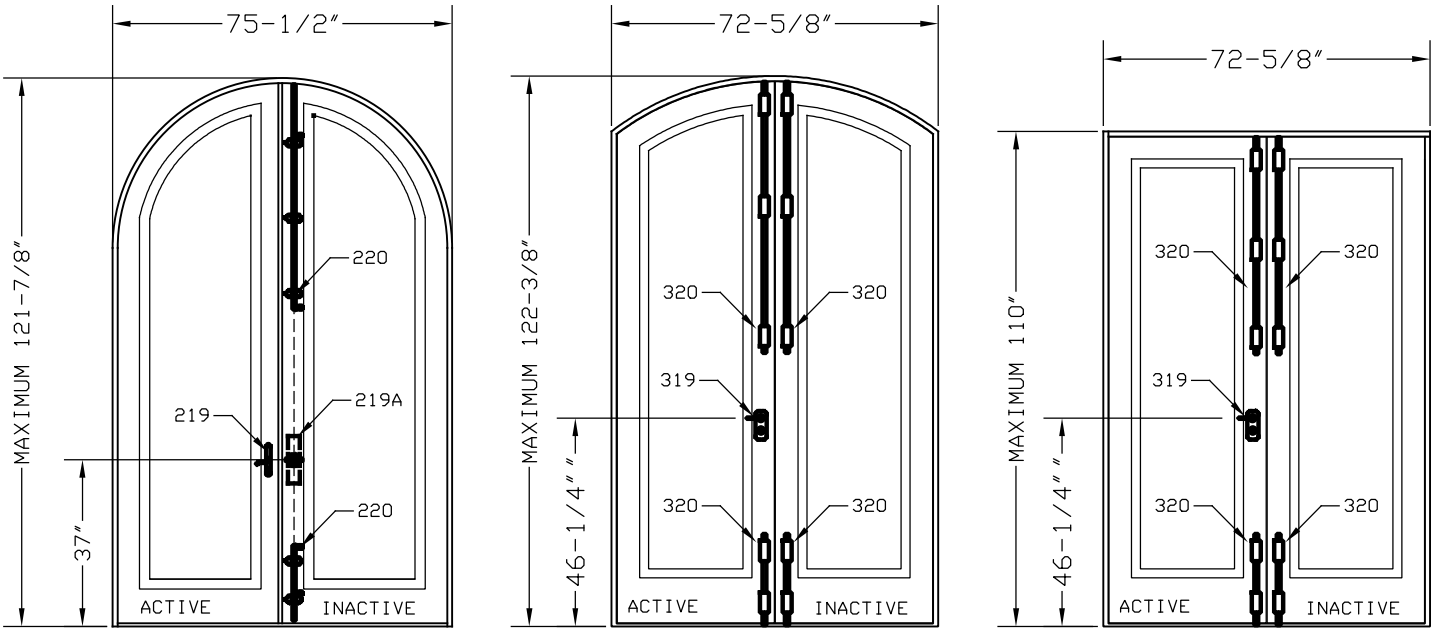

LOCK & BOLTS LAY OUT ELEVATION

MODEL C3 - DOOR ANCHORAGE
FULL ARCHED FRENCH OUTSWING DOOR
MAXIMUM 6'X10' AND 3'X10' MODELS
RATED: +75,-83 PSF

THIS ITEM HAS BEEN DIGITALLY SIGNED AND SEALED BY
PEDRO DE FIGUEIREDO ON THE DATE INDICATED HERE.

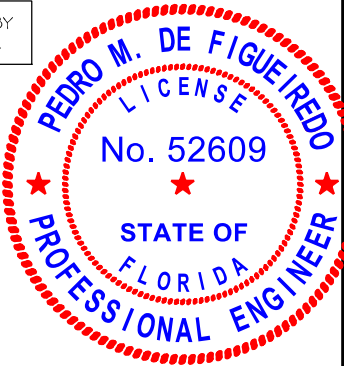

Pedro De Figueiredo
08/30/2026



PRODUCT:
PREMIUM GLAZED
SWING OUT WOOD DOOR
LARGE & SMALL MISSILE




PREMIUM ESTATES S.A.C.
AV. RICARDO PALMA #843 - LIMA, PERU
TEL: (511) 610-9110

SCALE:
NA

DATE:
08/30/2026

DRAWING #
26-202

SHEET
12 OF 18

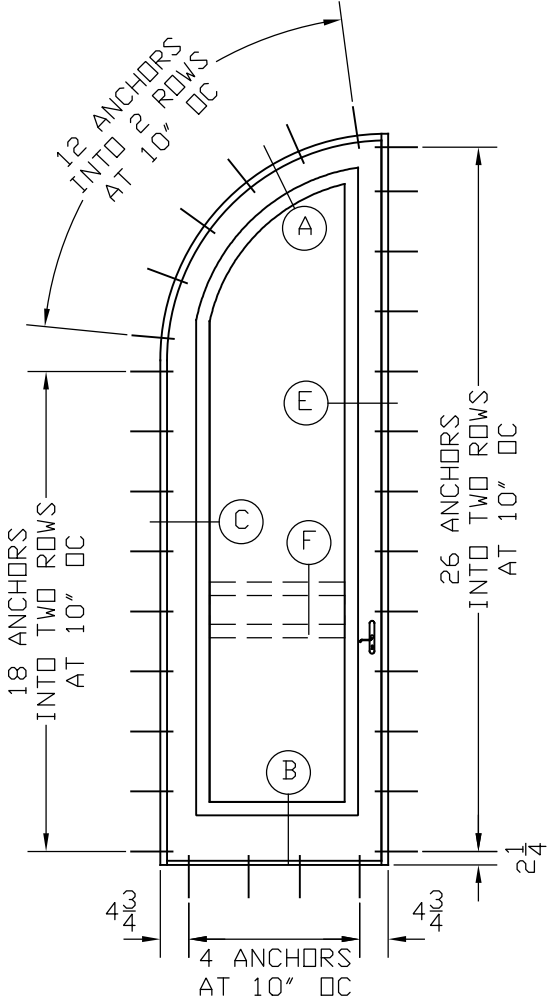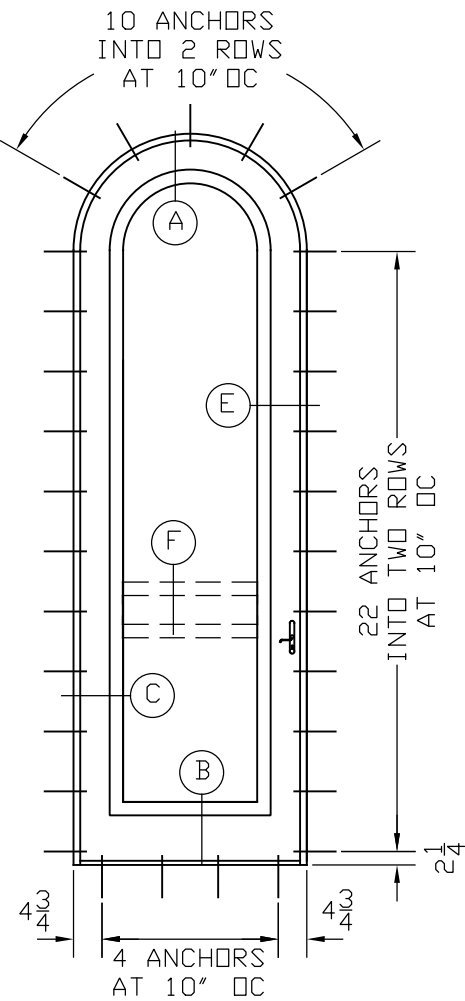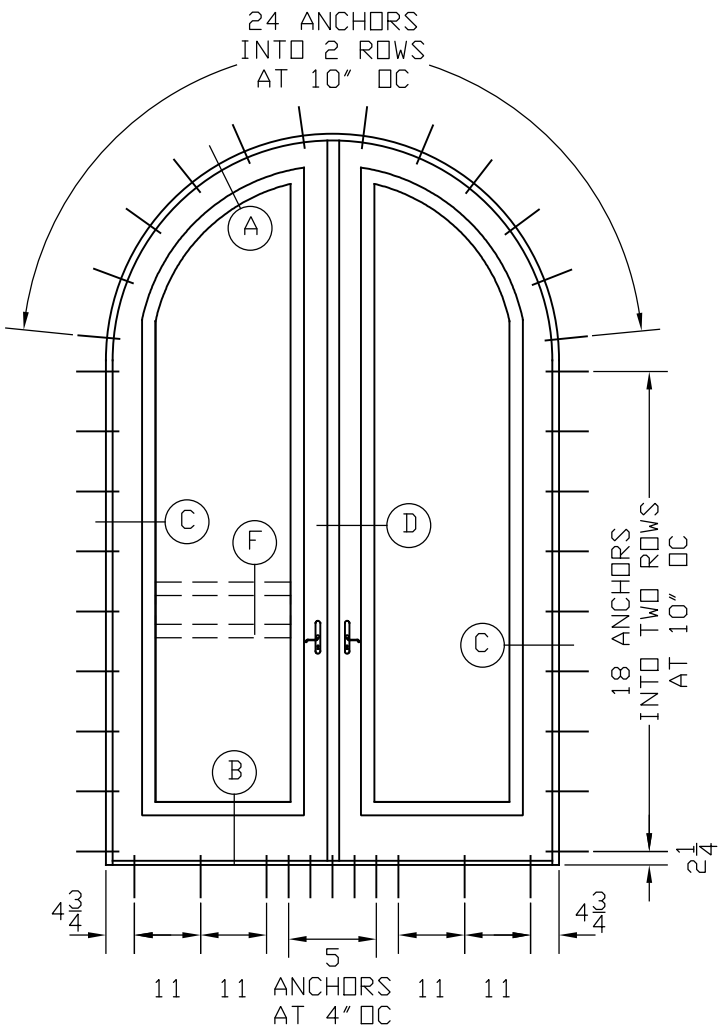


TYPE	DESCRIPTION
A	1/4" TAPCON/ ULTRACON W/ 1-3/4" INTO CONCRETE
A1	1/4" TAPCON/ ULTRACON W/ 1-3/4" INTO CONCRETE W/ 1X BUCK
B	1/4" TAPCON/ ULTRACON 1-1/2" INTO 2X WOOD BUCK
B1	1/4" TAPCON/ ULTRACON 1-1/2" INTO 2X WOOD BUCK W/ 1X BUCK
D	1/4"-14 GRADE 5 SDS INTO 1/8" METAL
D1	1/4"-14 GRADE 5 SDS INTO 1/8" METAL W/ 1X BUCK
E	1/4" TAPCON/ ULTRACON 1-3/4" INTO GF BLOCK W/ OR W/OUT 1X BUCK

1- MINIMUM 3000 PSI CONCRETE
2- WOOD BUCK MADE OF PT SOUTHERN PINE (SG)=0.55)
3- ED - EDGE DISTANCE NOT INCLUDING WALL DRESSING
4- 1/8" METAL MADE OF 6063-T6 ALUMINUM OR ASTM A36 STEEL
5- 1X AND 2X BUCK TO BE PROPERLY DESIGNED BY OTHERS TO TRANSFER LOADS TO THE MAIN STRUCTURE
6- USE 2-1/2" EDGE DISTANCE FOR CONCRETE AND 3/4" FOR WOOD AND METAL
7- ANCHOR TYPE E APPLICABLE ONLY ON JAMBS


SEE SHEET 18 FOR FBC 2026 SECTION 1711
COMPLIANCE ON ANCHORS LOCATED 3000
FEET FROM SALTWATER ENVIRONMENTS.

GENERAL DESCRIPTION

MAX. FRAME SIZE = 74 1/2" X 121 7/8" X 6" DEEP FRAME
MAX. PANEL SIZE = 37 1/2" X 119 3/4" X 2 1/2" DEEP
MAX. RAISED PANEL SIZE = 24 1/2" X 105" X 1.5"
WATER TEST PRESSURE: ±11.25 PSF (75 DP)

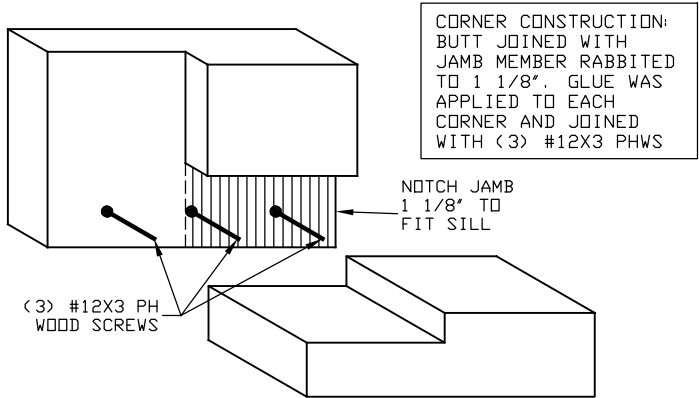


ARCH STRAP CONSTRUCTION:
THE CURVE HEAD AND THE JAMBS WERE BUTT JOINED USING 1/4X3X1/2" TENDON
AND GLUE. THE STEEL STRAP MADE OF 1/4X2X141" WAS ATTACHED TO WOOD
FRAMING WITH (17) #12X1 1/4" WOOD SCREWS.

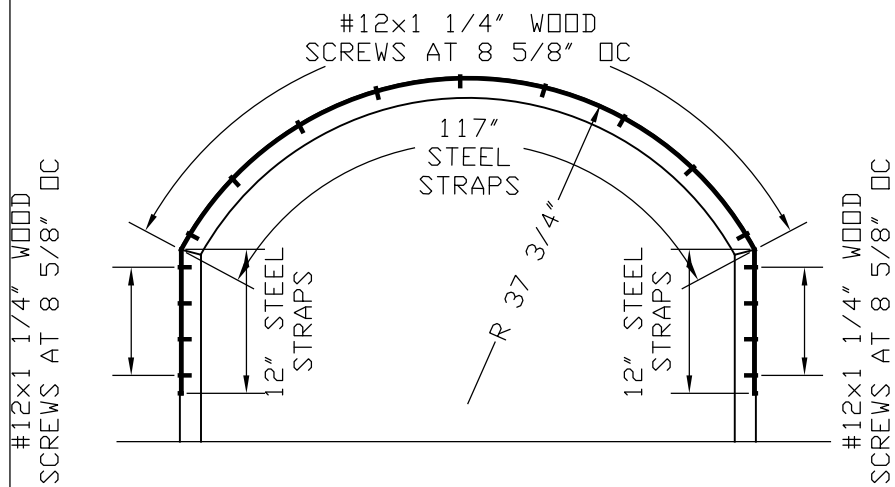

MODEL C3 - DOOR MISCELANEOUS
FULL ARCHED FRENCH OUTSWING DOOR
MAXIMUM 6'X10' AND 3'X10' MODELS
RATED: +75,-83 PSF

THIS ITEM HAS BEEN DIGITALLY SIGNED AND SEALED BY
PEDRO DE FIGUEIREDO ON THE DATE INDICATED HERE.

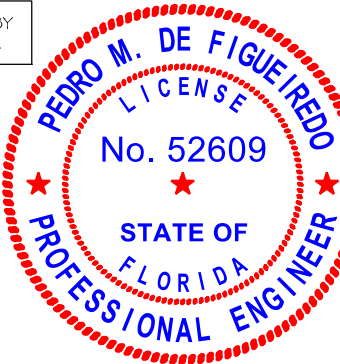

Pedro De Figueiredo
08/30/2026




PRODUCT:
PREMIUM GLAZED
SWING OUT WOOD DOOR
LARGE & SMALL MISSILE


PREMIUM ESTATES S.A.C.
AV. RICARDO PALMA #843 - LIMA, PERU
TEL: (511) 610-9110

SCALE:
NA
DATE:
08/30/2026
DRAWING #
26-202
SHEET
14 OF 18

GLAZING DETAIL

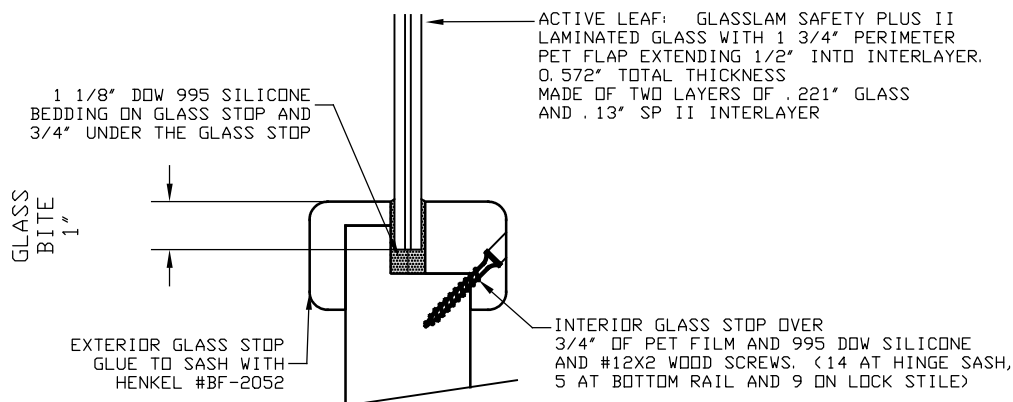


PANEL ATTACHMENT DETAIL

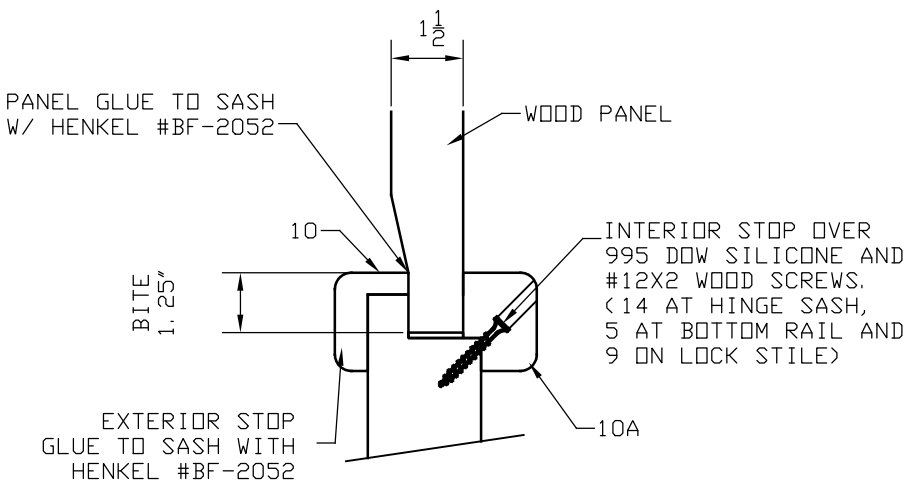

BILL OF MATERIALS			
ITEM#	DESCRIPTION	SIZE	REMARKS
1	FRAME (ARCH HEADER)	2.00" x 6.00"	LAMINATED MAHOGANY
2	FRAME (JAMB)	2.00" x 6.00"	LAMINATED MAHOGANY
3	FRAME (SILL)	2.00" x 6.00"	LAMINATED MAHOGANY
4	FRAME (SILL BUMPER)	0.69" x 1.75"	LAMINATED MAHOGANY
5	SASH (ARCH RAIL)	2.60" x 6.62"	LAMINATED MAHOGANY
6	SASH (BOTTOM RAIL)	2.60" x 9.21"	LAMINATED MAHOGANY
7	SASH (HINGE RAIL)	2.60" x 6.50"	LAMINATED MAHOGANY
8	SASH (LOCK RAIL)	2.60" x 6.44"	LAMINATED MAHOGANY
9	SASH (INACTIVE RAIL)	2.60" x 6.44"	LAMINATED MAHOGANY
10	SASH (EXT. STOP)	2.25" x 1.69"	LAMINATED MAHOGANY
10A	SASH (INT. STOP)	2.25" x 1.69"	LAMINATED MAHOGANY
11	SASH (INT. ASTRAGAL)	2.25" x 2.06"	LAMINATED MAHOGANY
12	BOTTOM & HINGE REINF.	1.00" x 0.25"	STEEL
13	ASTRAGAL REINF.	0.63" x 0.63"	STEEL
14	LOCK RAIL REINF.	0.25" CHANNEL	STEEL
15	WEATHER STRIPPING	QEBD6650-B97	VINYL
16	WEATHER STRIPPING	QEZ-320-BRZ	VINYL

MODEL C1 & C2 - DOOR ANCHORAGE
RECTANGULAR & ELLIPSE FRENCH OUTSWING DOOR
MAXIMUM 6'X10' AND 3'X10' MODELS
RATED: +75,-83 PSF

THIS ITEM HAS BEEN DIGITALLY SIGNED AND SEALED BY
PEDRO DE FIGUEIREDO ON THE DATE INDICATED HERE.

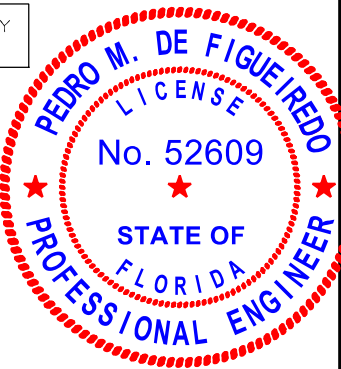

Pedro De Figueiredo
08/30/2026



PRODUCT:
PREMIUM GLAZED
SWING OUT WOOD DOOR
LARGE & SMALL MISSILE





PREMIUM ESTATES S.A.C.
AV. RICARDO PALMA #843 - LIMA, PERU
TEL: (511) 610-9110

SCALE:
NA

DATE:
08/30/2026

DRAWING #
26-202

SHEET
15 OF 18

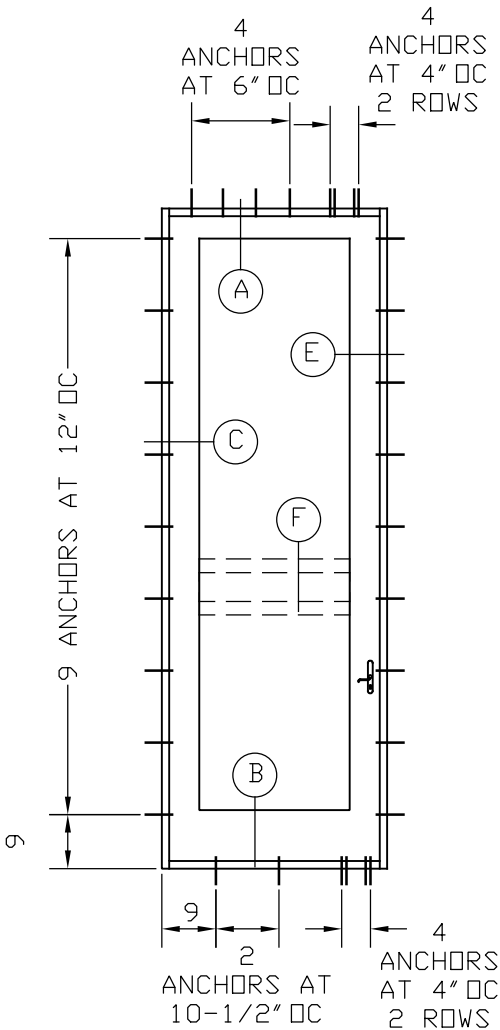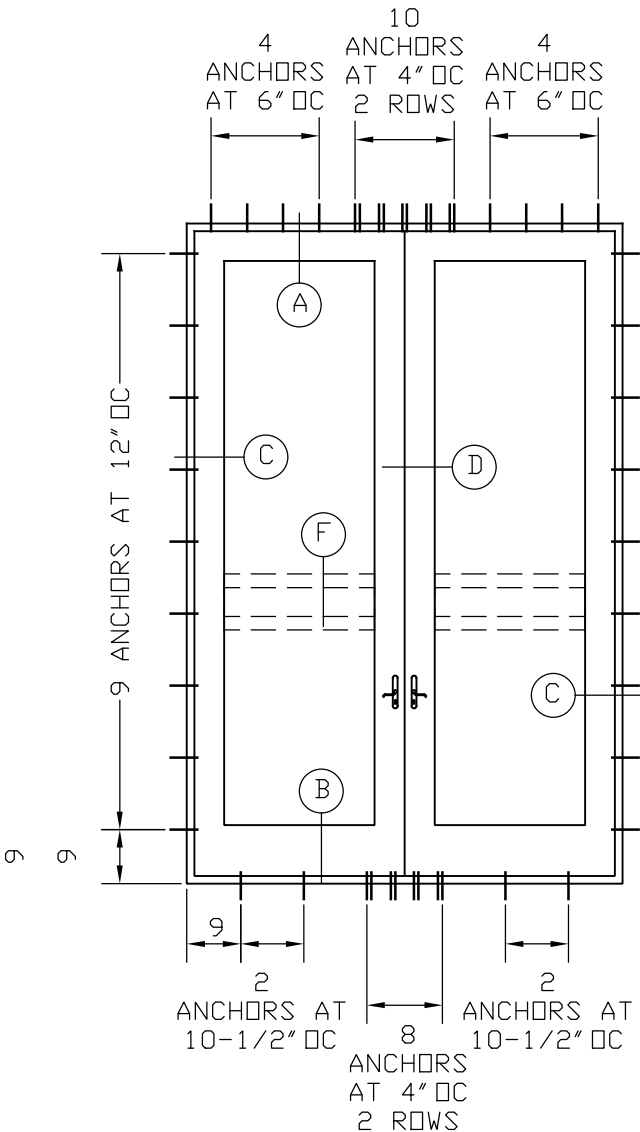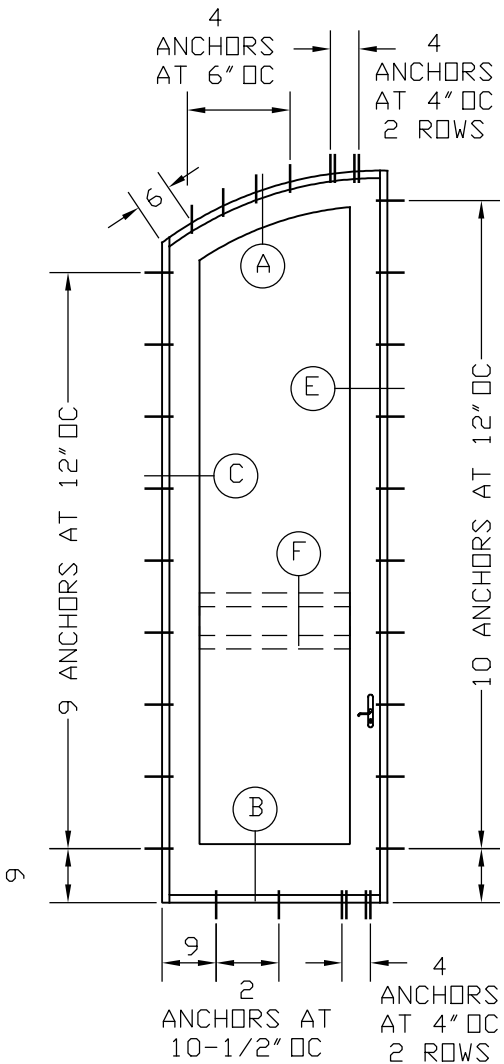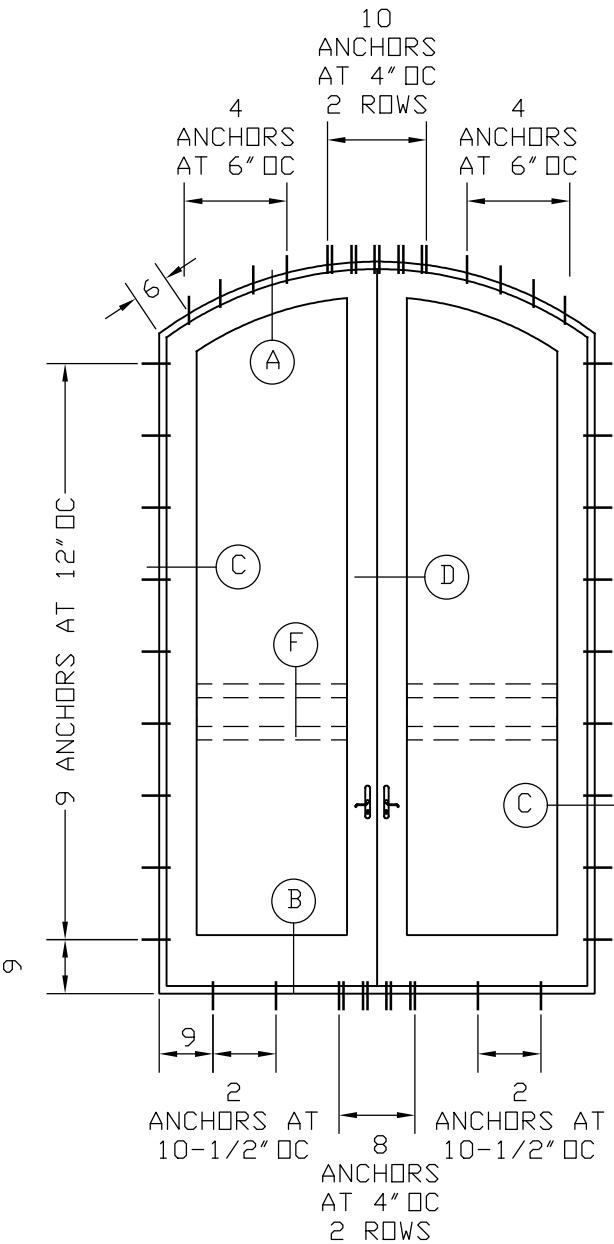


TYPE	DESCRIPTION
A	1/4" TAPCON/ ULTRACON W/ 1-3/4" INTO CONCRETE
A1	1/4" TAPCON/ ULTRACON W/ 1-3/4" INTO CONCRETE W/ 1X BUCK
B	1/4" TAPCON/ ULTRACON 1-1/2" INTO 2X WOOD BUCK
B1	1/4" TAPCON/ ULTRACON 1-1/2" INTO 2X WOOD BUCK W/ 1X BUCK
D	1/4"-14 GRADE 5 SDS INTO 1/8" METAL
D1	1/4"-14 GRADE 5 SDS INTO 1/8" METAL W/ 1X BUCK
E	1/4" TAPCON/ ULTRACON 1-3/4" INTO GF BLOCK W/ OR W/OUT 1X BUCK
1- MINIMUM 3000 PSI CONCRETE 2- WOOD BUCK MADE OF PT SOUTHERN PINE (SG>=0.55) 3- ED - EDGE DISTANCE NOT INCLUDING WALL DRESSING 4- 1/8" METAL MADE OF 6063-T6 ALUMINUM OR ASTM A36 STEEL 5- 1X AND 2X BUCK TO BE PROPERLY DESIGNED BY OTHERS TO TRANSFER LOADS TO THE MAIN STRUCTURE 6- USE 2-1/2" EDGE DISTANCE FOR CONCRETE AND 3/4" FOR WOOD AND METAL 7- ANCHOR TYPE E APPLICABLE ONLY ON JAMBS	

SEE SHEET 18 FOR FBC 2026 SECTION 1711
COMPLIANCE ON ANCHORS LOCATED 3000
FEET FROM SALTWATER ENVIRONMENTS.

MODEL C1 & C2 - DOOR SECTIONS
RECTANGULAR & ELLIPSE FRENCH OUTSWING DOOR
MAXIMUM 6'X10' AND 3'X10' MODELS
RATED: +75,-83 PSF

THIS ITEM HAS BEEN DIGITALLY SIGNED AND SEALED BY
PEDRO DE FIGUEIREDO ON THE DATE INDICATED HERE.

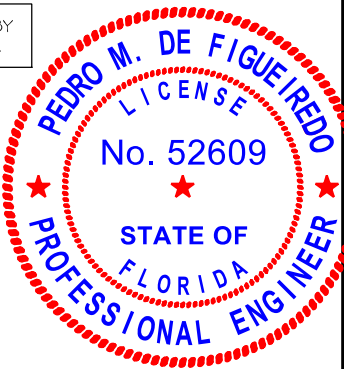

Pedro De Figueiredo
08/30/2026

ENGINEERING SERVICES - CA 32459
9715 W. BROWARD BLVD.
PLANTATION, FL 33324
PTMF@AOL.COM
ENGINEER SEAL
PEDRO DE FIGUEIREDO
PE 52609




PRODUCT:
PREMIUM GLAZED
SWING OUT WOOD DOOR
LARGE & SMALL MISSILE


PREMIUM ESTATES S.A.C.
AV. RICARDO PALMA #843 - LIMA, PERU
TEL: (511) 610-9110

SCALE:
NA
DATE:
08/30/2026
DRAWING #
26-202
SHEET
16 OF 18


DOUBLE OR SINGLE
ANCHORS TYPE
A, A1, B, B1, D, D1
SPACED AS PER ELEVATION

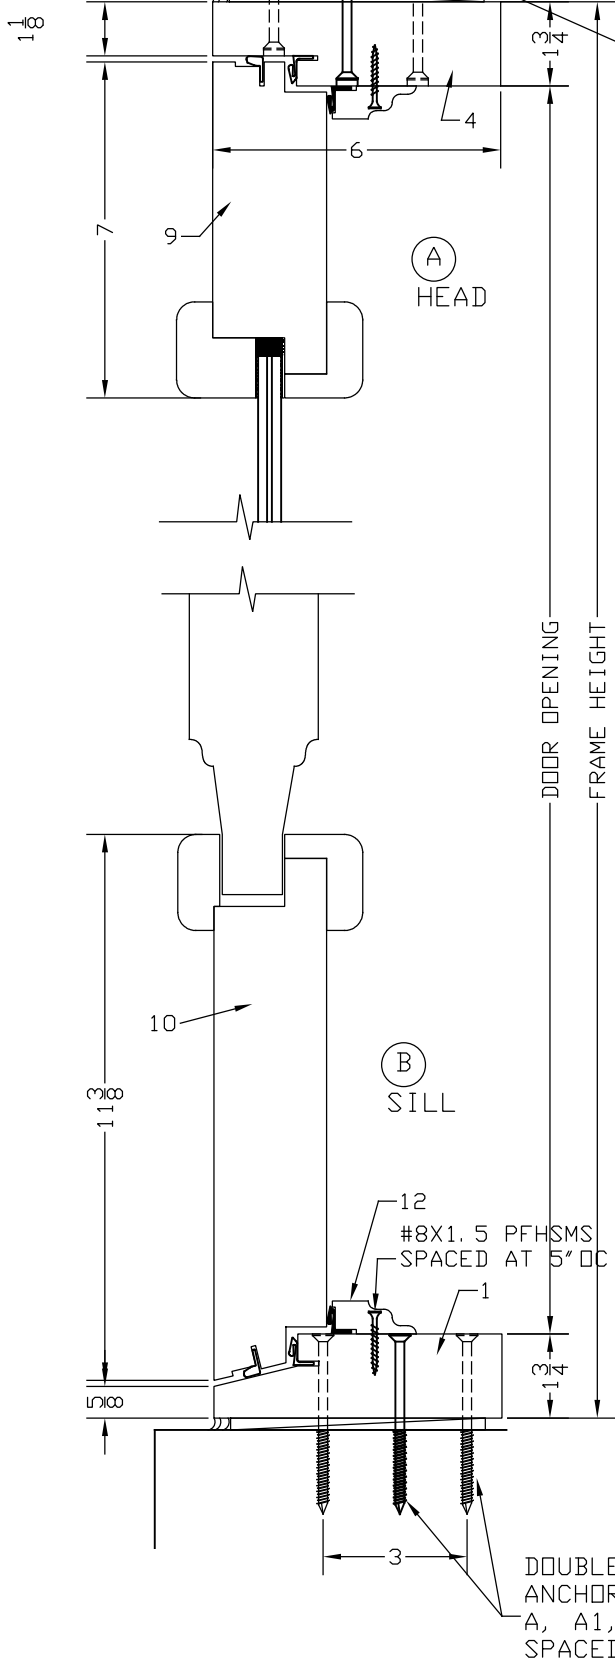

IF REQUIRED 1X OR 2X PT WOOD BY OTHERS
MUST BE PROPERLY ANCHORED IN ORDER TO
TRANSFER LOAD TO THE STRUCTURE

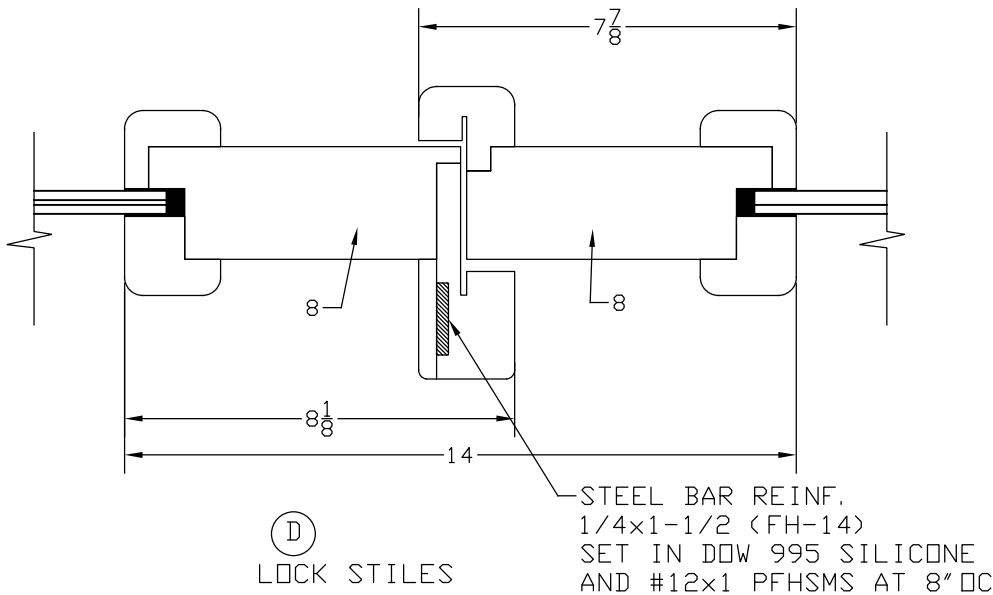


(D)
LOCK STILES

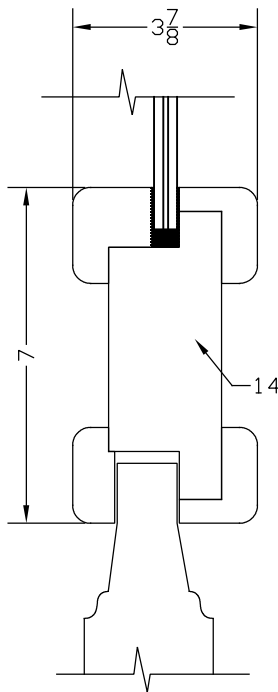


(F)
OPTIONAL
HORIZONTAL
MID PANEL

ANCHORS TYPE
A, A1, B, B1, D, D1, E
SPACED AS PER ELEVATION

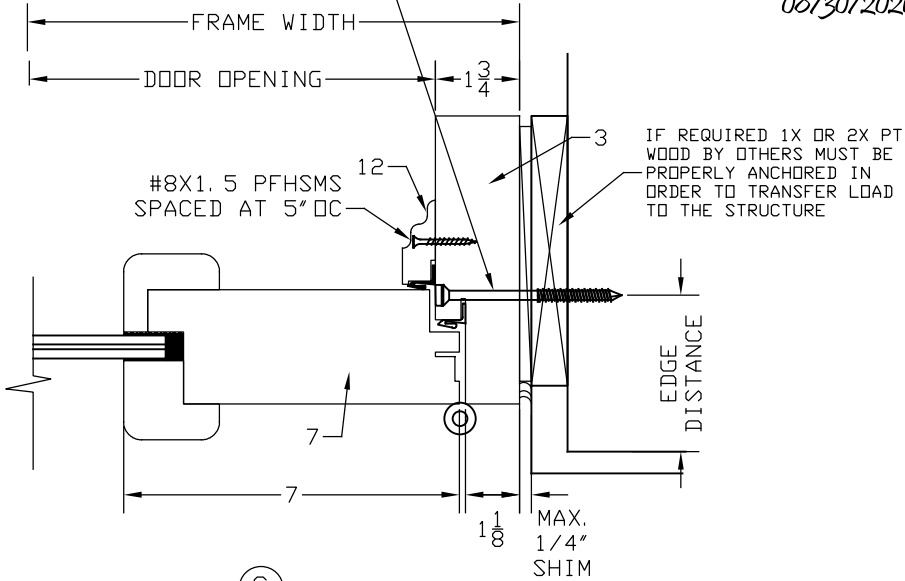

(C)
JAMB HINGE

IF REQUIRED 1X OR 2X PT
WOOD BY OTHERS MUST BE
PROPERLY ANCHORED IN
ORDER TO TRANSFER LOAD
TO THE STRUCTURE

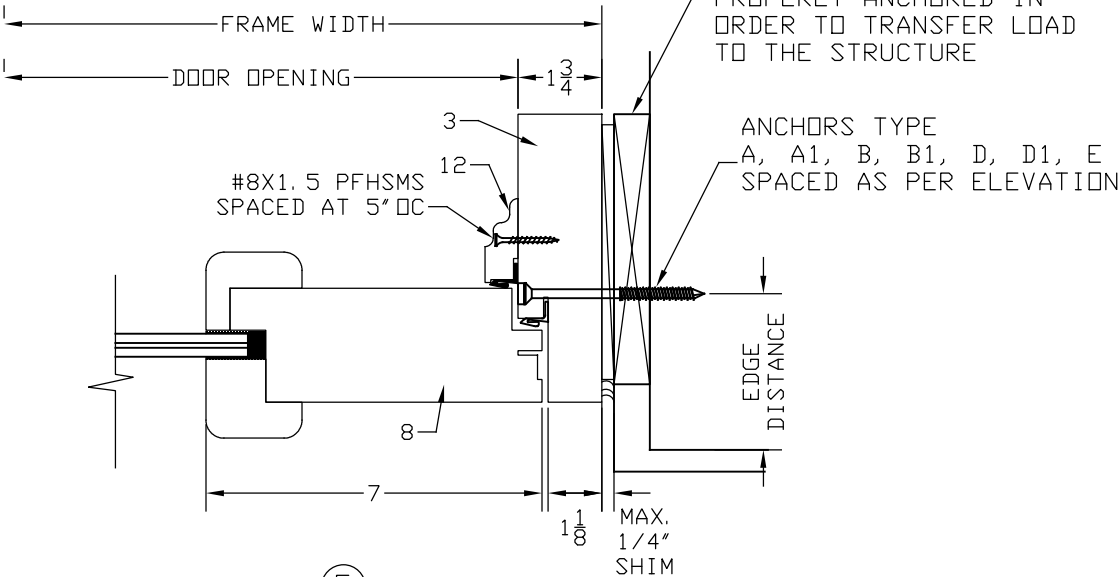


(E)
JAMB LOCK

GENERAL DESCRIPTION

MAX. FRAME SIZE = 72 5/8" X 122 3/8" X 6" DEEP FRAME
MAX. PANEL SIZE = 36" X 120 1/2" X 2 3/8" DEEP
MAX. RAISED PANEL THICKNESS = 2 3/8"
WATER TEST PRESSURE: ±11.25 PSF (75 DP)

MODEL C1 & C2 - DOOR MISCELANEOUS
RECTANGULAR & ELLIPSE FRENCH OUTSWING DOOR
MAXIMUM 6'X10' AND 3'X10' MODELS
RATED: +75,-83 PSF

THIS ITEM HAS BEEN DIGITALLY SIGNED AND SEALED BY
PEDRO DE FIGUEIREDO ON THE DATE INDICATED HERE.

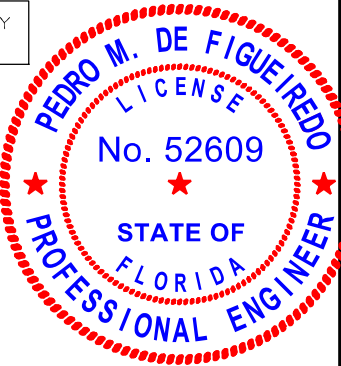

ENGINEERING SERVICES - CA 32459
9715 W. BROWARD BLVD.
PLANTATION, FL 33324
PPMF@AOL.COM
ENGINEER SEAL
PEDRO DE FIGUEIREDO
PE 52609



PRODUCT:
PREMIUM GLAZED
SWING OUT WOOD DOOR
LARGE & SMALL MISSILE

PREMIUM ESTATES S.A.C.
AV. RICARDO PALMA #843 - LIMA, PERU
TEL: (511) 610-9110

SCALE:
NA

DATE:
08/30/2026


DRAWING #
26-202

SHEET
17 OF 18

GLAZING ATTACHMENT DETAIL


Pedro De Figueiredo
08/30/2026

GLAZING PANEL CONSTRUCTION
(1) 3/16" ANNEALED GLASS SHEET +
(1) GLASSLAM SAFETY PLUS II - 0.10" POLYLAM, POLYURETHANE
LAMINATING POLYMER MANUFACTURED BY GLASSLAM
(1) 3/16" ANNEALED GLASS SHEET

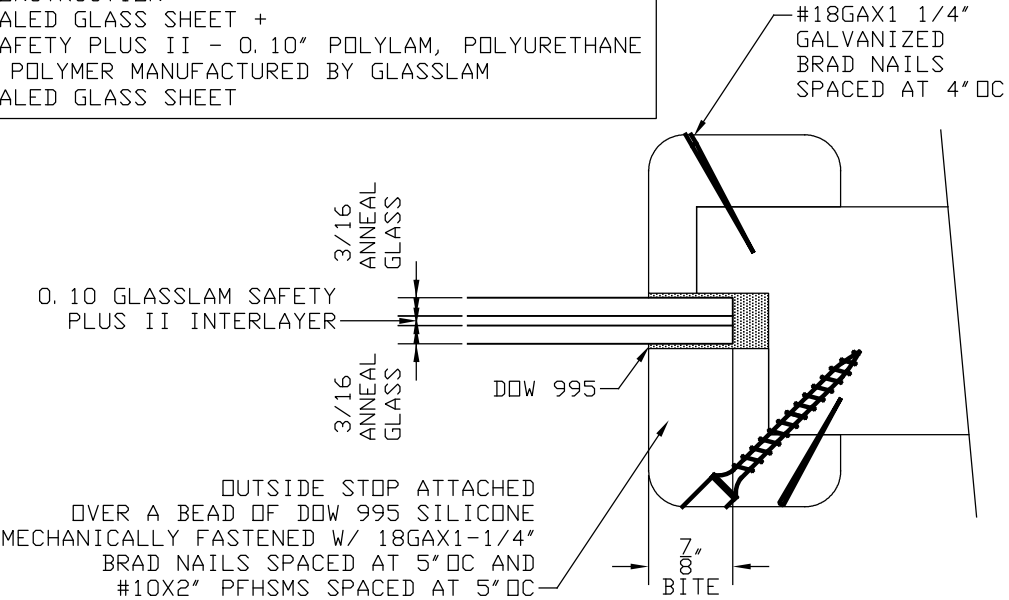


LAMINATED GLASS IN COMPLIANCE WITH ASTM E1300

PANEL ATTACHMENT DETAIL

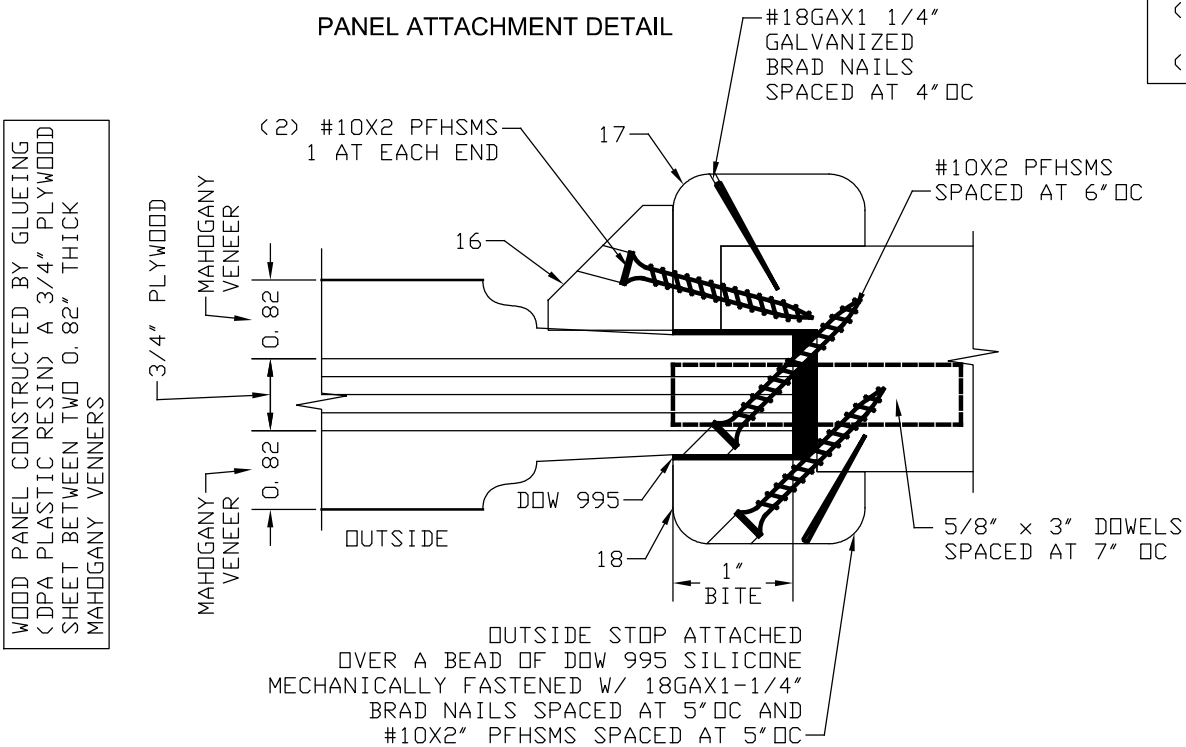

BILL OF MATERIALS

ITEM#	DESCRIPTION	SIZE	REMARKS
1	SILL	2.02 x 6.00	LAMINATED WOOD
2	SILL WATER DAM	0.52 x 0.78	SOLID WOOD
3	JAMB	1.75 x 6.00	LAMINATED WOOD
4	HEAD	1.78 x 6.00	LAMINATED WOOD
5	FRAME MOLDING	1.76 x 0.67	SOLID WOOD
6	SILL BAR	0.50 x 0.12	ALUMINUM
7	HINGE STILE	2.39 x 6.38	LAMINATED WOOD
8	LOCK STILE	2.35 x 6.55	LAMINATED WOOD
9	TOP RAIL	2.32 x 6.60	LAMINATED WOOD
10	BOTTOM RAIL	2.30 x 10.88	LAMINATED WOOD
11	INACTIVE ASTRAGAL	2.09 x 1.77	SOLID WOOD
12	INSIDE MOLDING	2.02 x 1.53	SOLID WOOD
13	OUTSIDE GLAZING STOP	2.00 x 1.46	SOLID WOOD
14	OPTIONAL INTERMEDIATE RAIL	2.31 x 6.95	LAMINATED WOOD
15	ACTIVE ASTRAGAL	2.05 x 4.59	SOLID WOOD
16	INSIDE SQUARE MOLDING	1.30x 1.30	LAMINATED/ SOLID WOOD
17	INSIDE MOLDING	2.00 x 1.19	SOLID WOOD
18	OUTSIDE STOP	1.95 x 0.812	LAMINATED WOOD
19	DOOR STOP	1.56 x 0.93	LAMINATED WOOD

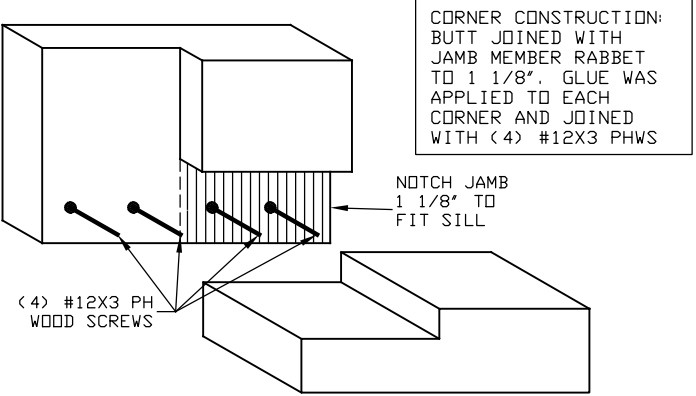

CORNER CONSTRUCTION:
BUTT JOINED WITH
JAMB MEMBER RABBET
TO 1 1/8". GLUE WAS
APPLIED TO EACH
CORNER AND JOINED
WITH (4) #12X3 PHWS

NOTCH JAMB
1 1/8" TO
FIT SILL

(4) #12X3 PH
WOOD SCREWS


FBC 2026 - SECTION 1711
ANCHORAGE IN SALTWATER ENVIRONMENTS

TABLE 1711.1 - CORROSION RESISTANCE OF FASTENERS

EXPOSURE		BUILDING LOCATION FROM COASTAL SHORELINE	
		≤ 300 FEET	>300 AND ≤3000 FEET
EXTERIOR	PARTIALLY SHELTERED	STAINLESS STEEL SECTION 1711.1.1.1	GALVANIZED SECTION 1711.1.1.2
	OPEN EXPOSED		
INTERIOR UNCONDITIONED ENCLOSED	VENTED UNVENTED	GALVANIZED SECTION 1711.1.1.2	GALVANIZED SECTION 1711.1.1.2

SILL, HEADER AND JAMB ANCHORS CAN BE
CONSIDERED INTERIOR UNCONDITIONED UNVENTED

THIS ITEM HAS BEEN DIGITALLY SIGNED AND SEALED BY
PEDRO DE FIGUEIREDO ON THE DATE INDICATED HERE.

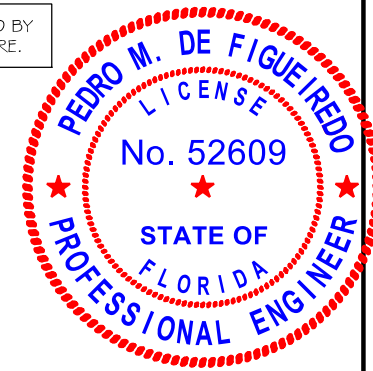

Pedro De Figueiredo
08/30/2026



ENGINEERING SERVICES - CA 32455
9715 W. BROWARD BLVD.
PLANTATION, FL 33324
PPMF@AOL.COM

ENGINEER SEAL
PEDRO DE FIGUEIREDO
PE 52609

PRODUCT:
PREMIUM GLAZED
SWING OUT WOOD DOOR
LARGE & SMALL MISSILE

AV. RICARDO PALMA #843 - LIMA, PERU
TEL: (511) 610-9110

SCALE:
NA

DATE:
08/30/2026

DRAWING #
26-202

SHEET
18 OF 18

ANCHOR DATA						FBC 2026 SECTION 1711 COMPLIANCE
MARK	MANUFACTURER	DESCRIPTION	ANCHORAGE OPTIONS	EMB.	ED	
A, A1, E	ITW BUILDEX	1/4" TAPCONS	3 Ksi CONCRETE, GROUT FILLED C-90 CMU	1.75	2.5	1711.1.1.2
	DEWALT	1/4" ULTRACONS				1711.1.1.2
	DEWALT	1/4" AGGRE-GATOR 300 SS				1711.1.1.1
B, B1	ITW BUILDEX	1/4" TAPCONS	WOOD (SG>=0.55)	1.5	2.5	1711.1.1.2
	DEWALT	1/4" ULTRACONS				1711.1.1.2
	DEWALT	1/4" AGGRE-GATOR 300 SS				1711.1.1.1
D, D1	DEWALT	1/4" -20 BI-FLEX 300 SS SDS	MINIMUM 1/8" THICK ASTM A36 STEEL OR 6063-T6 ALUMINUM	3 TREADS	0.75	1711.1.1.1
	GENERIC	1/4-14 SDS GR5 COATED AS PER 1711.1.1.2				1711.1.1.2

NOTES: 1- EMD.: MINIMUM EMBEDMENT INTO SUBSTRATE, E.D.: MINIMUM EDGE DISTANCE
2- ALL DIMENSIONS IN INCHES
3- ANCHORS MAY BE CONSIDERED INTERIOR UNCONDITIONED ENCLOSED UNVENTED EXPOSURE AS PER SECTION 1711 OF THE FBC