



BRAND	EMBOSS TYPE		
	SHORT	LONG	FLUSH
CLOPAY	9130, HDPI3	9133, HDPL13	9131, HDPF13
IDEAL	8130	8133	8131
HOLMES	7130	7133	7131

DOOR WIDTH	# OF INTERM. HINGES/JOINT
9'2" TO 9'10"	1
10'0" TO 13'10"	2
14'0" TO 15'10"	4
16'0"	3


DOOR HEIGHT	# OF SECTIONS	# OF U-BARS
UP TO 7'0"	4	6
7'3" TO 8'9"	5	8
9'0" TO 10'6"	6	9
10'9" TO 12'3"	7	11
12'6" TO 14'0"	8	12
14'3" TO 15'9"	9	14
16'0"	10	15
MAX SECTION HEIGHT: 21"		

SHEET:
1 OF 4




REVISIONS					
REV. NO.	ZONE:	DATE:	ECN NO.	APPVD:	DESCRIPTION
01	-	9/2/14	-	SH	UPDATED MPC.
02	-	8/4/20	-	SH	UPDATED TITLE BLOCK AND REMOVED WIND CHART

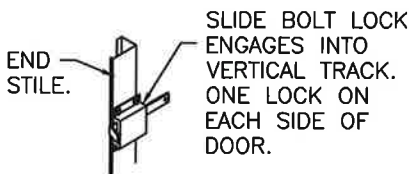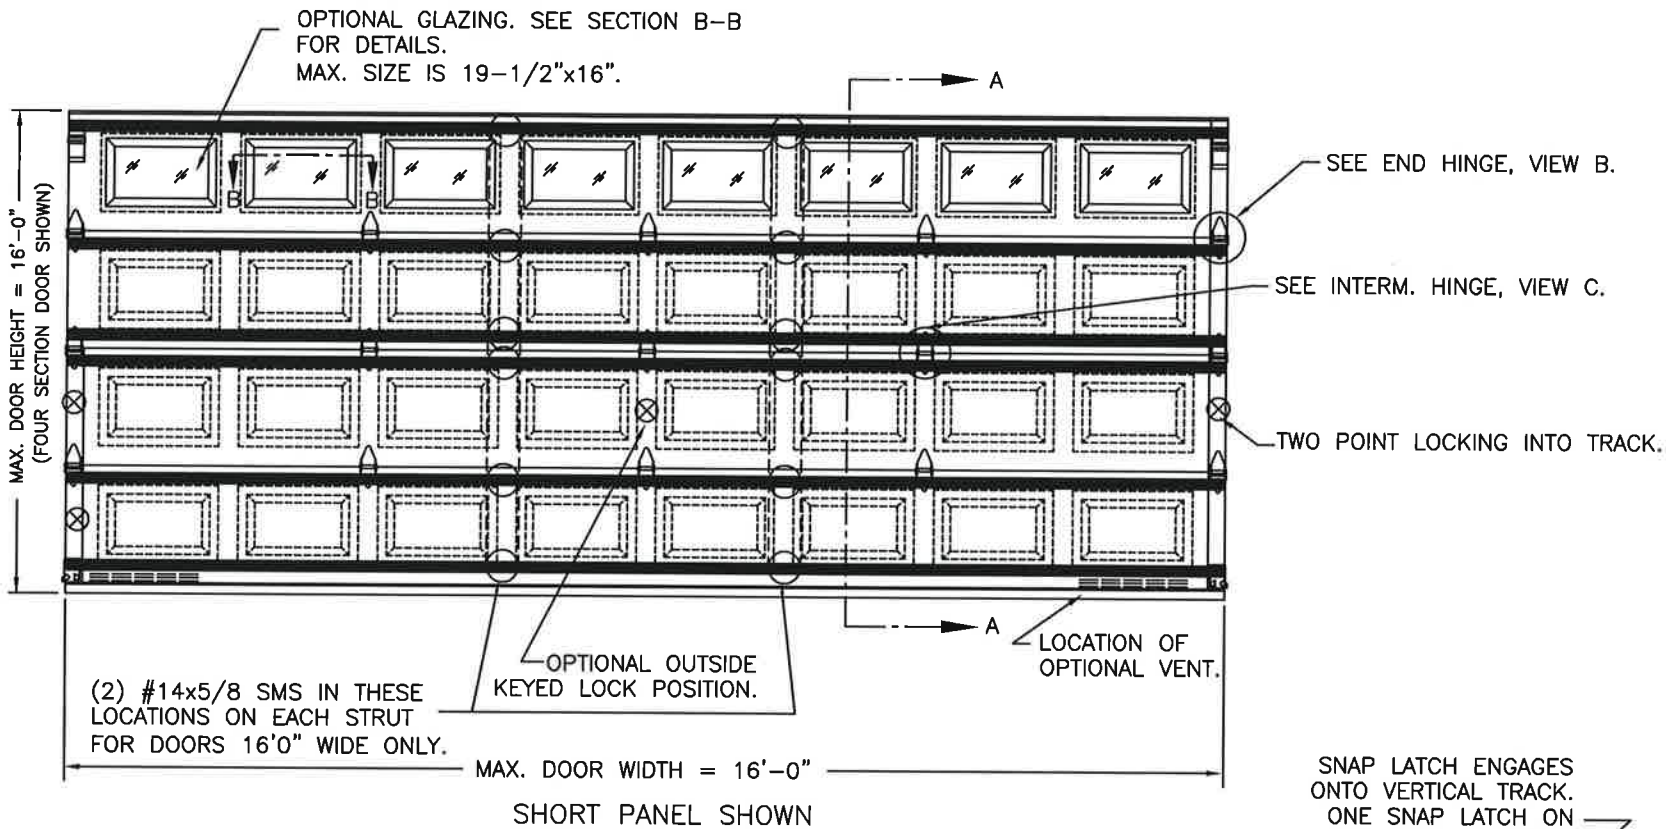

INSIDE SLIDE BOLT LOCK OPTION.

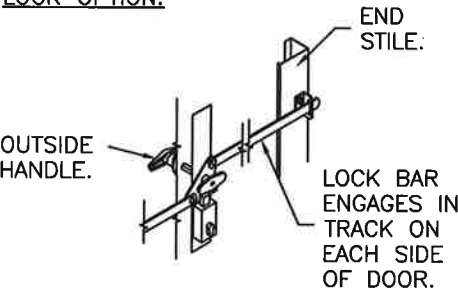

OUTSIDE KEYED LOCK WITH LOCK BAR LOCKING.

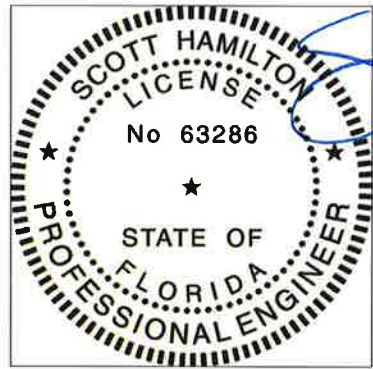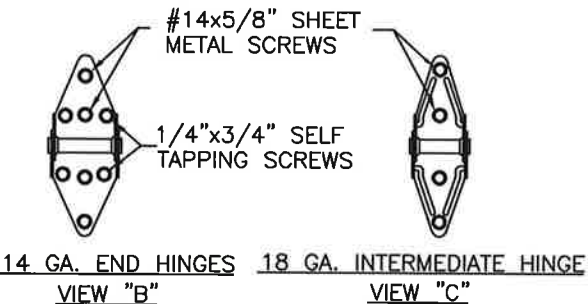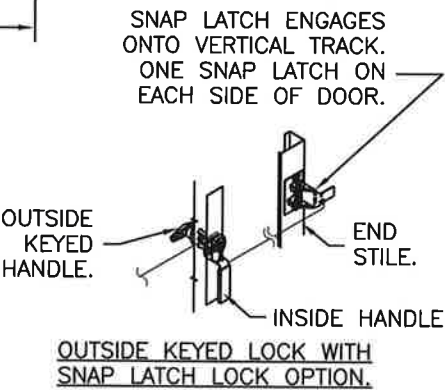

DESIGN ENGINEER:
SCOTT HAMILTON, P.E.
FLORIDA LICENSE No. 63286

DESIGN LOADS: +24.0 P.S.F. & -26.5 P.S.F.
TEST LOADS: +36.0 P.S.F. & -39.8 P.S.F.

Unless Stated Otherwise
TOLERANCES are
.0 = ±.031
.00 = ±.015
.000 = ±.005
.0000 = ±.001
Degrees = ±1/2"
Unless Stated Otherwise
DIMENSIONS ARE IN INCHES.

Clopay
CORPORATION

8585 Duke Boulevard
Mason, OH 45040 USA
Tel. No. 513-770-4800
Fax No. 513-770-4853

DESCRIPTION: CLASSIC 1-3/8" INTELICORE DC +24/-26.5 PSF

DRAWN BY: SH	DATE: 7/14/14	SCALE: NTS	DWG. SIZE B
CHECKED BY: --	DATE: --	SHEET 1 OF 4	
DWG. NO.: 104704	VER: IBC		

MANUFACTURING PRODUCT CODE
DSIU-1A171
PART NO.: N/A



WINDLOAD RATING
W4 DP24

2 FLORIDA PRODUCT APPROVAL 15504

BRAND	EMBOSS TYPE		
	SHORT	LONG	FLUSH
CLOPAY	9130, HDP13	9133, HDPL13	9131, HDPF13
IDEAL	8130	8133	8131
HOLMES	7130	7133	7131

SHEET: 2 OF 4		REVISIONS				
		REV. NO.	ZONE:	DATE:	ECN NO.	APPVD:
		02	-	-	-	SH
		DESCRIPTION				
		SEE REVISION HISTORY ON SHEET ONE.				

STANDARD ASSEMBLY CONSTRUCTION:
 OPTIONAL DSB OR 1/8" ACRYLIC LITES AVAILABLE. OPTIONAL ACRYLIC GLAZING IS PLASKOLITE OPTIX OR LUCITE CP APPROVED CC2 PLASTIC IN ACCORDANCE WITH IBC/FBC 2606.
 THE ENTIRE DOOR ASSEMBLY INSTALLED IN COMPLIANCE WITH THIS SECTION MEETS THE WIND LOAD REQUIREMENTS OF THE FLORIDA BUILDING CODE OR INTERNATIONAL BUILDING CODE BUT DOES NOT MEET THE IMPACT RESISTANT REQUIREMENT FOR WINDBORNE DEBRIS REGIONS (REF. CHAPTER 16 FBC/IBC).

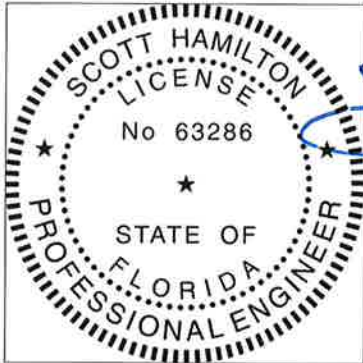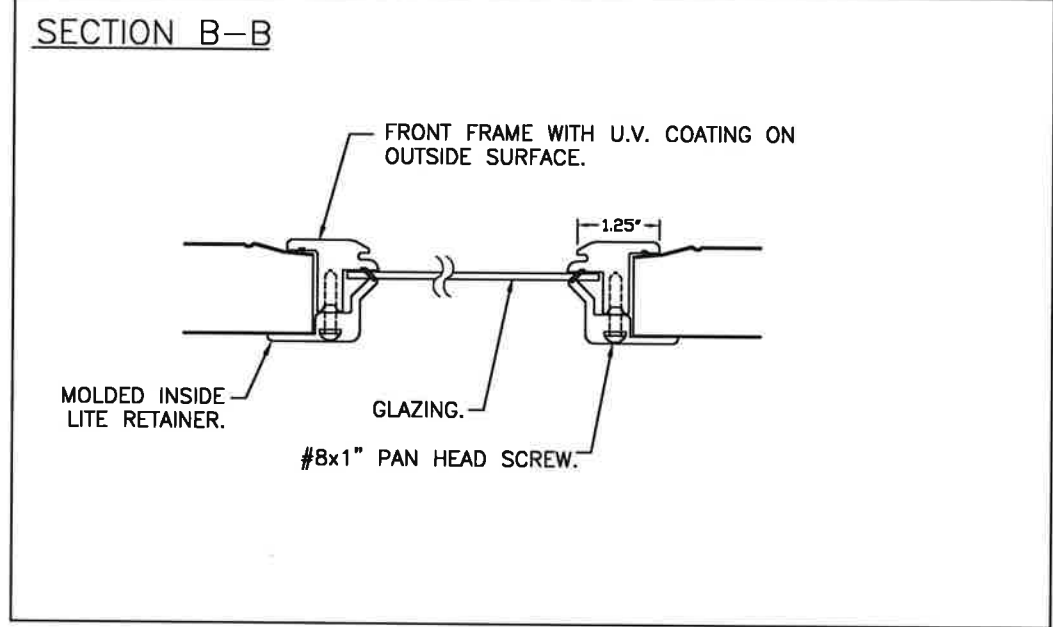

DESIGN ENGINEER:
 SCOTT HAMILTON, P.E.
 FLORIDA LICENSE No. 63286

DESIGN LOADS: +24.0 P.S.F. & -26.5 P.S.F.
 TEST LOADS: +36.0 P.S.F. & -39.8 P.S.F.

Unless Stated Otherwise
 TOLERANCES are
 .0 = ±.031
 .00 = ±.015
 .000 = ±.005
 .0000 = ±.001
 Degrees = ±1/2°

Unless Stated Otherwise
 DIMENSIONS ARE IN INCHES.

Clopay
 CORPORATION

8585 Duke Boulevard
 Mason, OH 45040 USA
 Tel. No. 513-770-4800
 Fax No. 513-770-4853

DESCRIPTION: CLASSIC 1-3/8" INTELICORE DC +24/-26.5 PSF

DRAWN BY: SH

DATE: 7/14/14

CHECKED BY: --

DATE: --

DWG. NO.: 104704

MANUFACTURING PRODUCT CODE
 DSIU-1A171

PART NO.: N/A

WINDLOAD RATING
W4 DP24

SCALE: NTS

SHEET 2 OF 4

VER: IBC


DWG. SIZE **B**

BRAND	EMBOSS TYPE		
	SHORT	LONG	FLUSH
CLOPAY	9130, HDP13	9133, HDPL13	9131, HDPF13
IDEAL	8130	8133	8131
HOLMES	7130	7133	7131

VERTICAL JAMB ATTACHMENT (WOOD FRAME BUILDINGS):
 3/8"x3" LAG SCREWS ON 24" CENTERS. 1-1/8" O.D. WASHER REQUIRED. LAG SCREWS MAY BE COUNTERSUNK (BUT NOT REQUIRED) TO PROVIDE A FLUSH MOUNTING SURFACE. HORIZONTAL JAMBS DO NOT TRANSFER LOAD.


VERTICAL JAMB ATTACHMENT (C-90 BLOCK OR 2,000 PSI MIN. CONCRETE COLUMN):
 3/8"x3" SLEEVE ANCHOR BOLTS ON 20" CENTERS (2,000 PSI MIN. CONCRETE). WASHERS INCLUDED WITH SLEEVE ANCHORS.
 OR
 1/4"x3" TAPCON SCREWS ON 17" CENTERS (2,000 PSI MIN. CONCRETE) OR 9" CENTERS (C-90 BLOCK). 1" O.D. WASHERS REQUIRED WITH TAPCONS.
 ANCHORS MAY BE COUNTERSUNK (BUT NOT REQUIRED) TO PROVIDE A FLUSH MOUNTING SURFACE. HORIZONTAL JAMBS DO NOT TRANSFER LOAD.

OTHER JAMB CONFIGURATIONS: REFER TO DASMA TDS-161. A LICENSED DESIGN PROFESSIONAL MAY ALSO BE EMPLOYED TO APPROVE ALTERNATE FASTENERS AND/OR JAMB CONFIGURATIONS.

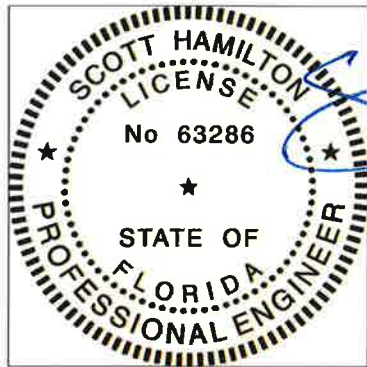

DESIGN ENGINEER:
 SCOTT HAMILTON, P.E.
 FLORIDA LICENSE No. 63286

SHEET:		REVISIONS				
3 OF 4		REV. NO.	ZONE:	DATE:	ECN NO.	APPVD:
		02	-	--	-	--
		DESCRIPTION				
		SEE REVISION HISTORY ON SHEET ONE.				

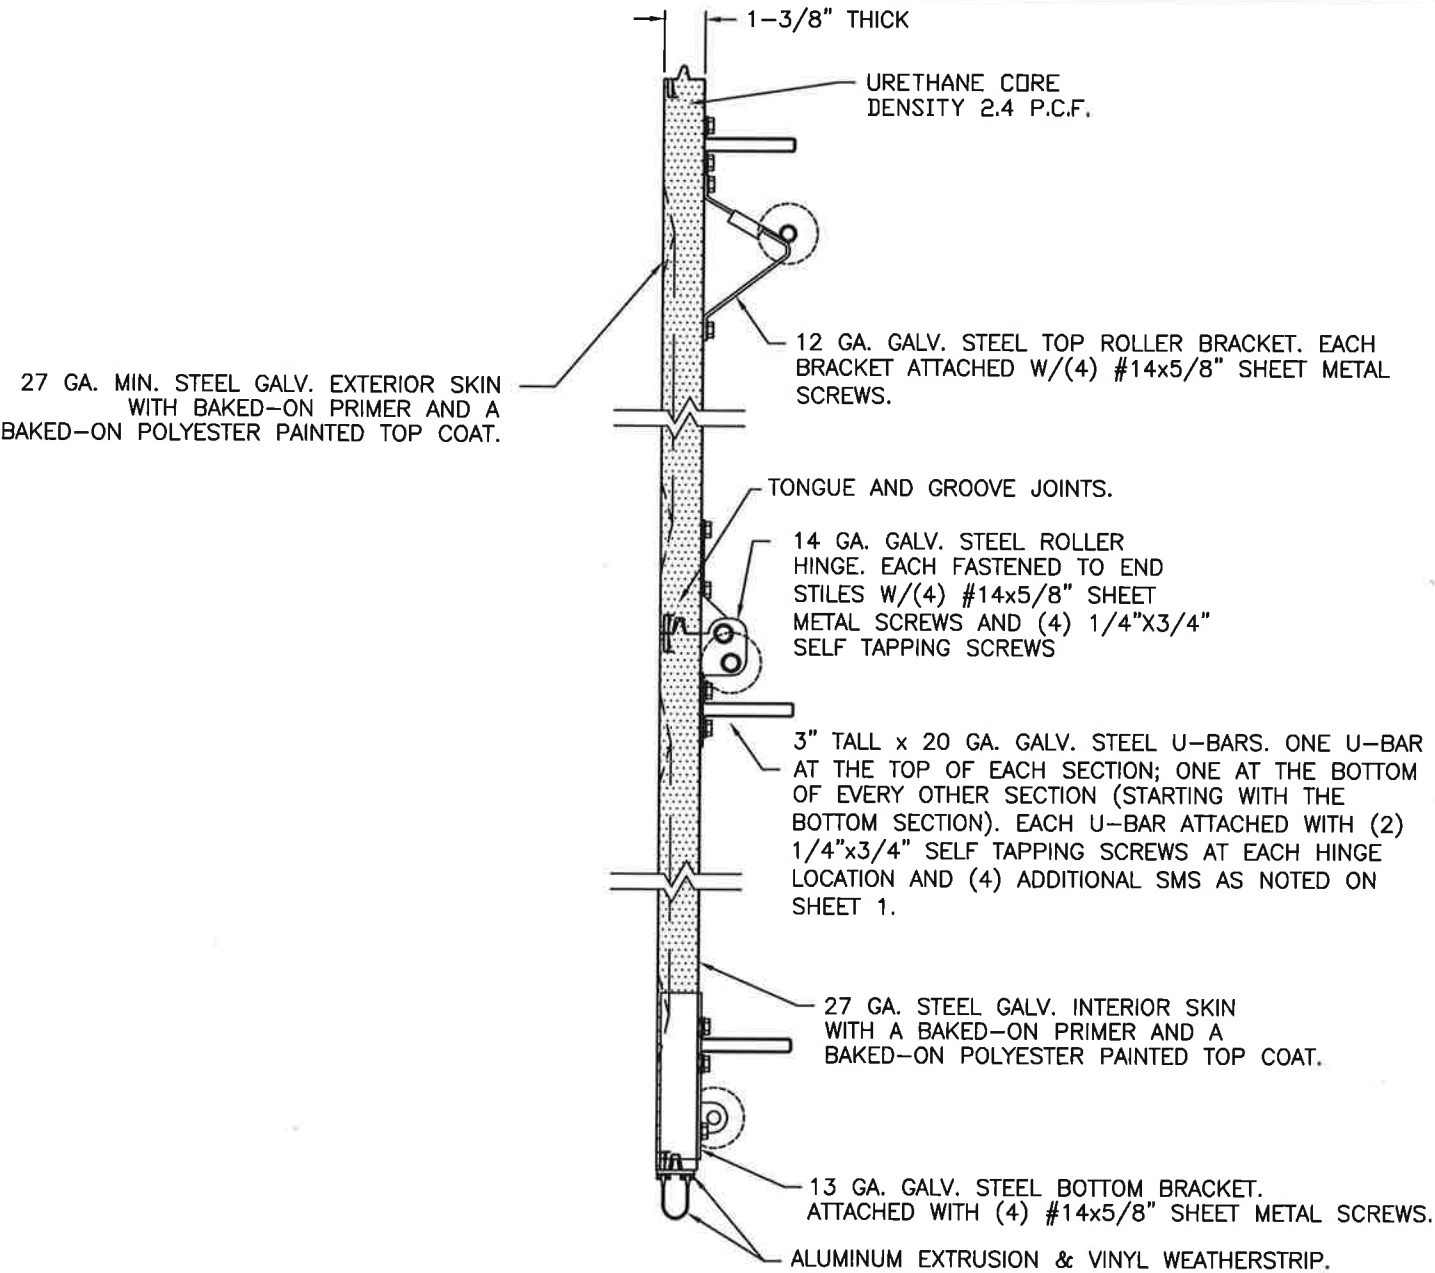

SECTION A-A (SIDE VIEW)

DESIGN LOADS: +24.0 P.S.F. & -26.5 P.S.F.
 TEST LOADS: +36.0 P.S.F. & -39.8 P.S.F.

Unless Stated Otherwise
 TOLERANCES are
 .0 = ±.031
 .00 = ±.015
 .000 = ±.005
 .0000 = ±.001
 Degrees = ±1/2'

Unless Stated Otherwise
 DIMENSIONS ARE IN INCHES.

Clopay
 CORPORATION

8585 Duke Boulevard
 Mason, OH 45040 USA
 Tel. No. 513-770-4800
 Fax No. 513-770-4853

DESCRIPTION: CLASSIC 1-3/8" INTELICORE DC +24/-26.5 PSF

DRAWN BY: SH

DATE: 7/14/14

SCALE: NTS

CHECKED BY: --

DATE: --

SHEET 3 OF 4

DWG. NO.: 104704

VER: IBC

MANUFACTURING PRODUCT CODE
 DSIU-1A171

PART NO.: N/A

WINDLOAD RATING
 W4 DP24

DWG. SIZE B

BRAND	EMBOSS TYPE		
	SHORT	LONG	FLUSH
CLOPAY	9130, HDP13	9133, HDPL13	9131, HDPF13
IDEAL	8130	8133	8131
HOLMES	7130	7133	7131

SHEET:
4 OF 4



REVISIONS						DESCRIPTION
REV. NO.	ZONE:	DATE:	ECN NO.	APPVD:		
02	-	--	-	-		SEE REVISION HISTORY ON SHEET ONE.

D



C

B

A

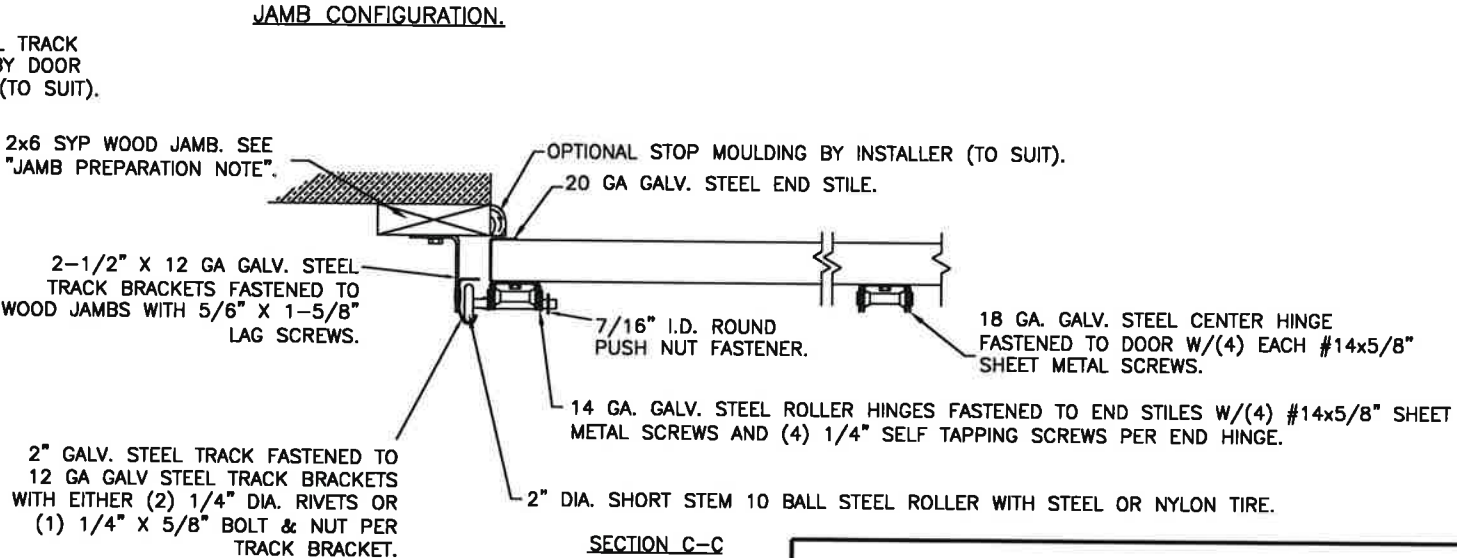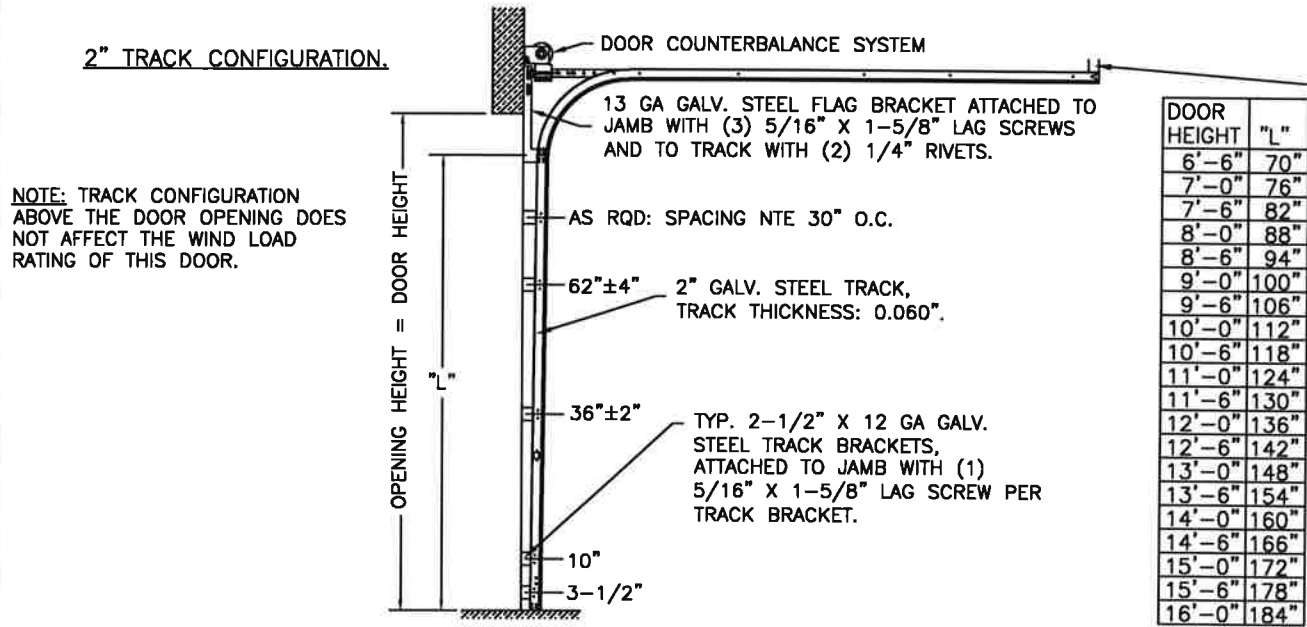

PREPARATION OF JAMBS BY OTHERS.

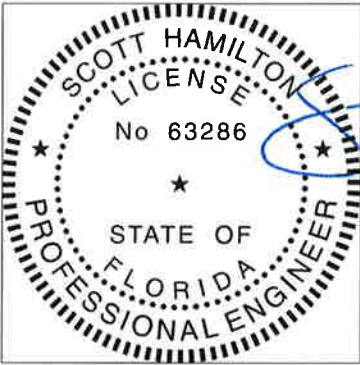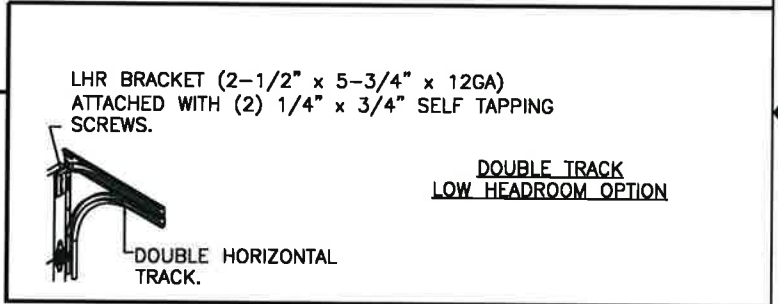

DESIGN ENGINEER:
SCOTT HAMILTON, P.E.
FLORIDA LICENSE No. 63286

DESIGN LOADS: +24.0 P.S.F. & -26.5 P.S.F.
TEST LOADS: +36.0 P.S.F. & -39.8 P.S.F.

Unless Stated Otherwise
TOLERANCES are
.0 = ±.031
.00 = ±.015
.000 = ±.005
.0000 = ±.001
Degrees = ±1/2"

Unless Stated Otherwise
DIMENSIONS ARE IN INCHES.

Clopay
CORPORATION
8585 Duke Boulevard
Mason, OH 45040 USA
Tel. No. 513-770-4800
Fax No. 513-770-4853

DESCRIPTION: CLASSIC 1-3/8" INTELICORE DC +24/-26.5 PSF			
DRAWN BY: SH	DATE: 7/14/14	SCALE: NTS	DWG. SIZE B
CHECKED BY: --	DATE: --	SHEET 4 OF 4	
DWG. NO.: 104704		VER: IBC	

MANUFACTURING PRODUCT CODE
DSIU-1A171

PART NO.: N/A

WINDLOAD RATING
W4 DP24