
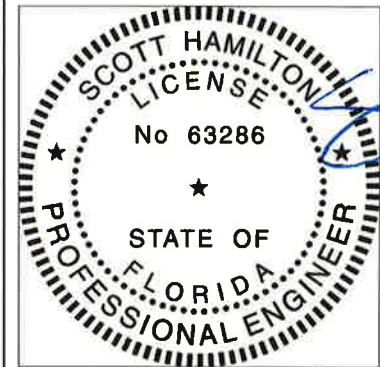
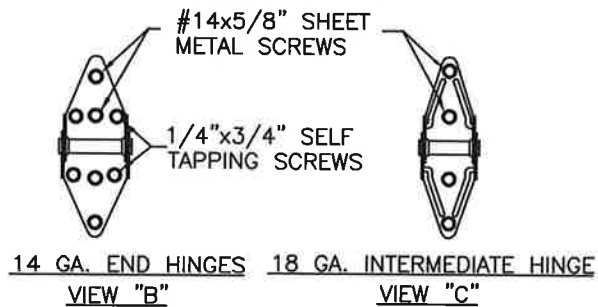
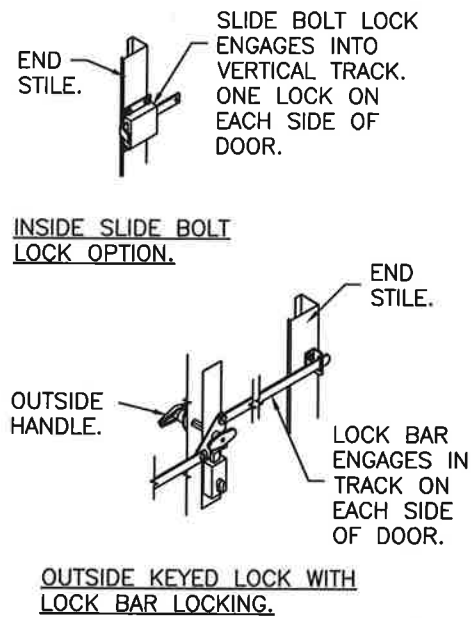


BRAND	EMBOSS TYPE		
	SHORT	LONG	FLUSH
CLOPAY	9130, HDP13	9133, HDPL13	9131, HDPF13
IDEAL	8130	8133	8131
HOLMES	7130	7133	7131

DOOR WIDTH	# OF INTERM. HINGES/JOINT
16'2" TO 18'2"	3

DOOR HEIGHT	# OF SECTIONS	# OF U-BARS
UP TO 7'0"	4	8
7'3" TO 8'9"	5	10
9'0" TO 10'6"	6	12
10'9" TO 12'3"	7	14
12'6" TO 14'0"	8	16
14'3" TO 15'9"	9	18
16'0"	10	20
MAX SECTION HEIGHT: 21"		

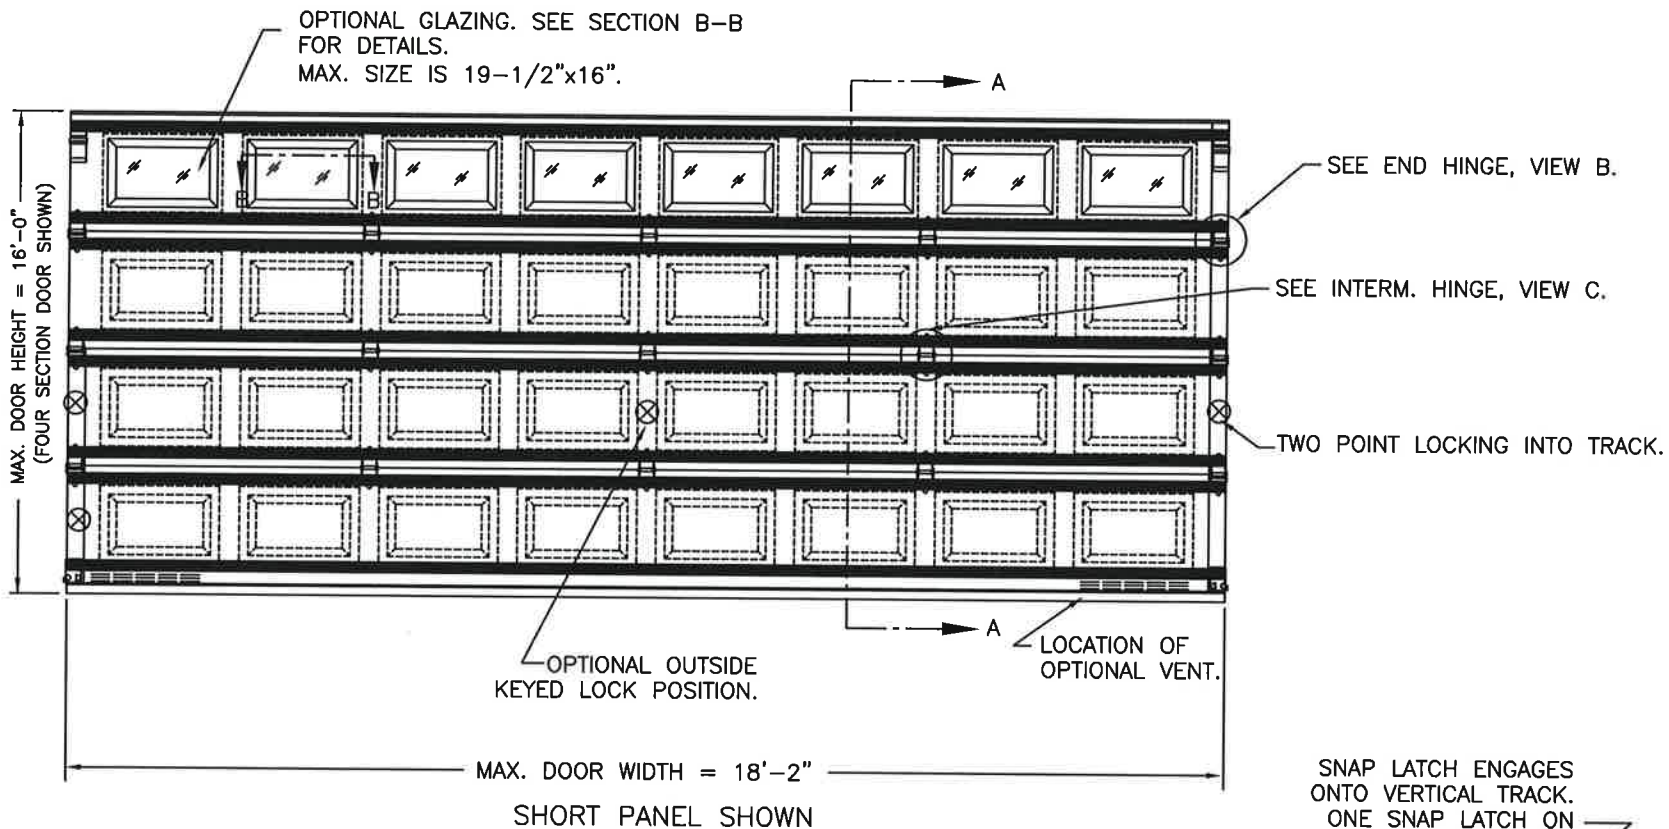

DESIGN ENGINEER:
SCOTT HAMILTON, P.E.
FLORIDA LICENSE No. 63286

SHEET:
1 OF 4

REVISIONS					
REV. NO.	ZONE:	DATE:	ECN NO.	APPVD:	DESCRIPTION
01	-	9/2/14	-	SH	UPDATED MPC.
02	-	8/4/20	-	SH	UPDATED TITLE BLOCK AND REMOVED WIND CHART

DESIGN LOADS: +24.0 P.S.F. & -26.0 P.S.F.
TEST LOADS: +36.0 P.S.F. & -39.0 P.S.F.

Unless Stated Otherwise
TOLERANCES are
.0 = ±.031
.00 = ±.015
.000 = ±.005
.0000 = ±.001
Degrees = ±1/2°

Unless Stated Otherwise
DIMENSIONS ARE IN INCHES.

Clopay
CORPORATION

8585 Duke Boulevard
Mason, OH 45040 USA
Tel. No. 513-770-4800
Fax No. 513-770-4853

DESCRIPTION: CLASSIC 1-3/8" INTELICORE 18'W +24/-26 PSF

DRAWN BY: SH

DATE: 7/14/14

SCALE: NTS

DWG. SIZE B

CHECKED BY: --

DATE: --

SHEET 1 OF 4

DWG. NO.: 104887

VER: IBC

MANUFACTURING PRODUCT CODE
DSIU-1A171

PART NO.: N/A



WINDLOAD RATING
W4 DP24

BRAND	EMBOSS TYPE		
	SHORT	LONG	FLUSH
CLOPAY	9130, HDP13	9133, HDPL13	9131, HDPF13
IDEAL	8130	8133	8131
HOLMES	7130	7133	7131

SHEET:		REVISIONS				
2 OF 4		REV. NO.	ZONE	DATE	ECN NO.	APPVD:
		02	-	-	-	-
		DESCRIPTION				
		SEE REVISION HISTORY ON SHEET ONE.				

STANDARD ASSEMBLY CONSTRUCTION:
OPTIONAL DSB OR 1/8" ACRYLIC LITES AVAILABLE. OPTIONAL ACRYLIC GLAZING IS PLASKOLITE OPTIX OR LUCITE CP APPROVED CC2 PLASTIC IN ACCORDANCE WITH IBC/FBC 2606.
THE ENTIRE DOOR ASSEMBLY INSTALLED IN COMPLIANCE WITH THIS SECTION MEETS THE WIND LOAD REQUIREMENTS OF THE FLORIDA BUILDING CODE OR INTERNATIONAL BUILDING CODE BUT DOES NOT MEET THE IMPACT RESISTANT REQUIREMENT FOR WINDBORNE DEBRIS REGIONS (REF. CHAPTER 16 FBC/IBC).

SECTION B-B

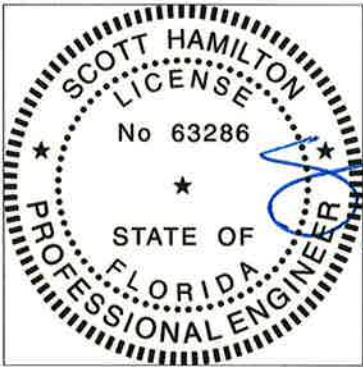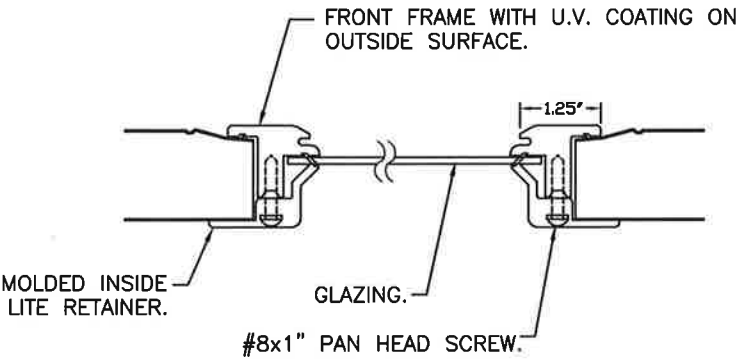

DESIGN ENGINEER:
SCOTT HAMILTON, P.E.
FLORIDA LICENSE No. 63286

DESIGN LOADS: +24.0 P.S.F. & -26.0 P.S.F.
TEST LOADS: +36.0 P.S.F. & -39.0 P.S.F.

Unless Stated Otherwise
TOLERANCES are
.0 = ±.031
.00 = ±.015
.000 = ±.005
.0000 = ±.001
Degrees = ±1/2°

Unless Stated Otherwise
DIMENSIONS ARE IN INCHES.

Clopay
CORPORATION

8585 Duke Boulevard
Mason, OH 45040 USA
Tel. No. 513-770-4800
Fax No. 513-770-4853

DESCRIPTION: CLASSIC 1-3/8" INTELLICORE 18'W +24/-26 PSF

DRAWN BY: SH

DATE: 7/14/14

CHECKED BY: --

DATE: --

DWG. NO.: 104887

MANUFACTURING PRODUCT CODE
DSIU-1A171

PART NO.: N/A

WINDLOAD RATING
W4 DP24

SCALE: NTS

SHEET 2 OF 4

VER: IBC

DWG. SIZE B

BRAND	EMBOSS TYPE		
	SHORT	LONG	FLUSH
CLOPAY	9130, HDP13	9133, HDPL13	9131, HDPF13
IDEAL	8130	8133	8131
HOLMES	7130	7133	7131


VERTICAL JAMB ATTACHMENT (WOOD FRAME BUILDINGS):
 3/8"x3" LAG SCREWS ON 24" CENTERS. 1-1/8" O.D. WASHER REQUIRED. LAG SCREWS MAY BE COUNTERSUNK (BUT NOT REQUIRED) TO PROVIDE A FLUSH MOUNTING SURFACE. HORIZONTAL JAMBS DO NOT TRANSFER LOAD.

VERTICAL JAMB ATTACHMENT (C-90 BLOCK OR 2,000 PSI MIN. CONCRETE COLUMN):
 3/8"x3" SLEEVE ANCHOR BOLTS ON 18" CENTERS (2,000 PSI MIN. CONCRETE). WASHERS INCLUDED WITH SLEEVE ANCHORS.
 OR
 1/4"x3" TAPCON SCREWS ON 15" CENTERS (2,000 PSI MIN. CONCRETE) OR 8" CENTERS (C-90 BLOCK). 1" O.D. WASHERS REQUIRED WITH TAPCONS.
 ANCHORS MAY BE COUNTERSUNK (BUT NOT REQUIRED) TO PROVIDE A FLUSH MOUNTING SURFACE. HORIZONTAL JAMBS DO NOT TRANSFER LOAD.

OTHER JAMB CONFIGURATIONS: REFER TO DASMA TDS-161. A LICENSED DESIGN PROFESSIONAL MAY ALSO BE EMPLOYED TO APPROVE ALTERNATE FASTENERS AND/OR JAMB CONFIGURATIONS.

SHEET:
3 OF 4

REVISIONS					
REV. NO.	ZONE:	DATE:	ECN NO.	APPVD:	DESCRIPTION
02	-	-	-	-	SEE REVISION HISTORY ON SHEET ONE.

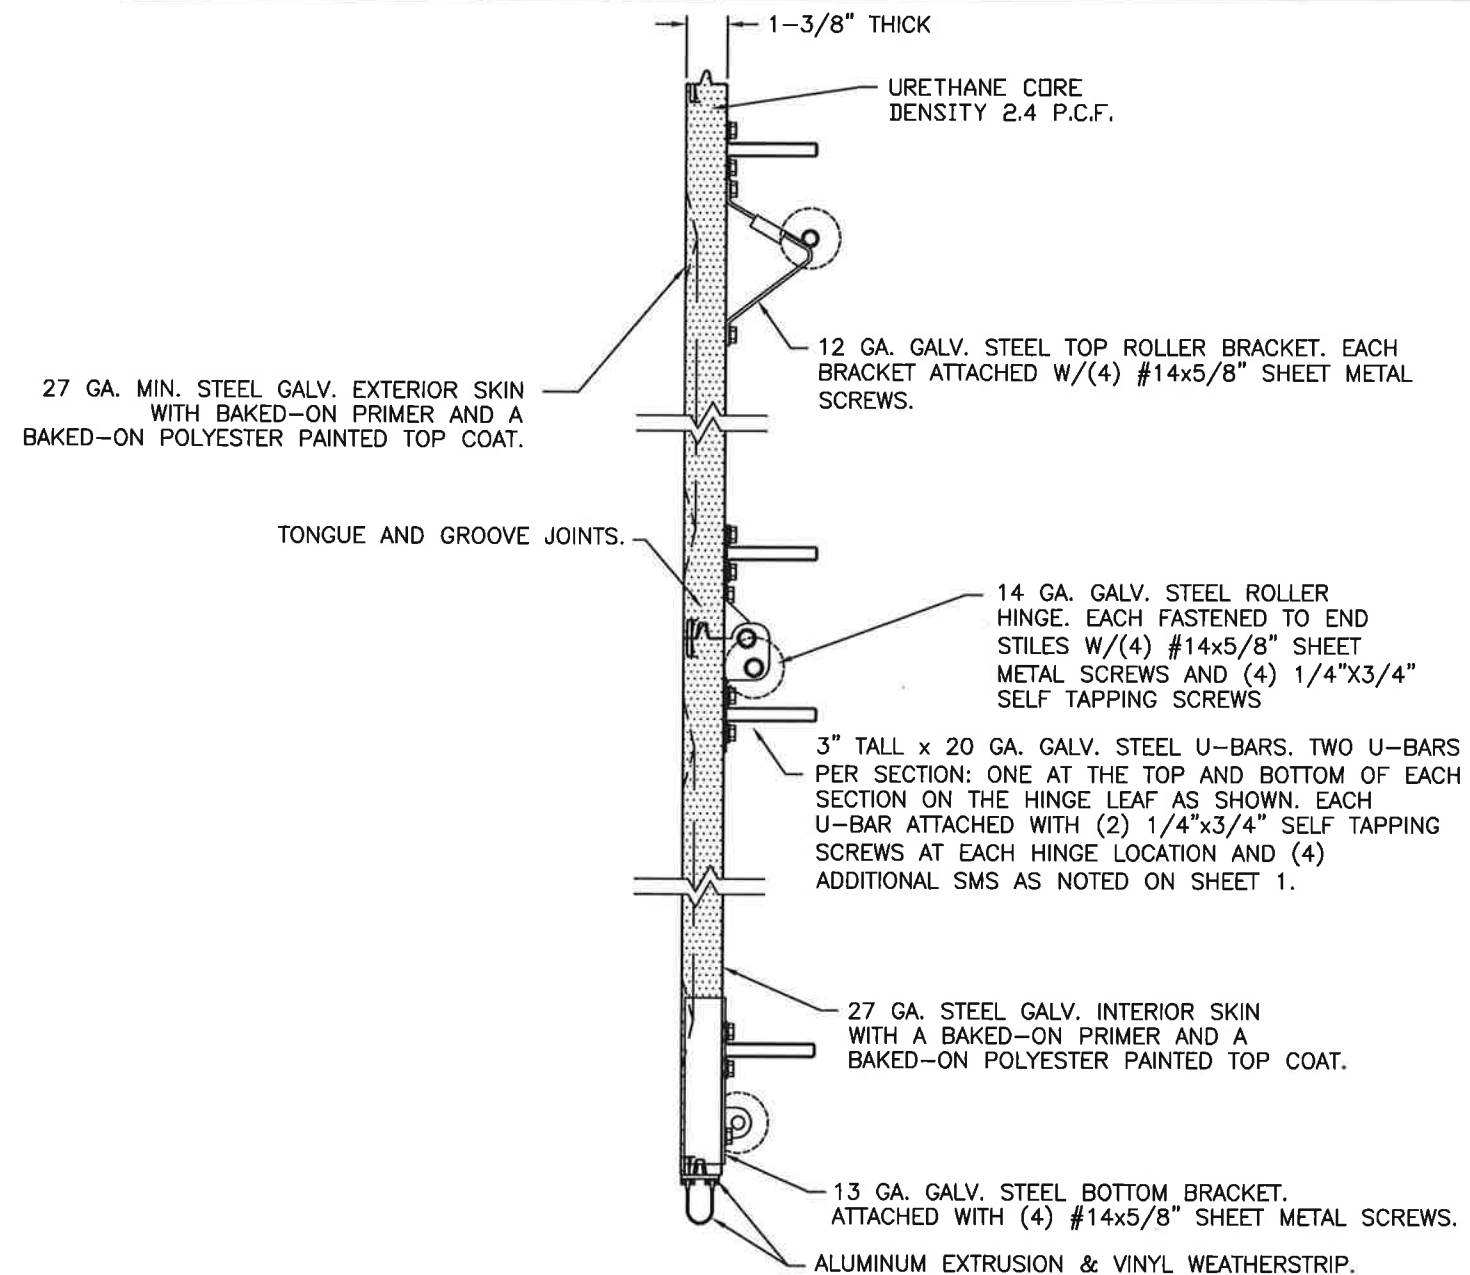

SECTION A-A (SIDE VIEW)



DESIGN ENGINEER:
 SCOTT HAMILTON, P.E.
 FLORIDA LICENSE No. 63286

DESIGN LOADS: +24.0 P.S.F. & -26.0 P.S.F.
 TEST LOADS: +36.0 P.S.F. & -39.0 P.S.F.

Unless Stated Otherwise
 TOLERANCES are
 .0 = ±.031
 .00 = ±.015
 .000 = ±.005
 .0000 = ±.001
 Degrees = ±1/2"
 Unless Stated Otherwise
 DIMENSIONS ARE IN INCHES.

Clopay CORPORATION
 8585 Duke Boulevard
 Mason, OH 45040 USA
 Tel. No. 513-770-4800
 Fax No. 513-770-4853

DESCRIPTION: CLASSIC 1-3/8" INTELLICORE 18"W +24/-26 PSF

DRAWN BY: SH	DATE: 7/14/14	SCALE: NTS	DWG. B
CHECKED BY: --	DATE: --	SHEET 3 OF 4	SIZE
DWG. NO.: 104887		VER: IBC	

MANUFACTURING PRODUCT CODE DSIU-1A171
PART NO.: N/A

WINDLOAD RATING W4 DP24

BRAND	EMBOSS TYPE		
	SHORT	LONG	FLUSH
CLOPAY	9130, HDP13	9133, HDPL13	9131, HDPF13
IDEAL	8130	8133	8131
HOLMES	7130	7133	7131

SHEET

4 OF 4


REVISIONS						DESCRIPTION
REV. NO.	ZONE	DATE	ECN NO.	APPVD		
02	-	-	-	-		SEE REVISION HISTORY ON SHEET ONE.

D


C

B



A

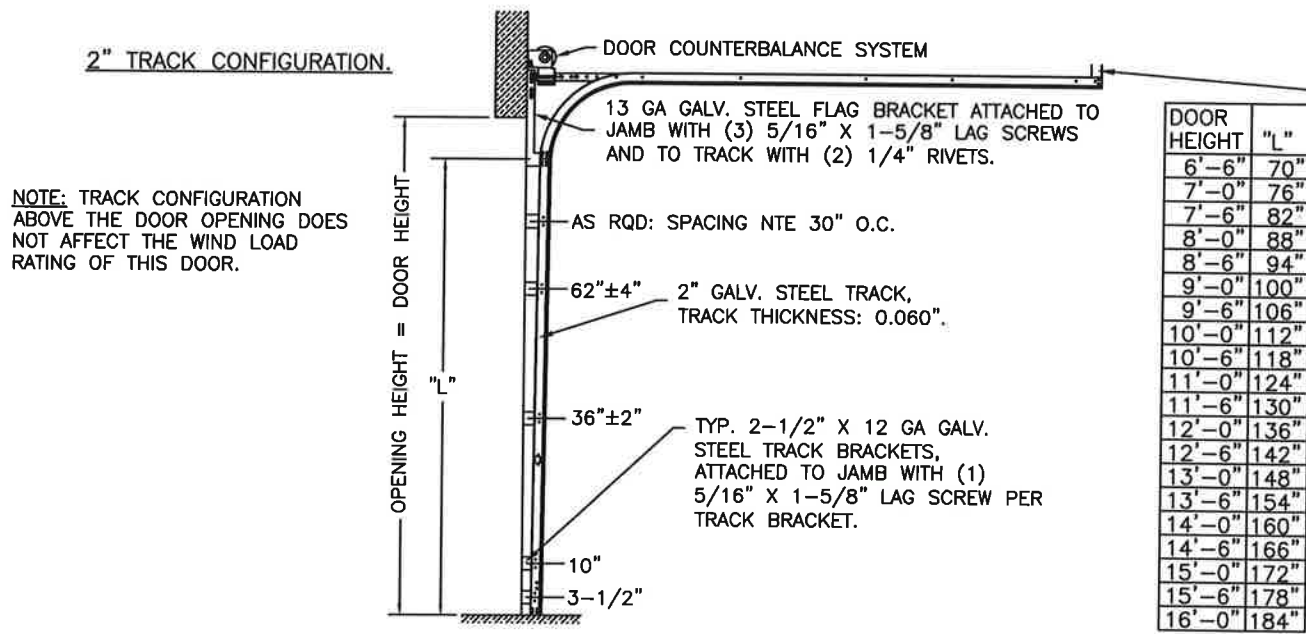

HORIZONTAL TRACK SUPPORT BY DOOR INSTALLER (TO SUIT).

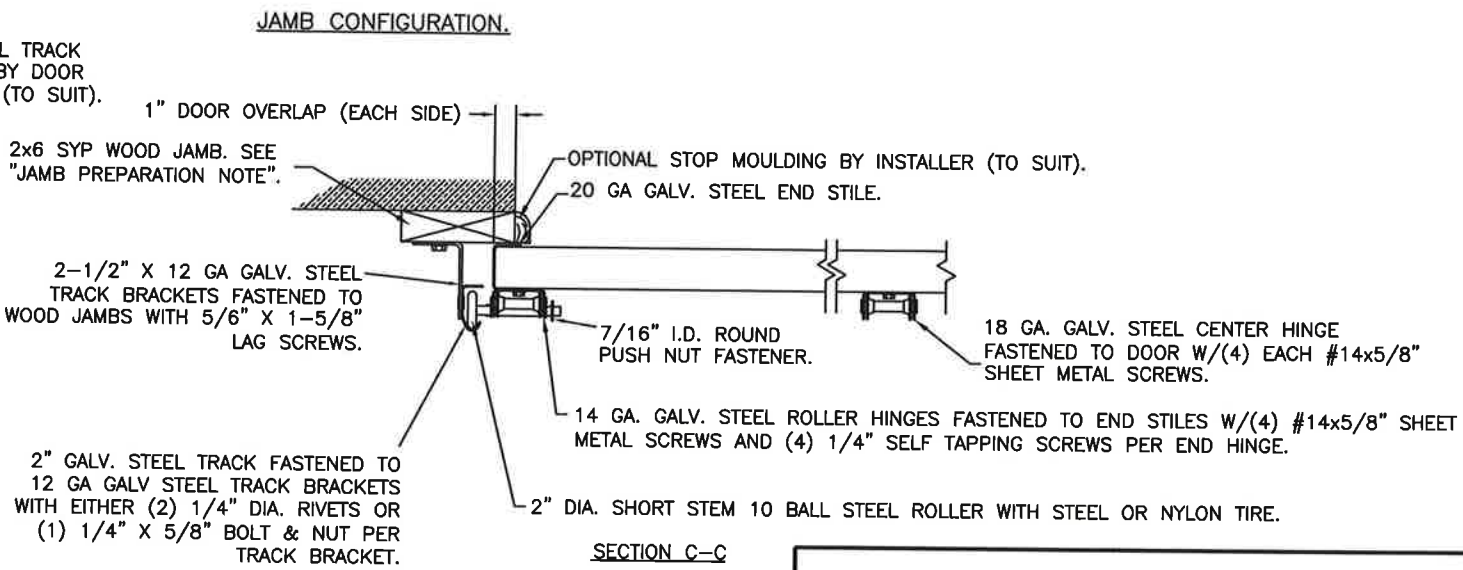

PREPARATION OF JAMBS BY OTHERS.

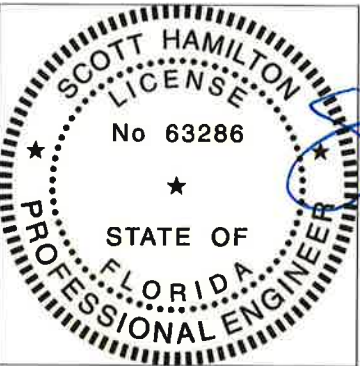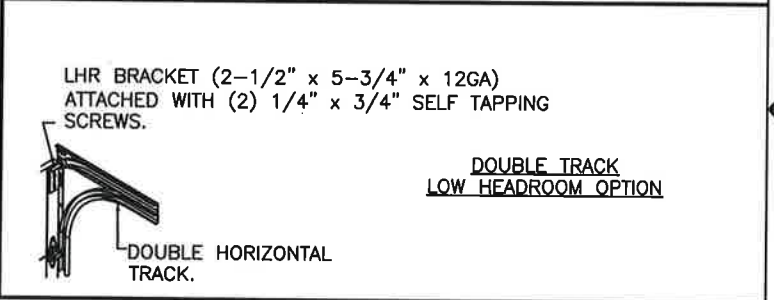

DESIGN ENGINEER:
SCOTT HAMILTON, P.E.
FLORIDA LICENSE No. 63286

DESIGN LOADS: +24.0 P.S.F. & -26.0 P.S.F.
TEST LOADS: +36.0 P.S.F. & -39.0 P.S.F.

Unless Stated Otherwise
TOLERANCES are
.0 = ±.031
.00 = ±.015
.000 = ±.005
.0000 = ±.001
Degrees = ±1/2"

Unless Stated Otherwise
DIMENSIONS ARE IN INCHES.

Clopay CORPORATION
8585 Duke Boulevard
Mason, OH 45040 USA
Tel. No. 513-770-4800
Fax No. 513-770-4853

DESCRIPTION: CLASSIC 1-3/8" INTELLICORE 18'W +24/-26 PSF			
DRAWN BY: SH	DATE: 7/14/14	SCALE: NTS	DWG. SIZE B
CHECKED BY: --	DATE: --	SHEET 4 OF 4	
DWG. NO.: 104887	VER: IBC		

MANUFACTURING PRODUCT CODE
DSIU-1A171

PART NO.: N/A

WINDLOAD RATING
W4 DP24