

PLY GEM WINDOWS

PREMIUM MIRA FRENCH OUTSWING DOOR

(NON-IMPACT)

NOTES:

1. THIS INSTALLATION HAS BEEN EVALUATED FOR USE IN LOCATIONS ADHERING TO THE FLORIDA BUILDING CODE OUTSIDE THE HVHZ, AND WHERE PRESSURE REQUIREMENTS AS DETERMINED BY ASCE 7 MINIMUM DESIGN LOADS FOR BUILDINGS AND OTHER STRUCTURES DO NOT EXCEED THE DESIGN PRESSURE RATINGS HEREIN.
2. WHEN USED IN AREAS REQUIRING IMPACT PROTECTION, THIS PRODUCT REQUIRES THE USE OF APPROVED IMPACT PROTECTIVE DEVICES (SHUTTERS).
3. ANCHOR TYPE, SIZE, SPACING, EMBEDMENT, AND EDGE DISTANCE SHALL BE AS SPECIFIED IN THESE DRAWINGS. USE APPROPRIATE ANCHORAGE FROM TABLE I ACCORDING TO SUBSTRATE TYPE. A MINIMUM CENTER-TO-CENTER SPACING OF 3" SHALL BE MAINTAINED BETWEEN ALL INSTALLATION FASTENERS IN ANY DIRECTION.
4. ANCHOR EMBEDMENT TO SUBSTRATE SHALL BE BEYOND WALL DRESSING OR STUCCO. FOR MASONRY OPENINGS WITH WOOD BUCKS LESS THAN 1-1/2" THICK, EMBEDMENT SHALL BE BEYOND WOOD BUCKS, IF USED, AND INTO MASONRY SUBSTRATE. WOOD BUCKS WITH MASONRY ARE OPTIONAL.
5. WOOD, METAL, OR MASONRY OPENINGS, BUCKS, AND BUCK FASTENERS, BY OTHERS, SHALL BE PROPERLY DESIGNED AND INSTALLED BY OTHERS TO TRANSFER SUPERIMPOSED LOADS TO THE STRUCTURE. ADEQUACY OF THE STRUCTURE TO RECEIVED THESE LOADS SHALL BE VERIFIED BY THE CONTRACTOR OR AUTHORITY HAVING JURISDICTION (AHJ).
6. IT IS THE RESPONSIBILITY OF THE ARCHITECT OR ENGINEER OF RECORD OR AS APPROVED BY THE AHJ TO SELECT PLY GEM PRODUCTS TO MEET ALL APPLICABLE LOCAL LAWS, BUILDING CODES, ORDINANCES, OR OTHER SAFETY REQUIREMENTS FOR EACH INSTALLATION.
7. SHIMS ARE REQUIRED WHERE GAPS OF GREATER THAN 1/16" EXIST BETWEEN OPENING AND FRAME. MAX. SHIM STACK IS 1/4". SHIMS SHALL BE LOAD-BEARING AND CAPABLE OF TRANSFERRING LOADS TO THE SUBSTRATE.
8. SEALING AND FLASHING STRATEGIES FOR OVERALL WATER INFILTRATION RESISTANCE OF THE INSTALLED PRODUCT SHALL BE THE RESPONSIBILITY OF OTHERS USING ASTM E 2112 AND IS NOT ADDRESSED BY THIS DOCUMENT.
9. INSTALLED GLAZING SHALL COMPLY WITH ASTM E 1300.
10. ALL FASTENERS PENETRATING INTO PRESSURE TREATED WOOD SHALL BE CAPABLE OF PREVENTING CORROSION DUE TO REACTION WITH PRESSURE TREATMENT CHEMICALS. ANY DISSIMILAR MATERIALS THAT COME INTO CONTACT SHALL BE PROTECTED TO PREVENT REACTIONS IN ACCORDANCE WITH CODE REQUIREMENTS.
11. A WIND LOAD DURATION FACTOR Cd = 1.6 WAS USED FOR THE ANALYSIS OF WOOD SCREWS ONLY.
12. PRODUCTS SHALL BE CONSTRUCTED AS SPECIFIED IN TEST REPORTS NATIONAL CERTIFIED TESTING LABORATORIES I10-I5623-I.
13. DESIGNATION "X" IS FOR OPERABLE PANEL AND "O" IS FOR FIXED PANEL.
14. USE A BACKER ROD ON ALL JOINTS >3/4" DEEP AND/OR WIDER THAN 1/4". FINISHED CAULK JOINT SHOULD BE A MINIMUM OF 3/8" DEEP.

SIZE CHART		
UNIT SIZE	DESIGN PRESSURE	MISSILE IMPACT RATING
149.5625" X 98.063"	+/- 45.0 PSF	NON-IMPACT

TABLE OF CONTENTS	
SHEET	SHEET DESCRIPTION
1	GENERAL & INSTALLATION NOTES
2	ELEVATION & ANCHOR LAYOUT
3	VERTICAL SECTIONS & GLAZING DETAIL
4	HORIZONTAL SECTIONS

Lucas Turner

2020.12.10

13:44:15


-06'00'

TABLE I: INSTALLATION FASTENERS TABLE

ID	SUBSTRATE TYPE	ANCHOR TYPE	MIN. EMBED.	MIN. EDGE DISTANCE
FIN INSTALLATION				
A	2X MIN. SOUTHERN PINE WOOD (G=0.55)	#8 WOOD SCREW	1-1/2"	7/16"
B	16 GAUGE (0.060") STEEL 36 KSI MIN. YIELD, OR 1/8" ALUM. 6063-T5 MIN.	#10-16 SELF-DRILLING SCREW (TEKS/DRIL-FLEX/KWIK-FLEX)	FULL, PLUS 3 THREADS MIN.	7/16"
FRAME INSTALLATION				
C	2X MIN. SOUTHERN PINE WOOD (G=0.55)	#8 WOOD SCREW	1-3/8"	3/4"
D	16 GAUGE (0.060") STEEL 36 KSI MIN. YIELD, OR 1/8" ALUM. 6063-T5 MIN.	#10-16 SELF-DRILLING SCREW (TEKS/DRIL-FLEX/KWIK-FLEX)	FULL, PLUS 3 THREADS MIN.	7/16"

NOTE: ALL SCREWS SHALL HAVE MOD. TRUSS, PAN, OR HEX WASHER HEAD, 0.42" MIN. HEAD OR WASHER DIAMETER. ALL NAILS SHALL HAVE FULL ROUND HEAD (OR USE CAPS/WASHERS), 0.42" MIN. HEAD OR WASHER DIAMETER.

TITLE: PREMIUM MIRA FRENCH OS DOOR GENERAL AND INSTALLATION NOTES	DATE	08.27.14	12.08.17	12.04.20
	BY	SM	LMH	LMH
	REVISION DESCRIPTION	5TH EDITION FBC UPDATE	ADDED NOTES & TABLE I	7TH EDITION 2020 FBC
	NO.	A	B	C
DATE: 08.16.11	DWN BY: MSS	CHK BY:	SCALE: NTS	

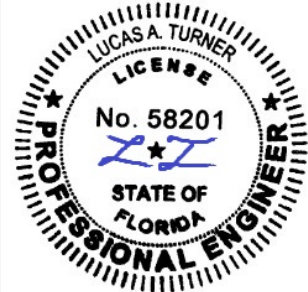

12/04/2020
LUCAS A. TURNER, P.E.
FL PE # 58201
TURNER ENGINEERING &
CONSULTING, INC.
(COA # 29779)
2428 OLD NATCHEZ TRACE
TRAIL, CAMDEN, TN 38320
PH. 941-380-1574

FL#:

15541

DWG #:

PGWI69

SHEET:

1 OF 4

TITLE: PREMIUM MIRA FRENCH OS DOOR ELEVATION AND ANCHOR LAYOUT	DATE	BY	REVISION DESCRIPTION	NO.
	08.27.14	SM	5TH EDITION FBC UPDATE	A
	12.08.17	LMH	ADDED NOTES & TABLE I	B
	12.04.20	LMH	7TH EDITION 2020 FBC	C

DATE: 08.16.11	DWN BY: MSS	CHK BY:	SCALE: NTS
-------------------	----------------	---------	---------------




12/04/2020
LUCAS A. TURNER, P.E.
FL PE # 58201
TURNER ENGINEERING &
CONSULTING, INC.
(COA # 29779)
2428 OLD NATCHEZ TRACE
TRAIL, CAMDEN, TN 38320
PH. 941-380-1574


FL#: 15541

DWG #: PGWI69

SHEET: 2 OF 4

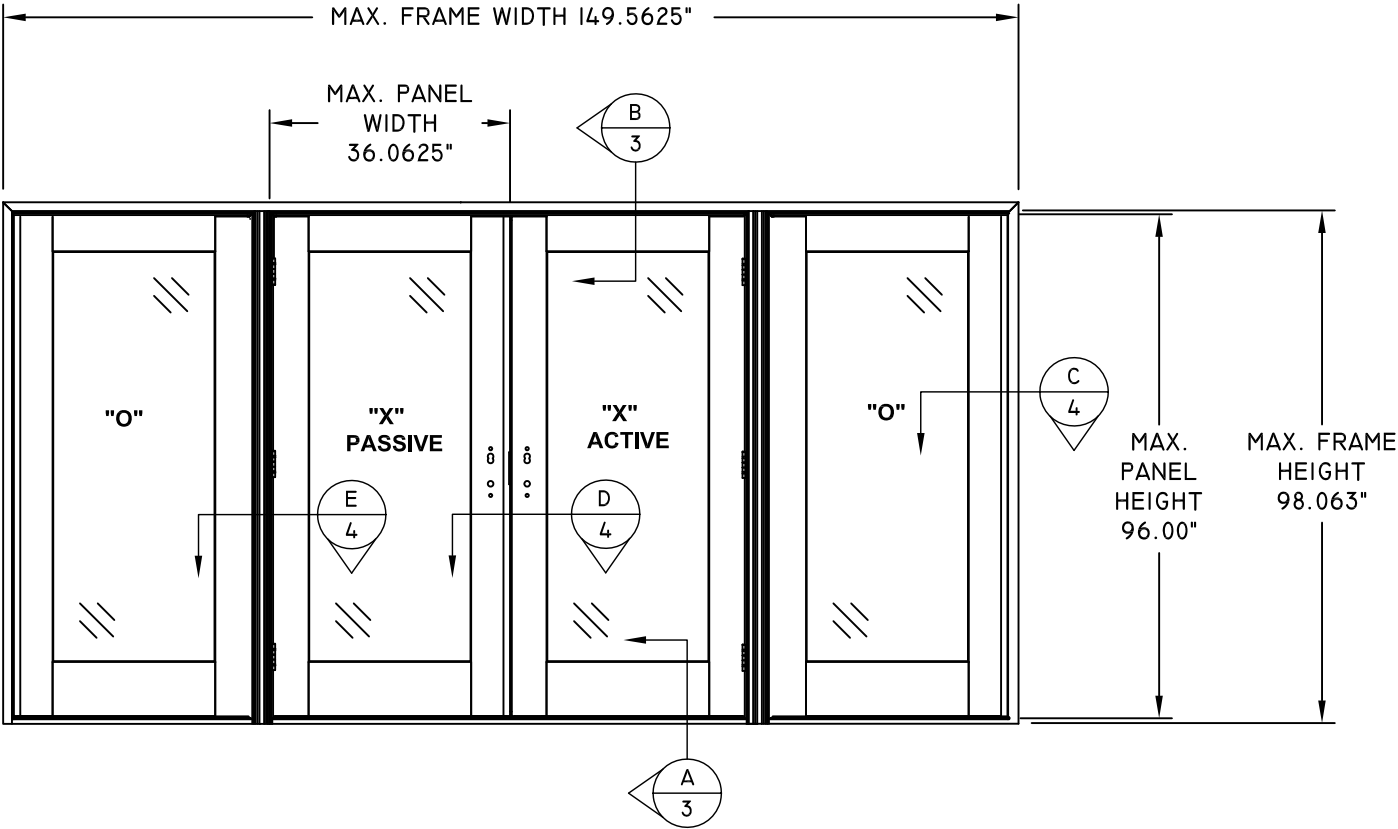


ELEVATION

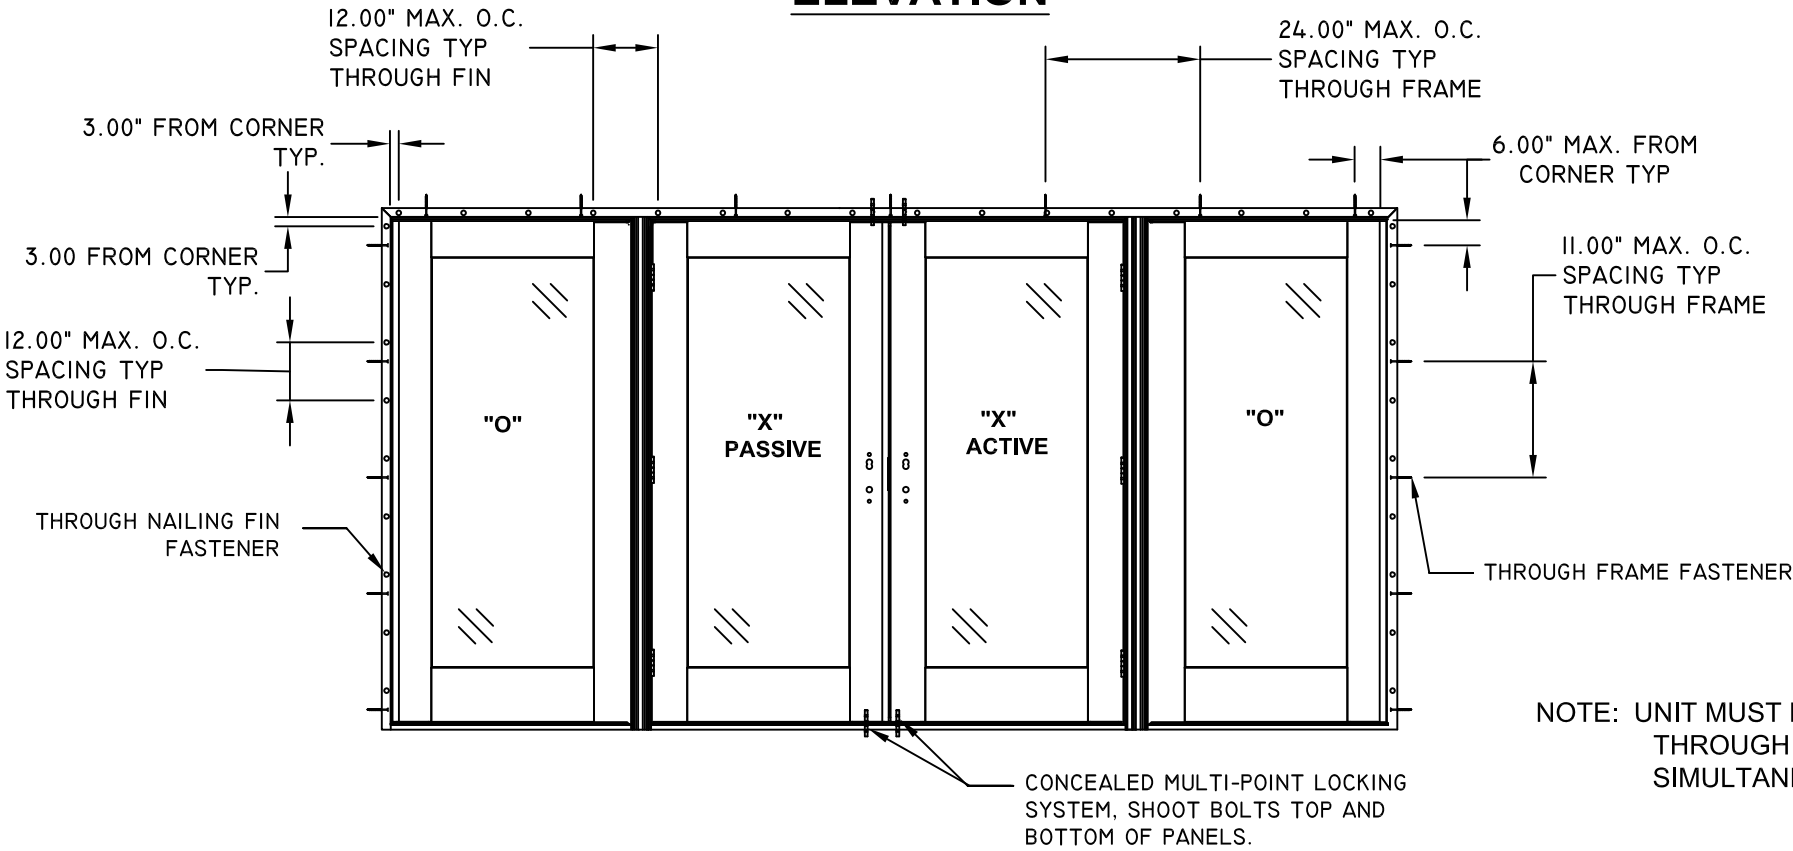

ANCHOR LAYOUT
FIN


NOTE: UNIT MUST BE INSTALLED WITH ANCHORS THROUGH FRAME AND THROUGH NAILING FIN SIMULTANEOUSLY.

TITLE:	NO.	REVISION DESCRIPTION	BY	DATE
PREMIUM MIRA FRENCH OS DOOR VERTICAL SECTIONS & GLAZING DETAIL	A	5TH EDITION FBC UPDATE	SM	08.27.14
		ADDED NOTES & TABLE I	LMH	12.08.17
		7TH EDITION 2020 FBC	LMH	12.04.20
DATE: 08.16.11	DWN BY: MSS	CHK BY:	SCALE: NTS	

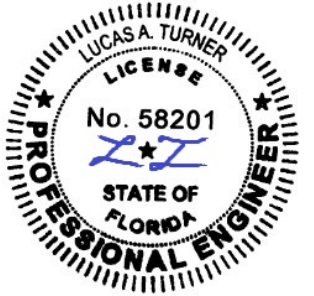


12/04/2020
LUCAS A. TURNER, P.E.
FL PE # 58201
TURNER ENGINEERING &
CONSULTING, INC.
(COA # 29779)
2428 OLD NACHEZ TRACE
TRAIL, CAMDEN, TN 38320
PH. 941-380-1574

FL#: **15541**
DWG #: **PGWI69**
SHEET: **3 OF 4**

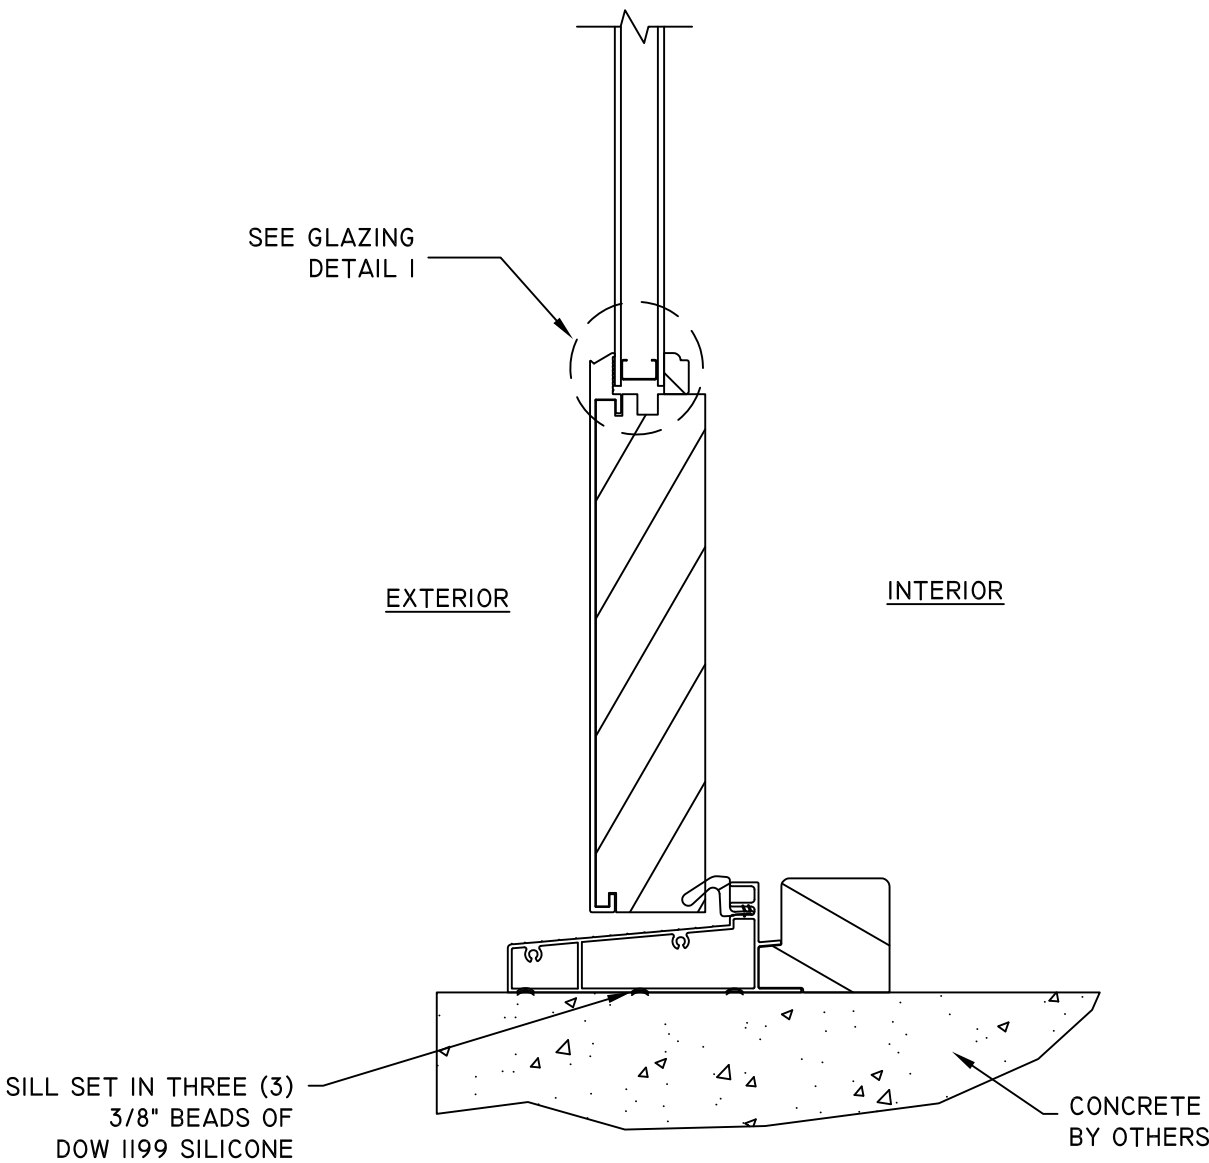

A
3 **VERTICAL SECTION**
CONCRETE/MASONRY
SILL

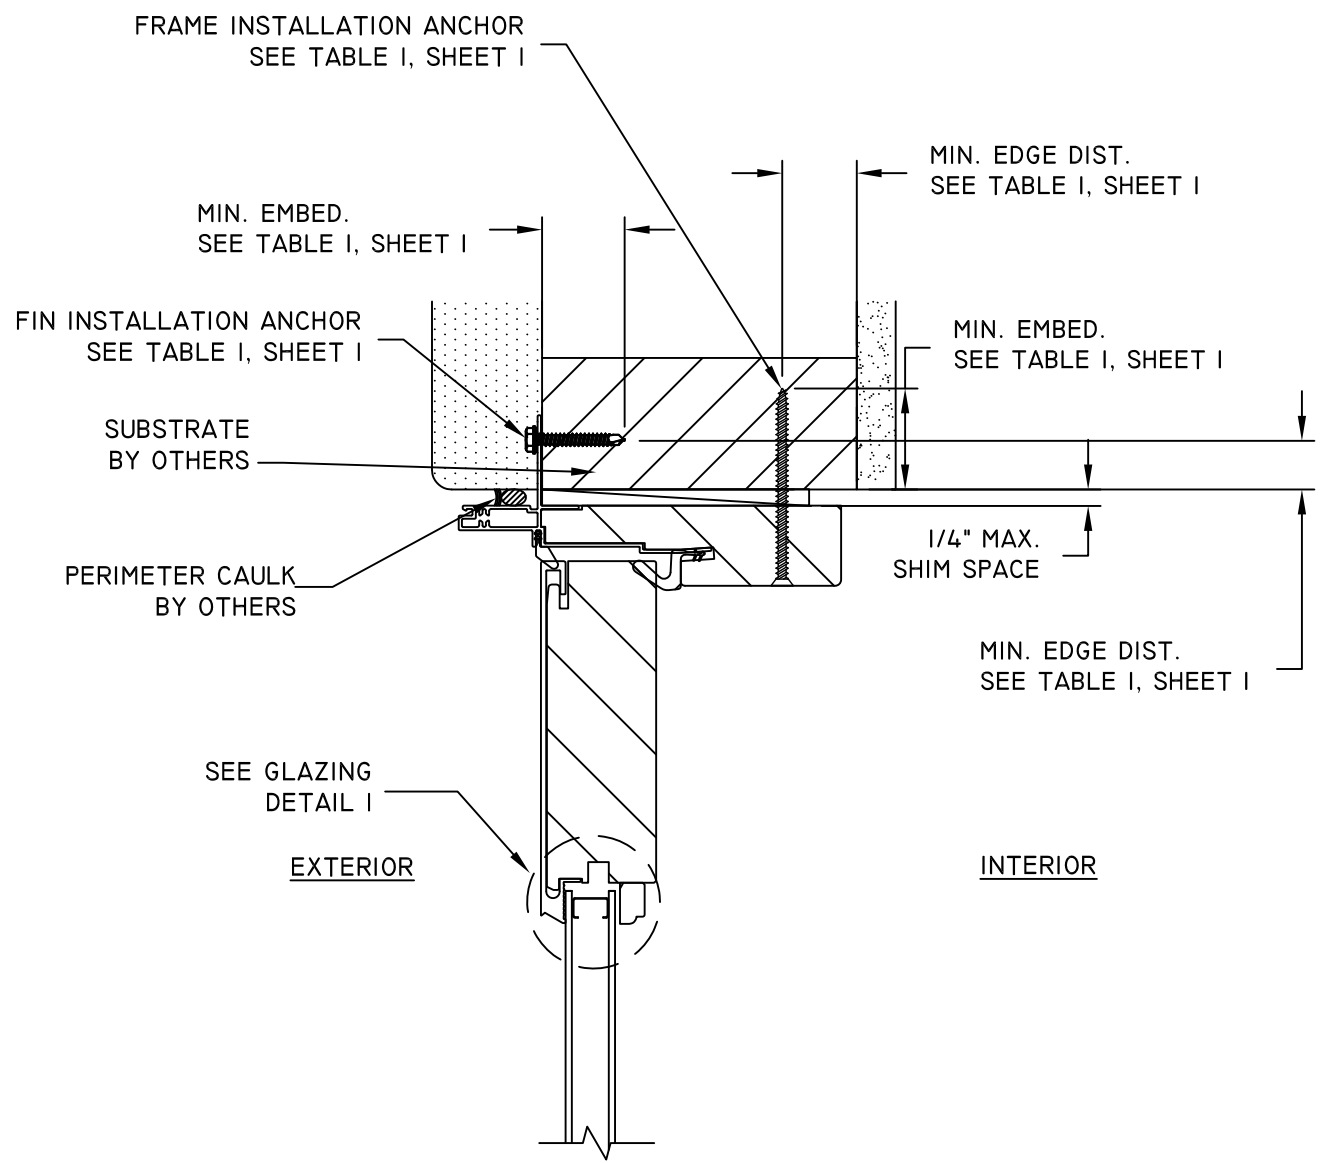


B
3 **VERTICAL SECTION**
HEAD

TITLE: PREMIUM MIRA FRENCH OS DOOR HORIZONTAL SECTIONS	DATE	BY	REVISION DESCRIPTION		
	08.27.14	SM	5TH EDITION FBC UPDATE		
	12.08.17	LMH	ADDED NOTES & TABLE I		
	12.04.20	LMH	7TH EDITION 2020 FBC		
DATE: 08.16.11	DWN BY: MSS	CHK BY:	SCALE: NTS		




12/04/2020
LUCAS A. TURNER, P.E.
FL PE # 58201
TURNER ENGINEERING &
CONSULTING, INC.
(COA # 29779)
2428 OLD NATCHEZ TRACE
TRAIL, CAMDEN, TN 38320
PH. 941-380-1574

FL#: **15541**
DWG #: **PGWI69**
SHEET: **4 OF 4**

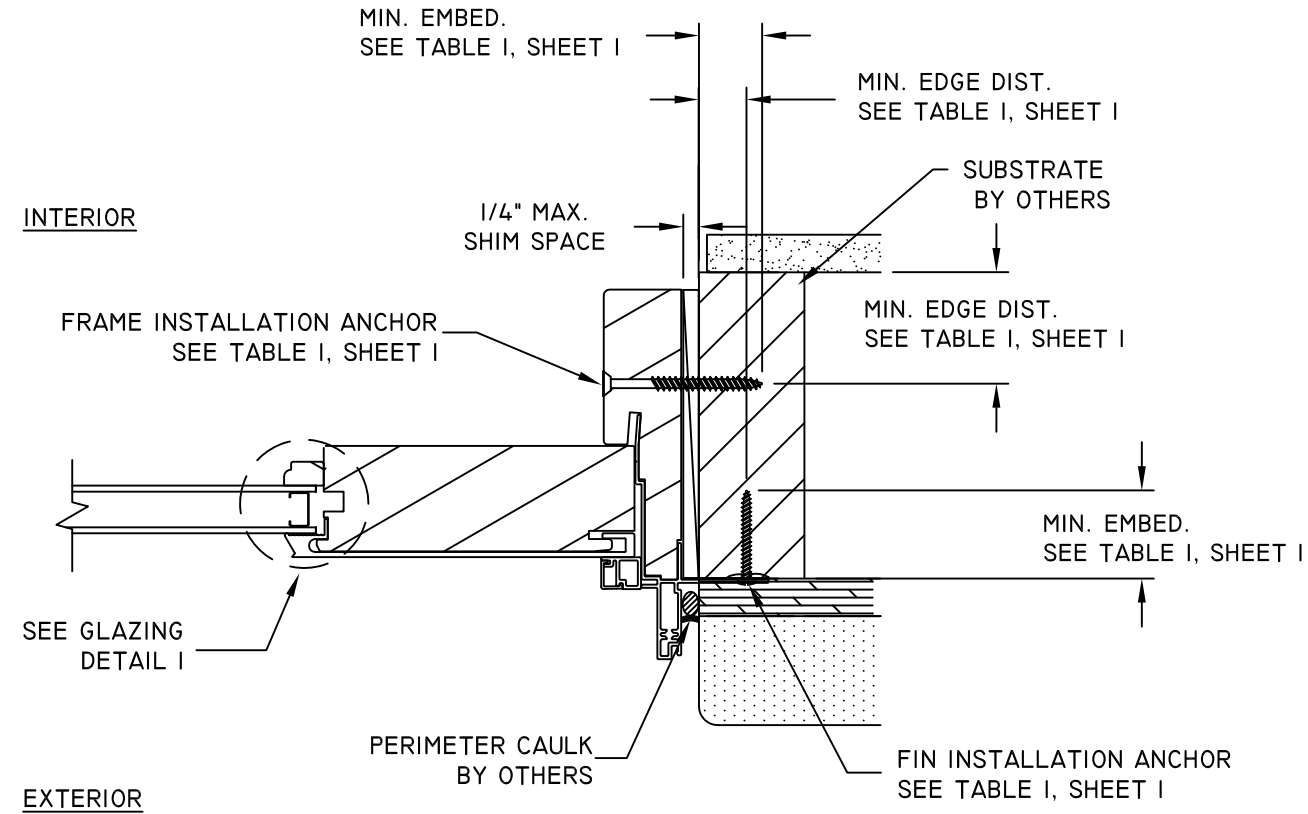


C
4 **HORIZONTAL SECTION**
FIXED JAMB

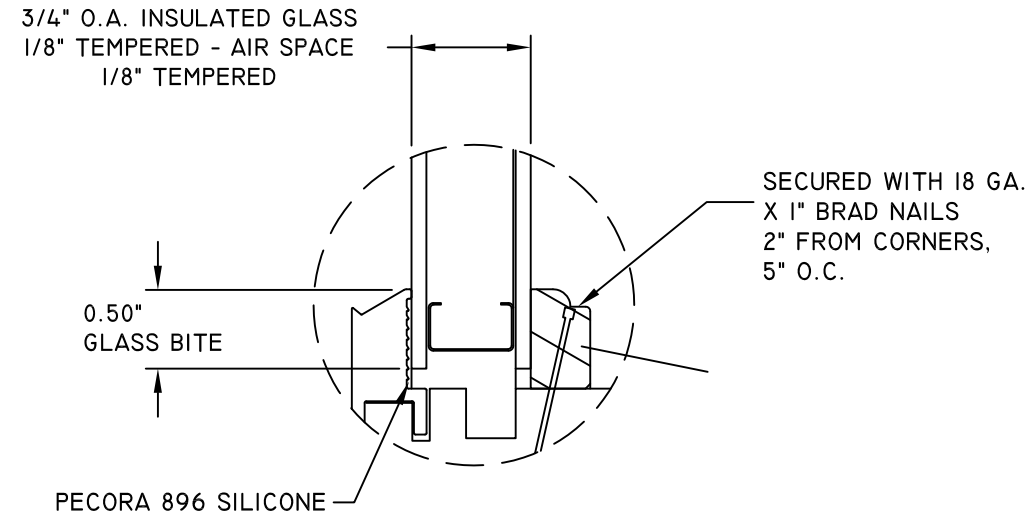


GLAZING DETAIL 1

NOTE:
ALL GLAZING CONFIGURATIONS SHALL COMPLY WITH
SAFETY GLAZING REQUIREMENTS OUTLINED IN THE
CURRENT FBC SECTION 2406.

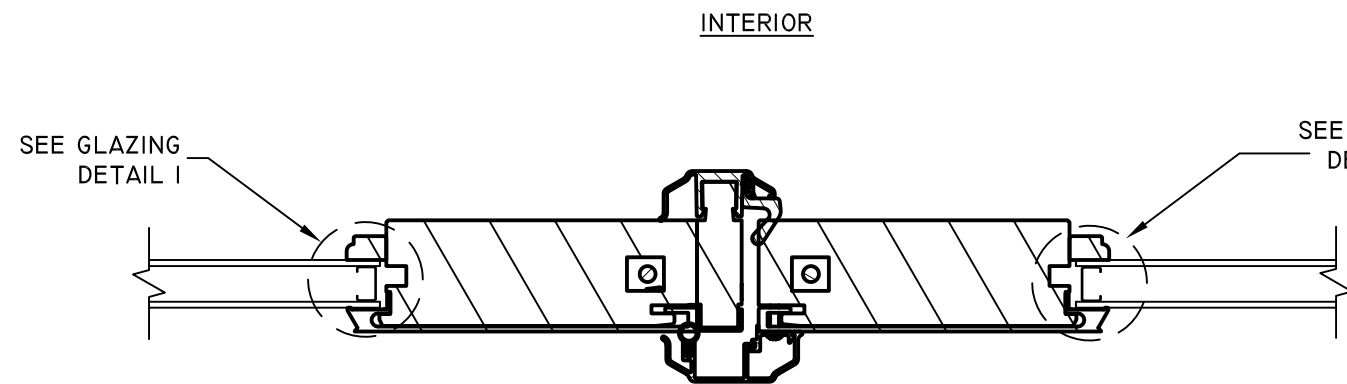

D
4 **HORIZONTAL SECTION**
ASTRAGAL

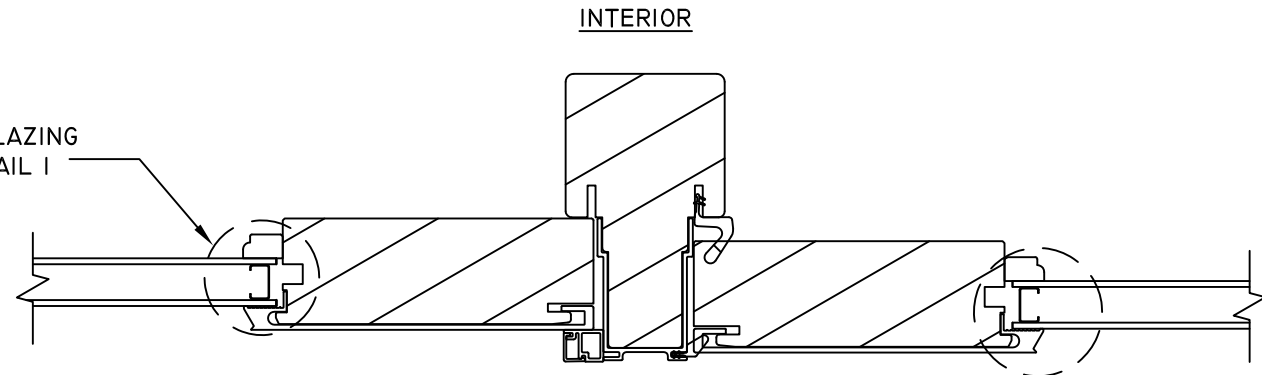

E
4 **HORIZONTAL SECTION**
VERTICAL MULLION