




Series 3300-T
Sliding Glass Door
w/ Thermal Break Frame
"NON-IMPACT"

GENERAL NOTES


- 1. This product has been evaluated and is in compliance with the 9th Edition (2026) Florida Building Code (FBC) structural requirements excluding the "High Velocity Hurricane Zone" (HVHZ).
- 2. Product anchors shall be as listed and spaced as shown on details. Anchor embedment to base material shall be beyond wall dressing or stucco.
- 3. When used in areas requiring wind borne debris protection this product is required to be protected with an impact resistant covering that complies with FBC Sections 1609.1.2 & R301.2.1.2.
- 4. For 2x stud framing construction, anchoring of these units shall be the same as that shown for 2x buck masonry construction.
- 5. Site conditions that deviate from the details of this drawing require further engineering analysis by a licensed engineer or registered architect.

TABLE OF CONTENTS	
SHEET#	DESCRIPTION
1	Typical elevations, design pressures and general notes
2	Horizontal cross sections
3	Vertical cross sections
4	Buck and frame anchoring
5	Components
6	Bill of materials and glazing details

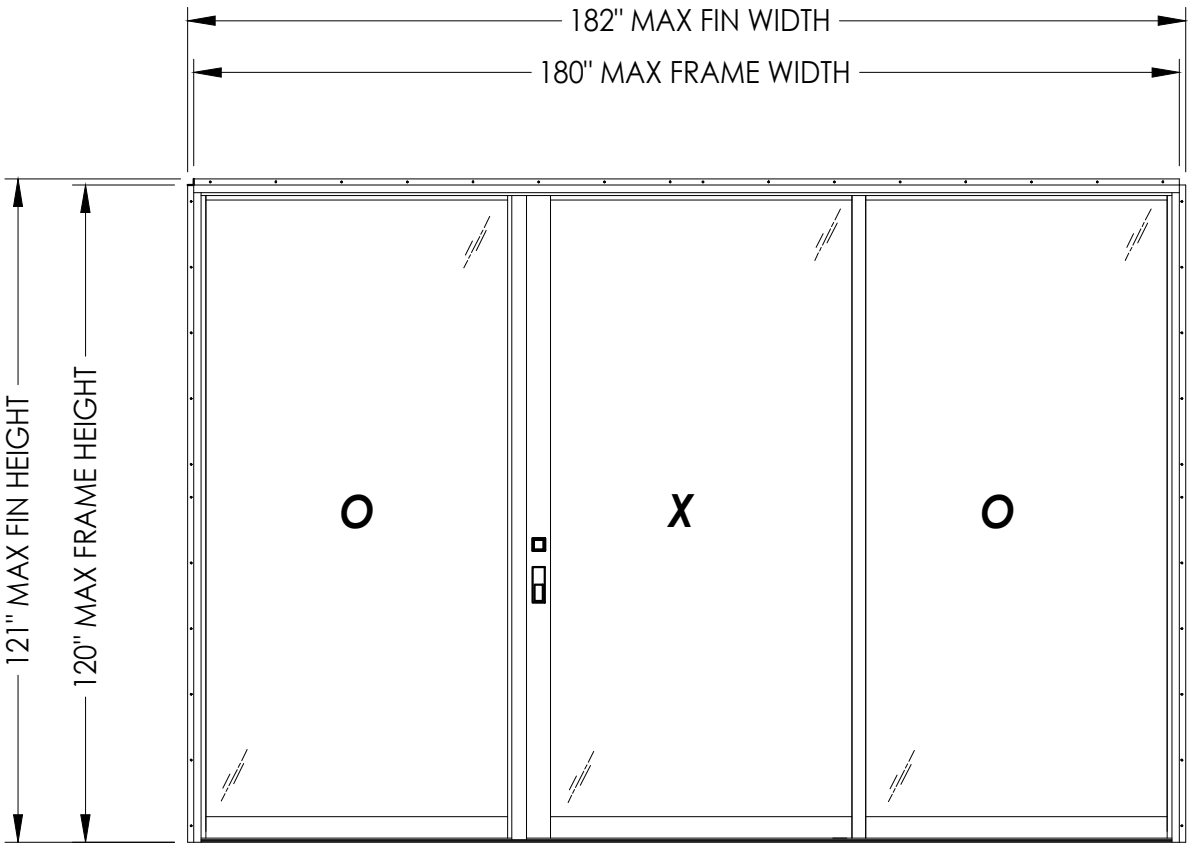

MAX PANEL DIMENSION	OVERALL D.L.O. DIMENSION	GLASS TYPE	DESIGN PRESSURE (PSF)	
			POSITIVE	NEGATIVE
62.0" X 118.25"	55.0" X 112.75"	G1	+40.0	-50.0
			+50.0*	-50.0

*Requires 3" sill pan.

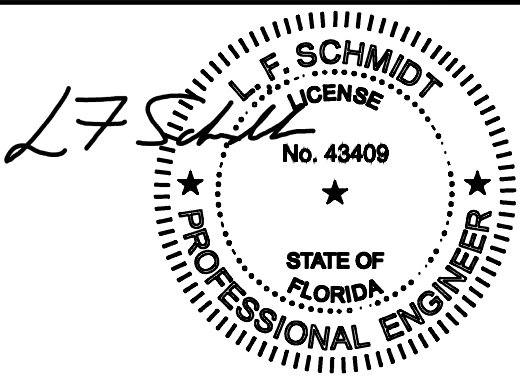

Digitally signed by
Lyndon F Schmidt
Date: 2026.07.06
14:24:20 -04'00'

This item has been digitally signed and sealed by
L. F. Schmidt, P.E. on the date adjacent to the seal.
Printed copies of this document are not
considered signed and sealed and the signature
must be verified on any electronic copies.

THIS PRODUCT APPROVAL IS VALID
ONLY FOR THE STATE OF FLORIDA

Documents Prepared By:
Lyndon F. Schmidt
P.E. No. 43409

FLEETWOOD
Series 3300-T

PART OR ASSEMBLY:
TYPICAL ELEVATION, DESIGN
PRESSURES & GENERAL NOTES

6	7/02/26	UPDATE TO 9TH ED. (2026) FBC	LFS
5	7/12/23	UPDATE TO 8TH ED. (2023) FBC	LFS
4	8/10/20	UPDATE TO 7TH ED. (2020) FBC	DAC
NO.	DATE		BY

REVISIONS

DATE: 4/4/14

SCALE: N.T.S.

DWG. BY: JK

CHK. BY: LFS


DRAWING NO.: FL-15560.15

SHEET 1 OF 6


© 2014 R.W. BUILDING CONSULTANTS INC.

RW BUILDING CONSULTANTS, INC.
P.O. Box 230, Valrico, FL 33595
Phone No.: 813.659.9197
FBPE Registry No. 9813


Z:\2023 FBC Drawings\Fleetwood Windows & Doors\FL-15560 R15 Sliding Patio Door\FL-15560.14-16.dwg

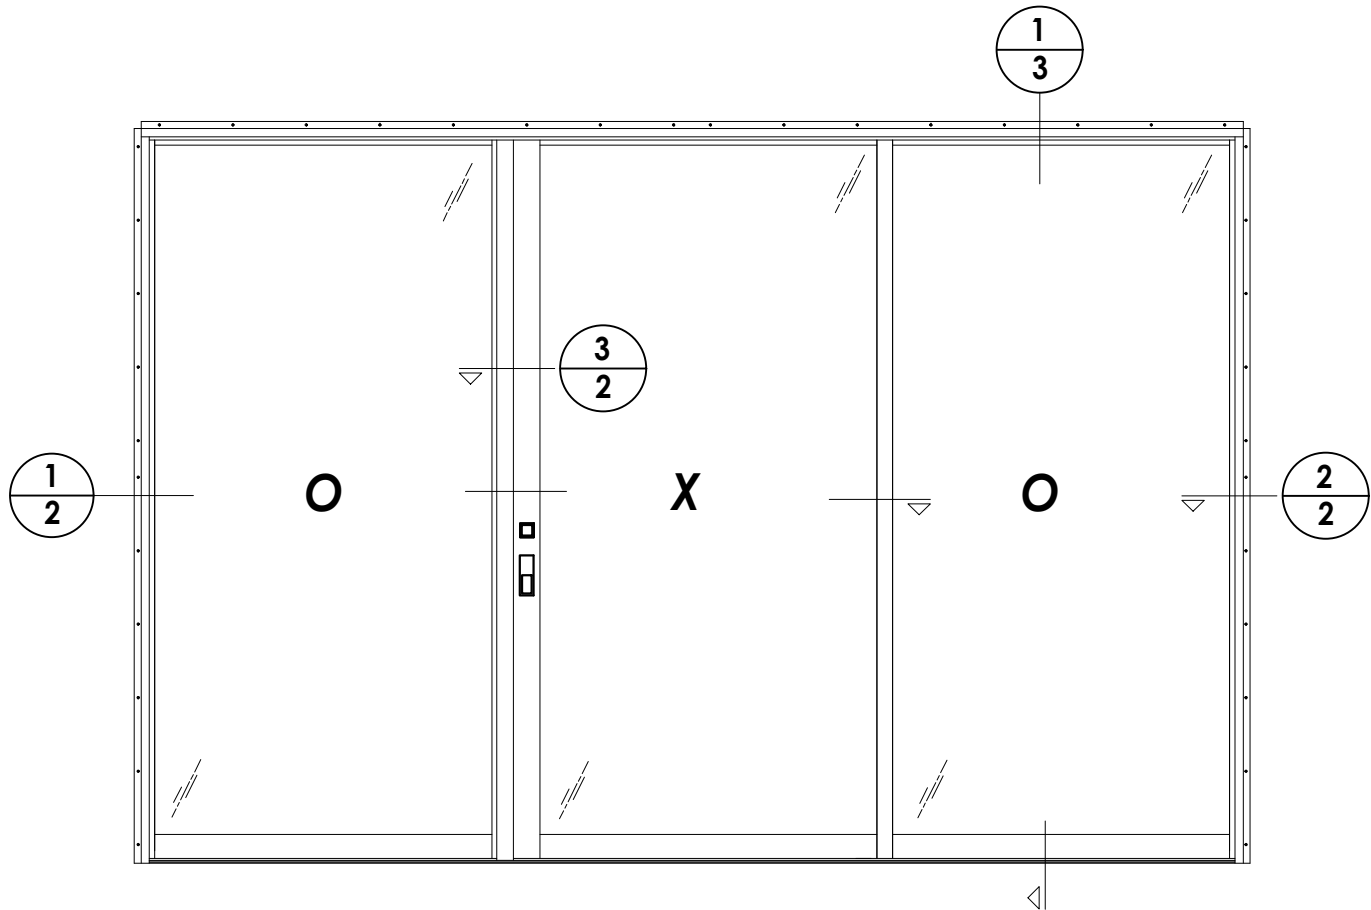


NOTE:
1. Item #J located six inches from
each end then 12" o.c.

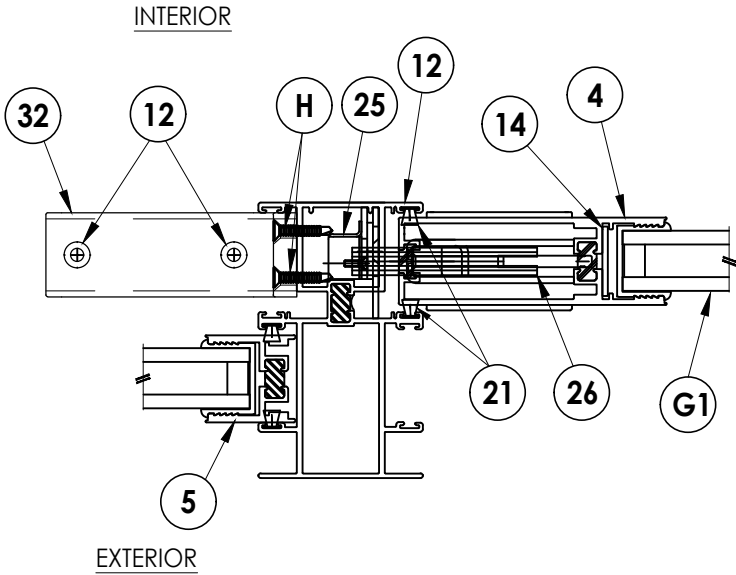

3/2 HORIZONTAL CROSS SECTION

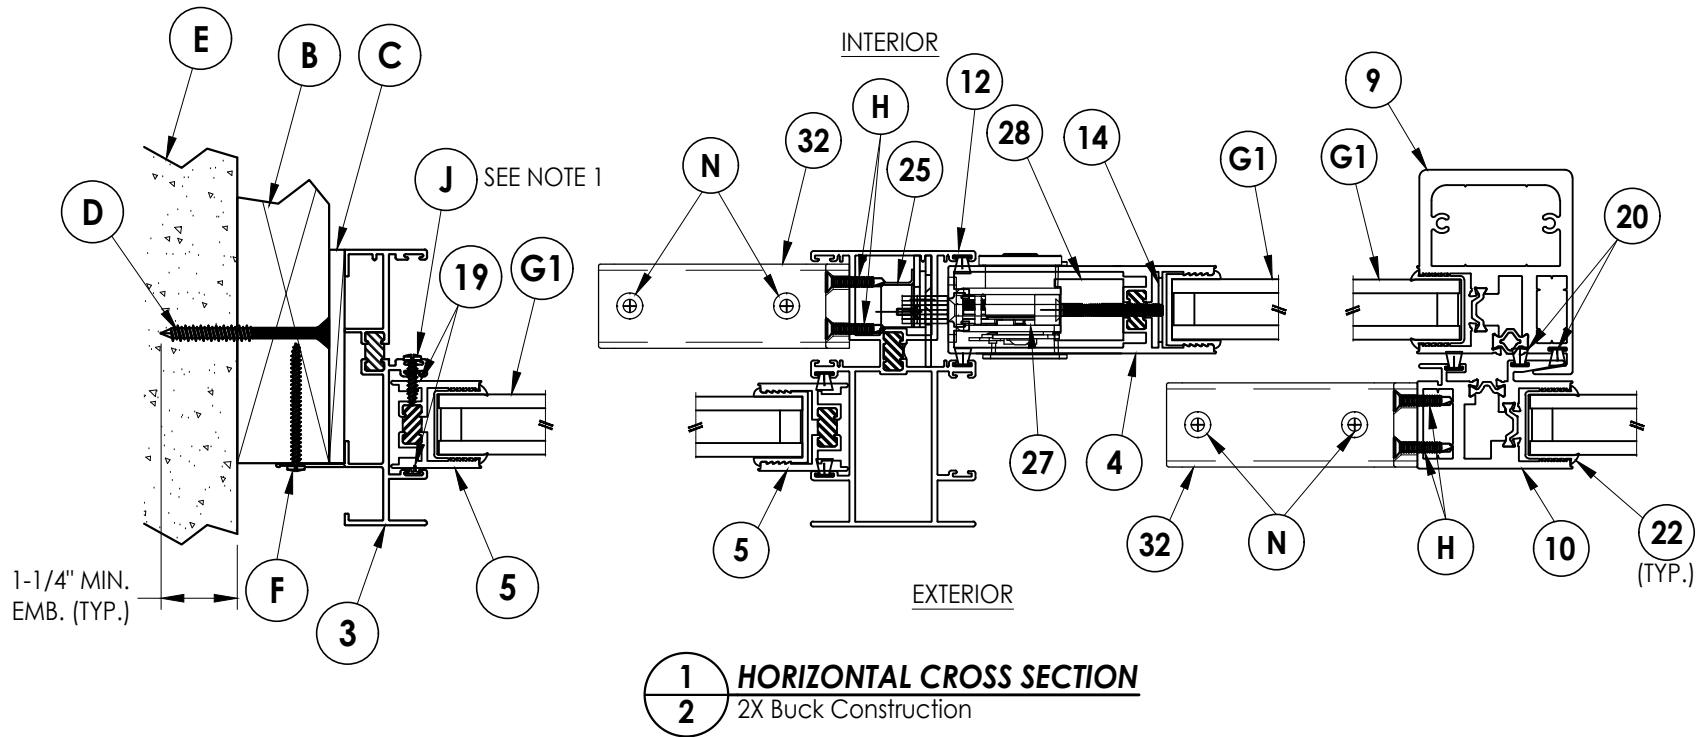

1/2 HORIZONTAL CROSS SECTION
2X Buck Construction

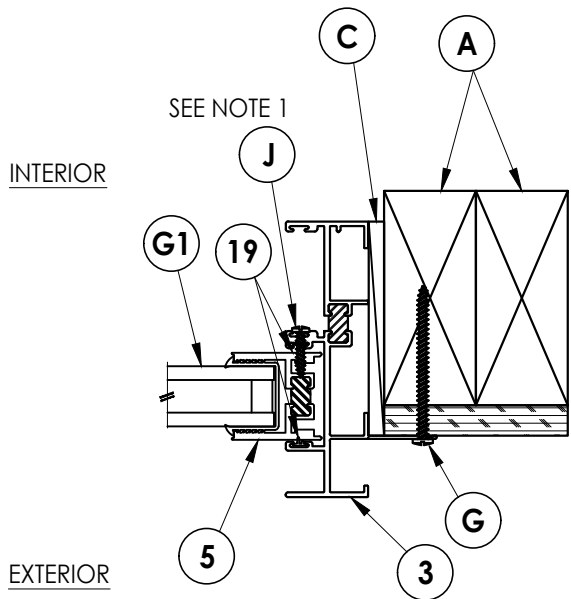

2/2 HORIZONTAL CROSS SECTION
2X Stud Construction

Documents Prepared By:
Lyndon F. Schmidt
P.E. No. 43409

RW BUILDING CONSULTANTS, INC.
P.O. Box 230, Valrico, FL 33595
Phone No.: 813.659.9197
FBPE Registry No. 9813

PRODUCT:
FLEETWOOD
Series 3300-T
PART OR ASSEMBLY:
HORIZONTAL
CROSS SECTIONS

NO.	DATE	REVISIONS
6	7/02/26	UPDATE TO 9TH ED. (2026) FBC LFS
5	7/12/23	UPDATE TO 8TH ED. (2023) FBC LFS
4	8/10/20	UPDATE TO 7TH ED. (2020) FBC DAC
		BY

DATE: 4/4/14

SCALE: N.T.S.



DWG. BY: JK

CHK. BY: LFS

DRAWING NO.:
FL-15560.15

SHEET 2 OF 6

Z:\2023 FBC Drawings\Fleetwood Windows & Doors\FL-15560 R15 Sliding Patio Door\FL-15560.14-16.dwg

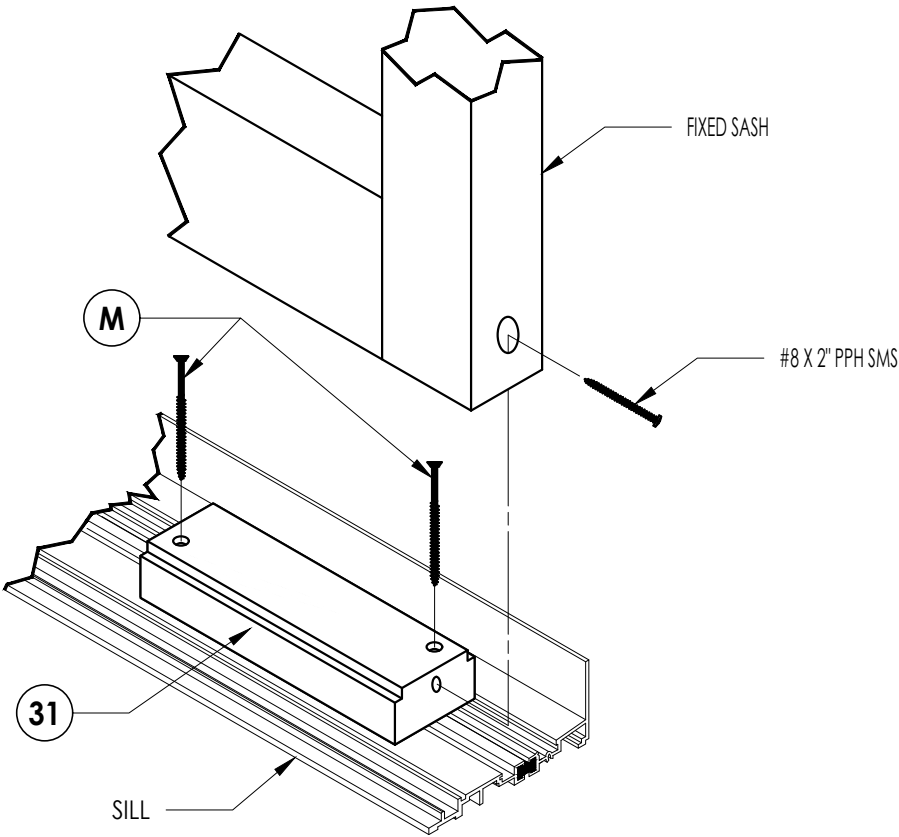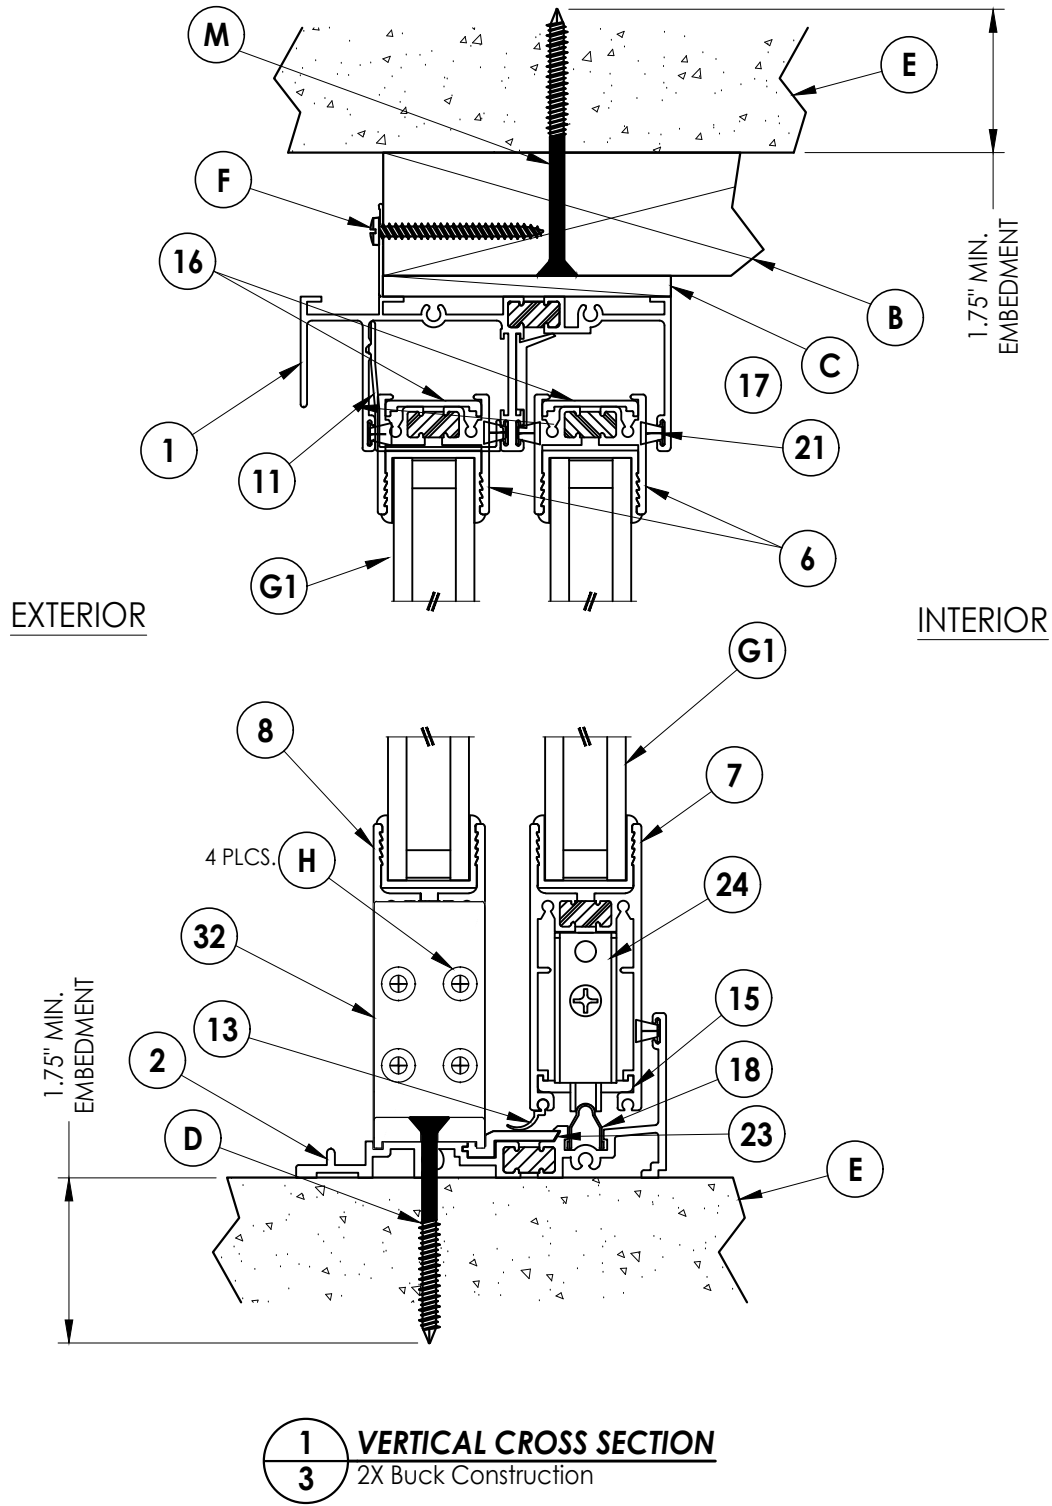

Fixed Interlock Block Detail

NO.	DATE	REVISIONS
6	7/02/26	UPDATE TO 9TH ED. (2026) FBC LFS
5	7/12/23	UPDATE TO 8TH ED. (2023) FBC LFS
4	8/10/20	UPDATE TO 7TH ED. (2020) FBC DAC
		BY


DATE:	4/4/14
SCALE:	N.T.S.
DWG. BY:	JK
CHK. BY:	LFS
DRAWING NO.:	FL-15560.15
SHEET	3 OF 6

PRODUCT:	FLEETWOOD
SERIES	3300-T
PART OR ASSEMBLY:	VERTICAL CROSS SECTION

Documents Prepared By:
Lyndon F. Schmidt
P.E. No. 43409

**R.W. BUILDING CONSULTANTS, INC.**
P.O. Box 230, Valrico, FL 33595
Phone No.: 813.659.9197
FBPE Registry No. 9813




Z:\2023 FBC Drawings\Fleetwood Windows & Doors\FL-15560 R15 Sliding Patio Door\FL-15560.14-16.dwg

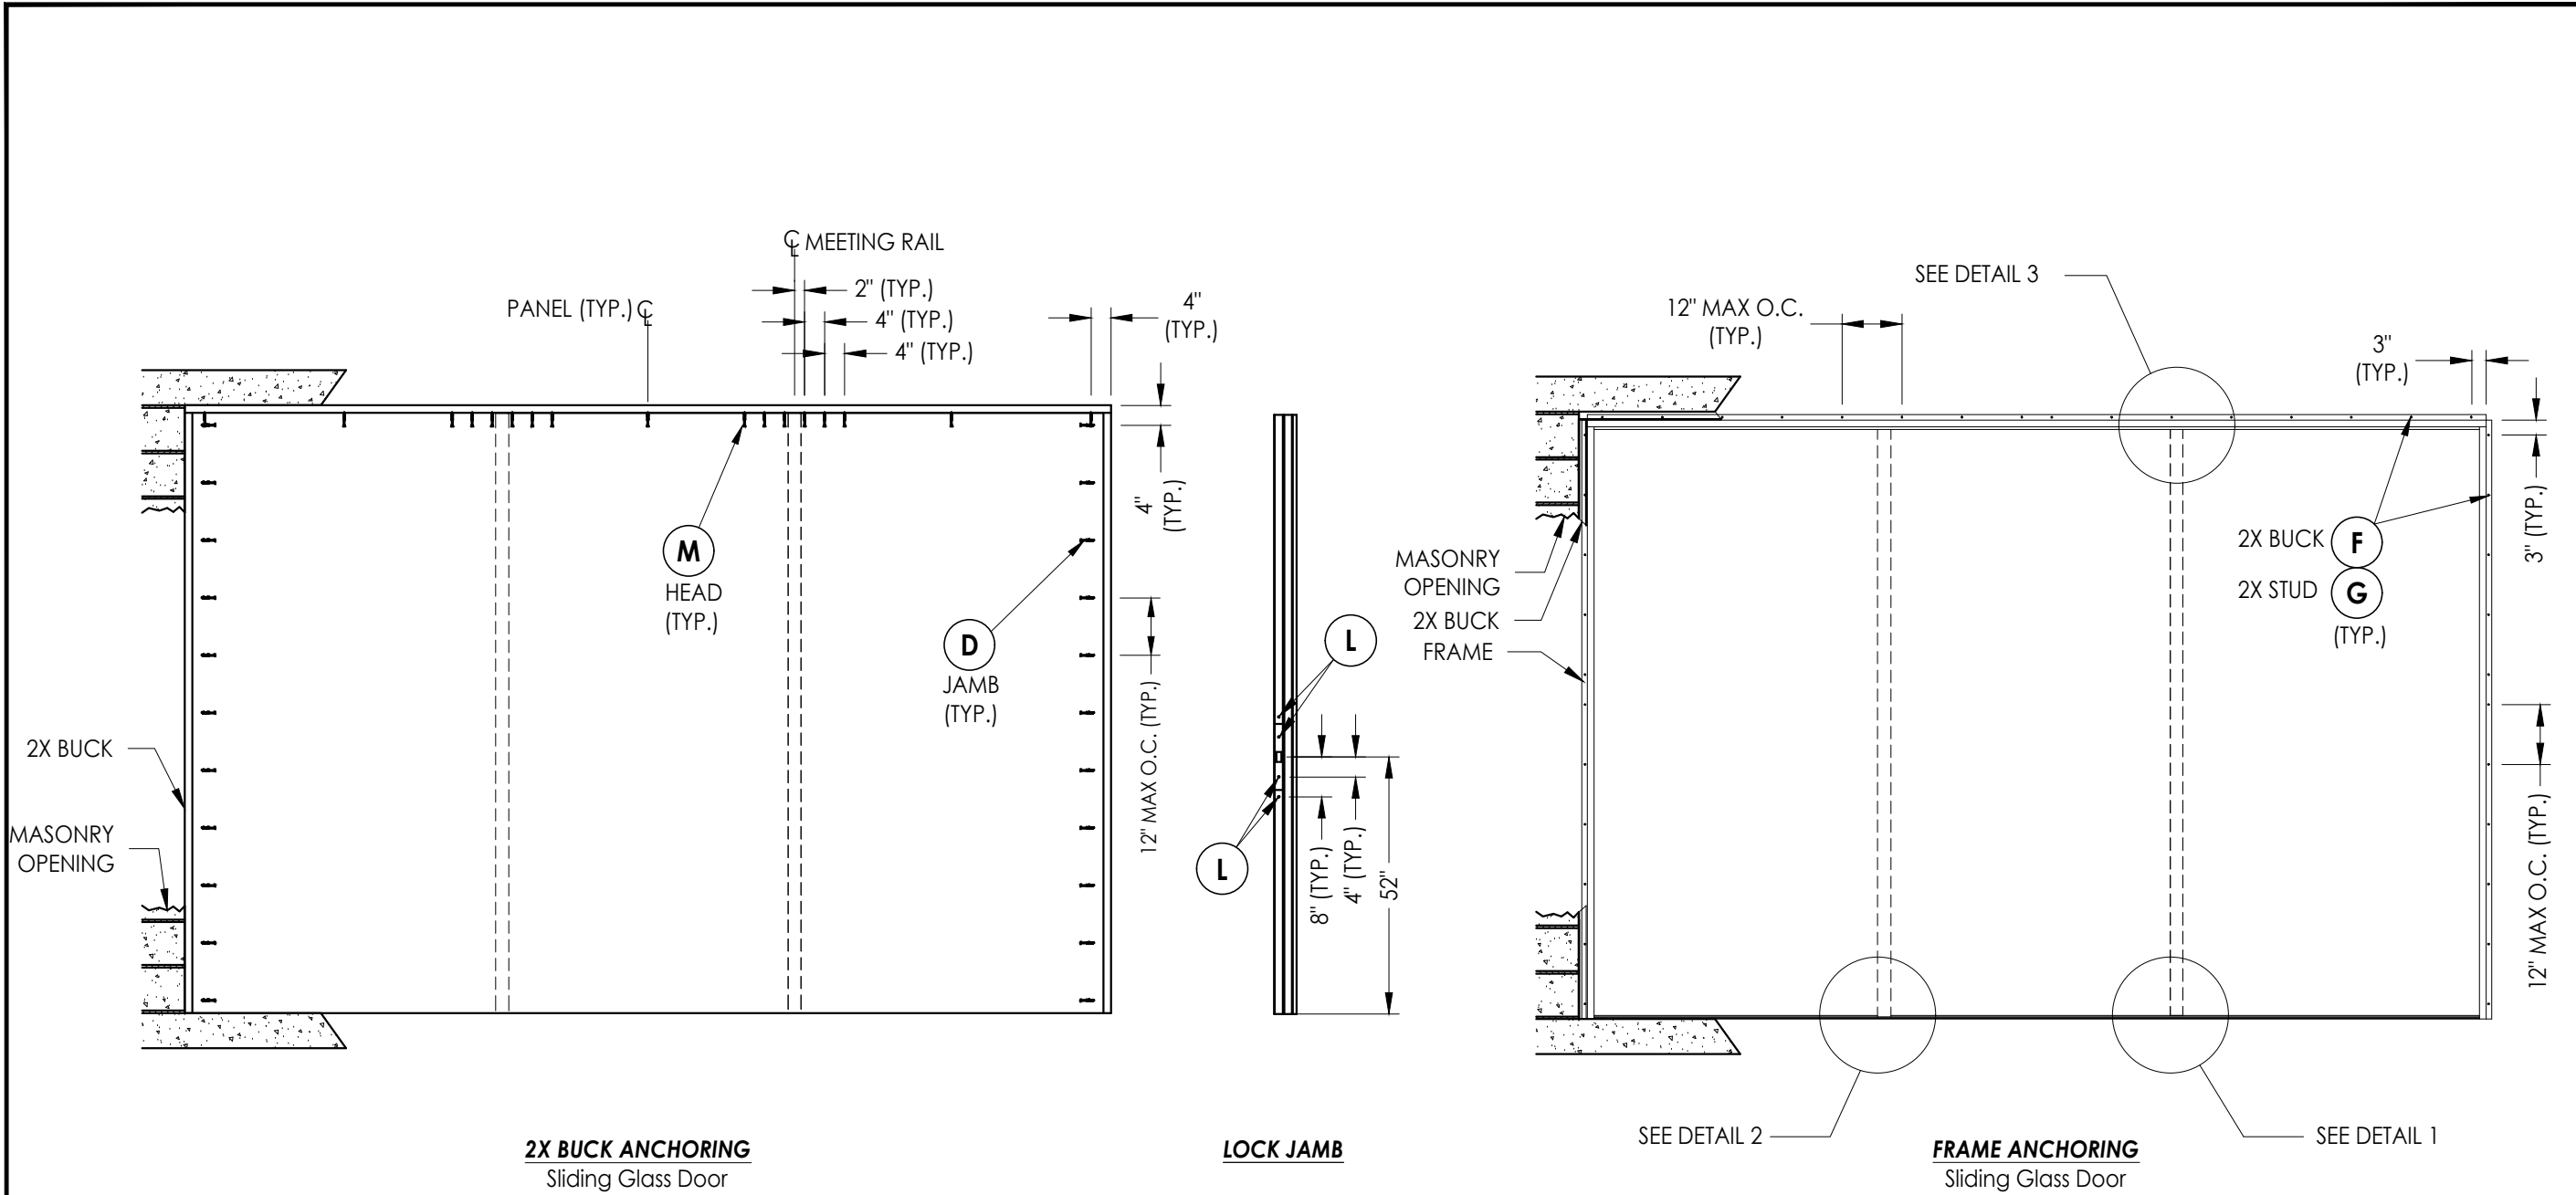

- CONCRETE ANCHOR NOTES:**
- Concrete anchor locations at the corners may be adjusted to maintain the min. edge distance to mortar joints.
 - Concrete anchor locations noted as "MAX. ON CENTER" must be adjusted to maintain the min. edge distance to mortar joints, additional concrete anchors may be required to ensure the "MAX. ON CENTER" dimension are not exceeded.
 - Concrete anchor table:

ANCHOR TYPE	ANCHOR SIZE	MIN. EMBEDMENT	MIN. CLEARANCE TO MASONRY EDGE	MIN. CLEARANCE TO ADJACENT ANCHOR
DeWALT ULTRACON®	1/4"	1-1/4" (Jambs) 1-3/4" (Head/Sill)	2-1/2"	2-1/2"

- WOOD SCREW INSTALLATION NOTES:**
- Maintain a minimum 5/8" edge distance, 1" end distance, & 1" o.c. spacing of wood screws to prevent the splitting of wood.

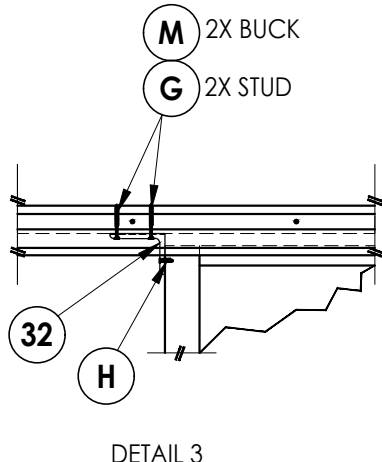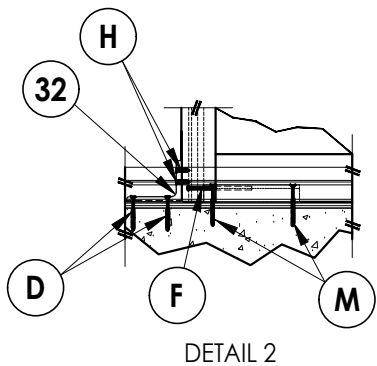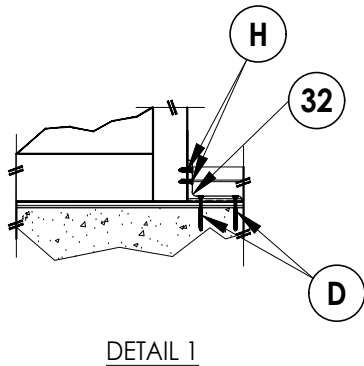


Documents Prepared By: Lyndon F. Schmidt P.E. No. 43409		FLEETWOOD Series 3300-T		PART OR ASSEMBLY: BUCK AND FRAME ANCHORING	
DATE: 4/4/14		SCALE: N.T.S.		DWG. BY: JK	
CHK. BY: LFS		DRAWING NO.: FL-15560.15		SHEET 4 OF 6	
NO. DATE		REVISIONS		BY	
6 7/02/26 UPDATE TO 9TH ED. (2026) FBC LFS					
5 7/12/23 UPDATE TO 8TH ED. (2023) FBC LFS					
4 8/10/20 UPDATE TO 7TH ED. (2020) FBC DAC					


© 2014 R.W. BUILDING CONSULTANTS INC.

RW BUILDING CONSULTANTS, INC.
P.O. Box 230, Valrico, FL 33595
Phone No.: 813.659.9197
FBPE Registry No. 9813


Z:\2023 FBC Drawings\Fleetwood Windows & Doors\FL-15560 R15 Sliding Patio Door\FL-15560.14-16.dwg

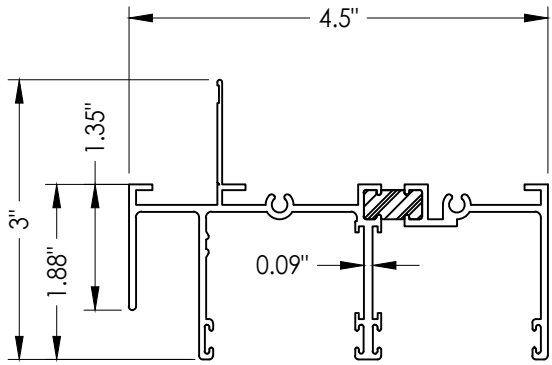


1 HEAD W/ NAIL FIN

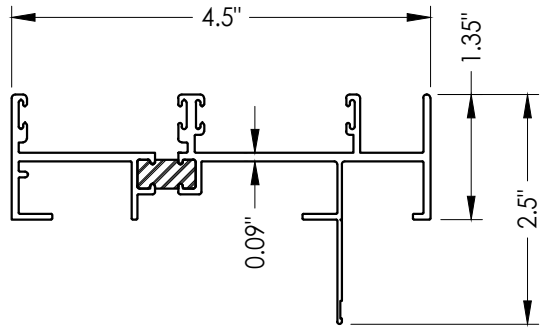


3 JAMB W/ NAIL FIN

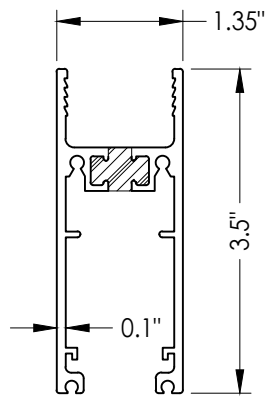


7 SLIDING BOTTOM RAIL

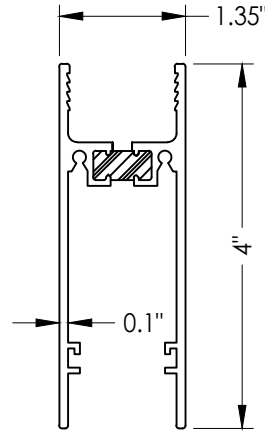


8 FIXED BOTTOM RAIL

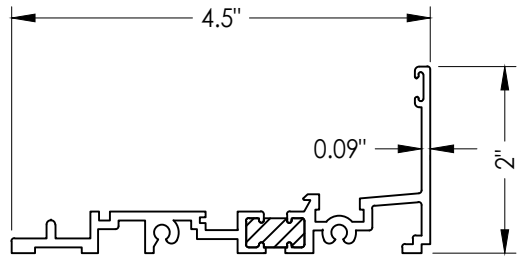


2 SILL

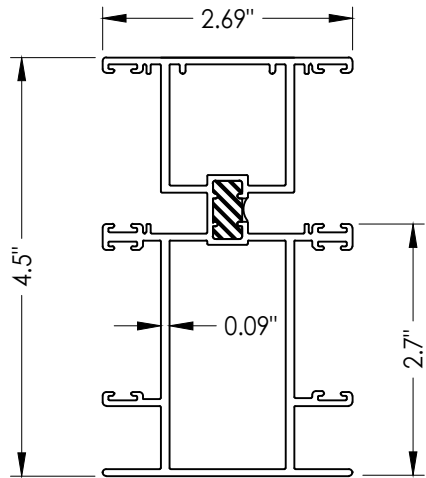


12 FALL JAMB

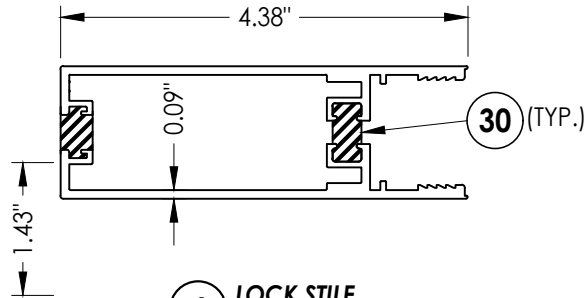


4 LOCK STILE

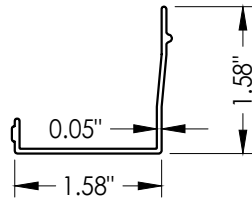


11 HEAD CHANNEL FILLER

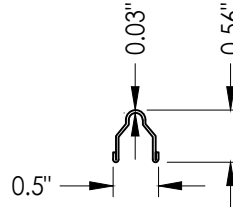


18 TRACK

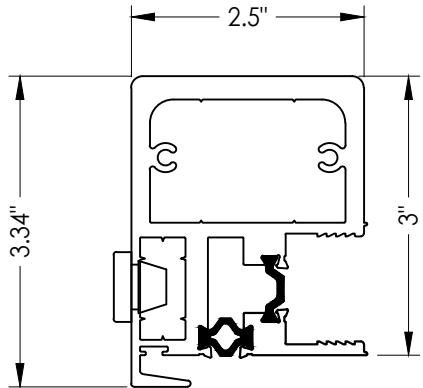


9 HP INTERLOCK

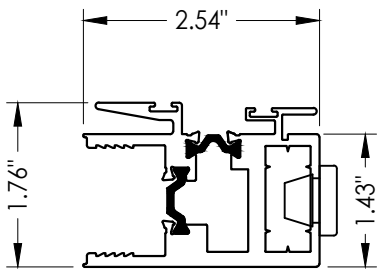


10 FIXED INTERLOCK

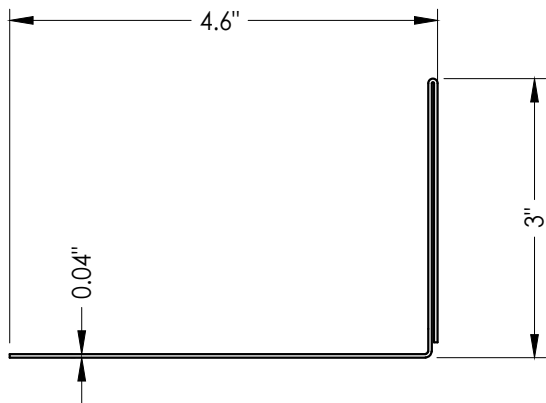


37 SILL PAN

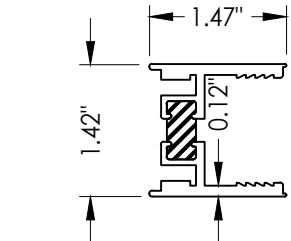


5 FIXED STILE

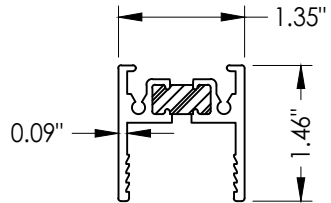


6 TOP RAIL

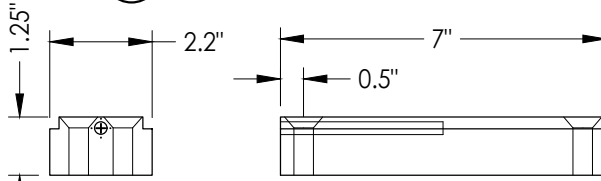


31 FIXED INTERLOCK BLOCK

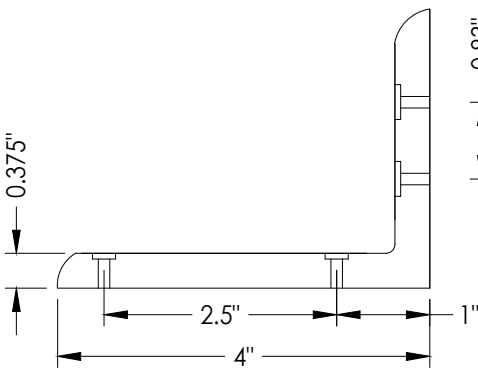

32 L-BRACKET

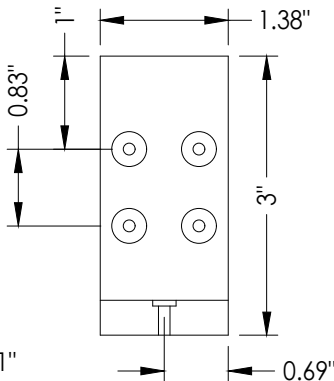

18 TRACK

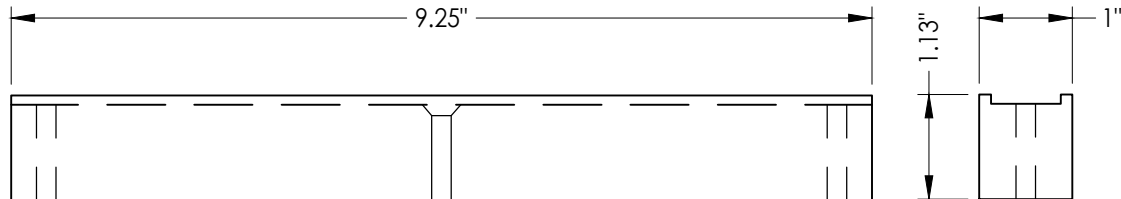

28 SPACER
Archetype Narrow Latch

Documents Prepared By:
Lyndon F. Schmidt
P.E. No. 43409

RW BUILDING CONSULTANTS, INC.
P.O. Box 230, Valrico, FL 33595
Phone No.: 813.659.9197
FBPE Registry No. 9813

PRODUCT:

FLEETWOOD
Series 3300-T
PART OR ASSEMBLY:
COMPONENTS

NO.	DATE	REVISIONS
6	7/02/26	UPDATE TO 9TH ED. (2026) FBC LFS
5	7/12/23	UPDATE TO 8TH ED. (2023) FBC LFS
4	8/10/20	UPDATE TO 7TH ED. (2020) FBC DAC
3		
2		
1		

DATE: 4/4/14

SCALE: N.T.S.


DWG. BY: JK

CHK. BY: LFS

DRAWING NO.: FL-15560.15

SHEET 5 OF 6

BILL OF MATERIALS		
ITEM #	DESCRIPTION	MATERIAL
A	2X FRAMING SG >= 0.55	WOOD
B	2X BUCK SG >= 0.55	WOOD
C	1/4" MAX. SHIM SPACE	-
D	1/4" X 2-3/4" DeWALT PFH CONCRETE SCREW	STEEL
E	MASONRY - 3,000 PSI MIN. CONCRETE CONFORMING TO ACI 301 OR HOLLOW BLOCK CONFORMING TO ASTM C90	CONCRETE
F	#10 X 2" PPH SMS (1-7/8" MIN. EMBEDMENT)	STEEL
G	#10 X 2-1/2" PPH SMS (1-7/8" MIN. EMBEDMENT)	STEEL
H	#10 X 1" PFH SMS	STEEL
J	#8 X 3/4" PPH SELF-DRILLING SMS	STEEL
L	1/4-20 - 1/2" MACHINE SCREW	STEEL
M	1/4" X 3-1/4" DeWALT PFH CONCRETE SCREW	STEEL
1	HEAD W/ NAIL FIN	6063-T6 ALUM
2	SILL	6063-T6 ALUM
3	JAMB W/ NAIL FIN	6063-T6 ALUM
4	LOCK STILE	6063-T6 ALUM
5	FIXED STILE	6063-T6 ALUM
6	TOP RAIL	6063-T6 ALUM
7	SLIDING BOTTOM RAIL	6063-T6 ALUM
8	FIXED BOTTOM RAIL	6063-T6 ALUM
9	HP INTERLOCK	6063-T6 ALUM
10	FIXED INTERLOCK	6063-T6 ALUM
11	HEAD CLOSER	6063-T6 ALUM
12	FALL JAMB	6063-T6 ALUM
13	SLIDING BOTTOM RAIL WEATHER STRIP	-
14	LOCK STILE SPREADER	6063-T6 ALUM
15	BOTTOM RAIL SPREADER	6063-T6 ALUM
16	TOP RAIL ISOLATOR	6063-T6 ALUM
17	ISOLATOR	6063-T6 ALUM
18	S.S. TRACK	SS
19	2 FINGER VINYL	-
20	SMALL FINSEAL	-
21	LARGE FINSEAL	-
22	GLAZING VINYL 1" SCR-900, 80 DUROMETER (TREMCO)	-
23	SILL ISOLATOR	6063-T6 ALUM
24	ROLLER ASSEMBLY	-
25	STRIKE PLATE ASSY.(JAMB)	-
26	LATCH ASSY.(JAMB)(Archetype Latch)	-
27	LATCH ASSY.(JAMB)(Archetype Narrow Latch)	-
28	SPACER (Archetype Narrow Latch)	-
30	THERMAL BREAK (Liquid Polyurethane by Azon, USA)	-
31	FIXED INTERLOCK BLOCK	-
32	3" X 4" L-BRACKET	6063-T6 ALUM

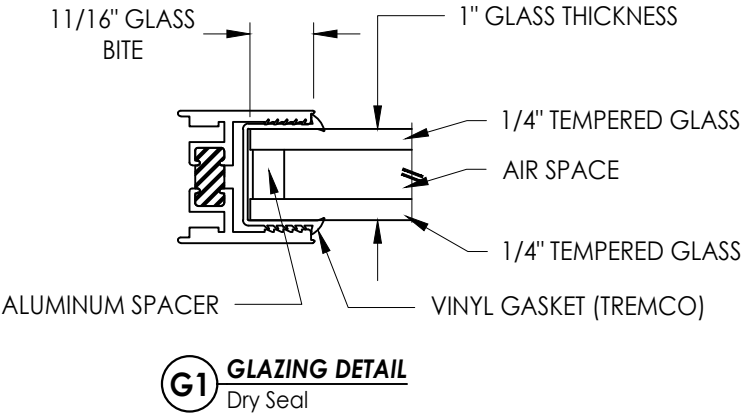

PRODUCT:		FLEETWOOD		Series 3300-T PART OR ASSEMBLY: BILL OF MATERIALS AND GLAZING DETAIL	
		6	7/02/26	UPDATE TO 9TH ED. (2026)	FBC LFS
		5	7/12/23	UPDATE TO 8TH ED. (2023)	FBC LFS
		4	8/10/20	UPDATE TO 7TH ED. (2020)	FBC DAC
		NO.	DATE		BY
REVISIONS					
DATE: 4/4/14					
SCALE: N.T.S.					
DWG. BY: JK					
CHK. BY: LFS					
DRAWING NO.: FL-15560.15					
SHEET 6 OF 6					