


BRANNEN MILLWORK

3379 EAST HWY. 46
REGISTER, GEORGIA 30452


GLAZED & OPAQUE WOOD DOORS
INSWING/OUTSWING
"IMPACT"

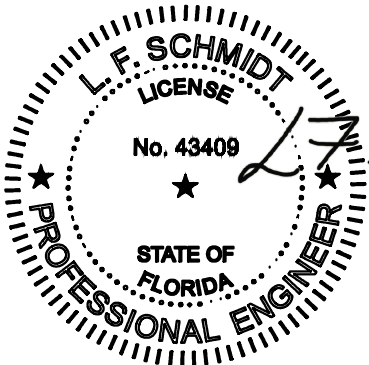

Digitally signed by Lyndon F Schmidt
Date: 2026.10.07 09:47:08 -04'00'

This item has been digitally signed and sealed by
L. F. Schmidt, P.E. on the date adjacent to the seal.
Printed copies of this document are not
considered signed and sealed and the signature
must be verified on any electronic copies.

THIS PRODUCT APPROVAL IS VALID
ONLY FOR THE STATE OF FLORIDA

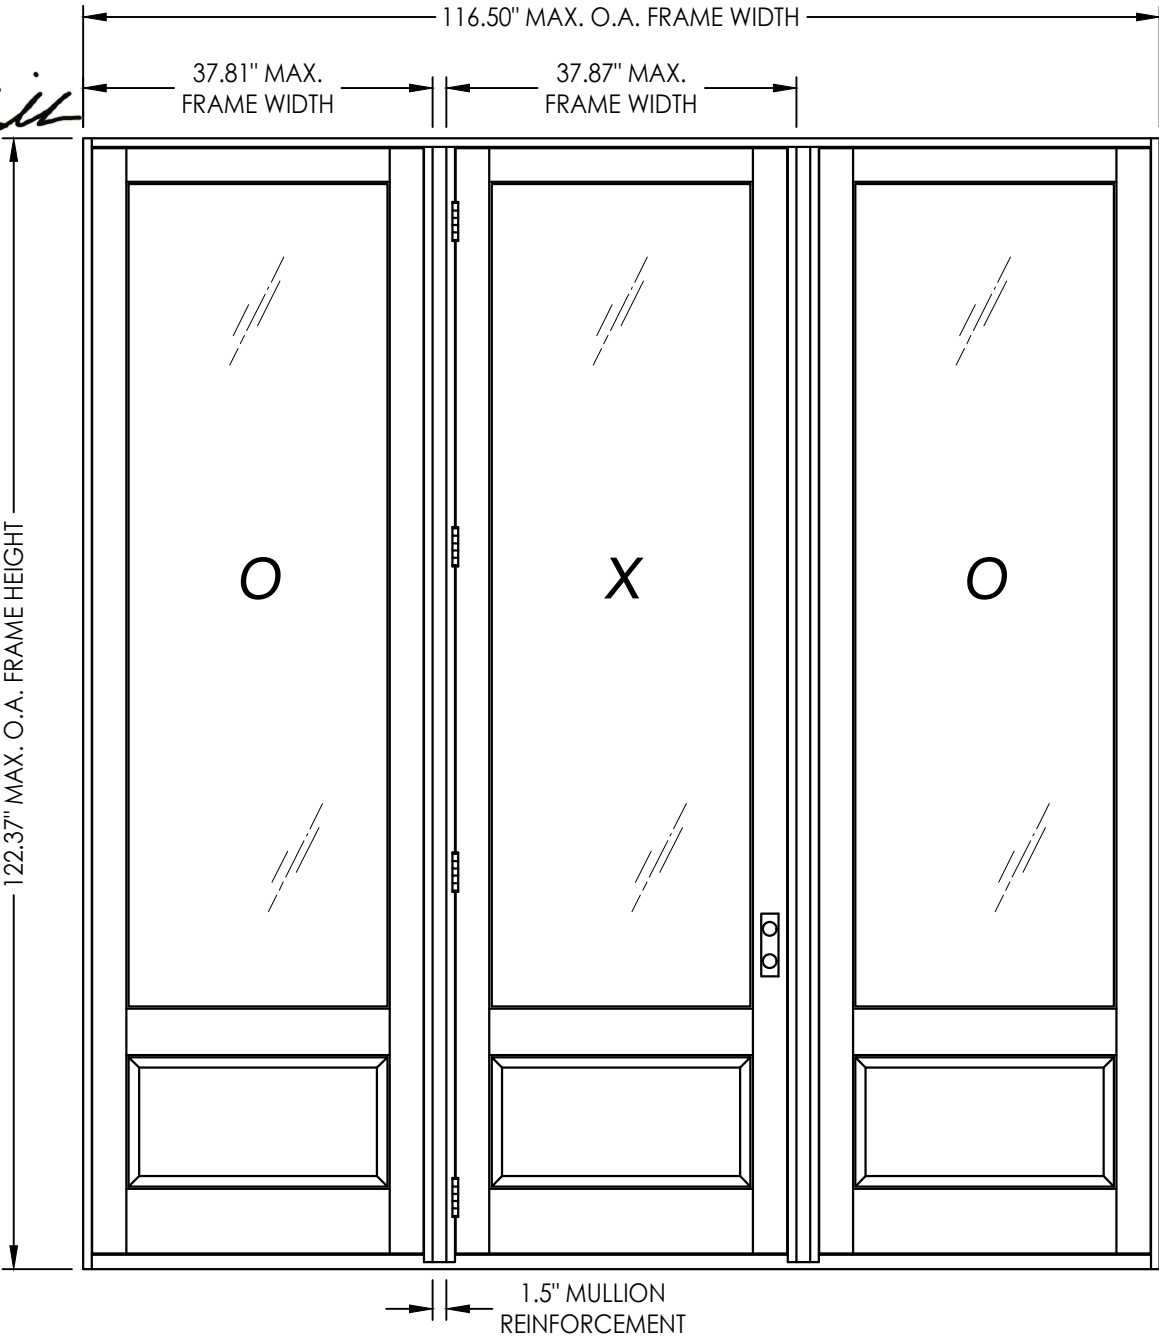

GENERAL NOTES

1. This product has been evaluated and is in compliance with the 9th Edition (2026) Florida Building Code (FBC) structural requirements excluding the "High Velocity Hurricane Zone".
2. Product anchors shall be as listed and spaced as shown on details. Anchor embedment to base material shall be beyond wall dressing or stucco.
3. When used in areas requiring wind borne debris protection this product complies with FBC Sections 1609.1.2 & R301.2.1.2 and does not require an impact resistant covering. This product meets missile level "D" and includes Wind Zone 4 as defined in ASTM E 1996 .
4. For 2x stud framing construction, anchoring of these units shall be the same as that shown for 2x buck masonry construction.
5. Site conditions that deviate from the details of this drawing require further engineering analysis by a licensed engineer or registered architect.

TABLE OF CONTENTS	
SHEET #	DESCRIPTION
1	TYPICAL ELEVATIONS, DESIGN PRESSURES & GENERAL NOTES
2	GLAZED DOOR PANEL SECTIONS AND GLAZING DETAIL
3	OPAQUE DOOR PANEL SECTIONS
4	HORIZONTAL CROSS SECTIONS
5	VERTICAL CROSS SECTIONS
6	VERTICAL CROSS SECTIONS
7	BUCK AND FRAME ANCHORING
8	MULTI-POINT LOCK HARDWARE DETAILS
9	SURFACE BOLT HARDWARE DETAILS
10	HINGE & STRIKE HARDWARE DETAILS
11	COMPONENTS
12	BILL OF MATERIALS & COMPONENTS

LOCK TYPE	OVERALL FRAME DIMENSION	SWING	DESIGN PRESSURE (PSF)	
			POSITIVE	NEGATIVE
HOPPE HLS9000 SERIES MULTI-POINT LOCK	116.50" x 122.37"	INSWING	+55.0	-60.0
		OUTSWING	+55.0	-55.0
SURFACE BOLTS EUREKO-DECO (France or Louis V)	116.50" x 122.37"	INSWING	+55.0	-60.0

SEE SHEET 2 FOR GLAZING DETAIL DESIGN PRESSURE LIMITATIONS

PRODUCT:
GLAZED & OPAQUE
WOOD DOOR

PART OR ASSEMBLY:
TYPICAL ELEVATION, DESIGN
PRESSURES & GENERAL NOTES

5	9/22/26	UPDATE TO 9TH ED. (2026)	FBC	LFS
4	10/4/23	UPDATE TO 8TH ED. (2023)	FBC	LFS
3	9/16/20	UPDATE TO 7TH ED. (2020)	FBC	LFS
2	07/11/17	UPDATE TO 6TH ED. (2017)	FBC	LFS
1	08/10/15	UPDATE TO 5TH ED. (2014)	FBC	BY
NO. DATE		REVISIONS		

DATE: 6/25/12

SCALE: N.T.S.

DWG. BY: JK

CHK. BY: LFS


DRAWING NO.: FL-15737.12

SHEET 1 OF 12





Documents Prepared By:
Lyndon F. Schmidt
P.E. No. 43409

RW
BUILDING CONSULTANTS, INC.
P.O. Box 230, Valrico, FL 33595
Phone No.: 813.659.9197
FBPE Registry No. 9813

Z:\2023 FBC Drawings\Brannen Millwork\FL-15737 R6 Swing Doors\FL-15737.7-14.dwg

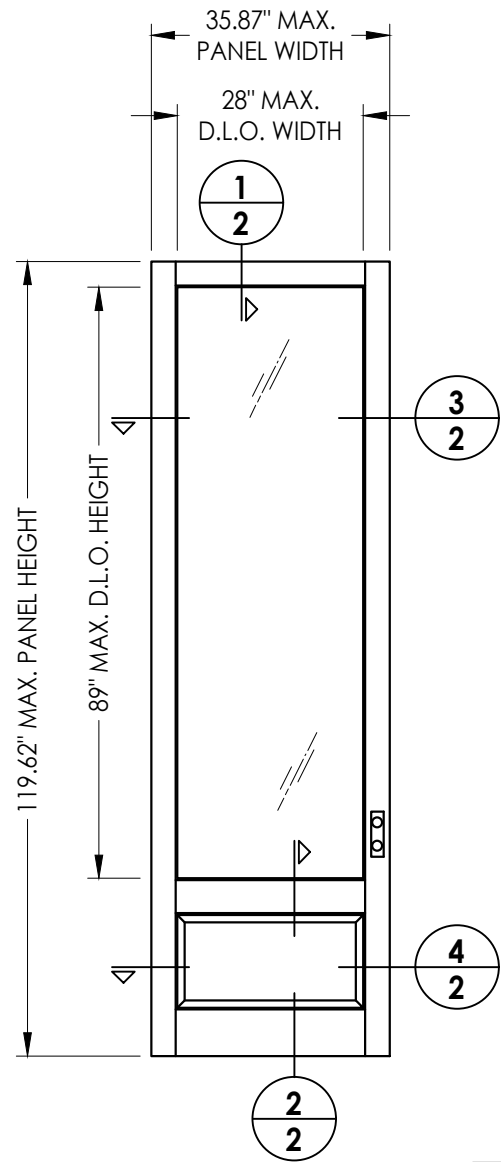

GLAZED DOOR PANEL

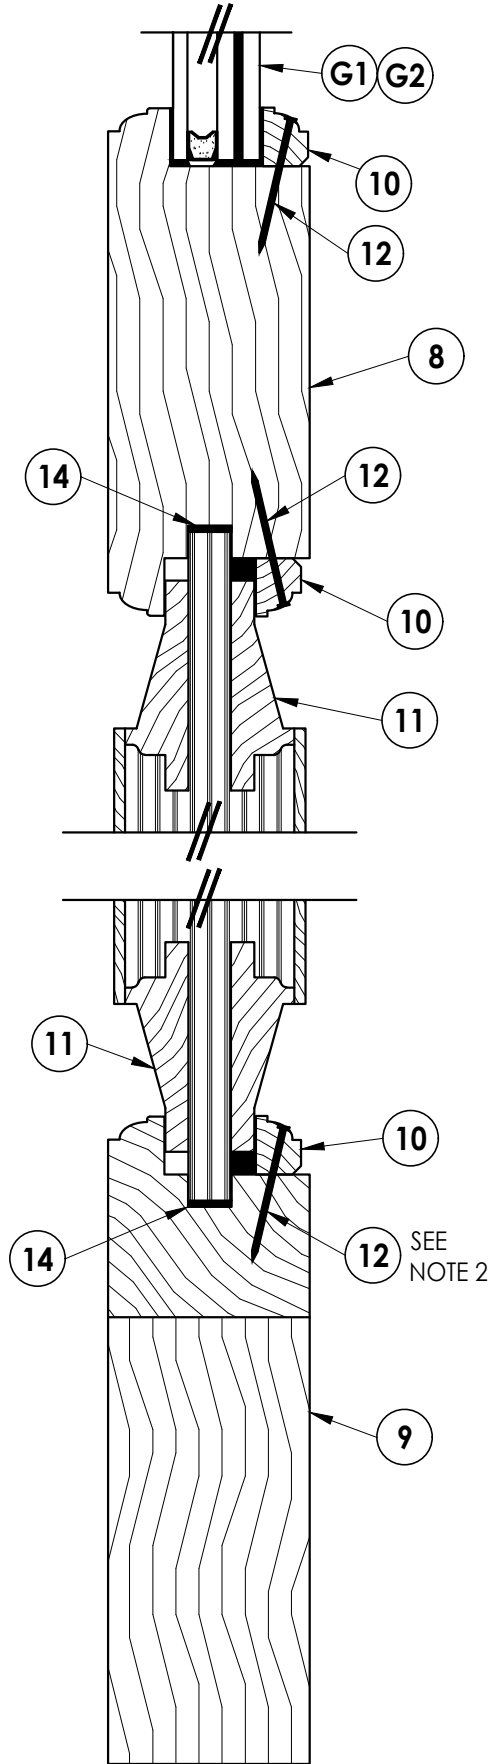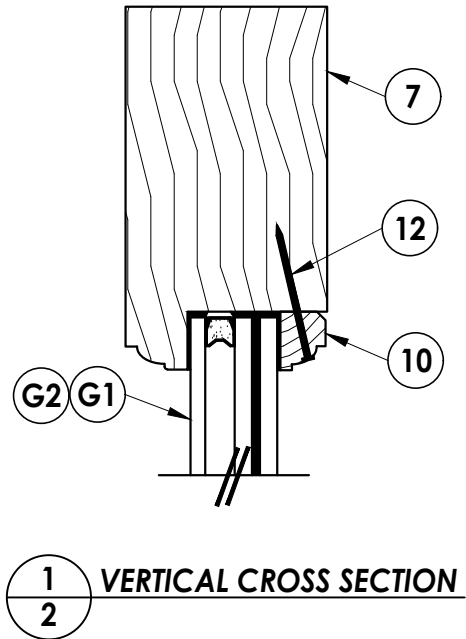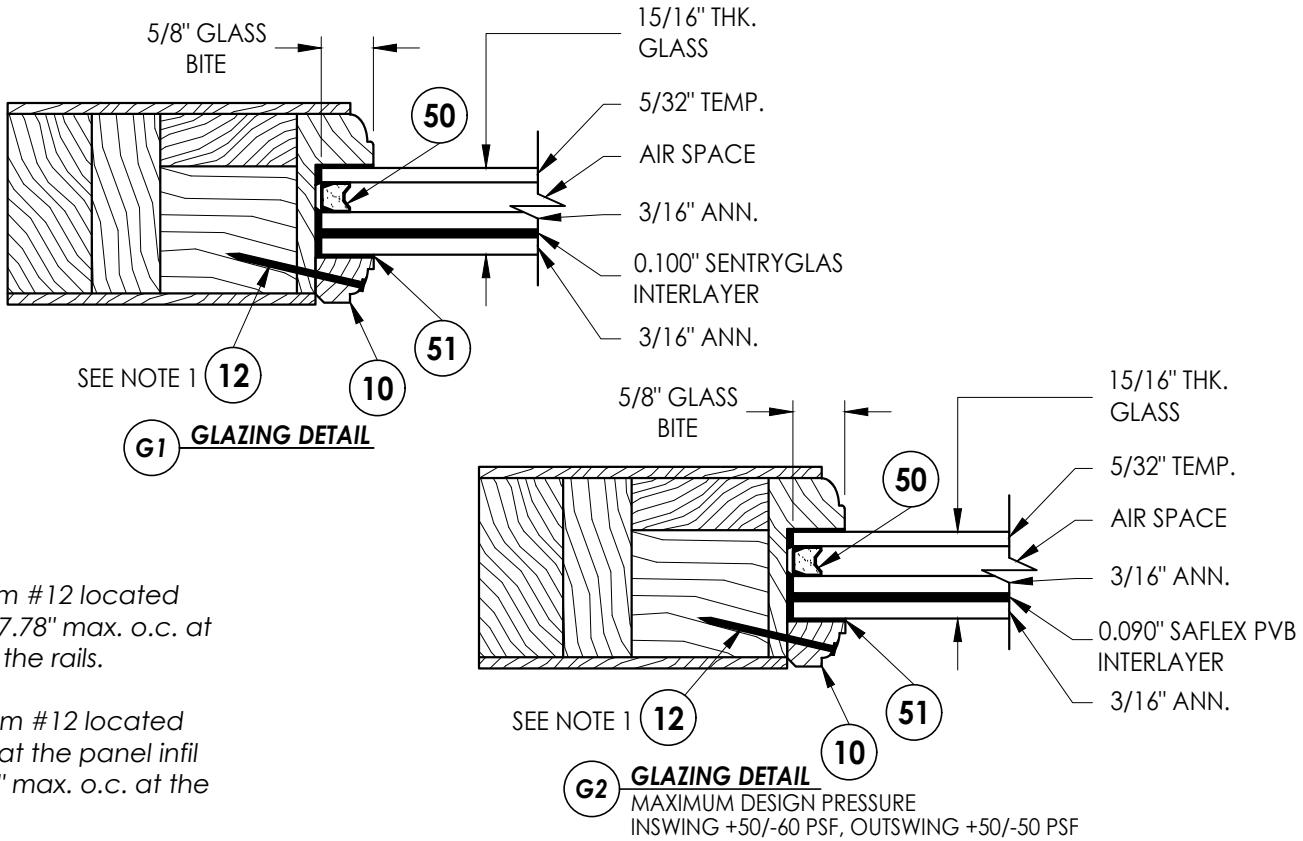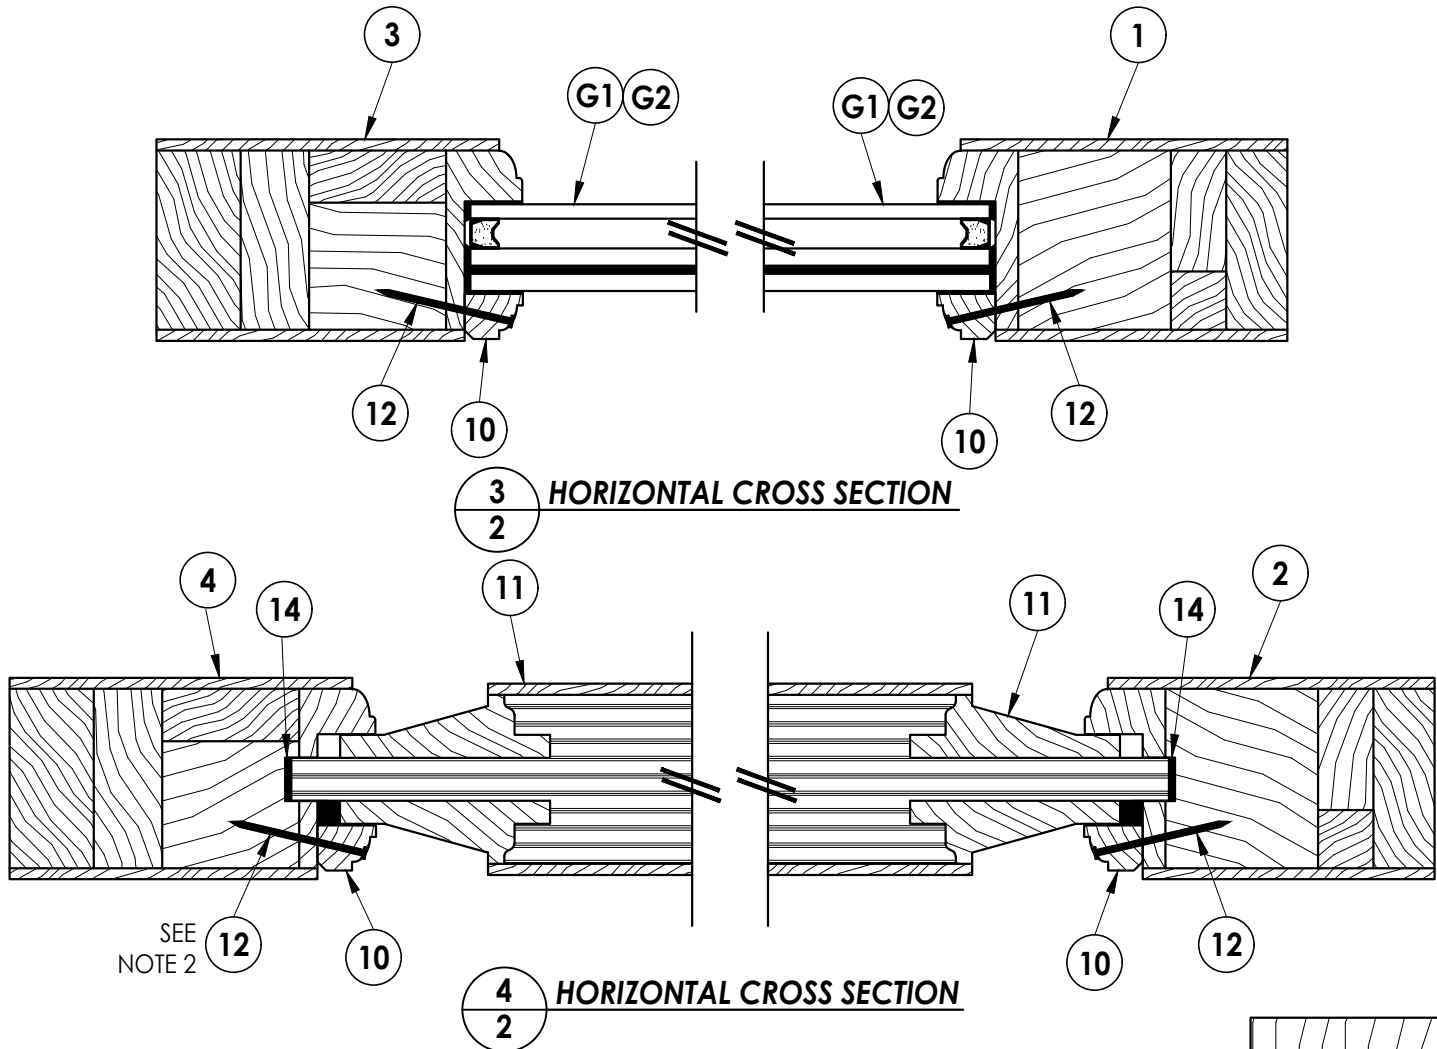

- NOTES**
- Glass infil stop anchorage: item #12 located typ. 2" from each corner and 7.78" max. o.c. at the stiles & 6.125" max. o.c. at the rails.
 - Panel infil stop anchorage: item #12 located typ. 2" from each corner and at the panel infil centerline at the stiles & 6.125" max. o.c. at the rails.

Documents Prepared By:
Lyndon F. Schmidt
P.E. No. 43409

RW BUILDING CONSULTANTS, INC.
P.O. Box 230, Valrico, FL 33595
Phone No.: 813.659.9197
FBPE Registry No. 9813

PRODUCT:
GLAZED & OPAQUE
WOOD DOOR

PART OR ASSEMBLY:
GLAZED DOOR PANEL SECTIONS
AND GLAZING DETAIL

NO.	DATE	REVISIONS
5	9/22/26	UPDATE TO 9TH ED. (2026) FBC LFS
4	10/4/23	UPDATE TO 8TH ED. (2023) FBC LFS
3	9/16/20	UPDATE TO 7TH ED. (2020) FBC LFS
2	07/11/17	UPDATE TO 6TH ED. (2017) FBC LFS
1	08/10/15	UPDATE TO 5TH ED. (2014) FBC LFS

DATE: 6/25/12

SCALE: N.T.S.


DWG. BY: JK

CHK. BY: LFS



DRAWING NO.: FL-15737.12

SHEET 2 OF 12

Z:\2023 FBC Drawings\Brannen Millwork\FL-15737 R6 Swing Doors\FL-15737.7-14.dwg

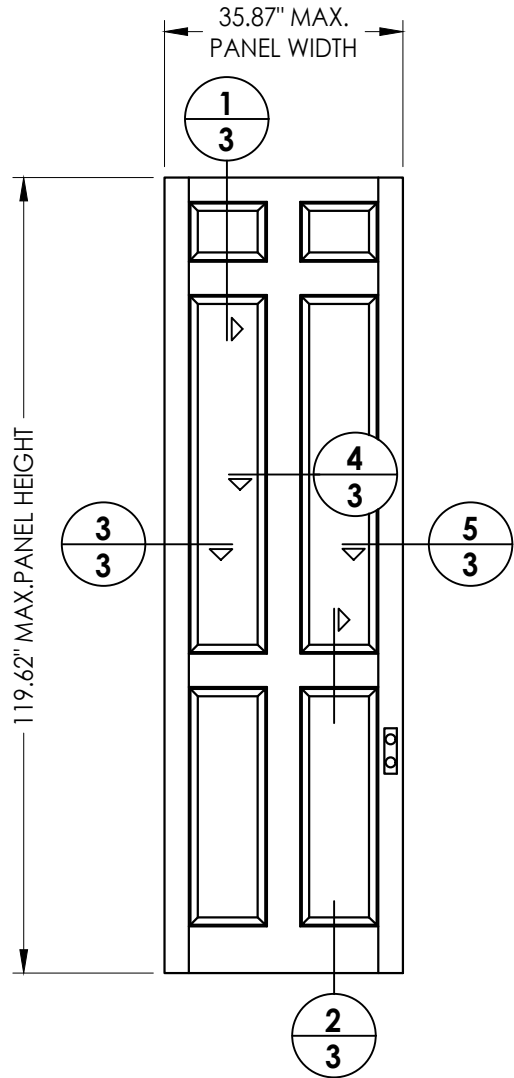

OPAQUE DOOR PANEL
Six panel model shown
Other models are available

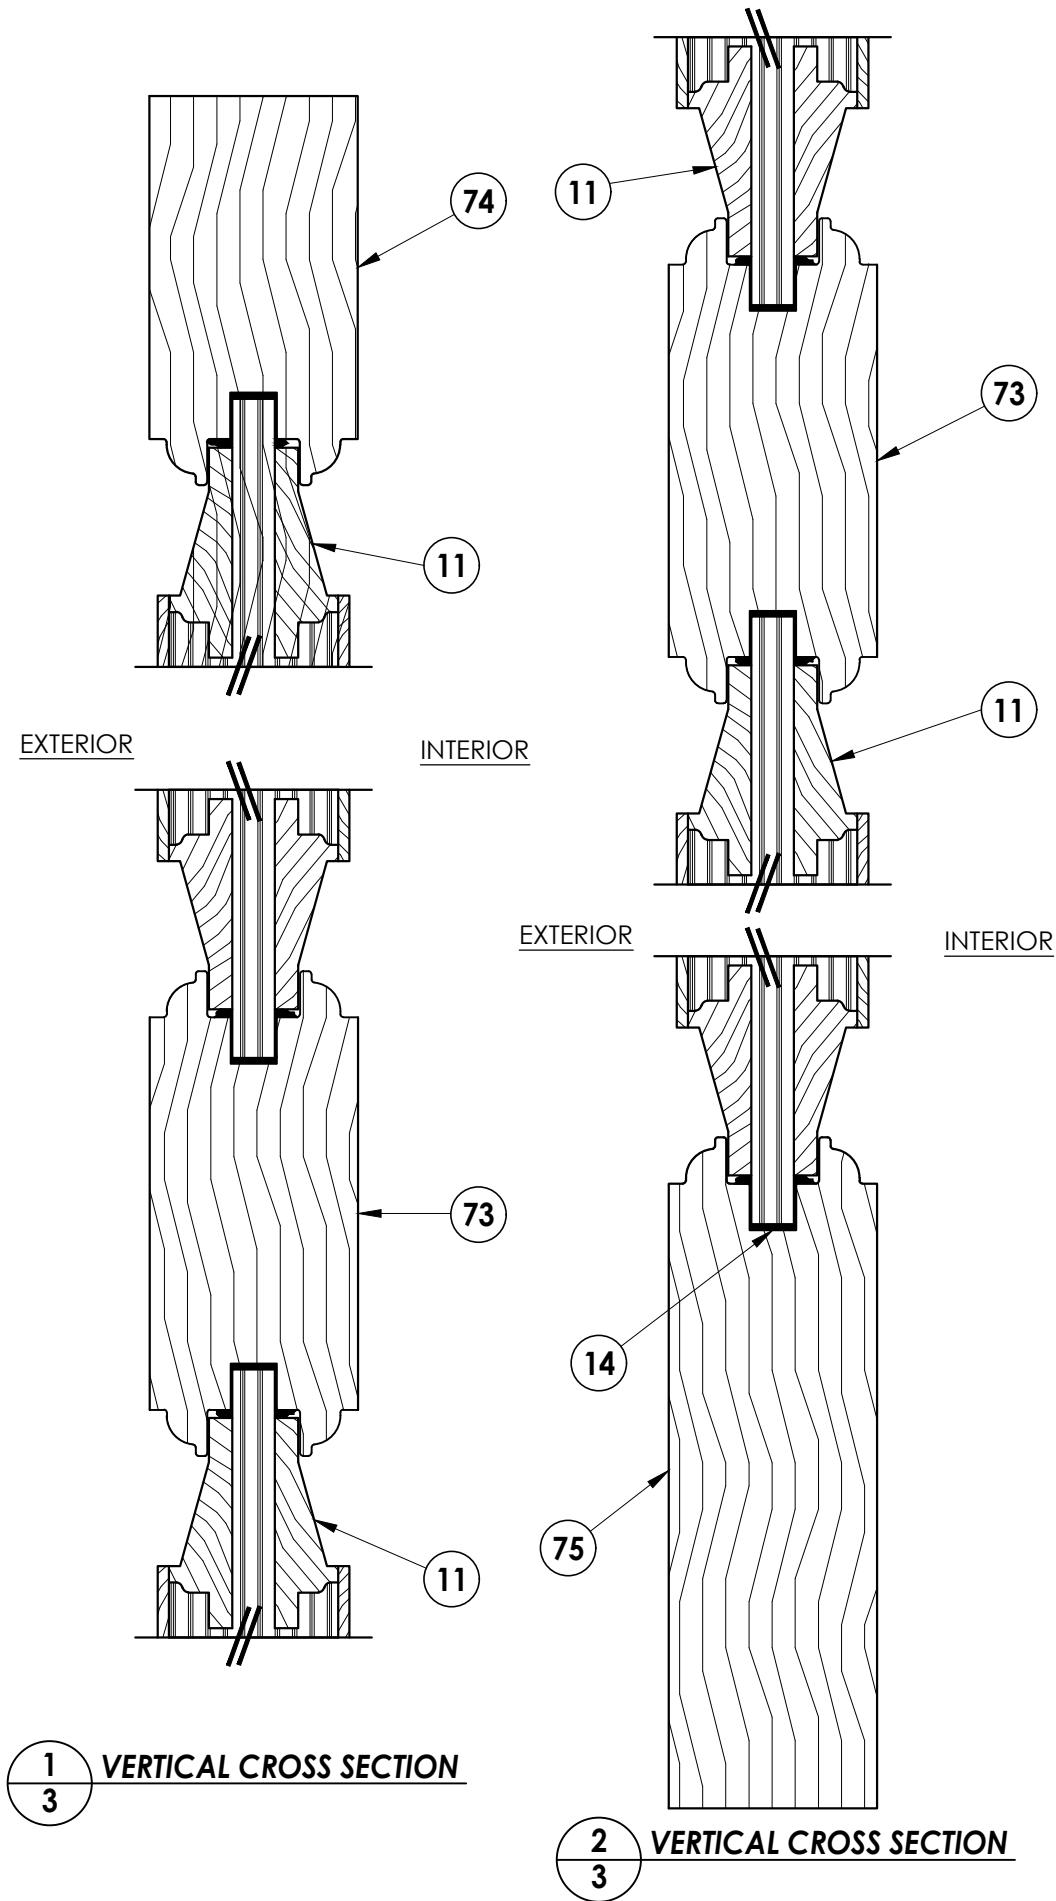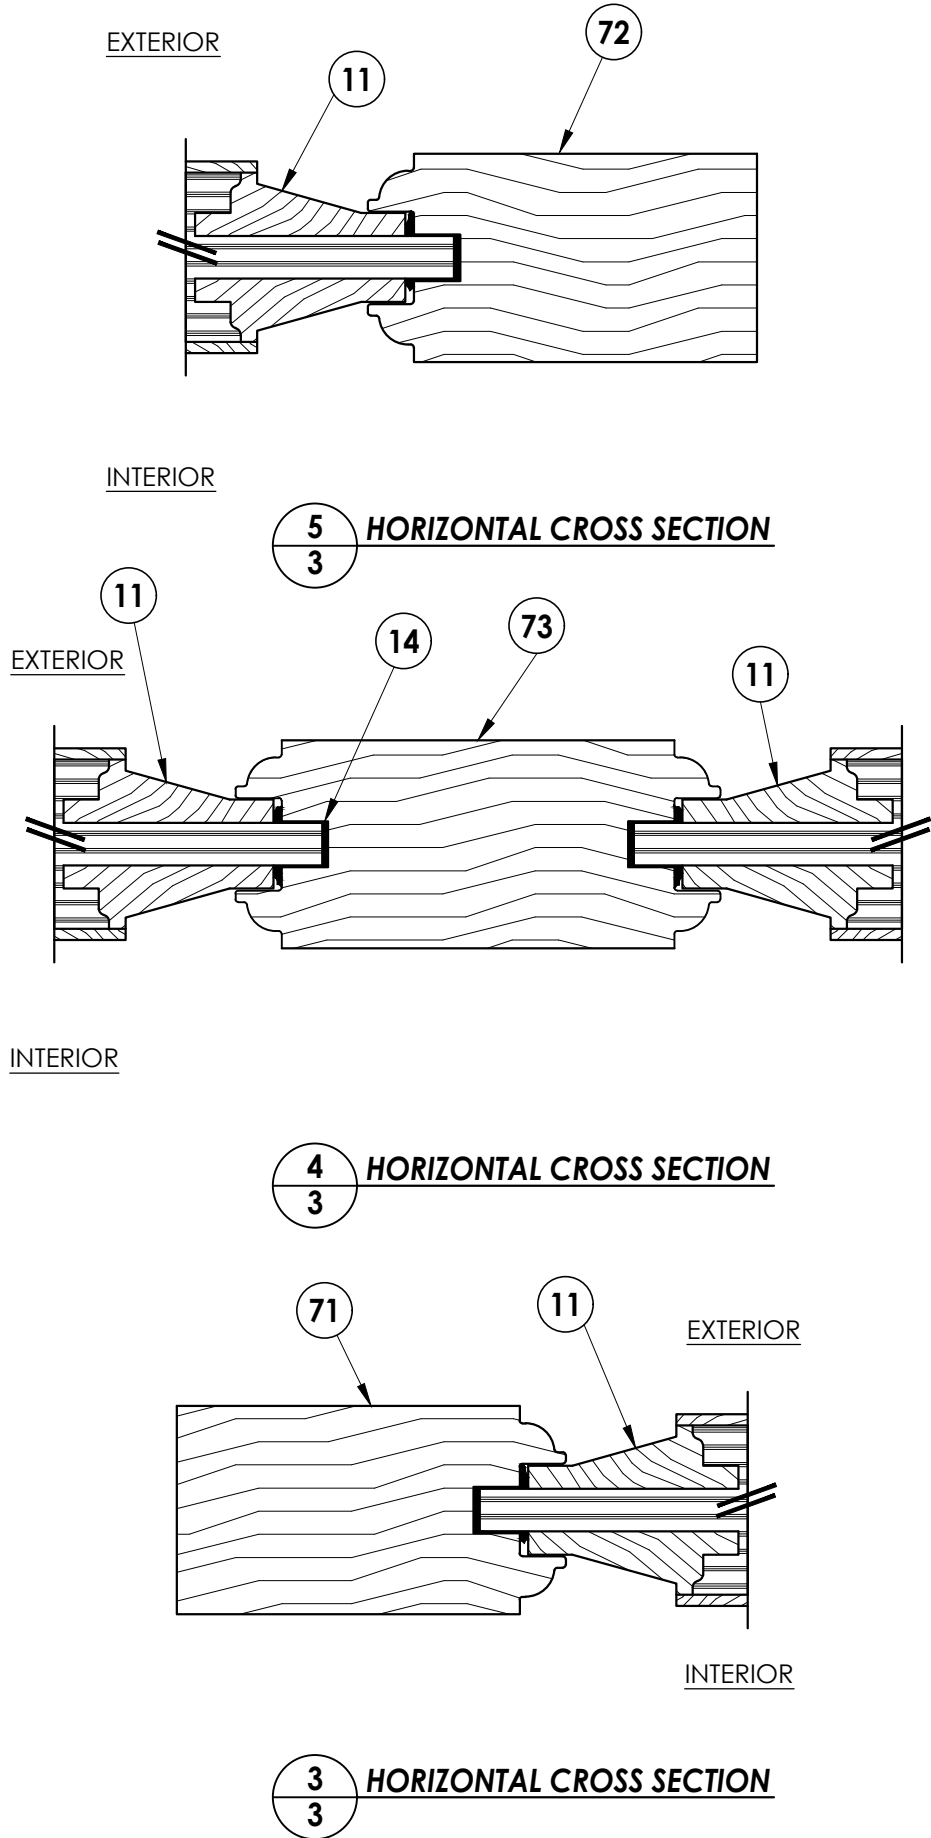

NO.	DATE	REVISIONS
5	9/22/26	UPDATE TO 9TH ED. (2026) FBC LFS
4	10/4/23	UPDATE TO 8TH ED. (2023) FBC LFS
3	9/16/20	UPDATE TO 7TH ED. (2020) FBC LFS
2	07/11/17	UPDATE TO 6TH ED. (2017) FBC LFS
1	08/10/15	UPDATE TO 5TH ED. (2014) FBC LFS
NO.	DATE	BY

DATE: 6/25/12

SCALE: N.T.S.

DWG. BY: JK

CHK. BY: LFS

DRAWING NO.: FL-15737.12

SHEET 3 OF 12


PRODUCT: GLAZED & OPAQUE WOOD DOOR

PART OR ASSEMBLY: OPAQUE DOOR PANEL SECTIONS


Documents Prepared By:
Lyndon F. Schmidt
P.E. No. 43409

RW BUILDING CONSULTANTS, INC.
P.O. Box 230, Valrico, FL 33595
Phone No.: 813.659.9197
FBPE Registry No. 9813


Z:\2023 FBC Drawings\Brannen Millwork\FL-15737 R6 Swing Doors\FL-15737.7-14.dwg

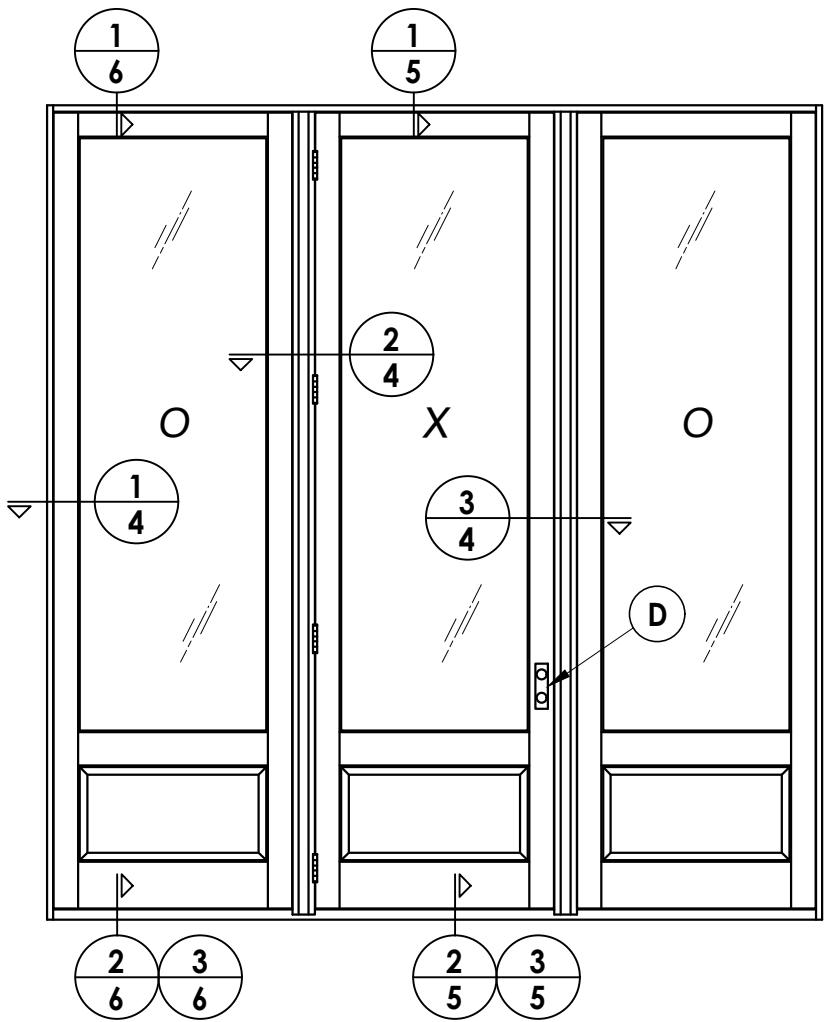


NOTE
1. ITEM #19 LOCATED 6" FROM TOP OF FRAME & 13-1/2" MAX. O.C. (TYP.) (9 SCREWS TOTAL).

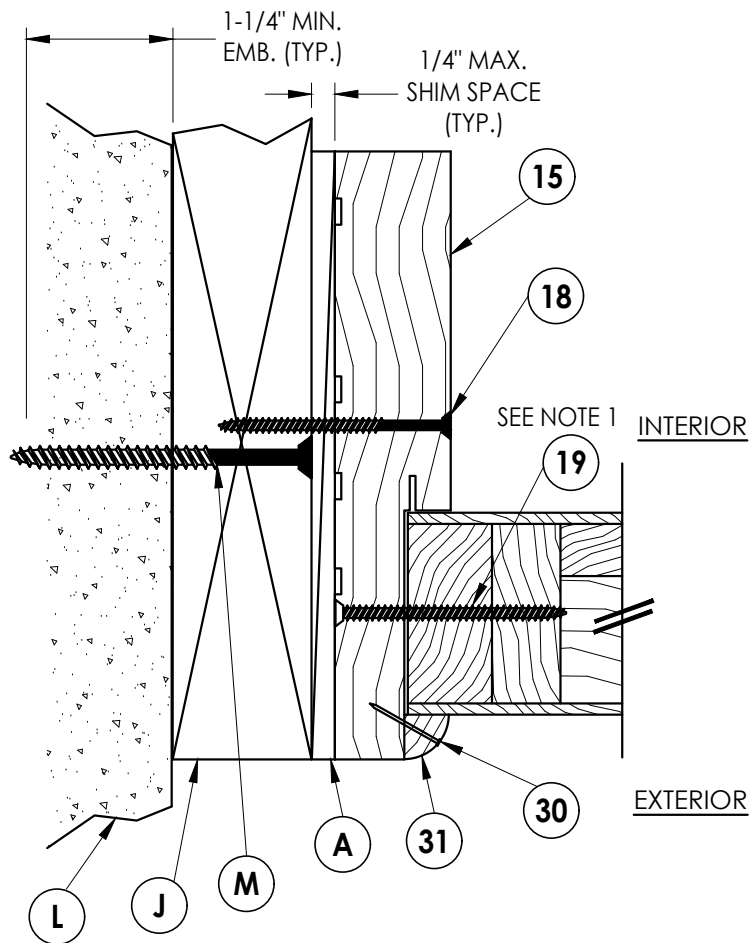

1
4 **HORIZONTAL CROSS SECTION**
Glazed door shown - opaque door also approved
Outswing shown - inswing also approved

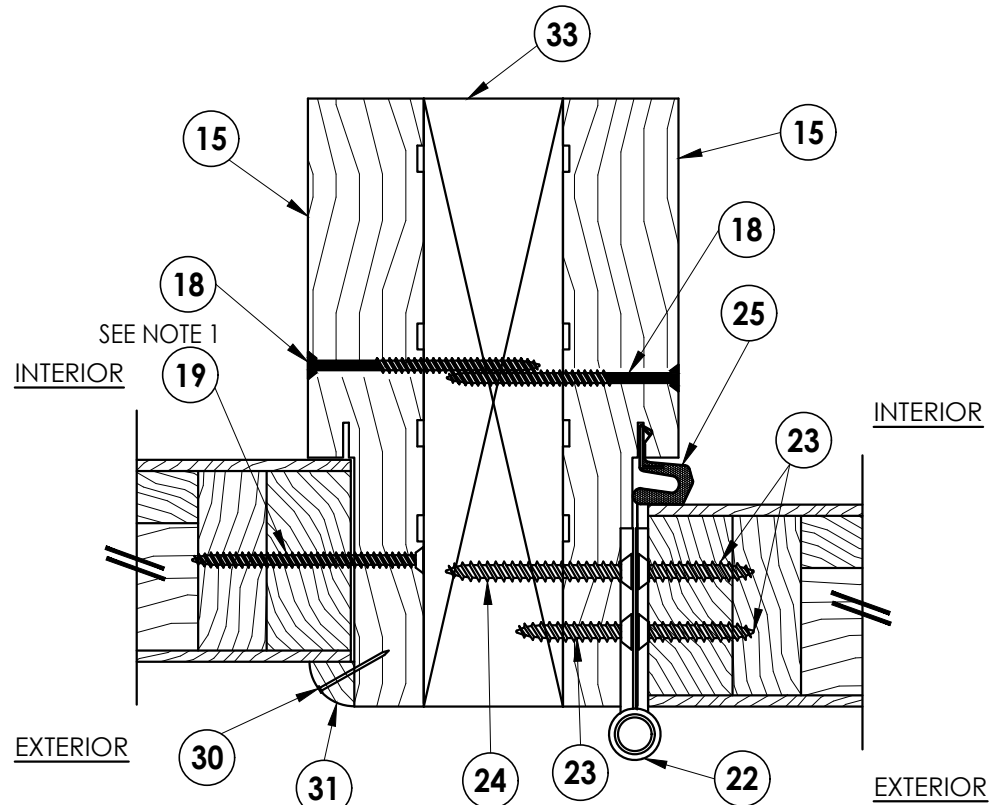

2
4 **HORIZONTAL CROSS SECTION**
Glazed door shown - opaque door also approved
Outswing shown - inswing also approved

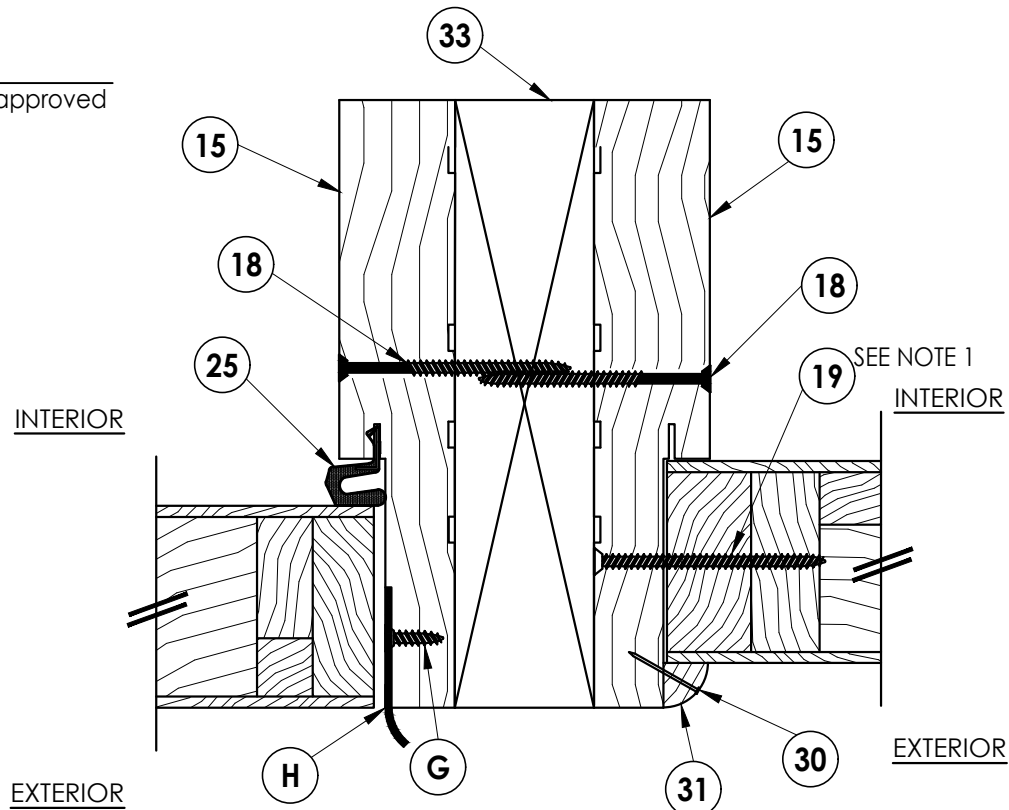

3
4 **HORIZONTAL CROSS SECTION**
Glazed door shown - opaque door also approved
Outswing shown - inswing also approved

Documents Prepared By:
Lyndon F. Schmidt
P.E. No. 43409

RW BUILDING CONSULTANTS, INC.
P.O. Box 230, Valrico, FL 33595
Phone No.: 813.659.9197
FBPE Registry No. 9813

PRODUCT: GLAZED & OPAQUE
WOOD DOOR

PART OR ASSEMBLY:
HORIZONTAL CROSS SECTIONS

NO.	DATE	REVISIONS
5	9/22/26	UPDATE TO 9TH ED. (2026) FBC
4	10/4/23	UPDATE TO 8TH ED. (2023) FBC
3	9/16/20	UPDATE TO 7TH ED. (2020) FBC
2	07/11/17	UPDATE TO 6TH ED. (2017) FBC
1	08/10/15	UPDATE TO 5TH ED. (2014) FBC

DATE: 6/25/12

SCALE: N.T.S.

DWG. BY: JK


CHK. BY: LFS

DRAWING NO.:

FL-15737.12

SHEET 4 OF 12

Z:\2023 FBC Drawings\Brannen Millwork\FL-15737 R6 Swing Doors\FL-15737.7-14.dwg

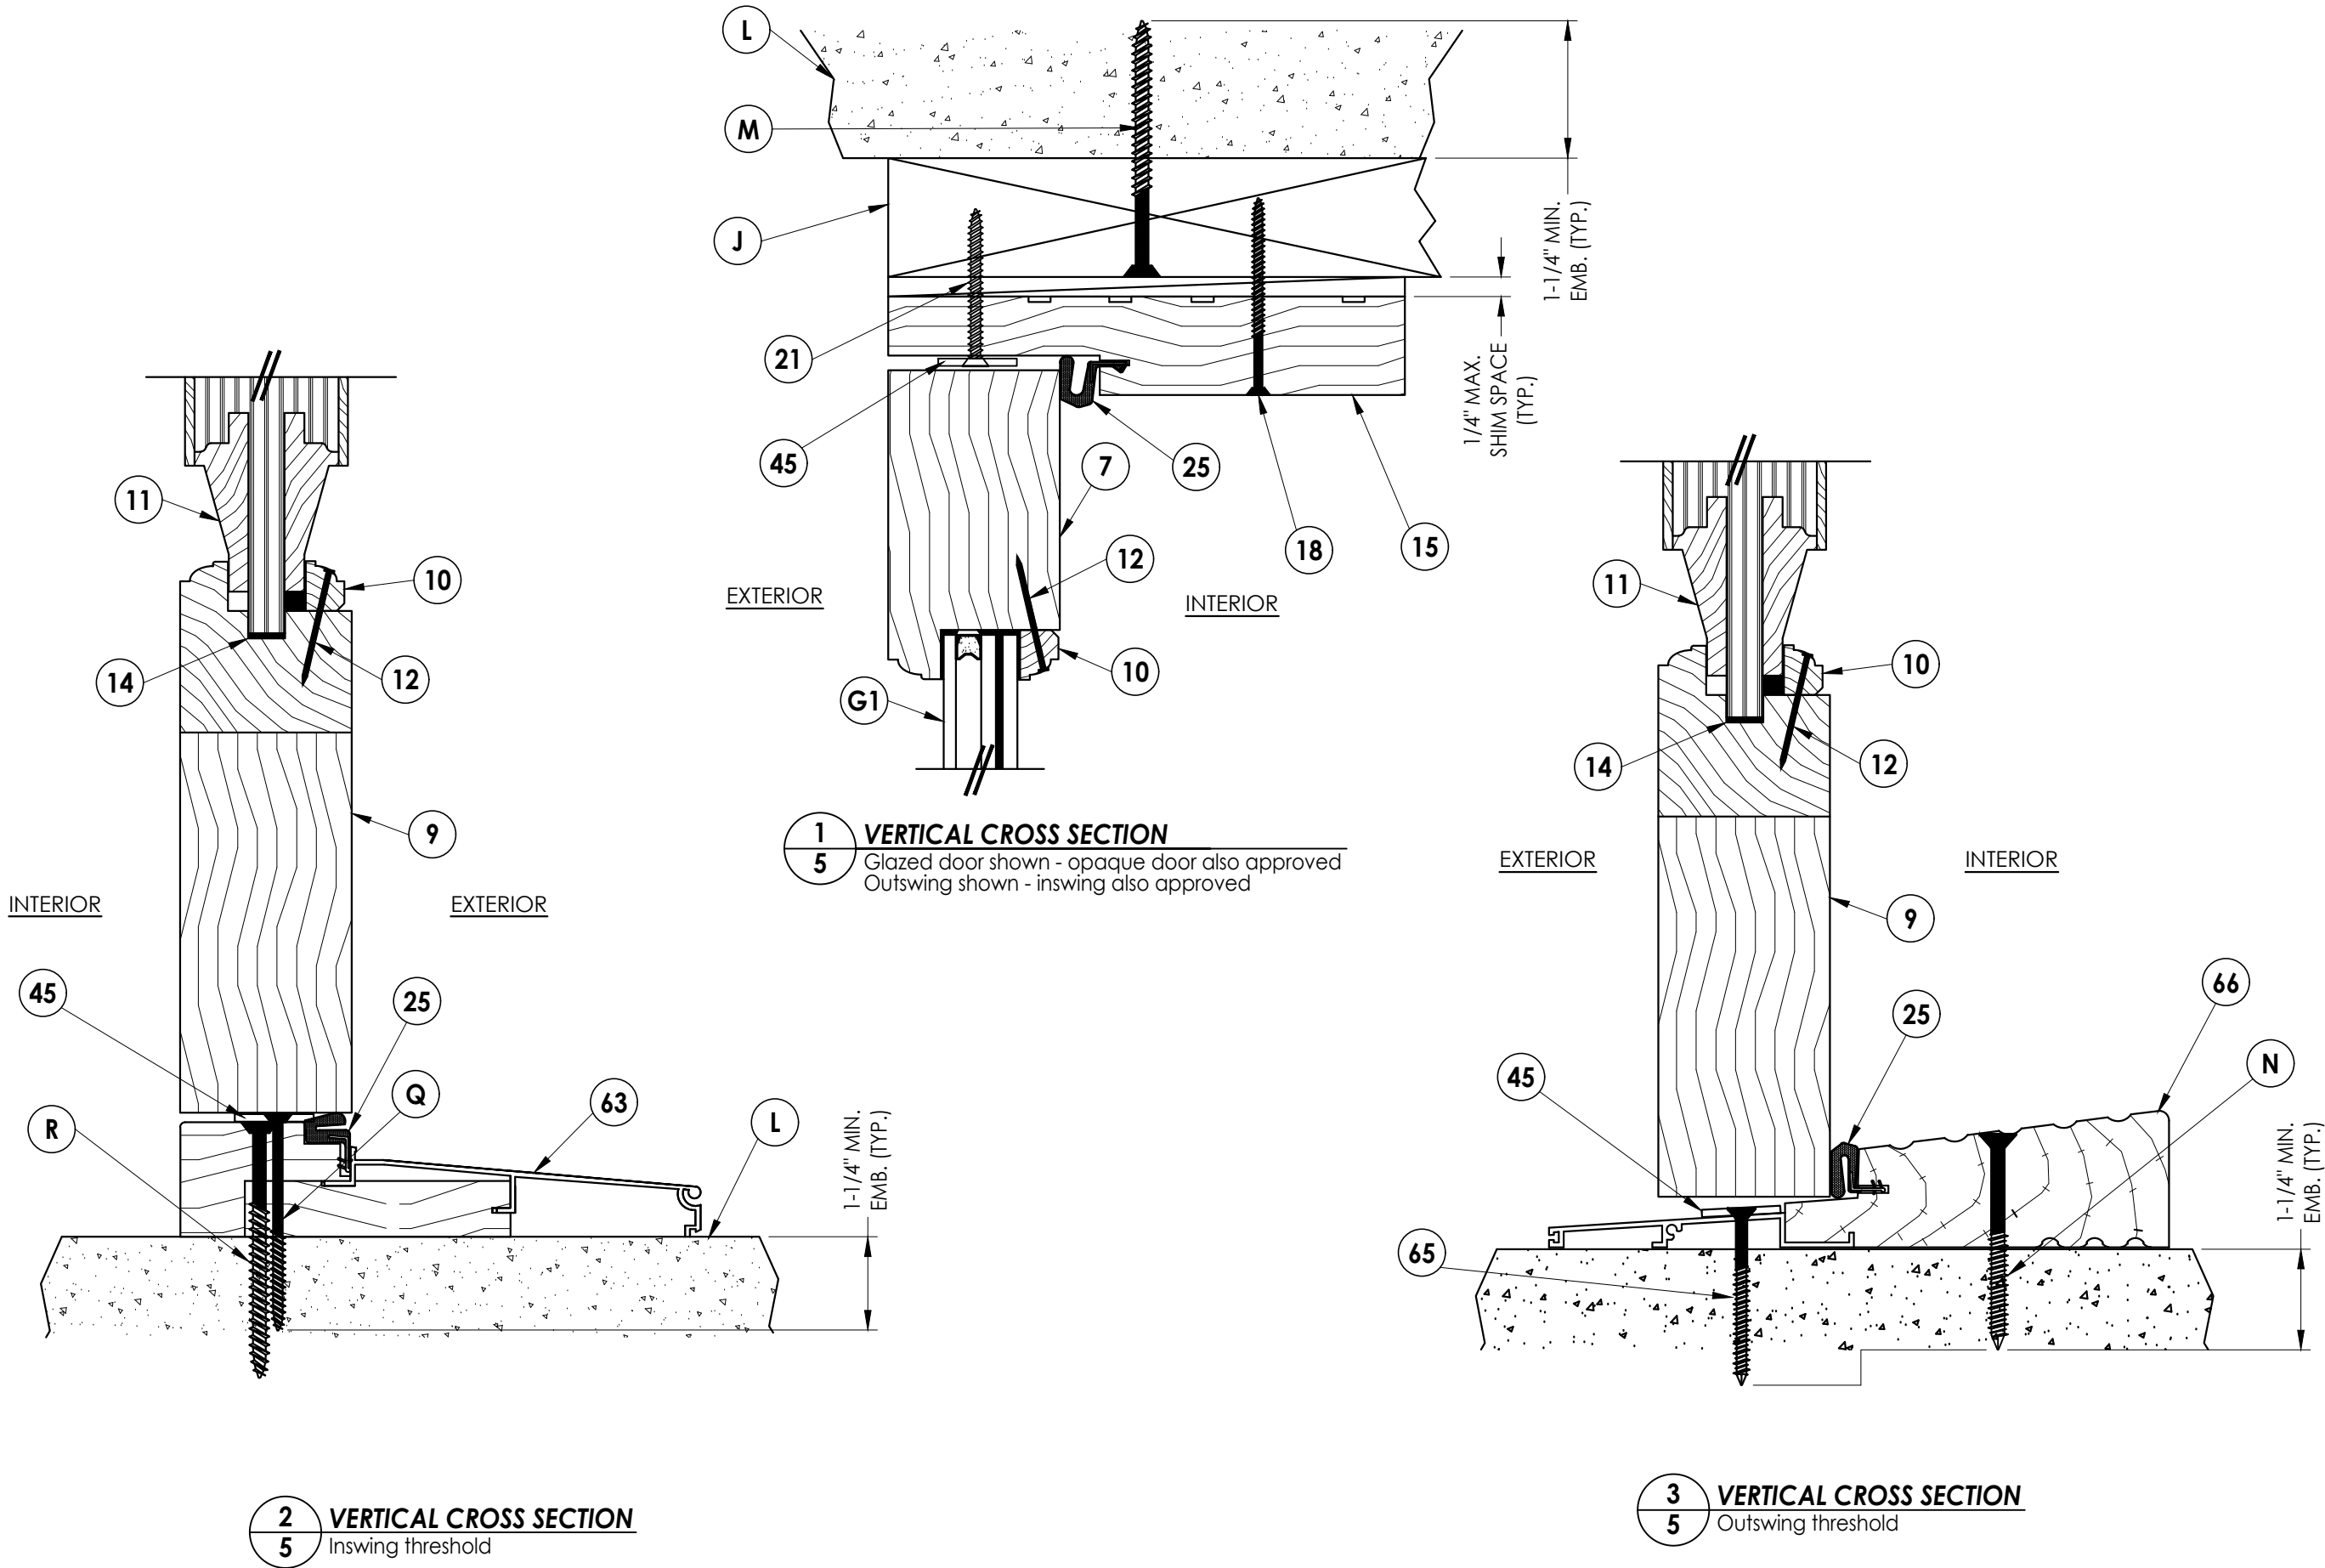


PRODUCT:		PART OR ASSEMBLY:	
GLAZED & OPAQUE WOOD DOOR		VERTICAL CROSS SECTIONS	
NO.	DATE	REVISIONS	BY
5	9/22/26	UPDATE TO 9TH ED. (2026) FBC	LFS
4	10/4/23	UPDATE TO 8TH ED. (2023) FBC	LFS
3	9/16/20	UPDATE TO 7TH ED. (2020) FBC	LFS
2	07/11/17	UPDATE TO 6TH ED. (2017) FBC	LFS
1	08/10/15	UPDATE TO 5TH ED. (2014) FBC	LFS

Documents Prepared By:	
Lyndon F. Schmidt	
P.E. No. 43409	
RW BUILDING CONSULTANTS, INC.	
P.O. Box 230, Vairico, FL 33595	
Phone No.: 813.659.9197	
FBPE Registry No. 9813	

DATE: 6/25/12	
SCALE: N.T.S.	
DWG. BY: JK	
CHK. BY: LFS	
DRAWING NO.: FL-15737.12	
SHEET 5 OF 12	

Z:\2023 FBC Drawings\Brannen Millwork\FL-15737 R6 Swing Doors\FL-15737.7-14.dwg

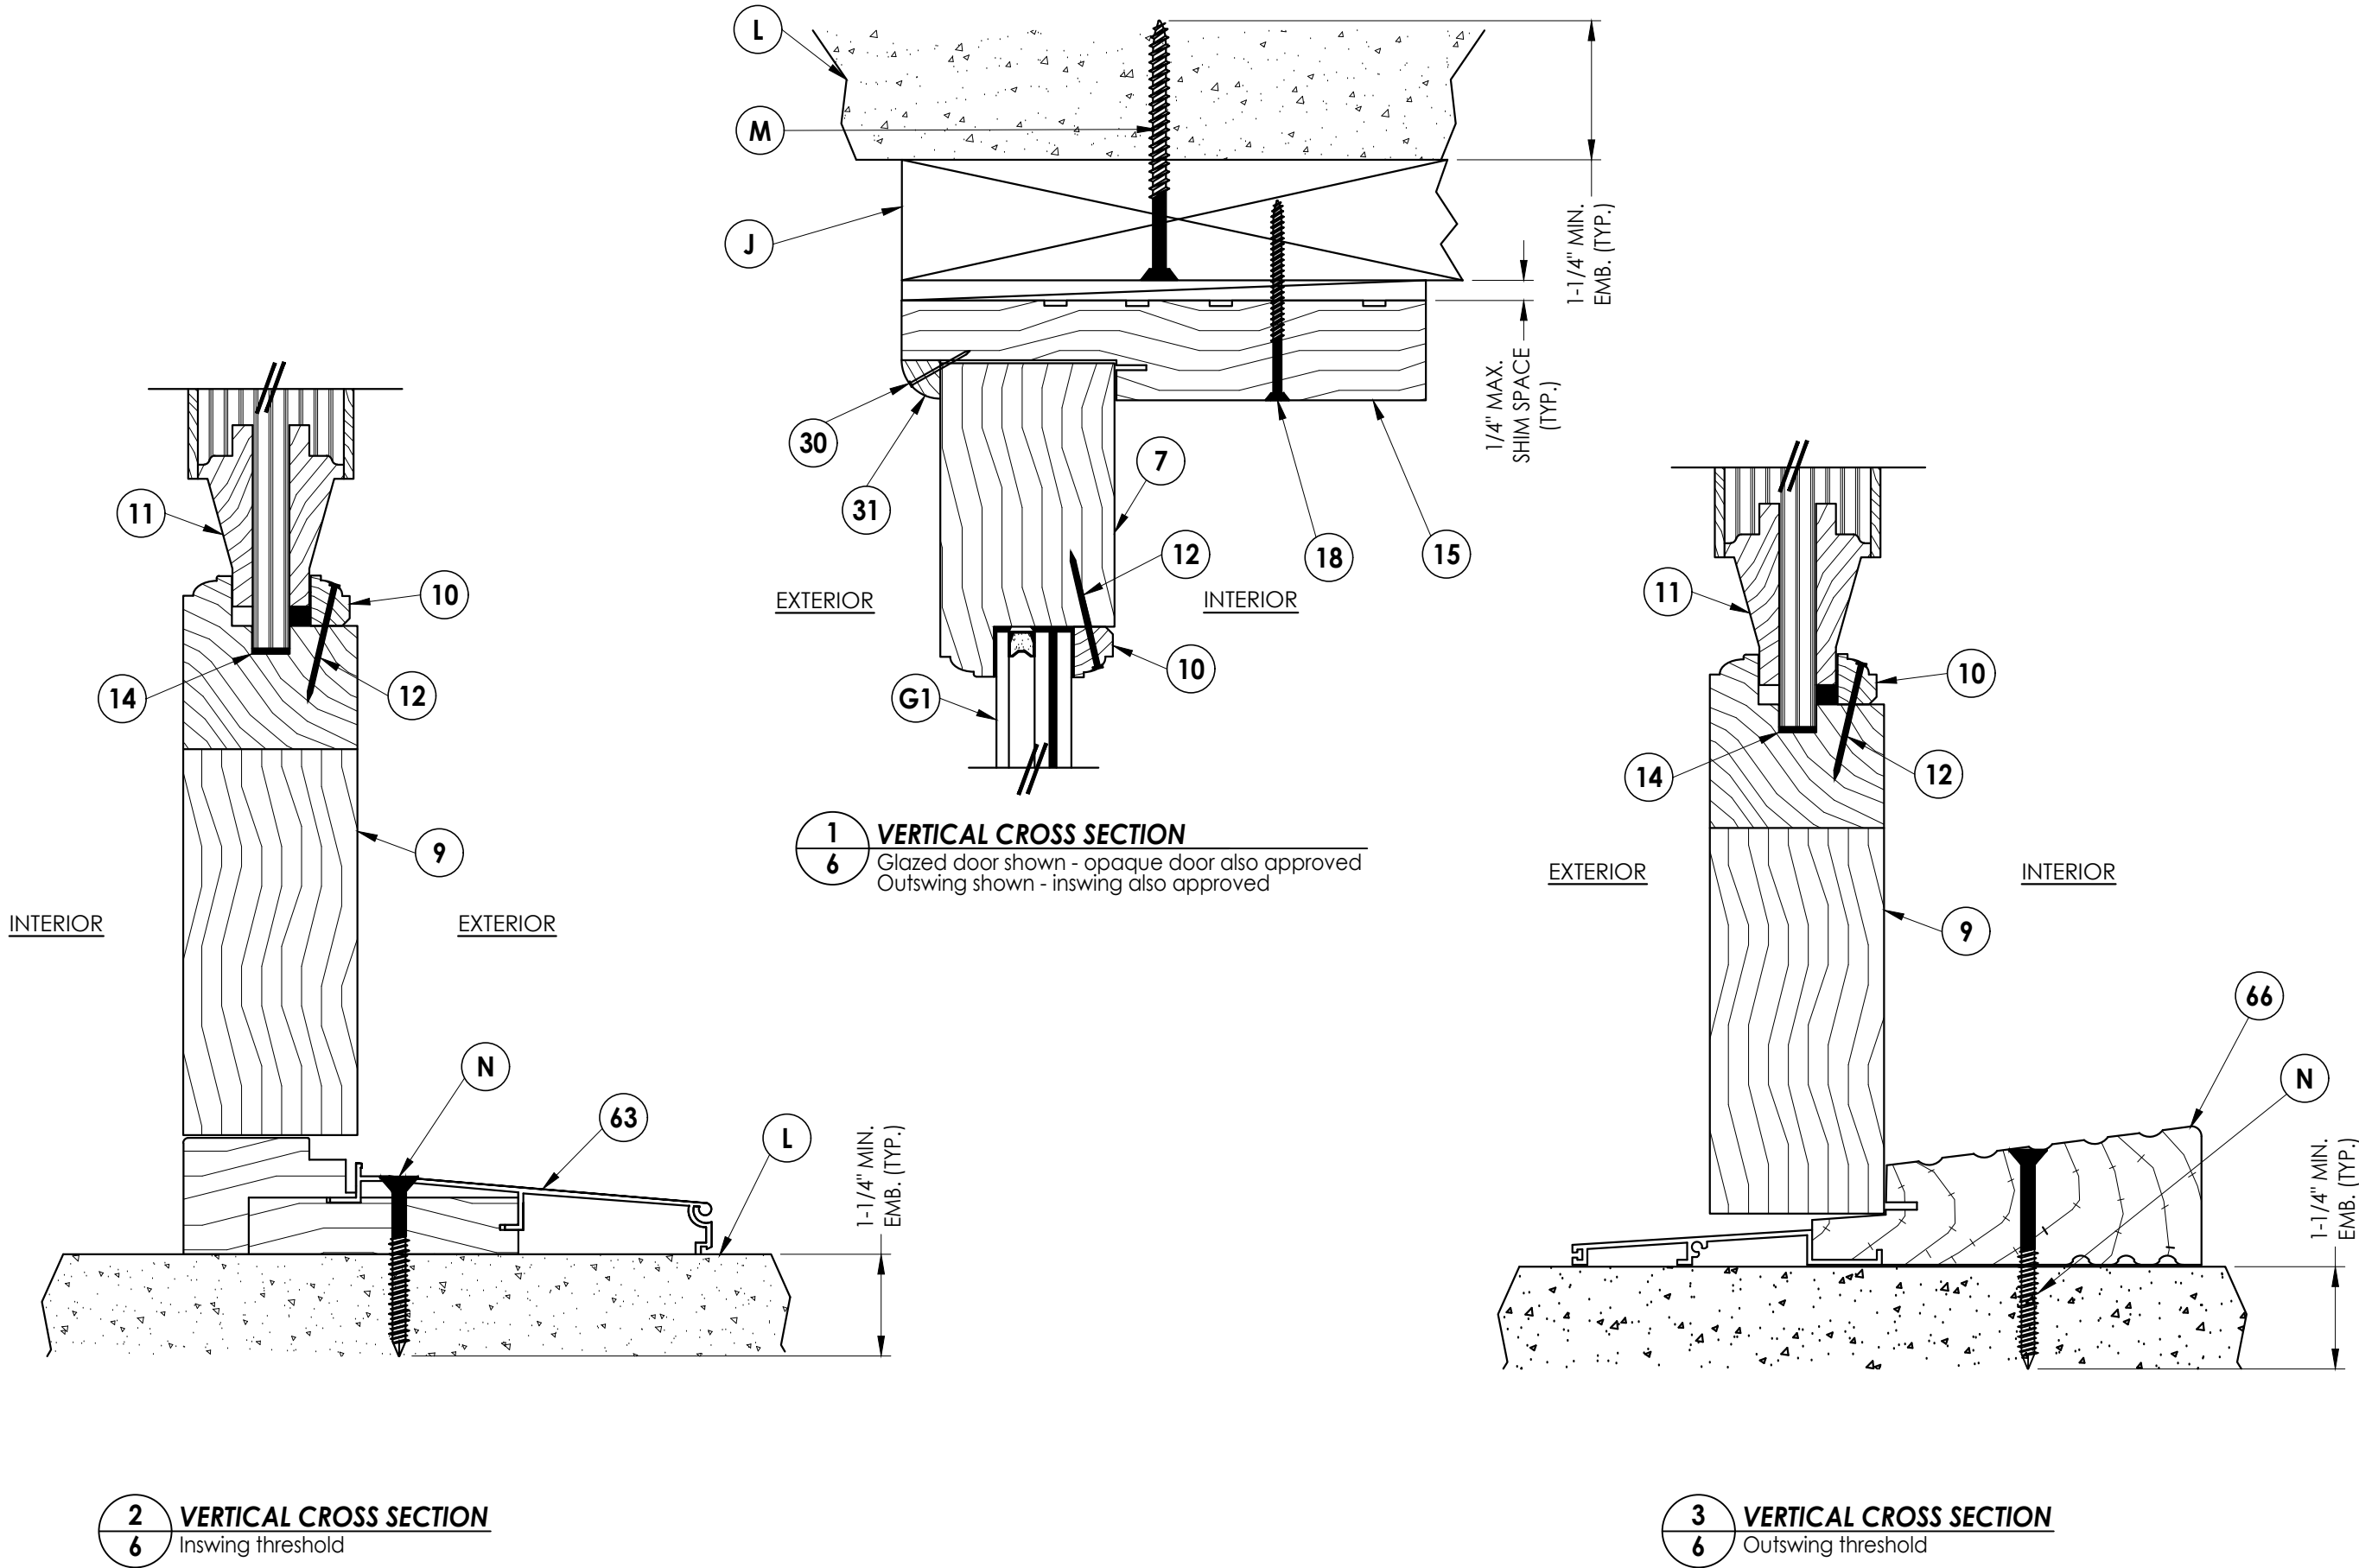

Documents Prepared By:
Lyndon F. Schmidt
P.E. No. 43409

RW BUILDING CONSULTANTS, INC.
P.O. Box 230, Valrico, FL 33595
Phone No.: 813.659.9197
FBPE Registry No. 9813

PRODUCT:
GLAZED & OPAQUE
WOOD DOOR

PART OR ASSEMBLY:
VERTICAL CROSS SECTIONS

NO.	DATE	REVISIONS
5	9/22/26	UPDATE TO 9TH ED. (2026) FBC
4	10/4/23	UPDATE TO 8TH ED. (2023) FBC
3	9/16/20	UPDATE TO 7TH ED. (2020) FBC
2	07/11/17	UPDATE TO 6TH ED. (2017) FBC
1	08/10/15	UPDATE TO 5TH ED. (2014) FBC

DATE: 6/25/12

SCALE: N.T.S.

DWG. BY: JK


CHK. BY: LFS

DRAWING NO.:

FL-15737.12

SHEET 6 OF 12

Z:\2023 FBC Drawings\Brannen Millwork\FL-15737 R6 Swing Doors\FL-15737.7-14.dwg

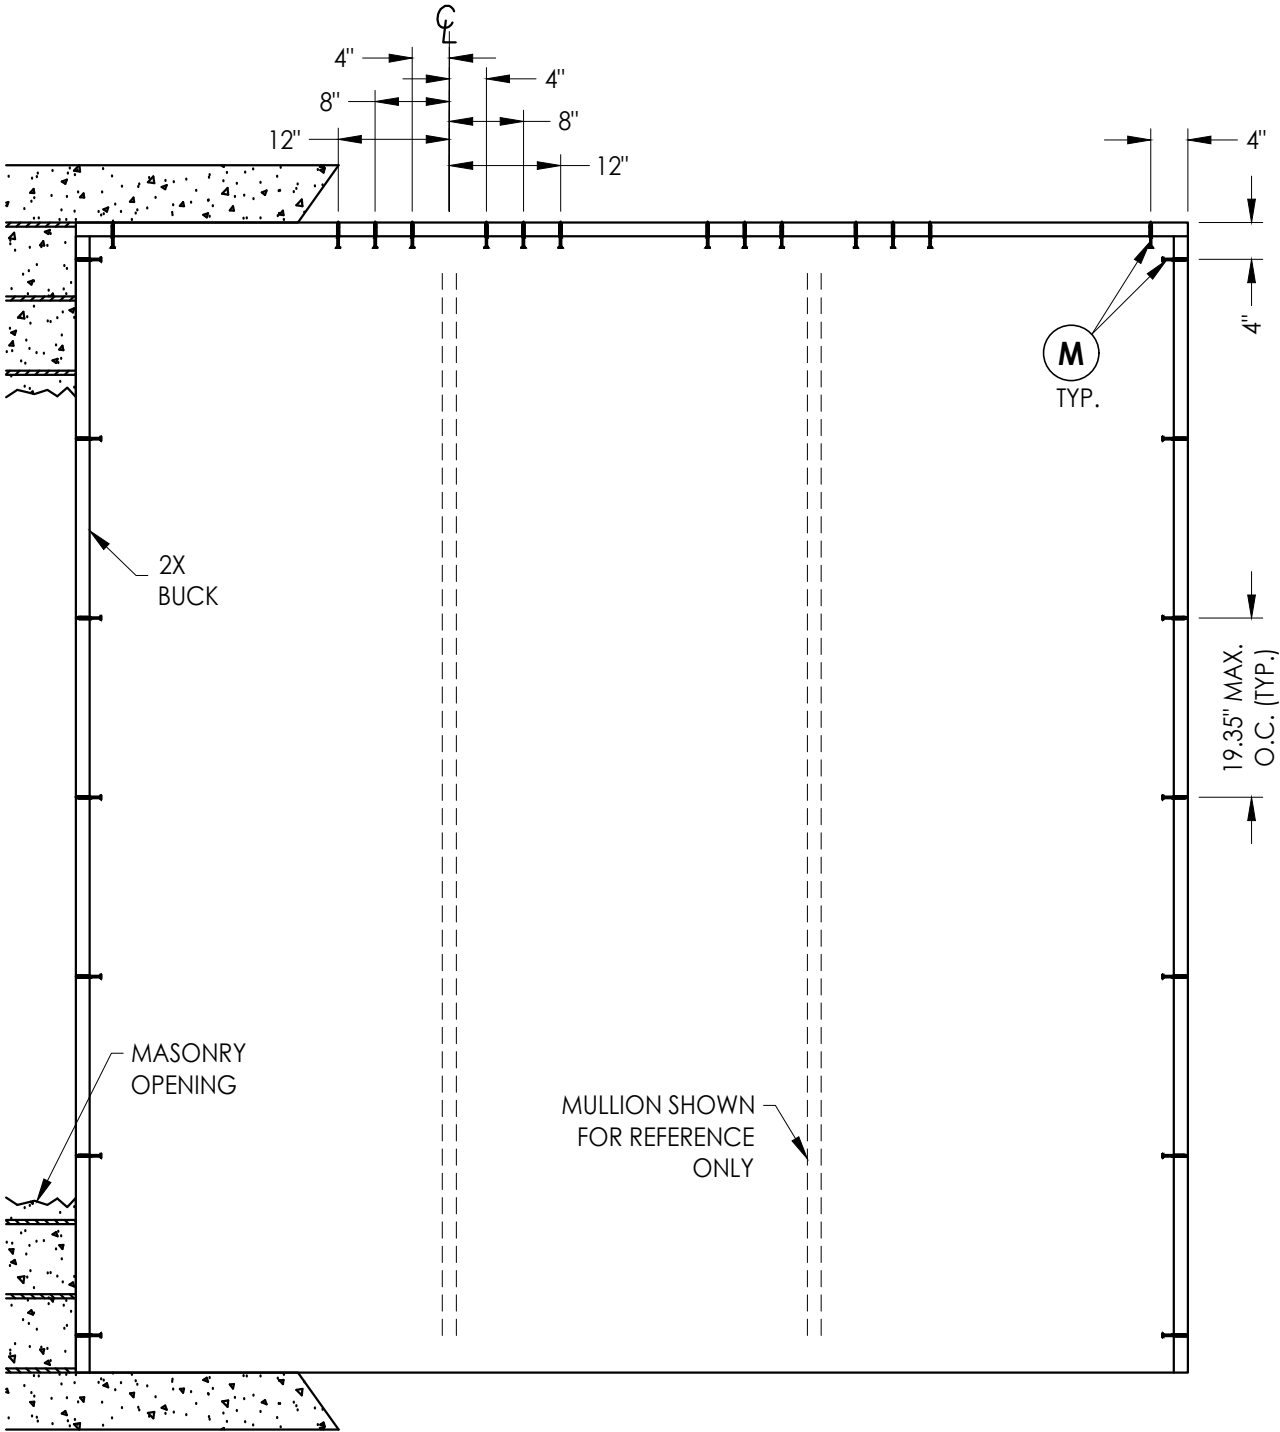

BUCK ANCHORING


CONCRETE ANCHOR NOTES:

- Concrete anchor locations at the corners may be adjusted to maintain the min. edge distance to mortar joints.
- Concrete anchor locations noted as "MAX. ON CENTER" must be adjusted to maintain the min. edge distance to mortar joints, additional concrete anchors may be required to ensure the "MAX. ON CENTER" dimension are not exceeded.
- Concrete anchor table:

ANCHOR TYPE	ANCHOR SIZE	MIN. EMBEDMENT	MIN. CLEARANCE TO MASONRY EDGE	MIN. CLEARANCE TO ADJACENT ANCHOR
ITW TAPCON®	3/16"	1-1/4"	3"	1-1/2"
DeWALT ULTRA-CON®	1/4"	1-1/4"	3"	4"
DeWALT ULTRA-CON®	1/4"	1-1/4"	2-1/2"	4"

WOOD SCREW INSTALLATION NOTES:

- Maintain a minimum 5/8" edge distance, 1" end distance, & 1" o.c. spacing of wood screws to prevent the splitting of wood.

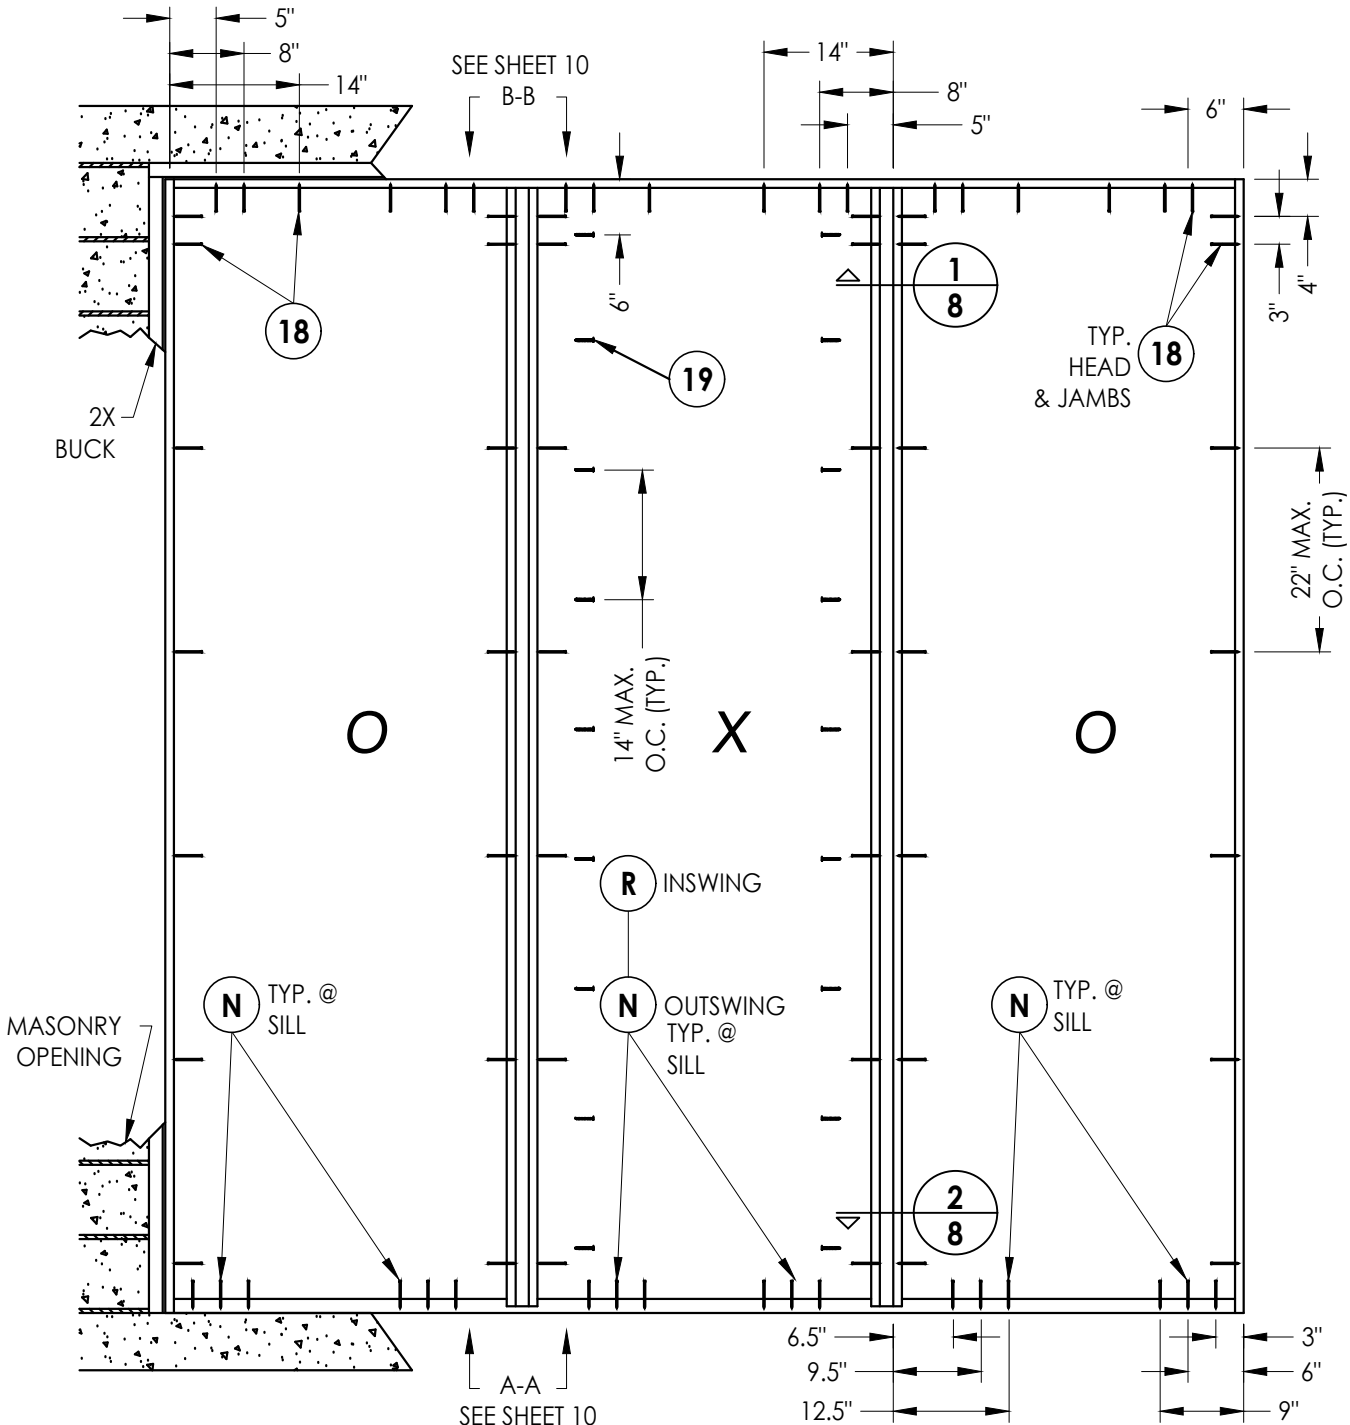

FRAME ANCHORING
Masonry 2X buck construction

Documents Prepared By:
Lyndon F. Schmidt
P.E. No. 43409

GLAZED & OPAQUE
WOOD DOOR

PART OR ASSEMBLY:
BUCK AND FRAME ANCHORING

5	9/22/26	UPDATE TO 9TH ED. (2026)	FBC	LFS
4	10/4/23	UPDATE TO 8TH ED. (2023)	FBC	LFS
3	9/16/20	UPDATE TO 7TH ED. (2020)	FBC	LFS
2	07/11/17	UPDATE TO 6TH ED. (2017)	FBC	LFS
1	08/10/15	UPDATE TO 5TH ED. (2014)	FBC	LFS
NO.	DATE			
REVISIONS				

DATE: 6/25/12

SCALE: N.T.S.

DWG. BY: JK

CHK. BY: LFS


DRAWING NO.: FL-15737.12

SHEET 7 OF 12


Building Consultants, Inc.
P.O. Box 230, Vairico, FL 33595
Phone No.: 813.659.9197
FBPE Registry No. 9813

© 2012 R.W. BUILDING CONSULTANTS INC.


Z:\2023 FBC Drawings\Brannen Millwork\FL-15737 R6 Swing Doors\FL-15737.7-14.dwg

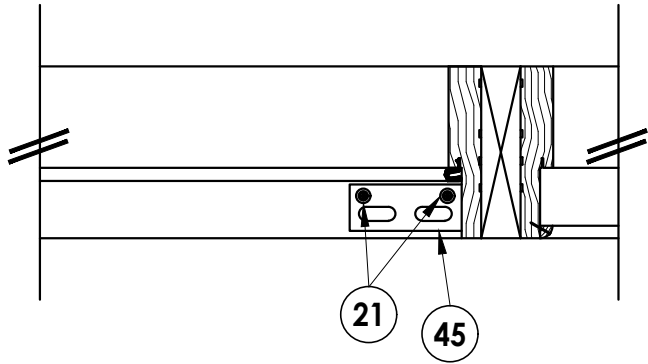


1
8 **MULTI-POINT STRIKE INSTALLATION**
View looking up @ head

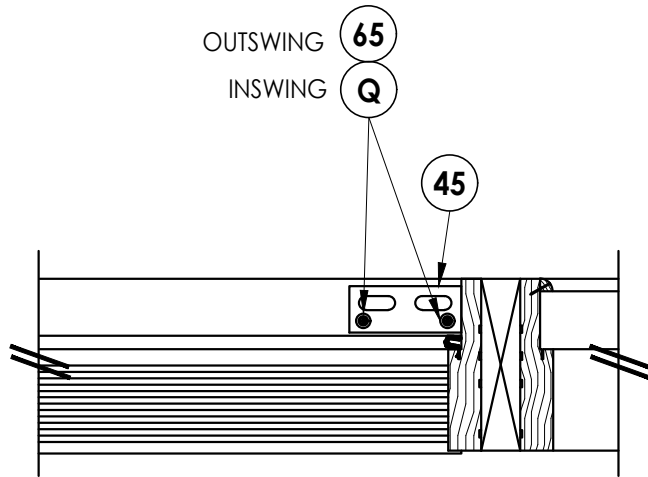


2
8 **MULTI-POINT STRIKE INSTALLATION**
View looking down @ sill

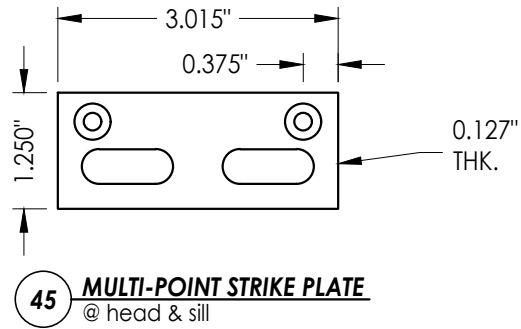

45 **MULTI-POINT STRIKE PLATE**
@ head & sill

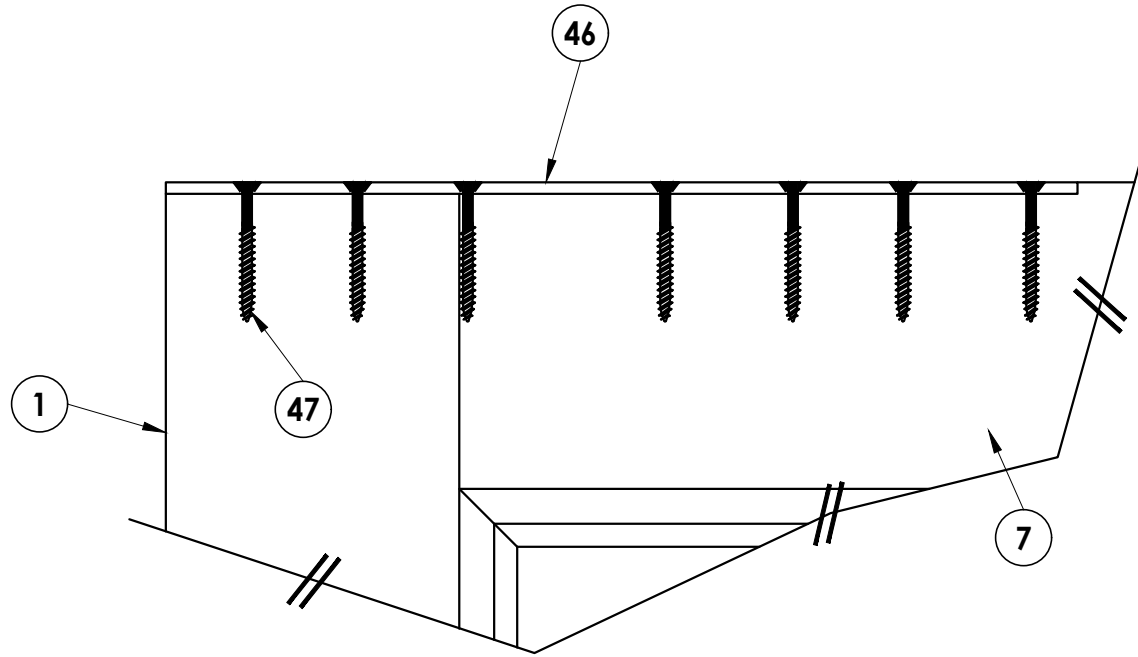


DOOR REINF. FOR multi-point LOCK
Typical at top & bottom of door

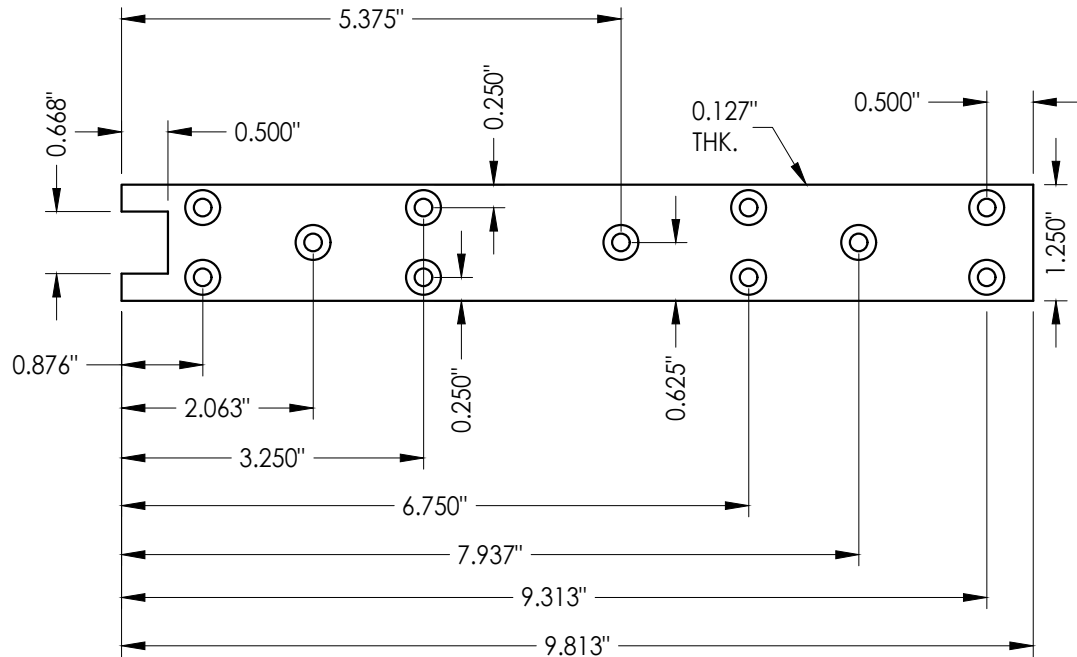


46 **REINFORCEMENT PLATE**
Multi-point lock assy.

Documents Prepared By: Lyndon F. Schmidt P.E. No. 43409					BUILDING CONSULTANTS, INC. P.O. Box 230, Valrico, FL 33595 Phone No.: 813.659.9197 FBPE Registry No. 9813				
PRODUCT: GLAZED & OPAQUE WOOD DOOR					PART OR ASSEMBLY: MULTI-POINT LOCK HARDWARE DETAILS				
5	9/22/26	UPDATE TO 9TH ED. (2026)	FBC	LFS					
4	10/4/23	UPDATE TO 8TH ED. (2023)	FBC	LFS					
3	9/16/20	UPDATE TO 7TH ED. (2020)	FBC	LFS					
2	07/11/17	UPDATE TO 6TH ED. (2017)	FBC	LFS					
1	08/10/15	UPDATE TO 5TH ED. (2014)	FBC	LFS					
NO.	DATE			BY					
					REVISIONS				
DATE: 6/25/12									
SCALE: N.T.S.									
DWG. BY: JK									
CHK. BY: LFS									
DRAWING NO.: FL-15737.12									
SHEET 8 OF 12									

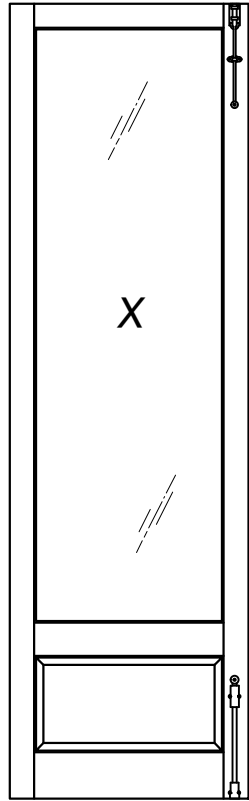


SURFACE BOLTS

When surface bolts are used,
the Hoppe multi-point lock is
not required

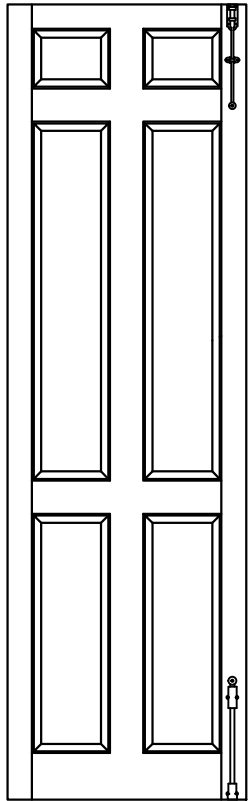


SURFACE BOLTS

When surface bolts are used,
the Hoppe multi-point lock is
not required

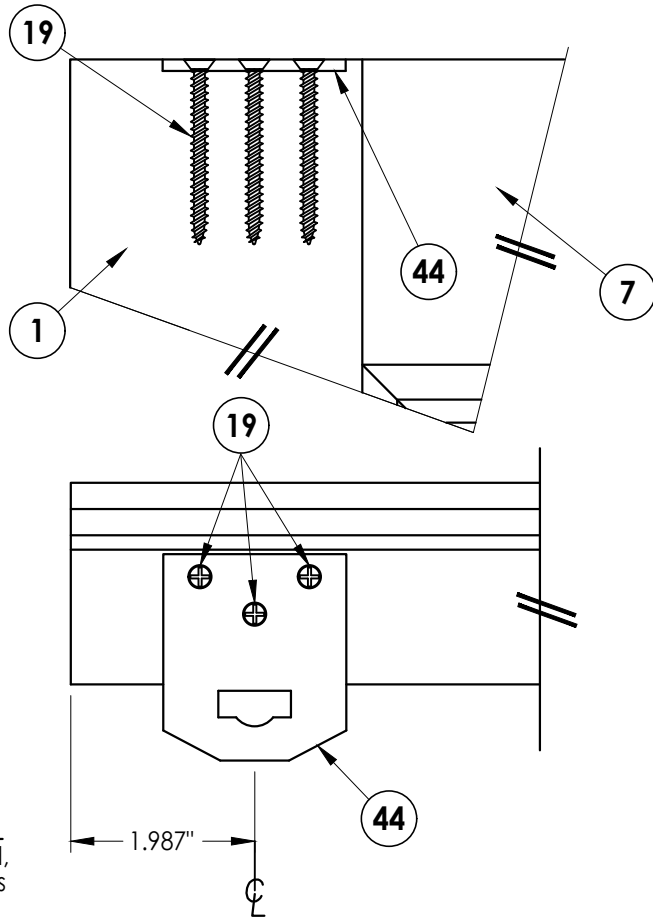


SURFACE BOLT STRIKE PLATE

Attachment to Panel Detail
Typ. Top & Bottom
of Door panel

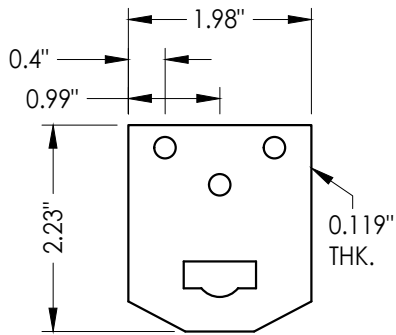


44 SURFACE BOLT STRIKE PLATE

@ Head & Sill
Typ. Panel & frame

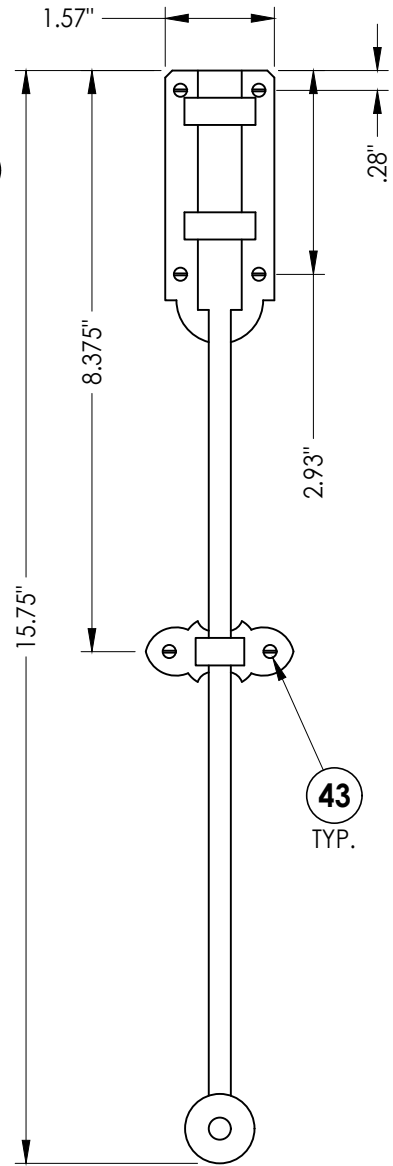


41 EUREKO-DECO

France
Surface Bolt

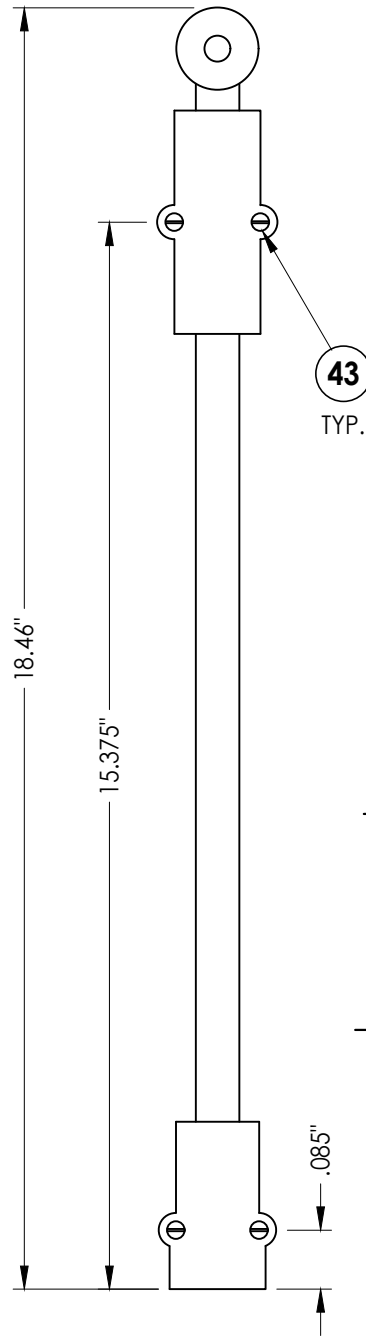


42 EUREKO-DECO

Louis V
Surface Bolt

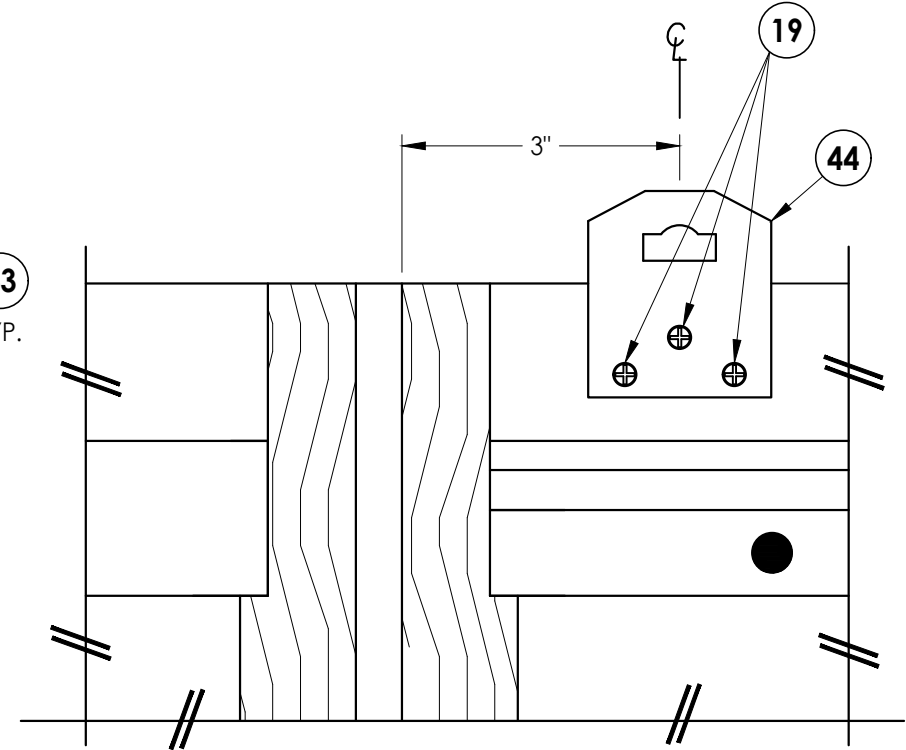

SURFACE BOLT STRIKE DETAIL

Looking up @ Head

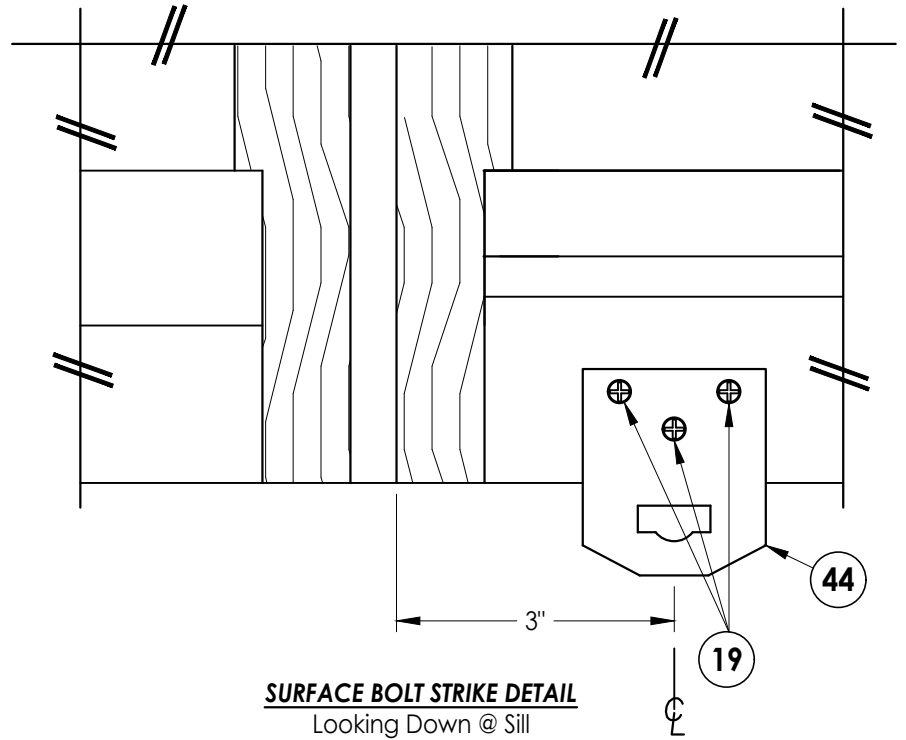

SURFACE BOLT STRIKE DETAIL

Looking Down @ Sill

5	9/22/26	UPDATE TO 9TH ED.	(2026)	FBC LFS
4	10/4/23	UPDATE TO 8TH ED.	(2023)	FBC LFS
3	9/16/20	UPDATE TO 7TH ED.	(2020)	FBC LFS
2	07/11/17	UPDATE TO 6TH ED.	(2017)	FBC LFS
1	08/10/15	UPDATE TO 5TH ED.	(2014)	FBC LFS
NO.	DATE			BY
REVISIONS				

DATE: 6/25/12

SCALE: *N.T.S.*

DWG. BY: JK

CHK. BY: LFS

DRAWING NO.:




FL-15737.1

SHEET 9 OF 12

Documents Prepared By:
Lyndon F. Schmidt
P.E. No. 43409

R^W
BUILDING CONSULTANTS, INC.
P.O. Box 230, Valrico, FL 33595
Phone No.: 813.659.9197
FBPE Registry No. 9813

© 2012 R.W. BUILDING CONSULTANTS INC.

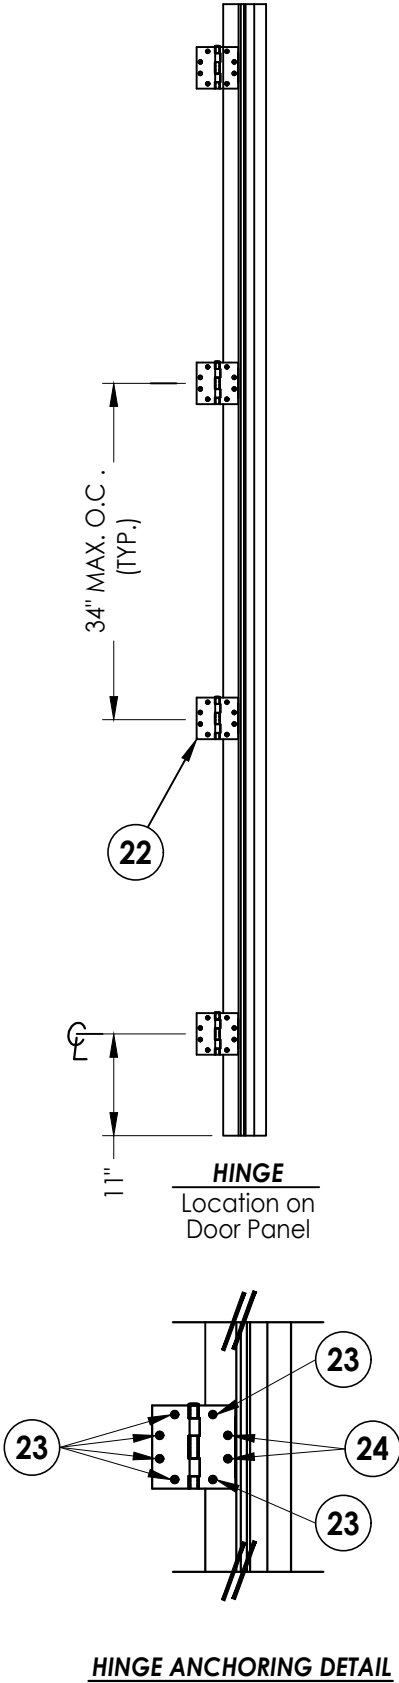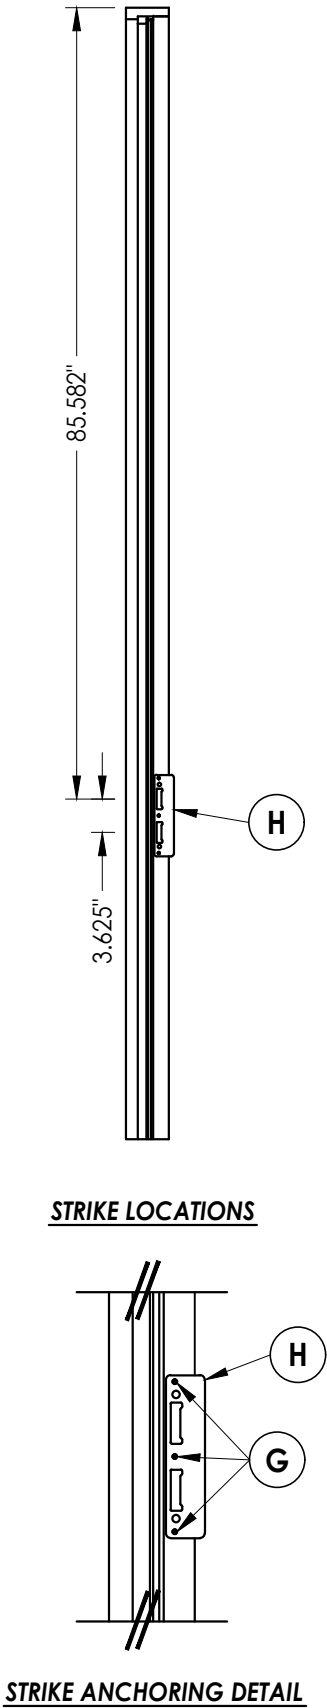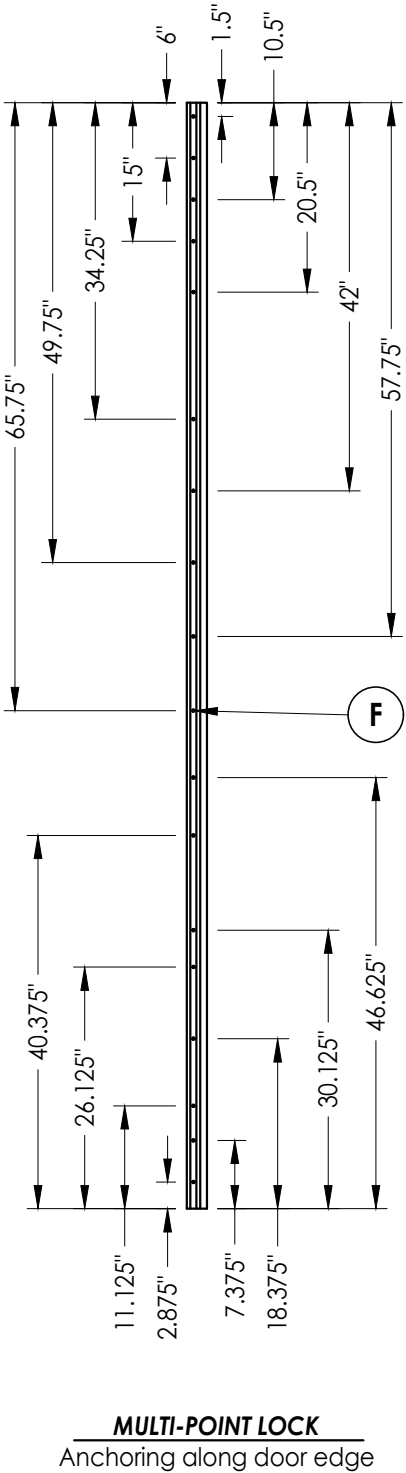


PRODUCT:		GLAZED & OPAQUE WOOD DOOR		PART OR ASSEMBLY:		HINGE & STRIKE HARDWARE DETAILS	
DATE:		6/25/12		SCALE:		N.T.S.	
DWG. BY:		JK		CHK. BY:		LFS	
DRAWING NO.:		FL-15737.12		SHEET		10 OF 12	
NO.		DATE		REVISIONS			
5	9/22/26	UPDATE TO 9TH ED. (2026)	FBC	LFS			
4	10/4/23	UPDATE TO 8TH ED. (2023)	FBC	LFS			
3	9/16/20	UPDATE TO 7TH ED. (2020)	FBC	LFS			
2	07/11/17	UPDATE TO 6TH ED. (2017)	FBC	LFS			
1	08/10/15	UPDATE TO 5TH ED. (2014)	FBC	LFS			
NO.		DATE		REVISIONS			

Documents Prepared By:
Lyndon F. Schmidt
P.E. No. 43409


RW

BUILDING CONSULTANTS, INC.
P.O. Box 230, Valrico, FL 33595
Phone No.: 813.659.9197
FBPE Registry No. 9813


Z:\2023 FBC Drawings\Brannen Millwork\FL-15737 R6 Swing Doors\FL-15737.7-14.dwg

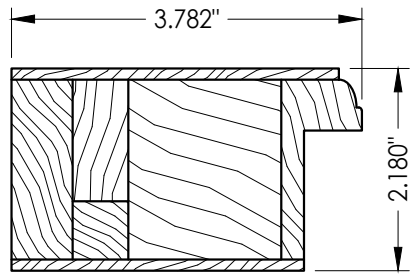


1 **LATCH STILE**
For glass infill

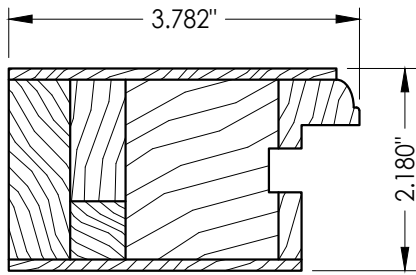


2 **LATCH STILE**
For panel infill

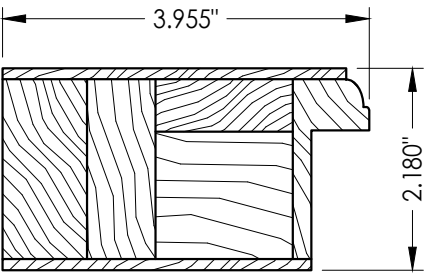


3 **HINGE STILE**
For glass infill

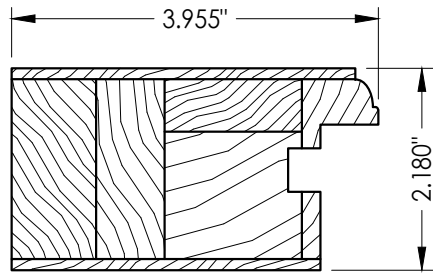


4 **HINGE STILE**
For panel infill

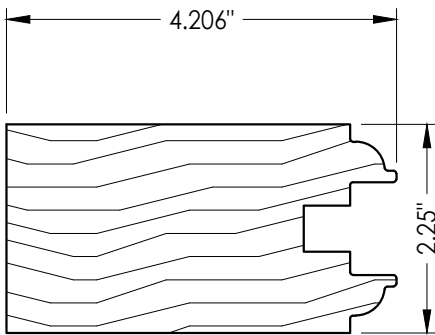


71 **LATCH STILE**
Opaque Door

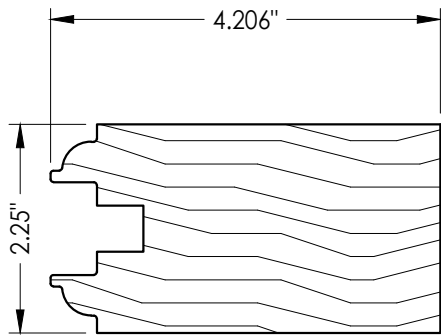


72 **HINGE STILE**
Opaque Door

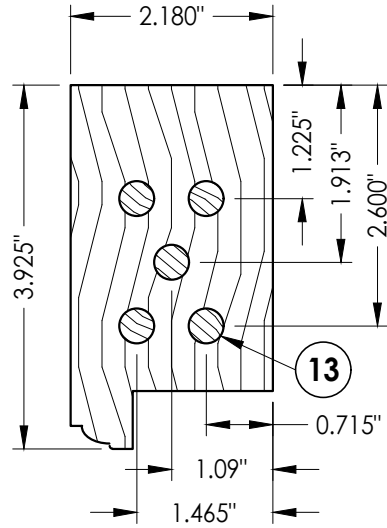


7 **TOP RAIL**
Glazed door

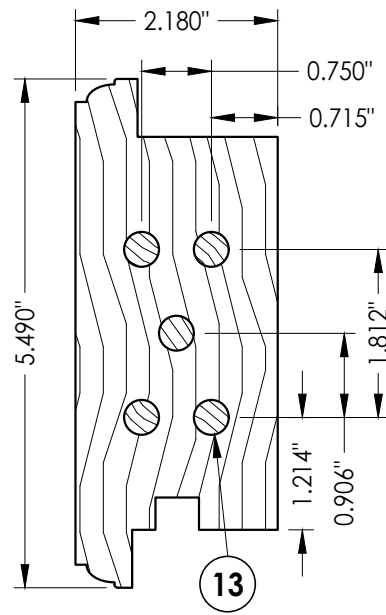


8 **MID RAIL**
Glazed door

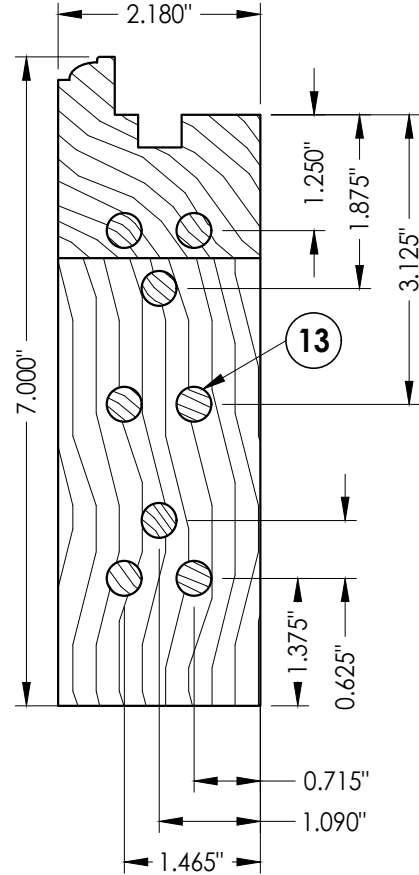


9 **BOTTOM RAIL**
Glazed door

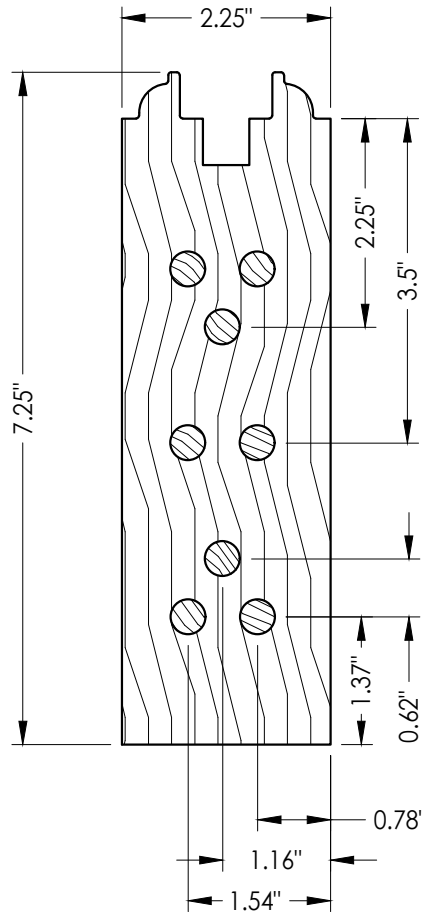

75 **BOTTOM RAIL**
Opaque Door

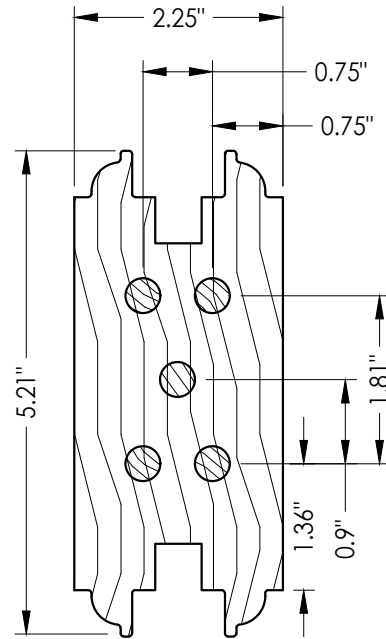

73 **MID RAIL**
Opaque Door

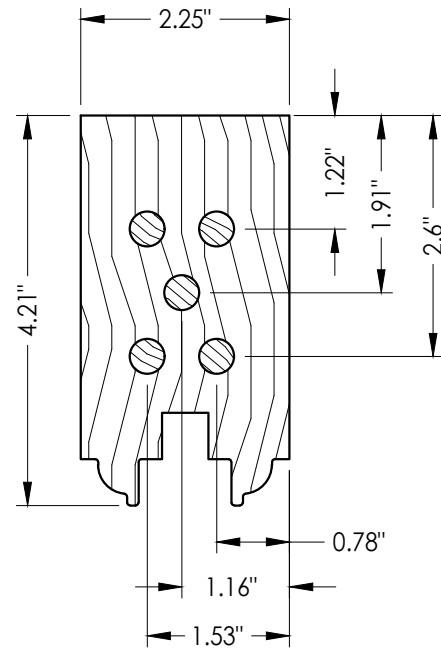

74 **TOP RAIL**
Opaque Door

Documents Prepared By:
Lyndon F. Schmidt
P.E. No. 43409

RW BUILDING CONSULTANTS, INC.
P.O. Box 230, Vairico, FL 33595
Phone No.: 813.659.9197
FBPE Registry No. 9813

PRODUCT:
GLAZED & OPAQUE
WOOD DOOR

PART OR ASSEMBLY:
COMPONENTS

NO.	DATE	REVISIONS
5	9/22/26	UPDATE TO 9TH ED. (2026) FBC LFS
4	10/4/23	UPDATE TO 8TH ED. (2023) FBC LFS
3	9/16/20	UPDATE TO 7TH ED. (2020) FBC LFS
2	07/11/17	UPDATE TO 6TH ED. (2017) FBC LFS
1	08/10/15	UPDATE TO 5TH ED. (2014) FBC LFS

DATE: 6/25/12

SCALE: N.T.S.

DWG. BY: JK

CHK. BY: LFS

DRAWING NO.:


FL-15737.12

SHEET 11 OF 12


Z:\2023 FBC Drawings\Brannen Millwork\FL-15737 R6 Swing Doors\FL-15737.7-14.dwg

BILL OF MATERIALS		
ITEM	DESCRIPTION	MATERIAL
1	LATCH STILE FOR GLASS (SG >= 0.46)	WOOD
2	LATCH STILE FOR PANEL INFIL (SG >= 0.46)	WOOD
3	HINGE STILE FOR GLASS (SG >= 0.46)	WOOD
4	HINGE STILE FOR PANEL INFIL (SG >= 0.46)	WOOD
7	TOP RAIL (SG >= 0.46)	WOOD
8	MID RAIL (SG >= 0.46)	WOOD
9	BOTTOM RAIL (SG >= 0.46)	WOOD
10	GLASS & PANEL INFIL STOP (SG >= 0.46)	WOOD
11	PANEL INFIL (SG >= 0.46)	LVL/WOOD
12	.074" X 1-1/2" BRAD NAIL	STEEL
13	3/8"Ø X 2-3/4" DOWEL (SG >= 0.46)	WOOD
14	SEALANT	SILICONE
15	JAMB (SG >= 0.46)	WOOD
18	#8 X 2-1/2" WOOD SCREW (1.15" MIN. EMBEDMENT w/ 0.15" C'-SINK)	STEEL
19	#10 X 1-1/2" PFH SMS	STEEL
21	#10 X 2-1/2" PFH SMS	STEEL
22	4-1/2" HINGE	BRASS
23	#12 X 1-1/4" PFH SMS	STEEL
24	#12 X 2" PFH SMS	STEEL
25	WEATHERSTRIP	FOAM
41	EUREKO-DECO FRANCE SURFACE BOLT	STEEL
42	EUREKO-DECO LOUIS V SURFACE BOLT	STEEL
43	#7 X 1-3/4" PFH SMS	STEEL
44	SURFACE BOLT STRIKE PLATE @ HEAD & SILL	ST. STEEL
45	STRIKE PLATE @ HEAD & SILL	ST. STEEL
46	REINFORCEMENT PLATE	ST. STEEL
47	#8 X 1-1/2" SFH SMS	ST. STEEL
50	GLAZING SPACER (DESICCANT FILLED)	ST. STEEL
51	GLAZING COMPOUND DOW #1199	SILICONE
63	INSWING SADDLE THRESHOLD	OAK/ALUM
65	3/16" x 2-1/4" ITW PFH CONCRETE SCREW	STEEL
66	OUTSWING HIGH DAM THRESHOLD	OAK/ALUM
71	LATCH STILE FOR OPAQUE DOOR (SG >= 0.46)	WOOD
72	HINGE STILE FOR OPAQUE DOOR (SG >= 0.46)	WOOD
73	MID RAIL OPAQUE DOOR (SG >= 0.46)	WOOD
74	TOP RAIL OPAQUE DOOR (SG >= 0.46)	WOOD
75	BOTTOM RAIL OPAQUE DOOR (SG >= 0.46)	WOOD


BILL OF MATERIALS		
ITEM	DESCRIPTION	MATERIAL
A	1/4" MAX. SHIM SPACE	WOOD
D	MULTI-POINT HOPPE HLS9000 MANUAL SHOOTBOLT GEAR SYSTEM	STEEL
F	#7 X 1-3/4" PFH SMS	ST. STEEL
G	#8 X 5/8" PFH SMS	STEEL
H	LOCK STRIKE PLATE (0.100" THK.)	BRASS
J	2X BUCK (SG >= 0.55)	WOOD
L	MASONRY - 3,000 PSI CONCRETE CONFORMING TO ACI 301 OR HOLLOW BLOCK CONFORMING TO ASTM C90.	CONCRETE
M	1/4" X 2-3/4" DeWALT OR ITW PFH CONCRETE SCREW	STEEL
N	1/4" X 2-3/4" ITW PFH CONCRETE SCREW	STEEL
Q	3/16" X 3-1/4" ITW PFH CONCRETE SCREW	STEEL
R	1/4" X 3-1/4" ITW PFH CONCRETE SCREW	STEEL

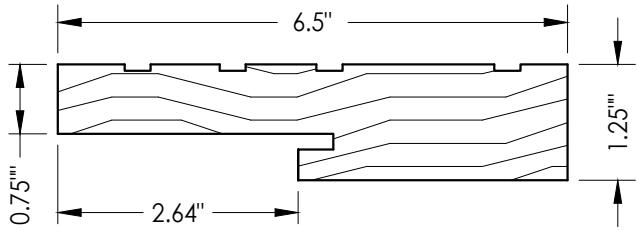


15 HEAD & SIDE JAMB

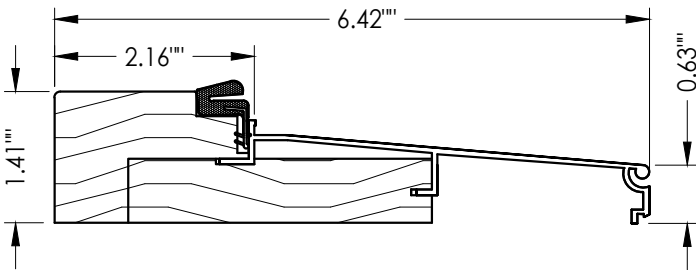


63 INSWING SADDLE THRESHOLD
By Brannen Millworks

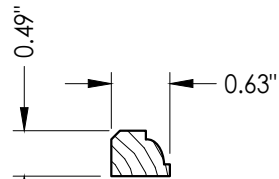

10 GLASS & PANEL INFIL STOP

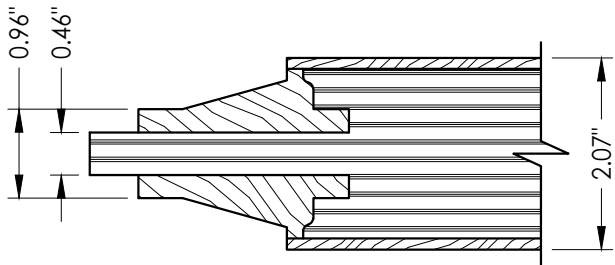

11 PANEL INFIL

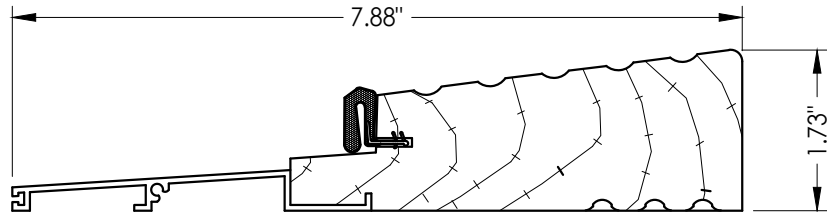

66 OUTSWING HIGH DAM THRESHOLD
By Brannen Millworks

CORROSION RESISTANCE - SALTWATER ENVIRONMENTS
Fasteners & connectors in areas within 3000 ft (914 m) of a
saltwater coastline shall comply with FBC Sections 1711.1 or R332.1.

Documents Prepared By:
Lyndon F. Schmidt
P.E. No. 43409

BUILDING CONSULTANTS, INC.
P.O. Box 230, Valrico, FL 33595
Phone No.: 813.659.9197
FBPE Registry No. 9813

RW

PRODUCT: GLAZED & OPAQUE
WOOD DOOR

PART OR ASSEMBLY:
BILL OF MATERIALS
& COMPONENTS

NO.	DATE	REVISIONS				
		LFS	FBC	LFS	FBC	BY
5	9/22/26	UPDATE TO 9TH ED.	(2026)	FBC		
4	10/4/23	UPDATE TO 8TH ED.	(2023)	FBC		
3	9/16/20	UPDATE TO 7TH ED.	(2020)	FBC		
2	07/11/17	UPDATE TO 6TH ED.	(2017)	FBC		
1	08/10/15	UPDATE TO 5TH ED.	(2014)	FBC		

DATE: 6/25/12

SCALE: N.T.S.

DWG. BY: JK

CHK. BY: LFS

DRAWING NO.:

FL-15737.12

SHEET 12 OF 12