

MILLWORK ARTISANS

145 KING STREET
CHARLESTON, SC 29401

"IMPACT" WOOD ENTRY DOOR
INSWING / OUTSWING

GENERAL NOTES

1.

This product has been evaluated and is in compliance with the 8th Edition (2023) Florida Building Code (FBC) structural requirements excluding the "High Velocity Hurricane Zone" (HVHZ).
2.


Product anchors shall be as listed and spaced as shown on details. Anchor embedment to base material shall be beyond wall dressing or stucco.
3.

When used in areas requiring wind borne debris protection this product complies with FBC Sections 1609.1.2 & R301.2.1.2 and does not require an impact resistant covering. This product meets missile level "D" and includes Wind Zone 4 as defined in ASTM E1996 and FBC Sections 1609.1.2.2 & R301.2.1.2.1.
4.


For 2x stud framing construction, anchoring of these units shall be the same as that shown for 2x buck masonry construction.
5.

Site conditions that deviate from the details of this drawing require further engineering analysis by a licensed engineer or registered architect.

TABLE OF CONTENTS	
SHEET#	DESCRIPTION
1	Typical elevations, design pressures & general notes
2	Door panel details
3	Sidelite panel details
4	Transom panel details
5	Elevations
6	Horizontal cross sections
7	Vertical cross sections
8	Vertical cross sections
9	Mullion anchoring details
10	Buck anchoring
11	Frame anchoring
12	Surface bolt details
13	Bill of materials and components

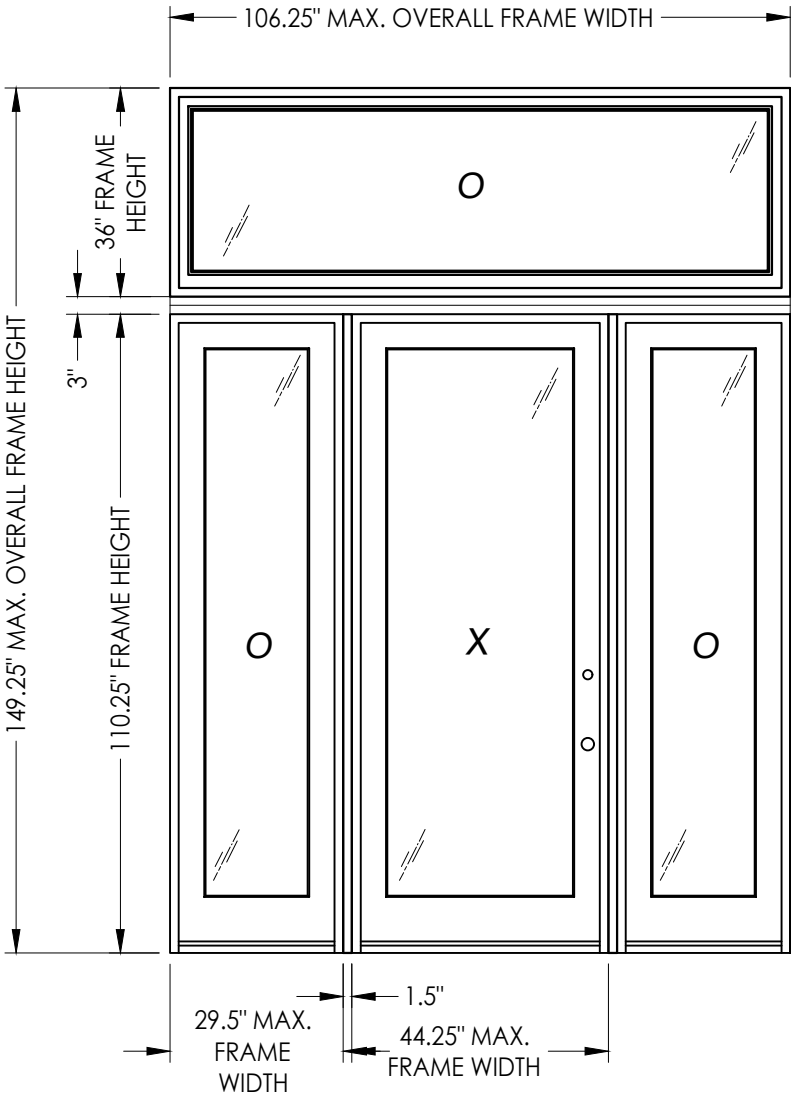

MAX. FRAME DIMENSION	DESIGN PRESSURE (PSF)		LOCK HARDWARE
	POSITIVE	NEGATIVE	
106.25" x 149.25"	+55.0	-55.0	Kwikset Knob & Deadbolt or Surface Bolts

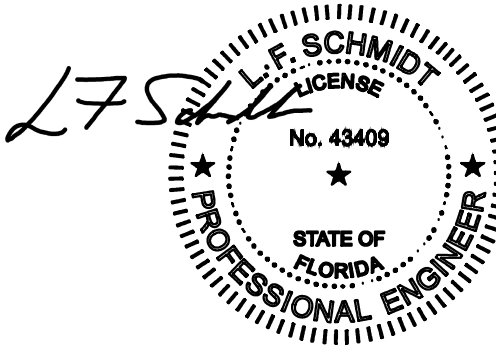

Digitally signed by
Lyndon F Schmidt
Date: 2023.09.14
14:11:12 -04'00'

This item has been digitally signed and sealed by
L. F. Schmidt, P.E. on the date adjacent to the seal.
Printed copies of this document are not
considered signed and sealed and the signature
must be verified on any electronic copies.

THIS PRODUCT APPROVAL IS VALID
ONLY FOR THE STATE OF FLORIDA

Documents Prepared By:
Lyndon F. Schmidt
P.E. No. 43409

PRODUCT:

MILLWORK ARTISANS
WOOD DOOR

PART OR ASSEMBLY:

TYPICAL ELEVATIONS, DESIGN
PRESSURES & GENERAL NOTES

REVISIONS

NO.	DATE	DESCRIPTION
4	9/14/23	UPDATE TO 8TH ED. (2023) FBC
3	9/29/20	UPDATE TO 7TH ED. (2020) FBC
2	10/03/17	UPDATE TO 6TH ED. (2017) FBC
1	04/14/15	UPDATE TO 5TH ED. (2014) FBC

DATE:

06/26/12

SCALE:

N.T.S.

DWG. BY:

JK

CHK. BY:

LFS

DRAWING NO.:

FL-15751.5

SHEET


1

OF






13

RW BUILDING CONSULTANTS, INC.
P.O. Box 230, Valrico, FL 33595
Phone No.: 813.659.9197
FBPE Registry No. 9813

Z:\2023 FBC Drawings\Millwork Artisans, LLC\FL-15751 R4\FL-15751.3-5.dwg

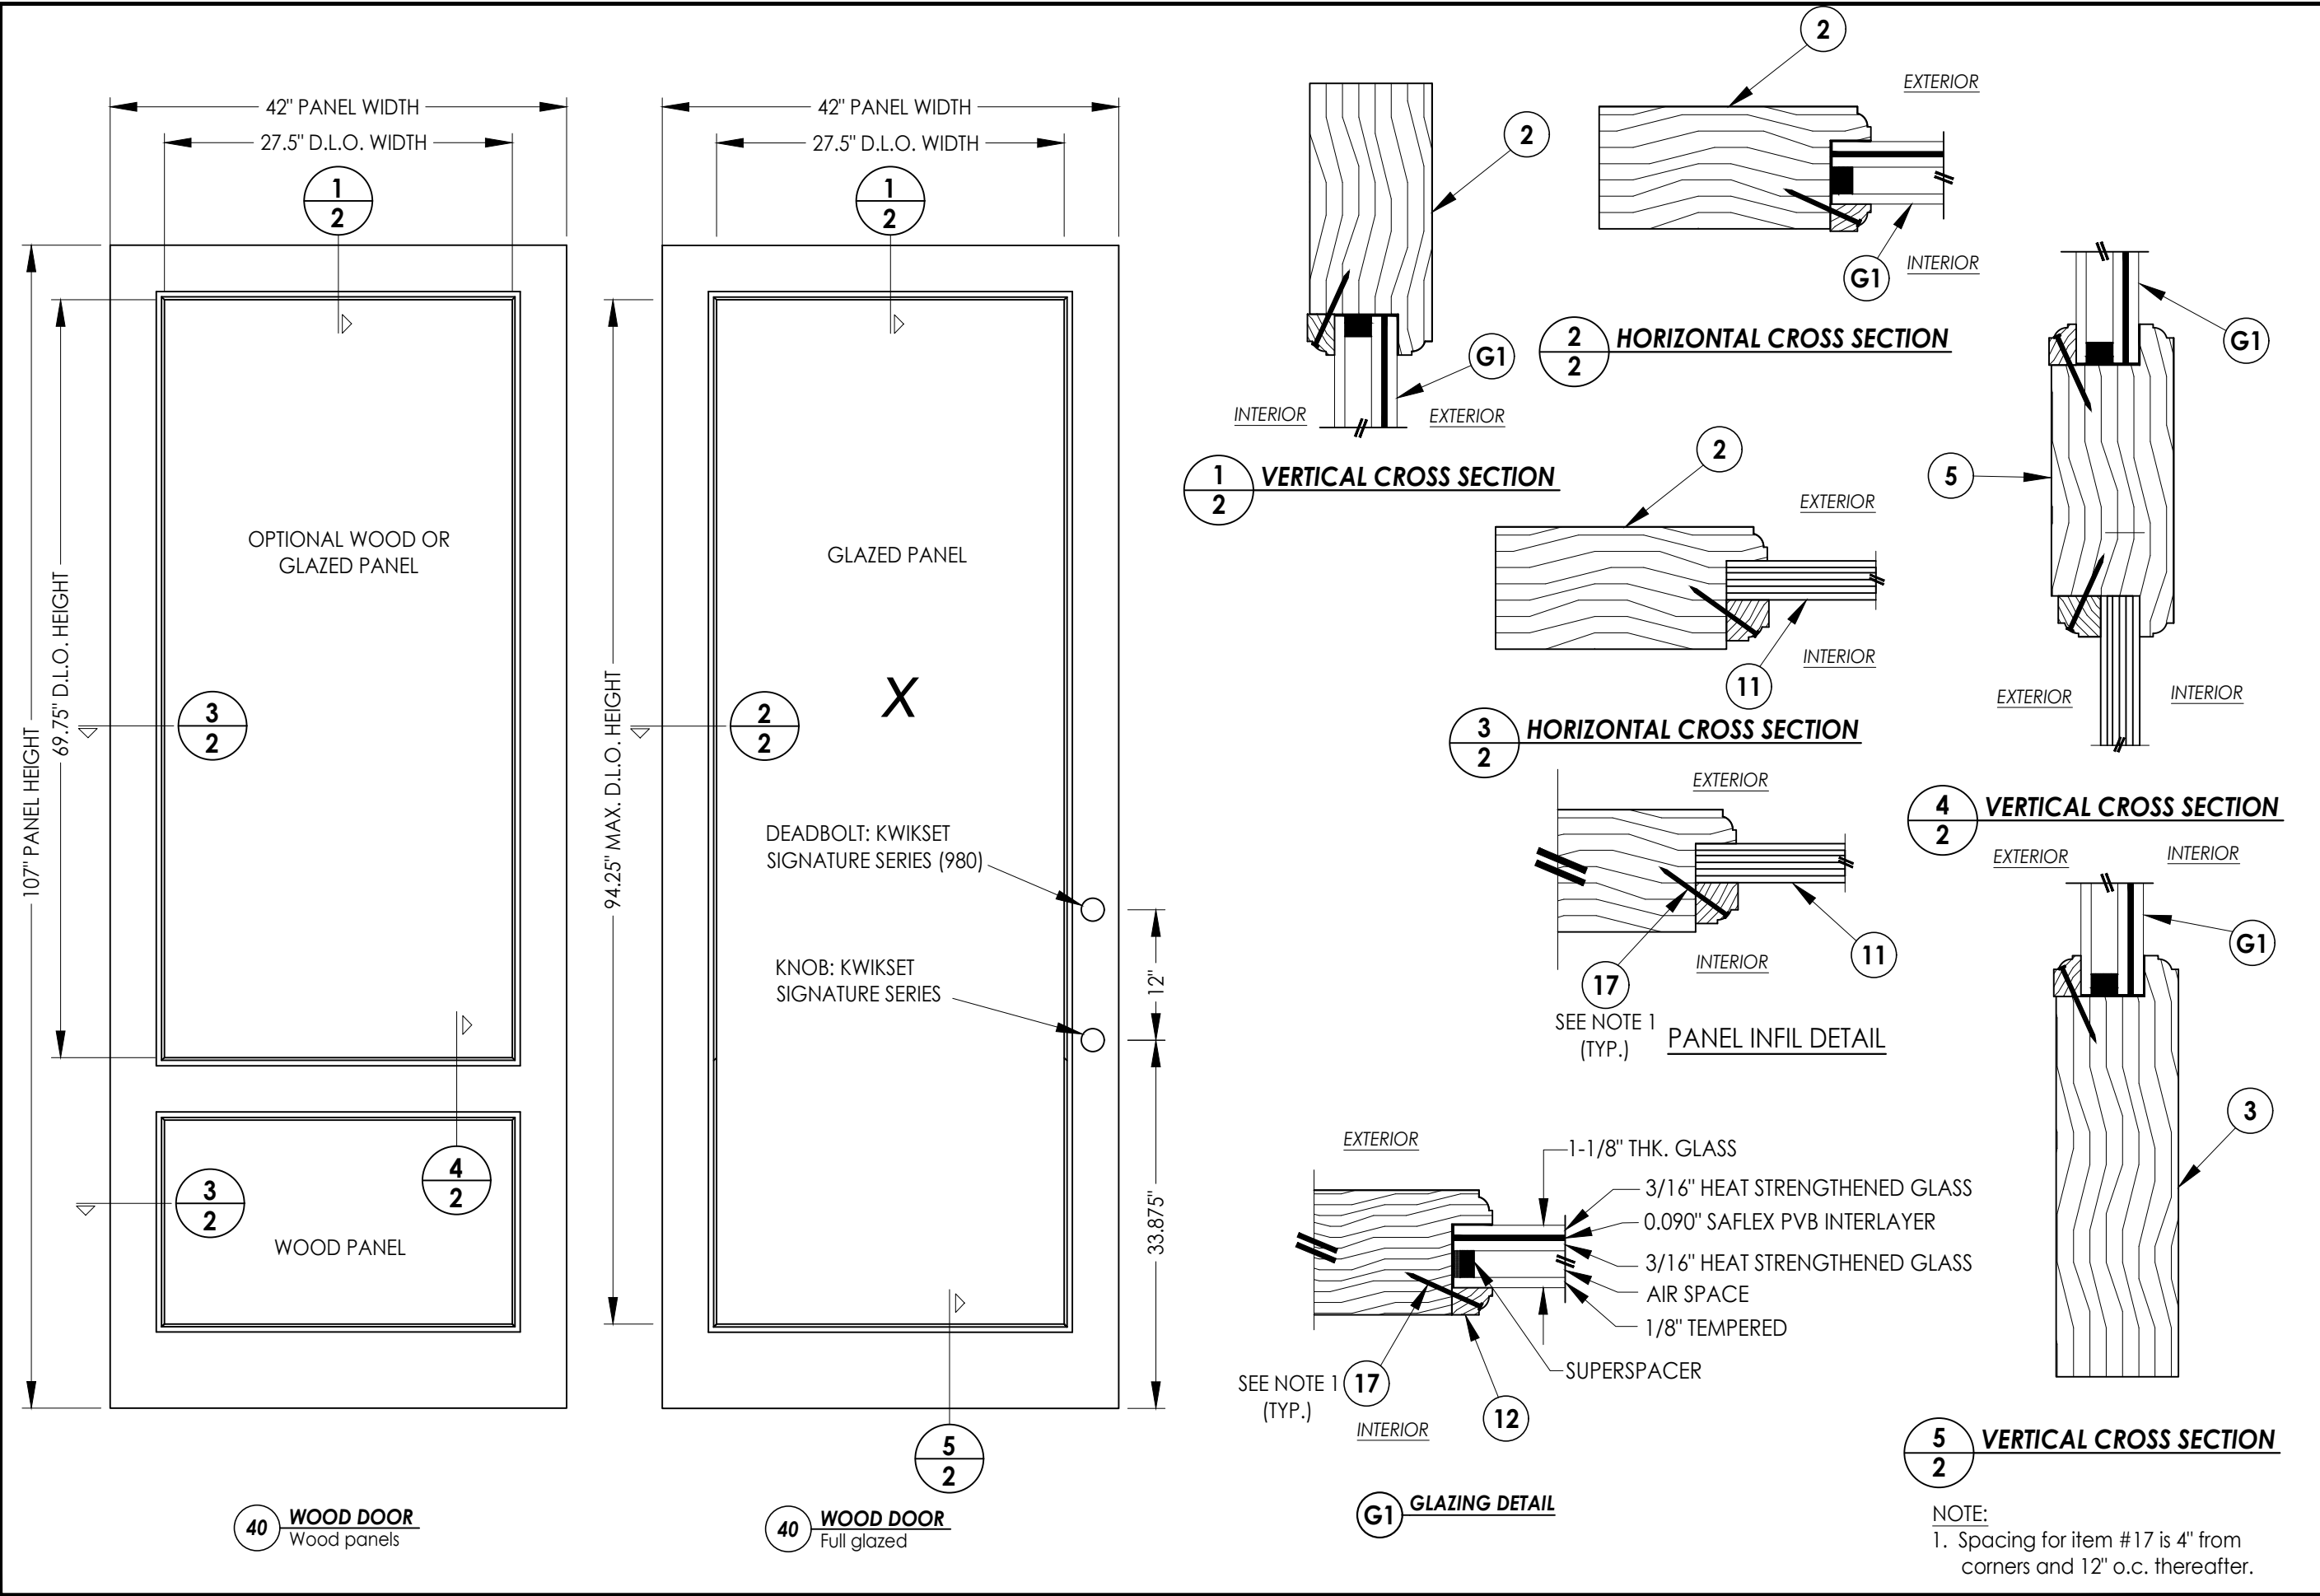

Documents Prepared By: Lyndon F. Schmidt P.E. No. 43409		BUILDING CONSULTANTS, INC. P.O. Box 230, Valrico, FL 33595 Phone No.: 813.659.9197 FBPE Registry No. 9813	
PRODUCT: MILLWORK ARTISANS WOOD DOOR		PART OR ASSEMBLY: DOOR PANEL DETAILS	
4	9/14/23	UPDATE TO 8TH ED. (2023) FBC	LFS
3	9/29/20	UPDATE TO 7TH ED. (2020) FBC	LFS
2	10/03/17	UPDATE TO 6TH ED. (2017) FBC	JK
1	04/14/15	UPDATE TO 5TH ED. (2014) FBC	JK
NO.	DATE		BY
REVISIONS			
DATE: 06/26/12			
SCALE: N.T.S.			
DWG. BY: JK			
CHK. BY: LFS			
DRAWING NO.: FL-15751.5			
SHEET 2 OF 13			

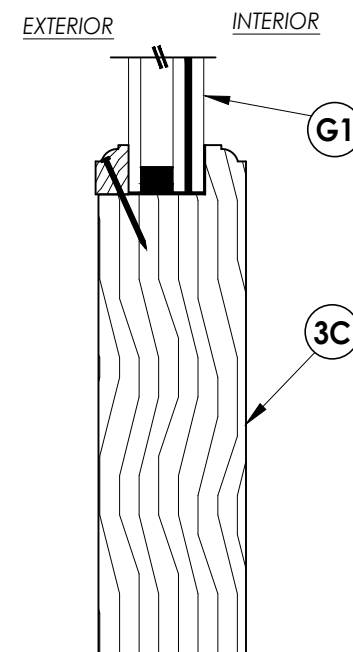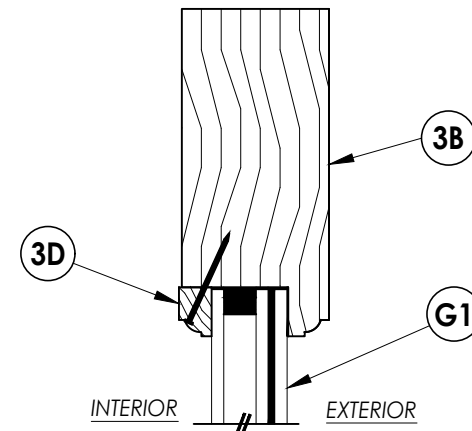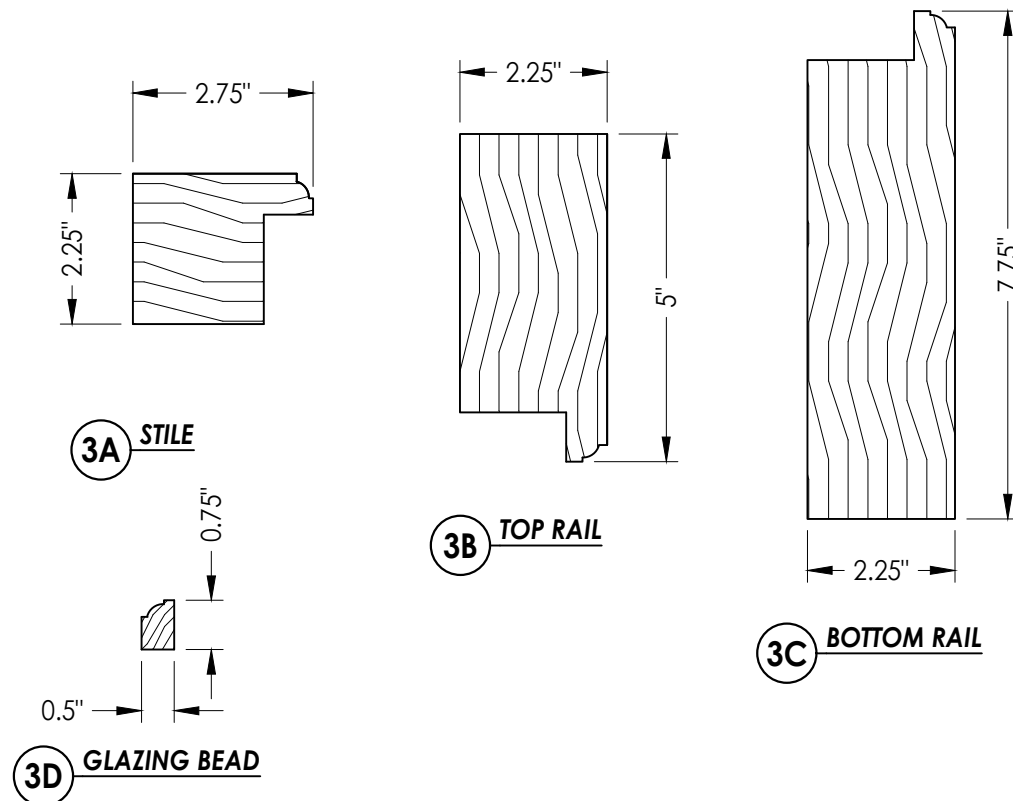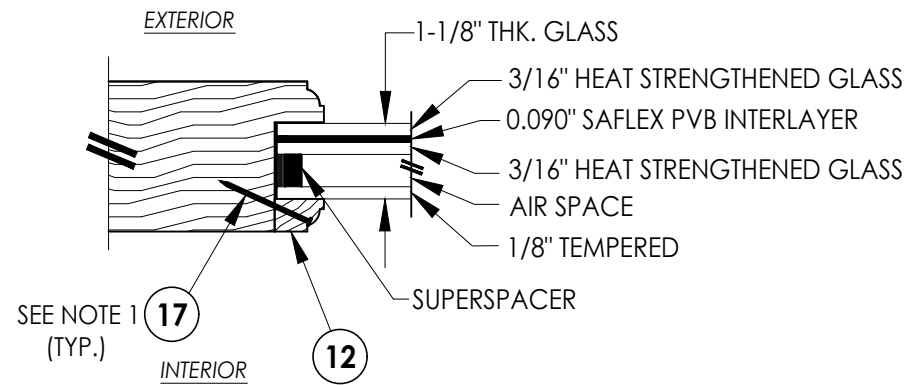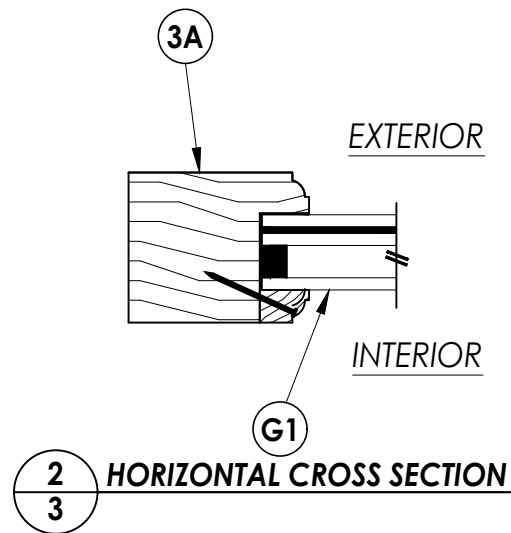

NOTE:
1. Spacing for item #17 is 4" from corners and 12" o.c. thereafter.

4	9/14/23	UPDATE TO 8TH ED. (2023)	FBC	LFS	
3	9/29/20	UPDATE TO 7TH ED. (2020)	FBC	LFS	
2	10/03/17	UPDATE TO 6TH ED. (2017)	FBC	JK	
1	04/14/15	UPDATE TO 5TH ED. (2014)	FBC	JK	
NO.	DATE				BY
					REVISIONS

DATE: 06/26/12

SCALE: N.T.S.

DWG. BY: JK

CHK. BY: LFS

DRAWING NO.: FL-15751.5


SHEET 3 OF 13

PRODUCT:	MILLWORK ARTISANS WOOD DOOR
PART OR ASSEMBLY:	SIDELITE PANEL DETAILS


Documents Prepared By:
Lyndon F. Schmidt
P.E. No. 43409

RW BUILDING CONSULTANTS, INC.
P.O. Box 230, Valrico, FL 33595
Phone No.: 813.659.9197
FBPE Registry No. 9813


Z:\2023 FBC Drawings\Millwork Artisans, LLC\FL-15751 R4\FL-15751.3-5.dwg

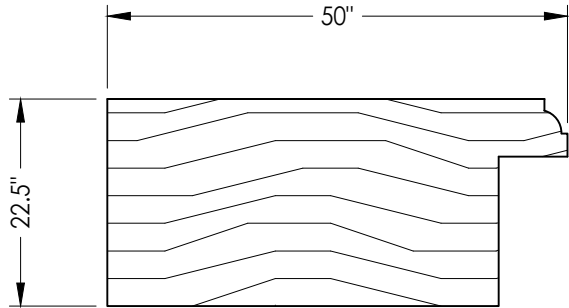


4B STILE

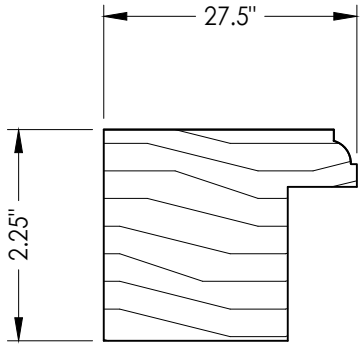


4A TOP AND BOTTOM RAIL

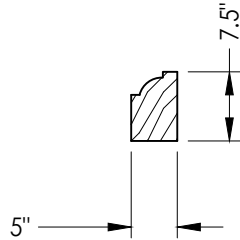


4C GLAZING BEAD

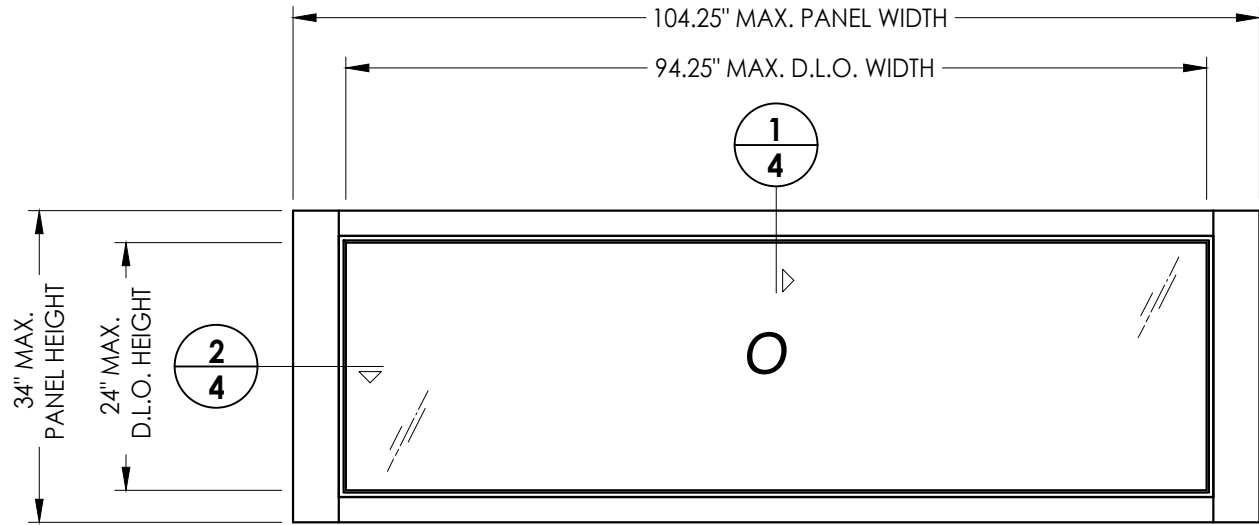

37 TRANSOM PANEL

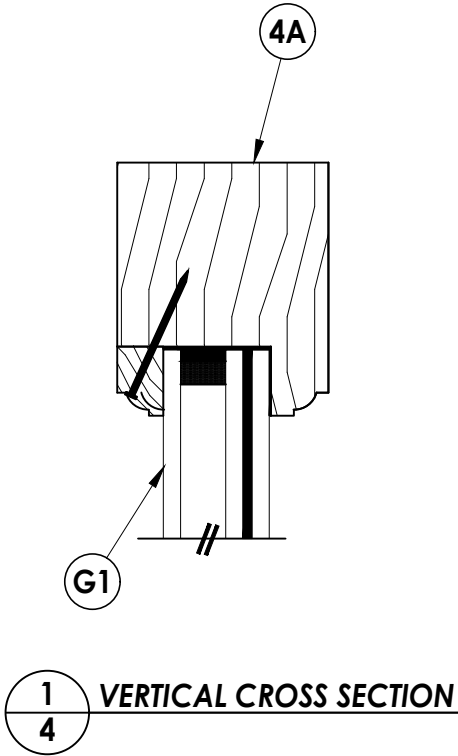

1/4 VERTICAL CROSS SECTION

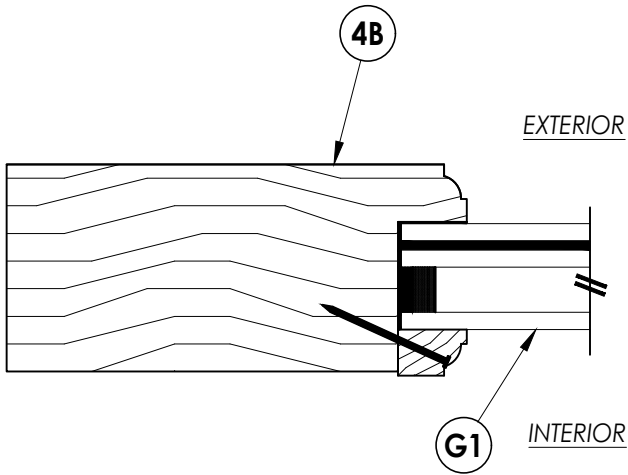


2/4 HORIZONTAL CROSS SECTION

NO.	DATE	REVISIONS
4	9/14/23	UPDATE TO 8TH ED. (2023) FBC
3	9/29/20	UPDATE TO 7TH ED. (2020) FBC
2	10/03/17	UPDATE TO 6TH ED. (2017) FBC
1	04/14/15	UPDATE TO 5TH ED. (2014) FBC

DATE:	06/26/12
SCALE:	N.T.S.
DWG. BY:	JK
CHK. BY:	LFS
DRAWING NO.:	FL-15751.5
SHEET	4 OF 13

PRODUCT:	MILLWORK ARTISANS WOOD DOOR
PART OR ASSEMBLY:	TRANSOM PANEL DETAILS

Documents Prepared By:	Lyndon F. Schmidt P.E. No. 43409
RW	BUILDING CONSULTANTS, INC. P.O. Box 230, Valrico, FL 33595 Phone No.: 813.659.9197 FBPE Registry No. 9813

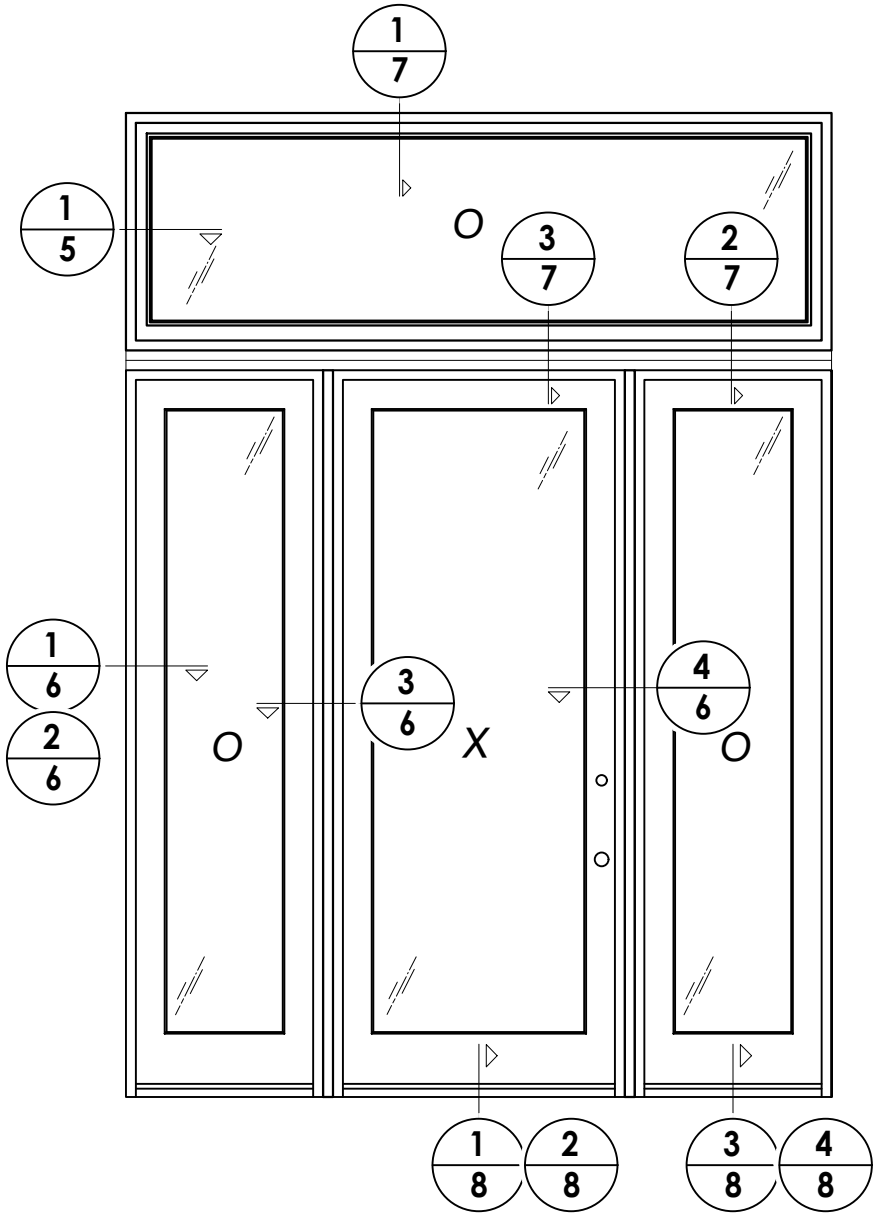

DATE: 06/26/12	
SCALE: N.T.S.	
DWG. BY: JK	
CHK. BY: LFS	
DRAWING NO.: FL-15751.5	
SHEET 5	OF 13


PRODUCT:	MILLWORK ARTISANS WOOD DOOR
	PART OR ASSEMBLY: ELEVATIONS

Documents Prepared By:
Lyndon F. Schmidt
P.E. No. 43409


RW

BUILDING CONSULTANTS, INC.
P.O. Box 230, Valrico, FL 33595
Phone No.: 813.659.9197
FBPE Registry No. 9813


Z:\2023 FBC Drawings\Millwork Artisans, LLC\FL-15751 R4\FL-15751.3-5.dwg

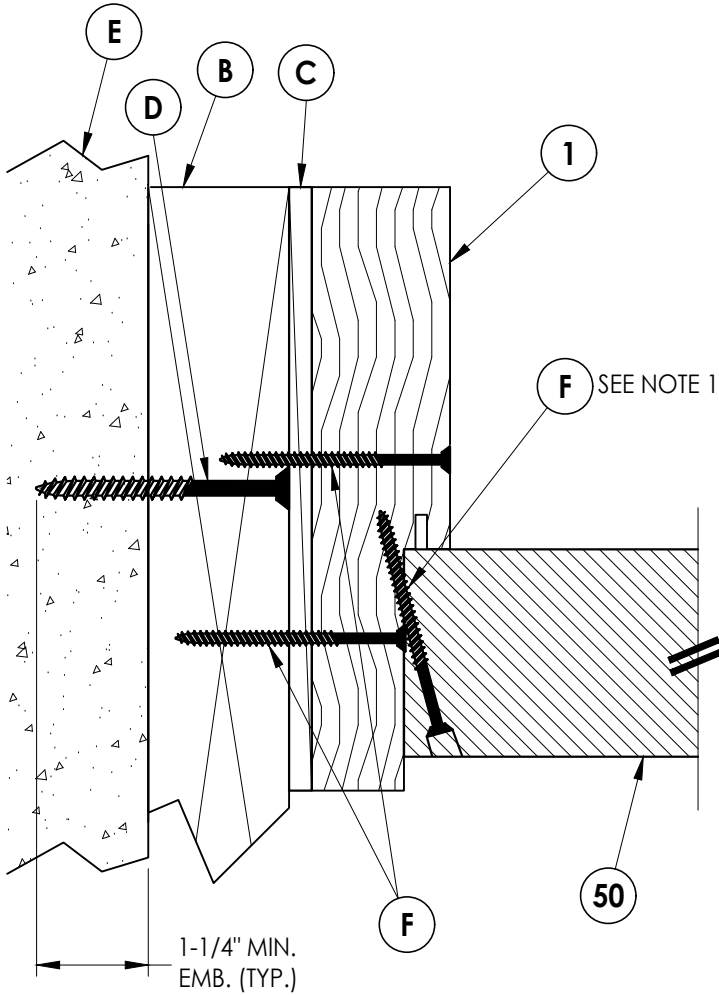


1
6 **HORIZONTAL CROSS SECTION**
Inswing shown - outswing also approved

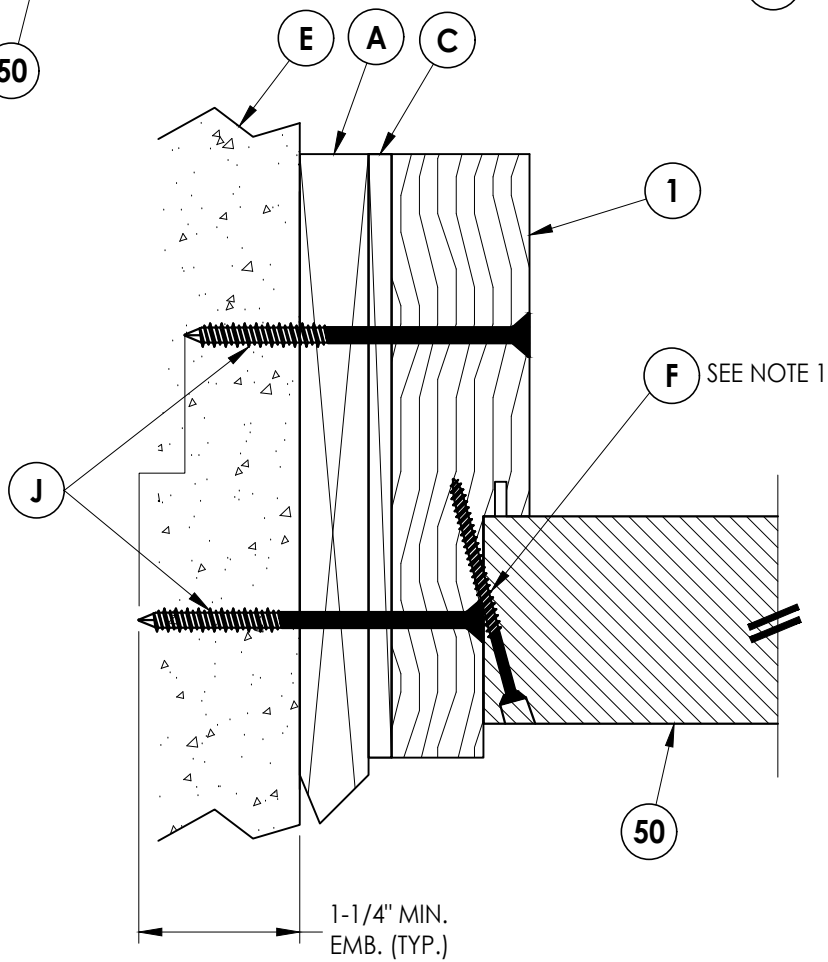

2
6 **HORIZONTAL CROSS SECTION**
Inswing shown - outswing also approved

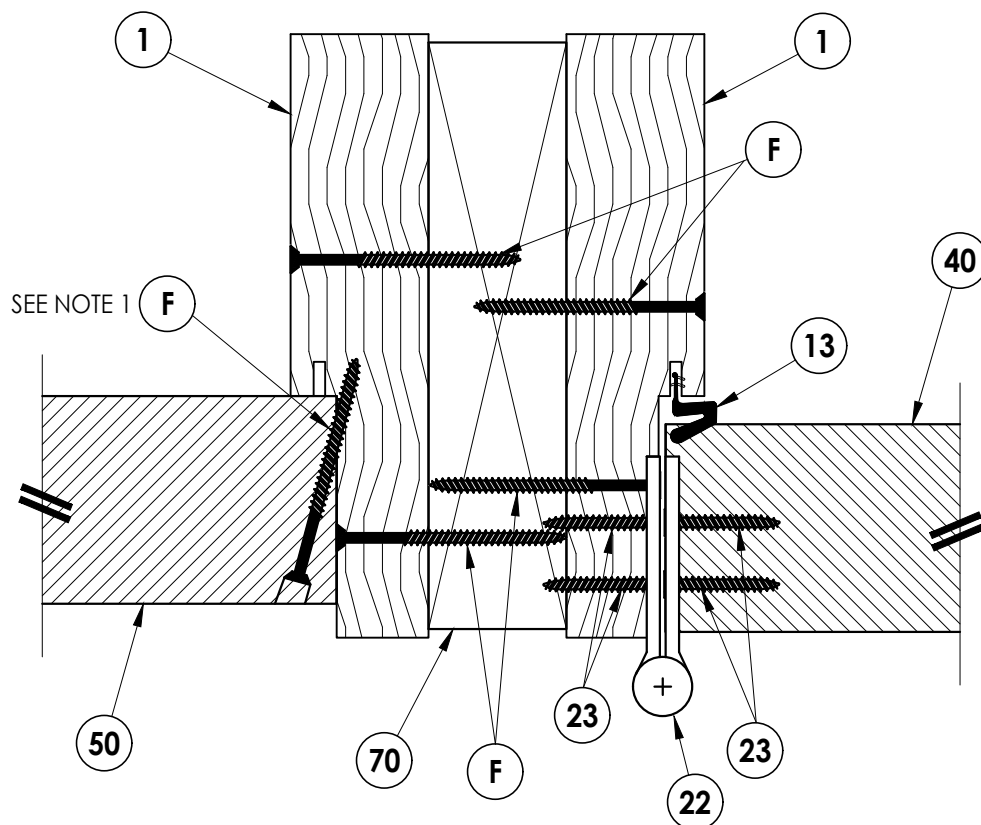

3
6 **HORIZONTAL CROSS SECTION**
Inswing shown - outswing also approved

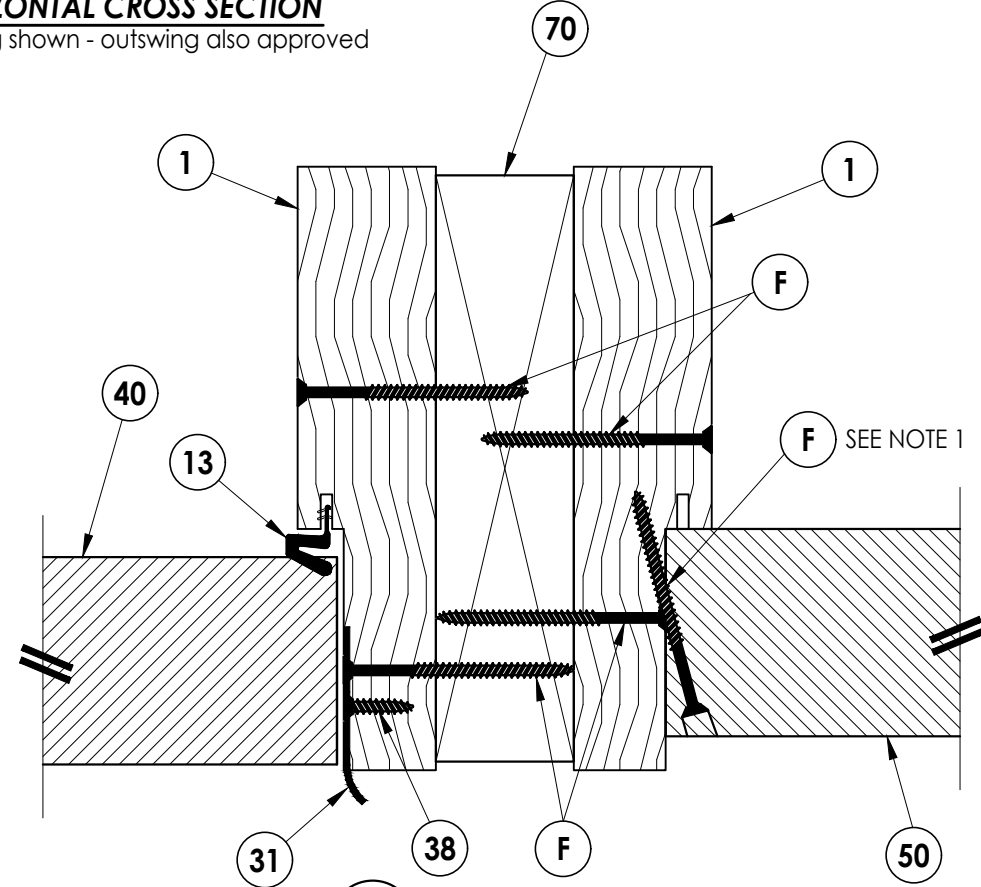

4
6 **HORIZONTAL CROSS SECTION**
Inswing shown - outswing also approved

NOTE:
1. Spacing for item F (Sidelite/Transom): 6" from corners and 14" o.c. thereafter. Countersink screw 1/4".

Documents Prepared By:
Lyndon F. Schmidt
P.E. No. 43409

RW BUILDING CONSULTANTS, INC.
P.O. Box 230, Valrico, FL 33595
Phone No.: 813.659.9197
FBPE Registry No. 9813

PRODUCT:
MILLWORK ARTISANS
WOOD DOOR

PART OR ASSEMBLY:
HORIZONTAL CROSS SECTIONS

NO.	DATE	REVISIONS
4	9/14/23	UPDATE TO 8TH ED. (2023) FBC LFS
3	9/29/20	UPDATE TO 7TH ED. (2020) FBC LFS
2	10/03/17	UPDATE TO 6TH ED. (2017) FBC JK
1	04/14/15	UPDATE TO 5TH ED. (2014) FBC JK

DATE: 06/26/12

SCALE: N.T.S.


DWG. BY: JK

CHK. BY: LFS


DRAWING NO.: FL-15751.5

SHEET 6 OF 13


Z:\2023 FBC Drawings\Millwork Artisans, LLC\FL-15751 R4\FL-15751.3-5.dwg

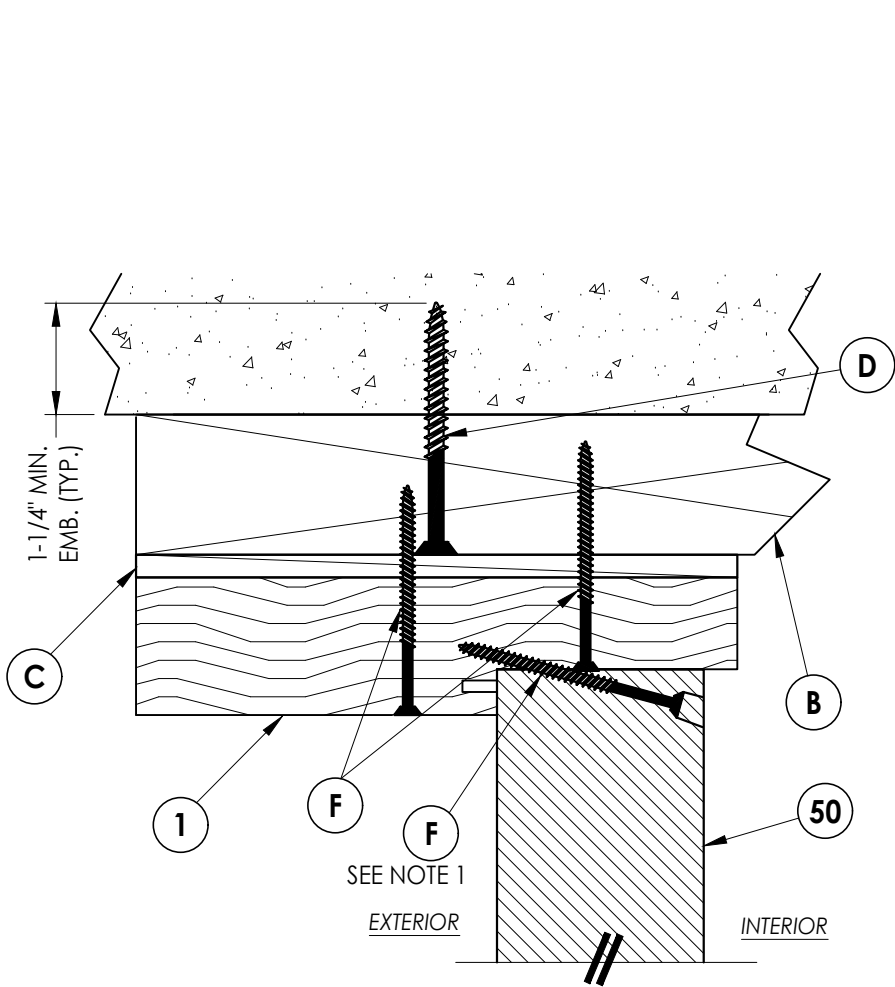

1
7 **VERTICAL CROSS SECTION**
Inswing shown - outswing also approved

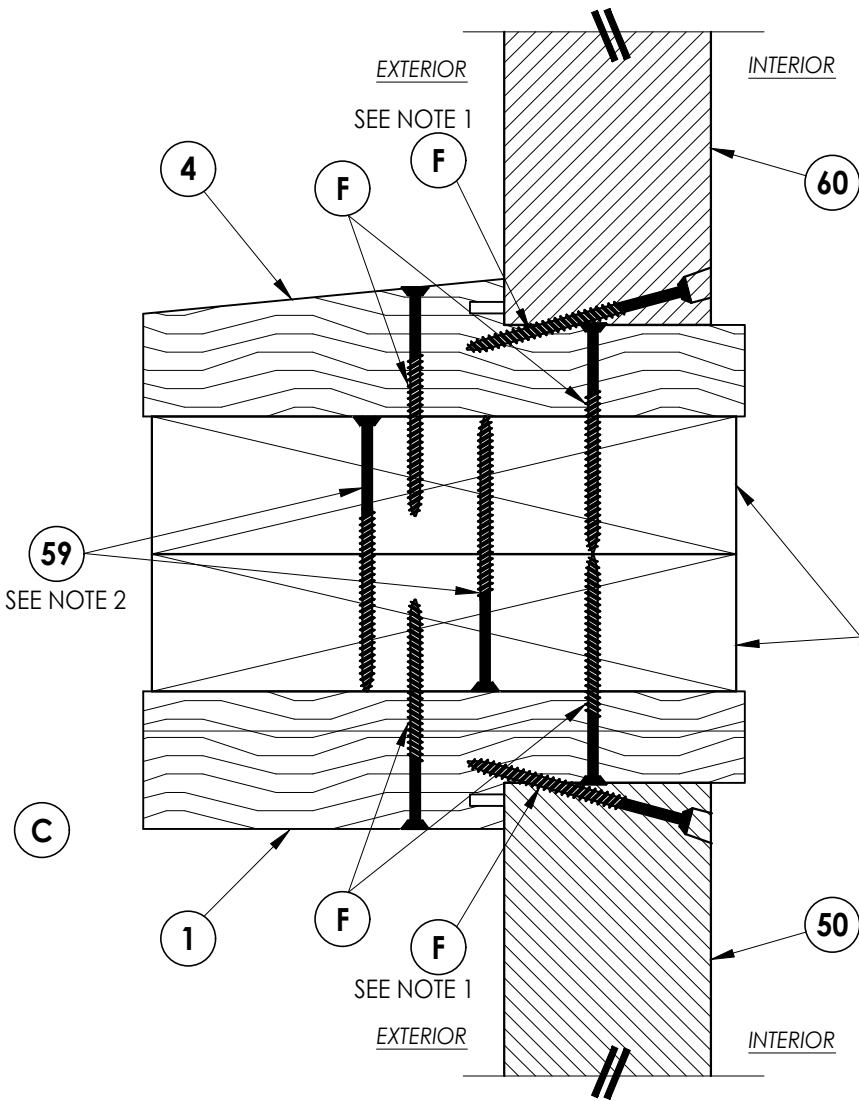

2
7 **VERTICAL CROSS SECTION**
Inswing shown - outswing also approved

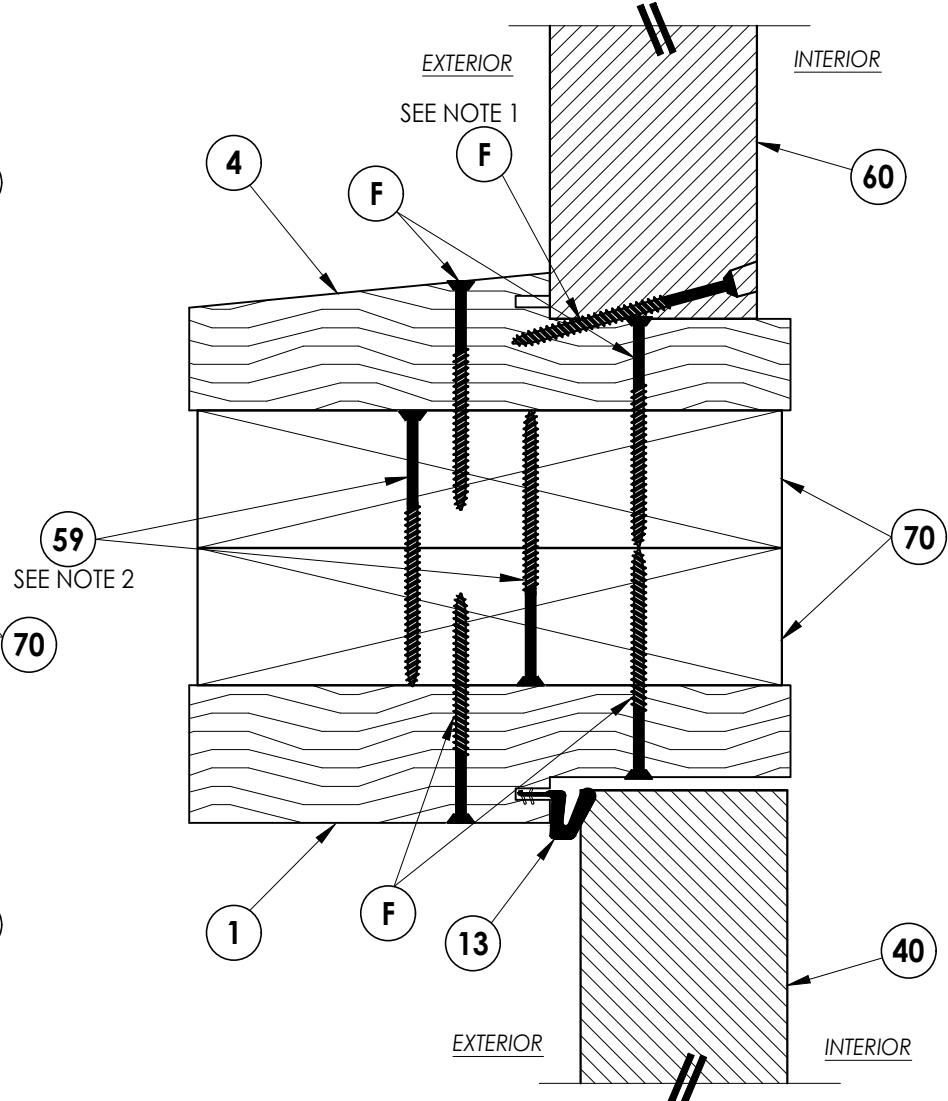

3
7 **VERTICAL CROSS SECTION**
Inswing shown - outswing also approved

- NOTE:
1. Spacing for item F (Sidelite/Transom): 6" from corners and 14" o.c. thereafter. Countersink screw 1/4".
 2. Spacing for item 59 (Horizontal Mullions): 6" from ends and 16" o.c. thereafter.

Documents Prepared By:
Lyndon F. Schmidt
P.E. No. 43409

RW BUILDING CONSULTANTS, INC.
P.O. Box 230, Valrico, FL 33595
Phone No.: 813.659.9197
FBPE Registry No. 9813

PRODUCT:
MILLWORK ARTISANS
WOOD DOOR

PART OR ASSEMBLY:
VERTICAL
CROSS SECTIONS

NO.	DATE	REVISIONS			
		BY	JK	JK	LFS
4	9/14/23	UPDATE TO 8TH ED. (2023)	FBC	LFS	
3	9/29/20	UPDATE TO 7TH ED. (2020)	FBC	LFS	
2	10/03/17	UPDATE TO 6TH ED. (2017)	FBC	JK	
1	04/14/15	UPDATE TO 5TH ED. (2014)	FBC	JK	

DATE: 06/26/12

SCALE: N.T.S.


DWG. BY: JK

CHK. BY: LFS


DRAWING NO.:
FL-15751.5

SHEET 7 OF 13


Z:\2023 FBC Drawings\Millwork Artisans, LLC\FL-15751 R4\FL-15751.3-5.dwg

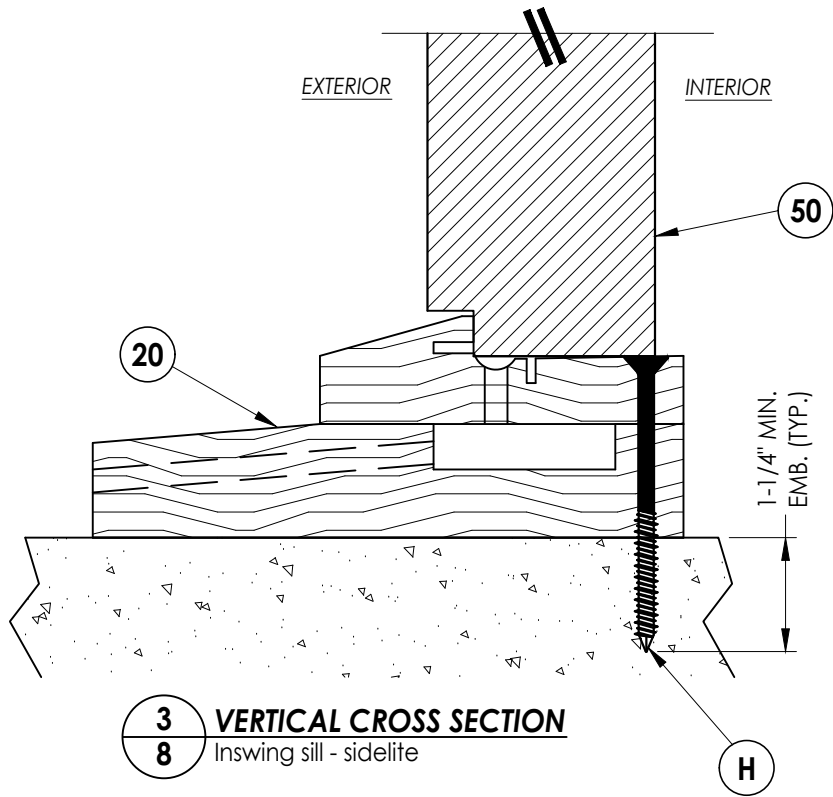


3 **VERTICAL CROSS SECTION**
8 Inswing sill - sidelite

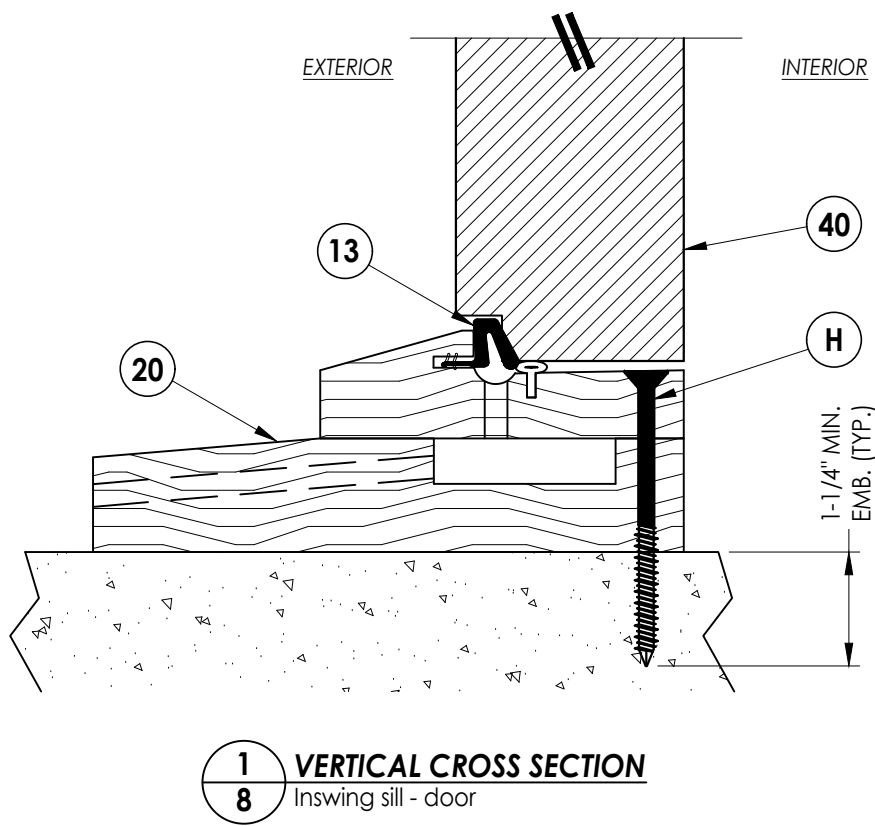

1 **VERTICAL CROSS SECTION**
8 Inswing sill - door

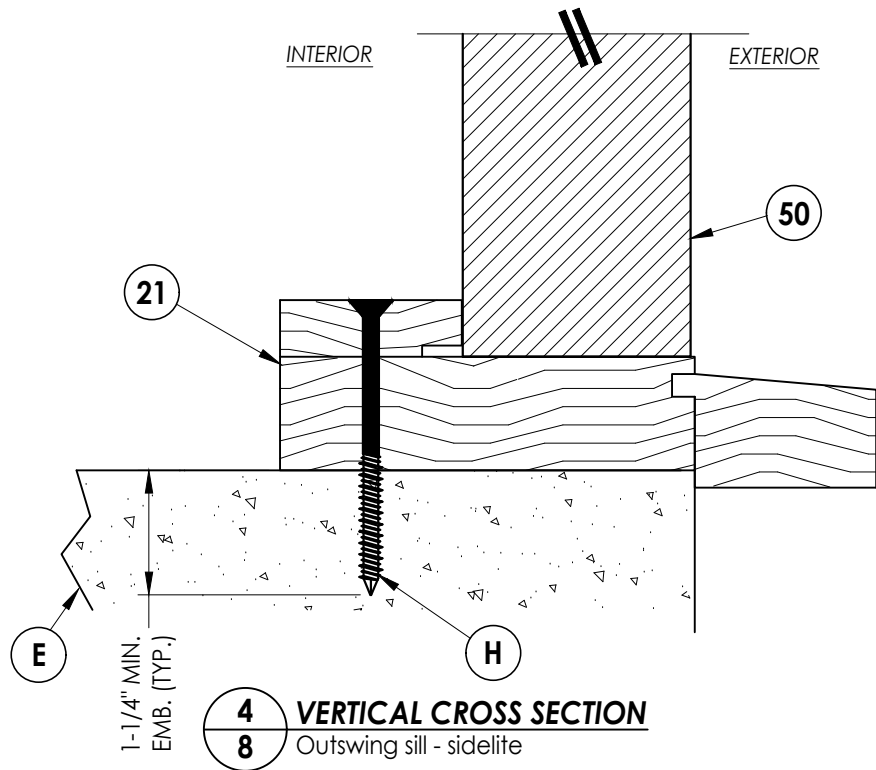


4 **VERTICAL CROSS SECTION**
8 Outswing sill - sidelite

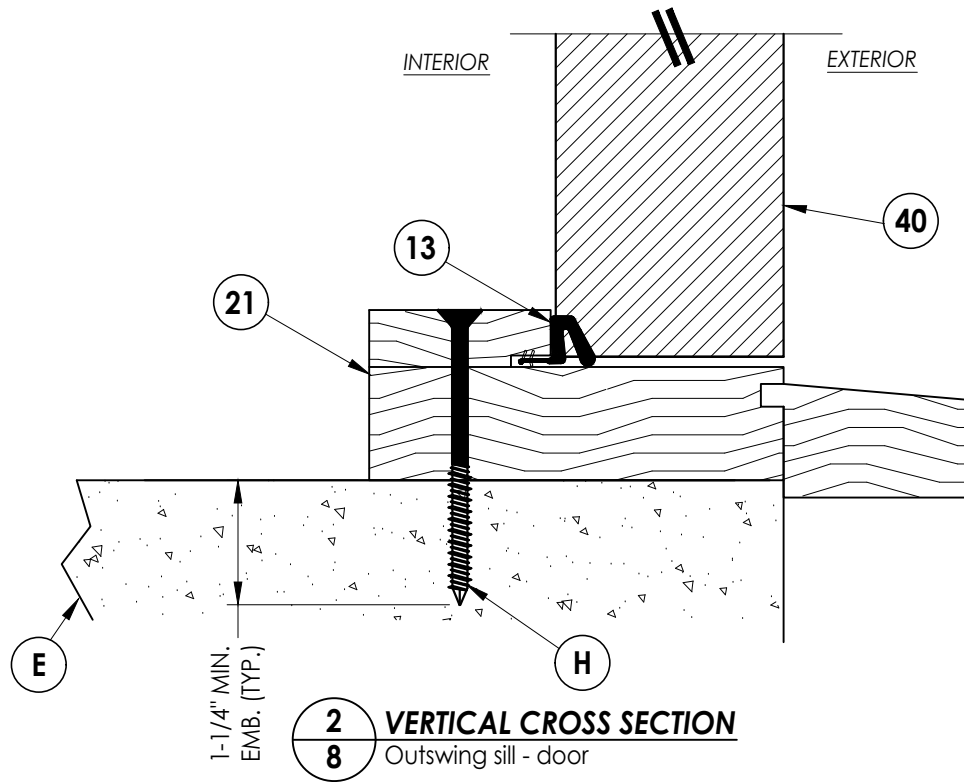


2 **VERTICAL CROSS SECTION**
8 Outswing sill - door

Documents Prepared By: Lyndon F. Schmidt P.E. No. 43409										BUILDING CONSULTANTS, INC. P.O. Box 230, Valrico, FL 33595 Phone No.: 813.659.9197 FBPE Registry No. 9813	
PRODUCT: MILLWORK ARTISANS WOOD DOOR										PART OR ASSEMBLY: VERTICAL CROSS SECTIONS	
	</

Z:\2023 FBC Drawings\Millwork Artisans, LLC\FL-15751 R4\FL-15751.3--5.dwg

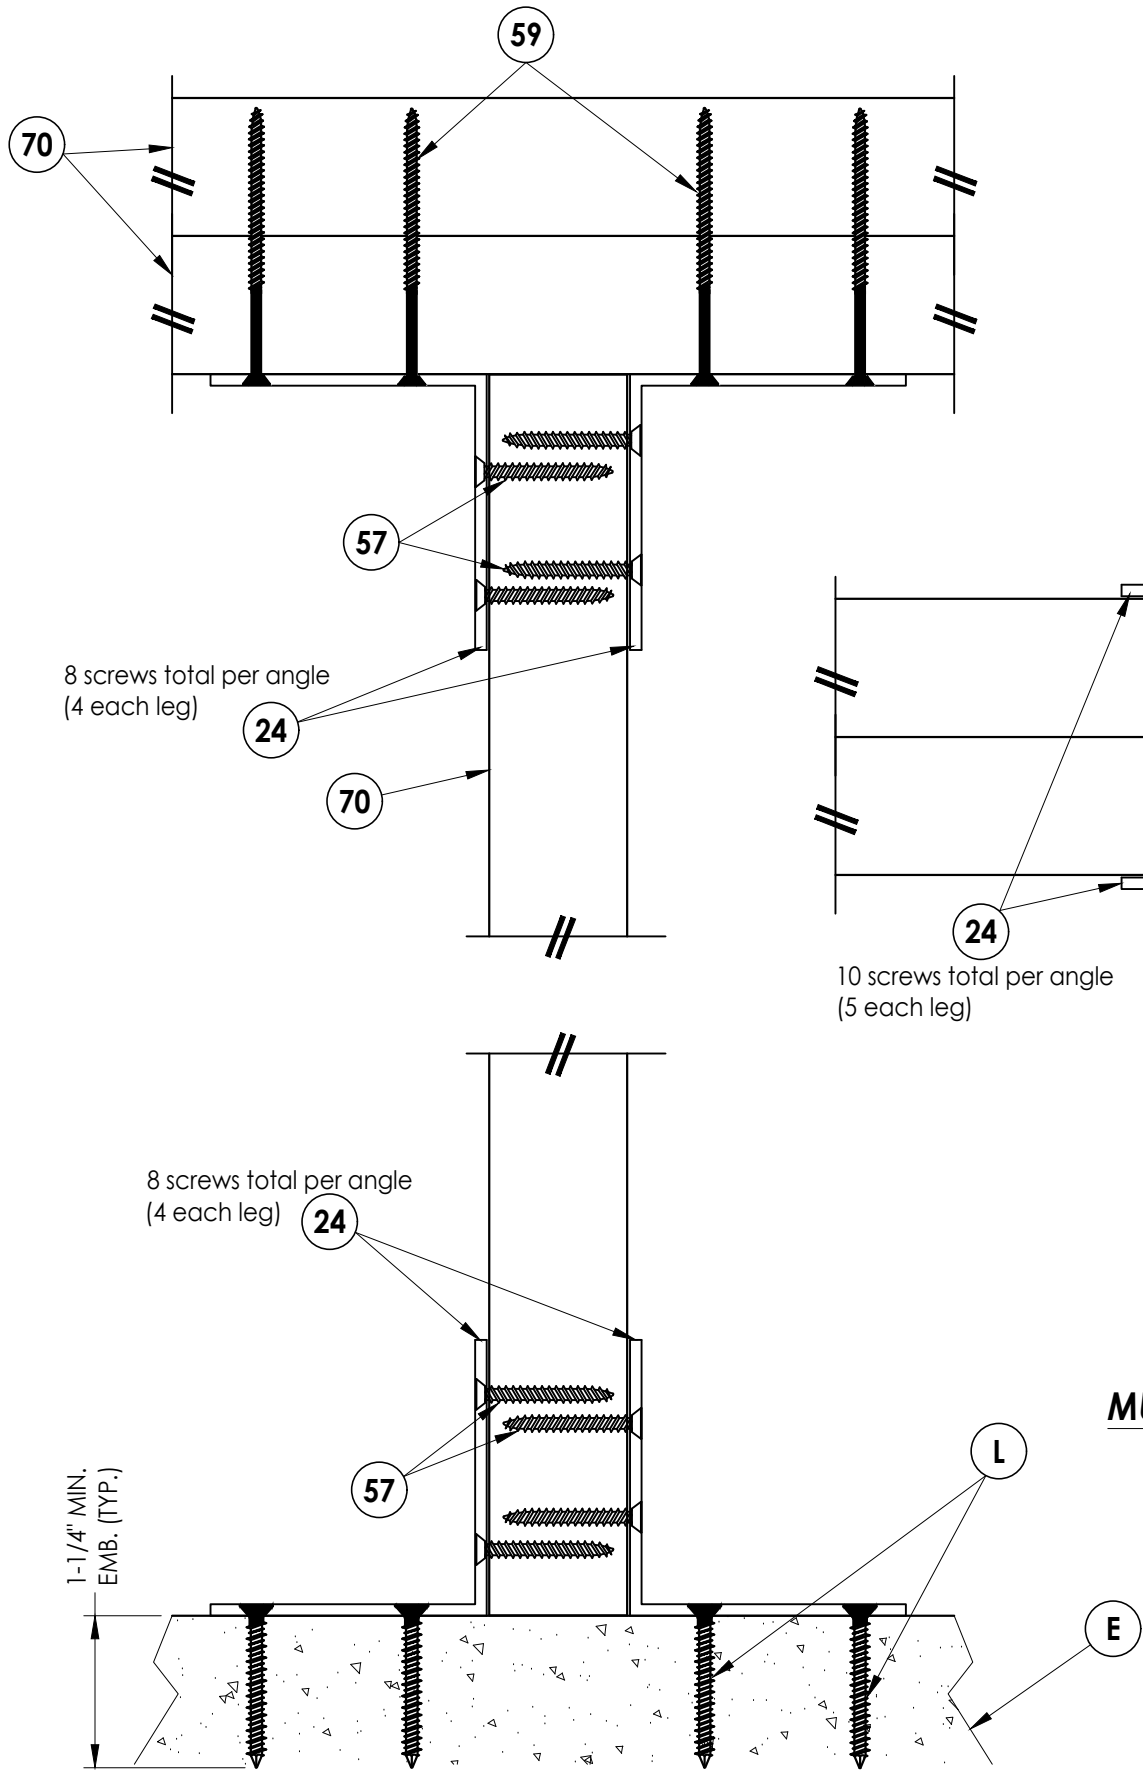


MULLION ANCHORING DETAIL 1

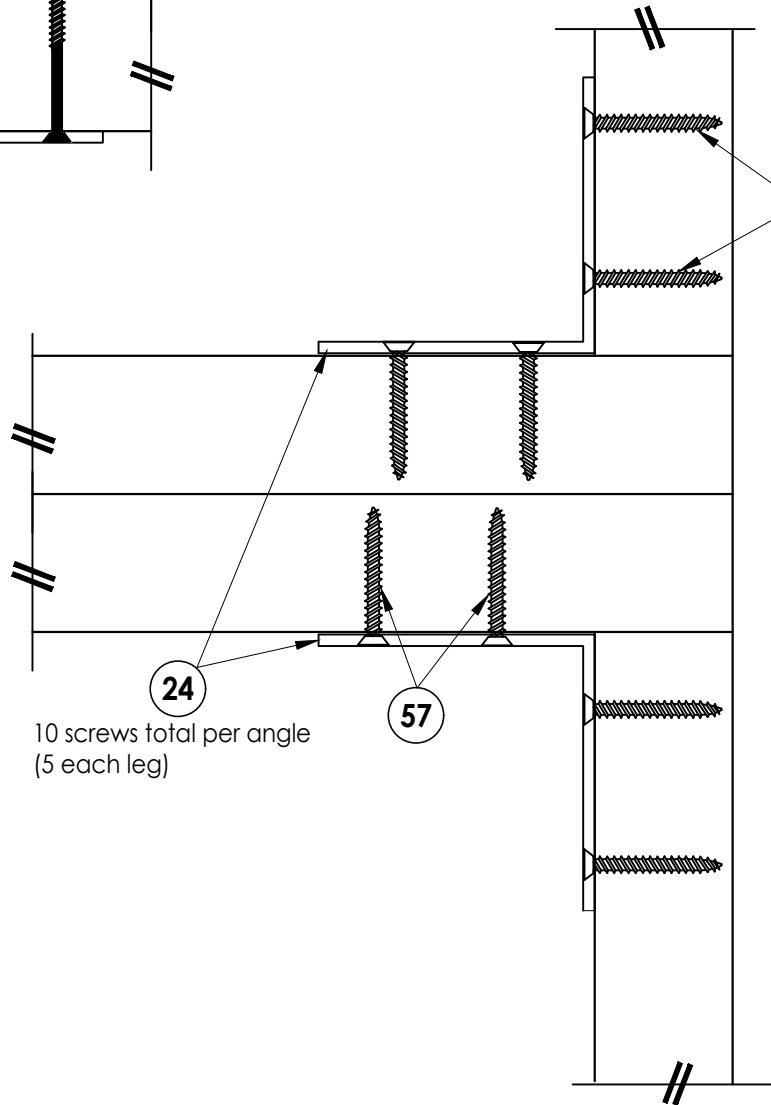

MULLION ANCHORING DETAIL 2

M 1X BUCK
57 2X BUCK

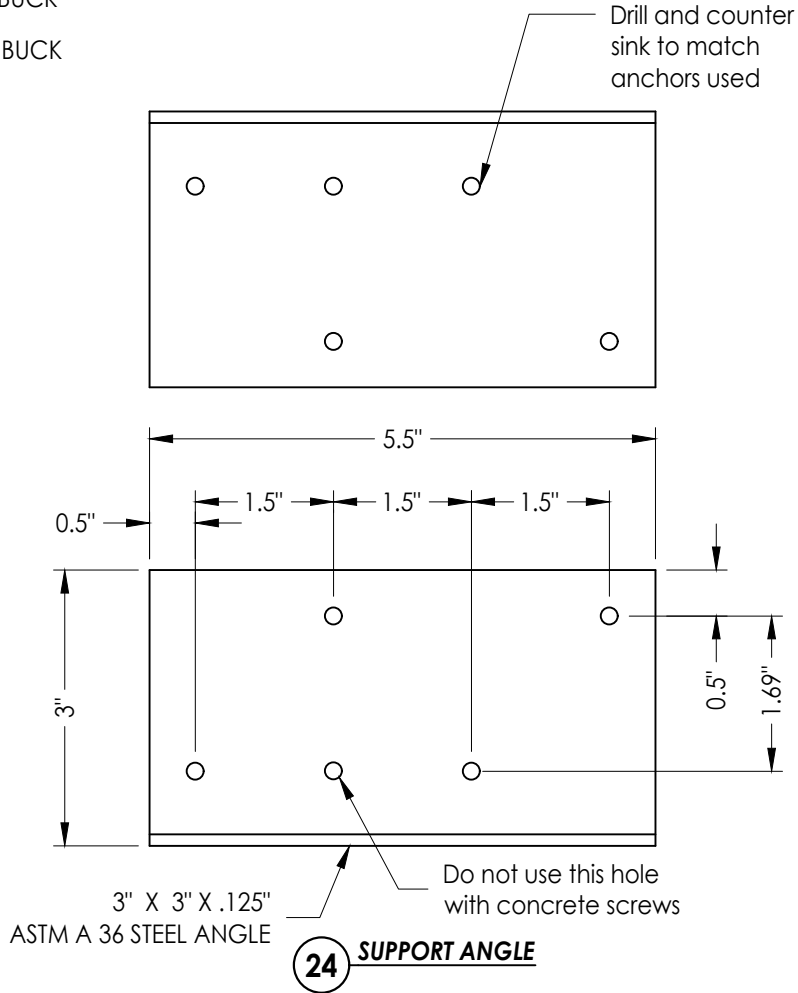

CONCRETE ANCHOR NOTES:

- Concrete anchor locations at the corners may be adjusted to maintain the min. edge distance to mortar joints.
- Concrete anchor locations noted as "MAX. ON CENTER" must be adjusted to maintain the min. edge distance to mortar joints, additional concrete anchors may be required to ensure the "MAX. ON CENTER" dimension are not exceeded.
- Concrete anchor table:

ANCHOR TYPE	ANCHOR SIZE	MIN. EMBEDMENT	MIN. CLEARANCE TO MASONRY EDGE	MIN. CLEARANCE TO ADJACENT ANCHOR
ITW TAPCON®	3/16"	1-1/4"	3"	1-1/2"

WOOD SCREW INSTALLATION NOTES:

- Maintain a minimum 5/8" edge distance, 1" end distance, & 1" o.c. spacing of wood screws to prevent the splitting of wood.

Documents Prepared By:
Lyndon F. Schmidt
P.E. No. 43409


RW BUILDING CONSULTANTS, INC.
P.O. Box 230, Valrico, FL 33595
Phone No.: 813.659.9197
FBPE Registry No. 9813

PRODUCT: MILLWORK ARTISANS
WOOD DOOR

PART OR ASSEMBLY:
MULLION ANCHORING DETAILS

NO.	DATE	REVISIONS
4	9/14/23	UPDATE TO 8TH ED. (2023) FBC
3	9/29/20	UPDATE TO 7TH ED. (2020) FBC
2	10/03/17	UPDATE TO 6TH ED. (2017) FBC
1	04/14/15	UPDATE TO 5TH ED. (2014) FBC

DATE:	06/26/12
SCALE:	N.T.S.
DWG. BY:	JK
CHK. BY:	LFS
DRAWING NO.:	FL-15751.5
SHEET	9 OF 13

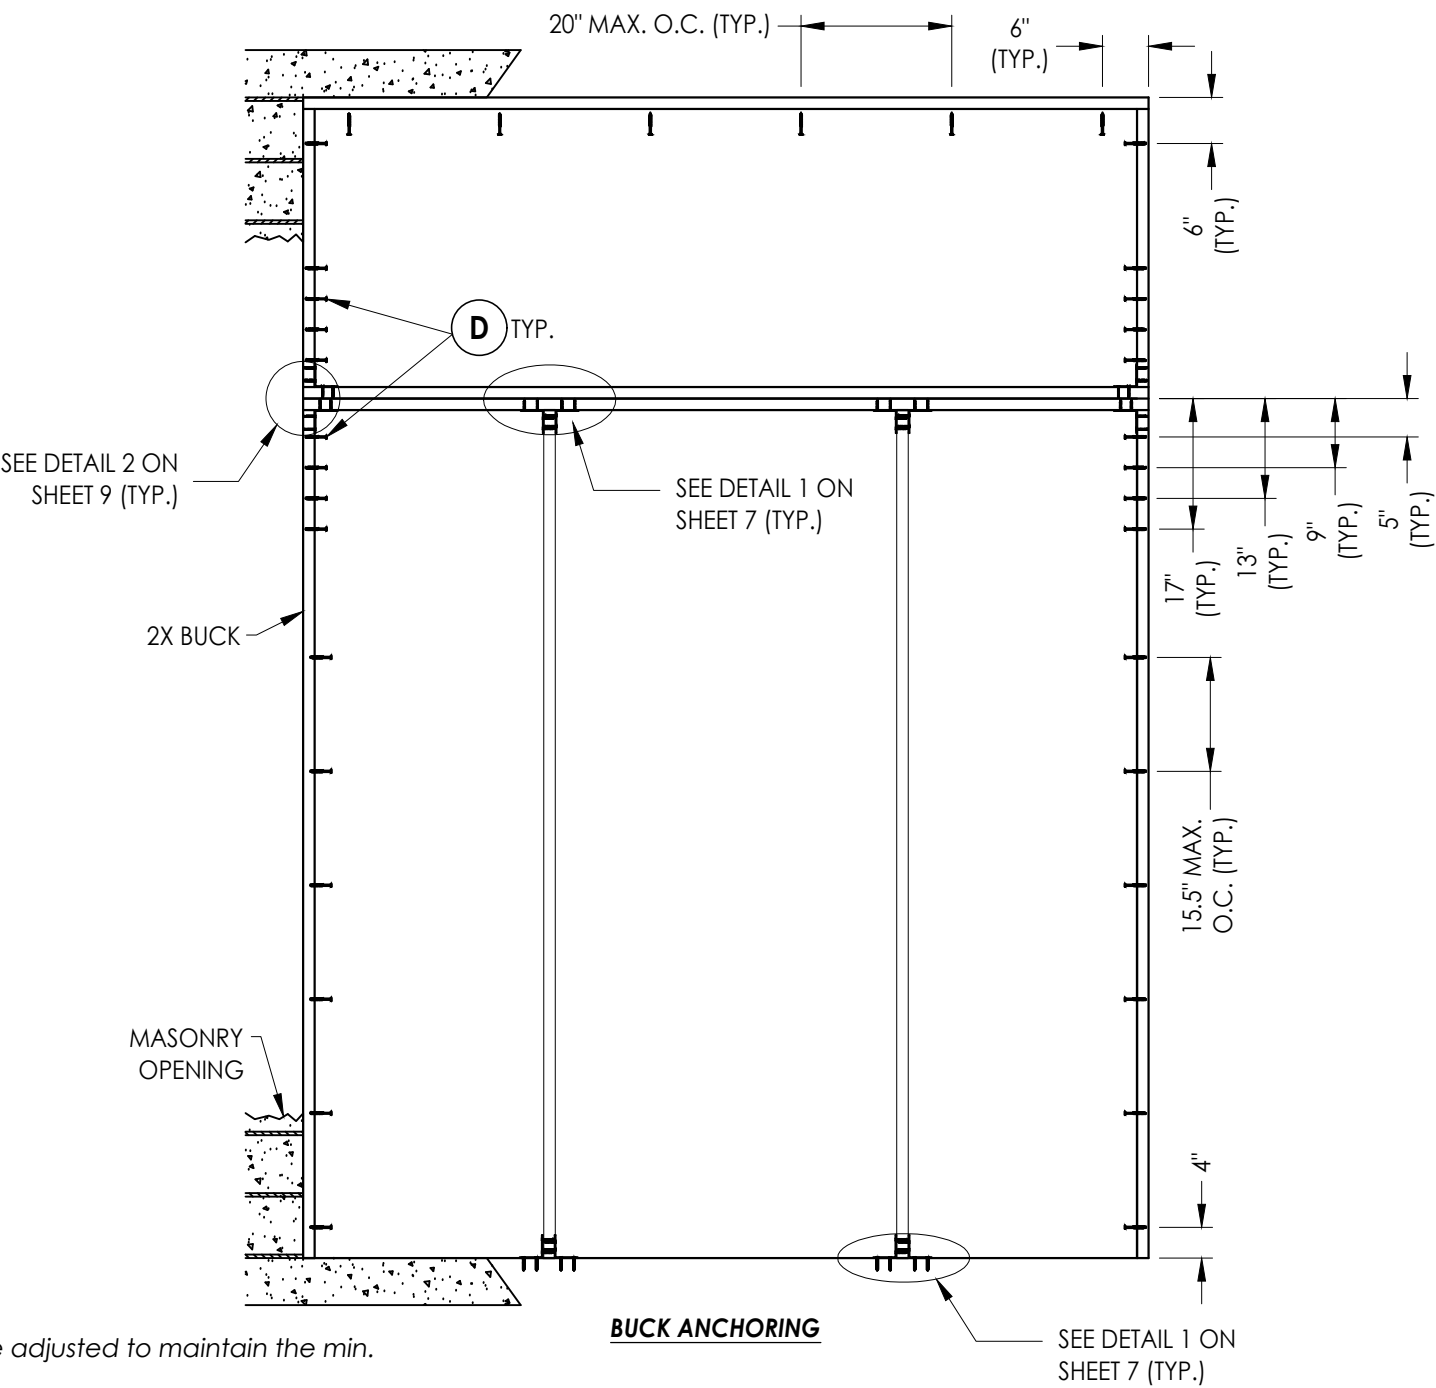

CONCRETE ANCHOR NOTES:

1. Concrete anchor locations at the corners may be adjusted to maintain the min. edge distance to mortar joints.
2. Concrete anchor locations noted as "MAX. ON CENTER" must be adjusted to maintain the min. edge distance to mortar joints, additional concrete anchors may be required to ensure the "MAX. ON CENTER" dimension are not exceeded.
3. Concrete anchor table:

ANCHOR TYPE	ANCHOR SIZE	MIN. EMBEDMENT	MIN. CLEARANCE TO MASONRY EDGE	MIN. CLEARANCE TO ADJACENT ANCHOR
ITW TAPCON®	1/4"	1-1/4"	2"	4"
DeWALT ULTRACON®	1/4"	1-1/4"	1"	4"

WOOD SCREW INSTALLATION NOTES:

1. Maintain a minimum 5/8" edge distance, 1" end distance, & 1" o.c. spacing of wood screws to prevent the splitting of wood.

[illegible]


DATE:	06/26/12
SCALE:	N.T.S.
DWG. BY:	JK
CHK. BY:	LFS
DRAWING NO.:	FL-15751.5
SHEET	10 OF 13

Documents Prepared By:
Lyndon F. Schmidt
P.E. No. 43409


R^gW BUILDING CONSULTANTS, INC.
P.O. Box 230, Valrico, FL 33595
Phone No.: 813.659.9197
FBPE Registry No. 9813

Z:\2023 FBC Drawings\Millwork Artisans, LLC\FL-15751 R4\FL-15751.3-5.dwg


NOTE: 2 SCREWS REQ'D @ ALL FRAME ANCHOR LOCATIONS (TYP.)

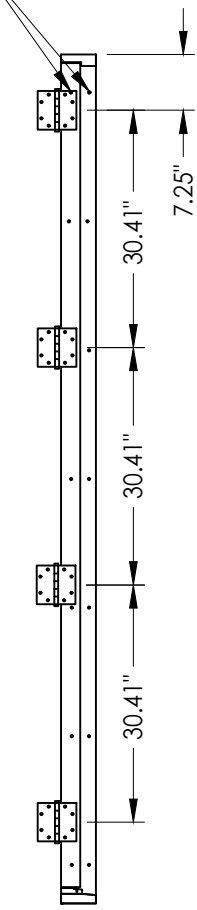


HINGE JAMB

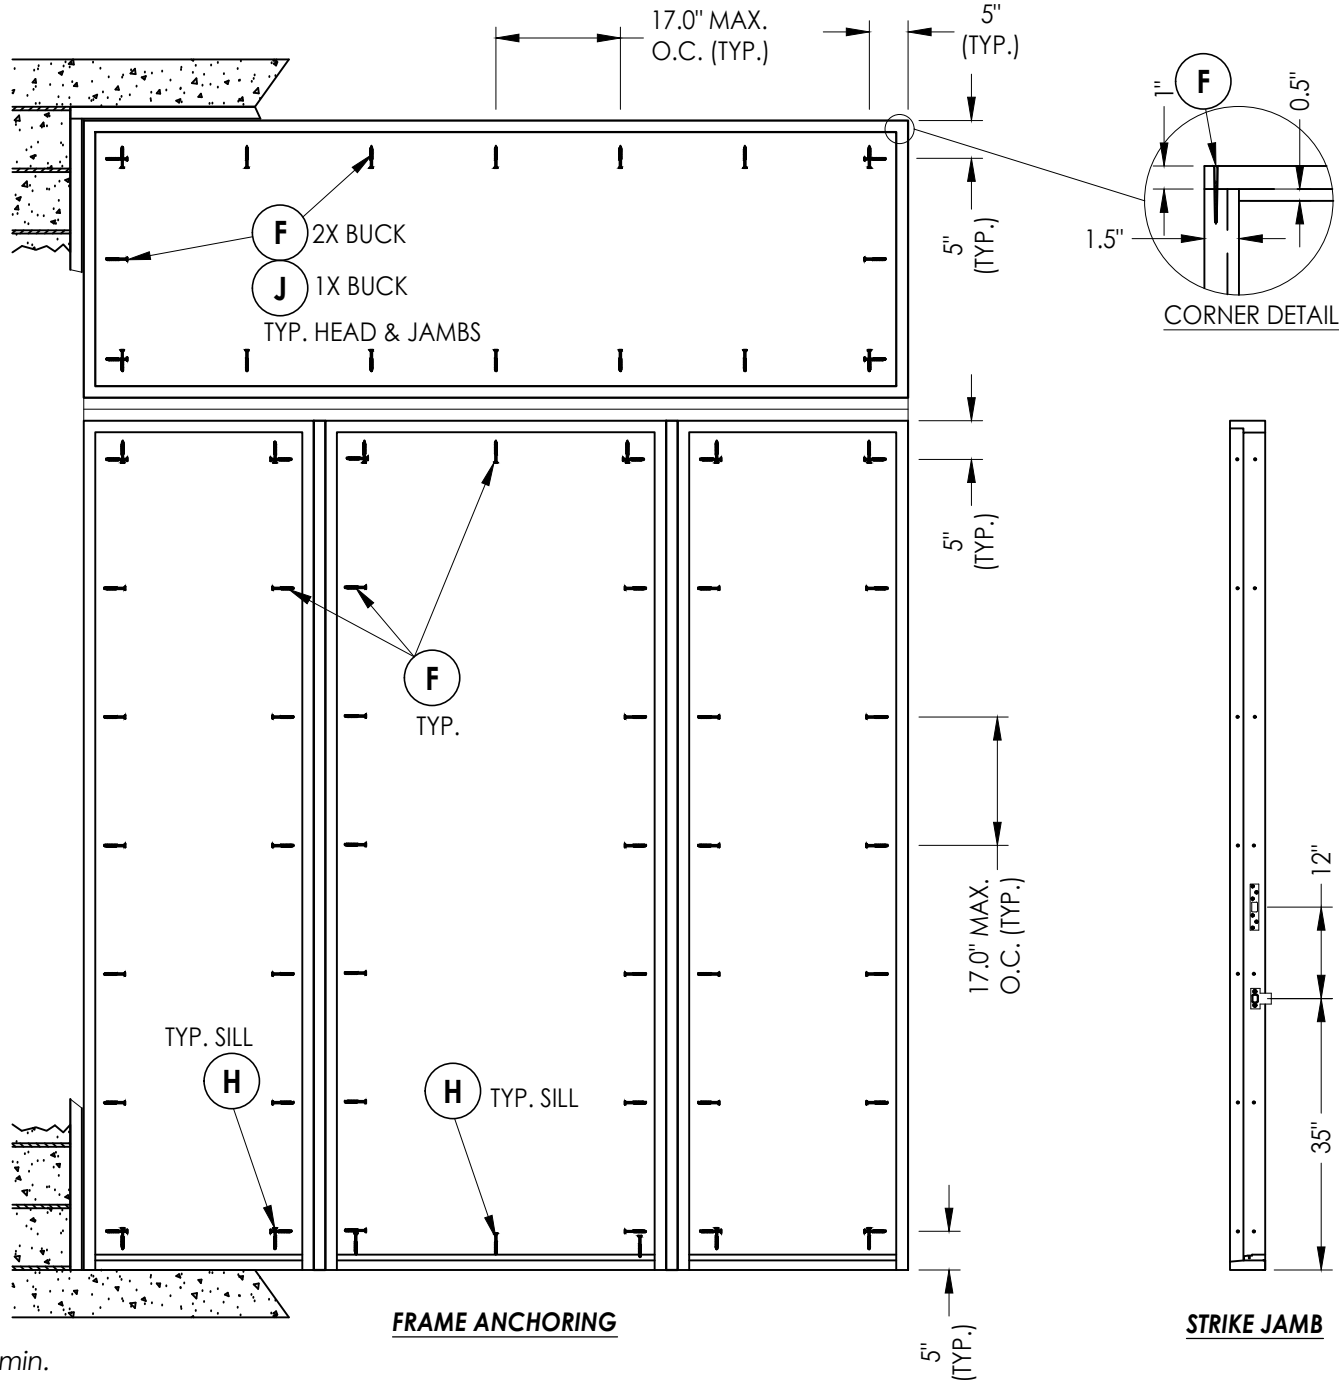


FRAME ANCHORING

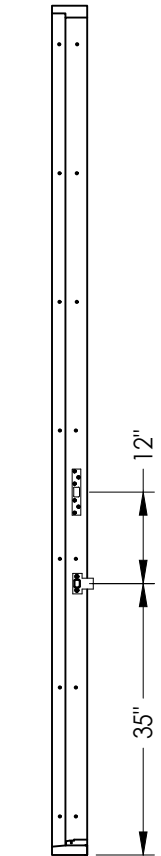

STRIKE JAMB

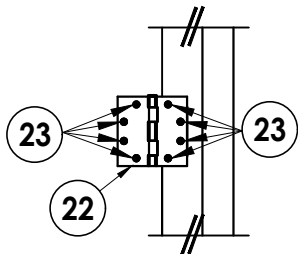

HINGE DETAIL

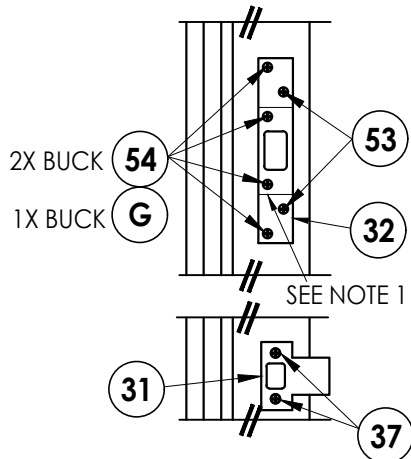

STRIKE DETAIL
Latch & deadbolt

CONCRETE ANCHOR NOTES:

- Concrete anchor locations at the corners may be adjusted to maintain the min. edge distance to mortar joints.
- Concrete anchor locations noted as "MAX. ON CENTER" must be adjusted to maintain the min. edge distance to mortar joints, additional concrete anchors may be required to ensure the "MAX. ON CENTER" dimension are not exceeded.
- Concrete anchor table:

ANCHOR TYPE	ANCHOR SIZE	MIN. EMBEDMENT	MIN. CLEARANCE TO MASONRY EDGE	MIN. CLEARANCE TO ADJACENT ANCHOR
ITW TAPCON®	1/4"	1-1/4"	2"	4"
DeWALT ULTRACON®	1/4"	1-1/4"	1"	4"

WOOD SCREW INSTALLATION NOTES:

- Maintain a minimum 5/8" edge distance, 1" end distance, & 1" o.c. spacing of wood screws to prevent the splitting of wood.

NOTE:

- Deadbolt reinforcing plate (1-1/8" x 2-3/4" x 0.12" thick) is required behind strike plate (item #32).

Documents Prepared By:
Lyndon F. Schmidt
P.E. No. 43409

RW BUILDING CONSULTANTS, INC.
P.O. Box 230, Valrico, FL 33595
Phone No.: 813.659.9197
FBPE Registry No. 9813

PRODUCT:
MILLWORK ARTISANS
WOOD DOOR

PART OR ASSEMBLY:
FRAME ANCHORING

		REVISIONS			
		NO.	DATE	BY	
4	9/14/23	UPDATE TO 8TH ED. (2023)	FBC	LFS	
3	9/29/20	UPDATE TO 7TH ED. (2020)	FBC	LFS	
2	10/03/17	UPDATE TO 6TH ED. (2017)	FBC	JK	
1	04/14/15	UPDATE TO 5TH ED. (2014)	FBC	JK	

DATE: 06/26/12



SCALE: N.T.S.

DWG. BY: JK


CHK. BY: LFS

DRAWING NO.: FL-15751.5


SHEET 11 OF 13

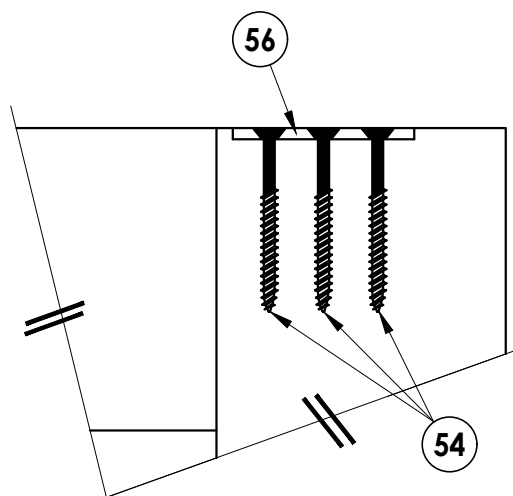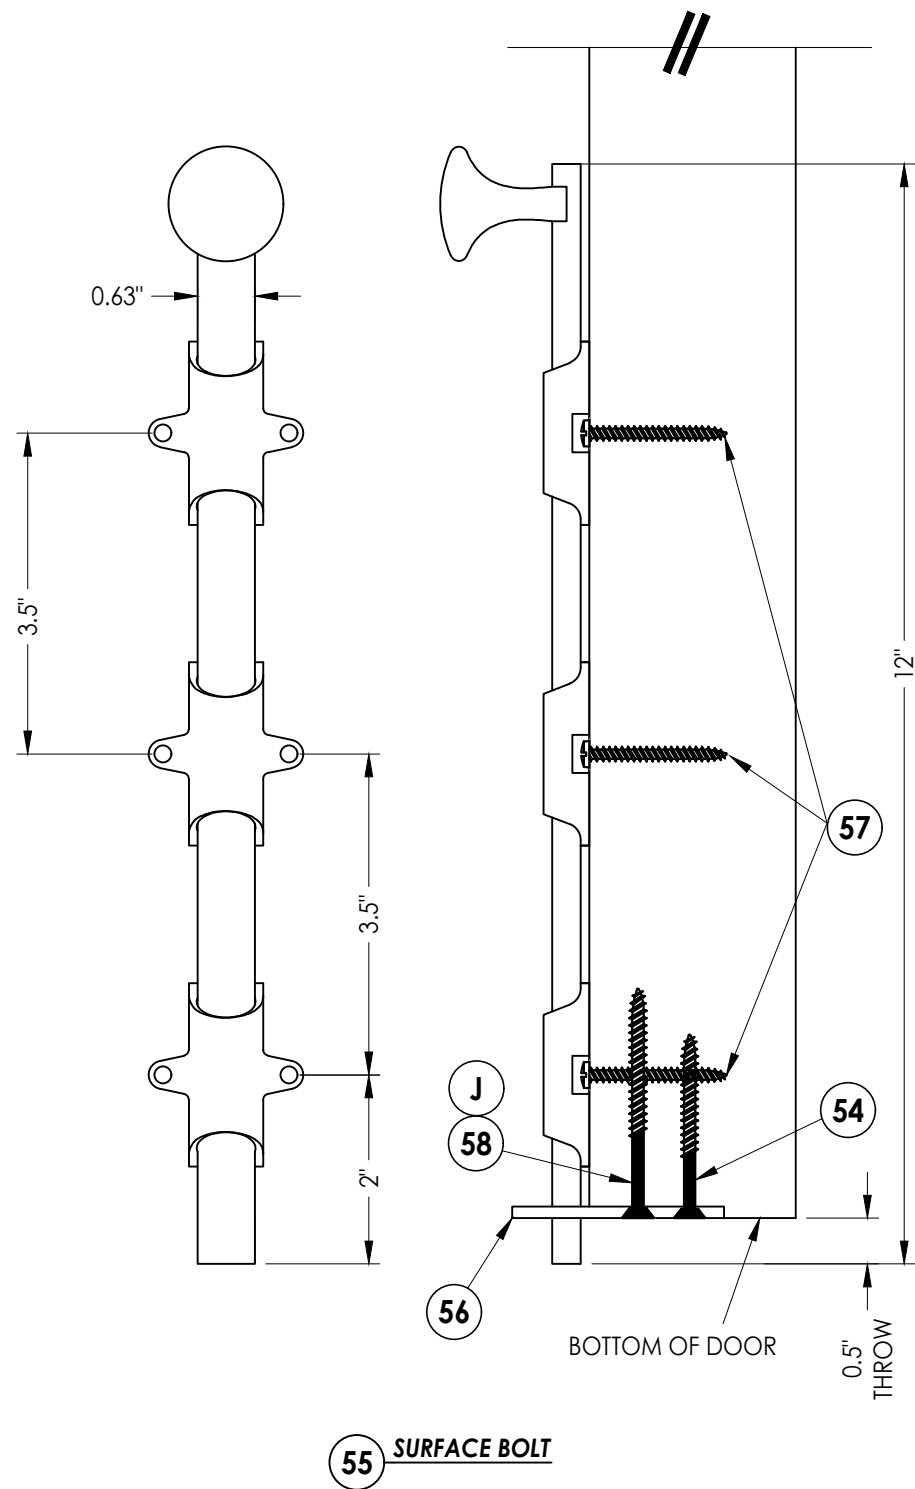


SURFACE BOLT GUIDE PLATE
Typical at top & bottom of door

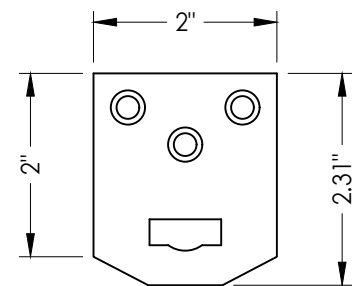

56 SURFACE BOLT GUIDE PLATE

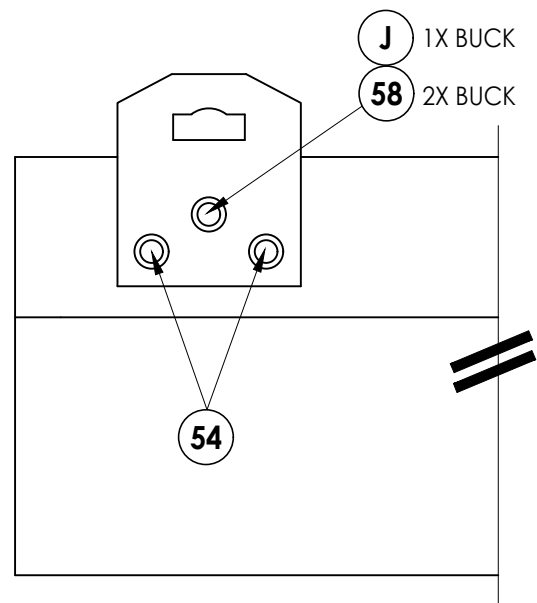

SURFACE BOLT GUIDE PLATE
View looking up at head

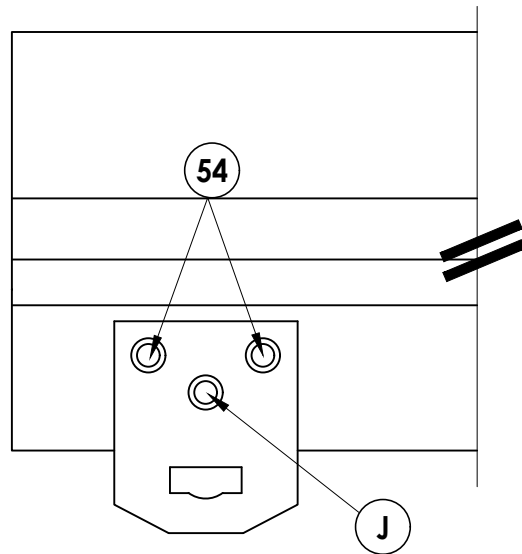



SURFACE BOLT GUIDE PLATE
View looking down at sill

[illegible]

Documents Prepared By:
Lyndon F. Schmidt
P.E. No. 43409

RW BUILDING CONSULTANTS, INC.
P.O. Box 230, Valrico, FL 33595
Phone No.: 813.659.9197
FBPE Registry No. 9813

BILL OF MATERIALS		
ITEM #	DESCRIPTION	MATERIAL
A	1X BUCK G >= 0.55	WOOD
B	2X BUCK G >= 0.55	WOOD
C	1/4" MAX. SHIM SPACE	-
D	1/4" X 2-3/4" FH DeWALT OR ITW CONCRETE SCREW	STEEL
E	MASONRY - 3,000 PSI MIN. CONCRETE CONFORMING TO ACI 301 OR HOLLOW BLOCK CONFORMING TO ASTM C90	CONCRETE
F	#7 X 2-1/2" TRIM SCREW (1-1/4" MIN. EMBEDMENT)	STEEL
H	1/4" X 3-1/4" FH DeWALT OR ITW CONCRETE SCREW	STEEL
J	1/4" X 3-3/4" FH DeWALT OR ITW CONCRETE SCREW	STEEL
L	3/16" X 1-3/4" FH ITW CONCRETE SCREW	STEEL
M	3/16" X 2-1/4" FH ITW CONCRETE SCREW	STEEL
1	HEAD AND SIDE JAMB	WOOD
2	TOP RAIL & STILE	WOOD
3	BOTTOM RAIL	WOOD
4	TRANSOM SILL	WOOD
5	INTERMEDIATE RAIL	WOOD
11	PANEL INFIL	WOOD
12	PANEL/GLASS STOPS	WOOD
13	WEATHERSTRIP (QLON)	FOAM
17	23 GA. X 1" FINISH NAIL	STEEL
18	#8 X 1-3/4" FH WOOD SCREW	STEEL
19	#8 X 2" FH WOOD SCREW	STEEL
20	INSWING SILL	WOOD
21	OUTSWING SILL	WOOD
22	5" x 5" HINGE	STEEL
23	#12 X 1-1/4" FH WOOD SCREW	STEEL
24	SUPPORT ANGLE	STEEL
31	LATCH STRIKE PLATE	STEEL
32	DEADBOLT STRIKE PLATE (6" LONG SECURITY)	STEEL
37	#8 X 3/4" FH WOOD SCREW	STEEL
40	WOOD DOOR PANEL	-
50	SIDELITE PANEL	-
53	#8 X 1-1/2" FH WOOD SCREW	STEEL
54	#10 X 2" FH WOOD SCREW	STEEL
55	SURFACE BOLT	STEEL
56	SURFACE BOLT GUIDE PLATE	STEEL
57	#8 X 1-1/2" PPH SMS	STEEL
58	#10 X 2-1/2" PFH WOOD SCREW	STEEL
59	#8 X 3" PFH WOOD SCREW	STEEL
70	DOUBLE 2X MULLION (2 X 8 SELECT STRUCTURAL - SOUTHERN YELLOW PINE) (RIPPED TO 6-3/8")	WOOD

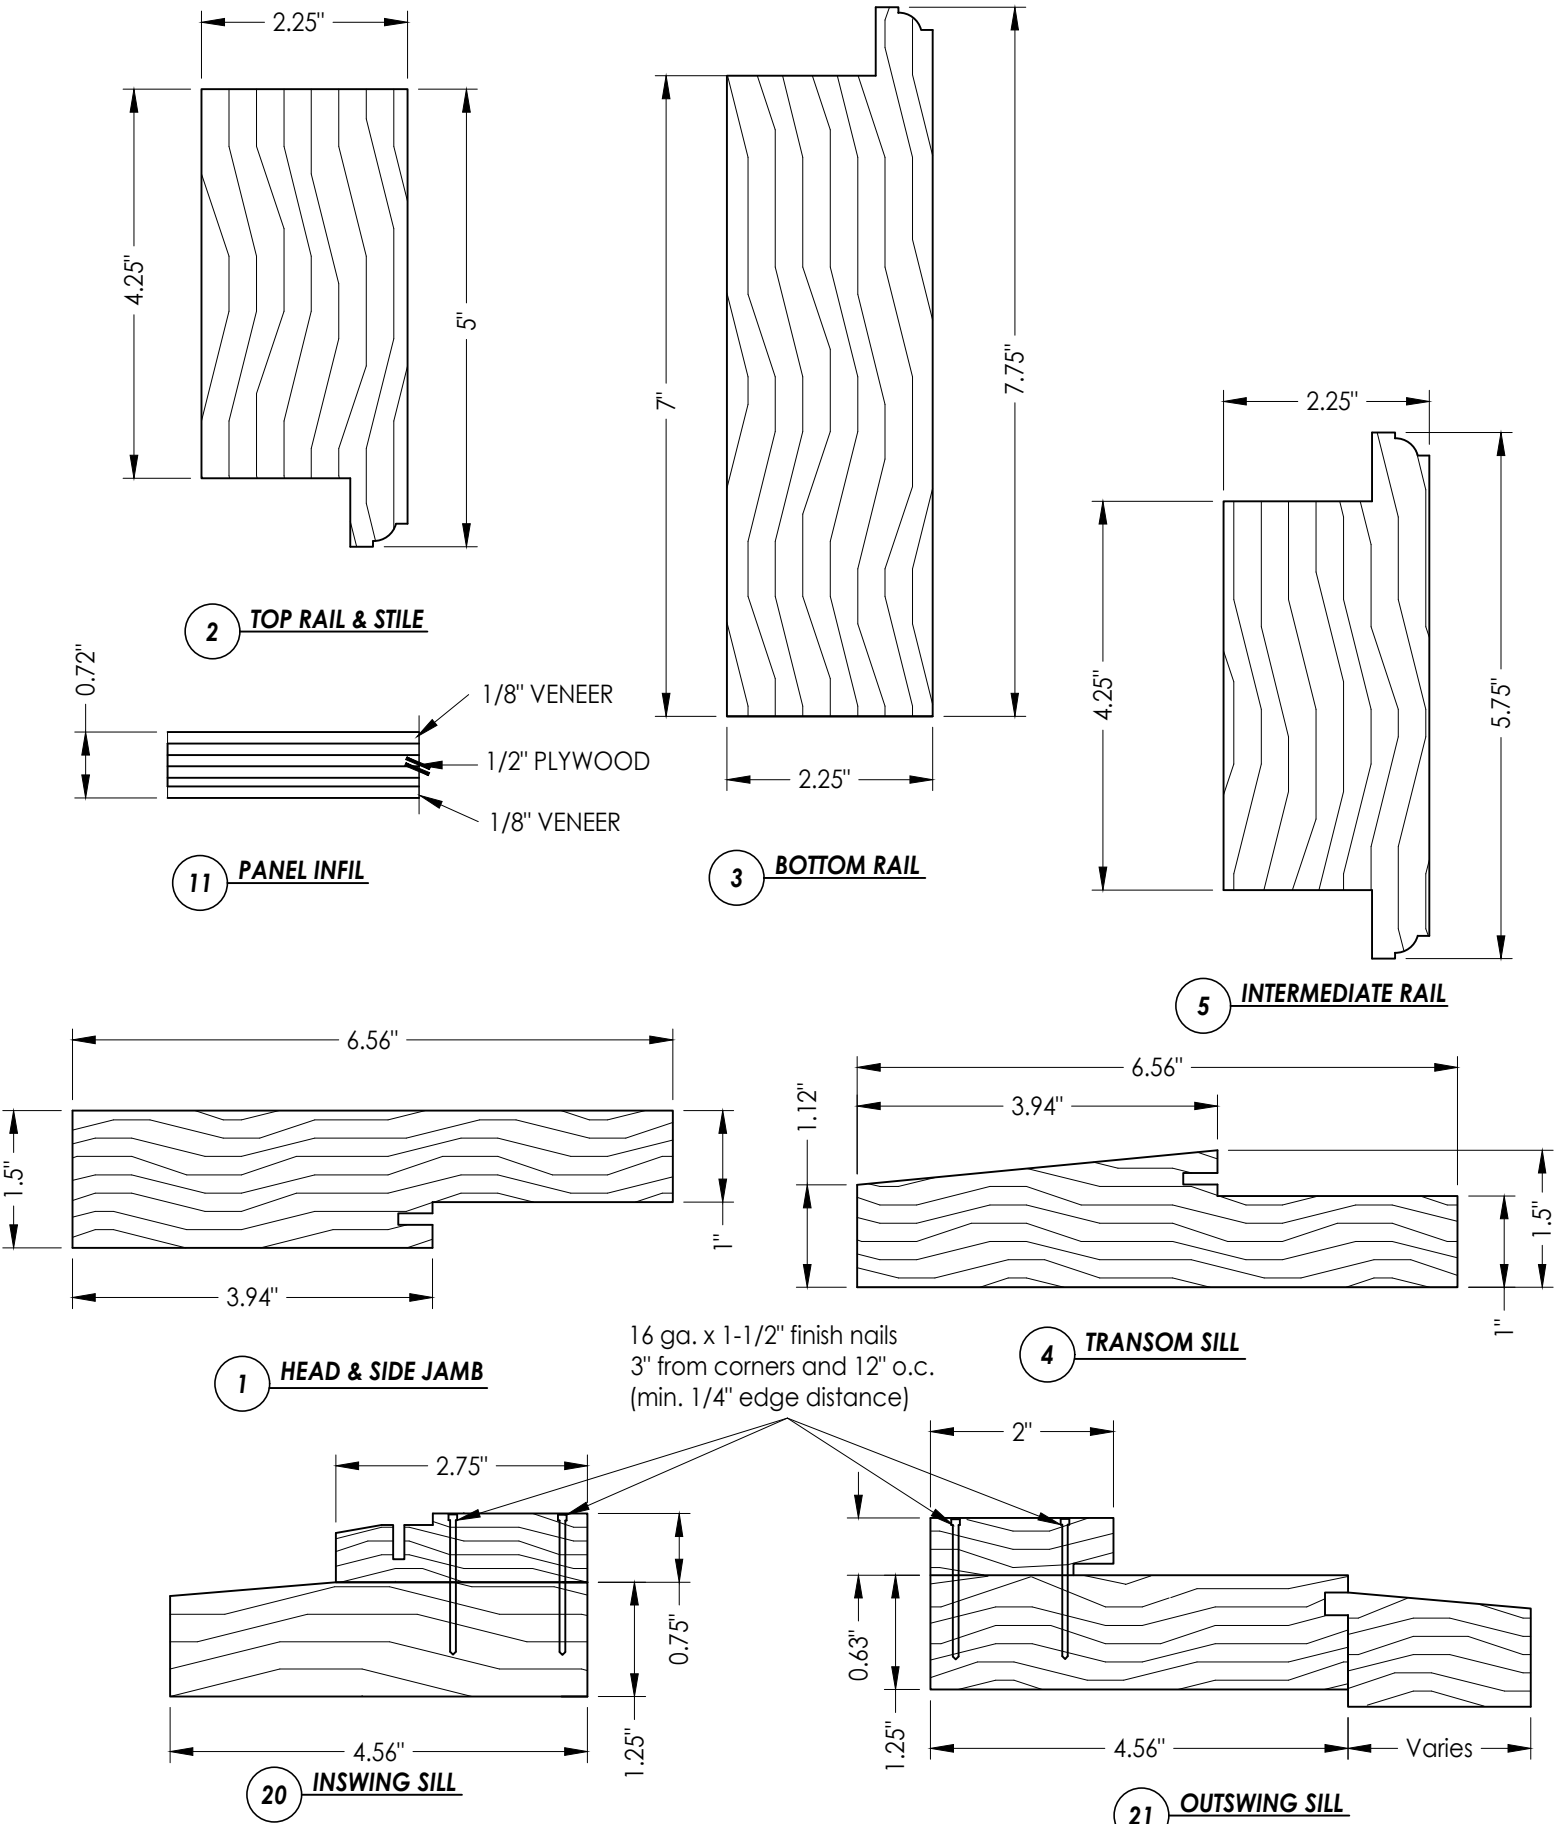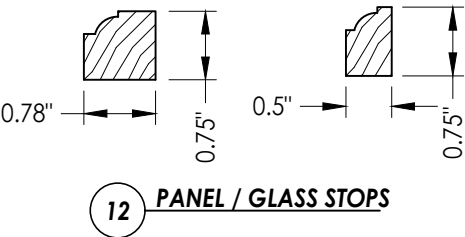

PRODUCT:		MILLWORK ARTISANS WOOD DOOR		RW BUILDING CONSULTANTS, INC. P.O. Box 230, Valrico, FL 33595 Phone No.: 813.659.9197 FBPE Registry No. 9813	
PART OR ASSEMBLY:		BILL OF MATERIALS & COMPONENTS			
4	9/14/23	UPDATE TO 8TH ED. (2023)	FBC	LFS	
3	9/29/20	UPDATE TO 7TH ED. (2020)	FBC	LFS	
2	10/03/17	UPDATE TO 6TH ED. (2017)	FBC	JK	
1	04/14/15	UPDATE TO 5TH ED. (2014)	FBC	JK	
NO.	DATE			BY	
					REVISIONS
DATE: 06/26/12					
SCALE: N.T.S.					
DWG. BY: JK					
CHK. BY: LFS					
DRAWING NO.: FL-15751.5					
SHEET 13 OF 13					