





250 Staunton Turnpike, Parkersburg, WV 26104

8800 Series
Vinyl Double Hung
Window
"IMPACT"

GENERAL NOTES

1. This product has been evaluated and is in compliance with the 9th Edition (2026) Florida Building Code (FBC) structural requirements excluding the "High Velocity Hurricane Zone" (HVHZ).
2. Product anchors shall be as listed and spaced as shown on details. Anchor embedment to base material shall be beyond wall dressing or stucco.
3. When used in areas requiring wind borne debris protection this product complies with FBC Sections 1609.1.2 & R301.2.1.2 and does not require an impact resistant covering. This product meets missile level "D" and includes Wind Zone 4 as defined in ASTM E1996.
4. For 2x stud framing construction, anchoring of these units shall be the same as that shown for 2x buck masonry construction.
5. Site conditions that deviate from the details of this drawing require further engineering analysis by a licensed engineer or registered architect.

TABLE OF CONTENTS	
SHEET #	DESCRIPTION
1	Typical elevations, design pressures and general notes
2	Horizontal cross sections
3	Vertical cross sections
4	Horizontal and vertical cross sections
5	Buck and frame anchoring (dual track)
6	Buck and frame anchoring (alternate interior track)
7	Components
8	Bill of materials, components & glazing details

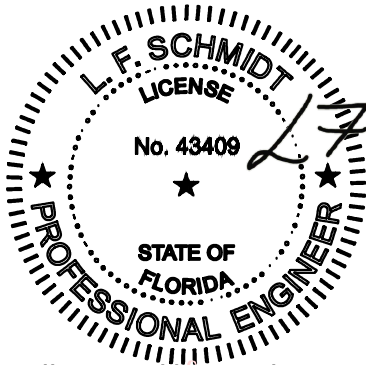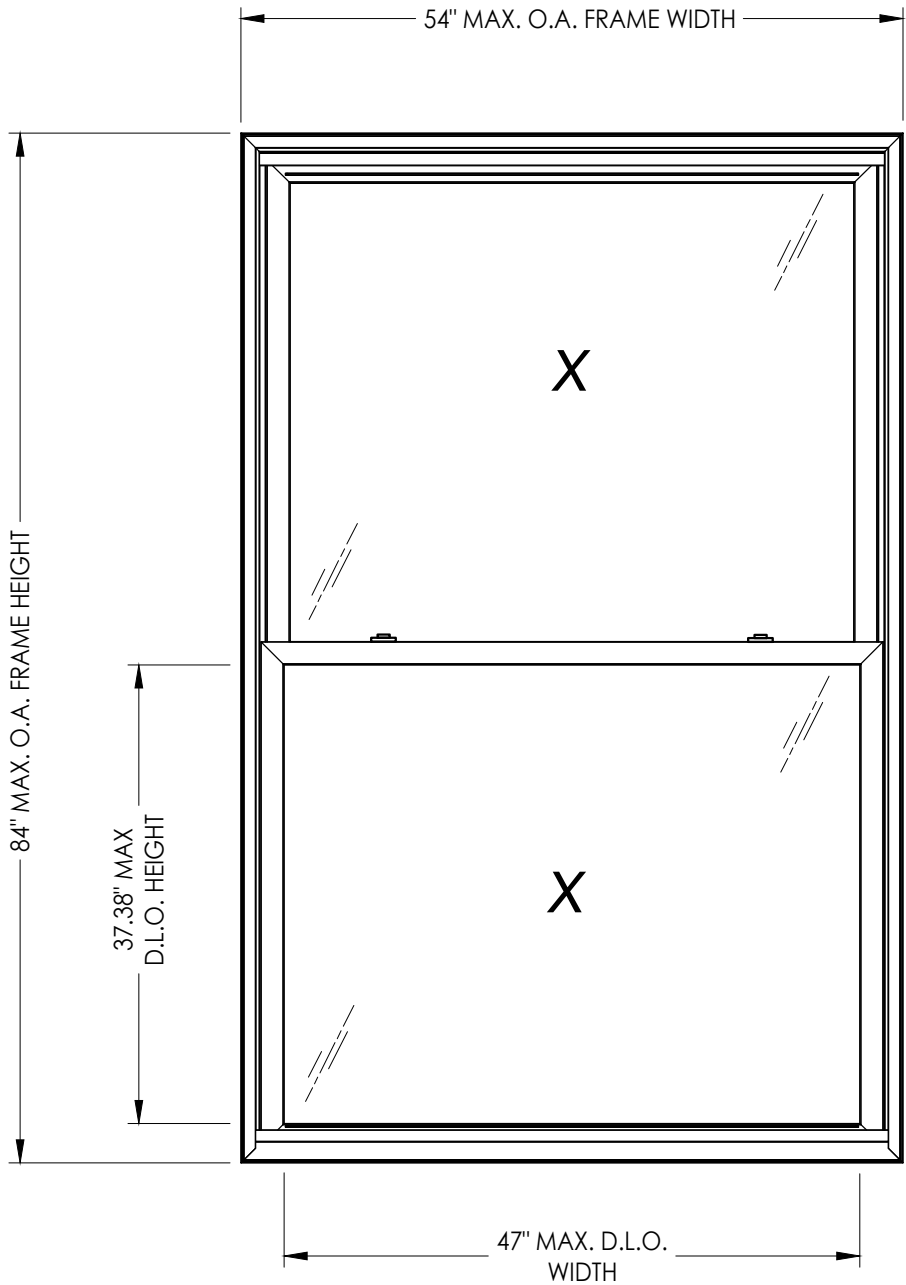

Digitally signed by Lyndon F Schmidt
Date: 2026.07.27 11:02:51 -04'00'

This item has been digitally signed and sealed by L. F. Schmidt, P.E. on the date adjacent to the seal.
Printed copies of this document are not considered signed and sealed and the signature must be verified on any electronic copies.

THIS PRODUCT APPROVAL IS VALID ONLY FOR THE STATE OF FLORIDA

MAX. FRAME DIMENSION	MAX. D.L.O. DIMENSION	GLASS TYPE	DESIGN PRESSURE (PSF)	
			POSITIVE	NEGATIVE
48.0" X 72.0"	41.0" X 31.38"	G1	+60.0	-65.0
54.0" X 84.0"	47.0" X 37.38"	G1	+50.0	-50.0
54.0" X 76.0"	47.0" X 33.38"	G2	+55.0	-60.0
54.0" X 76.0"	47.0" X 33.38"	G3	+65.0	-70.0

Documents Prepared By:
Lyndon F. Schmidt
P.E. No. 43409

8800 SERIES
Vinyl Double Hung Window

PART OR ASSEMBLY:
TYPICAL ELEVATION, DESIGN PRESSURES & GENERAL NOTES

7
7/01/26
UPDATE TO 9TH ED. (2026) FBC

6
7/06/23
UPDATE TO 8TH ED. (2023) FBC

5
7/02/20
UPDATE TO 7TH ED. (2020) FBC

NO. DATE

BY

REVISIONS

DATE: 8/2/12

SCALE: N.T.S.

DWG. BY: JK



CHK. BY: LFS

DRAWING NO.: FL-15819.2


SHEET 1 OF 8

Building Consultants, Inc.
P.O. Box 230, Valrico, FL 33595
Phone No.: 813.659.9197
FBPE Registry No. 9813


Z:\2023 FBC Drawings\Wincore Window Company\FL-15819 R14\FL-15819.2.dwg

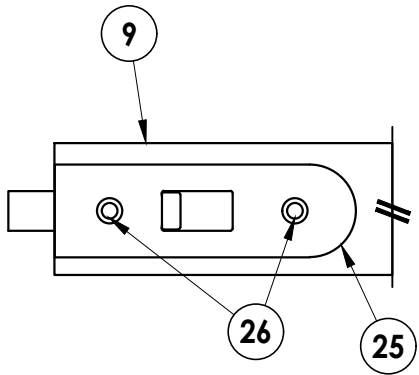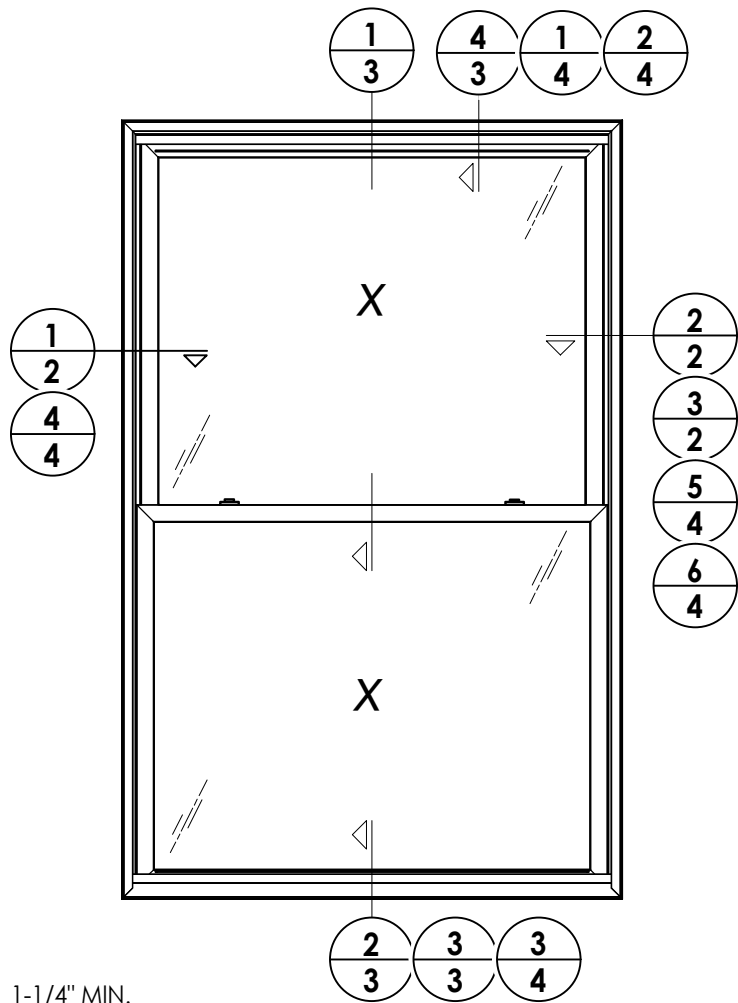


DETAIL 1

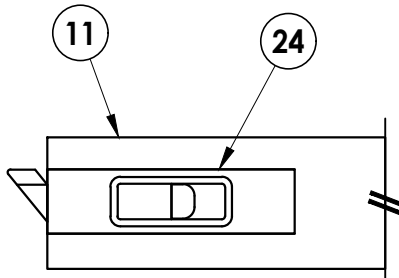

DETAIL 2

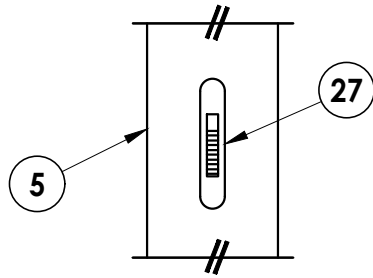


DETAIL 3

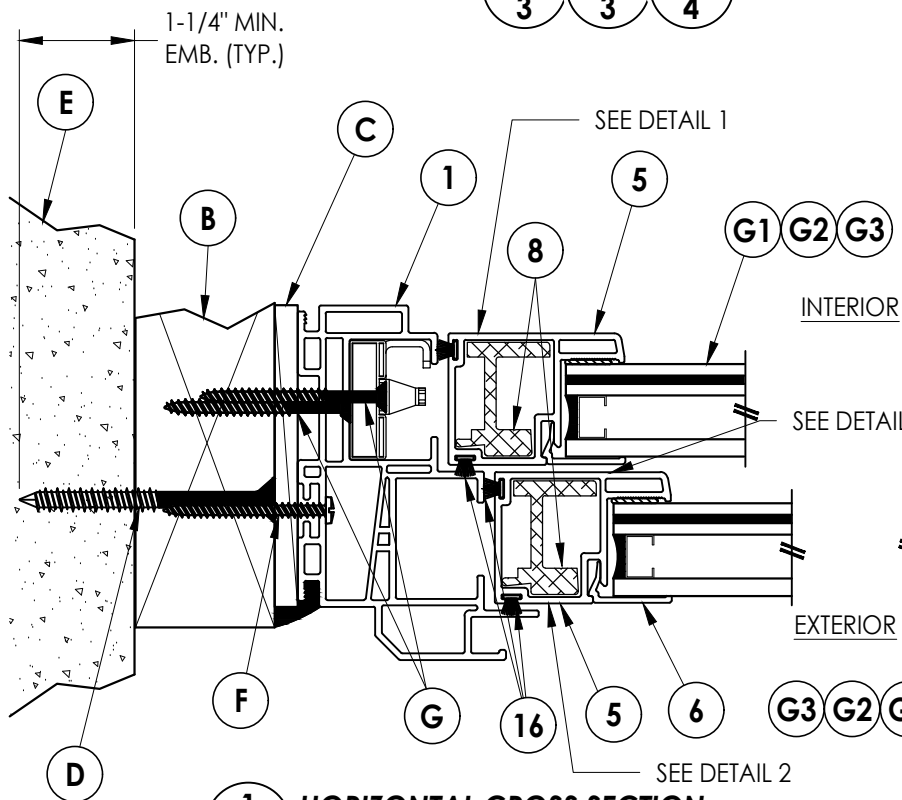


1
2

HORIZONTAL CROSS SECTION
Shown w/ 2X buck

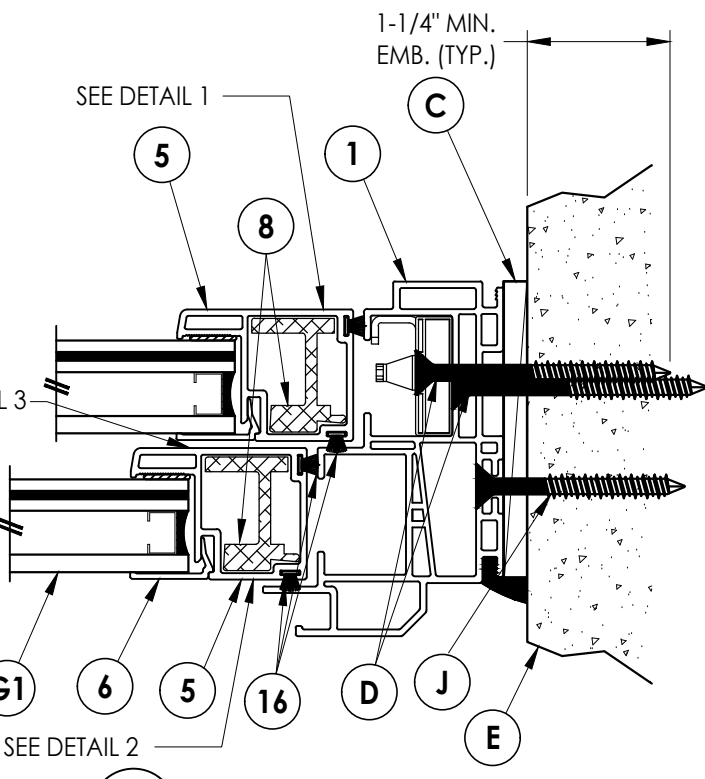

2
2

HORIZONTAL CROSS SECTION
Shown direct to masonry

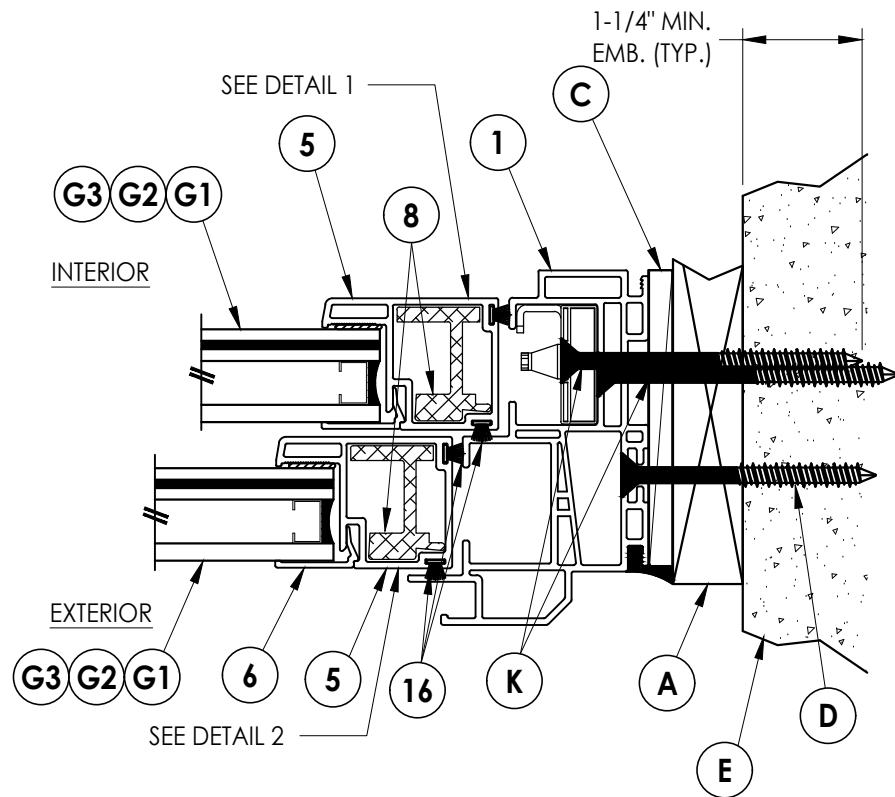

3
2

HORIZONTAL CROSS SECTION
Shown w/ 1X buck

Documents Prepared By:
Lyndon F. Schmidt
P.E. No. 43409

PRODUCT:
8800 SERIES
Vinyl Double Hung Window

PART OR ASSEMBLY:
HORIZONTAL
CROSS SECTIONS

NO.	DATE	REVISIONS
7	7/01/26	UPDATE TO 9TH ED. (2026) FBC LFS
6	7/06/23	UPDATE TO 8TH ED. (2023) FBC LFS
5	7/02/20	UPDATE TO 7TH ED. (2020) FBC LFS

DATE: 8/2/12

SCALE: N.T.S.

DWG. BY: JK

CHK. BY: LFS



DRAWING NO.:

FL-15819.2



SHEET 2 OF 8

RW BUILDING CONSULTANTS, INC.
P.O. Box 230, Valrico, FL 33595
Phone No.: 813.659.9197
FBPE Registry No. 9813

Z:\2023 FBC Drawings\Wincore Window Company\FL-15819 R14\FL-15819.2.dwg

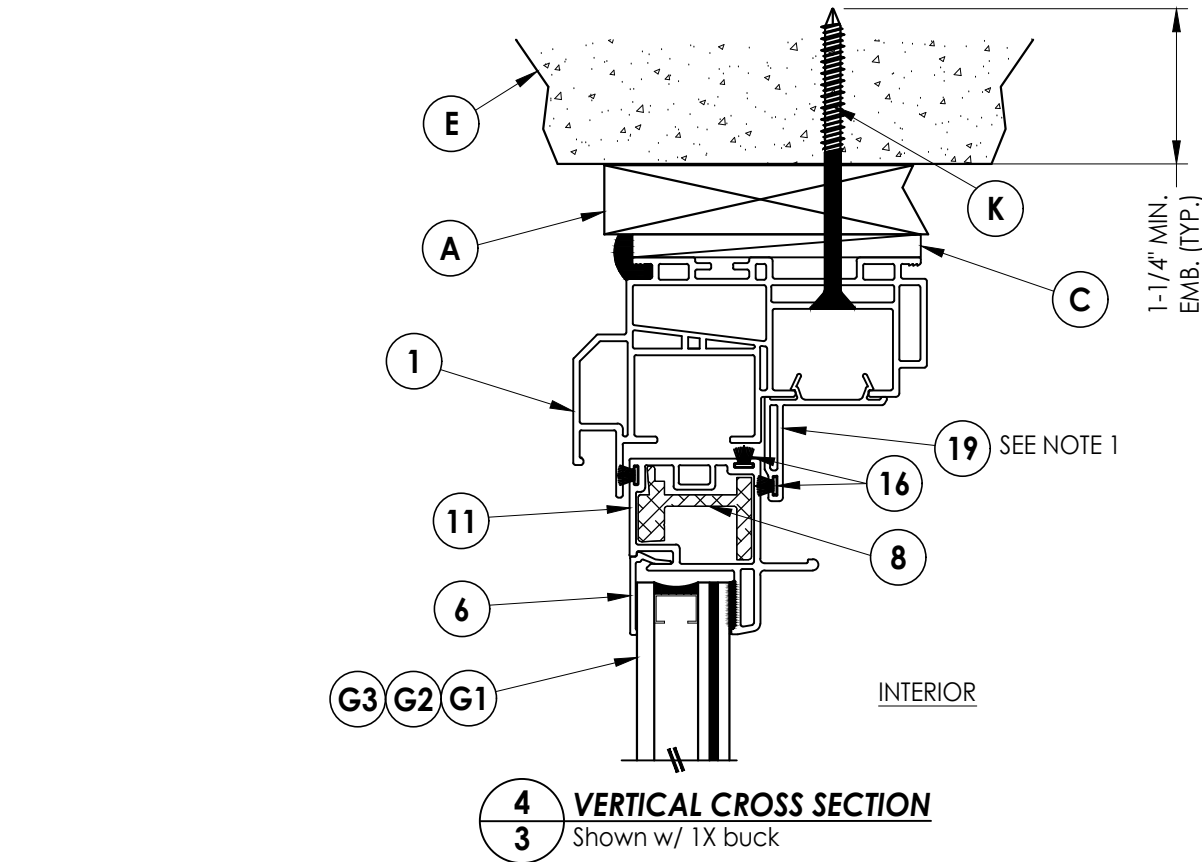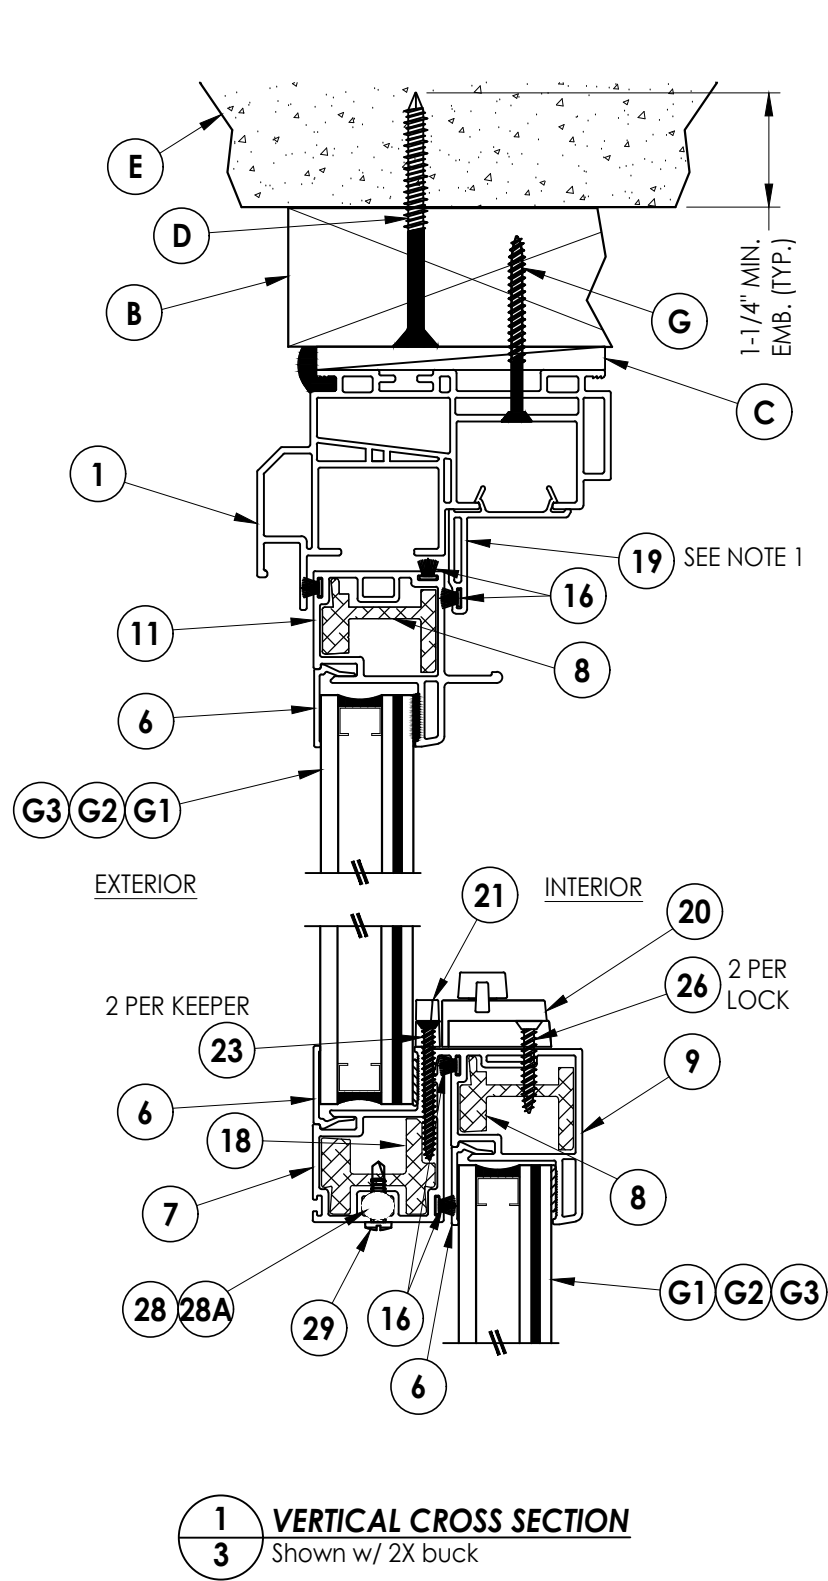


Note:
1. Item #19 glued to item #1 frame head
with PVC Vinyl Cement.

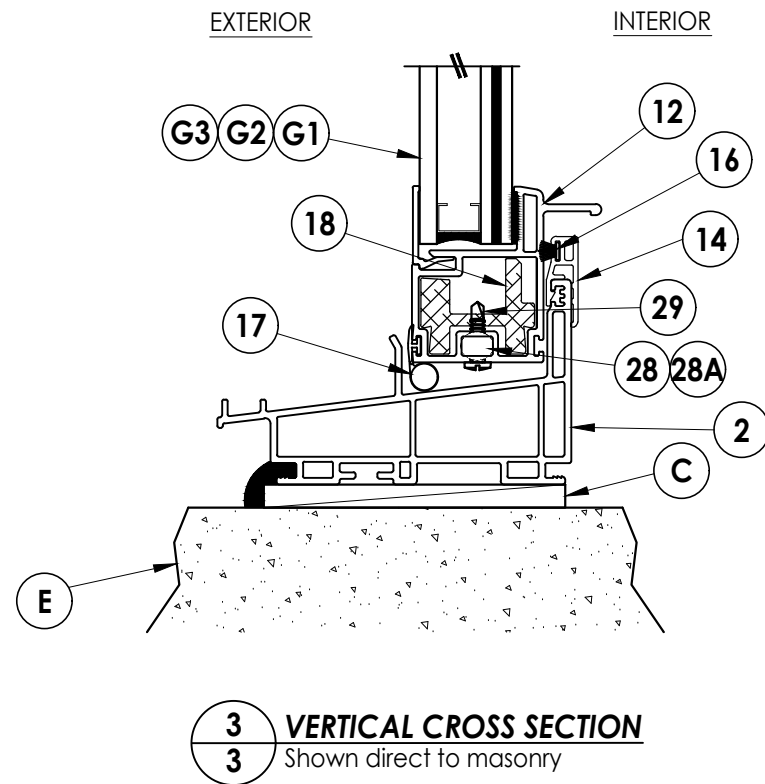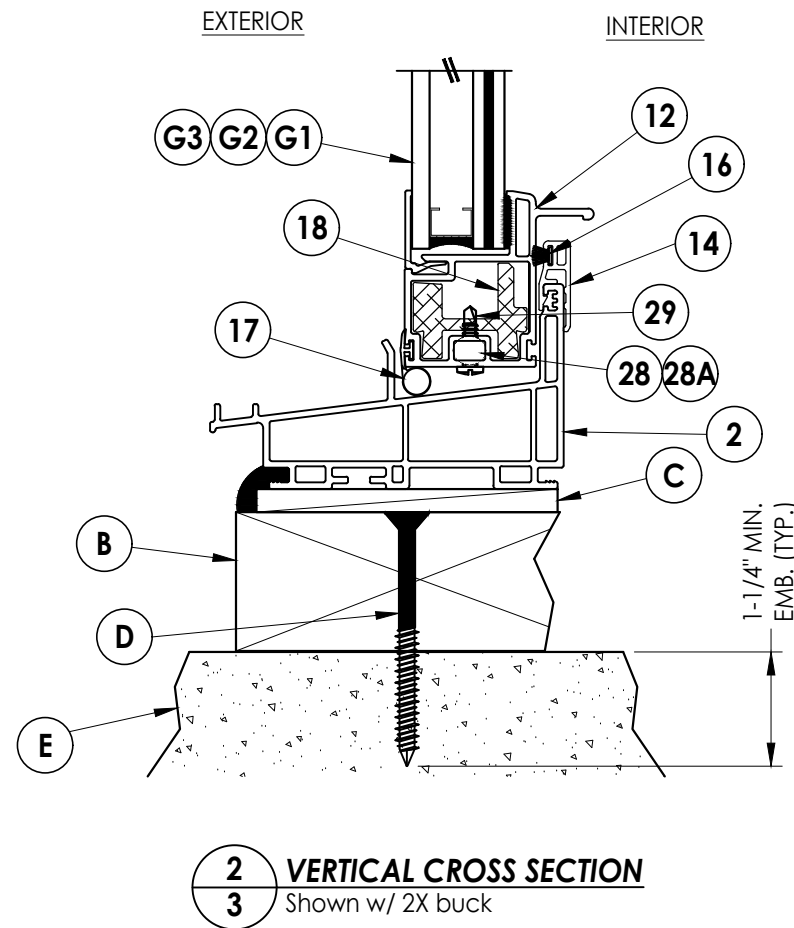


Documents Prepared By: Lyndon F. Schmidt P.E. No. 43409										BUILDING CONSULTANTS, INC. P.O. Box 230, Valrico, FL 33595 Phone No.: 813.659.9197 FBPE Registry No. 9813	
PRODUCT: 8800 SERIES Vinyl Double Hung Window										PART OR ASSEMBLY: VERTICAL CROSS SECTIONS	


Z:\2023 FBC Drawings\Wincore Window Company\FL-15819 R14\FL-15819.2.dwg

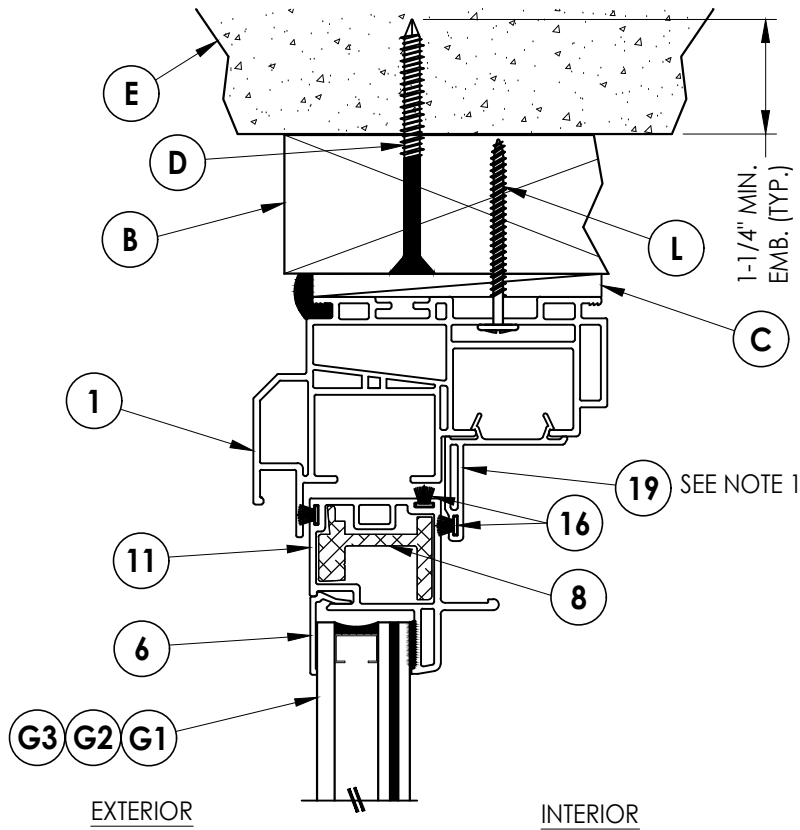


1
4 **VERTICAL CROSS SECTION**
Shown w/ 2X buck

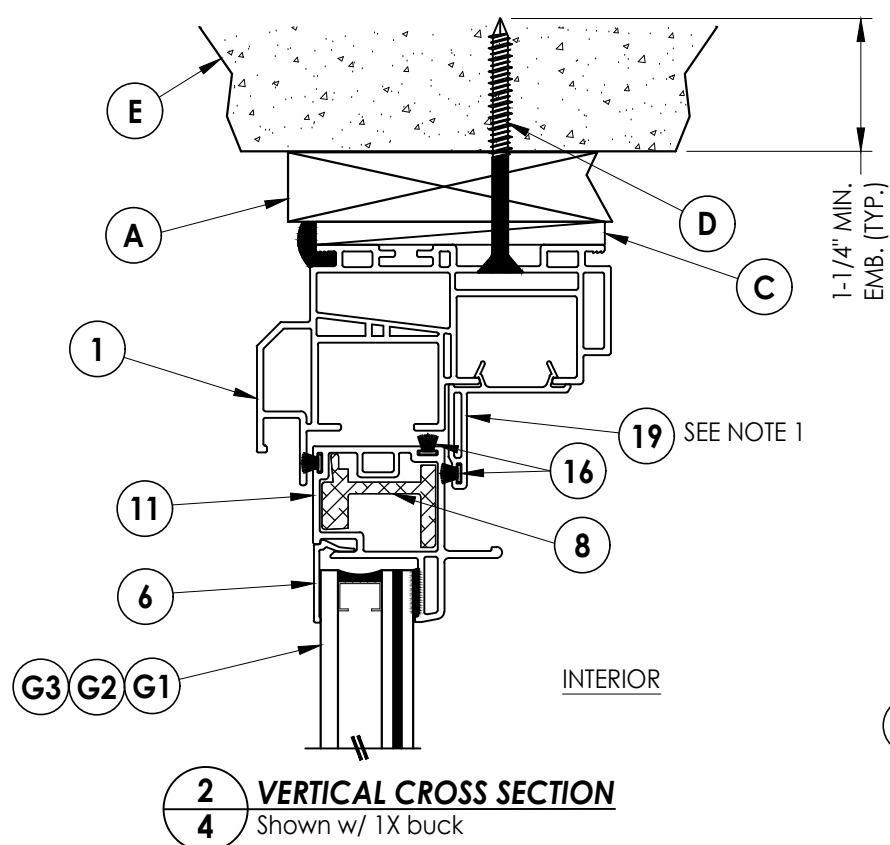


2
4 **VERTICAL CROSS SECTION**
Shown w/ 1X buck

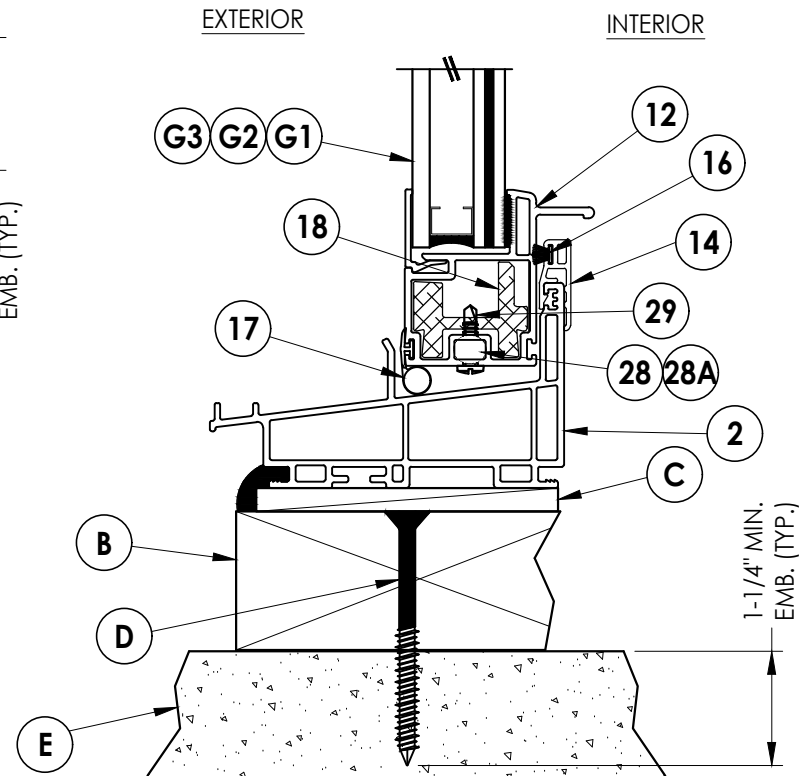


3
4 **VERTICAL CROSS SECTION**
Shown w/ 2X buck

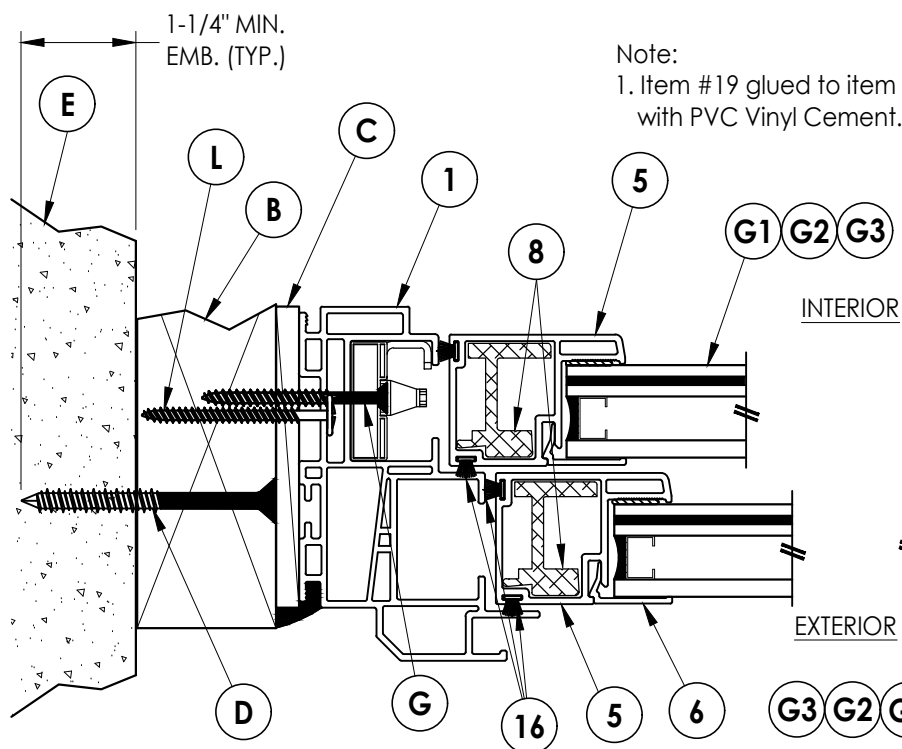

4
4 **HORIZONTAL CROSS SECTION**
Shown w/ 2X buck

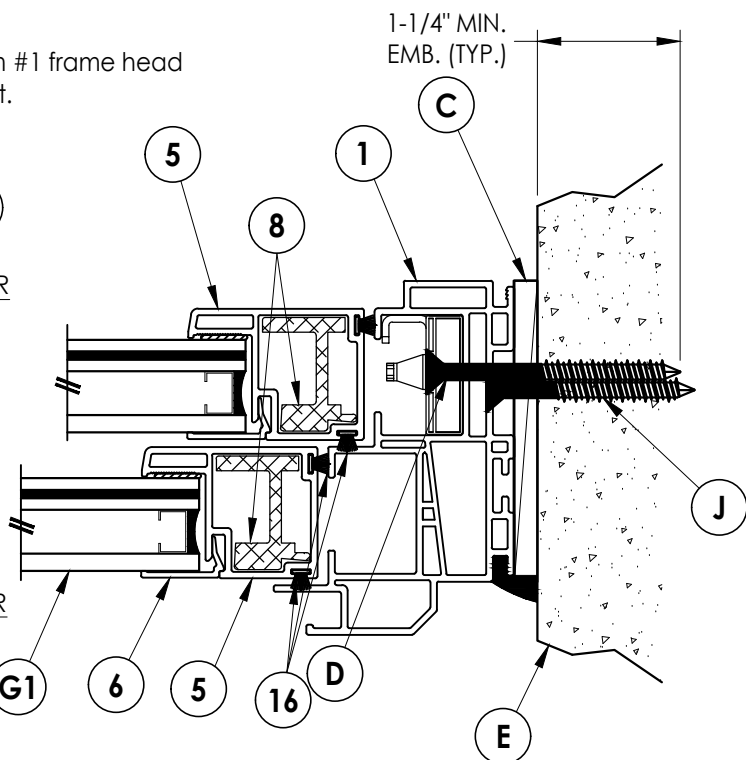

5
4 **HORIZONTAL CROSS SECTION**
Shown direct to masonry

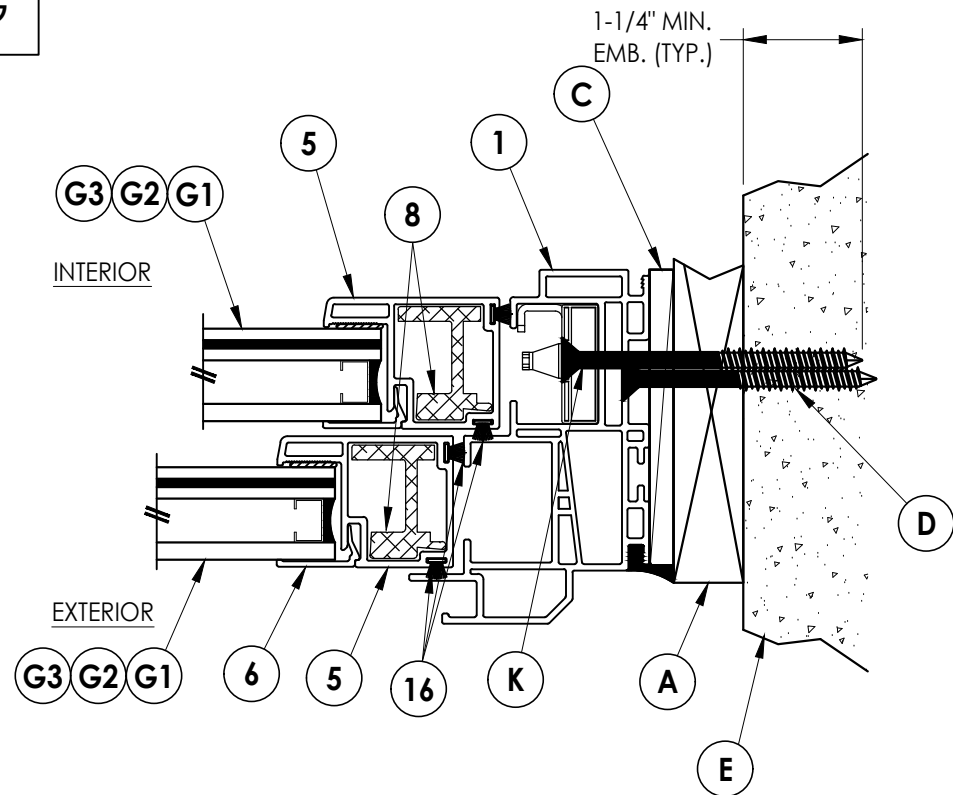

6
4 **HORIZONTAL CROSS SECTION**
Shown w/ 1X buck

ALTERNATE INTERIOR TRACK ANCHORING

Note:
1. Item #19 glued to item #1 frame head
with PVC Vinyl Cement.

Documents Prepared By:
Lyndon F. Schmidt
P.E. No. 43409

RW BUILDING CONSULTANTS, INC.
P.O. Box 230, Valrico, FL 33595
Phone No.: 813.659.9197
FBPE Registry No. 9813

PRODUCT:
8800 SERIES
Vinyl Double Hung Window

PART OR ASSEMBLY:
HORIZONTAL & VERTICAL
CROSS SECTIONS

NO.	DATE	REVISIONS
7	7/01/26	UPDATE TO 9TH ED. (2026) FBC LFS
6	7/06/23	UPDATE TO 8TH ED. (2023) FBC LFS
5	7/02/20	UPDATE TO 7TH ED. (2020) FBC LFS

DATE: 8/2/12

SCALE: N.T.S.

DWG. BY: JK


CHK. BY: LFS

DRAWING NO.:


FL-15819.2

SHEET 4 OF 8


Z:\2023 FBC Drawings\Wincore Window Company\FL-15819 R14\FL-15819.2.dwg

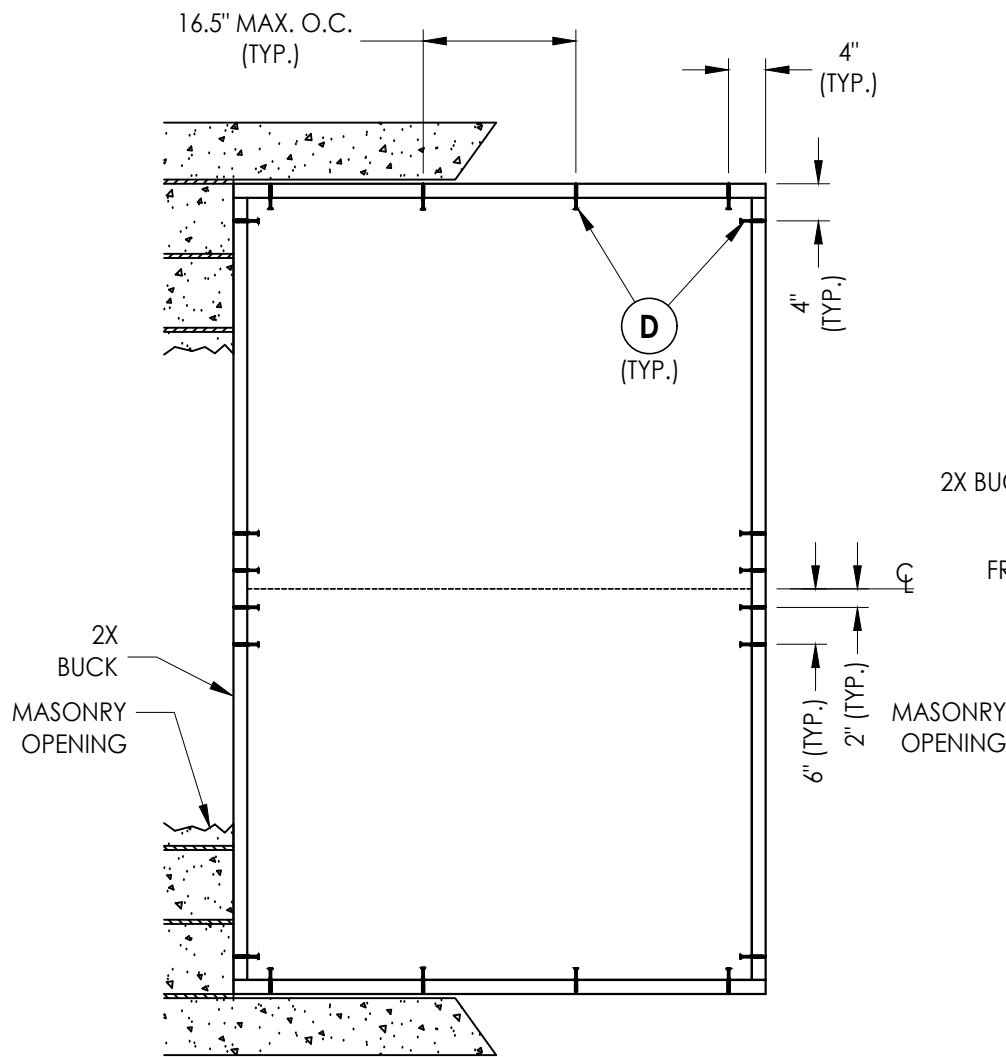

BUCK ANCHORING

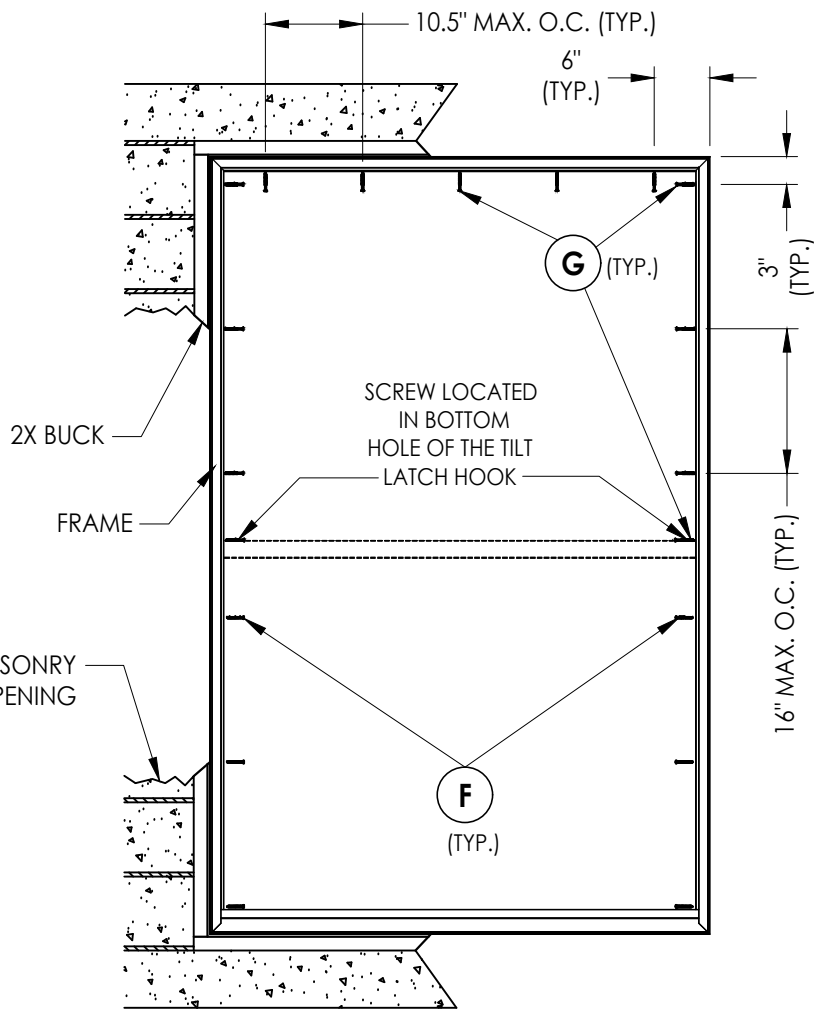

FRAME ANCHORING
2X Buck

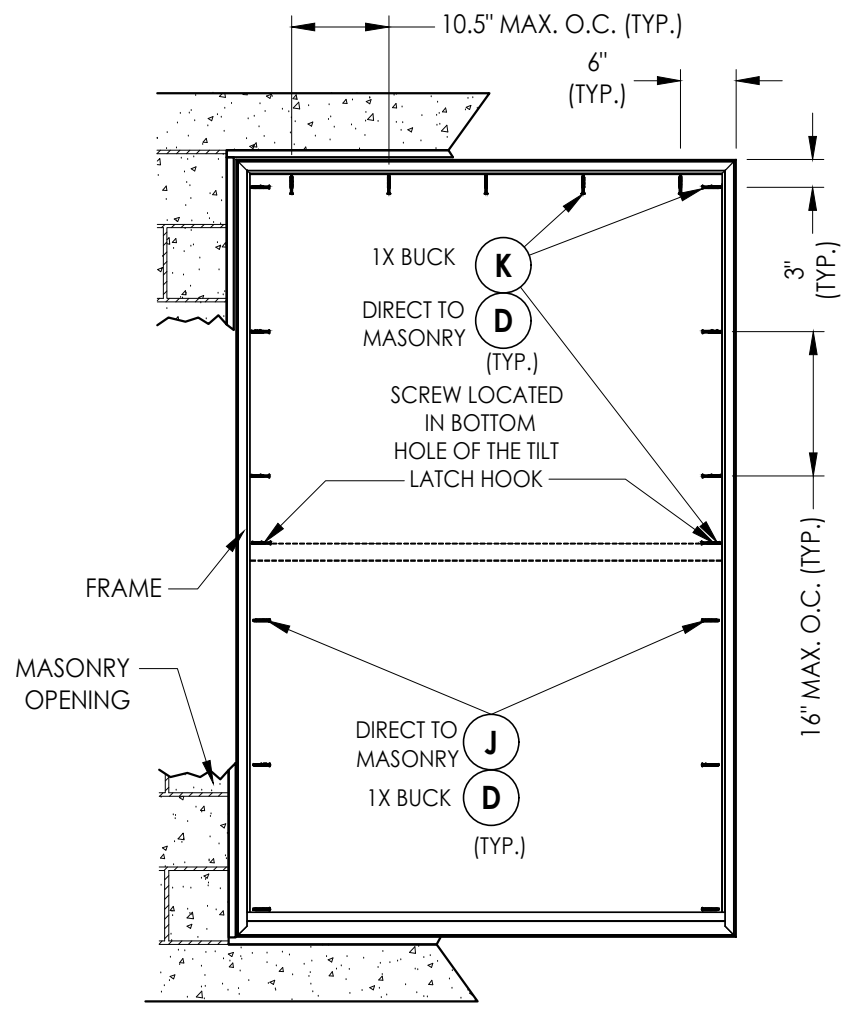

FRAME ANCHORING
1X Buck
Direct to masonry

CONCRETE ANCHOR NOTES:

- Concrete anchor locations at the corners may be adjusted to maintain the min. edge distance to mortar joints.
- Concrete anchor locations noted as "MAX. ON CENTER" must be adjusted to maintain the min. edge distance to mortar joints, additional concrete anchors may be required to ensure the "MAX. ON CENTER" dimensions are not exceeded.
- Concrete anchor table:

ANCHOR TYPE	ANCHOR SIZE	MIN. EMBEDMENT	MIN. CLEARANCE TO MASONRY EDGE	MIN. CLEARANCE TO ADJACENT ANCHOR
ITW TAPCON®	1/4"	1-1/4"	2"	4"
DeWALT ULTRACON®	1/4"	1-1/4"	1"	4"

WOOD SCREW INSTALLATION NOTES:

- Maintain a minimum 5/8" edge distance, 1" end distance, & 1" o.c. spacing of wood screws to prevent the splitting of wood.

NOTE: Frame anchoring screws are located as follows:
Interior track: above the mid-rail
Exterior track: below the mid-rail

CORROSION RESISTANCE - SALTWATER ENVIRONMENT

Fasteners & connectors in areas within 3000 ft (914 m) of a saltwater coastline shall comply with FBC Sections 1711.1 or R332.1.

Documents Prepared By:
Lyndon F. Schmidt
P.E. No. 43409

RW BUILDING CONSULTANTS, INC.
P.O. Box 230, Valrico, FL 33595
Phone No.: 813.659.9197
FBPE Registry No. 9813

PRODUCT: 8800 SERIES
Vinyl Double Hung Window

PART OR ASSEMBLY:
BUCK & FRAME ANCHORING
(DUAL TRACK)

NO.	DATE	REVISIONS
7	7/01/26	UPDATE TO 9TH ED. (2026) FBC LFS
6	7/06/23	UPDATE TO 8TH ED. (2023) FBC LFS
5	7/02/20	UPDATE TO 7TH ED. (2020) FBC LFS

DATE: 8/2/12

SCALE: N.T.S.

DWG. BY: JK


CHK. BY: LFS

DRAWING NO.:


FL-15819.2

SHEET 5 OF 8

Z:\2023 FBC Drawings\Wincore Window Company\FL-15819 R14\FL-15819.2.dwg

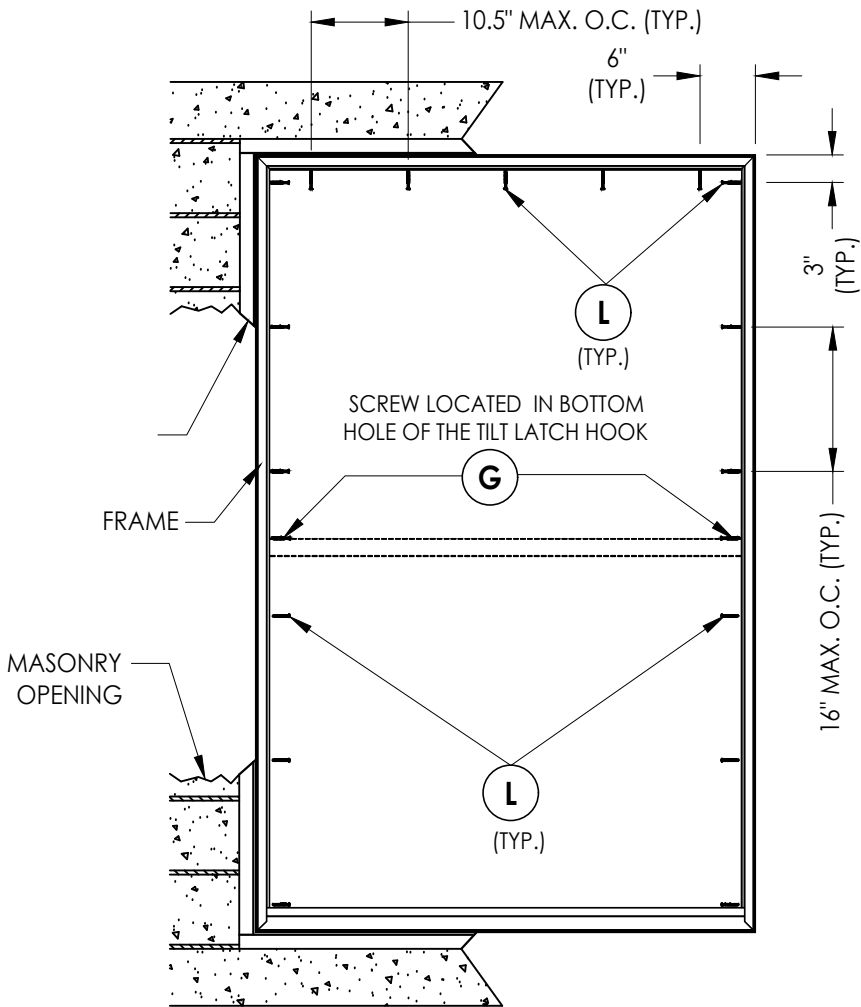

FRAME ANCHORING
2X Buck

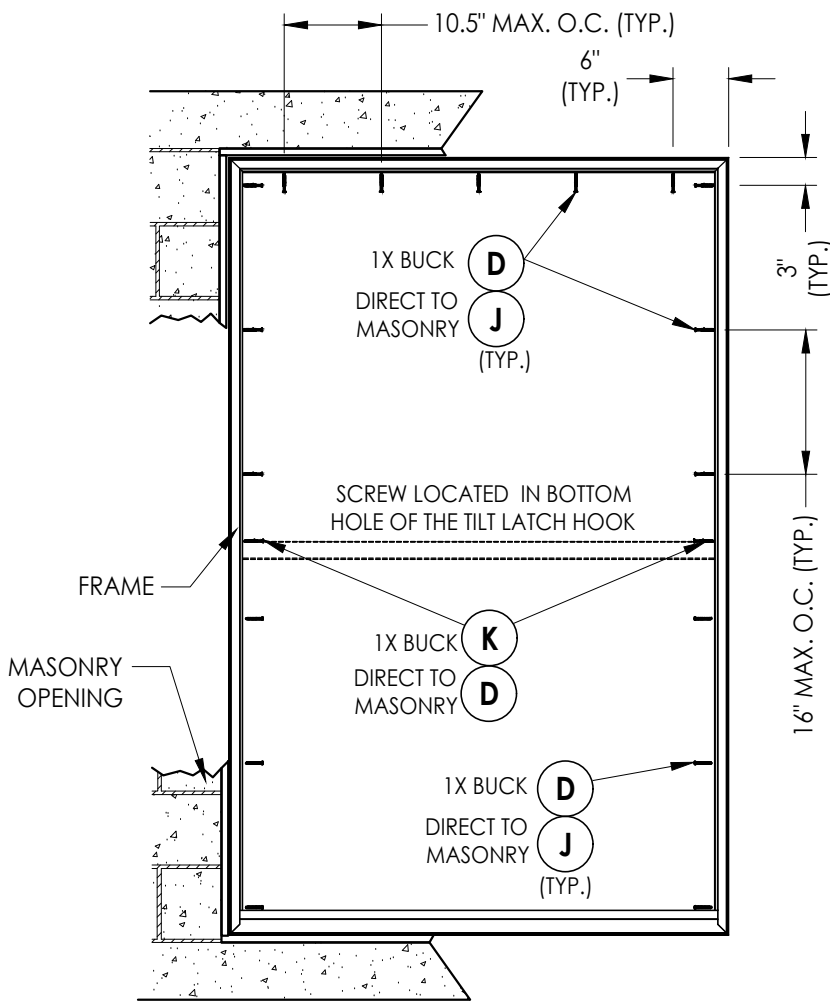

FRAME ANCHORING
1X Buck
Direct to masonry














NOTE: Frame anchoring screws are located as follows:
Interior track: above the mid-rail
Interior track: below the mid-rail

NO.	DATE	REVISIONS
7	7/01/26	UPDATE TO 9TH ED. (2026) FBC LFS
6	7/06/23	UPDATE TO 8TH ED. (2023) FBC LFS
5	7/02/20	UPDATE TO 7TH ED. (2020) FBC LFS
4		
3		
2		
1		

DATE:	8/2/12
SCALE:	N.T.S.
DWG. BY:	JK
CHK. BY:	LFS
DRAWING NO.:	FL-15819.2
SHEET	6 OF 8

PRODUCT:	8800 SERIES Vinyl Double Hung Window
PART OR ASSEMBLY:	BUCK & FRAME ANCHORING (ALT. INTERIOR TRACK)

Documents Prepared By: Lyndon F. Schmidt P.E. No. 43409	RW BUILDING CONSULTANTS, INC. P.O. Box 230, Valrico, FL 33595 Phone No.: 813.659.9197 FBPE Registry No. 9813
---	--

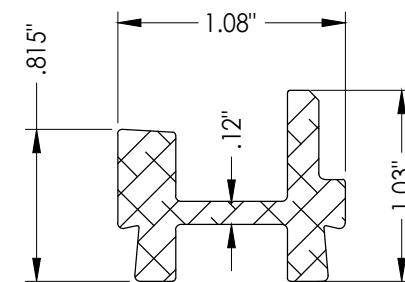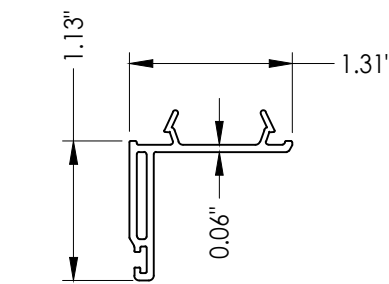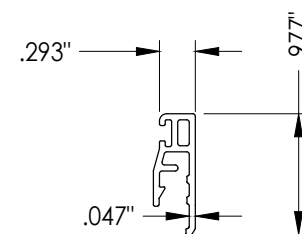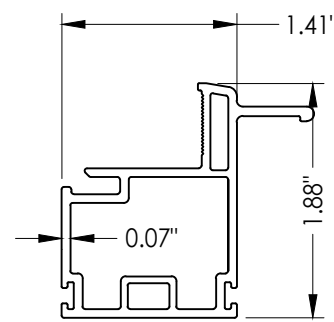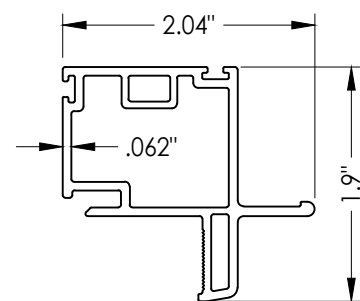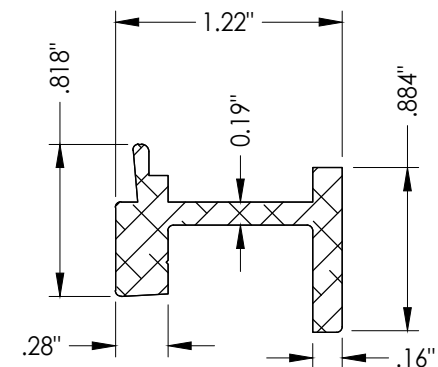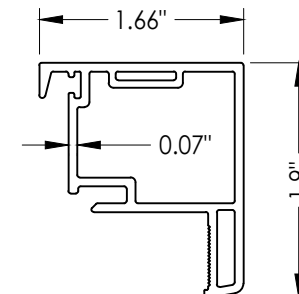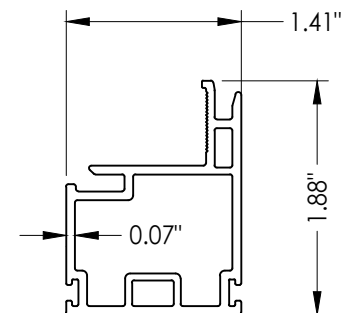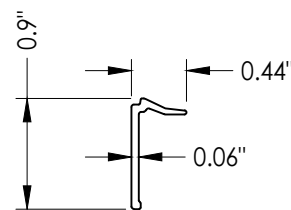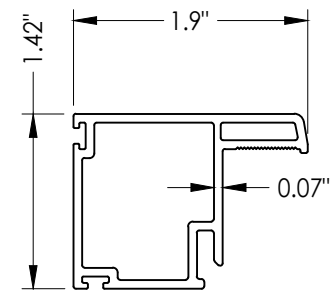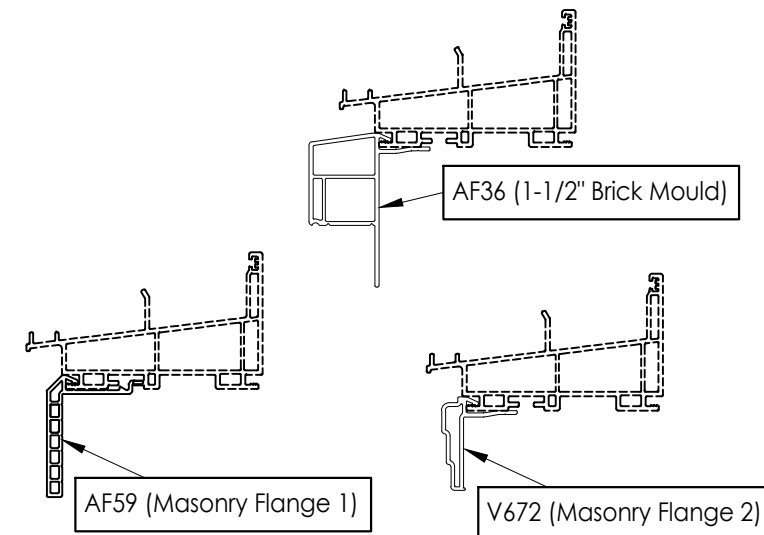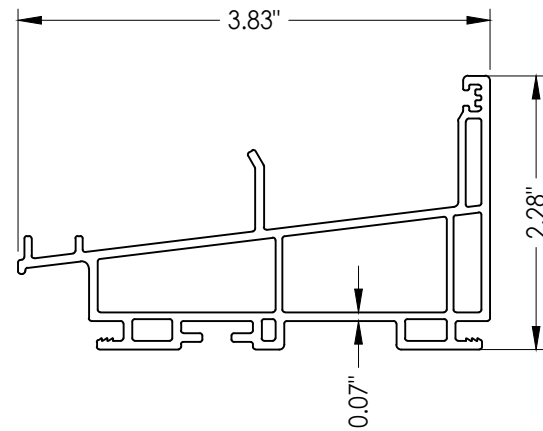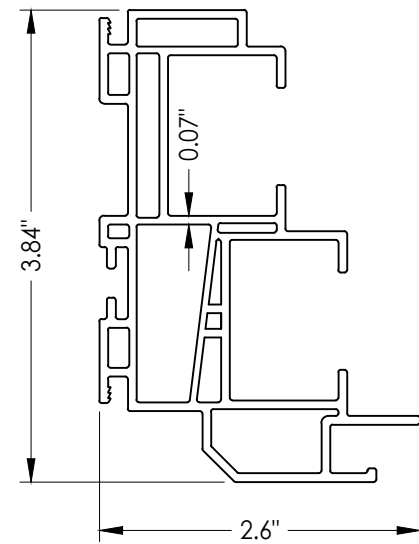

7	7/01/26	UPDATE TO 9TH ED.	(2026)	FBC	LFS
6	7/06/23	UPDATE TO 8TH ED.	(2023)	FBC	LFS
5	7/02/20	UPDATE TO 7TH ED.	(2020)	FBC	LFS
NO.	DATE	REVISIONS			

DATE:	8/2/12
SCALE:	N.T.S.
DWG. BY:	JK
CHK. BY:	LFS
DRAWING NO.:	FL-15819.2
SHEET	7 OF 8






Documents Prepared By:
Lyndon F. Schmidt
P.E. No. 43409

R²W BUILDING CONSULTANTS, INC.
P.O. Box 230, Valrico, FL 33595
Phone No.: 813.659.9197
FBPE Registry No. 9813

Z:\2023 FBC Drawings\Wincore Window Company\FL-15819 R14\FL-15819.2.dwg

BILL OF MATERIALS		
ITEM #	DESCRIPTION	MATERIAL
A	1X BUCK (SG >= 0.42)	WOOD
B	2X BUCK (SG >= 0.42)	WOOD
C	1/4" MAX. SHIM SPACE	-
D	1/4" X 2-3/4" PFH DeWALT OR ITW CONCRETE SCREW	STEEL
E	MASONRY - 3,000 PSI MIN. CONCRETE CONFORMING TO ACI 301 OR HOLLOW BLOCK CONFORMING TO ASTM C90	CONCRETE
F	#8 X 1-3/4" PPH WOOD SCREW (1-3/16" MIN. EMBEDMENT)	STEEL
G	#8 X 2" PFH WOOD SCREW (1-3/16" MIN. EMBEDMENT)	STEEL
J	1/4" X 2-1/4" PFH DeWALT OR ITW CONCRETE SCREW	STEEL
K	1/4" X 3-1/4" PFH DeWALT OR ITW CONCRETE SCREW	STEEL
L	#8 X 2" MODIFIED TRUSS HEAD (7/16" Ø) SMS (1-3/8" MIN. EMBEDMENT)	STEEL
1	FRAME JAMB*	PVC
2	SILL*	PVC
3	FRAME HEAD*	PVC
5	SASH STILE*	PVC
6	GLAZING BEAD*	PVC
7	KEEPER RAIL UPPER SASH*	PVC
8	REINFORCEMENT (6005-T5)	ALUM
9	LOCK RAIL LOWER SASH*	PVC
11	TOP RAIL UPPER SASH*	PVC
12	BOTTOM RAIL LOWER SASH*	PVC
14	SILL DAM EXTENDER	PVC
16	WEATHERSTRIP ULTRA FAB .270 PILE - 270 -1875B	-
17	WEATHERSTRIP SILLBULB (AMESBURY 32690)	-
18	REINFORCEMENT (6005-T5)	ALUM
19	HEAD ADAPTER*	PVC
20	LOCK 8513 / 8845 LAWRENCE*	PVC
21	KEEPER 2700/214 LAWRENCE*	PVC
23	#6 X 1-1/2" PFH (VINYL LOCK SCREWS)	STEEL
24	TOP SASH TILT LATCH - ASHLAND*	PVC
25	BOTTOM SASH IMPACT TILT LATCH - ASHLAND	-
26	#8 X 1" TEK SCREW	STEEL
27	OPTIONAL VENT LATCH*	PVC
28	PIVOT BAR - CALDWELL	-
28A	PIVOT BAR - STAINLESS STEEL OPTION	-
29	#8 X 1/2" SELF TAPPING PPH SMS	STEEL

* THE APPROVED WHITE RIGID PVC EXTERIOR EXTRUSIONS FOR WINDOWS ARE TO BE PRODUCED BY EXTRUDERS LICENSEES IN "AAMA CERTIFICATION PROGRAMS FOR RIGID PVC EXTRUSIONS".

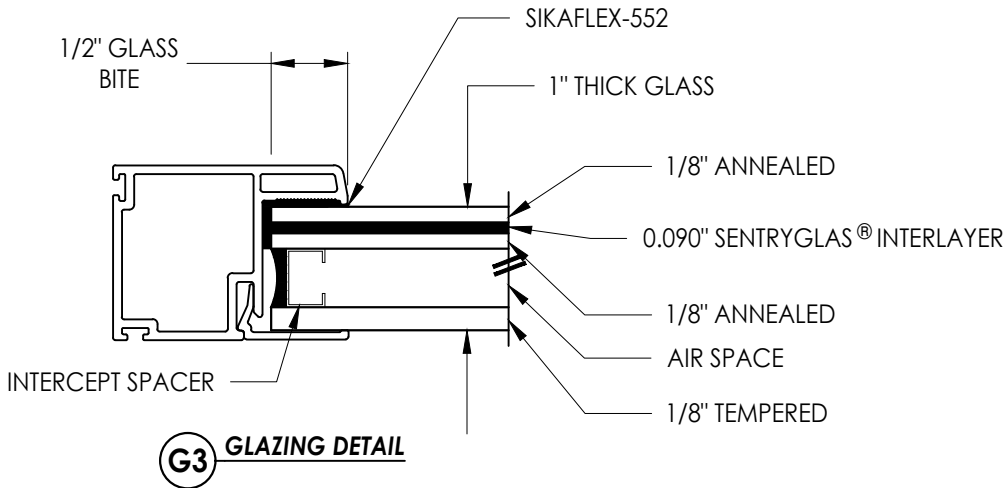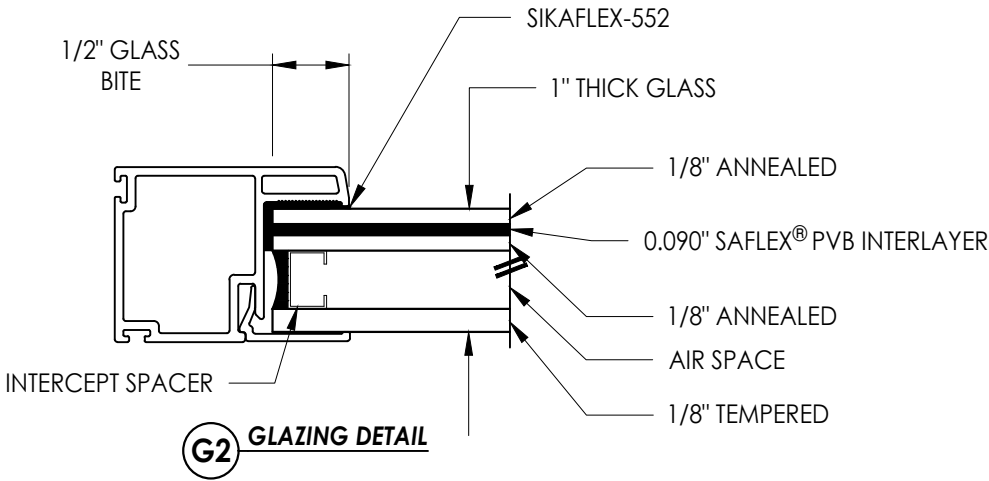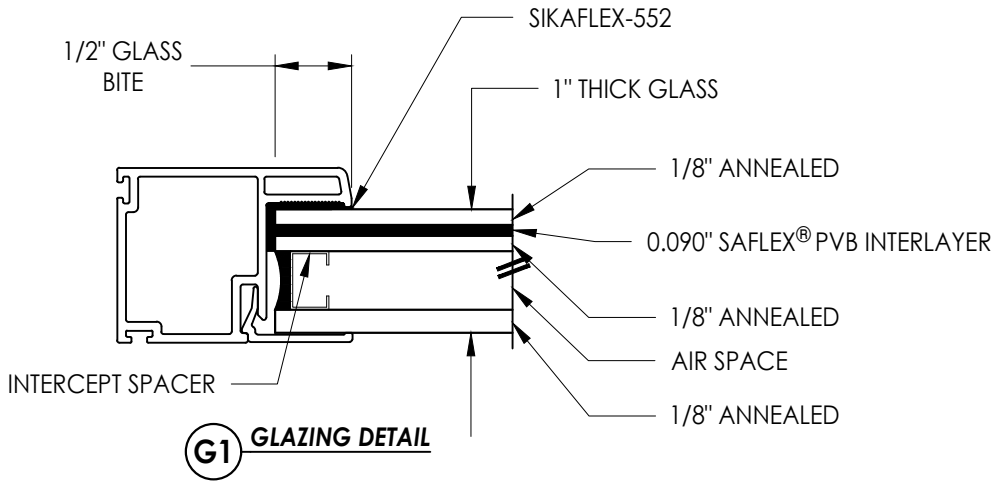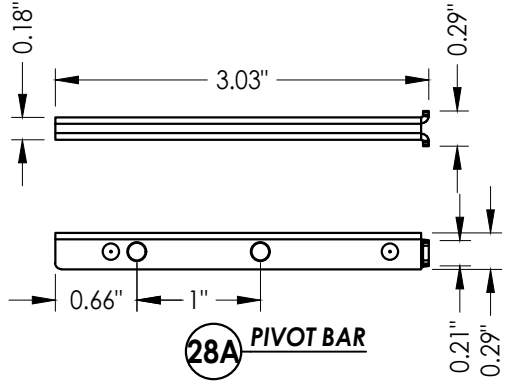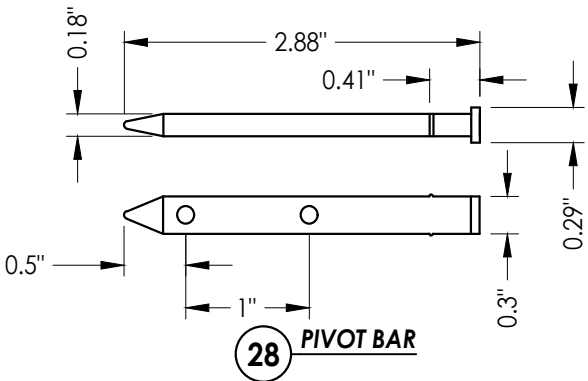

Documents Prepared By: Lyndon F. Schmidt P.E. No. 43409		8800 SERIES Vinyl Double Hung Window		PART OR ASSEMBLY: BILL OF MATERIALS COMPONENTS & GLAZING DETAILS		REVISONS		DATE: 8/2/12		SCALE: N.T.S.		DWG. BY: JK		CHK. BY: LFS		DRAWING NO.: FL-15819.2		SHEET 8 OF 8	
Building Consultants, Inc. P.O. Box 230, Vairico, FL 33595 Phone No.: 813.659.9197 FBPE Registry No. 9813		7/01/26		UPDATE TO 9TH ED. (2026) FBC		LFS		NO.		DATE		BY							